

C&S Engineers, Inc.
499 Colonel Eileen Collins Blvd.
Syracuse, New York 13212

Remedial Investigation Report

1153-69 West Fayette Street
City of Syracuse, Onondaga County, New York
BCP Site No. C734164

Prepared for:
1153 Owner LLC
PO Box 515
Syracuse, New York 13205

April 2025

C&S Project No. AB2.002.002

Remedial Investigation Report

1153-69 West Fayette Street
City of Syracuse, Onondaga County, New York
BCP Site No. C734164

Prepared for:
1153 Owner LLC
PO Box 515
Syracuse, New York 13205

Prepared by:
C&S Engineers, Inc.
499 Col. Eileen Collins Boulevard
Syracuse, New York 13212

I, H. Nevin Bradford, III, certify that I am currently a NYS Registered Professional Engineer and that this Remedial Investigation Report was prepared in accordance with applicable statutes and regulations and in substantial conformance with the DER Technical Guidance for Site Investigation and Remediation (DER-10).

H. Nevin Bradford, III
State of New York Professional Engineer No. 086008

Registration Expires: 04.31.2026

April 30, 2025

C&S Project No. AB2.002.002

TABLE OF CONTENTS

Page

ACRONYMS I

EXECUTIVE SUMMARY III

1.0 INTRODUCTION 1

2.0 PROJECT BACKGROUND 2
2.1. Site Description 2
2.2. Site History 2
2.3. Previous Investigations 5
2.4. Remedial Investigation Objectives, Scope, and Rationale 8

3.0 METHODOLOGY 10
3.1. Buried Utilities Evaluation 10
3.2. Soil Characterization 10
3.2.1. Surface Soil Sample Collection 10
3.2.2. Boring Advancement 11
3.3. Soil Vapor / Air Sampling 14
3.3.1. Indoor Air Sampling 15
3.3.2. Sub-Slab Soil Gas Sampling 15
3.3.3. Crawl Space Air Sampling 16
3.3.4. Soil Vapor Implant Installation 16
3.3.5. Ambient Air Sampling 17
3.3.6. Sample Canister Deployment and Retrieval 17
3.3.7. Passive Soil Gas Sampler Deployment and Retrieval 18
3.4. Management of Investigation Derived Waste 19
3.5. Air Monitoring 19
3.5.1. Work Zone Air Monitoring 19
3.5.2. Community Air Monitoring 19
3.6. Quality Assurance / Quality Control / Data Usability 20
3.7. Deviations from the Remedial Investigation Work Plan (RIWP) 21

4.0 FINDINGS 23
4.1. Geology and Hydrogeology 23
4.1.1. Site Geology 23
4.1.2. Site Hydrogeology 23
4.2. Field Observations 24
4.3. Buried Utilities Evaluation 25
4.4. Analytical Results 25

4.4.1. Surface Soil 26
4.4.2. Subsurface Soil 27
4.4.3. Groundwater 30
4.4.4. Sub-Slab Soil Vapor 32
4.5. Community Air Monitoring Results 35
4.6. Green Remediation Evaluation 35

5.0 CONTAMINANT ASSESSMENT 37
5.1. Nature, Extent, and Source of Contamination 37
5.1.1. Surface Soil 37
5.1.2. Subsurface Soil 37
5.1.3. Groundwater 39
5.1.4. Soil Vapor 41
5.2. Contaminant Fate and Transport 41
5.3. Evaluation of Potential Receptors 43
5.4. Potential Exposure Pathways 43
5.4.1. Surface Soil 43
5.4.2. Subsurface Soil / HFM 44
5.4.3. Groundwater 44
5.4.4. Soil Vapor 44
5.4.5. Exposure Assessment Summary 45
5.5. Qualitative Human and Fish / Wildlife Resources Exposure Assessment 45

6.0 REFERENCES 47

TABLES WITHIN REPORT

Table 2-1: Historical Site Owners and Occupants 3
Table 3-1: Groundwater Sampling Analysis 14
Table 4-1: Groundwater Elevations 24
Table 4-2: Surface Soil Summary of Exceedances 26
Table 4-3: RI Sample Totals 27
Table 4-4: General Site-Wide Borings – HFM Summary of Exceedances 27
Table 4-5: General Site-Wide Borings – Native Soil Summary of Exceedances 28
Table 4-6: Spill No. 23-00933 Area Soil Summary of Exceedances 29
Table 4-7: NYSDOH Decision Matrices Results 33
Table 4-8: Passive Soil Gas Sampling Results 34
Table 5-1: Detected Contaminants in Surface Soil 37
Table 5-2: Detected Contaminants in Sub-Surface HFM 38
Table 5-3: Detected Contaminants in Sub-Surface Native Soil 38
Table 5-4: Detected Contaminants in Sub-Surface Native Soil 39
Table 5-5: Detected Contaminants in Groundwater 40

FIGURES

Figure 1 Site Location Map
Figure 2 Site Layout Map
Figure 3 Past Site Uses Map
Figure 4 Geophysical Survey Results
Figure 5 Fill Depths
Figure 6 Remedial Investigation Sampling Locations
Figure 7 Surface Soil Sampling Locations
Figure 8a Site-Wide Soil Boring Locations
Figure 8b Petroleum Delineation Soil Boring Locations
Figure 9a Groundwater Monitoring Well Locations
Figure 9b Groundwater Elevation Contours – December 2024
Figure 9c Groundwater Elevation Contours – February 2025
Figure 10a SVI Sampling Locations
Figure 10b Passive Soil Gas Sampling Locations

TABLES

Table 1 Remedial Investigation Sample Log
Table 2 Surface Soil Data Summary
Table 3 Sub-Surface Soil Data Summary
Table 4 Groundwater Data Summary
Table 5 Soil Vapor Data Summary
Table 6 Passive Soil Gas Sampler Data Summary

APPENDICES

Appendix A Geophysical Survey Report
Appendix B Soil Boring Logs
Appendix C Groundwater Monitoring Well Construction Logs
Appendix D Groundwater Development and Sampling Logs
Appendix E Building Questionnaire and Product Inventory
Appendix F Soil Vapor Implant Construction Logs
Appendix G Community Air Monitoring Plan
Appendix H Data Usability Summary Report
Appendix I Passive Soil Gas Sampler Analytical Report
Appendix J NYSDEC Green Remediation Metrics Form A
Appendix K Health and Safety Plan

ACRONYMS

AAR – Alternatives Analysis Report

AGI – Amplified Geochemical Imaging LLC

AGV – Air Guideline Value

AMSL – Above Mean Sea Level

ASP – Analytical Services Protocol

ASTM – American Society for Testing and Materials

AWQS – Ambient Water Quality Standards

BCA – Brownfield Cleanup Agreement

BCP – Brownfield Cleanup Program

BGS – Below Ground Surface

BMP – Best Management Practice

C&S – C&S Engineers, Inc.

CAMP – Community Air Monitoring Plan

DER – Division of Environmental Remediation

DNAPL – Dense Non-Aqueous Phase Liquid

DUSR – Data Usability and Summary Report

ECL – Environmental Conservation Law

EDDI – Electronic Data Deliverable

ELAP – Environmental Laboratory Accreditation Program

ESA – Environmental Site Assessment

FER – Final Engineering Report

GPS – Global Positioning System

HASP – Health and Safety Plan

HFM – Historic Fill Material

ICP – Inductively Coupled Plasma

IDW – Investigation Derived Waste

IRM – Interim Remedial Measure

LCS – Laboratory Control Sample

MDL – Method Detection Limit

MS / MSD – Matrix Spike / Matrix Spike Duplicate

NAPL – Non-Aqueous Phase Liquid

NADV – North American Vertical Datum

ND – Not Detected

NYCRR – New York Codes, Rules, and Regulations

NYSNHP – New York State Natural Heritage Program

NYSDEC – New York State Department of Environmental Conservation

NYSDOH – New York State Department of Health

OCWA – Onondaga County Water Authority

Pace – Pace Analytical Services LLC

PAH – Polycyclic Aromatic Hydrocarbon

PCB – Polychlorinated Biphenyl

PCE – Tetrachloroethene

PFAS – Per- and Polyfluoroalkyl Substances

PFOA – Perfluorooctanoic acid

PFOS – Perfluorooctanesulfonic acid

PID – Photo-Ionization Detector

PM – Particulate Matter

PPB – Parts Per Billion

PPE – Personal Protective Equipment

PPM – Parts Per Million

PPT – Parts Per Trillion

PBS – Public Safety Building

PVC – Polyvinyl Chloride

QA / QC – Quality Assurance / Quality Control

REC – Recognized Environmental Condition

RI – Remedial Investigation

RIWP – Remedial Investigation Work Plan

SCG – Standards, Criteria, and Guidance Values

SCO – Soil Cleanup Objective

SIM – Select Ion Monitoring

Site – 1153-69 West Fayette Street, Syracuse, New York

SVE – Soil Vapor Extraction

SVI – Soil Vapor Intrusion

SVOC – Semi Volatile Organic Compound

TAL – Target Analyte List

TCE – Trichloroethene

TCL – Target Compound List

TIC – Tentatively Identified Compound

TOGS – Technical and Operational Guidance Series

TREC – TREC Environmental Inc.

USEPA – United States Environmental Protection Agency

UST – Underground Storage Tank

VOC – Volatile Organic Compound

Volunteer – 1153 Owner LLC

$\mu g/m^3$ – Micrograms per Cubic Meter

EXECUTIVE SUMMARY

This document presents the Remedial Investigation (RI) Report for Brownfield Cleanup Program Site No. C734164 located at 1153-69 West Fayette Street, Syracuse, Onondaga County, New York (the "Site"). This document reports on the data and findings resulting from implementation of the New York State Department of Environmental Conservation (NYSDEC)-approved Remedial Investigation Work Plan (RIWP). The project details are summarized below:

Contaminant Source and Constituents

Contamination exceeding soil cleanup objectives (SCOs) is generally associated with historic fill material (HFM) located on the Site. Constituents in the HFM at concentrations that exceed the Commercial Use SCOs are generally semi-volatile organic compounds (SVOCs) and metals. SVOCs, metals, and per- and polyfluoroalkyl substances (PFAS) are also present in Site groundwater at concentrations that exceed NYSDEC Technical and Operation Guidance Series (TOGS) 1.1.1 Ambient Water Quality Standards (AWQS) and NYSDEC PFAS guidance standards. In addition, sub-slab soil vapor in the northwest portion of the single-story building is impacted by carbon tetrachloride.

Extent of Contamination

Soil contamination is primarily limited to the HFM located across the Site. The HFM is located immediately below existing surfaces and is underlain by native soils. The Site contains HFM with observed thickness of seven to 14 feet below ground surface (bgs). The observed HFM is shallowest on the west and south sides of the Site and deepest in the center and the northeast corner of the Site. SVOC contamination is most prominent along the western perimeter of the Site. It is believed that the contaminant sources are related to the historical urban and commercial uses of the property, historical coal handling practices in the vicinity of the coal silo and former rail spur, and the unregulated deposition of HFM that occurred over time.

Groundwater is located across the Site at approximately 5.5 to 13 feet bgs. The groundwater across the Site contains various SVOCs at relatively low concentrations, but above corresponding groundwater standards and guidance values. Based on the data gathered during the RI, it appears that SVOCs in the groundwater are related to the presence of HFM across the Site. Low-level PFAS contaminated groundwater is located on the northwestern and southeastern portion of the Site. The likely reason for the presence of PFAS is not currently understood. Existing groundwater gradient data indicates a northwesterly flow direction. The groundwater gradient at the Site is moderate, averaging 0.0125 feet per foot.

Carbon tetrachloride contaminated soil vapor is present in the northwestern portion of the single-story building. The impacted area is limited to approximately 500 square feet. Carbon tetrachloride was not identified in nearby sub-surface soil or groundwater.

Proposed Site Redevelopment

The anticipated post remediation use of the Site would be commercial in nature. The project will consist of the rehabilitation and reuse of the existing buildings on the 2.65-acre parcel. Upon completion, the building will serve as the new Syracuse Public Safety Building (PSB). The goal is to construct new, modern space that will allow the Syracuse Police Department and Syracuse Fire Department to hire new employees; using this space as a recruiting tool. The redeveloped Site will be a mix of office space, training space, storage space, and public engagement areas. The project will include the replacement of all windows (similar to their historic original style), demolition / abatement activities, replacement of all mechanical, plumbing, and fire suppression systems, and updated finishes / sitework. The project will provide over 100,000 square feet of space for the Syracuse Police Department and Syracuse Fire Department along with 147 parking stalls. The majority of the finished Site will be covered with buildings, asphalt parking, concrete ramps, and sidewalks and a much smaller portion will be green space.

Remedial Investigation

To characterize site conditions and identify the appropriate remedy for the Site, a RI was implemented. The RI included the collection and analysis of 60 soil samples, two rounds of groundwater sampling from seven wells (14 total samples), and two soil vapor intrusion (SVI) assessments (33 total samples).

Based on the RI, contaminants of concern are generally in the HFM across the Site and include SVOCs and metals. The variation in analyte concentrations in the soils that contain HFM indicates that the source of contamination in soil samples containing HFM is the HFM itself and no apparent discrete source is located on-site or off-site, except as noted below:

- Visual and olfactory evidence of petroleum impacts were noted along the western perimeter of the Site. Concentrations of polycyclic aromatic hydrocarbons (PAHs) exceeded Commercial Use SCOs at SB-106 and SB-112, however, a soil delineation in this area confirmed that PAH exceedances in sub-surface soil were limited to the HFM at SB-106 and SB-112. The petroleum impacts appeared to be weathered / degraded.

SVOC concentrations in groundwater only slightly exceeded Technical and Operational Guidance Series (TOGS) 1.1.1 Ambient Water Quality Standards (AWQS) and were generally only detected during the first round of sampling. Six different PAHs were detected in excess of the TOGS limits. In each case, the concentrations were a fraction of a part per billion (ppb) (maximum of 0.23 ppb and majority below 0.1 ppb) and the corresponding TOGS limit is very low (either 0.002 ppb or non-detect). There were also sporadic exceedances of phenol, hexachlorobenzene, and bis(2-ethylhexyl)phthalate. Total copper, mercury, and lead exceeded the TOGS limit in one well during the first round of sampling but the respective dissolved concentrations did not exceed the TOGS limits. Similarly, dissolved antimony exceeded the TOGS limit in one well during the first round of sampling only. Groundwater PFAS concentrations in the northwestern and southeastern portions of the Site exceeded applicable perfluorooctanesulfonic acid (PFOS) and perfluorooctanoic acid

(PFOA) standards. The likely reason for the presence PFAS is not currently understood. However, the Site is situated hydraulically downgradient of multiple former industrial complexes that were involved in machine manufacturing, car part manufacturing, and mill construction operations since the early 1900s throughout the 1960s / 70s. Existing groundwater gradient data indicates a northwesterly groundwater flow direction.

Soil vapor samples were collected from underneath the concrete floor in the northwestern portion of the single-story building, which was a 1950s addition to the building. Sample results indicate that the carbon tetrachloride impacts are limited to an approximate 500 square foot area and that mitigation is required according to the New York State Department of Health (NYSDOH) Decision Matrix A. Carbon tetrachloride was not detected in nearby soil borings or groundwater monitoring wells, indicating that the impacts are limited to soil vapor. A soil vapor extraction (SVE) system is currently being designed and will be installed as an Interim Remedial Measure (IRM) to reduce or eliminate the carbon tetrachloride impacts in soil vapor. If the IRM activities are not successful in eliminating the vapor-phase source, implementation of a long-term engineering control (i.e., vapor mitigation system) would be required.

Conclusions

Based on the work described in this document:

- Excess soil excavated or re-graded to meet proposed grades will be reused onsite under the cover system or managed at an off-site solid waste facility.
- The entire Site will be finished with a pavement and soil cover system.
- A SVE system will be implemented as an IRM to reduce or eliminate carbon tetrachloride impacts in soil vapor.

Based on the above, the Site will achieve a Track 4 level of cleanup.

1.0 INTRODUCTION

C&S Engineers, Inc. (C&S) has prepared this Remedial Investigation (RI) Report behalf of the Volunteers for Brownfield Cleanup Program (BCP) Site No. C734164, 1153 Owner LLC, (hereafter known as "Volunteer"), for the 1153-69 West Fayette Street BCP Site located at 1153-69 West Fayette Street in the City of Syracuse, Onondaga County, New York (the "Site"). On January 9, 2024 (Revised January 26, 2024), 1153 Owner LLC, as a BCP Volunteer, submitted a BCP Application to investigate and remediate the Site. The Brownfield Cleanup Agreement (BCA) was executed on June 21, 2024.

A Phase I Environmental Site Assessment (ESA) was completed by C&S in April 2023. The Phase I ESA identified multiple Recognized Environmental Conditions (RECs) relating to the former manufacturing operations on the Site and adjacent land use. A Phase II ESA was conducted by C&S in June 2023 to further investigate the RECs identified in the Phase I ESA. The Phase II ESA included the advancement of eight soil borings, the installation of three temporary groundwater monitoring wells, and the collection and analysis of five subsurface soil samples and three groundwater samples for volatile organic compounds (VOCs), semi volatile organic compounds (SVOCs), and total metals. A follow-up surface soil investigation was conducted by C&S in September 2023 to obtain additional analytical data in support of the BCP application. The investigation included the collection of four surface soil samples for analysis of VOCs, SVOCs, polychlorinated biphenyls (PCBs), pesticides / herbicides, and metals. The previous environmental investigations are discussed further in **Section 2.3**

In July 2024 (revised November 2024), C&S prepared a Remedial Investigation Work Plan (RIWP) to describe the proposed approach to more thoroughly assess site contaminant conditions. The RIWP was approved by the Department on December 10, 2024. The subsequent RI included a geophysical survey, soil and groundwater evaluations, and a soil vapor intrusion (SVI) assessment.

2.0 PROJECT BACKGROUND

2.1. Site Description

The Site is located at 1153-69 West Fayette Street in the City of Syracuse, Onondaga County, New York. The Site includes one tax parcel, Tax ID No. 099.-03-02.1, and is approximately 2.65 acres in size. The Site is developed with a 92,113 square foot, six-story building with an adjoining 11,060 square foot single-story building addition. The buildings were historically used for manufacturing purposes but have most recently been used as mixed office space, storage space, and commercial space. An oil house (located on the west side of the building) and an exterior coal silo (located on the south side of the building) were identified on historic maps. The oil house has since been replaced with the western addition to the building and the coal silo remains on the Site. The buildings are currently vacant. The six-story building is in good condition. The single-story building is in deteriorating condition and requires rehabilitation to ensure safe future Site use.

The Site is located on the west side of the City of Syracuse. Harbor Brook flows through the Site within a box culvert located beneath the eastern portion of the Site. Onondaga Creek is 0.76 miles east of the Site and Onondaga Lake is 1.25 miles northwest. The Site is bounded to the north by West Fayette Street followed by forested land, Syracuse City School District Supply Center, and a rail line, to the south by commercial stores and George Fowler High School, to the west by residences and the George Fowler High School baseball diamond, and to the east by the Lofts at 1117 BCP Site (C734160) and commercial stores. Properties surrounding the Site are a mix of residential, commercial, and industrial in nature.

Figure 1 shows the location of the Site and **Figure 2** shows the Project Area and Site Boundaries.

2.2. Site History

The Site was once occupied by residential houses, a machine shop, and a lumber shed from at least 1892. Around 1911, the Site began operating as the Kemp & Burpee Manufacturing Company, a large manufacturing facility that produced manure spreaders. These operations included a machine shop, a forge shop, and several painting shops on and near the eastern side of the Site. Between 1916 and 1946, the Site operated as the Brown-Lipe Gear Company, manufacturer of bicycle and automobile gears. Around 1920, the six-story industrial building with a single-story addition that exists today was constructed on the western portion of the Site. From 1943 to 1950, the Site was taken over by the United States government during World War II to manufacture trucks and tank clutches for the United States Army. Sometime between 1938 and 1951, all industrial buildings on the Site except for the existing buildings were demolished and replaced with a parking lot. Between 1956 and 1960, a single-story addition was added to the western side of the buildings. The eastern portion of the Site operated as a parking lot. The industrial facility operated as the Morris Distributing Company (wholesale electrical supplies) between approximately 1951 and 1988. This operation was equipped with an oil house that was located on the west side of the original structure, in an area that is now occupied by the western

addition. A coal silo was also present outside the south side of the building dating to at least 1951. The coal storage structure still remains on the Site. In the 1990s, the facility housed a variety of industrial and commercial companies including Command Services (computer sales and services), Tegmen (electronic circuit manufacturer), Selco Graphics (printing), and PEACE Inc (non-profit organization). Since the early 2000s, a variety of commercial tenants have occupied the facility. The buildings are currently vacant. The past site uses are portrayed on **Figure 3**.

Table 2-1 summarizes the historical and current owners and occupants of the Site based on city directories obtained during the April 2023 Phase I ESA and a title search obtained for the BCP Application.

Table 2-1: Historical Site Owners and Occupants

Years	Owner	Occupants
Prior to 1889	Morris Run Coal Company	
1889 – 1890	Straight Line Engine Company	
1890 – 1907	Charles E. Lipe	
1907	Brown-Lipe Gear Co.	
1907 – 1916	Kemp & Burpee Manufacturing Company of Syracuse	
1916 – 1930	Brown-Lipe Gear Co.	
1941 – 1943	W.C. Lipe Inc.	
1943 – 1946	Brown-Lipe Gear Company	
1946 – 1950	United States of America	
1950	Shelmar Company Inc.	
1952	Straight Line Foundry & Machine Corporation	
1954 – 1983	Martin Development Corp (1952 – 1967) Shelmar Company Inc. (1967 – 1989)	Morris Distributing Co. Morris Electronics of Syracuse Inc.
1988		Fayette Distributing Co. Green PJ Advertising Co.
1993	Magi Group Development (1989 – 2006)	Command Services Tegmen Corporation Selco Graphics Inc. PEACE Inc.
1998		Command Services Corporation New Justice Services PEACE Inc.
2003		Ikon Office Solutions Inc. Local Service Employees International MBM of Syracuse New Justice SVC PEACE Inc.

Years	Owner	Occupants
2008	Middle Neck Road LLC (2006 – 2013)	Big Brothers Big Sisters Head Start Program MBM of Syracuse Mopro Mobility & Health Products New Justice SVC Service Employees International Union Syracuse City School District Syracuse Teacher Center
2011		Big Brothers Big Sisters Command Services Corp Head Start Program MBM of Syracuse Mopro Mobility & Health Products New Justice SVC PEACE Inc. Service Employees International Union Syracuse Soapworks LLC Syracuse Teacher Center
2014	F&P Construction & Management LLC	
2016	John Noviasky and Cosmo Fanizzi III (2014 – 2021)	Environmental Solutions MBM Business Systems Inc. Mopro Mobility & Health Products New Justice SVC PEACE Inc. Stacey White Solutions Syracuse Soapworks LLC Syracuse Teacher Center
2020		Environmental Solutions Knitty Gritty Yarns MBM Business Systems Inc. Mopro Mobility & Health Products New Justice SVC PEACE Inc. Stacey White Solutions Syracuse City School District Syracuse Soapworks LLC Syracuse Teacher Center

Years	Owner	Occupants
2022	The Cosmopolitan 1153, LLC (2021-2023)	Big Awesome BBQ Environmental Solutions Knitty Gritty Yarns MBM Business Systems Inc. Mopro Mobility Healthcare New Justice SVC PEACE Inc. Stacey White Solutions Syracuse City School District Syracuse Soapworks LLC
2023 – Present	Owner 1153 LLC	Vacant

The Volunteer purchased the Site in June 2023.

2.3. Previous Investigations

Environmental information currently exists via the completion of the following reports:

- Phase I ESA completed by C&S in April 2023
- Phase II ESA completed by C&S in June 2023
- Surface Soil Investigation completed by C&S in September 2023 (no report, table and figure only)

The following summarizes those efforts.

Phase I ESA, C&S – April 2023

The Phase I ESA revealed the following RECs associated with the Site:

- Former manufacturing operations (including machine shop operation related to manure spreader manufacturing and electronics manufacturing); presence of an oil house near the southwest side of the building on historic maps from 1951 and 1953; rail spurs and rail activity across southern portion of the Site; and generation of hazardous waste between 1986 and 1994.

- Site reconnaissance identified two very large boilers on the south side of the barn. The boilers are not currently operational but historically burned coal which was likely stored in the outdoor silo. Large-scale storage of coal and/or the on-site disposal of coal ash, which was historically a common practice at coal-burning facilities, could have contaminated the soil and groundwater on the Site.

- Multiple adjacent and adjoining sites:
  - 220 South Geddes Street – Former drycleaner

- 1117 West Fayette Street – Former manufacturing facility
- 1171 West Fayette Street – Former rail line round house
- 200 South Geddes Street – Former and current manufacturing facility
- 208 South Geddes Street – Former manufacturing facility and machine shop
- 216 – 218 South Geddes Street – Former engine manufacturing facility
- 300 South Geddes Street – Former manufacturing facility
- 201, 209, 301 South Geddes Street – Former and current gasoline stations, auto repair shops, and auto sales shops

Phase II ESA, C&S – June 2023

The Phase II ESA was completed to obtain an overview of the environmental and subsurface conditions and further investigate the RECS identified in the Phase I ESA. The investigation was performed consistent with American Society for Testing and Materials (ASTM) E1903-19 *Standard Practice for Environmental Site Assessments: Phase II Environmental Site Assessment Process*. It was not the intent of the investigation to delineate potential impacts from historical Site uses. Soil samples were distributed vertically and horizontally to gather a broad level of information from across the Site. The investigation included the following:

- A subsurface investigation, which included the advancement of eight soil borings and installation of three temporary groundwater monitoring wells.

- The collection of five subsurface soil samples for the analysis of Part 375 VOCs, Part 375 SVOCs, and total metals (including mercury, hexavalent chromium, and total cyanide).

- The collection of three groundwater samples for the analysis of Target Compound List (TCL) VOCs, TCL SVOCs, and Target Analyte List (TAL) metals (including mercury).

The principal contaminants identified during the Phase II ESA were VOCs, SVOCs (primarily PAHs), and metals, as follows:

- Visual and olfactory evidence of petroleum impacts were observed at two soil borings (in proximity to the coal silo and former oil house). Based on these observations, a spill was reported to New York State Department of Environmental Conservation (NYSDEC), resulting in the assignment of Spill Number 23-00933 to the Site. Numerous VOCs, including many benzene derivatives, xylenes, and toluene were detected in four of the five soil samples; however, the concentrations did not exceed their respective Unrestricted Use or Commercial Use Soil Cleanup Objectives (SCOs). While VOCs were not detected in the groundwater sample collected from this area, many of the analyte detection limits exceeded their respective groundwater standard. These elevated detection limits may have been due to matrix interferences resulting from the presence of other, non-target petroleum constituents related to degraded petroleum products in this area.

- Numerous SVOCs were detected at concentrations greater than laboratory detection limits in soil across the Site. SVOC concentrations in one of the five soil samples exceeded Unrestricted and Commercial Use SCOs (in close proximity to the former oil house). These compounds are typically associated with petroleum products (diesel, fuel oil, waste/motor oil), coal, and burned organic material (i.e., coal, wood). The presence of historic fill material (HFM) encountered across the entire investigation area may be contributing to the presence of these SVOCs. Groundwater analytical results indicated the presence of numerous SVOCs across the Site, with concentrations exceeding New York Technical and Operational Guidance Series (TOGS) 1.1.1 Ambient Water Quality Standards (AWQS). These concentrations may be a result of elevated turbidity, rather than from dissolved-phase compounds.

- Numerous metals were detected at concentrations greater than Unrestricted Use SCOs in soil across the Site. Arsenic concentrations exceeded Commercial Use SCOs. The presence of HFM encountered across the entire investigation area may be contributing to the presence of these metals. Groundwater analytical results indicated the presence of numerous metals across the Site, with concentrations exceeding TOGS 1.1.1 AWQS. These concentrations may also be a result of elevated turbidity.

Surface Soil Investigation, C&S – September 2023

The Surface Soil Investigation was completed by C&S to obtain additional analytical data in support of the BCP application. The investigation included the collection of four surface soil samples in the vicinity of the former oil house, coal silo, former rail spurs, and former powerhouse. The samples were submitted for the analysis of Part 375 VOCs, Part 375 SVOCs, PCBs, Part 375 pesticides / herbicides, and Part 375 metals (including mercury, hexavalent chromium, and total cyanide).

The principal contaminants identified in surface soil at the Site are SVOCs, organochlorine pesticides, PCBs, and metals, as follows:

- Numerous SVOCs were detected at concentrations greater than laboratory detection limits in surface soil across the Site. SVOC concentrations in all four soil samples exceeded Unrestricted and / or Commercial Use SCOs. SVOC concentrations were more prevalent along the western side of the Site, with the highest concentrations observed in the vicinity of the former oil house. These compounds are typically associated with petroleum products (diesel, fuel oil, waste/motor oil), coal, and burned organic material (i.e., coal, wood). The presence of HFM, the historical operation of an oil house and coal powered boilers, historic rail activities, and the former coal storage may be contributing to the presence of these SVOCs.

- 4,4'-DDT (an organochlorine pesticide) was detected at concentrations greater than Unrestricted Use SCOs along the western side of the Site. The historical operation of rail spurs on this side of the Site may be contributing to the presence of 4,4'-DDT.

- PCBs were detected at concentrations greater than Unrestricted Use SCOs along the western side of the Site. Historical manufacturing operations may be contributing to the presence of PCBs.

- Numerous metals were detected at concentrations greater than Unrestricted SCOs in soil across the Site. Arsenic, copper, and mercury concentrations exceeded Commercial Use SCOs along the western side of the Site. The presence of HFM encountered across the entire investigation area may be contributing to the presence of these metals.

2.4. Remedial Investigation Objectives, Scope, and Rationale

The objectives of the RI were to evaluate contaminant impacts to soil, groundwater, and soil vapor to inform and evaluate appropriate remedial actions necessary to redevelop the Site. The investigation work included evaluating the magnitude and extent of contaminant impacts, conducting a qualitative exposure assessment for actual or potential exposures to contaminants at the Site and / or emanating from the Site, and producing data that will support the development of an acceptable RI Report and Alternatives Analysis Report (AAR).

The RI scope of work was based on information previously gathered regarding historical operations conducted at the Site, the results of previous investigations / characterizations, and the project objectives. The RI included the following:

- Buried Utilities Evaluation – This task consisted of using various geophysical screening methods to determine if buried features, such as dry wells, underground storage tanks (USTs), vaults, etc. were present on the exterior of the Site. The results of the geophysical survey are shown on **Figure 4**.

- Soil Evaluation – This task consisted of assessing the Site's surface soil, HFM, and underlying native soil:

    a) Surface soils were characterized to assess the nature and extent of contamination in areas that are proposed to be pervious (e.g. grass and landscaped areas, or other areas not covered by pavement).

    b) HFM was characterized to identify the extent and extent of contamination within the fill. Soil borings were advanced on the exterior of the Site, as well as under the existing single-story building. Soil borings were not advanced under the existing six-story building as the structure has a crawl space spanning the entire footprint.

A map showing the depths of HFM across the Site is provided as **Figure 5**. Note that the depths are reflective of conditions during the RI.

c) Underlying native soils were characterized to determine the depth of impacts from the overlying HFM and / or Site operations. Soil borings were advanced on the exterior of the Site, as well as under the existing single-story building.

d) The soils in the vicinity of the former oil house and coal silo (i.e., Spill No. 23-00933) were characterized to determine the horizontal and vertical extent of petroleum impacts in soil.

- Groundwater Evaluation – Groundwater monitoring wells were installed on Site to assess groundwater quality and determine groundwater flow.

- SVI Assessment – Sub-slab and indoor air samples were collected from the existing one-story building. Crawl space air and indoor air samples were collected from the existing six-story building. Soil vapor implants were installed throughout the Site exterior to assess the potential for off-site migration. An outdoor air sample was collected from an upwind ambient location for comparison purposes.

  a) Based on the results of the initial SVI assessment, an additional assessment was conducted using passive soil gas samplers to identify the source of carbon tetrachloride in soil vapor and delineate the extent of impacts.

The locations of all RI sampling locations are shown on **Figure 6.** The RI activities were completed consistent with NYSDEC Part 375-6 and NYSDEC Division of Environmental Remediation: Technical Guidance for Site Investigation and Remediation dated May 2010 (DER-10) and the RIWP submitted to NYSDEC in July 2024 (revised November 2024) and subsequently approved by NYSDEC on December 10, 2024. The RI activities also employed Best Management Practices (BMPs) to reduce the environmental footprint of the work, consistent with the guidance contained in DEC Program Policy DER-31: Green Remediation dated January 20, 2011 (DER-31).

3.0 METHODOLOGY

The RI intended to characterize site conditions through a geophysical survey, the advancement of soil borings, the installation of groundwater monitoring wells, the installation of soil vapor implants, and the collection and analysis of soil, groundwater, and soil vapor / air samples.

3.1. Buried Utilities Evaluation

On November 22, 2024, TREC Environmental Inc. (TREC) conducted a geophysical survey across the Site. The survey included the use of ground-penetrating radar technologies to locate and record the locations of utilities and anomalies. The survey was completed using a Mala Easy Locator HDR and SPX RD 7000. The survey line spacing used was determined based on the particular unit in use at the time. The purpose of the evaluation was to identify the locations of public / private utilities, as well as to identify buried features, such as dry wells, USTs, vaults, etc. The geophysical survey report is provided in **Appendix A**.

3.2. Soil Characterization

3.2.1. Surface Soil Sample Collection

Surface soil samples were collected across the Site. Twelve surface soil samples were collected from six locations spatially distributed across the Site in areas not currently or proposed to be "capped" by asphalt or buildings. Surface soil samples were collected at the locations shown on **Figure 7**.

Two samples were collected from each location using a decontaminated, stainless-steel spoon or spatula. The samples were collected from 0 to 2 inches below the vegetative cover and from 6 to 12 inches below ground surface (bgs). All non-disposable sampling equipment was decontaminated between sample locations to avoid potential cross contamination of samples.

Surface soils were screened in the field for visible impairment (e.g. staining), olfactory indications of impairment, and / or indication of detectable VOCs with a 10.6 eV photo-ionization detector (PID). Such evidence is collectively referred to as "evidence of impairment" and the results were recorded on a soil sample log.

The surface soil samples were analyzed for the following analyte list:

- TCL VOCs (including 1,4-dioxane) + 10 Tentatively Identified Compounds (TICs)
- TCL SVOCs + 20 TICs
- TCL pesticides
- Herbicides
- TCL PCBs
- TAL metals, including total mercury and cyanide
- Hexavalent chromium

- Per-and Polyfluoroalkyl Substances (PFAS)

A surface soil sample log is provided in **Table 1**.

3.2.2. Boring Advancement

Soil borings were advanced across the Site to facilitate the sampling of HFM and native material. Soil borings were positioned to ensure representative coverage of the Site. Soil boring locations are shown on **Figure 8a** and **Figure 8b**. These include 17 exterior soil borings (SB-101 through SB-104, SB-109 through SB-118, SB-112A, SB-112B, and SB-112C) and seven soil borings (SB-105 through SB-108, SB-106A, SB-106B, and SB106C) beneath the existing single-story building. The borings were advanced between November 25 and 26, 2024 based on the locations in the approved RIWP:

- 18 of the 24 soil borings were advanced to collect analytical data from the HFM and native material across the Site. The samples collected from these borings were analyzed for a comprehensive list of contaminants, described in further detail below.

- 6 of the 24 soil borings were advanced to delineate the petroleum impacts observed in the vicinity of the former oil house and coal silo during the Phase II ESA (i.e., Spill No. 23-00933). The samples collected from these borings were analyzed for a shorter list of petroleum contaminants, described in further detail below.

Each soil boring was advanced into native material, up to 20 feet bgs. Borings were advanced to assess the full depth of HFM or other contamination of impacted soils. Exploration locations were located with a hand-held global positioning system (GPS) device or via tie-measurements from existing Site features.

From the borings, HFM and native soil samples were collected to document Site conditions. Soil sample collection was biased towards material horizons that exhibited gross characteristics, discoloration, and / or odors / vapors, if present.

A direct-push drilling rig was used to advance the borings. Each boring location was continuously sampled in five-foot intervals using a two-inch diameter by five-foot long steel sampling tube (Geoprobe Systems'® Macro-Core® MC5 sampler) fitted with a disposable clear polyvinyl chloride (PVC) liner. All non-disposable sampling equipment was decontaminated between runs and between drill locations to avoid potential cross contamination of samples.

Soils from the PVC liners were screened in the field for visible impairment (e.g. staining), olfactory indications of impairment, evidence of non-aqueous phase liquids (NAPLs), and / or indication of detectable VOCs over 10 parts per million (ppm) with a 10.6 eV PID.

Soil boring logs were prepared and include soil description / lithology, PID readings, relevant observations, etc. The boring logs are provided in **Appendix B**.

3.2.2.1. Site-Wide Borings – HFM Sampling

18 of the 24 soil borings were advanced to collect Site-wide analytical data. HFM samples were collected from these soil borings based on evidence of impairment and to provide characterization across the Site. One sample was collected from each boring where HFM was encountered. The HFM samples were collected and analyzed for the following:

- Total Petroleum Hydrocarbons
- TCL VOCs (including 1,4-dioxane) + 10 TICs
- TCL SVOCs + 20 TICs
- TCL pesticides
- Herbicides
- TCL PCBs
- TAL metals, including total mercury and cyanide
- Hexavalent chromium
- PFAS

A subsurface soil sample log is provided in **Table 1**.

3.2.2.2. Site-Wide Borings – Native Soil Sampling

18 of the 24 soil borings were advanced to collect Site-wide analytical data. Native soil was visually assessed in these soil borings from its upper extent to at least 15 feet bgs. To assess the impact of HFM and / or Site operations on the underlying native soil, soil samples were collected from the top of native material. The soil samples were collected and analyzed for:

- TCL VOCs (including 1,4-dioxane) + 10 TICs
- TCL SVOCs + 20 TICs
- TCL pesticides
- Herbicides
- TCL PCBs
- TAL metals, including total mercury and cyanide
- Hexavalent chromium
- PFAS

A subsurface soil sample log is provided in **Table 1**.

3.2.2.3. Spill No. 23-00933 Area Soil Sampling

Six of the 24 soil borings were reserved to delineate the petroleum impacts encountered during the Phase II ESA in the vicinity of the former oil house and coal silo. Soil was visually assessed in the vicinity of the former oil house and coal silo (i.e., Spill No. 23-00933) from its upper extent to at least two feet below the area of impact. To delineate possible impacts in the HFM / native soil,

a total of 12 soil samples were reserved for collection and analysis from this area (one HFM and one native soil sample from each boring). The soil samples were analyzed for the following:

- TCL VOCs (excluding 1,4-dioxane) + 10 TICs
- TCL SVOCs + 20 TICs

A subsurface soil sample log is provided in **Table 1**.

3.2.2.4. Groundwater Characterization

To characterize groundwater conditions at the Site, seven groundwater monitoring wells (designated MW-101 through MW-107) were installed, as shown in **Figure 9a, Figure 9b,** and **Figure 9c**. The wells were installed between December 2 and 6, 2024 based on the locations in the approved RIWP.

A rotary drill was used to advance 4-1/4-inch hollow stem augers. The augers and drilling rods were decontaminated prior to use via high pressure sprayer. Between each well location, decontamination procedures were repeated.

The overburden wells were constructed to intersect the top of the water table. Each well was completed with 10 to 15 feet of 2-inch Schedule 40 well screen with 0.010-inch slots, connected to an appropriate length of Schedule 40 PVC well riser to complete the well. The annulus was sand packed with quartz sand to approximately two feet above the screened section, and one to two feet of bentonite chips or pellets were installed above the sand. The remaining annulus was grouted to ground surface with bentonite-cement grout. Each well was completed with a flush-mount protective casing. Well construction logs are provided in **Appendix C**.

At least 24 hours following installation, the monitoring wells were developed through the removal of up to ten well volumes using a peristaltic pump. The pump effluent (i.e., evacuated water) was monitored for pH, temperature, dissolved oxygen, conductivity, oxidation / reduction potential, and turbidity to document stabilization of water quality.

Seven days following development, groundwater sampling was conducted using low-low purging and sampling techniques. Before purging the well, static water levels were measured using an electric water level sounder capable of measuring to the 0.01-foot accuracy. Peristaltic pumps using manufacturer-specified tubing were used for purging and sampling groundwater. Sampling protocol and equipment complied with the most current version of NYSDEC's "*Groundwater Sampling for Emerging Contaminants*" guidance. In addition, calibration, purging and sampling procedures were performed as specified by the United States Environmental Protection Agency (USEPA)[1] guidance for low-flow sampling. Decontamination was conducted after each well was

[1] USEPA *Low Stress (low-flow) Purging and Sampling Procedure for the Collection of Groundwater Samples from Monitoring Wells*, September 19, 2017.

sampled to reduce the likelihood of cross contamination. Calibration times, purging volumes, water levels and field measurements were recorded on field logs, provided in **Appendix D**.

The first round of groundwater sampling was completed between December 12 and 13, 2024. The second round of groundwater sampling was completed between February 11 and 12, 2025. Analysis for the wells varied as shown in **Table 3-1**:

Table 3-1: Groundwater Sampling Analysis

Well No.	Round	TCL VOCs + TICs	TCL SVOCs + TICs	TCL Pesticides	Herbicides	TCL PCBs	TAL metals +mercury	Cyanide	Hex Chromium	PFAS, 1,4-dioxane
MW-101	1	X	X			X	X			X
MW-101	2	X	X			X	X			X
MW-102	1	X	X			X	X			X
MW-102	2	X	X			X	X			
MW-103	1	X	X			X	X			X
MW-103	2	X	X	X	X	X	X	X	X	
MW-104	1	X	X	X	X	X	X	X	X	X
MW-104	2	X	X			X	X			
MW-105	1	X	X			X	X			X
MW-105	2	X	X			X	X			
MW-106	1	X	X			X	X			X
MW-106	2	X	X			X	X			
MW-107	1	X	X			X	X			X
MW-107	2	X	x			X	X			X

Notes:

- Based on the RIWP, pesticides, herbicides, cyanide, and hexavalent chromium were analyzed for one sample per round for MW-101 through MW-107. These analytes were analyzed at MW-104 during Round 1 and MW-103 during Round 2.
- Based on the RIWP and the results of the first round of sampling, PFAS analysis was only required at MW-101 and MW-107 during the second round of sampling. 1,4-dioxane analysis was not required at any of the wells during the second round of sampling.

Drilling decontamination, development, and purge fluids were collected, containerized, and staged for subsequent disposal, consistent with DER-10.

A groundwater sample log is provided in **Table 1**.

3.3. Soil Vapor / Air Sampling

Soil vapor / air sampling was performed to determine if there is potential SVI into the Site buildings and if there is potential for soil vapor to migrate off-site. The sampling was performed consistent with the New York State Department of Health (NYSDOH) *Final Guidance for Evaluating Soil Vapor Intrusion in the State of New York*, October 2006. Soil vapor intrusion sampling was performed in the existing six-story building, single-story building, and throughout the Site exterior. Two collocated crawl space air and indoor air samples were collected in the six-story building while three collocated sub-slab soil gas and indoor air samples were collected in the

single-story building. Seven soil vapor implants were positioned near the periphery of the Site to assess the potential for on-site or off-site migration. Soil vapor intrusion sampling locations are shown on **Figure 10a**.

Based on the results of the initial SVI assessment, an additional assessment was conducted using passive soil gas samplers to identify the source and distribution of carbon tetrachloride in soil vapor and delineate the extent of impacts. Fifteen additional sub-slab soil vapor samples were collected as a part of this assessment. The additional passive soil gas sampling locations are shown on **Figure 10b**.

3.3.1. Indoor Air Sampling

Indoor air samples were collected using a Summa™ canisters (6-Liter capacity) equipped with critical orifice flow regulation devices calibrated to allow an air sample to be collected over a 24-hour sampling period. Care was taken to deploy the canisters away from the direct influence of any forced air emanating from air conditioning units, central air conditioning vents, furnaces or heaters. No such units were operational at the time of sampling. Both buildings were partially occupied by general contractors throughout the sampling period; however, the buildings were in a closed condition for majority of the sampling event, with the periodic opening and immediate closing of doors.

A building questionnaire and product inventory were prepared and are provided in **Appendix E**. Both buildings were determined to not be airtight, with many cracks and openings observed in the walls and roofs. The floors were generally in good condition. Numerous products were stored in the buildings at the time of sampling; however, care was taken to deploy the canisters away from the notable products.

3.3.2. Sub-Slab Soil Gas Sampling

Sub-slab sampling points were installed to collect soil gas immediately below the slab foundation of the single-story building. The sub-slab samples were co-located with a corresponding indoor air sample to allow comparison of sub-slab and nearby indoor air concentrations. Sub-slab gas samples were collected using a 6-Liter Summa™ canister fitted with a flow orifice pre-calibrated to collect a 6-Liter sample over a 24-hour period. The locations of the sampling points are shown on Figure 10A.

The sub-slab vapor points were installed by advancing a small diameter hole (approximately 3/8-inches in diameter) through the floor slab to determine thickness. The holes were drilled using a hammer drill. The holes extended through the slab and terminated at the interface with underlying material (i.e., gravel base or soil). A length of vinyl tubing was placed into the hole to extend to the bottom of the slab. The cored slab annulus was sealed with clay placed around the tubing.

To ensure there was no connection between the sub-slab and indoor air, helium short-circuit testing was performed at each sampling point. The helium was introduced into a dome placed

over the sealed tubing. The dome was sealed to the concrete floor with modeling clay. The helium detector capable of reading down to 1 to 2 percent helium was connected to the sample tubing to measure helium concentrations in the sub-slab environment. The detection of helium in the sub-slab air would indicate communication between the air inside the dome and the sub-slab, revealing a leak in the seal around the tubing. If helium was detected by the meter, the clay seal around the tubing was reconfigured and the tracer test was repeated until such time as an adequate seal was observed.

Prior to sub-slab soil gas sample collection, the sample tubing was purged at a rate not exceeding 200 ml/min to remove the volume of air in the tube. This process was intended to ensure that the concentrations detected in the air sample within the canister were representative of soil gas concentrations and not diluted by ambient indoor air.

3.3.3. Crawl Space Air Sampling

The six-story building is situated over a crawl space with an exposed earth floor. Crawl space sampling points were installed to collect air in the crawl space, immediately below the ground floor of the six-story building. The crawl space air samples were co-located with a corresponding indoor air sample to allow comparison of crawl space air and nearby indoor air concentrations.. Crawl space air samples were collected using a 6-Liter Summa™ canister fitted with a flow orifice pre-calibrated to collect a 6-Liter sample over a 24-hour period. The locations of the sampling points are shown on Figure 10A.

The crawl space sampling points were installed by advancing a small diameter hole (approximately 3/8-inches in diameter) through the ground floor to determine thickness. The holes were drilled using a hammer drill. The hole extended through the slab and terminated in the crawl space. A length of vinyl tubing was placed into the hole to extend approximately two feet into the crawl space. The cored slab annulus was sealed with clay placed around the tubing.

To ensure there was no connection between the crawl space and indoor air, helium short-circuit testing was performed at each sampling point, consistent with the methods employed for the sub-slab soil gas samples described in **Section 3.3.2**.

3.3.4. Soil Vapor Implant Installation

Soil vapor sampling was conducted near the property periphery in each direction to evaluate whether evidence of VOC migration via pore space in unsaturated soil was entering the property from off-site locations or leaving the property and potentially impacting adjacent properties and structures. To accomplish this sampling, seven semi-permanent soil vapor implants were installed.

The soil vapor implants were installed using direct-push methods. Continuous soil sampling was conducted at each location using Geoprobe® Systems' Macro-Core® soil samplers, to create a nominal 2.25-inch diameter borehole. The direct-push borings were terminated at the target depth of the vapor implant placement. As consistent with NYSDOH guidance, the vapor implants

were positioned so as to allow collection of vapor samples at depths comparable to the depths of nearby foundation footings (normally +/- five feet in depth), or at least 12 inches above the water table, if groundwater is present at a depth less than six feet bgs. The groundwater depth was determined based upon static water levels recorded in nearby wells.

Following creation of the borehole, the vapor implants were placed at the target sampling depth. For purposes of this Site, the borings were advanced to a depth of five feet bgs (since groundwater was not observed less than 6 feet bgs) and the vapor implants were installed at a depth of 4.25 to 4.75 feet below grade. Each implant consisted of a six-inch long vapor implant with stainless steel mesh / screen. Polyethylene tubing was affixed to the top of the stainless-steel screen and extended to the ground surface. The borehole annulus below, surrounding, and to twelve inches above the top of the screen was filled with clean glass beads to create an inert, porous vapor sampling zone. The remainder of the borehole annulus was filled with a bentonite slurry to minimize outdoor air from entering the sampling zone. Each vapor implant was completed with a flush-mount protective casing. Vapor implant construction logs are provided in **Appendix F**.

3.3.5. Ambient Air Sampling

One ambient air sample was collected in the same manner as the indoor air samples. The sampling device was located upwind of the structure and was placed approximately three to five feet off the ground for sample collection purposes. The outdoor air sample was collected using a Summa canister equipped with a laboratory calibrated regulator over a 24-hour period.

3.3.6. Sample Canister Deployment and Retrieval

For all sub-slab vapor, crawlspace air, soil vapor, and indoor and outdoor air sampling described above, sample canisters were deployed and retrieved as described below:

- Air sample canisters were labeled with a unique sample designation number. The sample number and location were recorded on the field log.

- The canister vacuum was measured using an integrated vacuum gauge immediately prior to canister deployment and recorded on the field log. The critical orifice flow controller was installed, as supplied by the laboratory, on the canister; the canister was opened fully at the beginning of sample collection period; and the start time was recorded.

- The canister vacuum was measured and recorded immediately prior to canister retrieval at the end of the sample period. Once the vacuum was measured, the canister valve was closed fully at the end of the sample period by disconnecting the regulator from the canister (after 24-hours) and the end time was recorded.

- The canisters were returned to their sampling boxes for safe storage and shipping. Field data was verified as correctly entered into field books prior to shipment and the canisters were shipped to the laboratory under a chain-of-custody.

- Each sample was analyzed for VOCs via USEPA Compendium Method TO-15. Five indoor air compounds (trichloroethene, cis-1,2-dichloroethane, 1,1-dichloroethane, carbon tetrachloride, and vinyl chloride) were analyzed using USEPA Method TO-15 Select Ion Monitoring (SIM) to achieve low level laboratory reporting limits of 0.20 micrograms per cubic meter ($\mu g/m^3$) or less.

A soil vapor / air sampling log is provided in **Table 1**.

3.3.7. Passive Soil Gas Sampler Deployment and Retrieval

For the additional assessment of sub-slab carbon tetrachloride concentrations detected below the northwest section of the single-story structure, passive soil gas samplers were deployed and retrieved as described below:

- Sub-slab passive sampling points were installed to collect soil gas approximately 36-inches below the slab. Sub-slab soil gas samples were collected using Amplified Geochemical Imaging LLC (AGI) Passive Samplers. The samplers contain a proprietary adsorbent that collects VOCs present in soil gas over a 7-day period.

- The sub-slab passive sampling points were installed by advancing a small diameter hole (approximately 3/4-inch in diameter) through the floor slab using a hammer drill. The hole extended through the slab and terminated at 36-inches bgs.

- An appropriate length of string was used to reach the sample depth of 36-inches. The string was affixed to the AGI Passive Sampler on one end and a cork on the other end.

- AGI Passive Samplers were labeled with a unique serial number. The serial number and location were recorded on the field log before the sampler was deployed.

- An insertion rod was used to insert the AGI Passive Sampler to the sample depth of 36-inches. Once the insertion rod was removed, the cork was used to seal the hole in the slab. The start time was recorded on the field log.

- Following the recommended exposure period of 7 days, the cork and AGI Passive Sampler were removed. The end time was recorded on the field log.

- The sampler was wiped down with a clean paper towel and the serial number and location were verified as entered into field logs. The sampler was placed in the appropriate vial with the corresponding serial number and closed with a custody seal. The vials were returned to their sampling boxes for safe storage and shipping. The vials were shipped to the laboratory under a chain-of-custody.

- Each sample was analyzed for carbon tetrachloride via a modified USEPA Method 8260.

A passive soil gas sampling log is provided in **Table 1**.

3.4. Management of Investigation Derived Waste

Investigation-derived wastes (IDW) (i.e., grossly contaminated soil cuttings and purge water) were containerized or stockpiled and staged on-site. Soil cuttings with no apparent staining, odors, or elevated PID readings were used to backfill boring holes. Soil cuttings from monitoring well installation were placed on and covered with polyethylene sheets. Purged groundwater was placed in steel 55-gallon drums with closed tops. Drums were properly labeled and sealed and will be characterized as necessary for disposal.
Discarded personal protective equipment (PPE), paper towels, plastic bags, disposable sampling equipment (i.e., groundwater development and sample tubing, bailers), and other general refuse was placed in sealed plastic garbage bags and disposed of as municipal solid waste.

All IDW was collected and managed in accordance with DER-10. The stockpiled soil will be reused underneath the anticipated cover system during remedial construction or characterized and disposed of properly off-site. Containerized water will be characterized and disposed of properly at an off-site facility.

3.5. Air Monitoring

3.5.1. Work Zone Air Monitoring

Air monitoring was conducted in the work zone for on-site health and safety. Air monitoring was conducted during active invasive activities periods, such as test boring advancement and well installation. The monitoring included VOC screening.

VOC concentrations were monitored throughout the day using a PID. The monitor was calibrated each day. The action threshold was 5 ppm above background VOCs during a 15-minute average. Exceedances of the action threshold were not observed throughout the duration of the invasive activities.

3.5.2. Community Air Monitoring

Community air monitoring was conducted to ensure that airborne contaminants were not leaving the project site and affecting adjacent, downwind areas. Air monitoring was conducted during active invasive activities periods, such as test boring advancement and well installation. The monitoring included dust and VOC screening.

VOC concentrations were monitored using a PID and particulate matter (PM)-10 concentrations were monitored using a real-time particulate monitor (DustTrak) at upwind and downwind locations, depending on the work area and wind direction. The monitors were moved throughout the day as needed, as winds shifted direction. The monitors were calibrated each day. The action threshold established in the Community Air Monitoring Plan (CAMP) was 5 ppm above

background for VOCs and 100 µg/m^3 above background for PM-10, during a 15-minute average. The specifics of the air monitoring procedures and criteria are detailed in the CAMP, provided in **Appendix G.**

Daily CAMP reports were provided to NYSDEC and NYSDOH project managers. The reports consisted of figures showing work zones and monitoring stations and CAMP data. Exceedances of the action thresholds were not observed throughout the duration of the invasive activities, as detailed in the daily CAMP reports.

3.6. Quality Assurance / Quality Control / Data Usability

Quality Assurance / Quality Control (QA/QC) samples were collected based on the following minimum number of samples per media type as defined in the RIWP:

- Soil samples
    - Blind duplicate – 5% (3 total)
    - Matrix Spike / Matrix Spike Duplicate (MS / MSD) – 5% (3 total)

- Groundwater samples
    - Trip blank – 1 per shipment / round (4 total)
    - Field blank – 1 per PFAS sampling event (2 total)
    - Blind Duplicate – 5% (1 per round, 2 total)
    - MS / MSD – 5% (1 per round, 2 total)

A total of 60 soil samples were collected during the RI activities, and 9 QA/QC samples were taken (3 blind duplicates, 3 MS, and 3 MSD), meeting the 5% criteria. Over two groundwater sampling events, a total of 14 groundwater samples were taken with an additional 12 QA / QC samples (2 blind duplicates, 2 MS, 2 MSD, 2 field blanks, and 4 trip blanks), also meeting the 5% criteria.

Pace Analytical Services LLC (Pace), a laboratory maintaining accreditation under the NYSDOH Environmental Laboratory Approval Program (ELAP), performed the analytical testing. The laboratory results for the samples were reported in an ASP Category B deliverables package to facilitate validation of the data, and a third-party validator, Data Validation Services, reviewed the laboratory data and prepared a Data Usability and Summary Report (DUSR). The validator evaluated the analytical results for the field samples and QA / QC samples and compared the findings to USEPA guidance to determine the accuracy and validity of the results. The DUSR was prepared by Data Validation Services, as required by DER-10 Section 2.2 and as reflected in the RIWP. The DUSR is included as **Appendix H.** The following items were reviewed:

- Laboratory Narrative Discussion
- Custody Documentation
- Holding Times
- Surrogate Standard Recoveries
- Matrix Spike Recoveries. Duplicate Recoveries

- Blind Field Duplicate Correlations
- Preparation/calibration Blanks
- Laboratory Control Samples (LCSs)
- Calibration/Low Level Standards
- Inductively Coupled Plasma (ICP) Serial Dilution
- Instrument method detection limits (MDLs)
- Sample Result Verification

Details regarding RI activities will be included in the Final Engineering Report. All analytical data was submitted to the NYSDEC via EQuIS™ on March 5, 2025 and was in the approved electronic data deliverable (EDD) format.

3.7. Deviations from the Remedial Investigation Work Plan (RIWP)

C&S submitted a final RIWP to the Department in November 2024. The RIWP was approved by the Department on December 10, 2024. Deviations from the RIWP are outlined below:

- Surface soil sample SS-103 was shifted approximately 12 feet south due to a layer of asphalt directly beneath the surface soil in the area.

- Soil boring SB-101 was shifted approximately 10 feet east to avoid the underground natural gas line.

- Soil boring SB-102 was shifted approximately 10 feet southwest to avoid the underground Harbor Brook culvert.

- Soil boring SB-111 was shifted approximately 10 feet southeast to avoid buried debris. The debris is believed to be associated with a former building foundation.

- Soil boring SB-112B was shifted approximately 8 feet south to avoid the coal silo.

- Soil borings SB-114, SB-115, SB-116, and SB-118 were shifted due to limited accessibility (i.e., thick vegetation, wooden slabs, piles of debris). SB-114 was shifted approximately 10 feet to the north, SB-115 was shifted approximately 20 feet to the north, SB-116 was shifted approximately 8 feet to the northwest, and SB-118 was shifted approximately 15 feet to the west.

- The indoor soil borings (SB-105, SB-106, SB-106A, SB-106B, SB-106C, SB-107, and SB-108) were shifted in the field due to accessibility (i.e., coal boilers, kiln, stored equipment / materials). Majority of the borings were shifted approximately 10 feet and none were shifted more than 15 feet in any direction.

- Monitoring well MW-101 was shifted approximately 10 feet east to avoid the underground natural gas line.

- Monitoring well MW-102 was shifted approximately 20 feet east to avoid the underground Harbor Brook culvert.

- Monitoring well MW-106 was shifted approximately 25 feet southeast due to limited accessibility from large wooden slabs.

- Monitoring well MW-107 was shifted approximately 45 feet north due to a layer of concrete present 5 feet bgs in the area surrounding the proposed location.

- Sub-slab vapor point SSV-102 / IA-102 was shifted approximately 12 feet west to avoid the kiln.

- Crawl space air sample CS-104 / IA-104 was shifted approximately 15 feet west to avoid damaging laminate flooring.

- Soil vapor point SV-107 was shifted approximately 9 feet east due to accessibility (i.e., thick vegetation).

- Outdoor air sample OA-101 was shifted to the northwest corner of the Site based on wind direction on the day of sampling.

- Based on the results of the initial SVI assessment, an additional assessment was conducted using passive soil gas samplers to identify the source of carbon tetrachloride in soil vapor and delineate the extent of impacts.

As shown in the **Figures**, the RI included a high density of soil borings, monitoring wells, and soil vapor implants, and a significant number of sampling locations. The deviations from the RIWP did not negatively impact the outcome of the RI.

4.0 FINDINGS

4.1. Geology and Hydrogeology

4.1.1. Site Geology

The Site contains HFM with observed thickness of approximately seven to 14 feet bgs. The observed HFM is shallowest on the west and south sides of the Site and deepest in the center and the northeast corner of the Site. Per Title 6 of the New York Codes, Rules, and Regulations (6 NYCRR) Part 375, HFM is defined as: *non-indigenous or non-native material, historically deposited or disposed in the general area of, or on, a site to create useable land by filling water bodies, wetlands or topographic depressions, which is in no way connected with the subsequent operations at the location of the emplacement, and which was contaminated prior to emplacement*. The HFM contains brick, coal, cinder, ash, wood, and slag. A map showing the depths of HFM across the site as shown in **Figure 5**.

Native soil is located below the HFM and consists of dark brown fine to coarse sand and silty clay.

4.1.2. Site Hydrogeology

Groundwater is present within the HFM at depths between 5.5 and 13 feet bgs across the Site. The Site is located at approximately 398 feet above mean sea level (AMSL) and slopes downward slightly to the southwest. Harbor Brook flows through the Site within a box culvert located beneath the eastern portion of the Site. Harbor Brook continues on a general northwesterly route, ultimately draining onto Onondaga Lake. Onondaga Creek is 0.76 miles east of the Site and Onondaga Lake is 1.25 miles northwest.

The City of Syracuse is served by a municipal water supply. Water processed in the Onondaga County Water Authority (OCWA) potable water plants for the City of Syracuse undergoes varying levels of treatment to ensure that drinking water meets NYSDEC and USEPA standards. Groundwater in the City of Syracuse is prohibited from being used for public drinking water supply.

Table 4-1 presents water level measurements and **Figure 9b** and **Figure 9c** presents groundwater contours at the site. Groundwater contours were generally the same across the two sampling events and indicate a generally northwesterly flow direction. The groundwater elevation at MW-106 appeared to be anomalous compared to the other six wells, therefore, the data point was excluded during groundwater contour generation to maintain the accuracy of the groundwater flow interpretation. On average, the groundwater table was approximately 0.64 feet higher in December as compared to February, due to February being a drier month than December. The average groundwater gradient was 0.012 feet per foot in December and 0.013 feet per foot in February.

Table 4-1: Groundwater Elevations

Well No.	Ground Elevation (ft AMSL)	Depth (ft BGS)	Elevation (ft AMSL)	Depth (ft BGS)	Elevation (ft AMSL)
Date	--	**December 12, 2024**		**February 11, 2025**	
MW-101	391.02	9.64	381.38	10.38	380.64
MW-102	388.91	5.70	383.21	6.11	382.80
MW-103	392.82	11.01	381.81	11.79	381.03
MW-104	392.38	8.19	384.19	8.80	383.58
MW-105	392.91	7.46	385.45	8.27	384.64
MW-106	392.49	12.17	380.32	12.53	379.96
MW-107	392.72	7.16	385.56	7.96	384.76

Notes:

- Level run survey performed by C&S on December 12, 2024 using a benchmark present at the Site. The benchmark was located on National Grid Pole 47 and was at an elevation of 394.81 ft AMSL.
- Elevations tied to North American Vertical Datum (NAVD) 88.
- All units in feet.
- BGS – Below ground surface
- AMSL – Above mean sea level

4.2. Field Observations

Throughout the majority of the Site, the native soil and HFM material did not exhibit evidence of petroleum or chemical contamination, such as staining, odors, or elevated PID measurements. However, several of borings within and immediately surrounding the building footprint exhibited a hydrogen sulfide odor generally associated with an organic / peat layer. These soils had PID measurements ranging from 0.0 ppm to 49.4 ppm. These elevated PID readings are likely attributable to the presence of hydrogen sulfide.

Similar to the Phase II ESA, evidence of petroleum contamination was encountered along the western Site boundary in the vicinity of SB-106, SB-112, and SB-113. These locations are in close proximity to significant historical operations including the coal silo, former oil house, and former rail spur. As described in **Section 3.2.2**, six additional borings were advanced around SB-106 and SB-112 to delineate the observed petroleum impacts. The following was observed:

- Petroleum odor and staining was observed at SB-106C from 10 to 12 feet bgs. PID measurements ranged from 15.2 to 99.4 ppm. No evidence of petroleum impacts were observed at SB-106, SB-106A, or SB-106B.

- Petroleum odor and staining was observed at SB-112, SB-112A, and SB-112C from 10 to 15 feet bgs. PID measurements ranged from 45.0 to 58.7 ppm. A slight petroleum odor was also observed at SB-112B and SB-113 with PID measurements ranging from 45.8 to 60.1 ppm. Wood fragments that are suspected to be associated with wooden rail ties were observed around 15 feet bgs in all of these borings.

4.3. Buried Utilities Evaluation

As a result of the study, the following noteworthy subsurface features were identified:

- Multiple public and private utilities were identified including communication lines, gas lines, sewer lines, and electric lines.
- The Harbor Brook culvert was identified running north / south through the center of the Site.
- One suspect debris area was identified on the east side of the Site. This area likely contains debris from the demolition of previous buildings. SB-111 was advanced directly adjacent to the debris area. HFM including coal, cinder, brick, and ash was identified from immediately below the ground surface to 8 feet bgs. However, this HFM was consistent with the HFM observed across the entire Site.
- One suspect concrete area was identified in the southwest corner of the Site.

The utilities and features identified are shown on **Figure 4.**

4.4. Analytical Results

The following sections summarize and discuss the analytical results generated during the RI. Soil, groundwater, and soil vapor and air samples were collected for chemical analysis to determine the magnitude and extent of potential contamination occurring in various media at the Site. A summary of the RI sampling program, including the number and type of QA/QC samples, is presented in **Table 1**. For discussion purposes, the data were compared with the Standards, Criteria, and Guidance values (SCGs) applicable to each medium sampled, and included:

- Soil: NYSDEC's 6NYCRR Part 375 Environmental Remediation Programs: Part 375-6.8: Unrestricted and Commercial Use SCOs.
- Groundwater: NYSDEC's June 1998 Ambient Water Quality Standards and Guidance Values in TOGS 1.1.1.
- Air: NYSDOH's October 2006 Final Guidance for Evaluating Soil vapor Intrusion in the State of New York, updated February 2024.

Consistent with NYSDEC guidelines, the Analytical Services Protocol (ASP) Category B deliverables are not presented as appendices to the RI Report. The data has been transmitted electronically to the NYSDEC in a format consistent with the EDD Manual. The associated DUSR is provided in **Appendix H**. The passive soil gas sampler analytical report is provided in **Appendix I**.

4.4.1. Surface Soil

A total of 12 surface soil samples were collected across the Site in areas that are not proposed to be "capped" by pavement or buildings. The analytical results are summarized in **Table 2** and **Figure 7** shows the sampling locations and results. **Table 4-2** below summarizes the analytes that exceeded the SCOs in surface soil, including the lowest and highest exceedance concentrations.

Table 4-2: Surface Soil Summary of Exceedances

Analyte	Samples with Detections above SCOs		UR SCO (ppm)	CM SCO (ppm)	Low Concentration (ppm)	High Concentration (ppm)
	UR	CM				
VOCs						
Acetone	1		0.05	500	4.1	4.1
SVOCs						
3/4-Methylphenol	3		0.33	500	0.33	1.2
Benzo(a)anthracene	3	7	1	5.6	1.1	99
Benzo(a)pyrene		10	1	1	1.2	75
Benzo(b)fluoranthene	4	7	1	5.6	1.2	100
Benzo(k)fluoranthene	7		0.8	56	1.6	38
Chrysene	9	1	1	56	1.3	100
Dibenzo(a,h)anthracene		7	0.33	0.56	1.4	7.6
Dibenzofuran	1		7	350	8.9	8.9
Fluoranthene	2		100	500	140	190
Indeno(1,2,3-cd)pyrene	4	7	0.5	5.6	0.56	30
Naphthalene	1		12	500	12	12
Phenanthrene	1		100	500	160	160
Phenol	1		0.33	500	0.34	0.34
Pyrene	1		100	500	150	150
PCBs						
Total PCBs	8		0.1	1	0.139	0.713
Herbicides						
No herbicides were detected at concentrations that exceeded SCOs.						
Pesticides						
4,4'-DDT	3		0.0033	47	0.00795	0.0325
Metals						
Arsenic	2	3	13	16	13.5	34.3
Barium	1		350	400	372	372
Copper	6	2	50	270	58.7	688
Lead	10		63	1000	67.5	860
Mercury	6		0.18	2.8	0.194	1.73
Nickel	2		30	310	34	34.9
Selenium	1		3.9	3.9	4.81	4.81
Zinc	8		109	10000	116	799

Analyte	Samples with Detections above SCOs		UR SCO (ppm)	CM SCO (ppm)	Low Concentration (ppm)	High Concentration (ppm)
	UR	CM				
PFAS						
Perfluorooctanesulfonic acid[1]	7		0.88	440	1.41	2.53

1. PFAS guidance values and concentrations are displayed in parts per billion (ppb).
UR = Unrestricted Use SCOs, CM = Commercial Use SCOs

4.4.2. Subsurface Soil

RI soil sampling totals for subsurface soils are included in **Table 4-3**.

Table 4-3: RI Sample Totals

Location	No. of HFM Samples	No. of Native Samples
RI General Site Wide Borings	18	18
Spill No. 23-00933 Area	6	6

Table 3 summarizes the analytical results and **Figure 8a** and **Figure 8b** show the sampling locations and results.

4.4.2.1. General Site-Wide Borings – HFM Sampling

A total of 18 HFM samples were collected from the 18 general site-wide borings (four interior borings and 14 exterior borings), as shown on **Figure 8a**. Each sample was analyzed for the list of analytes outlined in **Section 3.2.2.1**.

Table 4-4 below summarizes the analytes that exceeded the SCOs, including the lowest and highest exceedance concentrations. **Table 3** summarizes the analytical results.

Table 4-4: General Site-Wide Borings – HFM Summary of Exceedances

Analyte	Samples with Detections above SCOs		UR SCO (ppm)	CM SCO (ppm)	Low Concentration (ppm)	High Concentration (ppm)
	UR	CM				
VOCs						
2-Butanone	1		0.12	500	0.19	0.19
Acetone	1		0.05	500	0.77	0.77
SVOCs						
Benzo(a)anthracene	7	3	1	5.6	1.4	27
Benzo(a)pyrene		10	1	1	1.5	24
Benzo(b)fluoranthene	5	5	1	5.6	1.7	31
Benzo(k)fluoranthene	8		0.8	56	1.6	4.2

Analyte	Samples with Detections above SCOs		UR SCO (ppm)	CM SCO (ppm)	Low Concentration (ppm)	High Concentration (ppm)
	UR	CM				
Chrysene	10		1	56	1.1	26
Dibenzo(a,h)anthracene	1	7	0.33	0.56	0.52	3.3
Indeno(1,2,3-cd)pyrene	9	3	0.5	5.6	0.53	14
PCBs						
Total PCBs	2		0.1	1	0.112	0.303
Herbicides						
No herbicides were detected at concentrations that exceeded SCOs.						
Pesticides						
4,4'-DDT	1		0.0033	47	0.00422	0.00422
Metals						
Arsenic	3	9	13	16	13.9	75.2
Barium	1		350	400	367	367
Cadmium	1		2.5	9.3	5.17	5.17
Copper	9	2	50	270	52.3	302
Lead	11	2	63	1000	70	2630
Mercury	6	2	0.18	2.8	0.408	15.7
Nickel	3		30	310	32.8	55.2
Zinc	8		109	10000	117	450
PFAS						
No PFAS were detected at concentrations that exceeded SCOs						

UR = Unrestricted Use SCOs, CM = Commercial Use SCOs

4.4.2.2. General Site-Wide Borings – Native Soil Sampling

A total of 18 native soil samples were collected from the 18 general site-wide borings (four interior borings and 14 exterior borings), as shown on **Figure 8a**. Each sample was analyzed for the list of analytes outlined in **Section 3.2.2.2**.

Table 4-5 below summarizes the analytes that exceeded the SCOs, including the lowest and highest exceedance concentrations. **Table 3** summarizes the analytical results.

Table 4-5: General Site-Wide Borings – Native Soil Summary of Exceedances

Analyte	Samples with Detections above SCOs		UR SCO (ppm)	CM SCO (ppm)	Low Concentration (ppm)	High Concentration (ppm)
	UR	CM				
VOCs						
Acetone	4		0.05	500	0.063	0.31
SVOCs						
Dibenzo(a,h)anthracene		1	0.33	0.56	0.65	0.65

Analyte	Samples with Detections above SCOs		UR SCO (ppm)	CM SCO (ppm)	Low Concentration (ppm)	High Concentration (ppm)
	UR	CM				
Indeno(1,2,3-cd)pyrene	1		0.5	5.6	1.6	1.6
PCBs						
Total PCBs	1		0.1	1	0.161	0.161
Herbicides						
No herbicides were detected at concentrations that exceeded SCOs.						
Pesticides						
No pesticides were detected at concentrations that exceeded SCOs.						
Metals						
Arsenic		4	13	16	19.5	27.7
Copper	5	1	50	270	53.1	308
Lead	5	1	63	1000	91.1	1500
Mercury	3	2	0.18	2.8	0.585	3.67
Nickel	4		30	310	30.1	64.6
Selenium	2		3.9	1500	4.44	9.31
Zinc	2		109	10000	149	173
PFAS						
No PFAS were detected at concentrations that exceeded SCOs						

Arsenic, copper, lead, mercury, and zinc concentrations at SB-110 were below Unrestricted Use SCOs in the parent sample and above Unrestricted or Commercial Use SCOs in the associated duplicate sample (DUP-02).
UR = Unrestricted Use SCOs, CM = Commercial Use SCOs

4.4.2.3.Spill No. 23-00933 Area Soil Sampling

A total of 12 native soil samples were collected from the 6 Spill No. 23-00933 soil borings (three interior borings and three exterior borings), as shown on **Figure 8b**. Each sample was analyzed for TCL VOCs + TICs and TCL SVOCs + TICs.

Table 4-6 below summarizes the analytes that exceeded the SCOs, including the lowest and highest exceedance concentrations. **Table 3** summarizes the analytical results.

Table 4-6: Spill No. 23-00933 Area Soil Summary of Exceedances

Analyte	Samples with Detections above SCOs		UR SCO (ppm)	CM SCO (ppm)	Low Concentration (ppm)	High Concentration (ppm)
	UR	CM				
VOCs						
Acetone	1		0.05	500	0.1	0.1
SVOCs						
Benzo(a)anthracene	1		1	5.6	1.1	1.1
Benzo(a)pyrene		1	1	1	1.1	1.1
Benzo(b)fluoranthene	2		1	5.6	1.3	1.3

Chrysene	1		1	56	1.1	1.1
Indeno(1,2,3-cd)pyrene	3		0.5	5.6	0.62	1.3

UR = Unrestricted Use SCOs, CM = Commercial Use SCOs

4.4.3. Groundwater

Two groundwater sampling events took place on December 12 and 13, 2024 and February 11 and 12, 2025. Groundwater samples were collected from seven groundwater monitoring wells installed during the RI. As previously detailed in **Table 3-1**, the groundwater samples were analyzed for a combination of TCL VOCs + TICs, TCL SVOCs + TICs, TCL pesticides, herbicides, TCL PCBs, TAL metals (total and dissolved), total and dissolved cyanide, total and dissolved hexavalent chromium, PFAS, and 1,4-dioxane.

Table 4 summarizes the analytical results for the groundwater samples, and the locations of monitoring wells are shown on **Figure 9a, Figure 9b**, and **Figure 9c**.

VOCs

VOCs were not detected at concentrations greater than laboratory detection limits during the first or second round of groundwater sampling.

SVOCs

Benzo(a)anthracene, benzo(a)pyrene, benzo(b)fluoranthene, benzo(k)fluoranthene, chrysene, and indeno(1,2,3-cd)pyrene concentrations exceeded TOGS standards at MW-101, MW-103, and MW-106 during the first round of sampling but were below laboratory detection limits during the second round of sampling. Similarly, the concentration of benzo(b)fluoranthene exceeded the TOGS standard at MW-105 during the first round of sampling but was below laboratory detection limits during the second round of sampling. Each of these contaminants are subject to very low TOGS standards, either 0.002 parts per billion (ppb) or non-detect. At MW-103, MW-105, and MW-106, the above contaminants were detected at concentrations of 0.1 ppb or less. At MW-101, the above contaminants were detected at concentrations ranging from 0.14 to 0.23 ppb during the first round of sampling but were below 0.1 ppb during the second round of sampling.

Phenol and hexachlorobenzene concentrations slightly exceeded TOGS standards at MW-101 during the first round of sampling but were below laboratory detection limits during the second round of sampling.

The concentration of bis(2-ethylhexyl)phthalate exceeded TOGS standards at MW-105 and MW-106 during the second round of sampling but was below laboratory detection limits during the first round of sampling. The concentration at MW-105 slightly exceeded the TOGS standard and the concentration at MW-106 exceeded the TOGS standard by one order of magnitude.

Pesticides

Pesticides were not detected at concentrations greater than laboratory detection limits during either round of groundwater sampling.

Herbicides

Herbicides were not detected at concentrations greater than laboratory detection limits during either round of groundwater sampling.

PCBs

PCBs were not detected at concentrations greater than laboratory detection limits during either round of groundwater sampling.

Metals

Total copper, total lead, and total mercury concentrations exceeded TOGS standards at MW-105 during the first round of sampling only. The dissolved antimony concentration exceeded the TOGS standard at MW-107 during the first round of sampling only. The concentrations of copper, mercury, and antimony only slightly exceeded standards whereas the concentration of lead was 14 times higher than the standard.

The groundwater also contained naturally occurring minerals including iron, magnesium, manganese, and sodium at concentrations exceeding recognized AWQSs. These minerals are common in groundwater across New York State and likely reflect regional conditions. The concentrations of each f these are as follows:

- Total iron concentrations exceeded TOGS standards at all wells except MW-106 during the first round of sampling and at all wells during the second round of sampling. Dissolved iron concentrations exceeded TOGS standards at MW-102, MW-103, and MW-104 during both rounds of sampling and MW-101 during the second round of sampling.

- Total magnesium concentrations exceeded TOGS standards at MW-101, MW-103, and MW-106 during both rounds of sampling and at MW-105 during the first round of sampling. Dissolved magnesium concentrations exceeded TOGS standards at MW-101, MW-103, and MW-106 during both rounds of sampling.

- Total manganese concentrations exceeded TOGS standards at all wells except MW-107 during the first round of sampling and at MW-101, MW-102, MW-104, and MW-106 during the second round of sampling. Dissolved manganese concentrations exceeded TOGS standards at MW-101, MW-102, MW-104, and MW-106 during both rounds of sampling.

- Total and dissolved sodium concentrations exceeded TOGS standards at all wells during both rounds of sampling.

PFAS

PFAS data was compared to the following guidance values:

- Perfluorooctanoic acid (PFOA) – 6.7 parts per trillion (ppt)
- Perfluorooctanesulfonic acid (PFOS) – 2.7 ppt

As a result of comparing the groundwater data to these values, the following was noted:

- The PFOA concentration exceeded NYSDEC standards at MW-107 during both rounds of sampling. The concentrations ranged from 6.9 to 7.78 ppt.

- The PFOS concentration exceeded NYSDEC standards at MW-101 during both rounds of sampling. The concentrations ranged from 3.3 to 3.66 ppt.

4.4.4. Sub-Slab Soil Vapor

Three sub-slab soil vapor samples, two crawl space air samples, five indoor air samples, seven soil vapor samples, and one outdoor air sample were collected. Three collocated sub-slab / indoor air samples were collected from the single-story building while two collocated crawl space air / indoor air samples were collected from the six-story building. The seven soil vapor samples were collected from soil vapor implants positioned near the periphery of the Site to assess the potential for on-site or off-site migration. The outdoor air sample was collected at an exterior up-wind location.

Based on the results of the initial SVI assessment, an additional assessment was conducted using passive soil gas samplers to identify the source of carbon tetrachloride in soil vapor and delineate the extent of impacts. Fifteen additional sub-slab soil vapor samples were collected as a part of this assessment.

4.4.4.1. Initial SVI Assessment

The NYSDOH document: *Guidance for Evaluating Soil Vapor Intrusion in the State of New York*, dated October 2006 (as amended), states that soil vapor sampling results should be reviewed as a whole, in combination with the results of other environmental sampling, to identify trends and variations in the data. It also indicates that, to put perspective on the data, soil vapor results should be compared to background outdoor air levels, site-related outdoor and indoor air sampling results, and the NYSDOH's guidelines for VOCs in air. NYSDOH has a very limited list of compounds with air guideline values (AGV) that pertain to indoor air:

- Methylene Chloride – 60 µg/m^3
- Tetrachloroethene (PCE) – 30 µg/m^3

- Trichloroethene (TCE) - 2 µg/m^3

NYSDEC and NYSDOH do not currently have standards, criteria or guidance values for concentrations of other commonly found compounds in soil vapor or indoor air, other than those listed above. There are also no criteria which require that the detection of VOC in soil vapor automatically trigger action or no further action, and there are no available databases of background levels of VOC in soil vapor. The detection of VOC in sub-slab vapor samples does not necessarily indicate that a vapor intrusion condition exists.

As such, SVI risk is evaluated on a case-by-case basis, taking into account various factors, such as:

- Human health risks (i.e., cancer and non-cancer health effects) associated with exposure to the volatile chemical in air;
- Background concentrations of the volatile chemical in air;
- Analytical capabilities currently available; and
- Attenuation factors (i.e., the ratio of indoor air to sub-slab vapor concentrations).

There were no compounds detected in the indoor air that exceed a corresponding NYSDOH AGV.

To provide a framework to aid in determining appropriate actions in response to SVI risk, NYSDOH has developed decision matrices to be used as a risk management tool for data assessment. They are designed to be applied on a case-by-case basis, for identifying actions that should be taken to address current and potential exposures related to SVI. These decision matrices were developed to apply to specific volatile chemicals of interest, but are also intended to be generic, and, as such, may be modified based on site-specific conditions and contaminants.

Table 4-7 indicates what actions, if any, are needed, based on the results.

Table 4-7: NYSDOH Decision Matrices Results

Analyte	Decision Matrix	Result
Carbon Tetrachloride	A	Mitigate (at SSV-103)
1,1-Dichloroethene		No further action
Cis-1,2-Dichloroethene		No further action
Trichloroethene		No further action
Methylene Chloride	B	No further action
Tetrachloroethene		No further action
1,1,1-Trichloroethane		No further action
Vinyl Chloride	C	No further action
Benzene	D	No further action
Ethylbenzene		No further action
Cyclohexane		No further action
2,2,4-Trimethylpentane		No further action
1,2,4-Trimethylbenzene		No further action

Analyte	Decision Matrix	Result
1,3,5-Trimethylbenzene		No further action
o-Xylene		No further action
p/m-Xylene		No further action
Heptane	E	No further action
Hexane		No further action
Toluene	F	No further action

No further action: No additional actions are recommended to address human exposure.
Mitigate: NYSDOH recommends mitigation to minimize current or potential exposures associated with SVI. The most common mitigation methods are sealing preferential pathways in conjunction with installing a sub-slab depressurization system and changing the pressurization of the building in conjunction with monitoring. The type, or combination of types, of mitigation is determined on a specific building basis, taking into account building construction and operating conditions. Mitigation is considered a temporary measure implemented to address exposures related to SVI until contaminated environmental media are remediated.

The concentration of carbon tetrachloride observed at SSV-103 was 667 µg/m^3 while the concentration at IA-103 was 0.472 µg/m^3, warranting mitigation based on NYSDOH Decision Matrix A. The concentration observed at SSV-103 was substantially higher than any other sub-slab location. However, the concentration observed at IA-103 was comparable to other indoor air locations and the ambient air sample.

Based on this information, a retest was conducted at SSV-103 to confirm the concentration observed. An additional sub-slab vapor sample was collected 2-3 feet east of the original SSV-103 location. Although the concentration of carbon tetrachloride was substantially lower than the original test (90.6 µg/m^3), the concentration was still high enough to warrant mitigation based on NYSDOH Decision Matrix A.

Table 5 summarizes the initial SVI assessment results. **Figure 10a** shows the sample locations.

4.4.4.2.Additional SVI Assessment

Carbon tetrachloride was not identified in nearby sub-surface soil (SB-105) or groundwater; therefore, an additional SVI assessment was conducted using passive soil gas samplers to identify the source of carbon tetrachloride in soil vapor and delineate the extent of impacts. The table below summarizes the results of the passive soil gas sampling.

Table 4-8: Passive Soil Gas Sampling Results

Sample Location	Distance from SSV-103 (ft)	Direction from SSV-103	Carbon Tetrachloride Concentration (µg/m^3)
PSG-101	7.5	81° E	ND
PSG-102	7.5	154° SE	ND
PSG-103	7.5	260° W	**197**
PSG-104	7.5	338° N	**2230**
PSG-105	12	28° NE	**82.6**
PSG-106	15	112° E	ND

Sample Location	Distance from SSV-103 (ft)	Direction from SSV-103	Carbon Tetrachloride Concentration (µg/m^3)
PSG-107	15	199° S	ND
PSG-108	14	294° NW	**166**
PSG-109	22.5	77° E	ND
PSG-110	22.5	146° SE	ND
PSG-111	16.5	251° W	ND
PSG-112	22.5	331° NW	**618**
PSG-113	30	110° E	ND
PSG-114	26.5	193° S	ND
PSG-115	24	306° NW	ND

Concentrations above detection limits are bold.
ND = Not detected above the laboratory detection limit of 75 µg/m^3.

The results of the additional SVI assessment indicate that the source of carbon tetrachloride is concentrated around PSG-104, which was located 7.5 feet north of SSV-103. PSG-104 had a carbon tetrachloride concentration of 2,230 µg/m^3 and PSG-112, which was located 22.5 feet northwest of SSV-103, had a concentration of 618 µg/m^3. Carbon tetrachloride concentrations immediately west of SSV-103 ranged from 166 to 197 µg/m^3 but were non-detect further to the west. Carbon tetrachloride was not detected at sampling locations to the east and south.

Table 6 summarizes the additional SVI assessment results. **Figure 10b** shows the sample locations.

4.5. Community Air Monitoring Results

C&S performed air monitoring at all times when ground intrusive activities were being conducted as per the RIWP and CAMP (**Appendix G**). The action levels for VOCs and PM-10 (dust) were not exceeded during the course of the investigation.

Throughout the duration of the RI, Daily CAMP reports were submitted to NYSDEC and NYSDOH. Air monitoring logs were included in these reports.

4.6. Green Remediation Evaluation

Best Management Practices (BMPs) were implemented throughout the RI to best achieve the green remediation concepts described within NYSDEC DER-31. The following BMPs were identified in the RIWP for implementation:

- **Minimize Mobilizations** – All of the RI drilling activities were completed within one mobilization to avoid transporting the GeoProbe / equipment trailer to and from Site multiple times.

- **No Idling of Equipment** – All equipment (GeoProbe, cars, trucks, etc.) was shut down when not in use.

- **On-site Waste Recycling** – Soil cuttings that did not exhibit evidence of contamination were put back in place. Soil cuttings generated during monitoring well installation were stockpiled on and covered with poly sheeting and will be re-used under the anticipated cover system, if waste characterization results allow. Approximately 1.5 tons of soil cuttings were generated from the monitoring well installation.

- **Soil Stockpiles** – Soil piles were covered with tarps or plastic sheeting in a manner that allows for the reuse of the covers in the future, if required.

- **Waste Storage Containers** – Cleaned, reclaimed 55-gallon drums were used for the collection and storage of purged groundwater. Approximately 100 gallons of purge water was generated during the RI. The water will be characterized and disposed of at an off-site facility.

- **Sustainable Laboratory Practices** – C&S utilized a lab shipping service, rather than shipping samples independently to the lab. C&S submitted samples to Pace, which implements the following sustainable practices:
    - Recycles paper products and shipping materials.
    - Uses energy-efficient lighting and other equipment.
    - Maintains a paperless reporting and invoicing program.
    - Minimizes waste through use of EPA-approved microscale methods.

- **Monitoring Equipment** – Rechargeable Battery-Powered Equipment such as CAMP equipment (PIDs, DustTraks, Tharmis Antenna), and any other battery-operated equipment was charged at the Site to avoid additional mobilizations back to the C&S facility each day.

All Site activities related to the BMPs described above were recorded and tracked on a C&S Green Remediation BMP Tracker. The total quantities were recorded and are summarized in NYSDEC Form A, provided in **Appendix J**.

5.0 CONTAMINANT ASSESSMENT

5.1. Nature, Extent, and Source of Contamination

5.1.1. Surface Soil

The six surface soil sample locations were spatially distributed across the Site in areas not "capped" by asphalt or buildings. Two samples were collected from each location; from 0 to 2 inches below the vegetative cover and from 6 to 12 inches bgs. **Table 4-2** summarizes the contaminants that exceeded the SCOs in this soil, including the lowest and highest exceedance concentrations. **Table 2** provides analytical results compared to SCOs for each sample and **Figure 7** show the sampling locations and results. **Table 5-1** identifies the contaminants detected in soil above Commercial Use SCOs.

Table 5-1: Detected Contaminants in Surface Soil

VOCs	SVOCs	PCBs	Herbicides	Pesticides	Metals	PFAS
None	Benzo(a)anthracene Benzo(a)pyrene Benzo(b)fluoranthene Chrysene Dibenzo(a,h)anthracene Indeno(1,2,3-cd)pyrene	None	None	None	Arsenic Copper	None

The majority of the Site is covered with impervious material (asphalt parking surface or building). Uncovered soils are vegetated and located along the western and southern perimeter of the Site. Surface soils consist of HFM, a heterogeneous mixture for various materials including sand, brick, ash, coal, and cinders. After the redevelopment of the Site, the majority of exterior areas are expected to be covered with impervious material with a minor amount being covered with a soil / landscape cover system.

It is believed that the contaminant sources are related to the historical urban and commercial uses of the property, historical coal handling practices in the vicinity of the coal silo and former rail spur, and the unregulated deposition of HFM that occurred over time prior to the BCP Volunteer owning the Site. The surface soil contamination is most prominent along the western perimeter of the Site, in the vicinity of the former oil house, coal silo, and rail spurs.

5.1.2. Subsurface Soil

5.1.2.1. HFM

A total of 18 general site wide soil borings (14 exterior and 4 interior) were advanced and 18 soil samples were collected from the upper portion of the boring containing HFM. The samples were collected from each boring at depths ranging from 0 to 10 feet bgs.

Table 4-4 summarizes the contaminants that exceeded the SCOs in this soil, including the lowest and highest exceedance concentrations. **Table 3** provides analytical results compared to SCOs for each sample and **Figures 8a** show the sampling locations and results. **Table 5-2** identifies the contaminants detected in the soil above Commercial Use SCOs.

Table 5-2: Detected Contaminants in Sub-Surface HFM

VOCs	SVOCs	PCBs	Herbicides	Pesticides	Metals	PFAS
None	Benzo(a)anthracene Benzo(a)pyrene Benzo(b)fluoranthene Dibenzo(a,h)anthracene Indeno(1,2,3-cd)pyrene	None	None	None	Arsenic Copper Lead Mercury	None

Soils were noted to consist of HFM, a heterogeneous mixture for various materials including sand, brick, coal, cinder, ash, wood, and slag. The site-wide HFM samples were spatially distributed across the Site. HFM is located across the Site, immediately below existing surfaces. Generally, the HFM thickness is eight to ten feet bgs. However, the HFM in the center and the northeast corner of the Site is as deep as 13 feet bgs. The variation in analyte concentrations in the soils across the Site that contain HFM indicates that the source of contamination in these soil samples is the HFM material and no apparent discrete source is located on-site or off-site. Elevated concentrations of mercury, lead, and copper were limited to the east side of Harbor Brook and may be associated with former industrial operations. The east side of the Site was historically used for machining, forging, and painting while the southeast side of the Site was historically used as a power and boiler house.

5.1.2.2. Native Soil

A total of 18 general site wide soil borings (14 exterior and 4 interior) were advanced and 18 soil samples were collected from the lower portion of the boring native soil. The samples were collected from each boring at depths ranging from 7 to 20 feet bgs.

Table 4-5 Table 4-4 summarizes the contaminants that exceeded the SCOs in this soil, including the lowest and highest exceedance concentrations. **Table 3** provides analytical results compared to SCOs for each sample and **Figures 8a** show the sampling locations and results. **Table 5-3** identifies the contaminants detected in the soil above Commercial Use SCOs.

Table 5-3: Detected Contaminants in Sub-Surface Native Soil

VOCs	SVOCs	PCBs	Herbicides	Pesticides	Metals	PFAS
None	Dibenzo(a,h)anthracene	None	None	None	Arsenic Copper Lead Mercury	None

Soils were noted to consist of dark brown fine to coarse sand and silty clay. The singular PAH exceedance in native soil only marginally exceeded the Commercial Use SCO. Arsenic exceedances were sporadic across the Site in native soil, whereas copper, mercury, and lead exceedances were limited to the east side of Harbor Brook, in the vicinity of the former machining, forging, and painting operations. The borings where metals exceeded Commercial Use SCOs in native soil had detections of the same metals in the HFM, indicating the HFM may be the source of contamination. The metal exceedances in native soil only moderately exceeded the Commercial Use SCOs, with all exceedances being less than two times the SCO.

5.1.2.3. Spill No. 23-00933 Area

Six soil borings were advanced in the vicinity of the former oil house and coal silo, where petroleum impacts were encountered during the Phase II ESA. Two soil samples were collected from each boring, including one sample of the HFM and one sample of the native soil. The HFM samples were collected from one to nine feet bgs and the native soil samples were collected from eight to 15 feet bgs.

Table 4-6 Table 4-4 summarizes the contaminants that exceeded the SCOs in this soil, including the lowest and highest exceedance concentrations. **Table 3** provides analytical results compared to SCOs for each sample and **Figure 8b** shows the sampling locations and results. **Table 5-4** identifies the contaminants detected in the soil above Commercial Use SCOs.

Table 5-4: Detected Contaminants in Sub-Surface Native Soil

VOCs	SVOCs	PCBs	Herbicides	Pesticides	Metals	PFAS
None	Benzo(a)pyrene	None	None	None	None	None

A singular exceedance of benzo(a)pyrene was identified at SB-106B from one to five feet bgs. The concentration of 1.1 ppm only marginally exceeded the Commercial Use SCO of 1 ppm. Therefore, PAH exceedances in sub-surface soil were limited to SB-106 and SB-112. Furthermore, the petroleum impacts in SB-106 and SB-112 appeared to be weathered / degraded.

5.1.3. Groundwater

Two rounds of groundwater sampling were conducted for the seven groundwater monitoring wells. Metals were analyzed for both total and dissolved metals. Groundwater samples for dissolved metals analysis were not field filtered but instead filtered by the laboratory.

Section 4.4.3 summarizes the contaminants that exceeded TOGS standards. **Table 4** provides analytical results compared to TOGS standards for each sample and **Figures 9a, 9b,** and **9c** show the sampling locations and results. **Table 5-5** identifies the contaminants detected in the groundwater above TOGS standards.

Table 5-5: Detected Contaminants in Groundwater

VOCs	SVOCs	PCBs	Herbicides	Pesticides	Metals	PFAS
None	Bis(2-ethylhexyl)phthalate Phenol Benzo(a)anthracene Benzo(a)pyrene Benzo(b)fluoranthene Benzo(k)fluoranthene Chrysene Hexachlorobenzene Indeno(1,2,3-cd)pyrene	None	None	None	Antimony[1] Copper[2] Iron[3] Lead[2] Magnesium[3] Manganese[3] Mercury[2] Sodium[3]	PFOS PFOA

1. Dissolved antimony exceeded TOGS standards but total antimony did not.
2. Total copper, lead, and mercury exceeded TOGS standards but dissolved concentrations did not.
3. Both total and dissolved iron, magnesium, manganese, and sodium exceeded TOGS standards.

PAH groundwater contamination exists across the Site with exceedances observed in MW-101, MW-103, MW-105, and MW-106 during the first round of sampling but not during the second round of sampling. Six different PAHs were detected in excess of the TOGS limits. In each case, the concentrations were a fraction of a ppb (maximum of 0.23 ppb and majority below 0.1 ppb) and the corresponding TOGS limit is very low (either 0.002 or non-detect).

A singular exceedance of phenol and hexachlorobenzene was observed at MW-101 during the first round of sampling and the concentrations only slightly exceeded the TOGS limit. Singular exceedances of bis(2-ethylhexyl)phthalate were observed at MW-105 and MW-106 during the second round of sampling. The concentration at MW-105 was two times higher than the TOGS limit and the concentration at MW-106 was four times higher than the TOGS limit. However, bis(2-ethylhexyl)phthalate was not detected at either of these wells during the first round of sampling.

Total copper, mercury, and lead exceeded TOGS limit in MW-105 during the first round of sampling only. Similarly, dissolved antimony exceeded the TOGS limit in MW-10 during the first round of sampling only. Iron, magnesium, manganese, and sodium detections are typically related to "hard water." These metals are naturally occurring and in this setting are likely unrelated to site activities.

During the first round of sampling, the concentration of PFOS was 3.3 ppt in MW-101 (exceeding the limit of 2.7 ppt) and the concentration of PFOA was 7.78 ppt in MW-107 (exceeding the limit of 6.7 ppt). During the second round of sampling, the concentration of PFOS was 3.66 ppt at MW-101 and the concentration of PFOA was 6.9 ppt at MW-107. PFAS was not detected in the equipment blank during the first round of sampling. PFAS was detected in the equipment blank during the second round of sampling but did not exceed the standards.

MW-101 is located in the northwest corner of the Site and MW-107 is located in the southeast corner of the Site. The likely reason for the presence PFAS is not currently understood. However, the Site is situated hydraulically downgradient of multiple former industrial complexes that were

involved in machine manufacturing, car part manufacturing, and mill construction operations since the early 1900s throughout the 1960s / 70s. Existing groundwater gradient data indicates a northwesterly groundwater flow direction. It is also worth noting that PFAS was detected at similar concentrations at the adjacent Lofts at 1117 BCP Site (C734160) which may suggest a regional condition rather than an on-site source.

5.1.4. Soil Vapor

Carbon tetrachloride required mitigation according to NYSDOH Decision Matrix A in the vicinity of SSV-103. The results of the initial and additional SVI assessment indicated that concentrations of carbon tetrachloride in sub-slab vapor ranged from 82.6 to 2230 µg/m^3, with the highest concentration occurring at PSG-104. The accompanying indoor air sample from this area had a carbon tetrachloride concentration of 0.472 µg/m^3, which was comparable to other indoor air locations and the ambient air sample. The impacts appear to be limited to an approximate 500 square foot area beneath the single-story building slab.

As discussed in previous sections, carbon tetrachloride was not detected in nearby sub-surface soil or groundwater. SB-105 was advanced approximately four feet southwest of PSG-104 and carbon tetrachloride was not detected in the HFM or native soil sample.

5.2. Contaminant Fate and Transport

The probable fate and transport of contaminants detected on the Site is a function of the properties of the individual contaminants and available pathways for the contaminants to migrate. The Site is currently unoccupied during the redevelopment of the former industrial building to a commercial structure. The degree to which, as well as the route by which, contaminants migrate is dependent on the physical characteristics of the site and the type and distribution of contaminants. The following sections discuss the probable fate and transport of contaminants in the different types of media at the Site.

Contaminants of concern are associated with HFM on the Site. Constituents primarily include SVOCs and metals, generally in shallow soil. Additionally, SVOCs, metals, and PFAS are present groundwater. Carbon tetrachloride is present in sub-slab vapor and indoor air in a limited portion of the single-story building.

Carbon tetrachloride is present in sub-slab vapor and indoor air in a limited portion of the single-story building. Carbon tetrachloride is not strongly sorbed to soil and can readily transport through soil into saturated zones. Due to its chemical properties, a portion of the carbon tetrachloride will dissolve in water, while the rest will continue to move downward through the water column until a low permeability layer is encountered. In the case of a long-term / continuous source, such as a continual release from a buried tank or piping system, carbon tetrachloride is likely to continue downward until it is restricted by a confining layer where it will accumulate to a measurable thickness (dense non-aqueous phase liquid [DNAPL]). The review of historical documentation and generation of analytical data from the RI does not support the likelihood of

DNAPL within the groundwater underlying the Site. As discussed in previous sections, carbon tetrachloride was not detected in nearby sub-surface soil or groundwater. The presence of carbon tetrachloride in soil vapor may be associated with an isolated release / spill that occurred in the general vicinity of PSG-104.

The PAHs detected are characterized by low water solubilities and, therefore, have a tendency to adsorb onto soil particles. Because of their low vapor pressures, compounds with five or more aromatic rings, which include a majority of the detected PAHs, will exist mainly adsorbed to airborne particulate matter, such as fly ash and soot. Those with four or fewer rings, such as benzo(a)anthracene, may occur both in the vapor phase and adsorbed to particles. The detected compounds have relatively low vapor pressures and are expected to remain in a solid or liquid state and undergo degradation via naturally occurring attenuation processes (i.e., microbial degradation). Due to the low solubility, these contaminants are not expected to significantly impact groundwater quality or migrate substantially into the subsurface. This is supported by the low concentrations of these compounds in the on-site groundwater.

Heavy metals, such antimony, arsenic, copper, lead, and mercury, are non-biodegradable pollutants that are generally transported through anthropogenic activities. In contaminated soils, they tend to persist for many years in the surface layers of soil. In aquatic systems, heavy metals may become blocked as sinks in bottom sediments, where they may remain for many years. Metals can be remobilized in water if the pH falls increasing heavy metal solubility increases. Due to the low solubility, these contaminants are not expected to impact groundwater quality or migrate substantially into the subsurface. This is supported by the anomalous exceedances of these compounds in the on-site groundwater and the lack of these dissolved phase compounds in the on-site groundwater. Other metals were present in the groundwater that did exceed groundwater guidance values; these include naturally occurring metals such as iron, magnesium, manganese, and sodium. The metals detected at concentrations above the groundwater standards and guidance values appear to be representative of local groundwater quality. Metals do not readily break down and will persist in the environment.

PFAS includes a large group of compounds that vary in molecular weight, structures, and functional groups. They typically repel oil and water, resist extreme temperatures, and reduce friction. Most PFAS detected in the environment, including PFOS and PFOA, have a hydrophobic and lipophobic tail while the head is polar and hydrophilic. As a result, these compounds are relatively mobile in groundwater while also associating with the organic carbon fraction in soil or sediment. PFAS transport processes include advection, dispersion, diffusion, atmospheric deposition, and leaching. Many PFAS form films at the air-water interface which influences aerosol-based transport, deposition, vadose zone transport, and aqueous phase transport. At high concentrations, some PFAS can form micelles which could enhance or reduce adsorption in the environment. Most PFAS are resistant to biotic and abiotic degradation. PFOS and PFOA were detected in groundwater at concentrations that exceed applicable standards along the western portion of the Site. PFOS and PFOA are mobile, persistent, bioaccumulate, and are not known to degrade in the environment.

5.3. Evaluation of Potential Receptors

The Site is located in a dense urban portion of the City of Syracuse that is utilized for a mix of industrial, commercial, and residential purposes. The Site is bounded to the north by West Fayette Street followed by forested land, Syracuse City School District Supply Center, and a rail line, to the south by commercial stores and George Fowler High School, to the west by residences and the George Fowler High School baseball diamond, and to the east by the Lofts at 1117 BCP Site (C734160) and commercial stores.

The Site and surrounding area is serviced by the municipal water supply system from OCWA. Groundwater is prohibited from being utilized for drinking water in the City of Syracuse. Local groundwater is not potable due to elevated concentrations of dissolved inorganics (salts, aluminum, iron, etc.).

The Site is developed with a 92,113 square foot six-story building with an adjoining 11,060 square foot single-story building, constructed in 1920. The Site is approximately 2.65 acres and includes the adjoining buildings, a large parking lot to the east, a small parking lot to the west, and limited green space along the western and southern boundaries. The buildings are currently vacant. The six-story building is in good condition and the single-story building is in deteriorating condition. Redevelopment of the industrial building to a commercial complex is planned. Access to the Site is currently restricted by perimeter fencing along the Site boundaries. However, access to trespassers is possible if they should climb the fence.

Under current conditions, potential human receptors include persons trespassing on the Site; persons living and working in the area surrounding the Site; and persons involved in utility work on and adjacent to the Site. In addition, potential environmental receptors include wildlife living on and migrating through the Site (e.g., rodents, birds, etc.).

The planned future use of the Site is for a commercial development. The redevelopment of the Site will need to be controlled through the implementation of engineering and institutional controls due to Track 4 Commercial cleanup.

5.4. Potential Exposure Pathways

5.4.1. Surface Soil

Under the current use, persons living and working in the vicinity of the Site and / or persons trespassing on the Site could be exposed to SVOCs and metals in the surface soil via inhalation of airborne particles, incidental ingestion of, or dermal contact with the contaminated media. However, there is very limited exposed surface soil on the Site as majority of the Site is covered by an asphalt parking lot.

Construction workers, site visitors and persons living, working and traveling through the area near the project site could be exposed to the SVOCs and metals in the surface soil during excavation

of the contaminated soil in connection with site redevelopment. Potential exposure routes for these receptors include inhalation of contaminated dust and incidental ingestion of, and / or dermal contact with the contaminated soil / HFM. However, the use of appropriate personal protective equipment, dust suppression techniques and personal/air monitoring, and the development and implementation of a Health and Safety Plan (HASP – **Appendix K**) would minimize the risk of exposure during this stage of the project.

Under current conditions an exposure pathway exists, however, this could be mitigated through engineering controls (i.e., site cover system) and institutional controls (i.e., Site Management Plan, Deed Restrictions) under the post-remediation scenario.

5.4.2. Subsurface Soil / HFM

The presence of elevated concentrations of SVOCs and metals in subsurface soil / HFM is not interpreted to represent a human or environmental exposure risk because no complete exposure pathways were identified under the current use scenario for the Site. This is a function of the subsurface disposition of the contamination, which effectively minimizes the potential for the incidental ingestion of, or dermal contact with the contaminated media. These factors also reduce the potential for the emission of vapors and particulates that could pose an exposure risk via inhalation. This applies to persons living, working and traveling through the area surrounding the Site, as well as persons visiting, working or trespassing on the Site.

During excavation of the contaminated soil / HFM in connection with site redevelopment activities, environmental receptors, construction workers, site visitors and persons living, working and traveling through the project site could be exposed to SVOCs and metals in the subsurface soil / HFM. Potential exposure routes for these receptors include inhalation of contaminated dust and incidental ingestion of and / or dermal contact with the contaminated soil / HFM. However, the use of appropriate personal protective equipment, dust suppression techniques and personal / air monitoring, and the development of a HASP would minimize the risk of exposure during this stage of the project.

5.4.3. Groundwater

Groundwater is not considered a relevant mechanism for exposure due to the municipal water servicing the Site and requirement for an Environmental Easement that will restrict the use of groundwater.

In addition, groundwater in the City of Syracuse is prohibited from being used for public drinking water supply. Local groundwater is not potable due to elevated concentrations of dissolved inorganics (salts, aluminum, iron, etc.).

5.4.4. Soil Vapor

Soil vapor under the slab and in the indoor air of the northwestern portion of the single-story

building was identified to have carbon tetrachloride impacts. The observed concentrations require mitigation per NYSDOH. As such, the vapor intrusion pathway is relevant under current conditions.

5.4.5. Exposure Assessment Summary

The human health exposure assessment identified exposure scenarios for the Site.

- Exposed soil / HFM during construction presents a potential route of exposure to construction or remediation workers via contact, fugitive dust and surface water. Upon completion of planned construction activities, the Site will be covered by buildings, paved parking lots, as well as a graded grass cover system. The proposed structures / features will prevent direct human exposure to any materials that may be left in-place.

- A potential route of exposure includes soil vapor to human receptors via inhalation inside the building. This will be addressed by:
    - Installation of a soil vapor extraction (SVE) system to reduce or eliminate the carbon tetrachloride impacts in soil vapor. The SVE system will be implemented as an Interim Remedial Measure (IRM) during construction, before the Decision Document is issued. The SVE system design documents will be provided in a subsequent IRM Work Plan. If the IRM activities are not successful in eliminating the vapor-phase source, implementation of a long-term engineering control (i.e., vapor mitigation system) would be required.

- Groundwater is not considered a relevant mechanism for exposure due to the municipal water servicing the Site and requirement for an Environmental Easement that will restrict the use of groundwater. Groundwater in the City of Syracuse is prohibited from being utilized as a source of drinking water. In addition, the depth of the groundwater (5.5 to 13 feet bgs) reasonably precludes human contact.

5.5. Qualitative Human and Fish / Wildlife Resources Exposure Assessment

The Site is proposed to be used as a commercial building complex in an urban area with limited wildlife exposure. There are limited ecological resources (grass, trees, water) to provide habitat or food for wildlife. Humans living or working near or on the Site could be exposed to contamination in the surface soils. However, the proposed remedy for the Site includes a cover system that will restrict contact with contaminated soils. The Site and surrounding properties are served by a public water system operated by the City of Syracuse, and there is no known use of groundwater in the local area.

Due to the reasons listed above, contaminated groundwater is not considered a relevant mechanism for exposure on the Site. Soil vapor intrusion is considered a relevant mechanism for exposure on the Site, however, the proposed remedy for the Site includes a SVE system IRM.

The Site and surrounding area consists of densely developed urban land in the City of Syracuse.

A review of information concerning endangered and threatened species in Onondaga County, available via the NYSDEC Environmental Resource Mapper, indicated that rare plants and rare animals are located approximately 0.15 miles from the Site (Silverjaw Minnow). Wildlife that could potentially be present at the Site was determined using the NYSDEC Nature Explorer. The information in New York Nature Explorer was prepared by NYSDEC using the data currently available. In addition, the species and locations reported by the online tool are not a definitive statement about the presence or absence of all plants and animals, including rare or state-listed species, and of all significant natural communities. According to the NYSDEC Nature Explorer, this generalized area may contain straight-leaved pondweed (Potamogeton strictifolius). According to the New York State Natural Heritage Program (NYNHP), straight-leaved pondweed is typically found in shallow water habitats in natural and artificial lakes, as well as alkaline waterbodies and slow-moving streams. As the Site does not contain suitable waterbodies, no impact is anticipated to occur to these species. The Site is not located in or substantially contiguous to a Critical Environmental Area designated pursuant to Article 8 or the Environmental Conservation Law (ECL) and 6 NYCRR 617, nor are any state or federally designated wetlands located on or adjacent to the project site.

Based upon the information summarized above, there are no ecological resources present on or in the vicinity of the Site and, consequently, no fish and wildlife resource impacts have been identified.

6.0 REFERENCES

C&S Engineers, Inc., *Remedial Investigation Work Plan, 1153-69 West Fayette Street, City of Syracuse, Onondaga County, New York, BCP Site No. C734164,* July 2024 (Revised November 2024).

C&S Engineers, Inc., *Phase I Environmental Site Assessment, 1153 West Fayette Street, City of Syracuse, New York,* April 2023.

C&S Engineers, Inc., *Phase II Environmental Site Assessment, 1153 West Fayette Street, City of Syracuse, New York,* June 2023.

New York Codes, Rules, and Regulations, Title 6 (6 NYCRR), Chapter IV, Subpart 375-6: *Remedial Program Soil Cleanup Objectives*.


Technical and Operational Guidance Series (TOGS) 1.1.1, *Ambient Water Quality Standards and Guidance Values and Groundwater Effluent Limitations*, New York State Department of Environmental Conservation, June 1998.

Guidance for Evaluating Soil Vapor Intrusion in the State of New York, New York State Department of Health, October 2006 (Revised February 2024).

DEC Program Policy DER-10, *Technical Guidance for Site Investigation and Remediation*, New York State Department of Environmental Conservation, May 2010.

DEC Program Policy DER-31, *Green Remediation*, New York State Department of Environmental Conservation, August 11, 2010.

Figures

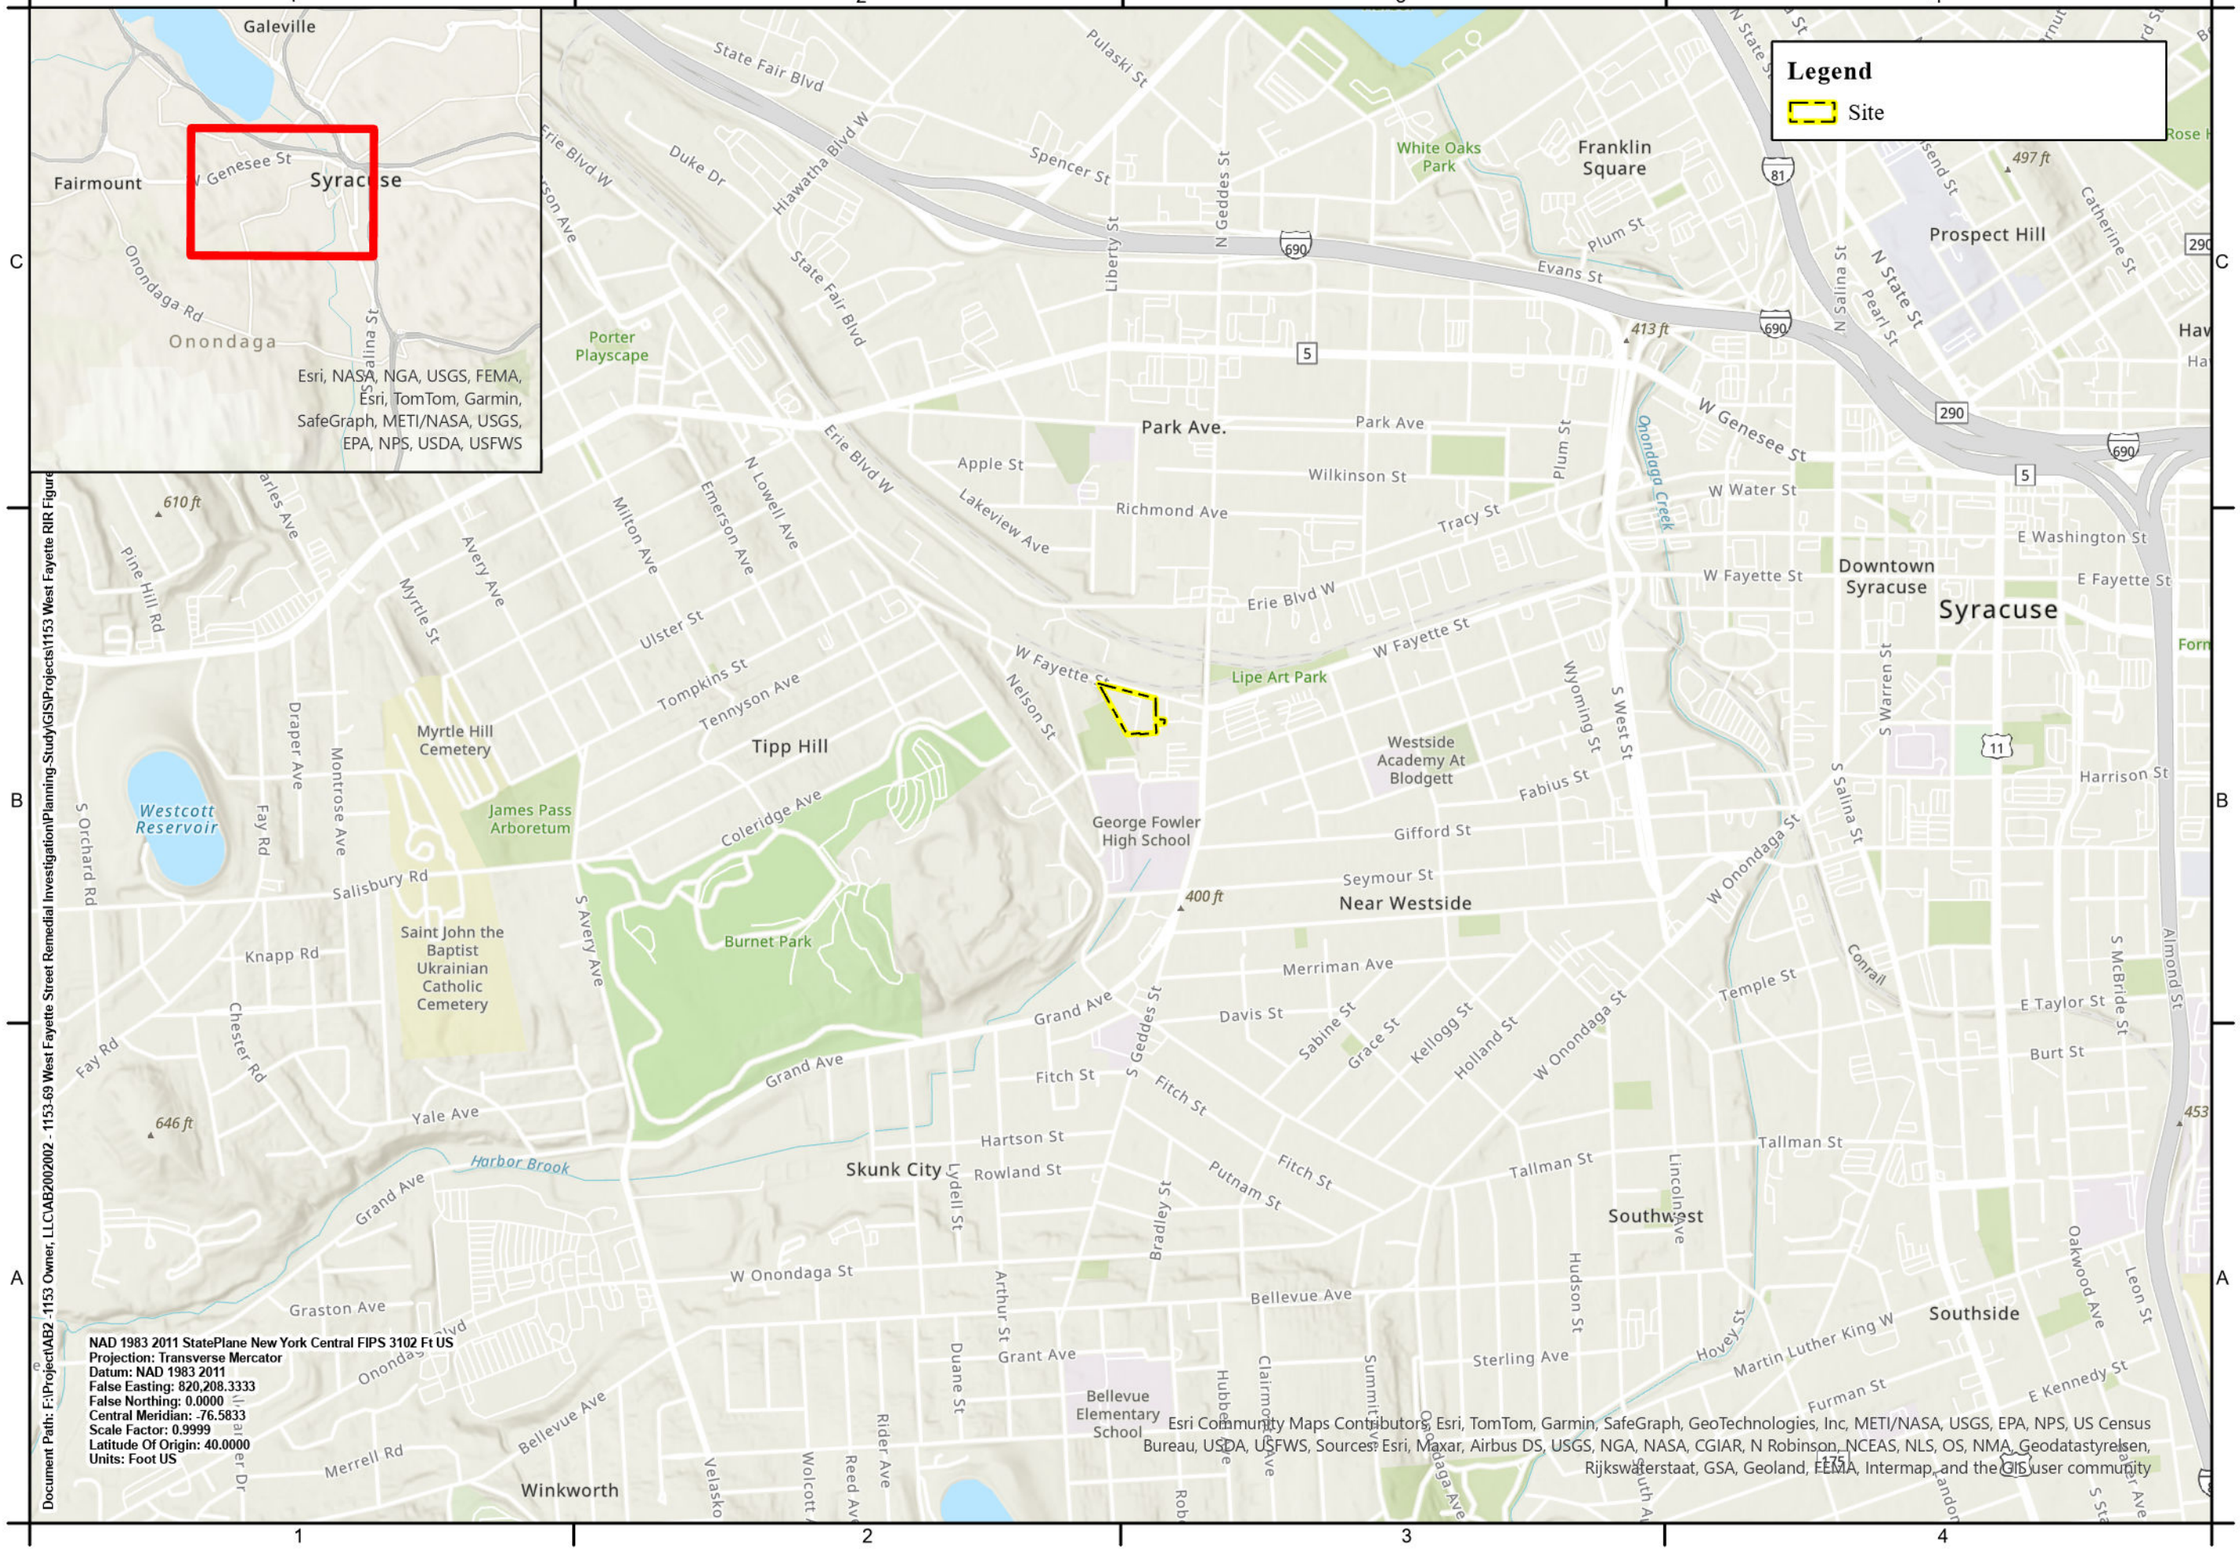

NAD 1983 2011 StatePlane New York Central FIPS 3102 Ft US
Projection: Transverse Mercator
Datum: NAD 1983 2011
False Easting: 820,208.3333
False Northing: 0.0000
Central Meridian: -76.5833
Scale Factor: 0.9999
Latitude Of Origin: 40.0000
Units: Foot US

Document Path: F:\Project\AB2 -1153 Owner, LLC\AB2002002 - 1153-69 West Fayette Street Remedial Investigation\Planning-Study\GIS\Projects\1153 West Fayette RIR Figure

C&S COMPANIES®

C&S Engineers, Inc.
499 Col. Eileen Collins Blvd.
Syracuse, New York 13212
Phone: 315-455-2000
Fax: 315-455-9667
www.cscos.com

0 1,200 Feet
1 inch equals 1,200 feet

Remedial Investigation Report
1153-69 West Fayette Street (BCP Site No. 734164)
City of Syracuse, Onondaga County, New York

PROJECT NO:	AB2.002.002
DATE:	April 2025
SCALE:	AS SHOWN
DRAWN BY:	CND
DESIGNED BY:	CND
CHECKED BY:	HNB

Modified: 4/11/2025 @ 3:40 PM

SITE LOCATION MAP

FIGURE 1



C&S COMPANIES®
C&S Engineers, Inc.
499 Col. Eileen Collins Blvd.
Syracuse, New York 13212
Phone: 315-455-2000
Fax: 315-455-9667
www.cscos.com

N

0 50 Feet

1 inch equals 50 feet


Remedial Investigation Report
1153-69 West Fayette Street (BCP Site No. 734164)
City of Syracuse, Onondaga County, New York

PROJECT NO:	AB2.002.002
DATE:	April 2025
SCALE:	AS SHOWN
DRAWN BY:	CND
DESIGNED BY:	CND
CHECKED BY:	HNB

Modified: 4/11/2025 @ 3:46 PM

SITE MAP

FIGURE 2

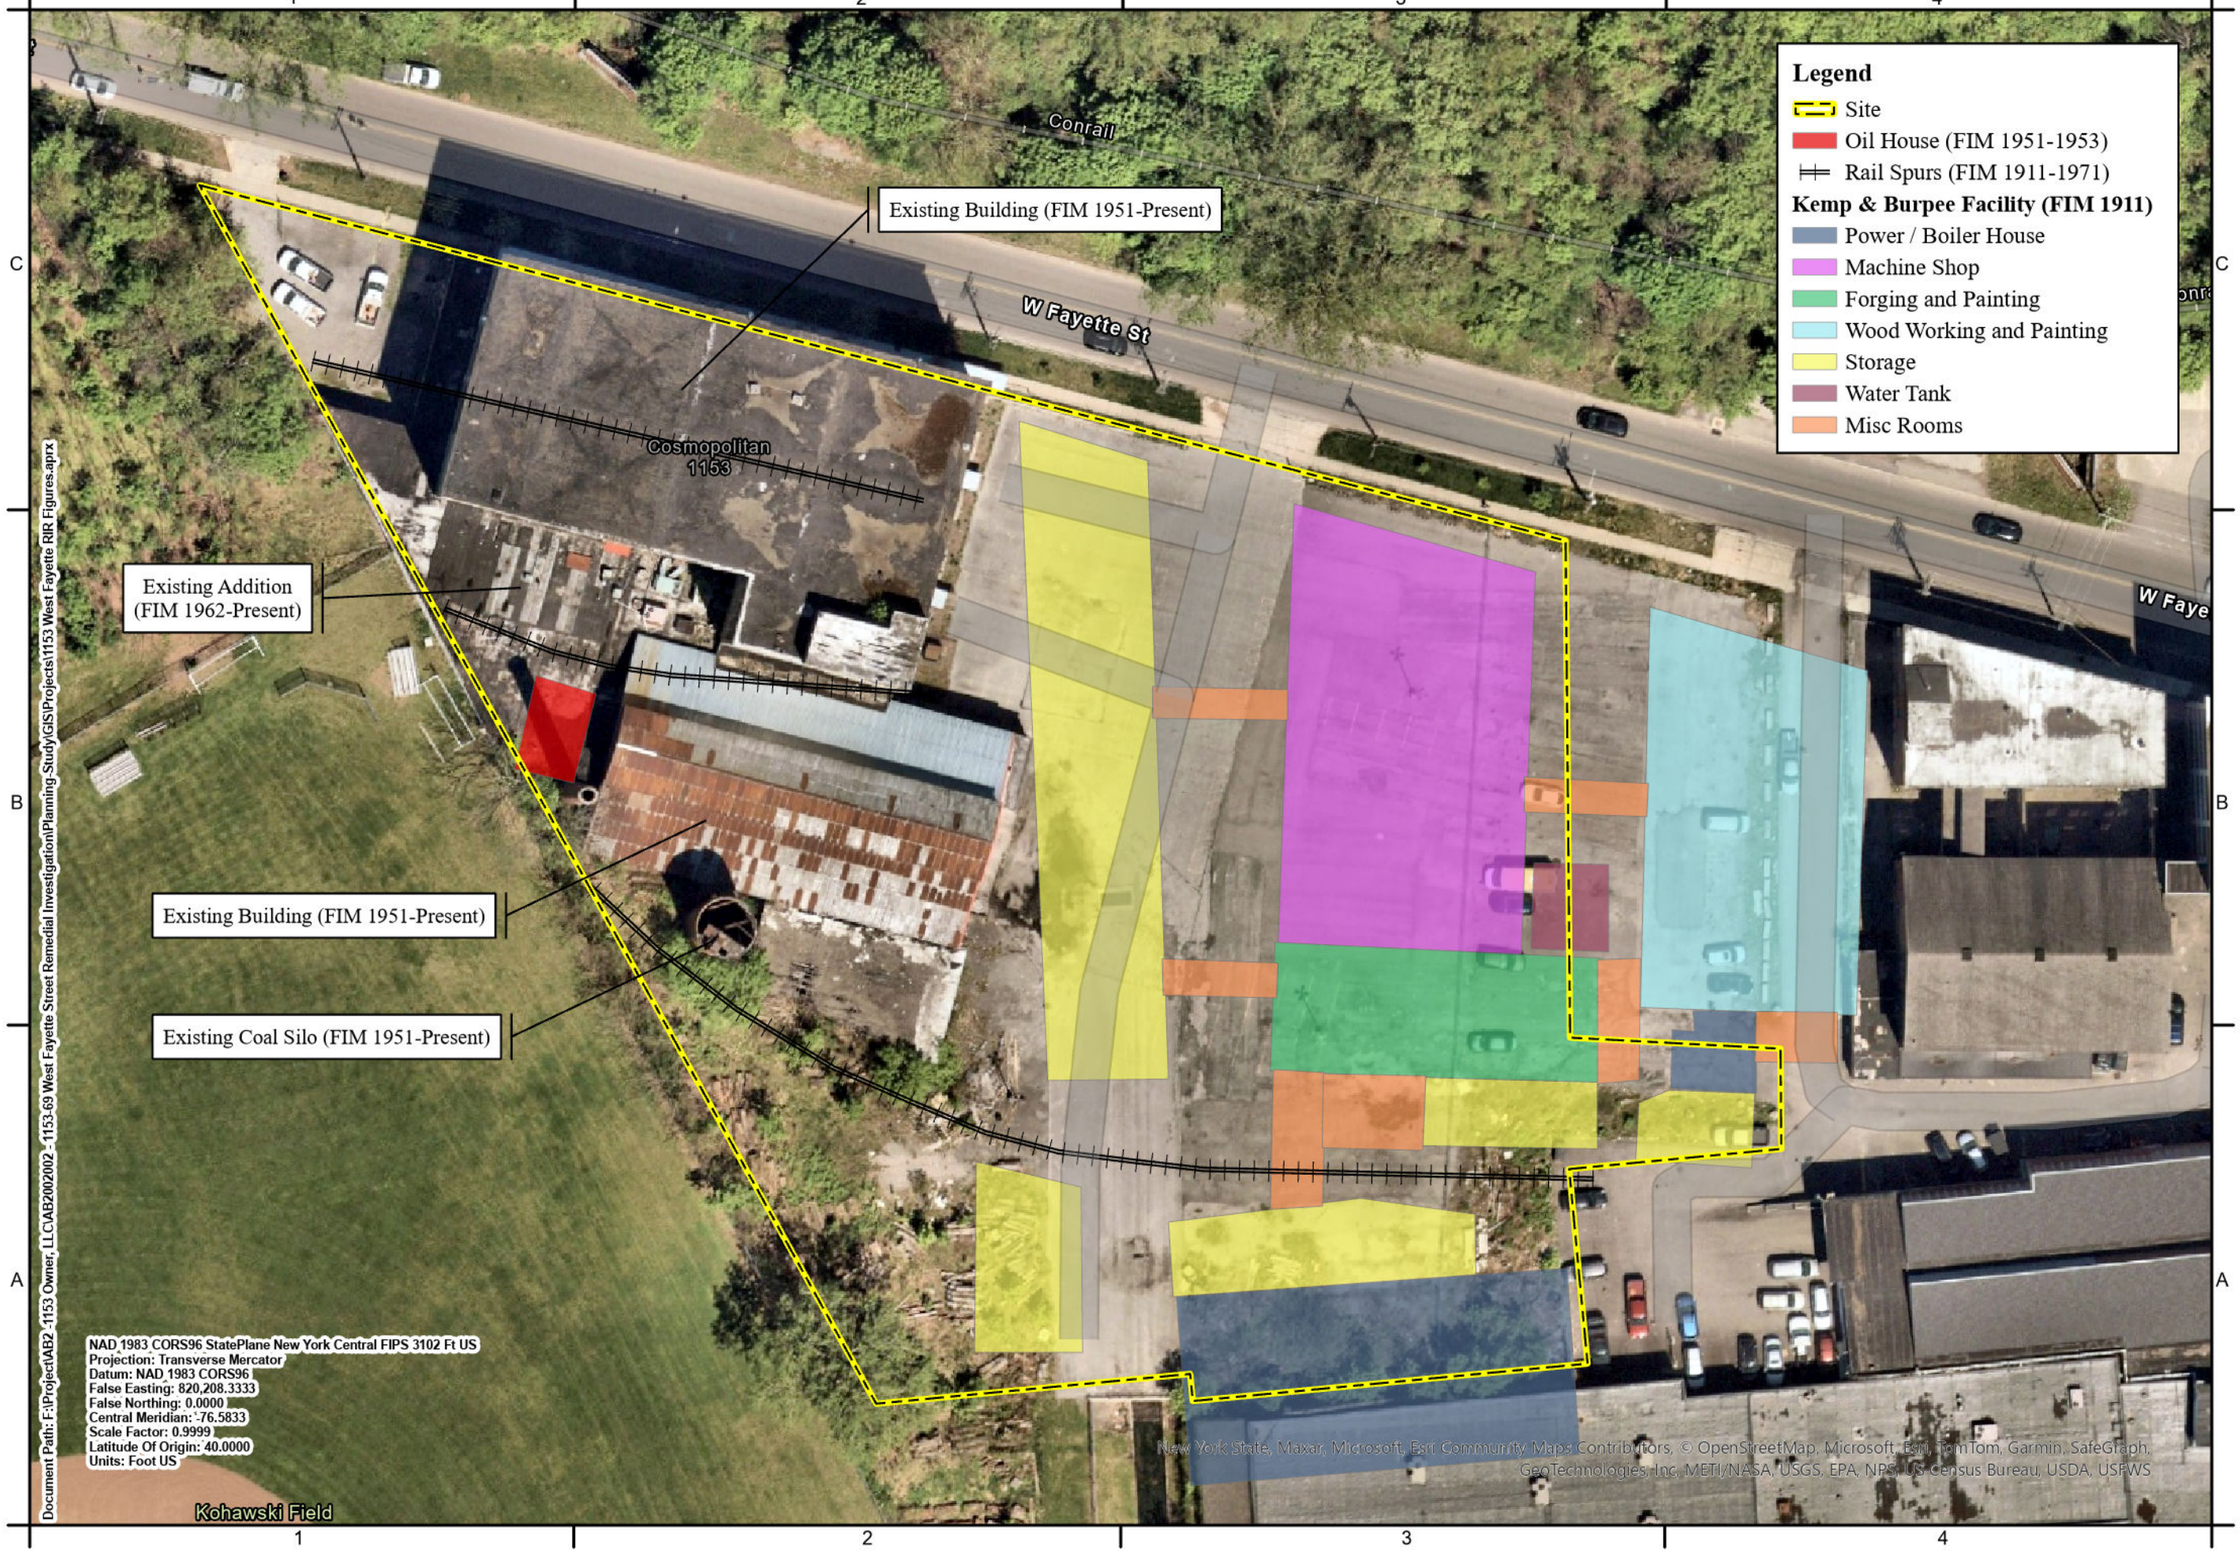

C&S COMPANIES®
C&S Engineers, Inc.
499 Col. Eileen Collins Blvd.
Syracuse, New York 13212
Phone: 315-455-2000
Fax: 315-455-9667
www.cscos.com

N

0 50 Feet
1 inch equals 50 feet


Remedial Investigation Report
1153-69 West Fayette Street (BCP Site No. 734164)
City of Syracuse, Onondaga County, New York

PROJECT NO:	AB2.002.002
DATE:	April 2025
SCALE:	AS SHOWN
DRAWN BY:	CND
DESIGNED BY:	CND
CHECKED BY:	HNB

Modified: 4/11/2025 @ 3:40 PM

PAST SITE USES MAP

FIGURE 3

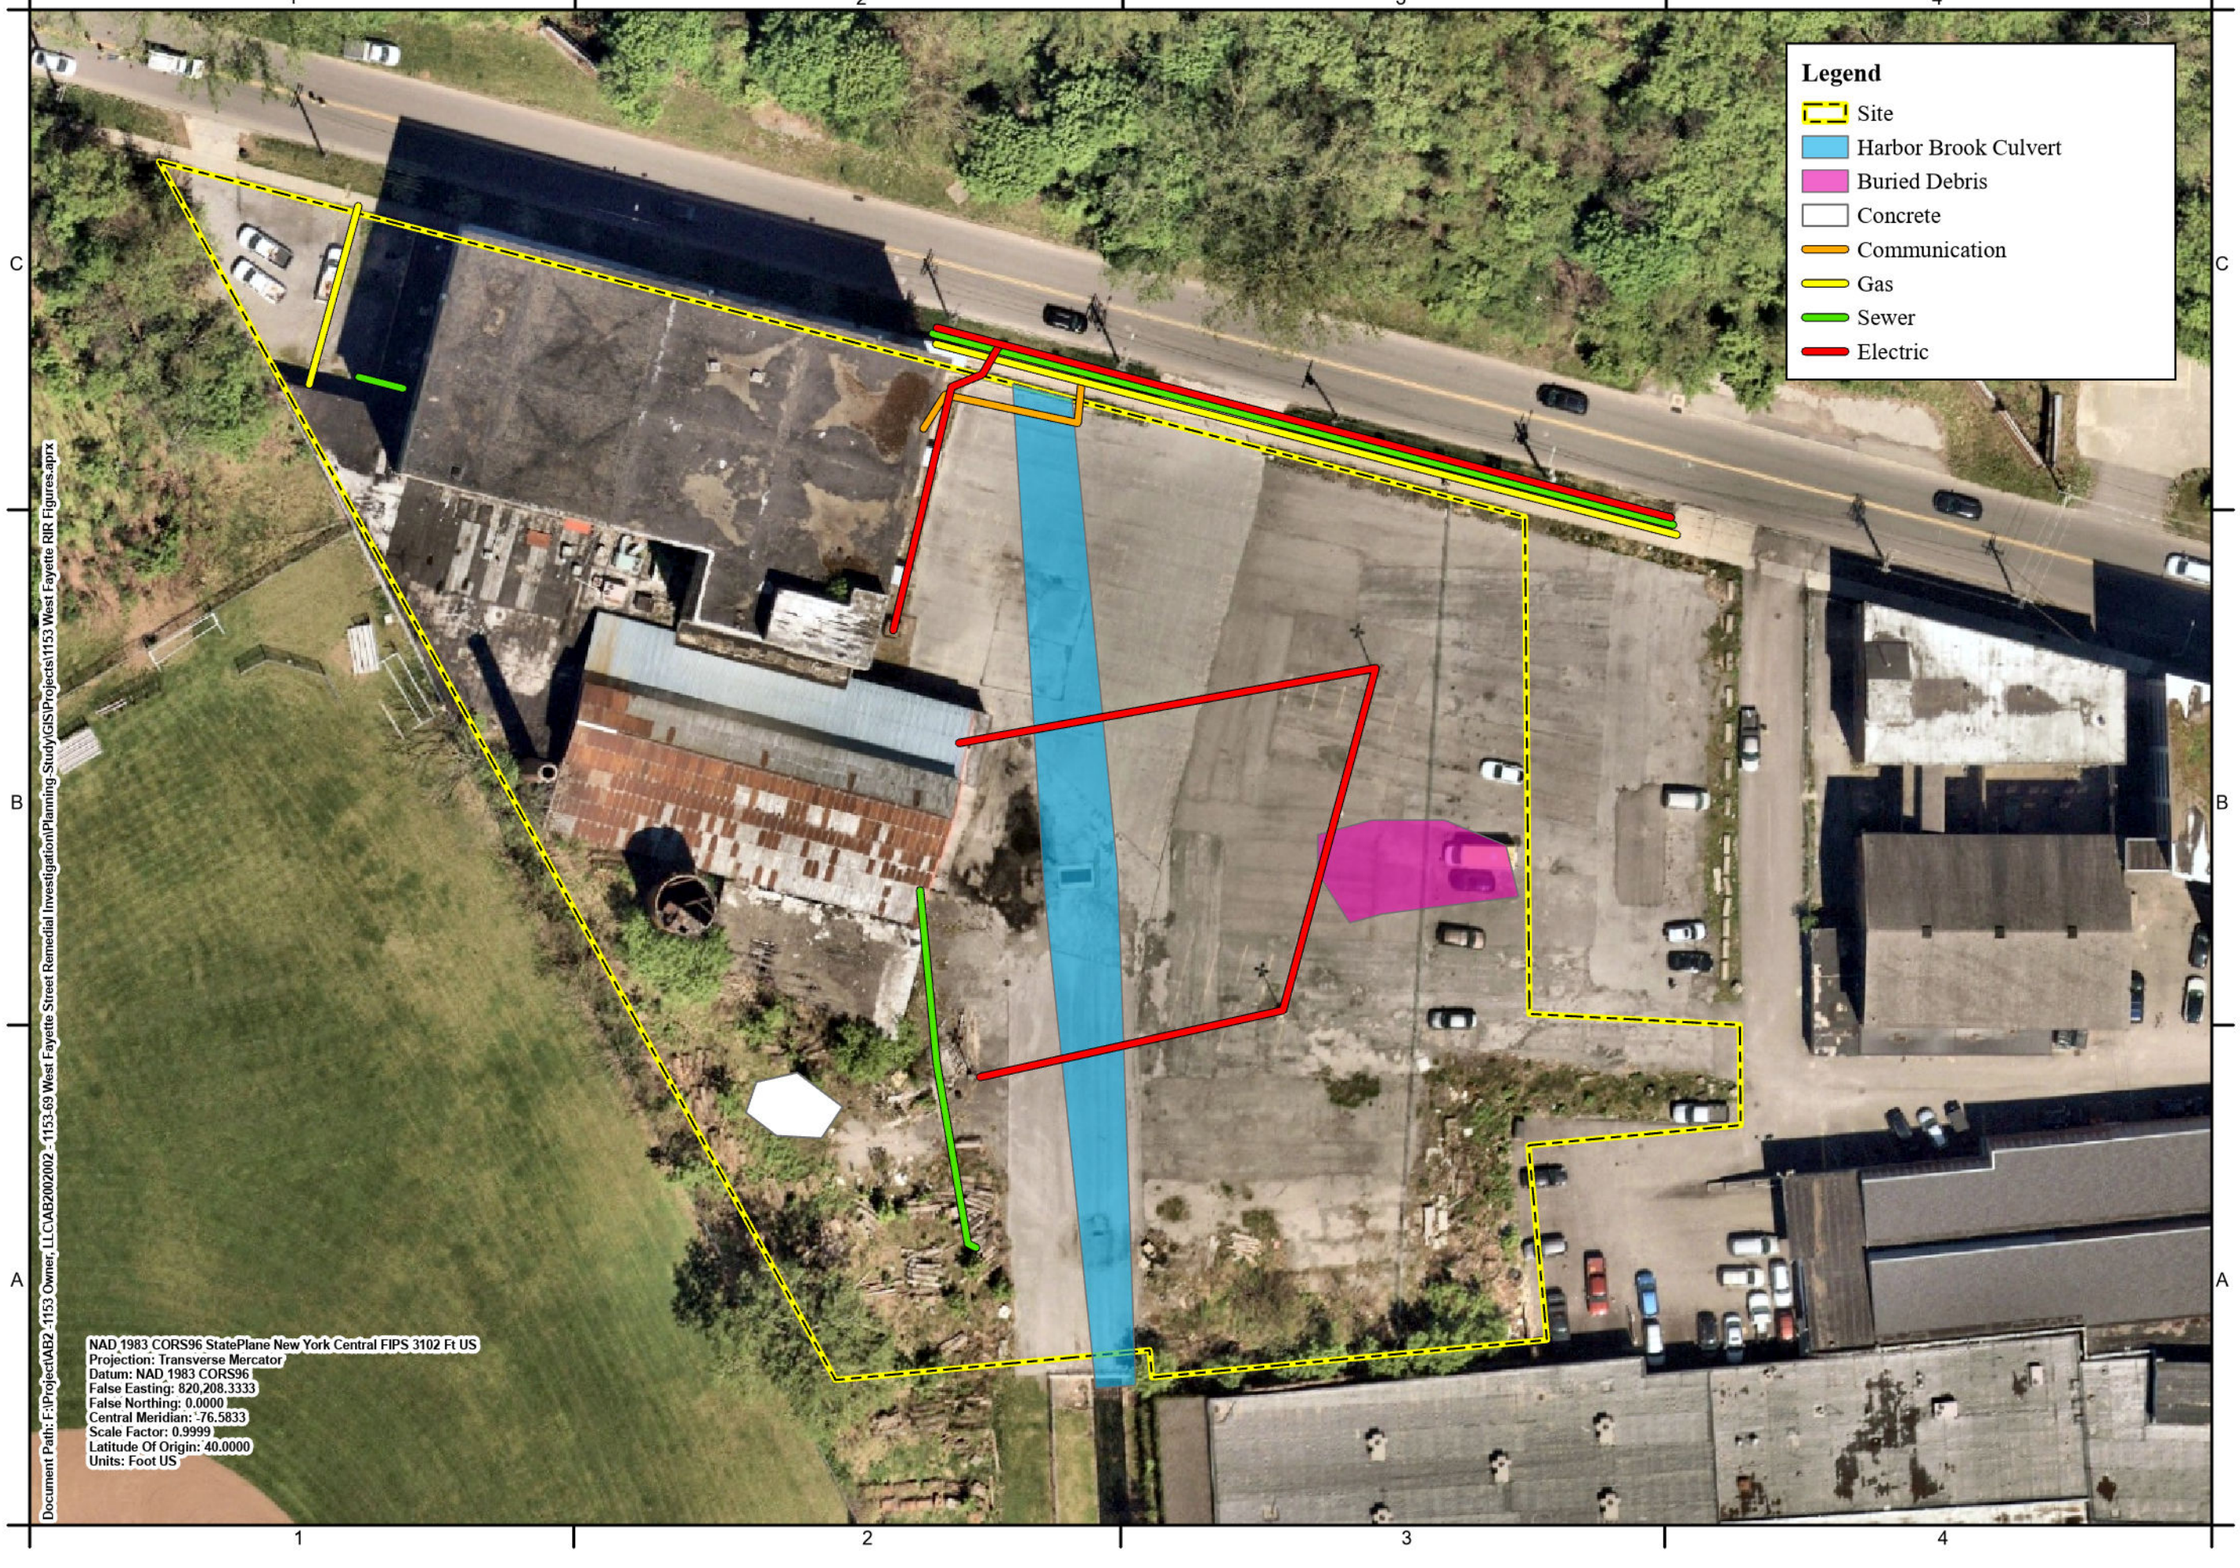

C&S COMPANIES®
C&S Engineers, Inc.
499 Col. Eileen Collins Blvd.
Syracuse, New York 13212
Phone: 315-455-2000
Fax: 315-455-9667
www.cscos.com

N

0 50 Feet
1 inch equals 50 feet


Remedial Investigation Report
1153-69 West Fayette Street (BCP Site No. 734164)
City of Syracuse, Onondaga County, New York

PROJECT NO:	AB2.002.002
DATE:	April 2025
SCALE:	AS SHOWN
DRAWN BY:	CND
DESIGNED BY:	CND
CHECKED BY:	HNB

Modified: 4/11/2025 @ 3:46 PM

GEOPHYSICAL SURVEY RESULTS

FIGURE 4

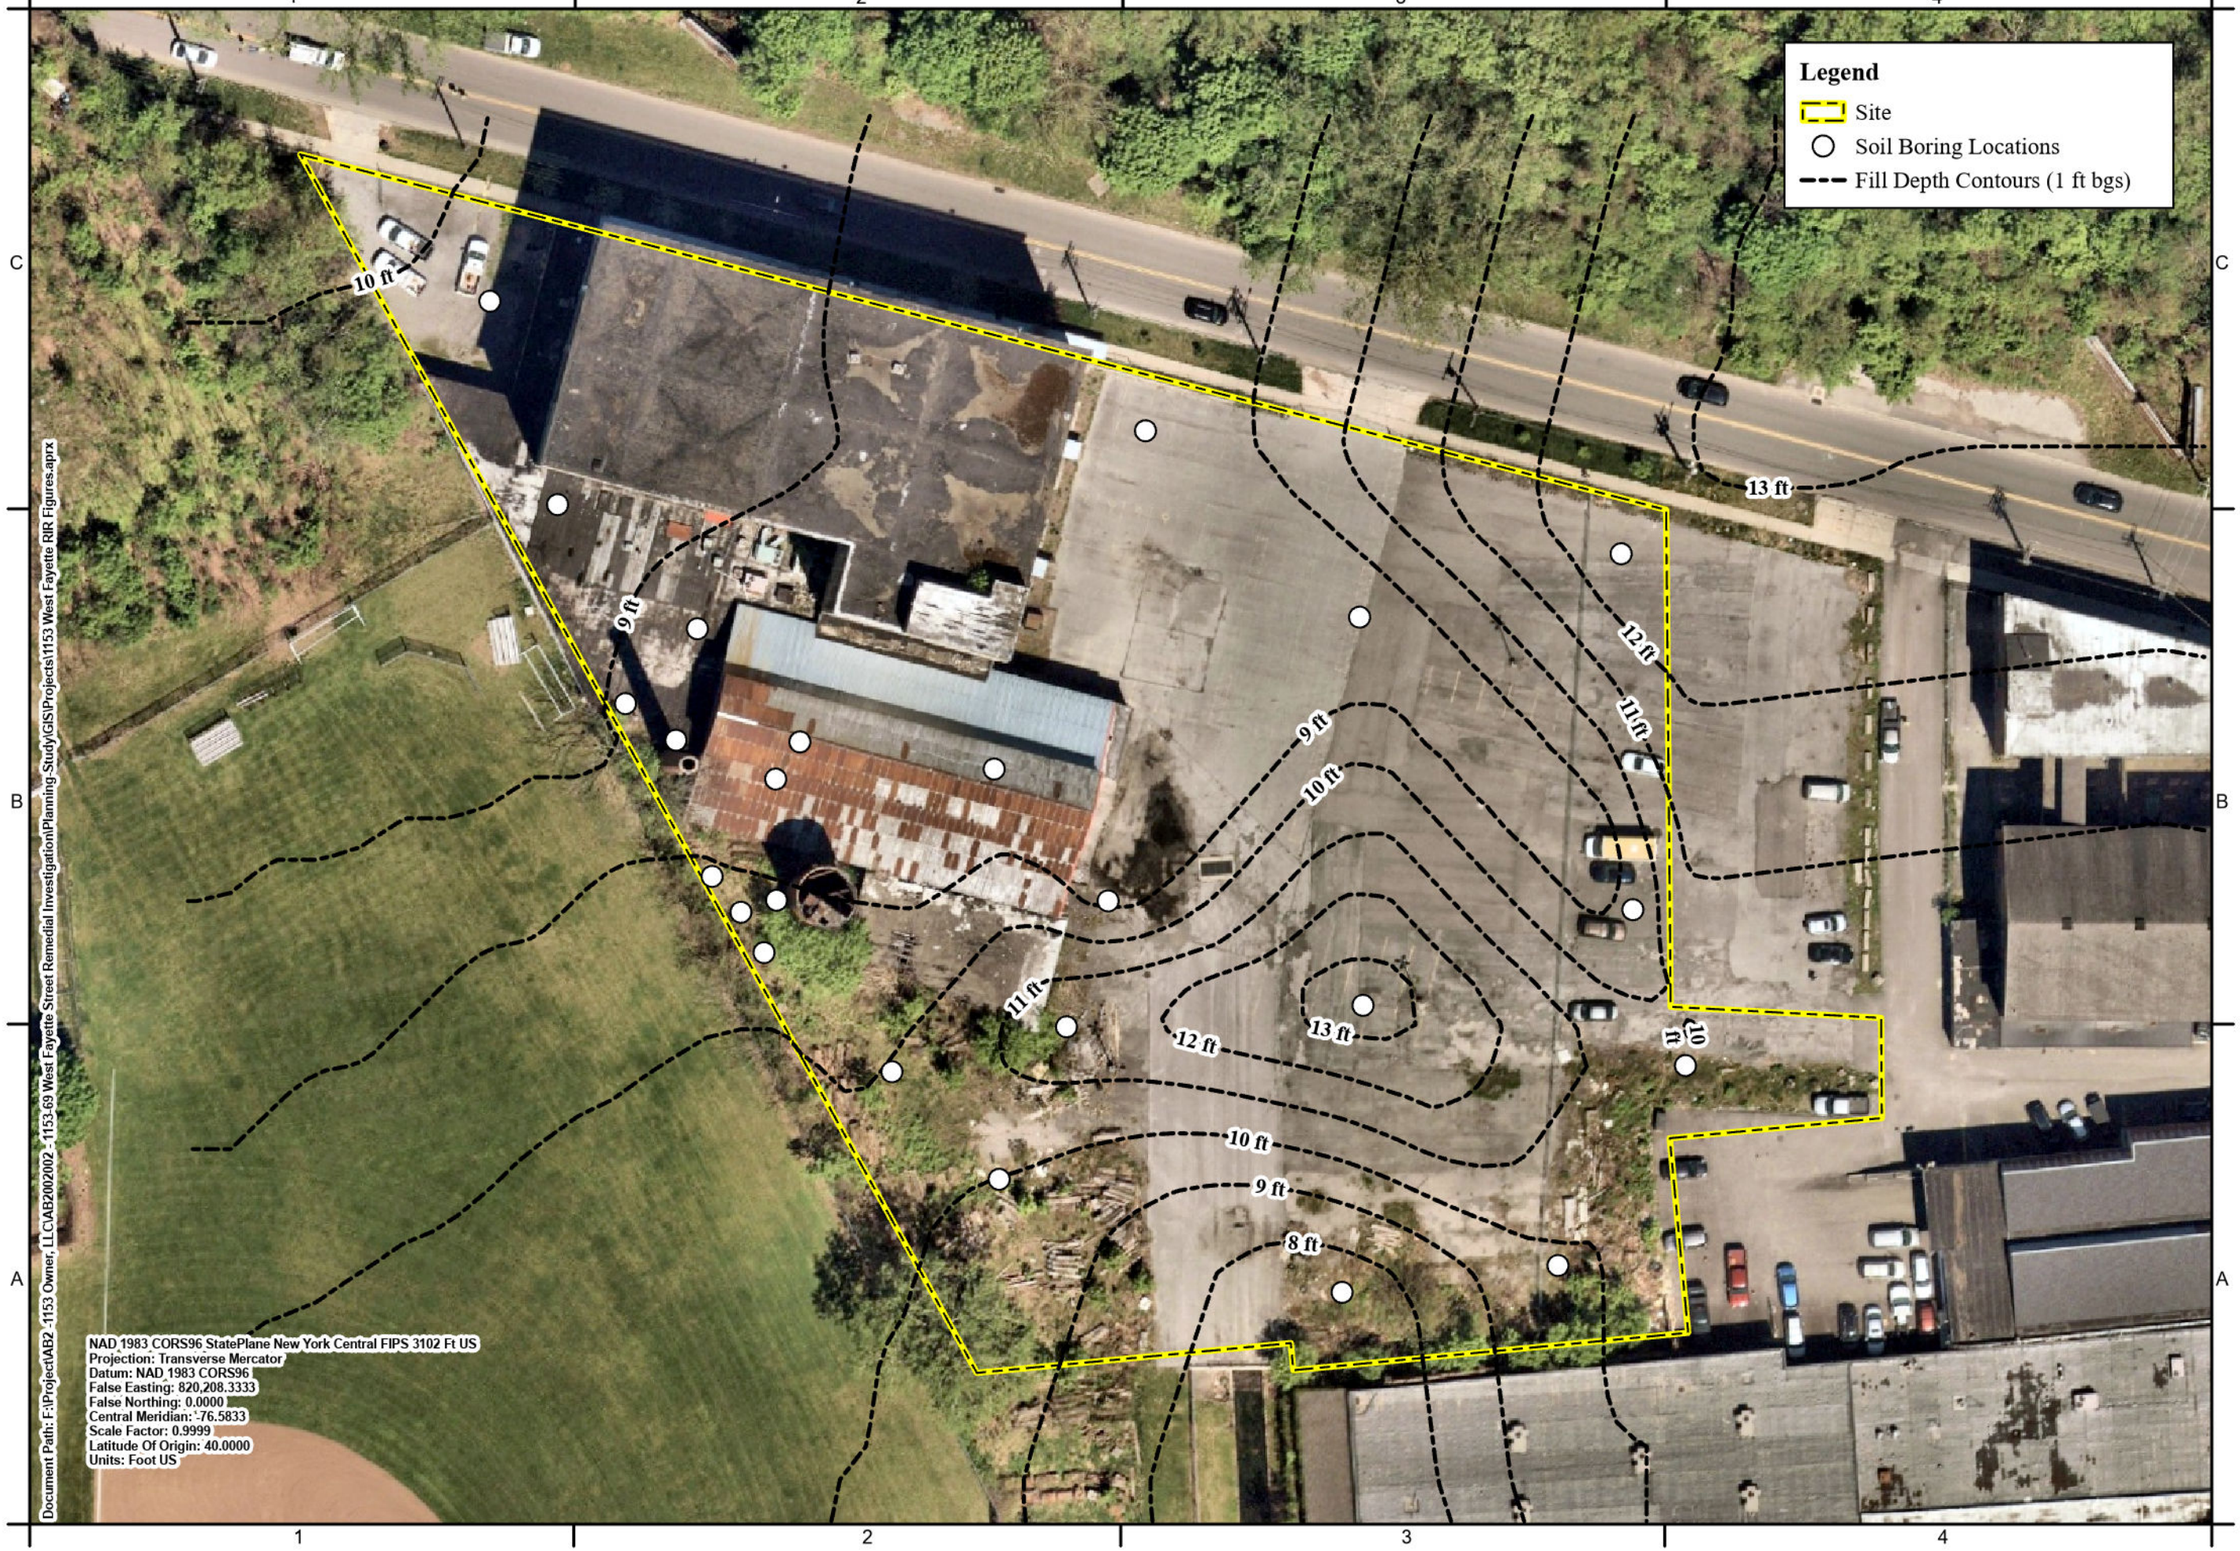

C&S COMPANIES®
C&S Engineers, Inc.
499 Col. Eileen Collins Blvd.
Syracuse, New York 13212
Phone: 315-455-2000
Fax: 315-455-9667
www.cscos.com

N

0 50 Feet
1 inch equals 50 feet


Remedial Investigation Report
1153-69 West Fayette Street (BCP Site No. 734164)
City of Syracuse, Onondaga County, New York

PROJECT NO:	AB2.002.002
DATE:	April 2025
SCALE:	AS SHOWN
DRAWN BY:	CND
DESIGNED BY:	CND
CHECKED BY:	HNB

Modified: 4/11/2025 @ 3:49 PM

FILL DEPTHS

FIGURE 5

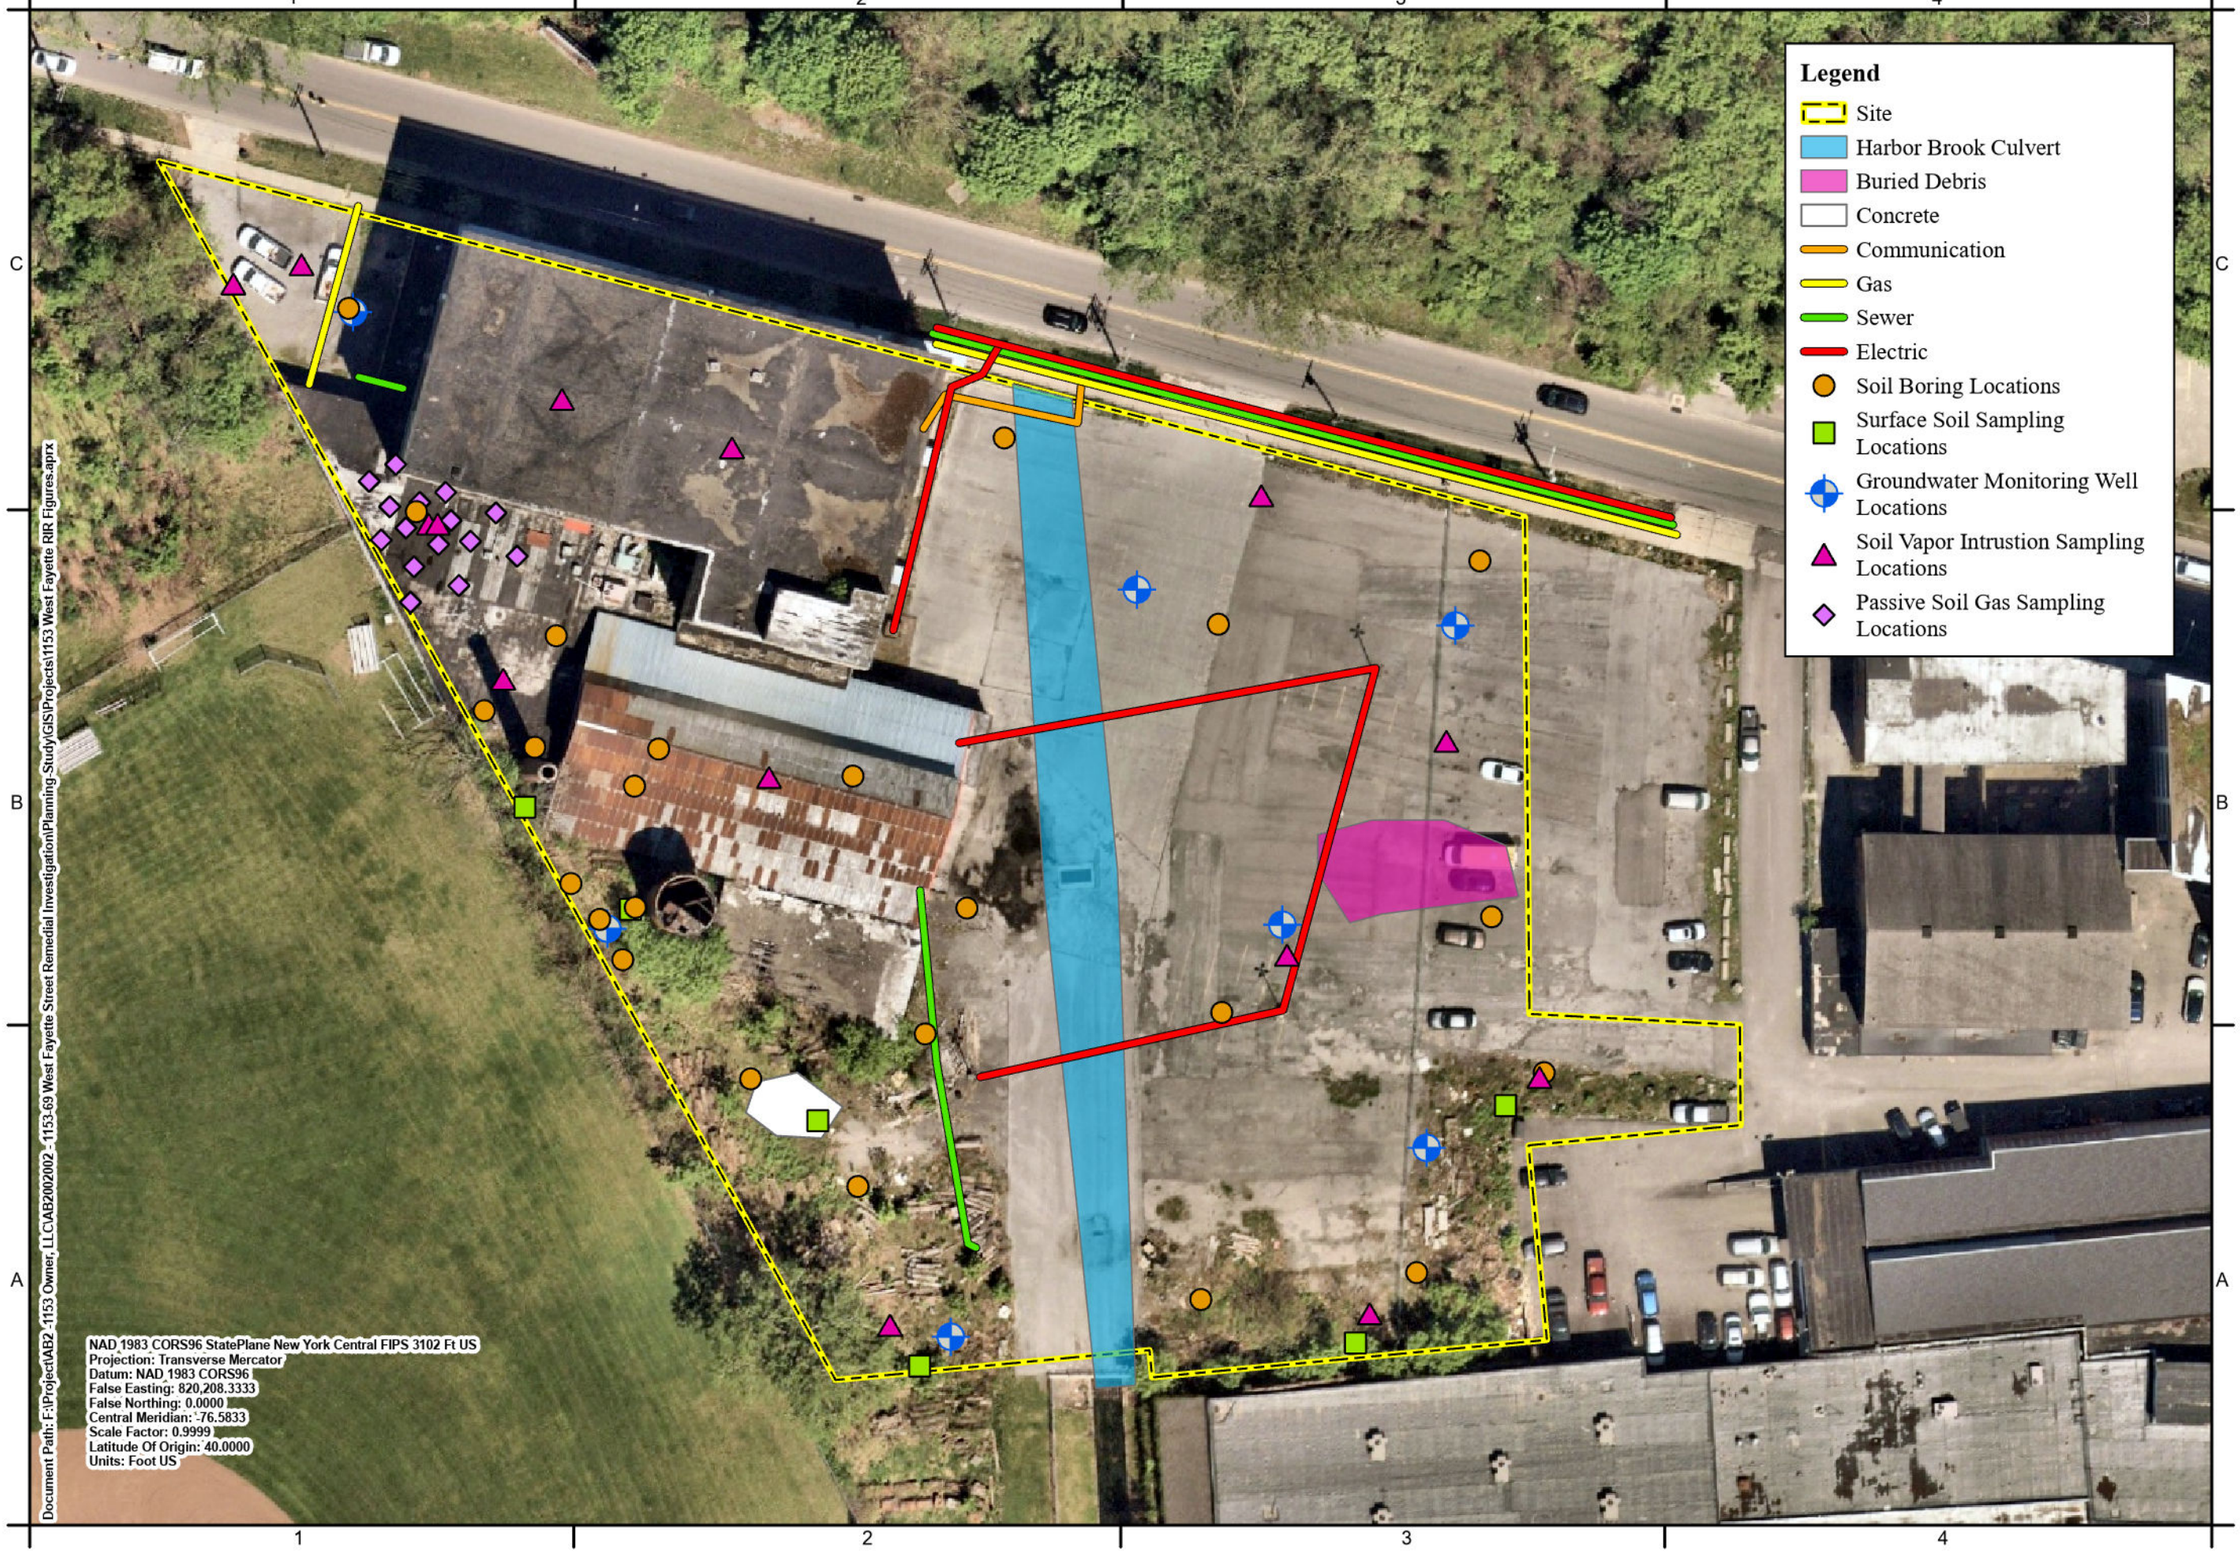

C&S COMPANIES®
C&S Engineers, Inc.
499 Col. Eileen Collins Blvd.
Syracuse, New York 13212
Phone: 315-455-2000
Fax: 315-455-9667
www.cscos.com

N

0 50 Feet
1 inch equals 50 feet


Remedial Investigation Report
1153-69 West Fayette Street (BCP Site No. 734164)
City of Syracuse, Onondaga County, New York

PROJECT NO:	AB2.002.002
DATE:	April 2025
SCALE:	AS SHOWN
DRAWN BY:	CND
DESIGNED BY:	CND
CHECKED BY:	HNB

Modified: 4/11/2025 @ 3:50 PM

REMEDIAL INVESTIGATION SAMPLING LOCATIONS

FIGURE 6

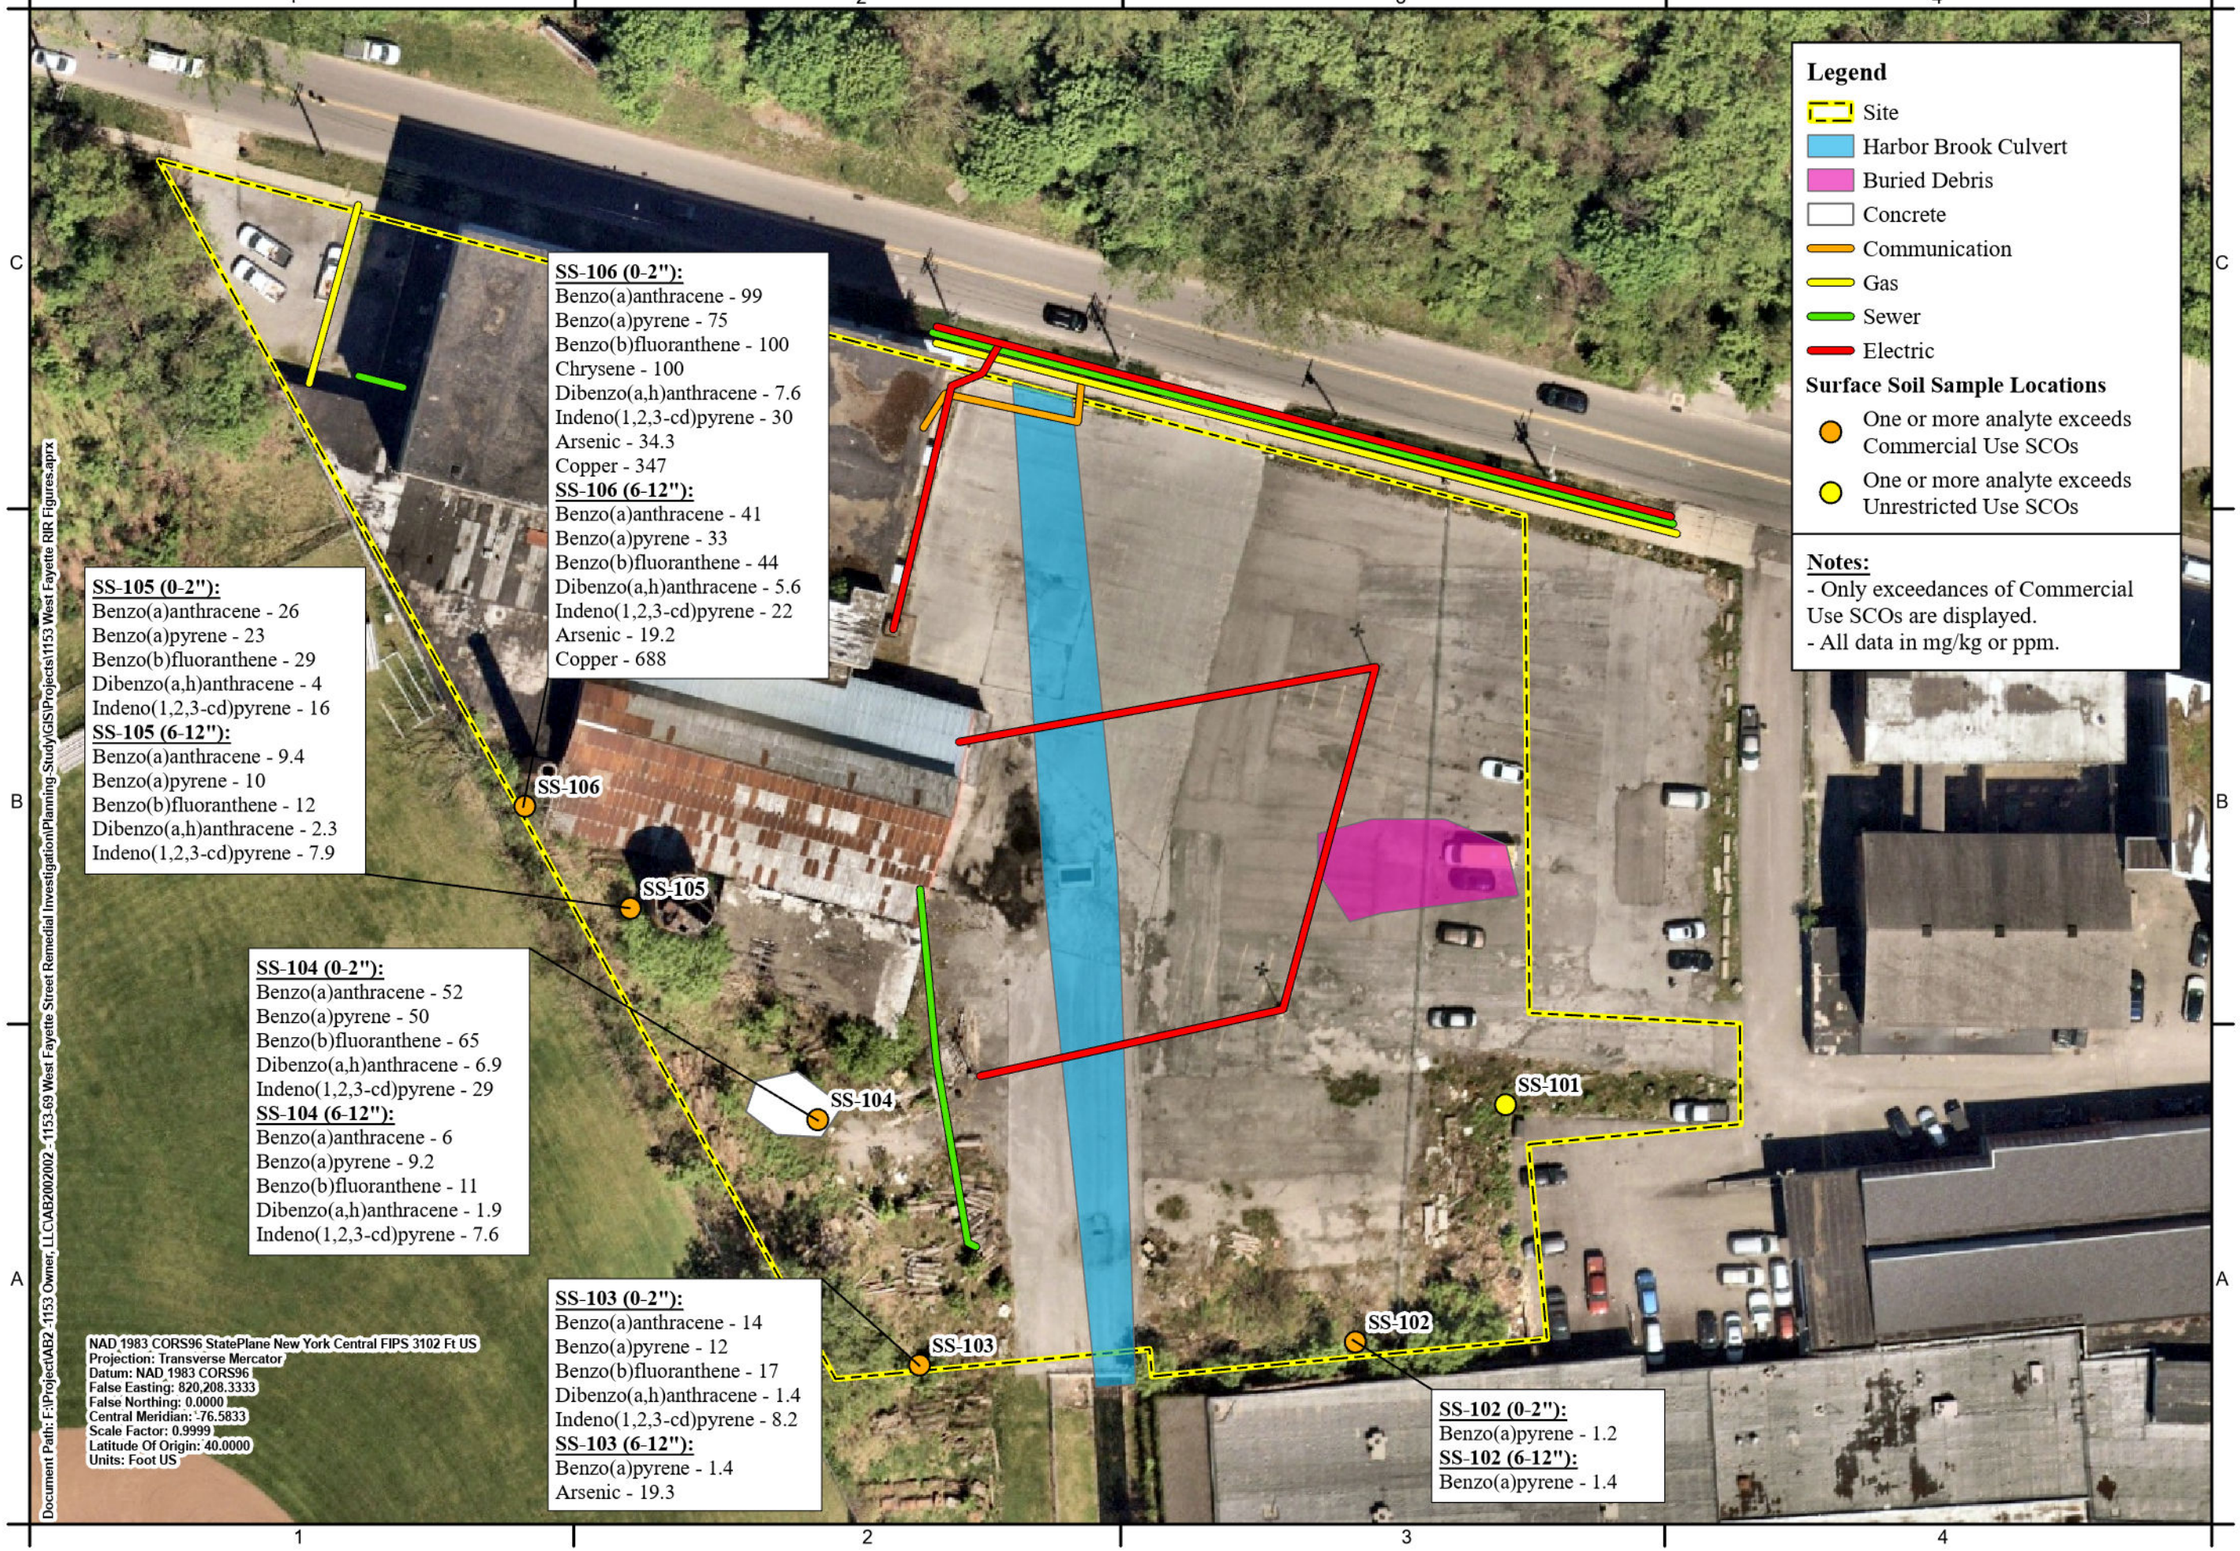

Legend

- Site
- Harbor Brook Culvert
- Buried Debris
- Concrete
- Communication
- Gas
- Sewer
- Electric

Surface Soil Sample Locations

- One or more analyte exceeds Commercial Use SCOs
- One or more analyte exceeds Unrestricted Use SCOs

Notes:

- Only exceedances of Commercial Use SCOs are displayed.
- All data in mg/kg or ppm.

C&S COMPANIES®
C&S Engineers, Inc.
499 Col. Eileen Collins Blvd.
Syracuse, New York 13212
Phone: 315-455-2000
Fax: 315-455-9667
www.cscos.com

N

0 50 Feet

1 inch equals 50 feet


Remedial Investigation Report
1153-69 West Fayette Street (BCP Site No. 734164)
City of Syracuse, Onondaga County, New York

PROJECT NO:	AB2.002.002
DATE:	April 2025
SCALE:	AS SHOWN
DRAWN BY:	CND
DESIGNED BY:	CND
CHECKED BY:	HNB

Modified: 4/11/2025 @ 3:51 PM

SURFACE SOIL SAMPLING LOCATIONS

FIGURE 7

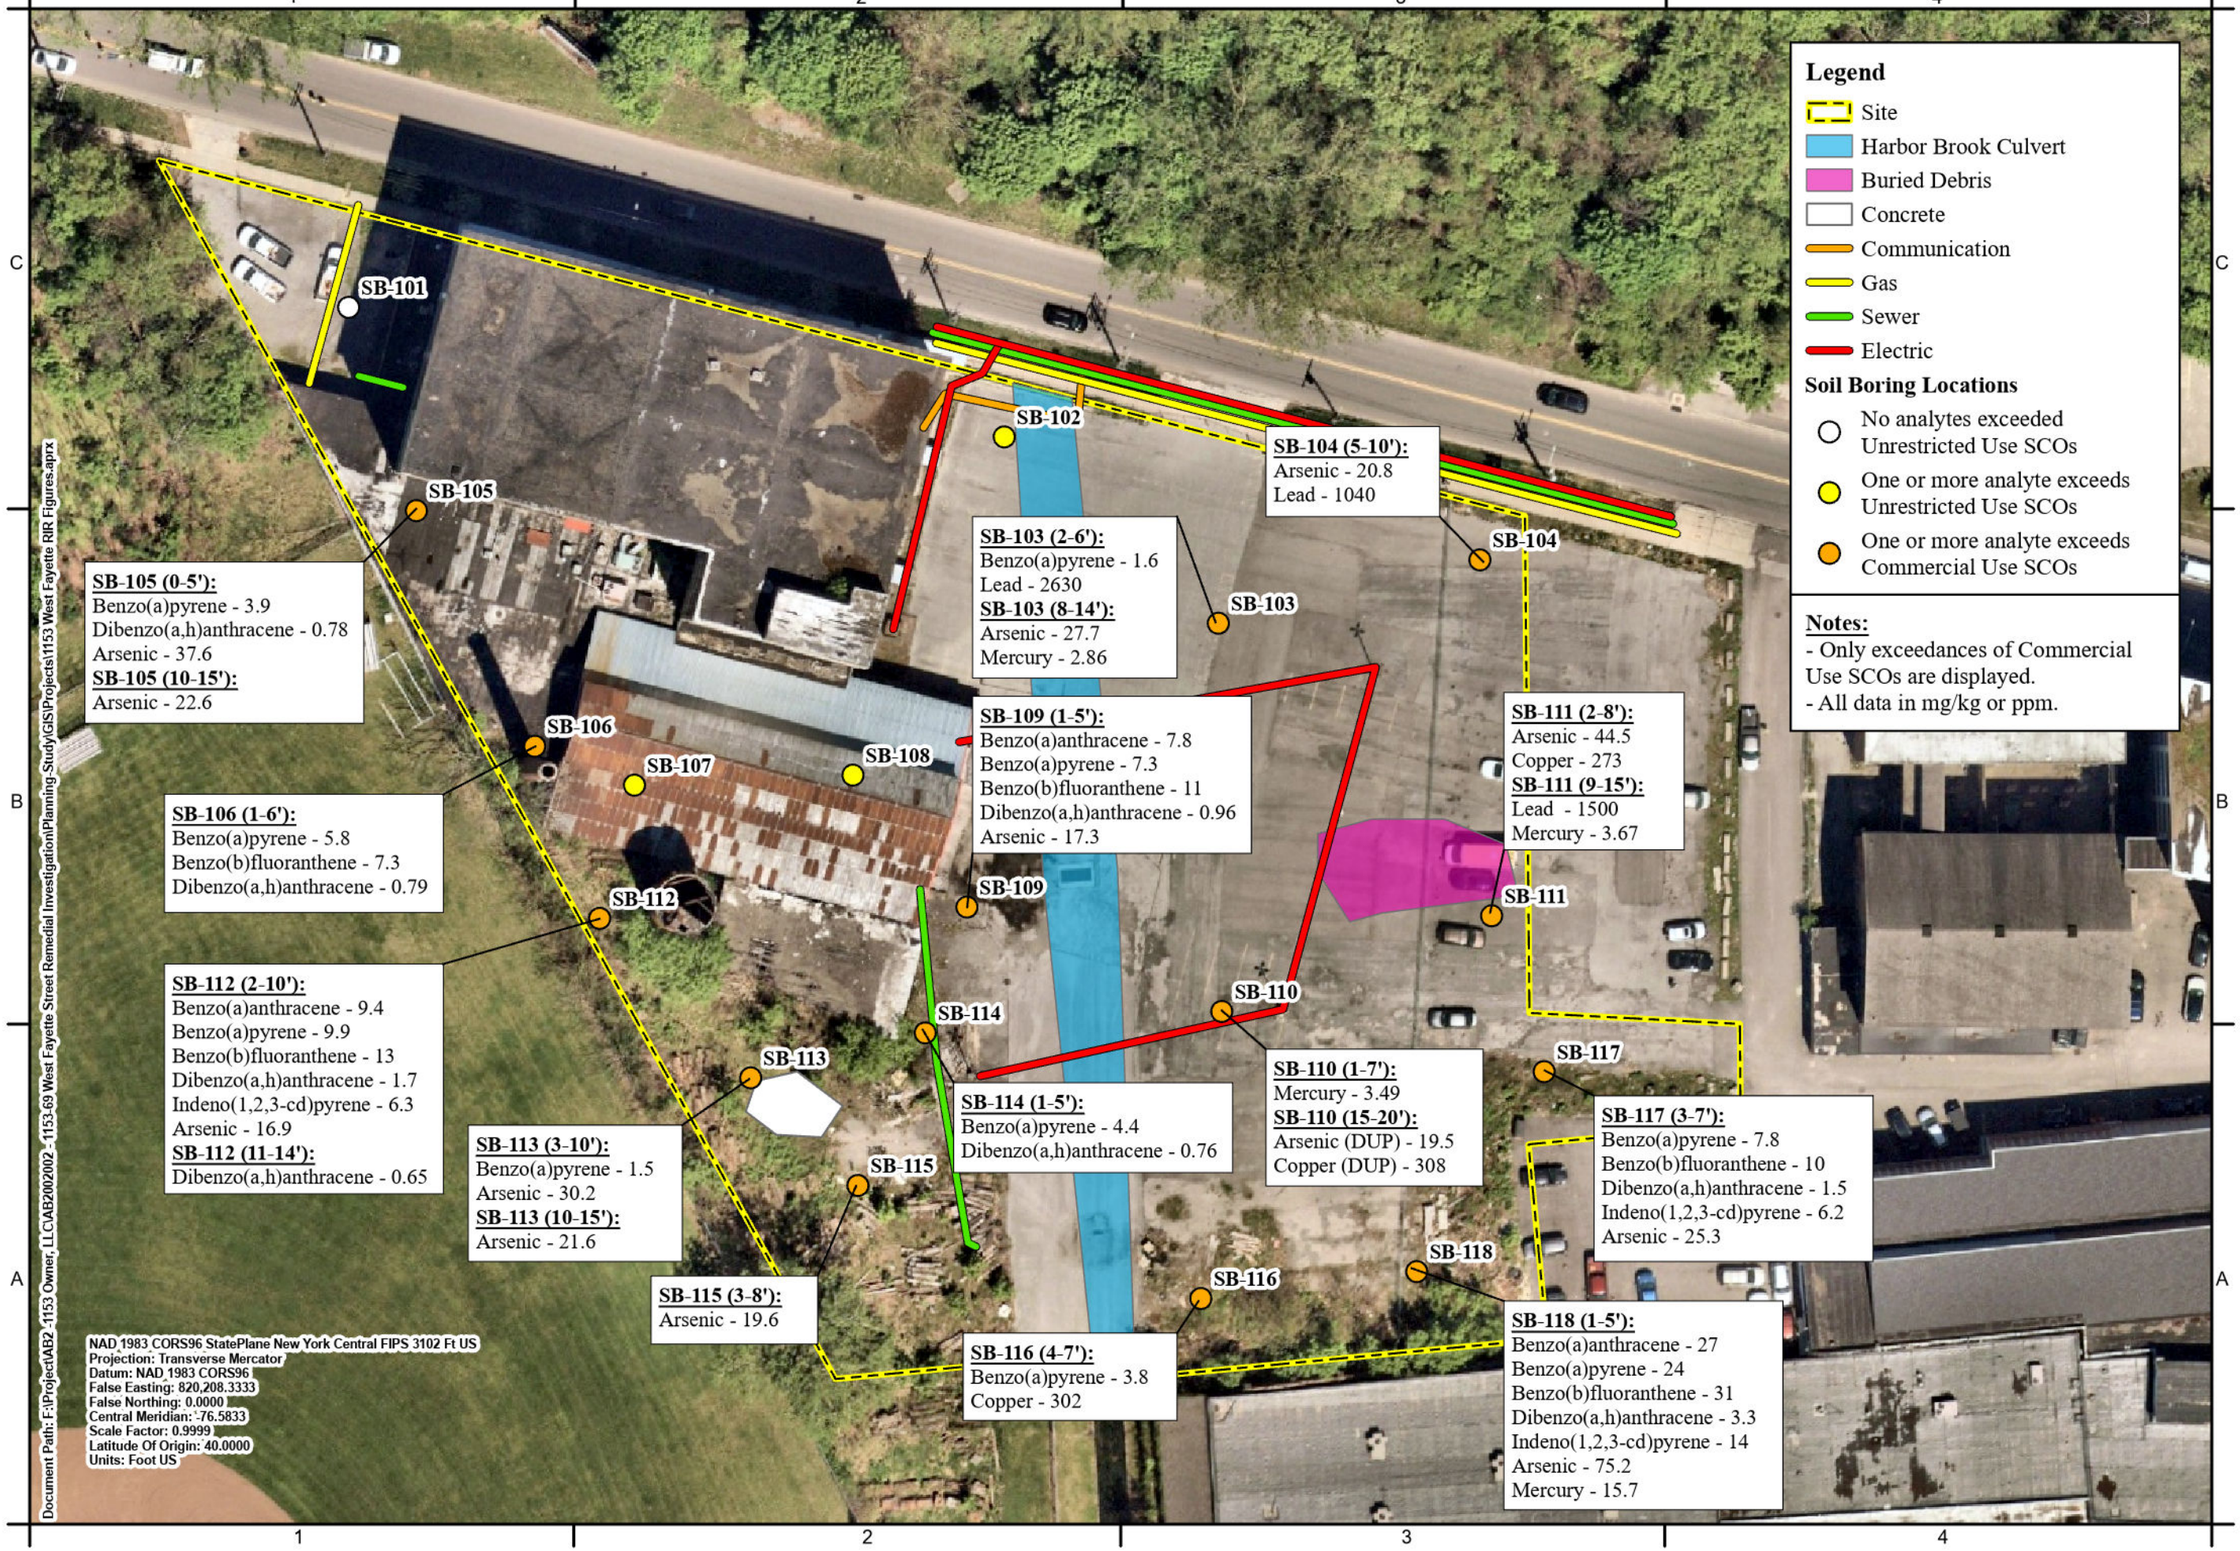

Legend

- Site
- Harbor Brook Culvert
- Buried Debris
- Concrete
- Communication
- Gas
- Sewer
- Electric

Soil Boring Locations

- No analytes exceeded Unrestricted Use SCOs
- One or more analyte exceeds Unrestricted Use SCOs
- One or more analyte exceeds Commercial Use SCOs

Notes:
- Only exceedances of Commercial Use SCOs are displayed.
- All data in mg/kg or ppm.

C&S COMPANIES®
C&S Engineers, Inc.
499 Col. Eileen Collins Blvd.
Syracuse, New York 13212
Phone: 315-455-2000
Fax: 315-455-9667
www.cscos.com

N

0 50 Feet
1 inch equals 50 feet


Remedial Investigation Report
1153-69 West Fayette Street (BCP Site No. 734164)
City of Syracuse, Onondaga County, New York

PROJECT NO:	AB2.002.002
DATE:	April 2025
SCALE:	AS SHOWN
DRAWN BY:	CND
DESIGNED BY:	CND
CHECKED BY:	HNB

Modified: 4/11/2025 @ 3:51 PM

SITE-WIDE SOIL BORING LOCATIONS

FIGURE 8a

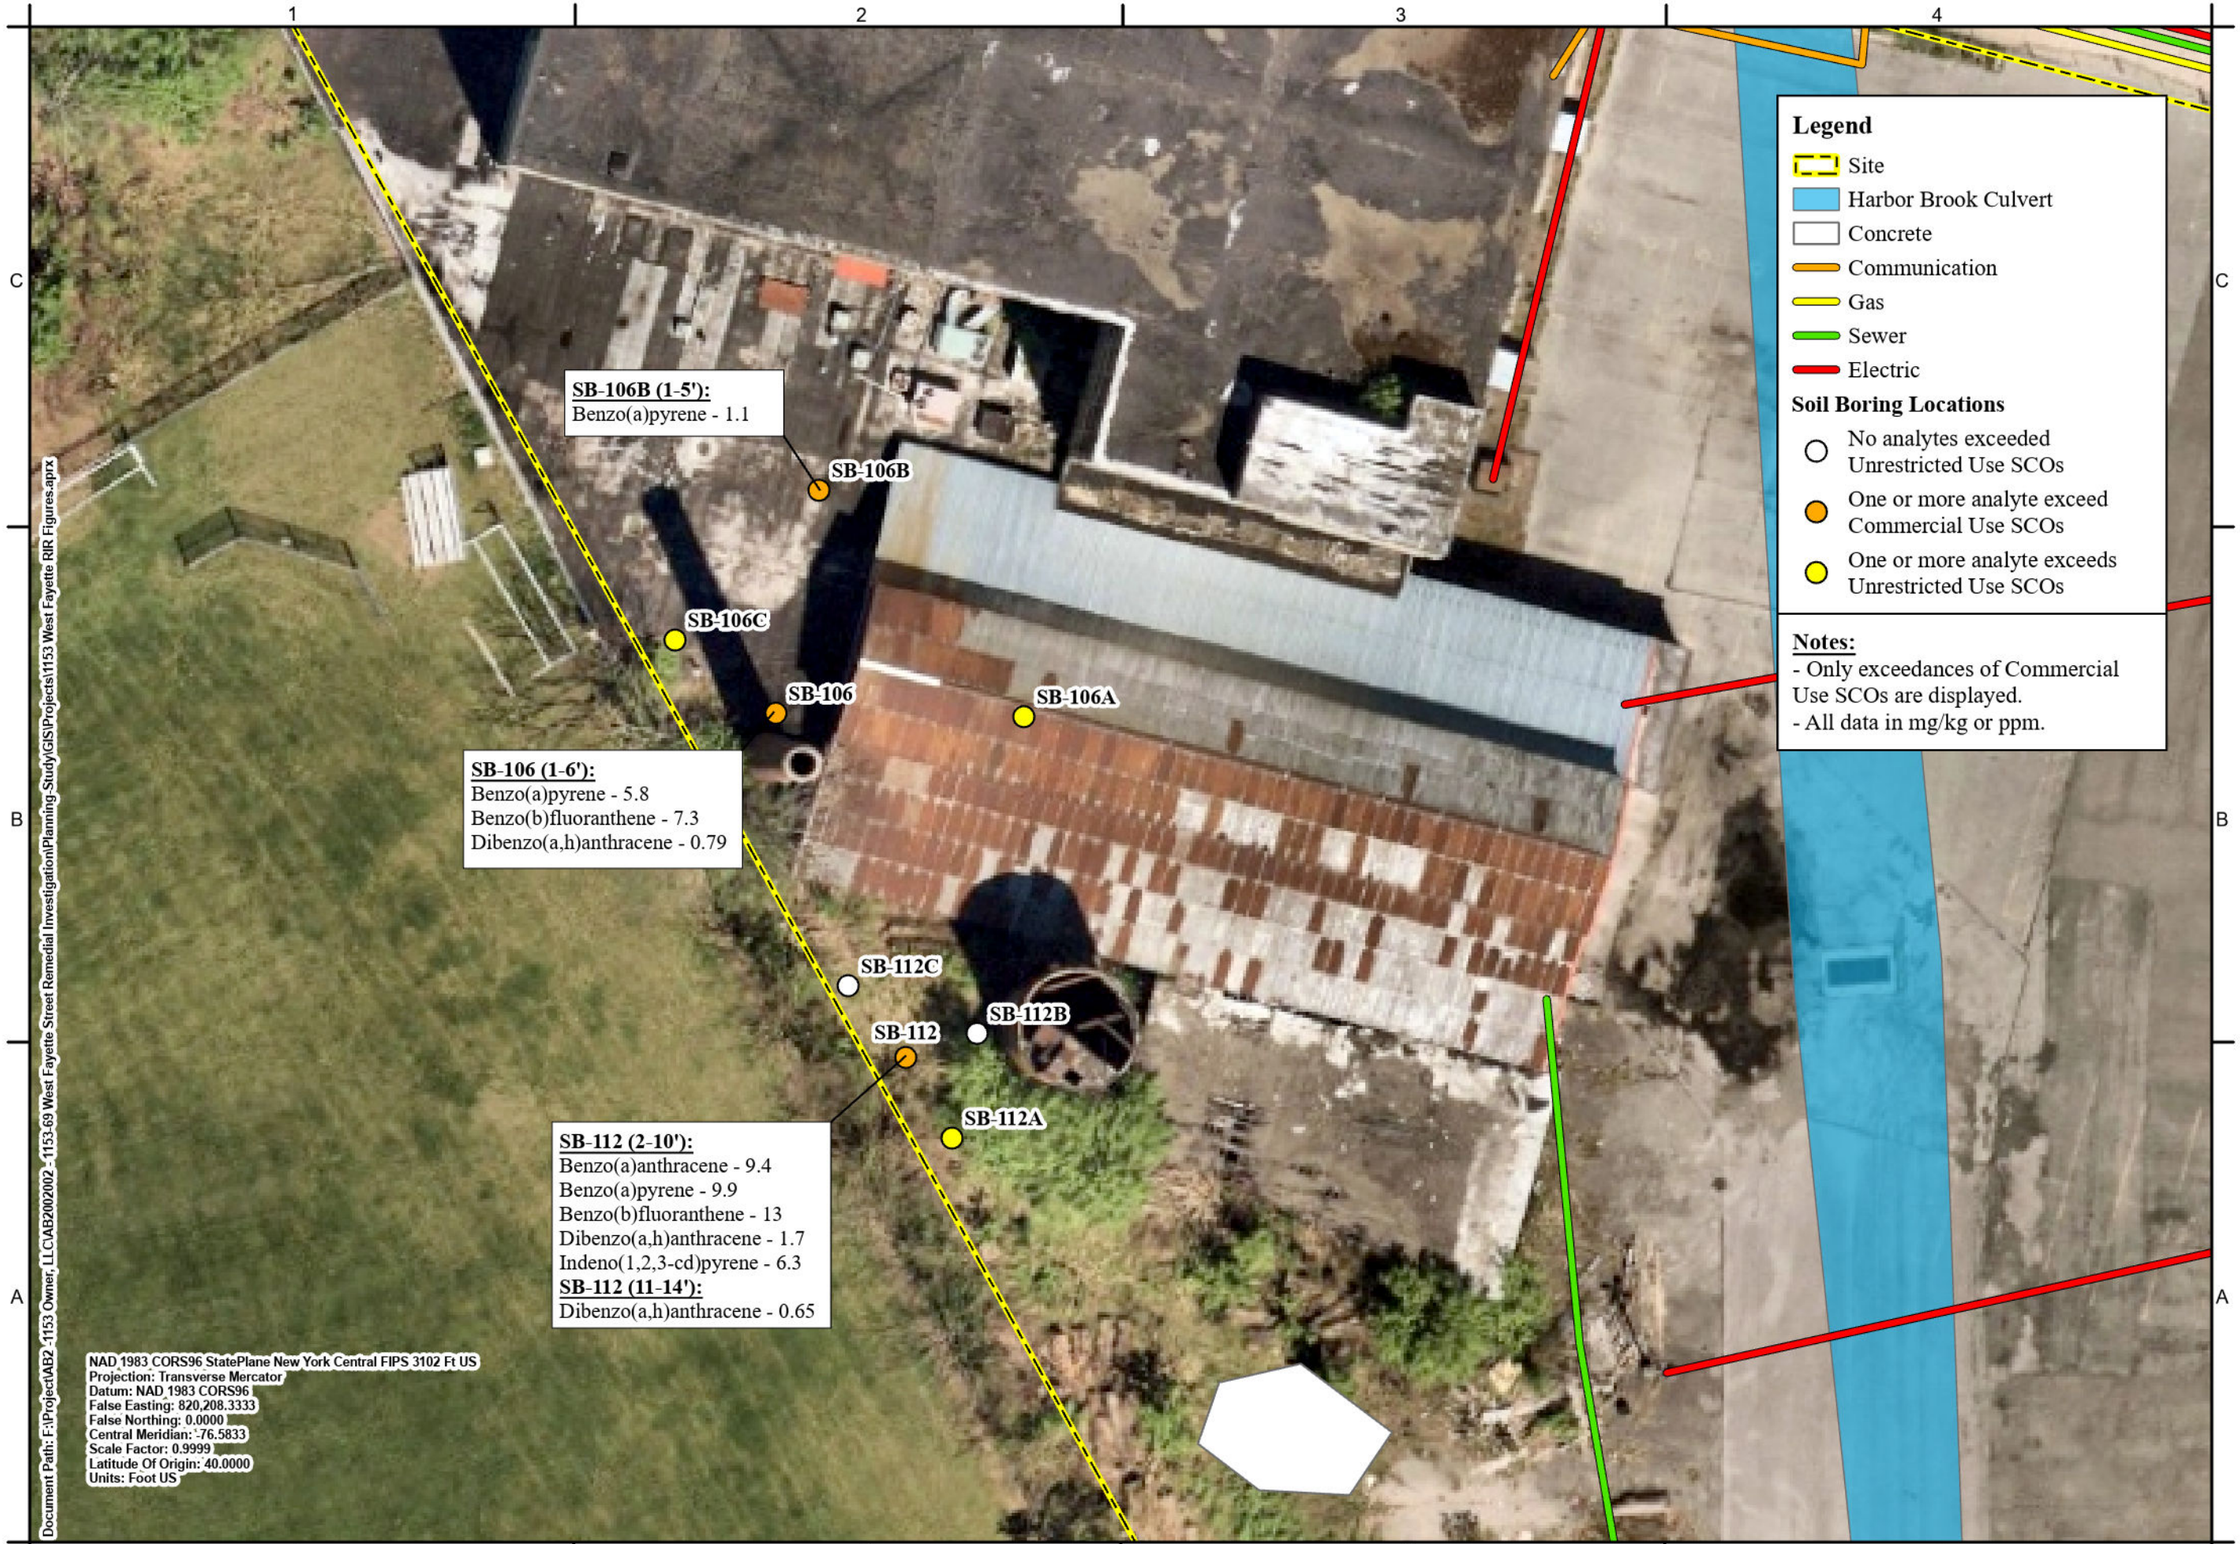

Legend

- Site
- Harbor Brook Culvert
- Concrete
- Communication
- Gas
- Sewer
- Electric

Soil Boring Locations

- No analytes exceeded Unrestricted Use SCOs
- One or more analyte exceed Commercial Use SCOs
- One or more analyte exceeds Unrestricted Use SCOs

Notes:

- Only exceedances of Commercial Use SCOs are displayed.
- All data in mg/kg or ppm.

C&S COMPANIES®
C&S Engineers, Inc.
499 Col. Eileen Collins Blvd.
Syracuse, New York 13212
Phone: 315-455-2000
Fax: 315-455-9667
www.cscos.com

N

0 25 Feet

1 inch equals 25 feet


Remedial Investigation Report
1153-69 West Fayette Street (BCP Site No. 734164)
City of Syracuse, Onondaga County, New York

PROJECT NO:	AB2.002.002
DATE:	April 2025
SCALE:	AS SHOWN
DRAWN BY:	CND
DESIGNED BY:	CND
CHECKED BY:	HNB

Modified: 4/11/2025 @ 3:52 PM

PETROLEUM DELINEATION SOIL BORING LOCATIONS

FIGURE 8b

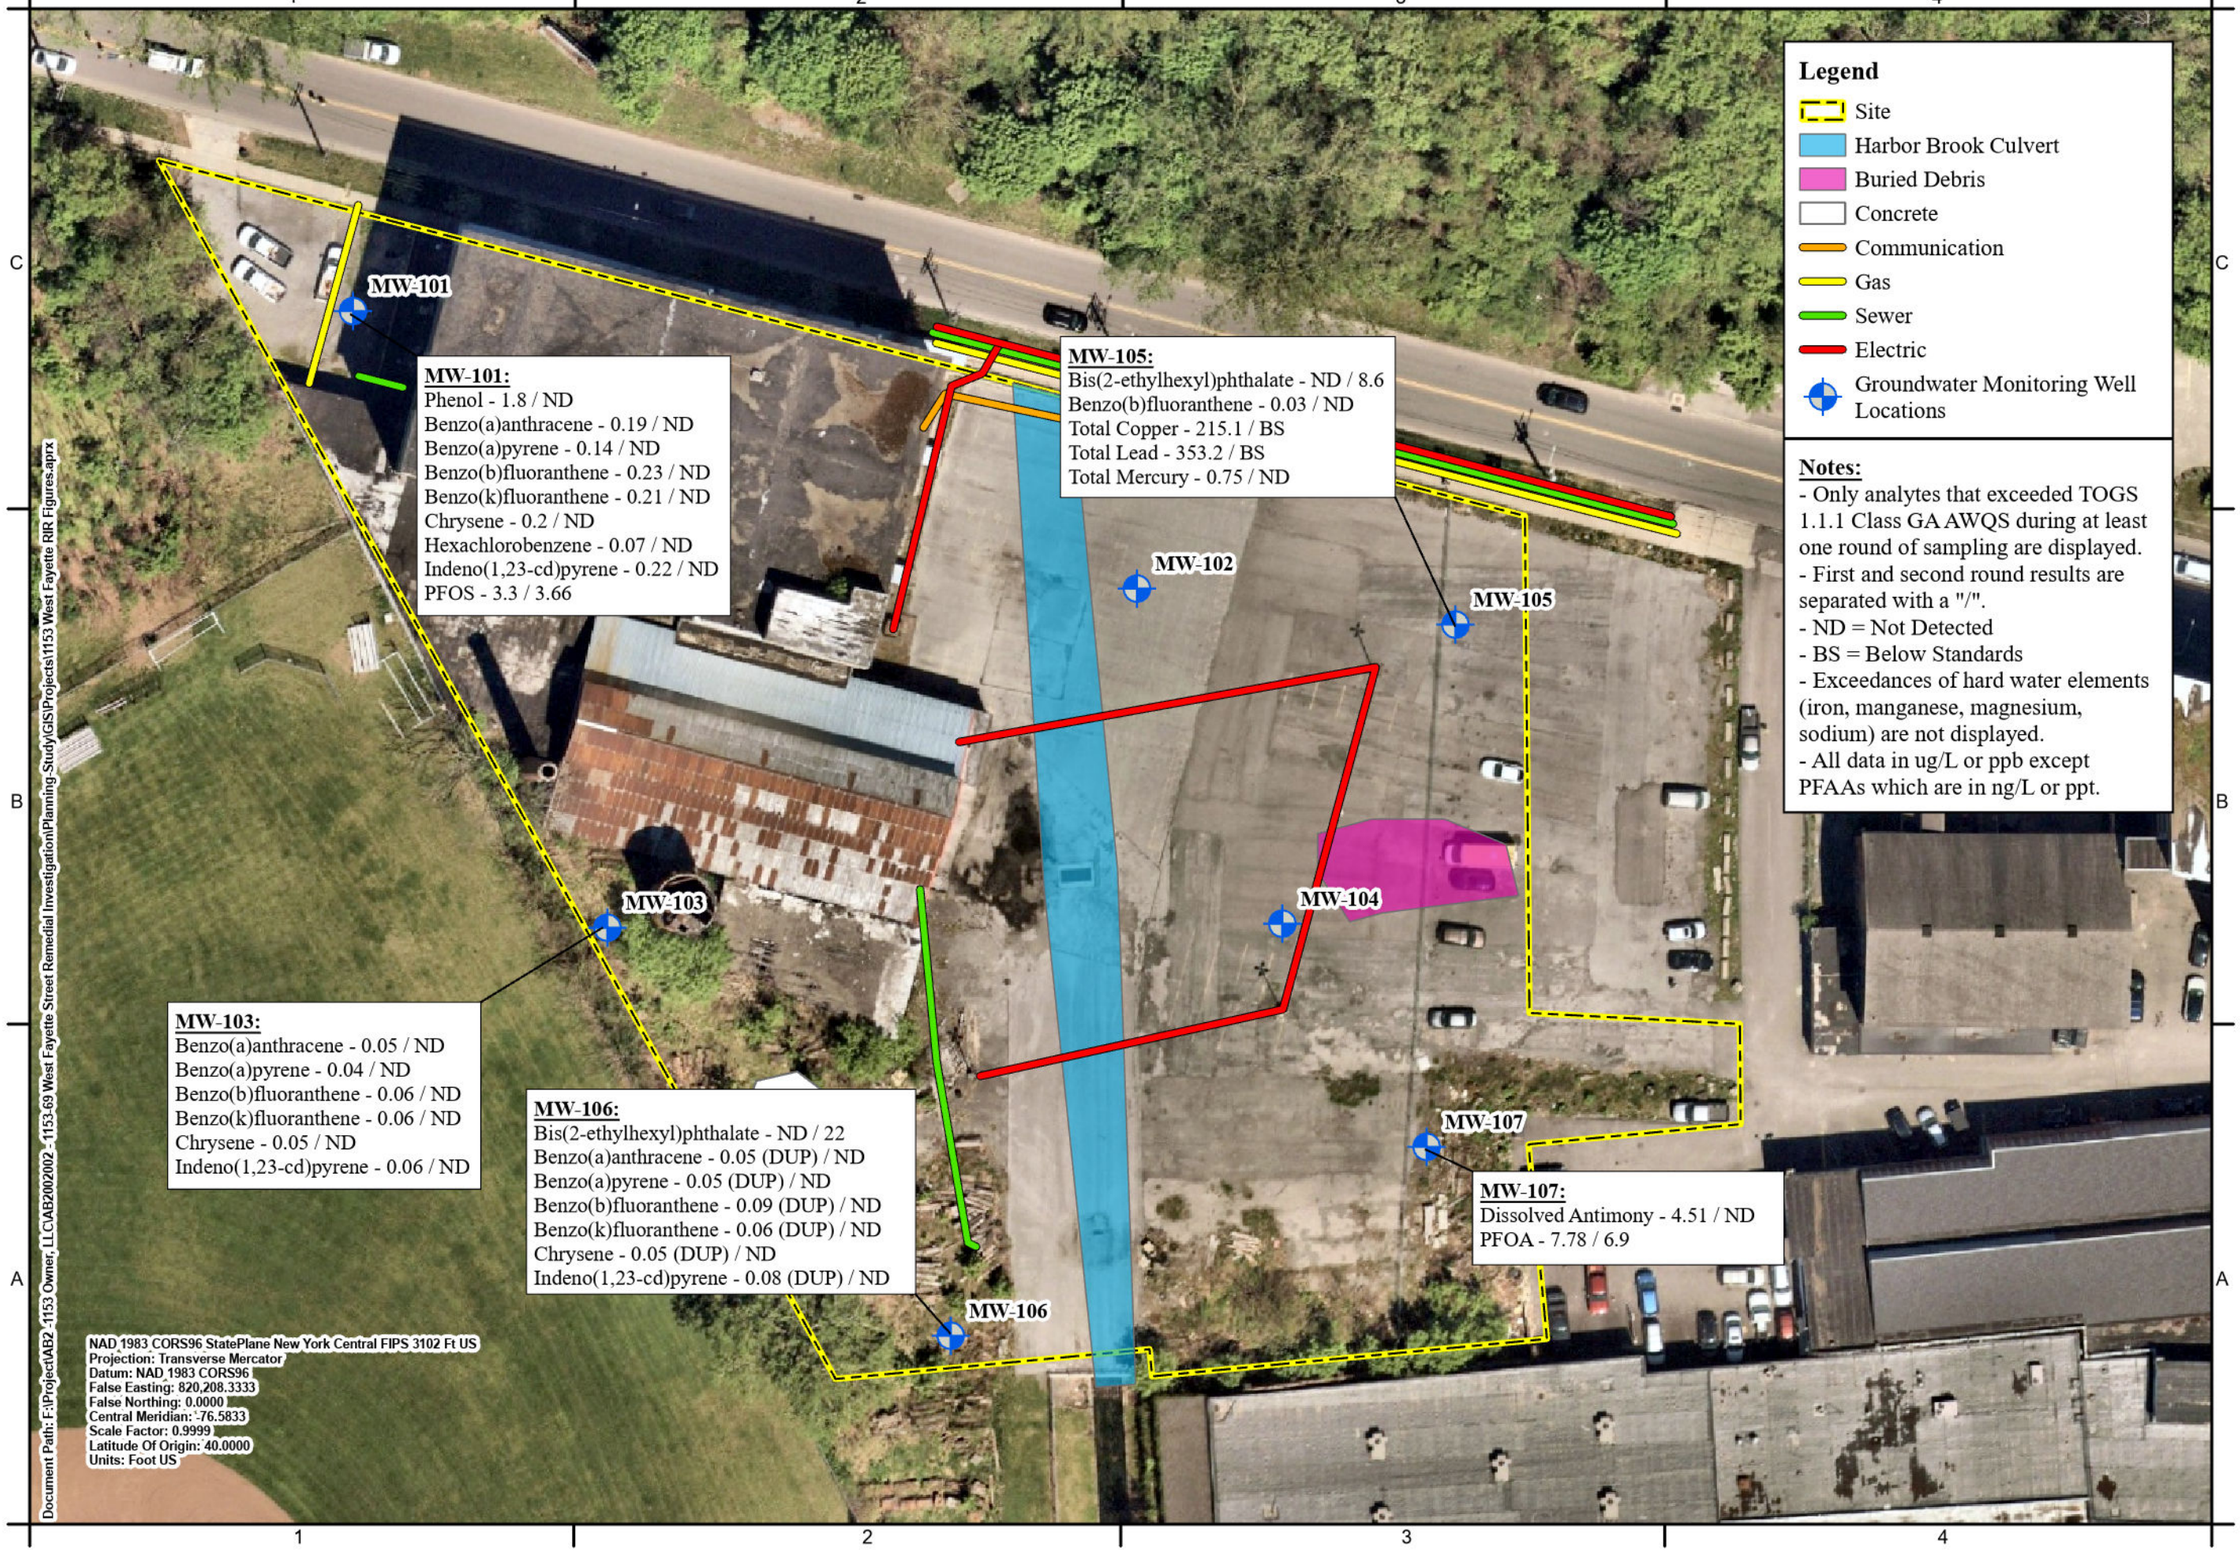

Legend

- Site
- Harbor Brook Culvert
- Buried Debris
- Concrete
- Communication
- Gas
- Sewer
- Electric
- Groundwater Monitoring Well Locations

Notes:

- Only analytes that exceeded TOGS 1.1.1 Class GA AWQS during at least one round of sampling are displayed.
- First and second round results are separated with a "/".
- ND = Not Detected
- BS = Below Standards
- Exceedances of hard water elements (iron, manganese, magnesium, sodium) are not displayed.
- All data in ug/L or ppb except PFAAs which are in ng/L or ppt.

C&S COMPANIES®
C&S Engineers, Inc.
499 Col. Eileen Collins Blvd.
Syracuse, New York 13212
Phone: 315-455-2000
Fax: 315-455-9667
www.cscos.com

N

0 50 Feet

1 inch equals 50 feet


Remedial Investigation Report
1153-69 West Fayette Street (BCP Site No. 734164)
City of Syracuse, Onondaga County, New York

PROJECT NO:	AB2.002.002
DATE:	April 2025
SCALE:	AS SHOWN
DRAWN BY:	CND
DESIGNED BY:	CND
CHECKED BY:	HNB

Modified: 4/11/2025 @ 3:53 PM

GROUNDWATER MONITORING WELL LOCATIONS

FIGURE 9a

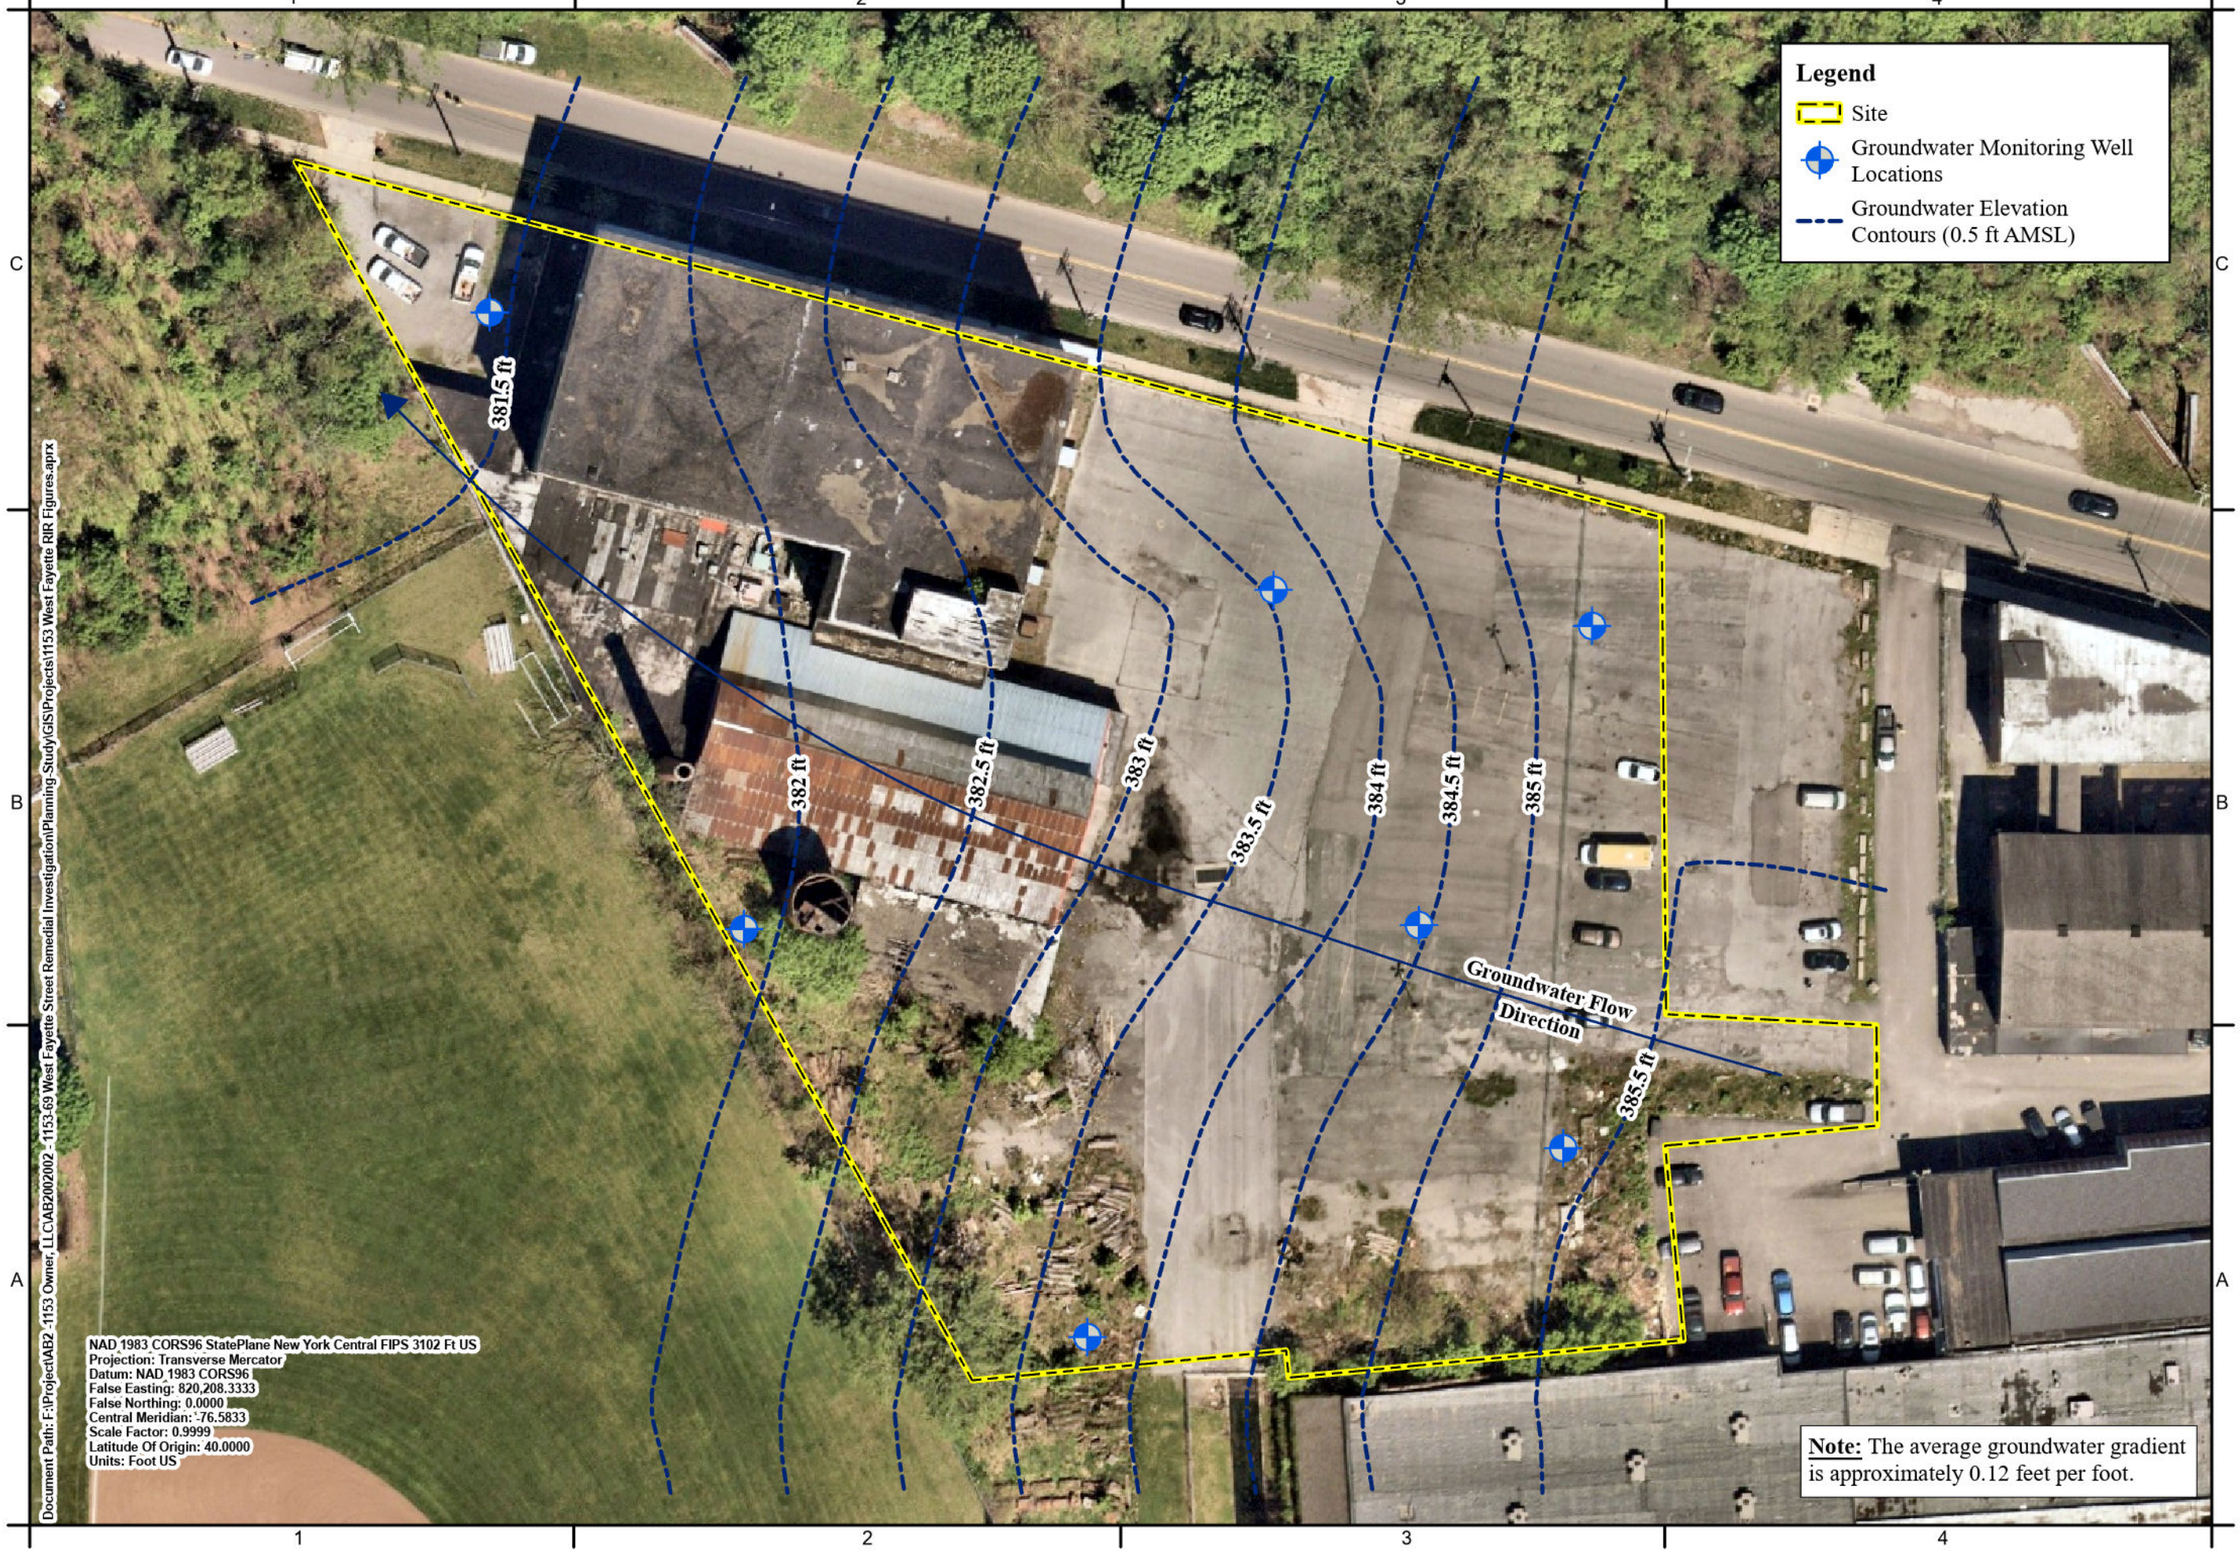

C&S COMPANIES®

C&S Engineers, Inc.
499 Col. Eileen Collins Blvd.
Syracuse, New York 13212
Phone: 315-455-2000
Fax: 315-455-9667
www.cscos.com

N

0 50 Feet

1 inch equals 50 feet


Remedial Investigation Report
1153-69 West Fayette Street (BCP Site No. 734164)
City of Syracuse, Onondaga County, New York

PROJECT NO:	AB2.002.002
DATE:	April 2025
SCALE:	AS SHOWN
DRAWN BY:	CND
DESIGNED BY:	CND
CHECKED BY:	HNB

Modified: 4/11/2025 @ 3:54 PM

GROUNDWATER ELEVATION CONTOURS - DECEMBER 2024

FIGURE 9b

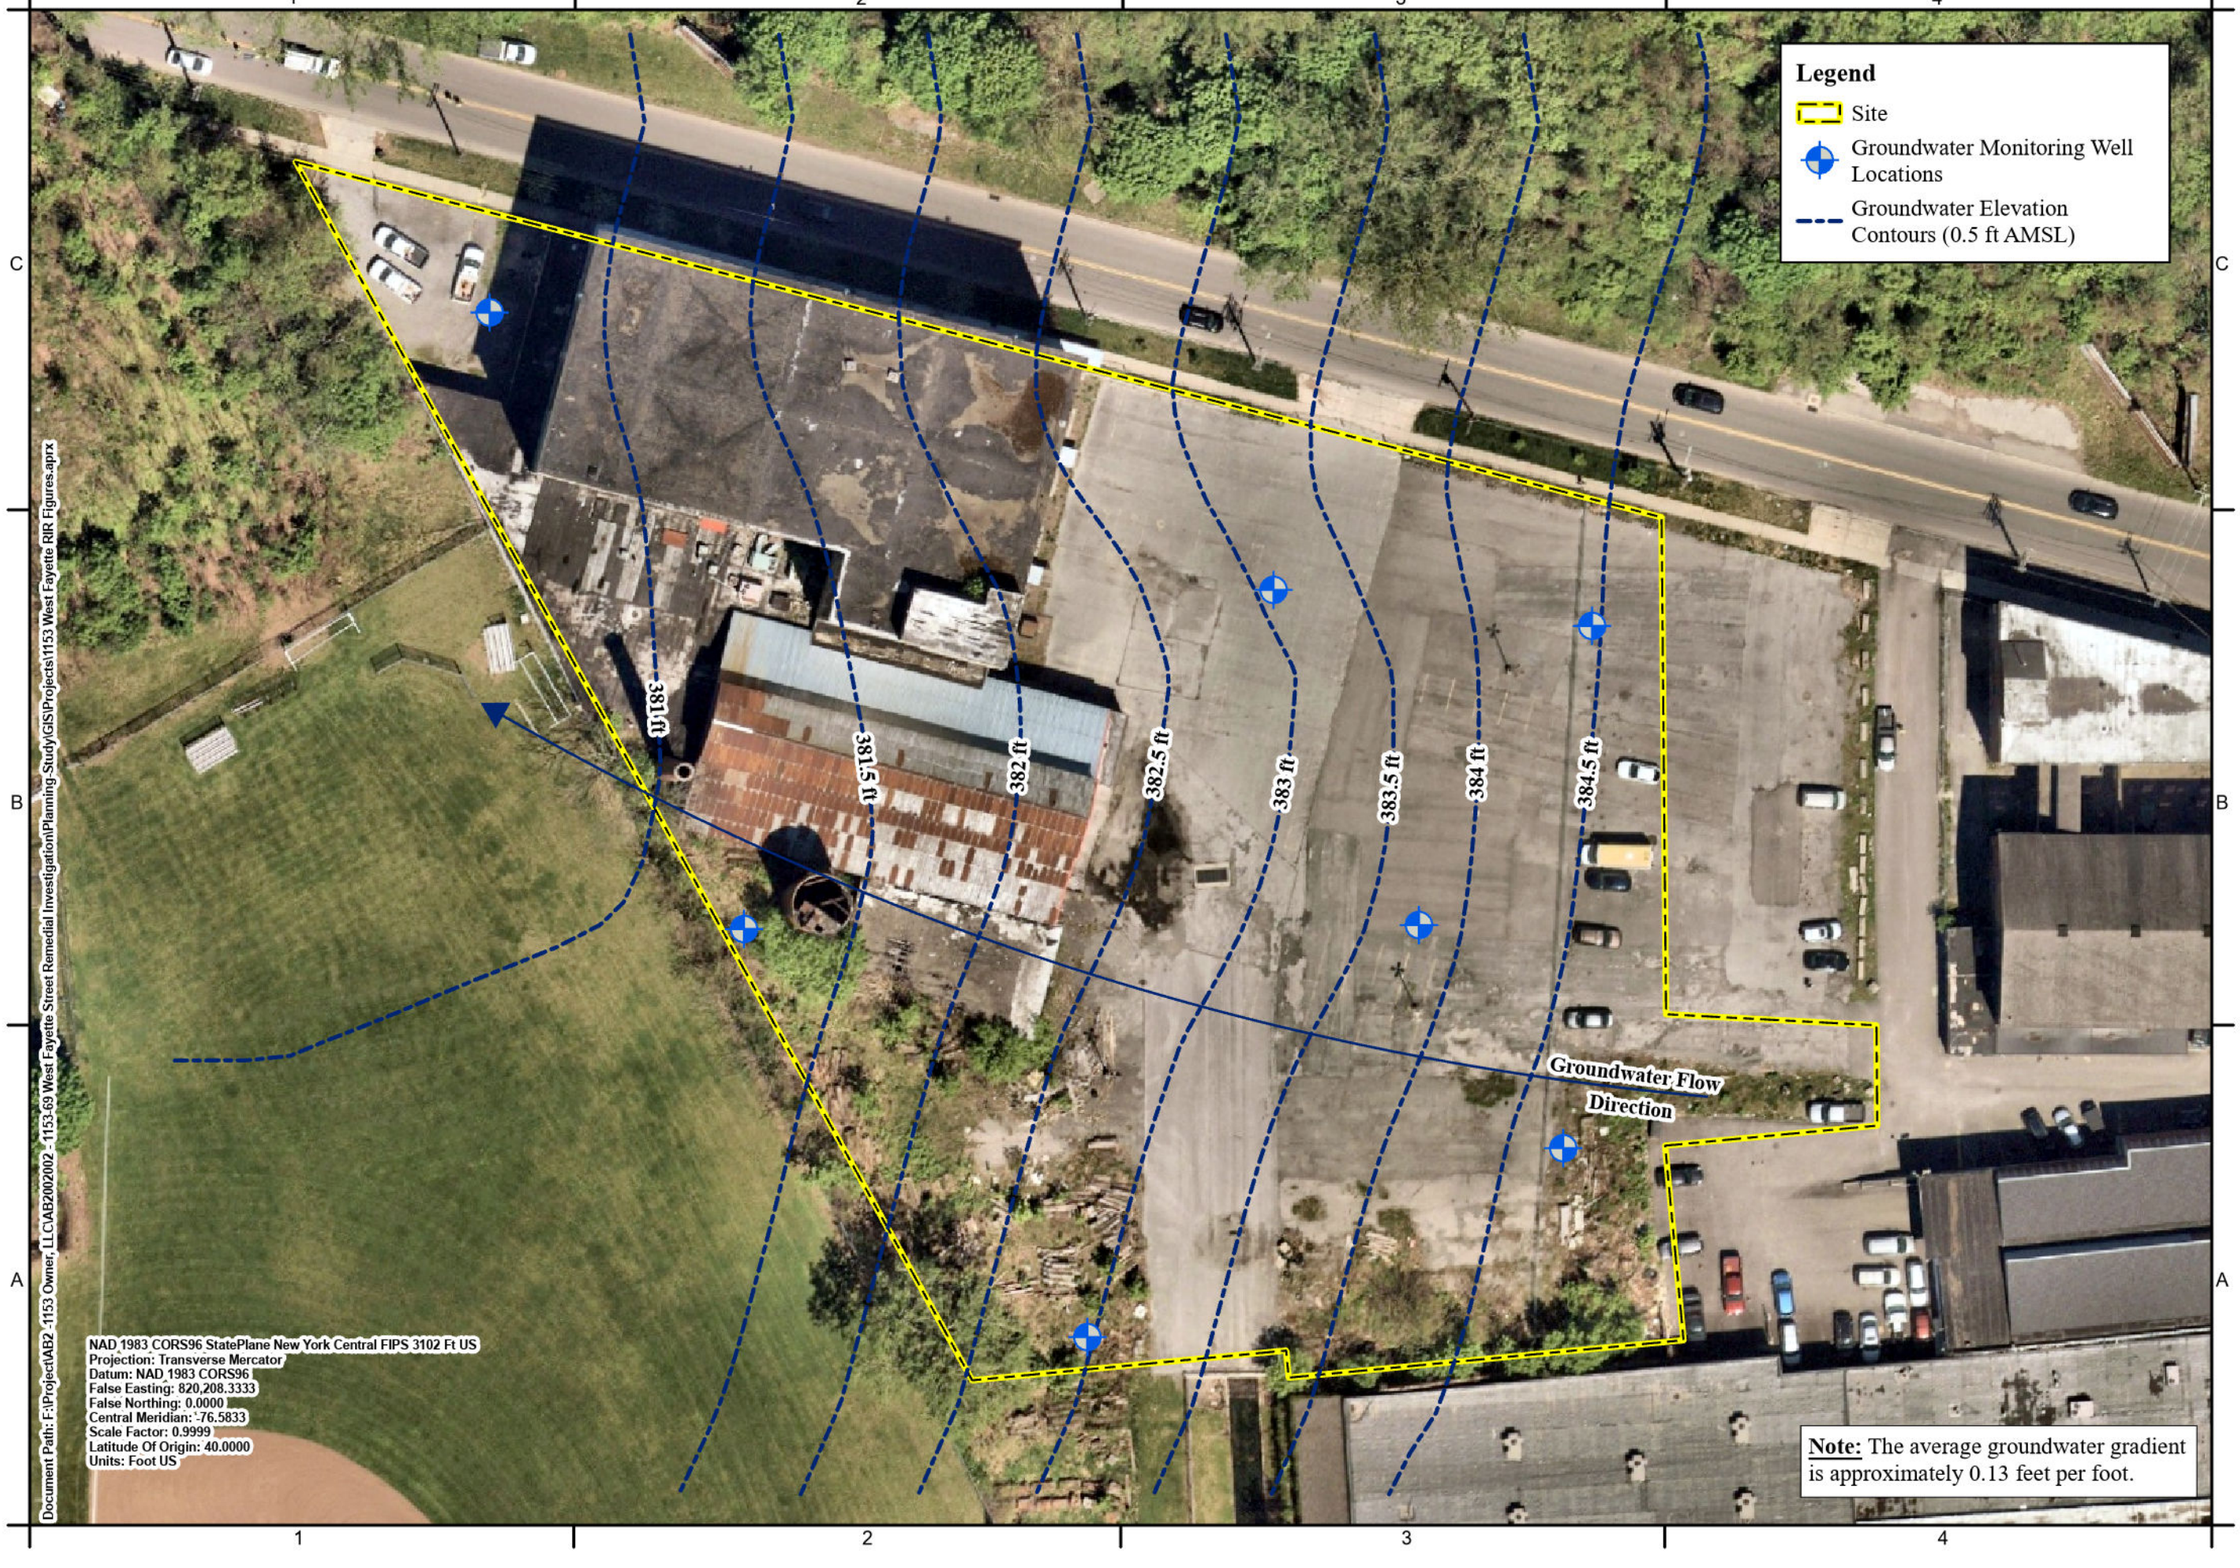

C&S COMPANIES®
C&S Engineers, Inc.
499 Col. Eileen Collins Blvd.
Syracuse, New York 13212
Phone: 315-455-2000
Fax: 315-455-9667
www.cscos.com

N

0 50 Feet

1 inch equals 50 feet


Remedial Investigation Report
1153-69 West Fayette Street (BCP Site No. 734164)
City of Syracuse, Onondaga County, New York

PROJECT NO:	AB2.002.002
DATE:	April 2025
SCALE:	AS SHOWN
DRAWN BY:	CND
DESIGNED BY:	CND
CHECKED BY:	HNB

Modified: 4/11/2025 @ 3:54 PM

GROUNDWATER ELEVATION CONTOURS - FEBRUARY 2025

FIGURE 9c

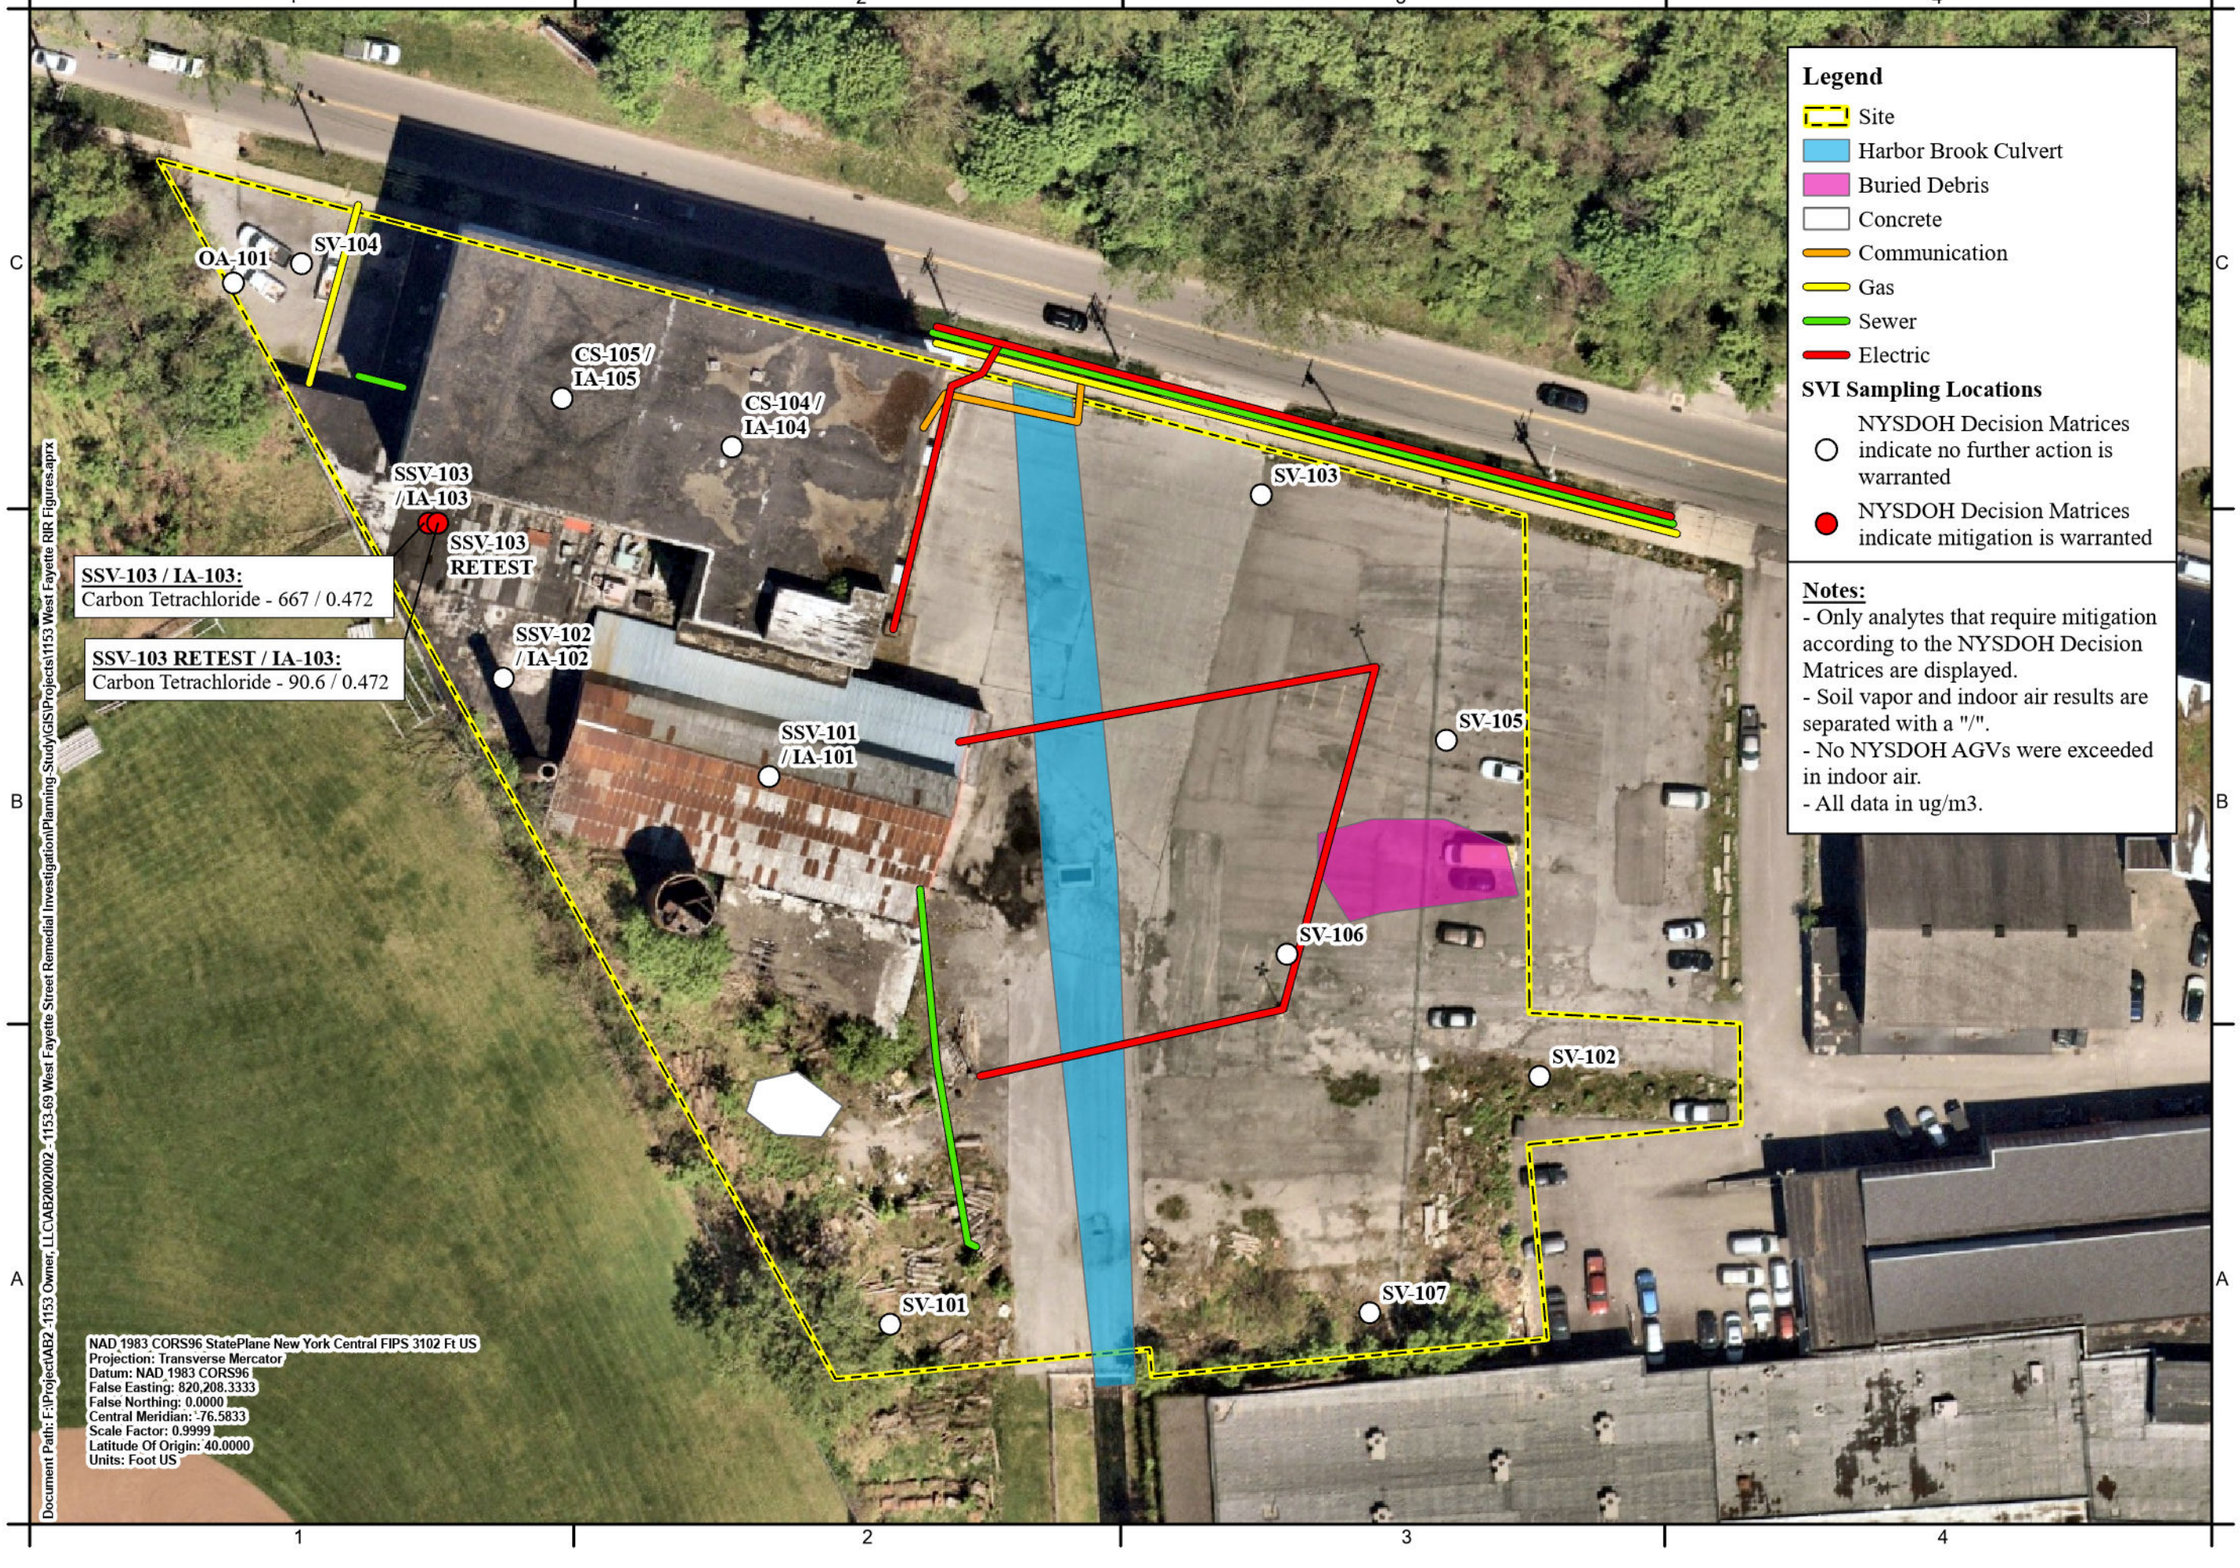

C&S COMPANIES
C&S Engineers, Inc.
499 Col. Eileen Collins Blvd.
Syracuse, New York 13212
Phone: 315-455-2000
Fax: 315-455-9667
www.cscos.com

N

0 50 Feet
1 inch equals 50 feet


Remedial Investigation Report
1153-69 West Fayette Street (BCP Site No. 734164)
City of Syracuse, Onondaga County, New York

PROJECT NO:	AB2.002.002
DATE:	April 2025
SCALE:	AS SHOWN
DRAWN BY:	CND
DESIGNED BY:	CND
CHECKED BY:	HNB

Modified: 4/11/2025 @ 3:56 PM

SVI SAMPLING LOCATIONS

FIGURE 10a

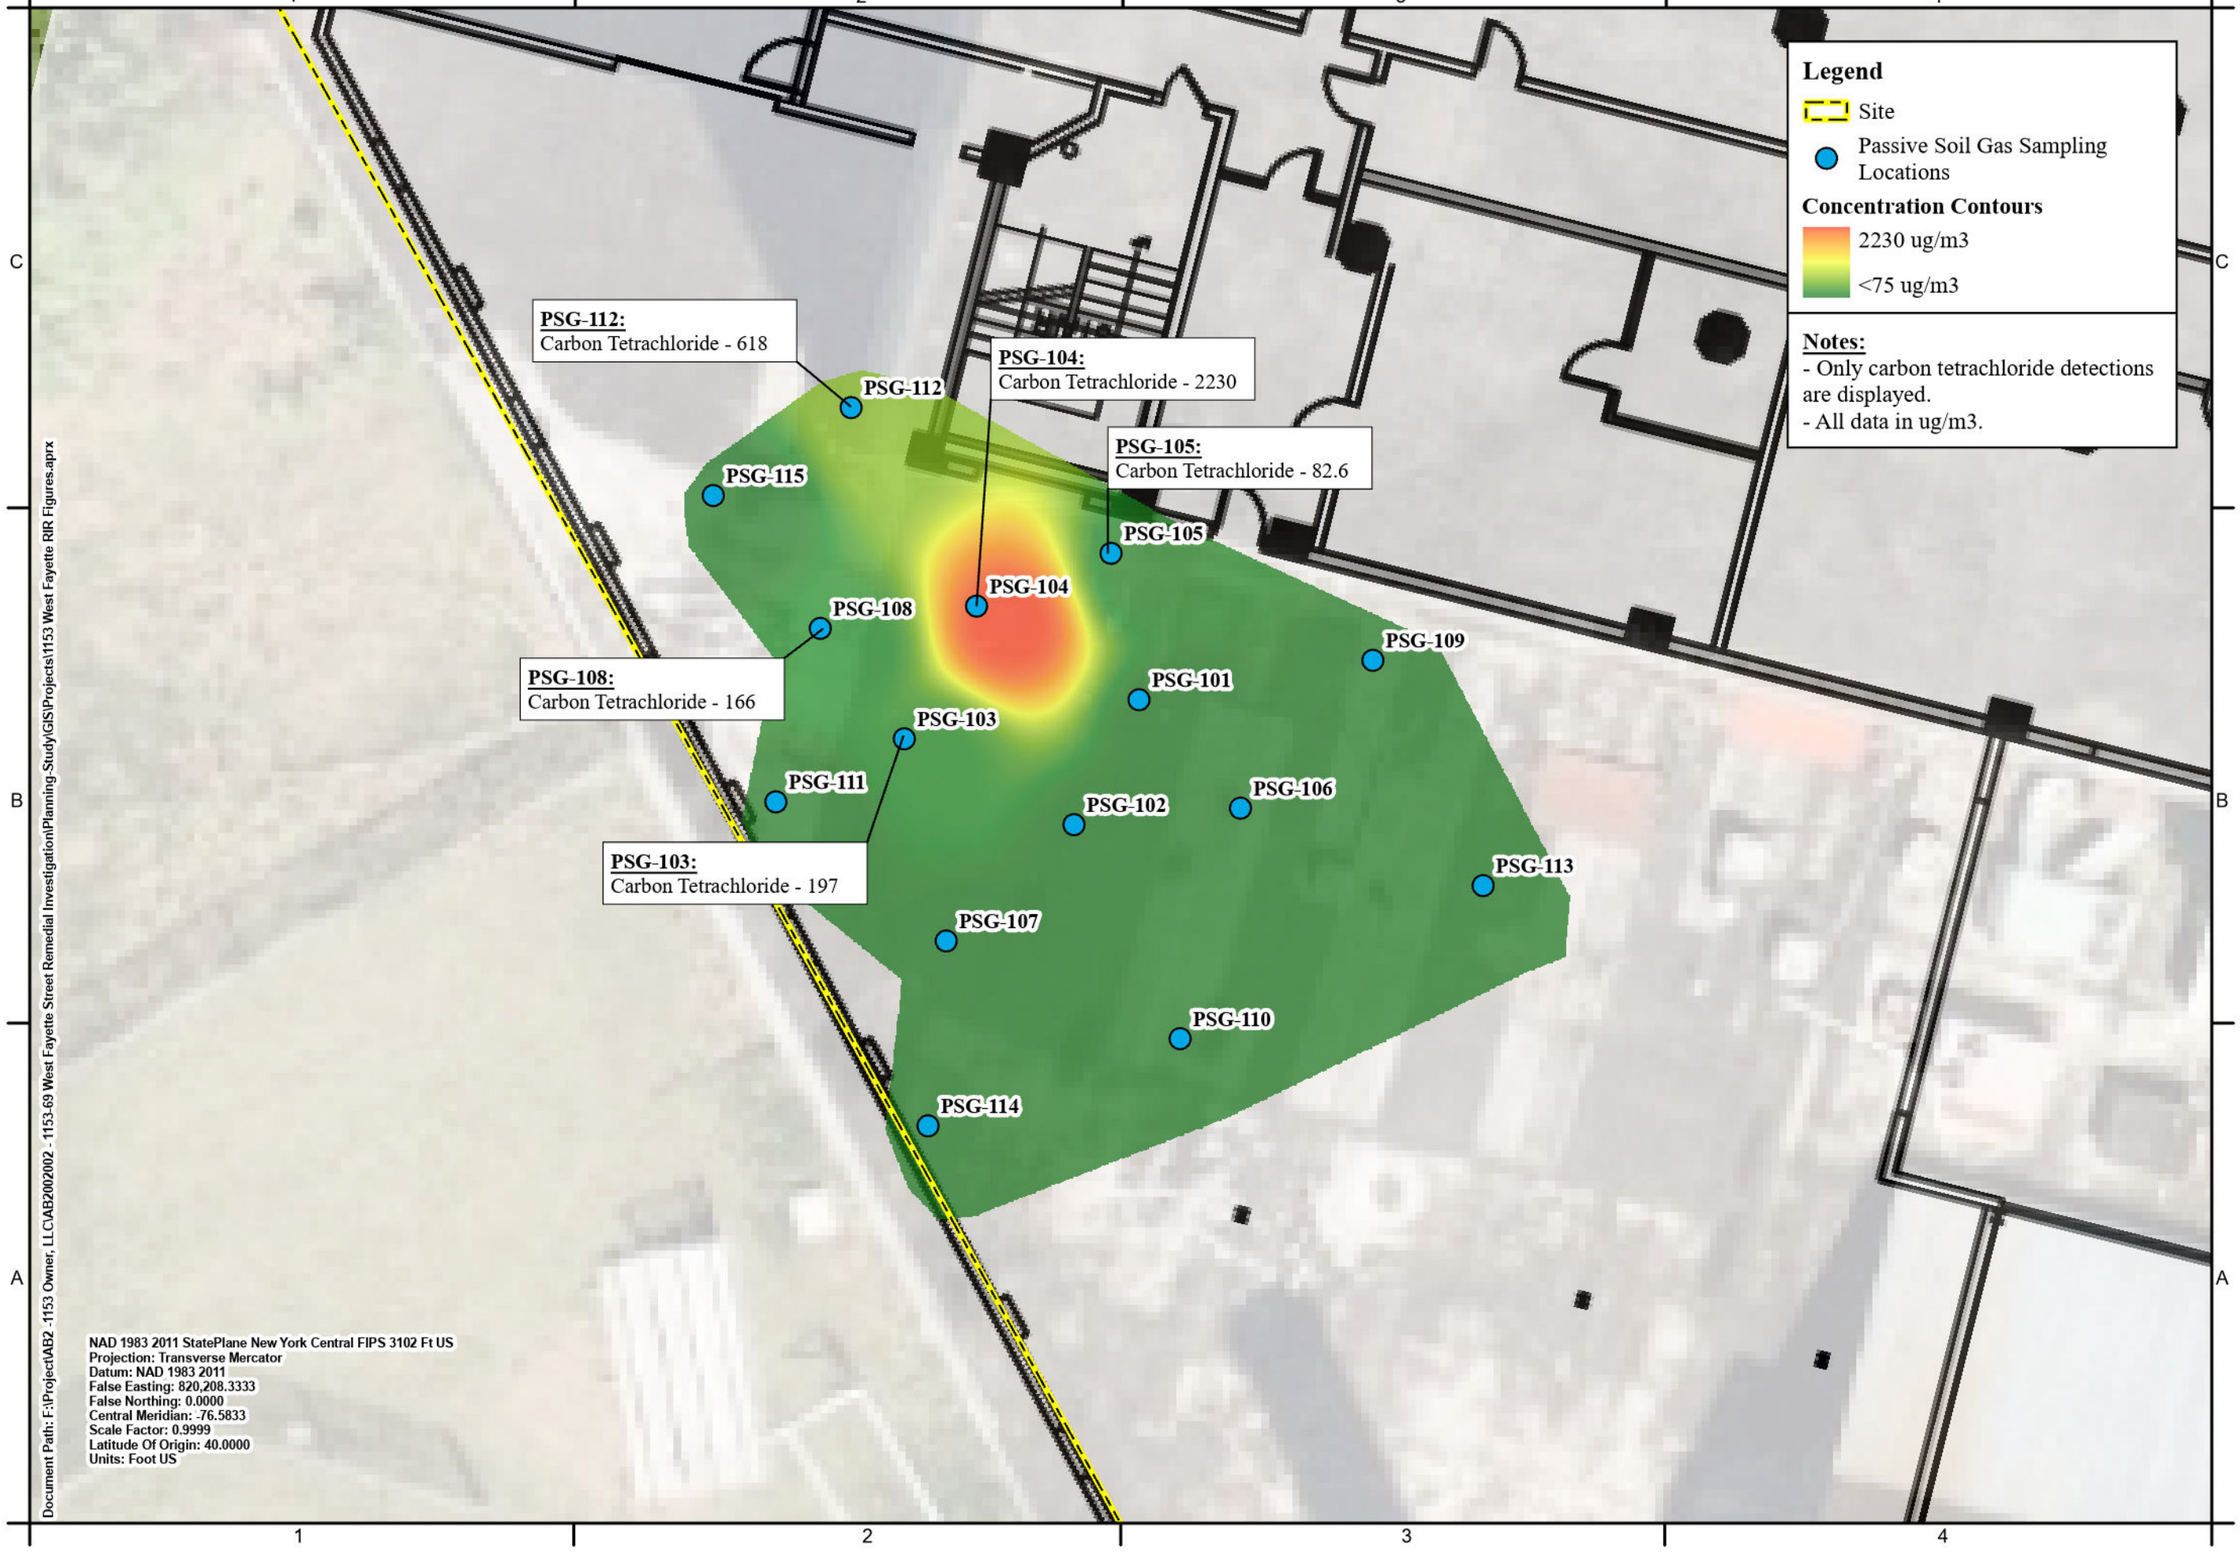

C&S COMPANIES®

C&S Engineers, Inc.
499 Col. Eileen Collins Blvd.
Syracuse, New York 13212
Phone: 315-455-2000
Fax: 315-455-9667
www.cscos.com

N

0 10 Feet
1 inch equals 10 feet

Remedial Investigation Report
1153-69 West Fayette Street (BCP Site No. 734164)
City of Syracuse, Onondaga County, New York

PROJECT NO:	AB2.002.002
DATE:	April 2025
SCALE:	AS SHOWN
DRAWN BY:	CND
DESIGNED BY:	CND
CHECKED BY:	HNB

Modified: 4/11/2025 @ 3:56 PM

PASSIVE SOIL GAS SAMPLING LOCATIONS

FIGURE 10b

Tables

Table 1
Remedial Investigation Report
Sample Log

Lab Report Number	Sample ID	Date	Time	Matrix	Sample Type	Depth (ft)	Total Solids	TCL Volatile Organic Compounds + 10 TICs	TCL Semi Volatile Organic Compounds + 20 TICs	TCL Pesticides	Herbicides	TCL Polychlorinated Biphenyls	TAL Total Metals (incl. Mercury)	TAL Dissolved Metals (incl. Mercury)	Total Cyanide	Dissolved Cyanide	Total Hexavalent Chromium	Dissolved Hexavalent Chromium	Per- and Polyfluoroalkyl Substances	1,4-Dioxane	Total Petroleum Hydrocarbons	TO-15 / TO-15 SIM Volatile Organic Compounds	Carbon Tetrachloride	MS	MSD	DUP
L2469246	SS-102 0-2"	11/22/2024	11:30	SOIL	SS	0-2"	X	X	X	X	X	X	X		X		X		X	X						
	SS-102 6-12"	11/22/2024	11:45	SOIL	SS	6-12"	X	X	X	X	X	X	X		X		X		X	X						
	SS-104 0-2"	11/22/2024	12:15	SOIL	SS	0-2"	X	X	X	X	X	X	X		X		X		X	X						
	SS-104 6-12"	11/22/2024	12:45	SOIL	SS	6-12"	X	X	X	X	X	X	X		X		X		X	X						X
	SS-103 0-2"	11/22/2024	13:30	SOIL	SS	0-2"	X	X	X	X	X	X	X		X		X		X	X						
	SS-103 6-12"	11/22/2024	14:00	SOIL	SS	6-12"	X	X	X	X	X	X	X		X		X		X	X					X	X	
L2469590	SB-108 FILL	11/25/2024	09:50	SOIL	SB	0.5-8	X	X	X	X	X	X	X		X		X		X	X	X						
	SB-108 NATIVE	11/25/2024	09:55	SOIL	SB	8-15	X	X	X	X	X	X	X		X		X		X	X						
	SB-107 FILL	11/25/2024	10:30	SOIL	SB	1-6	X	X	X	X	X	X	X		X		X		X	X	X					
	SB-107 NATIVE	11/25/2024	10:50	SOIL	SB	8-10	X	X	X	X	X	X	X		X		X		X	X						
	SB-106A FILL	11/25/2024	11:00	SOIL	SB	1-5	X	X	X																	
	SB-106A NATIVE	11/25/2024	11:10	SOIL	SB	8-10	X	X	X																	
	SB-106 FILL	11/25/2024	11:25	SOIL	SB	1-6	X	X	X	X	X	X	X		X		X		X	X	X					
	SB-106 NATIVE	11/25/2024	11:30	SOIL	SB	9-15	X	X	X	X	X	X	X		X		X		X	X						
	SB-106C FILL	11/25/2024	11:45	SOIL	SB	1-5	X	X	X																	
	SB-106C NATIVE	11/25/2024	11:50	SOIL	SB	10-12	X	X	X																	
	SB-106B FILL	11/25/2024	12:10	SOIL	SB	1-5	X	X	X																	
	SB-106B NATIVE	11/25/2024	12:15	SOIL	SB	10-12	X	X	X																	
	SB-105 FILL	11/25/2024	12:25	SOIL	SB	0-5	X	X	X	X	X	X	X		X		X		X	X	X					
	SB-105 NATIVE	11/25/2024	12:30	SOIL	SB	10-15	X	X	X	X	X	X	X		X		X		X	X						
	SB-102 FILL	11/25/2024	13:10	SOIL	SB	3-8	X	X	X	X	X	X	X		X		X		X	X	X					
	SB-102 NATIVE	11/25/2024	13:20	SOIL	SB	10-20	X	X	X	X	X	X	X		X		X		X	X						
	SB-103 FILL	11/25/2024	13:45	SOIL	SB	2-6	X	X	X	X	X	X	X		X		X		X	X	X					
	SB-103 NATIVE	11/25/2024	13:35	SOIL	SB	8-14	X	X	X	X	X	X	X		X		X		X	X						
	SB-109 FILL	11/25/2024	13:55	SOIL	SB	1-5	X	X	X	X	X	X	X		X		X		X	X	X					
	SB-109 NATIVE	11/25/2024	14:05	SOIL	SB	7-10	X	X	X	X	X	X	X		X		X		X	X						
	SB-110 FILL	11/25/2024	14:10	SOIL	SB	1-7	X	X	X	X	X	X	X		X		X		X	X	X					
	SB-110 NATIVE	11/25/2024	14:30	SOIL	SB	15-20	X	X	X	X	X	X	X		X		X		X	X						X
	SB-114 FILL	11/25/2024	14:50	SOIL	SB	1-5	X	X	X	X	X	X	X		X		X		X	X	X					
	SB-114 NATIVE	11/25/2024	14:55	SOIL	SB	12-20	X	X	X	X	X	X	X		X		X		X	X						
L2469906	SB-115 FILL	11/26/2024	08:05	SOIL	SB	3-8	X	X	X	X	X	X	X		X		X		X	X	X					
	SB-115 NATIVE	11/26/2024	08:15	SOIL	SB	13-20	X	X	X	X	X	X	X		X		X		X	X					X	X	
	SB-113 FILL	11/26/2024	08:40	SOIL	SB	3-10	X	X	X	X	X	X	X		X		X		X	X	X					
	SB-113 NATIVE	11/26/2024	09:10	SOIL	SB	10-15	X	X	X	X	X	X	X		X		X		X	X						
	SB-112 FILL	11/26/2024	09:30	SOIL	SB	2-10	X	X	X	X	X	X	X		X		X		X	X	X				X	X	
	SB-112 NATIVE	11/26/2024	09:35	SOIL	SB	11-14	X	X	X	X	X	X	X		X		X		X	X						
	SB-112A FILL	11/26/2024	10:10	SOIL	SB	6-8	X	X	X																	
	SB-112A NATIVE	11/26/2024	10:15	SOIL	SB	10-13	X	X	X																	
	SB-112B FILL	11/26/2024	10:35	SOIL	SB	7-9	X	X	X																	
	SB-112B NATIVE	11/26/2024	10:40	SOIL	SB	11-13	X	X	X																	
	SB-112C FILL	11/26/2024	11:05	SOIL	SB	7-9	X	X	X																	
	SB-112C NATIVE	11/26/2024	11:00	SOIL	SB	11-15	X	X	X																	
	SB-116 FILL	11/26/2024	11:25	SOIL	SB	4-7	X	X	X	X	X	X	X		X		X		X	X	X					
	SB-116 NATIVE	11/26/2024	11:30	SOIL	SB	7-10	X	X	X	X	X	X	X		X		X		X	X						
	SB-104 FILL	11/26/2024	12:00	SOIL	SB	5-10	X	X	X	X	X	X	X		X		X		X	X	X					
	SB-104 NATIVE	11/26/2024	12:05	SOIL	SB	15-20	X	X	X	X	X	X	X		X		X		X	X						
	SB-111 FILL	11/26/2024	12:30	SOIL	SB	2-8	X	X	X	X	X	X	X		X		X		X	X	X					X
	SB-111 NATIVE	11/26/2024	12:35	SOIL	SB	9-15	X	X	X	X	X	X	X		X		X		X	X						
	SB-117 FILL	11/26/2024	12:50	SOIL	SB	3-7	X	X	X	X	X	X	X		X		X		X	X	X					
	SB-117 NATIVE	11/26/2024	12:55	SOIL	SB	12-15	X	X	X	X	X	X	X		X		X		X	X						
	SB-118 FILL	11/26/2024	13:15	SOIL	SB	1-5	X	X	X	X	X	X	X		X		X		X	X	X					
	SB-118 NATIVE	11/26/2024	13:25	SOIL	SB	10-14	X	X	X	X	X	X	X		X		X		X	X						
	SB-101 FILL	11/26/2024	14:25	SOIL	SB	4-10	X	X	X	X	X	X	X		X		X		X	X	X					
	SB-101 NATIVE	11/26/2024	14:35	SOIL	SB	12-15	X	X	X	X	X	X	X		X		X		X	X						
L2470407	SS-105 0-2"	12/2/2024	09:30	SOIL	SS	0-2"	X	X	X	X	X	X	X		X		X		X	X						
	SS-105 6-12"	12/2/2024	09:45	SOIL	SS	6-12"	X	X	X	X	X	X	X		X		X		X	X						
	SS-106 0-2"	12/2/2024	10:00	SOIL	SS	0-2"	X	X	X	X	X	X	X		X		X		X	X						
	SS-106 6-12"	12/2/2024	10:15	SOIL	SS	6-12"	X	X	X	X	X	X	X		X		X		X	X						
	SS-101 0-2"	12/2/2024	11:15	SOIL	SS	0-2"	X	X	X	X	X	X	X		X		X		X	X						
	SS-101 6-12"	12/2/2024	11:30	SOIL	SS	6-12"	X	X	X	X	X	X	X		X		X		X	X						

Table 1
Remedial Investigation Report
Sample Log

Lab Report Number	Sample ID	Date	Time	Matrix	Sample Type	Depth (ft)	Total Solids	TCL Volatile Organic Compounds + 10 TICs	TCL Semi Volatile Organic Compounds + 20 TICs	TCL Pesticides	Herbicides	TCL Polychlorinated Biphenyls	TAL Total Metals (incl. Mercury)	TAL Dissolved Metals (incl. Mercury)	Total Cyanide	Dissolved Cyanide	Total Hexavalent Chromium	Dissolved Hexavalent Chromium	Per- and Polyfluoroalkyl Substances	1,4-Dioxane	Total Petroleum Hydrocarbons	TO-15 / TO-15 SIM Volatile Organic Compounds	Carbon Tetrachloride	MS	MSD	DUP
L2471075	SSV-101	12/4/2024	09:00	SOIL VAPOR	SSV	8"																X				
	IA-101	12/4/2024	09:00	INDOOR AIR	IA	-																X				
	SSV-102	12/4/2024	09:10	SOIL VAPOR	SSV	8"																X				
	IA-102	12/4/2024	09:10	INDOOR AIR	IA	-																X				
	SSV-103	12/4/2024	09:20	SOIL VAPOR	SSV	8"																X				
	IA-103	12/4/2024	09:20	INDOOR AIR	IA	-																X				
	CS-104	12/4/2024	10:05	INDOOR AIR	CS	2																X				
	IA-104	12/4/2024	10:05	INDOOR AIR	IA	-																X				
	CS-105	12/4/2024	10:15	INDOOR AIR	CS	2																X				
	IA-105	12/4/2024	10:15	INDOOR AIR	IA	-																X				
	SV-101	12/4/2024	11:20	SOIL VAPOR	SV	5																X				
	SV-102	12/4/2024	11:40	SOIL VAPOR	SV	5																X				
	SV-103	12/4/2024	11:05	SOIL VAPOR	SV	5																X				
	SV-104	12/4/2024	11:50	SOIL VAPOR	SV	5																X				
	SV-105	12/4/2024	11:30	SOIL VAPOR	SV	5																X				
	SV-106	12/4/2024	10:55	SOIL VAPOR	SV	5																X				
	SV-107	12/4/2024	11:10	SOIL VAPOR	SV	5																X				
	OA-101	12/4/2024	11:55	OUTDOOR AIR	OA	-																X				
L2473175	MW-104 ROUND 1	12/12/2024	12:10	WATER	W	20		X	X	X	X	X	X	X	X	X	X	X	X	X						
	MW-102 ROUND 1	12/12/2024	14:11	WATER	W	20		X	X			X	X	X					X	X						
	EQUIPMENT BLANK	12/12/2024	13:45	WATER	W	-													X							
	TRIP BLANK	12/12/2024	-	WATER	W	-		X																		
L2473569	MW-106 ROUND 1	12/13/2024	08:25	WATER	W	20		X	X			X	X	X					X	X				X	X	X
	MW-103 ROUND 1	12/13/2024	10:40	WATER	W	20		X	X			X	X	X					X	X						
	MW-107 ROUND 1	12/13/2024	12:15	WATER	W	20		X	X			X	X	X					X	X						
	MW-105 ROUND 1	12/13/2024	13:08	WATER	W	20		X	X			X	X	X					X	X						
	MW-101 ROUND 1	12/13/2024	14:10	WATER	W	14		X	X			X	X	X					X	X						
	TRIP BLANK	12/13/2024	-	WATER	W	-		X																		
L2502298	SSV-103 RETEST	1/14/2025	12:15	SOIL VAPOR	SSV	8"																X				
L2507633	MW-105 ROUND 2	2/11/2025	12:45	WATER	W	20		X	X			X	X	X										X	X	X
	MW-104 ROUND 2	2/11/2025	14:20	WATER	W	20		X	X			X	X	X												
	MW-106 ROUND 2	2/11/2025	15:25	WATER	W	20		X	X			X	X	X												
	MW-102 ROUND 2	2/11/2025	16:15	WATER	W	20		X	X			X	X	X												
	TRIP BLANK	2/11/2025	-	WATER	W	-		X																		
L2507955	MW-107 ROUND 2	2/12/2025	13:30	WATER	W	20		X	X			X	X	X					X							
	MW-103 ROUND 2	2/12/2025	14:45	WATER	W	20		X	X	X	X	X	X	X	X	X	X									
	MW-101 ROUND 2	2/12/2025	16:20	WATER	W	14		X	X			X	X	X					X							
	EQUIPMENT BLANK	2/12/2025	-	WATER	W	-													X							
	TRIP BLANK	2/12/2025	-	WATER	W	-		X																		
ENV T02529	PSG-113	2/19/2025	8:20	SOIL VAPOR	SSV	3																X				
	PSG-114	2/19/2025	8:25	SOIL VAPOR	SSV	3																X				
	PSG-115	2/19/2025	8:30	SOIL VAPOR	SSV	3																X				
	PSG-109	2/19/2025	8:33	SOIL VAPOR	SSV	3																X				
	PSG-110	2/19/2025	8:36	SOIL VAPOR	SSV	3																X				
	PSG-111	2/19/2025	8:40	SOIL VAPOR	SSV	3																X				
	PSG-112	2/19/2025	8:45	SOIL VAPOR	SSV	3																X				
	PSG-106	2/19/2025	8:48	SOIL VAPOR	SSV	3																X				
	PSG-107	2/19/2025	8:52	SOIL VAPOR	SSV	3																X				
	PSG-104	2/19/2025	8:55	SOIL VAPOR	SSV	3																X				
	PSG-108	2/19/2025	8:58	SOIL VAPOR	SSV	3																X				
	PSG-105	2/19/2025	9:00	SOIL VAPOR	SSV	3																X				
	PSG-101	2/19/2025	9:03	SOIL VAPOR	SSV	3																X				
	PSG-102	2/19/2025	9:05	SOIL VAPOR	SSV	3																X				
	PSG-103	2/19/2025	9:08	SOIL VAPOR	SSV	3																X				
	TRIP BLANK	2/19/2025	-	SOIL VAPOR	SSV	3																X				

Notes:
- Pace Analytical performed the analysis for all lab reports with the exception of ENV T02529 which was performed by Amplified Geochemical Imaging, LLC (AGI).
- Sample type is surface soil (SS), soil boring (SB), sub-slab vapor (SSV), indoor air (IA), crawl space air (CS), soil vapor (SV), or water (W).
- TCL = Target Compound List
- TICs = Tentatively Identified Compounds
- TAL = Target Analyte List
- SIM = Select Ion Monitoring
- MS = Matrix Spike
- MSD = Matrix Spike Duplicate
- DUP = Field Duplicate

Table 2
Remedial Investigation Report
Surface Soil Data Summary

LOCATION				SS-101		SS-101		SS-102		SS-102		SS-103		SS-103		SS-104		SS-104		SS-105		SS-105		SS-106		SS-106		DUP-01 (SS-104)	
SAMPLING DATE				12/2/2024		12/2/2024		11/22/2024		11/22/2024		11/22/2024		11/22/2024		11/22/2024		11/22/2024		12/2/2024		12/2/2024		12/2/2024		12/2/2024		11/22/2024	
LAB SAMPLE ID				L2470407-05		L2470407-06		L2469246-01		L2469246-02		L2469246-03		L2469246-04		L2469246-05		L2469246-06		L2470407-01		L2470407-02		L2470407-03		L2470407-04		L2469246-07	
SAMPLE TYPE				SOIL		SOIL		SOIL		SOIL		SOIL		SOIL		SOIL		SOIL		SOIL		SOIL		SOIL		SOIL		SOIL	
SAMPLE DEPTH (in.)				0-2		6-12		0-2		6-12		0-2		6-12		0-2		6-12		0-2		6-12		0-2		6-12		6-12	
Analyte	**Unrestricted Use SCO**	**Commercial Use SCO**	**Protection of Groundwater**	**Results**	**Qual**	**Results**	**Qual**	**Results**	**Qual**	**Results**	**Qual**	**Results**	**Qual**	**Results**	**Qual**	**Results**	**Qual**	**Results**	**Qual**	**Results**	**Qual**	**Results**	**Qual**	**Results**	**Qual**	**Results**	**Qual**	**Results**	**Qual**
Volatile Organics by EPA 5035																													
1,1,1-Trichloroethane	0.68	500	0.68	0.00065	U	0.00061	U	0.00087	U	0.00071	U	0.001	U	0.0008	U	0.00077	U	0.00077	U	0.00089	U	0.00072	U	0.001	U	0.00085	U	0.00054	U
1,1,2,2-Tetrachloroethane				0.00065	U	0.00061	U	0.00087	U	0.00071	U	0.001	U	0.0008	U	0.00077	U	0.00077	U	0.00089	U	0.00072	U	0.001	U	0.00085	U	0.00054	U
1,1,2-Trichloroethane				0.0013	U	0.0012	U	0.0017	U	0.0014	U	0.0021	U	0.0016	U	0.0015	U	0.0015	U	0.0018	U	0.0014	U	0.002	U	0.0017	U	0.0011	U
1,1-Dichloroethane	0.27	240	0.27	0.0013	U	0.0012	U	0.0017	U	0.0014	U	0.0021	U	0.0016	U	0.0015	U	0.0015	U	0.0018	U	0.0014	U	0.002	U	0.0017	U	0.0011	U
1,1-Dichloroethene	0.33	500	0.33	0.0013	U	0.0012	U	0.0017	U	0.0014	U	0.0021	U	0.0016	U	0.0015	U	0.0015	U	0.0018	U	0.0014	U	0.002	U	0.0017	U	0.0011	U
1,2,4-Trichlorobenzene				0.0026	U	0.0024	U	0.0035	U	0.0028	U	0.0042	U	0.0032	U	0.0031	U	0.0031	U	0.0036	U	0.0029	U	0.004	U	0.0034	U	0.0021	U
1,2,4-Trimethylbenzene	3.6	190	3.6	0.0026	U	0.0024	U	0.0035	U	0.0028	U	0.0042	U	0.0032	U	0.0031	U	0.0031	R	0.0036	U	0.0029	U	0.004	U	0.0034	U	0.0021	R
1,2-Dibromo-3-chloropropane				0.0039	U	0.0036	U	0.0052	U	0.0043	U	0.0062	U	0.0048	U	0.0046	U	0.0046	U	0.0054	U	0.0043	U	0.006	U	0.0051	U	0.0032	U
1,2-Dibromoethane				0.0013	U	0.0012	U	0.0017	U	0.0014	U	0.0021	U	0.0016	U	0.0015	U	0.0015	U	0.0018	U	0.0014	U	0.002	U	0.0017	U	0.0011	U
1,2-Dichlorobenzene	1.1	500	1.1	0.0026	U	0.0024	U	0.0035	U	0.0028	U	0.0042	U	0.0032	U	0.0031	U	0.0031	U	0.0036	U	0.0029	U	0.004	U	0.0034	U	0.0021	U
1,2-Dichloroethane	0.02	30	0.02	0.0013	U	0.0012	U	0.0017	U	0.0014	U	0.0021	U	0.0016	U	0.0015	U	0.0015	U	0.0018	U	0.0014	U	0.002	U	0.0017	U	0.0011	U
1,2-Dichloropropane				0.0013	U	0.0012	U	0.0017	U	0.0014	U	0.0021	U	0.0016	U	0.0015	U	0.0015	U	0.0018	U	0.0014	U	0.002	U	0.0017	U	0.0011	U
1,3,5-Trimethylbenzene	8.4	190	8.4	0.0026	U	0.0024	U	0.0035	U	0.0028	U	0.0042	U	0.0032	U	0.0031	U	0.0031	R	0.0036	U	0.0029	U	0.004	U	0.0034	U	0.0021	R
1,3-Dichlorobenzene	2.4	280	2.4	0.0026	U	0.0024	U	0.0035	U	0.0028	U	0.0042	U	0.0032	U	0.0031	U	0.0031	U	0.0036	U	0.0029	U	0.004	U	0.0034	U	0.0021	U
1,4-Dichlorobenzene	1.8	130	1.8	0.0026	U	0.0024	U	0.0035	U	0.0028	U	0.0042	U	0.0032	U	0.0031	U	0.0031	U	0.0036	U	0.0029	U	0.004	U	0.0034	U	0.0021	U
2-Butanone	0.12	500	0.12	0.013	U	0.012	U	0.017	U	0.014	U	0.021	U	0.016	U	0.015	U	0.015	U	0.018	U	0.014	U	0.02	U	0.017	U	0.011	U
2-Hexanone				0.013	U	0.012	U	0.017	U	0.014	U	0.021	U	0.016	U	0.015	U	0.015	U	0.018	U	0.014	U	0.02	U	0.017	U	0.011	U
4-Methyl-2-pentanone				0.013	U	0.012	U	0.017	U	0.014	U	0.021	U	0.016	U	0.015	U	0.015	U	0.018	U	0.014	U	0.02	U	0.017	U	0.011	U
Acetone	0.05	500	0.05	0.013	U	**0.017**		0.017	U	0.014	U	0.021	U	0.016	U	**1.9**	**E**	**0.04**		**0.016**	**J**	0.014	U	0.02	U	0.017	U	0.011	U
Benzene	0.06	44	0.06	0.00065	U	0.00061	U	0.00087	U	0.00071	U	0.001	U	0.0008	U	0.00077	U	0.00077	R	0.00089	U	0.00072	U	0.001	U	0.00085	U	0.00054	R
Bromodichloromethane				0.00065	U	0.00061	U	0.00087	U	0.00071	U	0.001	U	0.0008	U	0.00077	U	0.00077	U	0.00089	U	0.00072	U	0.001	U	0.00085	U	0.00054	U
Bromoform				0.0052	U	0.0048	U	0.007	U	0.0057	U	0.0083	U	0.0064	U	0.0061	U	0.0062	U	0.0072	U	0.0057	U	0.008	U	0.0068	U	0.0043	U
Bromomethane				0.0026	U	0.0024	U	0.0035	U	0.0028	U	0.0042	U	0.0032	U	0.0031	U	0.0031	U	0.0036	U	0.0029	U	0.004	U	0.0034	U	0.0021	U
Carbon disulfide				0.013	U	0.012	U	0.017	U	0.014	U	0.021	U	0.016	U	0.015	U	0.015	U	0.018	U	0.014	U	0.02	U	0.017	U	0.011	U
Carbon tetrachloride	0.76	22	0.76	0.0013	U	0.0012	U	0.0017	U	0.0014	U	0.0021	U	0.0016	U	0.0015	U	0.0015	U	0.0018	U	0.0014	U	0.002	U	0.0017	U	0.0011	U
Chlorobenzene	1.1	500	1.1	0.00065	U	0.00061	U	0.00087	U	0.00071	U	0.001	U	0.0008	U	0.00077	U	0.00077	U	0.00089	U	0.00072	U	0.001	U	0.00085	U	0.00054	U
Chloroethane				0.0026	U	0.0024	U	0.0035	U	0.0028	U	0.0042	U	0.0032	U	0.0031	U	0.0031	U	0.0036	U	0.0029	U	0.004	U	0.0034	U	0.0021	U
Chloroform	0.37	350	0.37	0.0019	U	0.0018	U	0.0026	U	0.0021	U	0.0031	U	0.0024	U	0.0023	U	0.0023	U	0.0027	U	0.0021	U	0.003	U	0.0026	U	0.0016	U
Chloromethane				0.0052	U	0.0048	U	0.007	U	0.0057	U	0.0083	U	0.0064	U	0.0061	U	0.0062	U	0.0072	U	0.0057	U	0.008	U	0.0068	U	0.0043	U
cis-1,2-Dichloroethene	0.25	500	0.25	0.0013	U	0.0012	U	0.0017	U	0.0014	U	0.0021	U	0.0016	U	0.0015	U	0.0015	U	0.0018	U	0.0014	U	0.002	U	0.0017	U	0.0011	U
cis-1,3-Dichloropropene				0.00065	U	0.00061	U	0.00087	U	0.00071	U	0.001	U	0.0008	U	0.00077	U	0.00077	U	0.00089	U	0.00072	U	0.001	U	0.00085	U	0.00054	U
Cyclohexane				0.013	U	0.012	U	0.017	U	0.014	U	0.021	U	0.016	U	0.015	U	0.015	R	0.018	U	0.014	U	0.02	U	0.017	U	0.011	R
Dibromochloromethane				0.0013	U	0.0012	U	0.0017	U	0.0014	U	0.0021	U	0.0016	U	0.0015	U	0.0015	U	0.0018	U	0.0014	U	0.002	U	0.0017	U	0.0011	U
Dichlorodifluoromethane				0.013	U	0.012	U	0.017	U	0.014	U	0.021	U	0.016	U	0.015	U	0.015	U	0.018	U	0.014	U	0.02	U	0.017	U	0.011	U
Ethylbenzene	1	390	1	0.0013	U	0.0012	U	0.0017	U	0.0014	U	0.0021	U	0.0016	U	0.0015	U	0.0015	R	0.0018	U	0.0014	U	0.002	U	0.0017	U	0.0011	R
Freon-113				0.0052	U	0.0048	U	0.007	U	0.0057	U	0.0083	U	0.0064	U	0.0061	U	0.0062	U	0.0072	U	0.0057	U	0.008	U	0.0068	U	0.0043	U
Isopropylbenzene				0.0013	U	0.0012	U	0.0017	U	0.0014	U	0.0021	U	0.0016	U	0.0015	U	0.0015	R	0.0018	U	0.0014	U	0.002	U	0.0017	U	0.0011	R
Methyl Acetate				0.0052	U	0.0048	U	0.007	U	0.0057	U	0.0083	U	0.0064	U	0.0061	U	0.0062	U	0.0072	U	0.0057	U	0.008	U	0.0068	U	0.0043	U
Methyl cyclohexane				0.0052	U	0.0048	U	0.007	U	0.0057	U	0.0083	U	0.0064	U	0.0061	U	0.0062	R	0.0072	U	0.0057	U	0.008	U	0.0068	U	0.0043	R
Methyl tert butyl ether	0.93	500	0.93	0.0026	U	0.0024	U	0.0035	U	0.0028	U	0.0042	U	0.0032	U	0.0031	U	0.0031	U	0.0036	U	0.0029	U	0.004	U	0.0034	U	0.0021	U
Methylene chloride	0.05	500	0.05	0.0065	U	0.0061	U	0.0087	U	0.0071	U	0.01	U	0.008	U	0.0077	U	0.0077	U	0.0089	U	0.0072	U	0.01	U	0.0085	U	0.0054	U
n-Butylbenzene	12	500	12	0.0013	U	0.0012	U	0.0017	U	0.0014	U	0.0021	U	0.0016	U	0.0015	U	0.0015	U	0.0018	U	0.0014	U	0.002	U	0.0017	U	0.0011	U
n-Propylbenzene	3.9	500	3.9	0.0013	U	0.0012	U	0.0017	U	0.0014	U	0.0021	U	0.0016	U	0.0015	U	0.0015	U	0.0018	U	0.0014	U	0.002	U	0.0017	U	0.0011	U
Naphthalene	12	500	12	0.0052	U	0.0048	U	0.007	U	0.0057	U	0.0083	U	0.0064	U	0.0061	U	0.0062	R	**0.0023**	**J**	0.0057	U	0.008	U	0.0068	U	0.0043	R
o-Xylene	0.26	500	1.6	0.0013	U	0.0012	U	0.0017	U	0.0014	U	0.0021	U	0.0016	U	0.0015	U	0.0015	R	0.0018	U	0.0014	U	0.002	U	0.0017	U	0.0011	R
p-Isopropyltoluene				0.0013	U	0.0012	U	**0.0023**		0.0014	U	0.0021	U	0.0016	U	0.0015	U	0.0015	U	0.0018	U	0.0014	U	0.002	U	0.0017	U	0.0011	U
p/m-Xylene	0.26	500	1.6	0.0026	U	0.0024	U	0.0035	U	0.0028	U	0.0042	U	0.0032	U	0.0031	U	0.0031	R	0.0036	U	0.0029	U	0.004	U	0.0034	U	0.0021	R
sec-Butylbenzene	11	500	11	0.0013	U	0.0012	U	0.0017	U	0.0014	U	0.0021	U	0.0016	U	0.0015	U	0.0015	R	0.0018	U	0.0014	U	0.002	U	0.0017	U	0.0011	R
Styrene				0.0013	U	0.0012	U	0.0017	U	0.0014	U	0.0021	U	0.0016	U	0.0015	U	0.0015	U	0.0018	U	0.0014	U	0.002	U	0.0017	U	0.0011	U
tert-Butylbenzene	5.9	500	5.9	0.0026	U	0.0024	U	0.0035	U	0.0028	U	0.0042	U	0.0032	U	0.0031	U	0.0031	U	0.0036	U	0.0029	U	0.004	U	0.0034	U	0.0021	U
Tetrachloroethene	1.3	150	1.3	0.00065	U	0.00061	U	0.00087	U	0.00071	U	0.001	U	0.0008	U	0.00077	U	0.00077	U	0.00089	U	0.00072	U	0.001	U	0.00085	U	0.00054	U
Toluene	0.7	500	0.7	0.0013	U	0.0012	U	0.0017	U	0.0014	U	0.0021	U	0.0016	U	**0.0014**	**J**	0.0015	R	0.0018	U	0.0014	U	0.002	U	0.0017	U	0.0011	R
trans-1,2-Dichloroethene	0.19	500	0.19	0.0019	U	0.0018	U	0.0026	U	0.0021	U	0.0031	U	0.0024	U	0.0023	U	0.0023	U	0.0027	U	0.0021	U	0.003	U	0.0026	U	0.0016	U
trans-1,3-Dichloropropene				0.0013	U	0.0012	U	0.0017	U	0.0014	U	0.0021	U	0.0016	U	0.0015	U	0.0015	U	0.0018	U	0.0014	U	0.002	U	0.0017	U	0.0011	U
Trichloroethene	0.47	200	0.47	0.00065	U	0.00061	U	0.00087	U	0.00071	U	0.001	U	0.0008	U	0.00077	U	0.00077	U	0.00089	U	0.00072	U	0.001	U	0.00085	U	0.00054	U
Trichlorofluoromethane				0.0052	U	0.0048	U	0.007	U	0.0057	U	0.0083	U	0.0064	U	0.0061	U	0.0062	U	0.0072	U	0.0057	U	0.008	U	0.0068	U	0.0043	U
Vinyl chloride	0.02	13	0.02	0.0013	U	0.0012	U	0.0017	U	0.0014	U	0.0021	U	0.0016	U	0.0015	U	0.0015	U	0.0018	U	0.0014	U	0.002	U	0.0017	U	0.0011	U
Total TIC Compounds				**0.0146**	**J**	**0.0143**	**J**	**1.19**	**J**	0	U	**0.112**	**J**	0	U	0	U	0	U	0	U	**0.00298**	**J**	0	U	0	U	0	U

Table 2
Remedial Investigation Report
Surface Soil Data Summary

LOCATION				SS-101		SS-101		SS-102		SS-102		SS-103		SS-103		SS-104		SS-104		SS-105		SS-105		SS-106		SS-106		DUP-01 (SS-104)	
SAMPLING DATE				12/2/2024		12/2/2024		11/22/2024		11/22/2024		11/22/2024		11/22/2024		11/22/2024		11/22/2024		12/2/2024		12/2/2024		12/2/2024		12/2/2024		11/22/2024	
LAB SAMPLE ID				L2470407-05		L2470407-06		L2469246-01		L2469246-02		L2469246-03		L2469246-04		L2469246-05		L2469246-06		L2470407-01		L2470407-02		L2470407-03		L2470407-04		L2469246-07	
SAMPLE TYPE				SOIL		SOIL		SOIL		SOIL		SOIL		SOIL		SOIL		SOIL		SOIL		SOIL		SOIL		SOIL		SOIL	
SAMPLE DEPTH (in.)				0-2		6-12		0-2		6-12		0-2		6-12		0-2		6-12		0-2		6-12		0-2		6-12		6-12	
Analyte	**Unrestricted Use SCO**	**Commercial Use SCO**	**Protection of Groundwater**	**Results**	**Qual**	**Results**	**Qual**	**Results**	**Qual**	**Results**	**Qual**	**Results**	**Qual**	**Results**	**Qual**	**Results**	**Qual**	**Results**	**Qual**	**Results**	**Qual**	**Results**	**Qual**	**Results**	**Qual**	**Results**	**Qual**	**Results**	**Qual**
Volatile Organics by EPA 5035 High																													
1,1,1-Trichloroethane	0.68	500	0.68	-	-	-	-	-	-	-	-	-	-	-	-	0.028	U	-	-	-	-	-	-	-	-	-	-	0.022	U
1,1,2,2-Tetrachloroethane				-	-	-	-	-	-	-	-	-	-	-	-	0.028	U	-	-	-	-	-	-	-	-	-	-	0.022	U
1,1,2-Trichloroethane				-	-	-	-	-	-	-	-	-	-	-	-	0.056	U	-	-	-	-	-	-	-	-	-	-	0.045	U
1,1-Dichloroethane	0.27	240	0.27	-	-	-	-	-	-	-	-	-	-	-	-	0.056	U	-	-	-	-	-	-	-	-	-	-	0.045	U
1,1-Dichloroethene	0.33	500	0.33	-	-	-	-	-	-	-	-	-	-	-	-	0.056	U	-	-	-	-	-	-	-	-	-	-	0.045	U
1,2,4-Trichlorobenzene				-	-	-	-	-	-	-	-	-	-	-	-	0.11	U	-	-	-	-	-	-	-	-	-	-	0.089	U
1,2,4-Trimethylbenzene	3.6	190	3.6	-	-	-	-	-	-	-	-	-	-	-	-	0.11	U	-	-	-	-	-	-	-	-	-	-	**0.067**	**R**
1,2-Dibromo-3-chloropropane				-	-	-	-	-	-	-	-	-	-	-	-	0.17	U	-	-	-	-	-	-	-	-	-	-	0.13	U
1,2-Dibromoethane				-	-	-	-	-	-	-	-	-	-	-	-	0.056	U	-	-	-	-	-	-	-	-	-	-	0.045	U
1,2-Dichlorobenzene	1.1	500	1.1	-	-	-	-	-	-	-	-	-	-	-	-	0.11	U	-	-	-	-	-	-	-	-	-	-	0.089	U
1,2-Dichloroethane	0.02	30	0.02	-	-	-	-	-	-	-	-	-	-	-	-	0.056	U	-	-	-	-	-	-	-	-	-	-	0.045	U
1,2-Dichloropropane				-	-	-	-	-	-	-	-	-	-	-	-	0.056	U	-	-	-	-	-	-	-	-	-	-	0.045	U
1,3,5-Trimethylbenzene	8.4	190	8.4	-	-	-	-	-	-	-	-	-	-	-	-	0.11	U	-	-	-	-	-	-	-	-	-	-	**0.024**	**R**
1,3-Dichlorobenzene	2.4	280	2.4	-	-	-	-	-	-	-	-	-	-	-	-	0.11	U	-	-	-	-	-	-	-	-	-	-	0.089	U
1,4-Dichlorobenzene	1.8	130	1.8	-	-	-	-	-	-	-	-	-	-	-	-	0.11	U	-	-	-	-	-	-	-	-	-	-	0.089	U
2-Butanone	0.12	500	0.12	-	-	-	-	-	-	-	-	-	-	-	-	0.56	U	-	-	-	-	-	-	-	-	-	-	0.45	U
2-Hexanone				-	-	-	-	-	-	-	-	-	-	-	-	0.56	U	-	-	-	-	-	-	-	-	-	-	0.45	U
4-Methyl-2-pentanone				-	-	-	-	-	-	-	-	-	-	-	-	0.56	U	-	-	-	-	-	-	-	-	-	-	0.45	U
Acetone	0.05	500	0.05	-	-	-	-	-	-	-	-	-	-	-	-	**4.1**		-	-	-	-	-	-	-	-	-	-	0.45	U
Benzene	0.06	44	0.06	-	-	-	-	-	-	-	-	-	-	-	-	0.028	U	-	-	-	-	-	-	-	-	-	-	**0.017**	**R**
Bromodichloromethane				-	-	-	-	-	-	-	-	-	-	-	-	0.028	U	-	-	-	-	-	-	-	-	-	-	0.022	U
Bromoform				-	-	-	-	-	-	-	-	-	-	-	-	0.22	U	-	-	-	-	-	-	-	-	-	-	0.18	UJ
Bromomethane				-	-	-	-	-	-	-	-	-	-	-	-	0.11	U	-	-	-	-	-	-	-	-	-	-	0.089	U
Carbon disulfide				-	-	-	-	-	-	-	-	-	-	-	-	0.56	U	-	-	-	-	-	-	-	-	-	-	0.45	U
Carbon tetrachloride	0.76	22	0.76	-	-	-	-	-	-	-	-	-	-	-	-	0.056	U	-	-	-	-	-	-	-	-	-	-	0.045	U
Chlorobenzene	1.1	500	1.1	-	-	-	-	-	-	-	-	-	-	-	-	0.028	U	-	-	-	-	-	-	-	-	-	-	0.022	U
Chloroethane				-	-	-	-	-	-	-	-	-	-	-	-	0.11	U	-	-	-	-	-	-	-	-	-	-	0.089	U
Chloroform	0.37	350	0.37	-	-	-	-	-	-	-	-	-	-	-	-	0.083	U	-	-	-	-	-	-	-	-	-	-	0.067	U
Chloromethane				-	-	-	-	-	-	-	-	-	-	-	-	0.22	U	-	-	-	-	-	-	-	-	-	-	0.18	U
cis-1,2-Dichloroethene	0.25	500	0.25	-	-	-	-	-	-	-	-	-	-	-	-	0.056	U	-	-	-	-	-	-	-	-	-	-	0.045	U
cis-1,3-Dichloropropene				-	-	-	-	-	-	-	-	-	-	-	-	0.028	U	-	-	-	-	-	-	-	-	-	-	0.022	U
Cyclohexane				-	-	-	-	-	-	-	-	-	-	-	-	0.56	U	-	-	-	-	-	-	-	-	-	-	**0.075**	**R**
Dibromochloromethane				-	-	-	-	-	-	-	-	-	-	-	-	0.056	U	-	-	-	-	-	-	-	-	-	-	0.045	U
Dichlorodifluoromethane				-	-	-	-	-	-	-	-	-	-	-	-	0.56	U	-	-	-	-	-	-	-	-	-	-	0.45	U
Ethylbenzene	1	390	1	-	-	-	-	-	-	-	-	-	-	-	-	0.056	U	-	-	-	-	-	-	-	-	-	-	**0.022**	**R**
Freon-113				-	-	-	-	-	-	-	-	-	-	-	-	0.22	U	-	-	-	-	-	-	-	-	-	-	0.18	U
Isopropylbenzene				-	-	-	-	-	-	-	-	-	-	-	-	0.056	U	-	-	-	-	-	-	-	-	-	-	**0.0087**	**R**
Methyl Acetate				-	-	-	-	-	-	-	-	-	-	-	-	**0.54**		-	-	-	-	-	-	-	-	-	-	0.18	U
Methyl cyclohexane				-	-	-	-	-	-	-	-	-	-	-	-	**0.091**	**J**	-	-	-	-	-	-	-	-	-	-	**0.21**	**R**
Methyl tert butyl ether	0.93	500	0.93	-	-	-	-	-	-	-	-	-	-	-	-	0.11	U	-	-	-	-	-	-	-	-	-	-	0.089	U
Methylene chloride	0.05	500	0.05	-	-	-	-	-	-	-	-	-	-	-	-	0.28	U	-	-	-	-	-	-	-	-	-	-	0.22	U
n-Butylbenzene	12	500	12	-	-	-	-	-	-	-	-	-	-	-	-	0.056	U	-	-	-	-	-	-	-	-	-	-	0.045	U
n-Propylbenzene	3.9	500	3.9	-	-	-	-	-	-	-	-	-	-	-	-	0.056	U	-	-	-	-	-	-	-	-	-	-	0.045	U
Naphthalene	12	500	12	-	-	-	-	-	-	-	-	-	-	-	-	**0.14**	**J**	-	-	-	-	-	-	-	-	-	-	**0.75**	**R**
o-Xylene	0.26	500	1.6	-	-	-	-	-	-	-	-	-	-	-	-	**0.016**	**J**	-	-	-	-	-	-	-	-	-	-	**0.068**	**R**
p-Isopropyltoluene				-	-	-	-	-	-	-	-	-	-	-	-	0.056	U	-	-	-	-	-	-	-	-	-	-	0.045	U
p/m-Xylene	0.26	500	1.6	-	-	-	-	-	-	-	-	-	-	-	-	0.11	U	-	-	-	-	-	-	-	-	-	-	**0.12**	**R**
sec-Butylbenzene	11	500	11	-	-	-	-	-	-	-	-	-	-	-	-	0.056	U	-	-	-	-	-	-	-	-	-	-	**0.0072**	**R**
Styrene				-	-	-	-	-	-	-	-	-	-	-	-	0.056	U	-	-	-	-	-	-	-	-	-	-	0.045	U
tert-Butylbenzene	5.9	500	5.9	-	-	-	-	-	-	-	-	-	-	-	-	0.11	U	-	-	-	-	-	-	-	-	-	-	0.089	U
Tetrachloroethene	1.3	150	1.3	-	-	-	-	-	-	-	-	-	-	-	-	0.028	U	-	-	-	-	-	-	-	-	-	-	0.022	U
Toluene	0.7	500	0.7	-	-	-	-	-	-	-	-	-	-	-	-	**0.082**		-	-	-	-	-	-	-	-	-	-	**0.12**	**R**
trans-1,2-Dichloroethene	0.19	500	0.19	-	-	-	-	-	-	-	-	-	-	-	-	0.083	U	-	-	-	-	-	-	-	-	-	-	0.067	U
trans-1,3-Dichloropropene				-	-	-	-	-	-	-	-	-	-	-	-	0.056	U	-	-	-	-	-	-	-	-	-	-	0.045	U
Trichloroethene	0.47	200	0.47	-	-	-	-	-	-	-	-	-	-	-	-	0.028	U	-	-	-	-	-	-	-	-	-	-	0.022	U
Trichlorofluoromethane				-	-	-	-	-	-	-	-	-	-	-	-	0.22	U	-	-	-	-	-	-	-	-	-	-	0.18	U
Vinyl chloride	0.02	13	0.02	-	-	-	-	-	-	-	-	-	-	-	-	0.056	U	-	-	-	-	-	-	-	-	-	-	0.045	U
Total TIC Compounds				-	-	-	-	-	-	-	-	-	-	-	-	0	U	-	-	-	-	-	-	-	-	-	-	**0.17**	**J**

Table 2
Remedial Investigation Report
Surface Soil Data Summary

LOCATION				SS-101		SS-101		SS-102		SS-102		SS-103		SS-103		SS-104		SS-104		SS-105		SS-105		SS-106		SS-106		DUP-01 (SS-104)	
SAMPLING DATE				12/2/2024		12/2/2024		11/22/2024		11/22/2024		11/22/2024		11/22/2024		11/22/2024		11/22/2024		12/2/2024		12/2/2024		12/2/2024		12/2/2024		11/22/2024	
LAB SAMPLE ID				L2470407-05		L2470407-06		L2469246-01		L2469246-02		L2469246-03		L2469246-04		L2469246-05		L2469246-06		L2470407-01		L2470407-02		L2470407-03		L2470407-04		L2469246-07	
SAMPLE TYPE				SOIL		SOIL		SOIL		SOIL		SOIL		SOIL		SOIL		SOIL		SOIL		SOIL		SOIL		SOIL		SOIL	
SAMPLE DEPTH (in.)				0-2		6-12		0-2		6-12		0-2		6-12		0-2		6-12		0-2		6-12		0-2		6-12		6-12	
Analyte	**Unrestricted Use SCO**	**Commercial Use SCO**	**Protection of Groundwater**	**Results**	**Qual**	**Results**	**Qual**	**Results**	**Qual**	**Results**	**Qual**	**Results**	**Qual**	**Results**	**Qual**	**Results**	**Qual**	**Results**	**Qual**	**Results**	**Qual**	**Results**	**Qual**	**Results**	**Qual**	**Results**	**Qual**	**Results**	**Qual**
Semivolatile Organics by GC/MS																													
1,2,4,5-Tetrachlorobenzene				0.18	U	0.18	U	2.2	U	2	U	0.22	U	0.21	U	2	U	0.21	U	1.9	U	1.9	U	1	U	1.9	U	0.19	U
1,4-Dioxane	0.1	130	0.1	0.028	U	0.028	U	0.33	U	0.3	U	0.033	U	0.032	U	0.3	U	0.031	U	0.29	U	0.29	U	0.15	U	0.28	U	0.029	U
2,3,4,6-Tetrachlorophenol				0.18	U	0.18	U	2.2	U	2	U	0.22	U	0.21	U	2	U	0.21	U	1.9	U	1.9	U	1	U	1.9	U	0.19	U
2,4,5-Trichlorophenol				0.18	U	0.18	U	2.2	U	2	U	0.22	U	0.21	U	2	U	0.21	U	1.9	U	1.9	U	1	U	1.9	U	0.19	U
2,4,6-Trichlorophenol				0.11	U	0.11	U	1.3	U	1.2	U	0.13	U	0.13	U	1.2	U	0.12	U	1.2	U	1.2	U	0.61	U	1.1	U	0.12	U
2,4-Dichlorophenol				0.16	U	0.16	U	2	U	1.8	U	0.2	U	0.19	U	1.8	U	0.18	U	1.7	U	1.7	U	0.91	U	1.7	U	0.17	U
2,4-Dimethylphenol				0.18	U	0.18	U	2.2	U	2	U	0.22	U	0.21	U	2	U	**0.12**	**J**	1.9	U	1.9	U	1	U	1.9	U	**0.13**	**J**
2,4-Dinitrophenol				0.88	U	0.88	U	10	U	9.7	U	1	U	1	U	9.6	U	0.99	U	9.3	U	9.3	U	4.9	U	9	U	0.92	U
2,4-Dinitrotoluene				0.18	U	0.18	U	2.2	U	2	U	0.22	U	0.21	U	2	U	0.21	U	1.9	U	1.9	U	1	U	1.9	U	0.19	U
2,6-Dinitrotoluene				0.18	U	0.18	U	2.2	U	2	U	0.22	U	0.21	U	2	U	0.21	U	1.9	U	1.9	U	1	U	1.9	U	0.19	U
2-Chloronaphthalene				0.18	U	0.18	U	2.2	U	2	U	0.22	U	0.21	U	2	U	0.21	U	1.9	U	1.9	U	1	U	1.9	U	0.19	U
2-Chlorophenol				0.18	U	0.18	U	2.2	U	2	U	0.22	U	0.21	U	2	U	0.21	U	1.9	U	1.9	U	1	U	1.9	U	0.19	U
2-Methylnaphthalene				**0.048**	**J**	**0.022**	**J**	2.6	U	2.4	U	**1**		**0.46**		**2.2**	**J**	**5.8**		**2.3**		**1.7**	**J**	**4.3**		**3.5**		**5.5**	
2-Methylphenol	0.33	500	0.33	0.18	U	0.18	U	2.2	U	2	U	0.22	U	0.21	U	2	U	**0.11**	**J**	1.9	U	1.9	U	1	U	1.9	U	**0.14**	**J**
2-Nitroaniline				0.18	U	0.18	U	2.2	U	2	U	0.22	U	0.21	U	2	U	0.21	U	1.9	U	1.9	U	1	U	1.9	U	0.19	U
2-Nitrophenol				0.4	U	0.4	U	4.8	U	4.4	U	0.48	U	0.46	U	4.3	U	0.44	U	4.2	U	4.2	U	2.2	U	4.1	U	0.42	U
3,3'-Dichlorobenzidine				0.18	U	0.18	U	2.2	U	2	U	0.22	U	0.21	R	2	U	0.21	U	1.9	U	1.9	U	1	U	1.9	U	0.19	U
3-Methylphenol/4-Methylphenol	0.33	500	0.33	0.26	U	0.26	U	3.2	U	2.9	U	**0.096**	**J**	**0.036**	**J**	2.9	U	**0.33**		2.8	U	**0.3**	**J**	**0.54**	**J**	**1.2**	**J**	**0.46**	
3-Nitroaniline				0.18	U	0.18	U	2.2	U	2	U	0.22	U	0.21	U	2	U	0.21	U	1.9	U	1.9	U	1	U	1.9	U	0.19	U
4,6-Dinitro-o-cresol				0.48	U	0.48	U	5.7	U	5.2	U	0.57	U	0.56	U	5.2	U	0.54	U	5	U	5	U	2.6	U	4.9	U	0.5	U
4-Bromophenyl phenyl ether				0.18	U	0.18	U	2.2	U	2	U	0.22	U	0.21	U	2	U	0.21	U	1.9	U	1.9	U	1	U	1.9	U	0.19	U
4-Chloroaniline				0.18	U	0.18	U	2.2	UJ	2	UJ	0.22	UJ	0.21	R	2	UJ	0.21	UJ	1.9	U	1.9	U	1	U	1.9	U	0.19	UJ
4-Chlorophenyl phenyl ether				0.18	U	0.18	U	2.2	U	2	U	0.22	U	0.21	U	2	U	0.21	U	1.9	U	1.9	U	1	U	1.9	U	0.19	U
4-Nitroaniline				0.18	U	0.18	U	2.2	U	2	U	0.22	U	0.21	U	2	U	0.21	U	1.9	U	1.9	U	1	U	1.9	U	0.19	U
4-Nitrophenol				0.26	U	0.26	U	3.1	U	2.8	U	0.31	U	0.3	U	2.8	U	0.29	U	2.7	U	2.7	U	1.4	U	2.6	U	0.27	U
Acenaphthene	20	500	98	**0.029**	**J**	**0.03**	**J**	1.8	U	1.6	U	**2.8**		**0.052**	**J**	**7.2**		**0.63**		**4**		**1.1**	**J**	**16**		**9.4**		**0.6**	
Acenaphthylene	100	500	107	**0.16**		**0.072**	**J**	1.8	U	1.6	U	**0.58**		**0.46**		**4.3**		**9.4**	J	**3.7**		**13**		**2.6**		**4**		**16**	J
Acetophenone				0.18	U	0.18	U	2.2	U	2	U	**0.069**	**J**	**0.1**	**J**	2	U	**1.3**		**0.31**	**J**	**0.67**	**J**	**0.14**	**J**	1.9	U	**1.4**	
Anthracene	100	500	1000	**0.16**		**0.12**		1.3	U	1.2	U	**6**		**0.32**		**21**		**5.9**		**10**		**5.4**		**22**		**17**		**7.4**	
Atrazine				0.15	U	0.15	U	1.8	U	1.6	U	0.18	U	0.17	U	1.6	U	0.16	U	1.5	U	1.5	U	0.81	U	1.5	U	0.15	U
Benzaldehyde				0.24	U	0.24	U	2.9	U	2.7	U	0.29	U	0.28	U	2.6	U	0.27	U	2.6	U	**0.65**	**J**	1.3	U	2.5	U	0.25	U
Benzo(a)anthracene	1	5.6	1	**0.66**		**0.5**		**1.1**	**J**	**1.3**		**14**		**1.5**		**52**		**6**		**26**		**9.4**		**99**		**41**		**6.3**	
Benzo(a)pyrene	1	1	22	**0.79**		**0.53**		**1.2**	**J**	**1.4**	**J**	**12**		**1.4**		**50**		**9.2**	**E**	**23**		**10**		**75**		**33**		**9.6**	
Benzo(b)fluoranthene	1	5.6	1.7	**1.2**		**0.7**		**1.8**		**1.8**		**17**		**1.9**	J	**65**		**11**		**29**		**12**		**100**		**44**		**13**	
Benzo(ghi)perylene	100	500	1000	**0.62**		**0.41**		**1.1**	**J**	**1.1**	**J**	**8.6**		**0.87**		**30**		**7.4**	J	**17**		**9.4**		**31**		**22**		**11**	J
Benzo(k)fluoranthene	0.8	56	1.7	**0.33**		**0.24**		**0.55**	**J**	**0.64**	**J**	**2.5**		**0.58**		**18**		**1.9**		**12**		**4.5**		**38**		**16**		**1.6**	
Biphenyl				0.42	U	0.42	U	5	U	4.6	U	**0.27**	**J**	**0.06**	**J**	**0.45**	**J**	**0.66**		**0.42**	**J**	**0.26**	**J**	**1.2**	**J**	**0.9**	**J**	**0.64**	
Bis(2-chloroethoxy)methane				0.2	U	0.2	U	2.4	U	2.2	U	0.24	U	0.23	U	2.2	U	0.22	U	2.1	U	2.1	U	1.1	U	2	U	0.21	U
Bis(2-chloroethyl)ether				0.16	U	0.16	U	2	U	1.8	U	0.2	U	0.19	U	1.8	U	0.18	U	1.7	U	1.7	U	0.91	U	1.7	U	0.17	U
Bis(2-chloroisopropyl)ether				0.22	U	0.22	U	2.6	U	2.4	U	0.26	U	0.26	U	2.4	U	0.25	U	2.3	U	2.3	U	1.2	U	2.2	U	0.23	U
Bis(2-ethylhexyl)phthalate				0.18	U	0.18	U	2.2	U	**11**		0.22	U	0.21	U	2	U	0.21	U	1.9	U	1.9	U	1	U	1.9	U	0.19	U
Butyl benzyl phthalate				0.18	U	0.18	U	2.2	U	2	U	0.22	U	0.21	U	2	U	0.21	U	1.9	U	1.9	U	1	U	1.9	U	0.19	U
Caprolactam				0.18	U	0.18	U	2.2	U	2	U	0.22	U	0.21	U	2	U	0.21	U	1.9	U	1.9	U	1	U	1.9	U	0.19	U
Carbazole				**0.076**	**J**	**0.06**	**J**	2.2	U	2	U	**3.2**		**0.085**	**J**	**8.5**		**0.78**		**5.8**		**1.3**	**J**	**15**		**11**		**0.82**	
Chrysene	1	56	1	**0.75**		**0.53**		**1.3**		**1.4**		**13**		**1.4**		**52**		**6.4**		**27**		**9.5**		**100**		**41**		**6**	
Di-n-butylphthalate				0.18	U	0.18	U	2.2	U	2	U	0.22	U	0.21	U	2	U	0.21	U	1.9	U	1.9	U	1	U	1.9	U	0.19	U
Di-n-octylphthalate				0.18	U	0.18	U	2.2	U	2	U	0.22	U	0.21	U	2	U	0.21	U	1.9	U	1.9	U	1	U	1.9	U	0.19	U
Dibenzo(a,h)anthracene	0.33	0.56	1000	**0.13**		**0.092**	**J**	1.3	U	**0.3**	**J**	**1.4**		**0.23**		**6.9**		**1.9**		**4**		**2.3**		**7.6**		**5.6**		**1.8**	
Dibenzofuran	7	350	210	**0.029**	**J**	**0.021**	**J**	2.2	U	2	U	**1.9**		**0.15**	**J**	**3.8**		**1.2**		**2.6**		**0.79**	**J**	**8.9**		**5.9**		**0.96**	
Diethyl phthalate				0.18	U	0.18	U	2.2	U	2	U	0.22	U	0.21	U	2	U	0.21	U	1.9	U	1.9	U	1	U	1.9	U	0.19	U
Dimethyl phthalate				0.18	U	0.18	U	2.2	U	2	U	0.22	U	0.21	U	2	U	0.21	U	1.9	U	1.9	U	1	U	1.9	U	0.19	U
Fluoranthene	100	500	1000	**1.1**		**0.9**		**1.9**		**2.2**		**32**		**2**		**140**		**7.7**		**43**		**13**		**190**		**65**		**6.3**	
Fluorene	30	500	386	**0.037**	**J**	**0.032**	**J**	2.2	U	2	U	**2.9**		**0.087**	**J**	**7.2**		**1.3**		**3.7**		**1.8**	**J**	**13**		**8.5**		**1.6**	
Hexachlorobenzene	0.33	6	3.2	0.11	U	0.11	U	1.3	U	1.2	U	0.13	U	0.13	U	1.2	U	0.12	U	1.2	U	1.2	U	0.61	U	1.1	U	0.12	U
Hexachlorobutadiene				0.18	U	0.18	U	2.2	U	2	U	0.22	U	0.21	U	2	U	0.21	U	1.9	U	1.9	U	1	U	1.9	U	0.19	U
Hexachlorocyclopentadiene				0.53	U	0.52	U	6.3	U	5.8	U	0.63	UJ	0.61	UJ	5.7	UJ	0.59	UJ	5.5	U	5.5	U	2.9	U	5.4	U	0.55	U
Hexachloroethane				0.15	U	0.15	U	1.8	U	1.6	U	0.18	U	0.17	U	1.6	U	0.16	U	1.5	U	1.5	U	0.81	U	1.5	U	0.15	U
Indeno(1,2,3-cd)pyrene	0.5	5.6	8.2	**0.56**		**0.38**		**0.85**	**J**	**0.96**	**J**	**8.2**		**0.92**		**29**		**7.6**		**16**		**7.9**		**30**		**22**		**8.7**	
Isophorone				0.16	U	0.16	U	2	U	1.8	U	0.2	U	0.19	U	1.8	U	0.18	U	1.7	U	1.7	U	0.91	U	1.7	U	0.17	U
n-Nitrosodi-n-propylamine				0.18	U	0.18	U	2.2	U	2	U	0.22	U	0.21	U	2	U	0.21	U	1.9	U	1.9	U	1	U	1.9	U	0.19	U
Naphthalene	12	500	12	**0.064**	**J**	**0.04**	**J**	2.2	U	2	U	**1.9**		**0.45**		**2.7**		**9**		**3.2**		**2.5**		**7.6**		**5.4**		**12**	
NDPA/DPA				0.15	U	0.15	U	1.8	U	1.6	U	0.18	U	0.17	U	1.6	U	0.16	U	1.5	U	1.5	U	0.81	U	1.5	U	0.15	U
Nitrobenzene				0.16	U	0.16	U	2	U	1.8	U	0.2	U	0.19	U	1.8	U	0.18	U	1.7	U	1.7	U	0.91	U	1.7	U	0.17	U
p-Chloro-m-cresol				0.18	U	0.18	U	2.2	U	2	U	0.22	U	0.21	U	2	U	0.21	U	1.9	U	1.9	U	1	U	1.9	U	0.19	U
Pentachlorophenol	0.8	6.7	0.8	0.15	U	0.15	U	1.8	U	1.6	U	0.18	U	0.17	U	1.6	U	0.16	U	1.5	U	1.5	U	0.81	U	1.5	U	0.15	U
Phenanthrene	100	500	1000	**0.46**		**0.47**		**0.75**	**J**	**1.1**	**J**	**24**		**1**		**66**		**5.9**		**36**		**8.5**		**160**		**57**		**4.7**	
Phenol	0.33	500	0.33	0.18	U	0.18	U	2.2	U	2	U	**0.06**	**J**	0.21	U	2	U	**0.25**		1.9	U	1.9	U	**0.18**	**J**	1.9	U	**0.34**	
Pyrene	100	500	1000	**0.94**		**0.78**		**1.7**		**1.9**		**25**		**1.8**		**75**		**8**		**36**		**13**		**150**		**55**		**7.6**	
Total TIC Compounds				**0.902**	**J**	**0.563**	**J**	0	U	0	U	**48.4**	**J**	**6.73**	**J**	**185**	**J**	**30.5**	**J**	**102**	**J**	**56.6**	**J**	**196**	**J**	**168**	**J**	**34.9**	**J**
Polychlorinated Biphenyls by GC																													

Table 2
Remedial Investigation Report
Surface Soil Data Summary

LOCATION				SS-101		SS-101		SS-102		SS-102		SS-103		SS-103		SS-104		SS-104		SS-105		SS-105		SS-106		SS-106		DUP-01 (SS-104)	
SAMPLING DATE				12/2/2024		12/2/2024		11/22/2024		11/22/2024		11/22/2024		11/22/2024		11/22/2024		11/22/2024		12/2/2024		12/2/2024		12/2/2024		12/2/2024		11/22/2024	
LAB SAMPLE ID				L2470407-05		L2470407-06		L2469246-01		L2469246-02		L2469246-03		L2469246-04		L2469246-05		L2469246-06		L2470407-01		L2470407-02		L2470407-03		L2470407-04		L2469246-07	
SAMPLE TYPE				SOIL		SOIL		SOIL		SOIL		SOIL		SOIL		SOIL		SOIL		SOIL		SOIL		SOIL		SOIL		SOIL	
SAMPLE DEPTH (in.)				0-2		6-12		0-2		6-12		0-2		6-12		0-2		6-12		0-2		6-12		0-2		6-12		6-12	
Analyte	**Unrestricted Use SCO**	**Commercial Use SCO**	**Protection of Groundwater**	**Results**	**Qual**	**Results**	**Qual**	**Results**	**Qual**	**Results**	**Qual**	**Results**	**Qual**	**Results**	**Qual**	**Results**	**Qual**	**Results**	**Qual**	**Results**	**Qual**	**Results**	**Qual**	**Results**	**Qual**	**Results**	**Qual**	**Results**	**Qual**
Aroclor 1016	0.1	1	3.2	0.0538	U	0.0523	U	0.0642	U	0.0594	U	0.065	U	0.0647	U	0.0602	U	0.0623	U	0.0585	U	0.0543	U	0.0612	U	0.0554	U	0.0546	U
Aroclor 1221	0.1	1	3.2	0.0538	U	0.0523	U	0.0642	U	0.0594	U	0.065	U	0.0647	U	0.0602	U	0.0623	U	0.0585	U	0.0543	U	0.0612	U	0.0554	U	0.0546	U
Aroclor 1232	0.1	1	3.2	0.0538	U	0.0523	U	0.0642	U	0.0594	U	0.065	U	0.0647	U	0.0602	U	0.0623	U	0.0585	U	0.0543	U	0.0612	U	0.0554	U	0.0546	U
Aroclor 1242	0.1	1	3.2	0.0538	U	0.0523	U	0.0642	U	0.0594	U	0.065	U	0.0647	U	0.0602	U	0.0623	U	0.0585	U	0.0543	U	0.0612	U	0.0554	U	0.0546	U
Aroclor 1248	0.1	1	3.2	0.0538	U	0.0523	U	0.0642	U	0.0594	U	0.065	U	0.0647	U	0.0602	U	0.0623	U	0.0585	U	0.0543	U	0.0612	U	0.0554	U	0.0546	U
Aroclor 1254	0.1	1	3.2	0.0538	U	0.0523	U	0.0642	U	0.0594	U	0.065	U	0.0647	U	0.0602	U	0.0623	U	0.0585	U	0.0543	U	0.0612	U	0.0554	U	0.0546	U
Aroclor 1260	0.1	1	3.2	**0.027**	**J**	**0.0175**	**J**	**0.0586**	**J**	**0.0628**		**0.244**		**0.198**	**J**	**0.241**		**0.271**		**0.347**		**0.0714**		**0.151**		**0.133**		**0.255**	
Aroclor 1262	0.1	1	3.2	0.0538	U	0.0523	U	0.0642	U	0.0594	U	0.065	U	0.0647	U	0.0602	U	0.0623	U	0.0585	U	0.0543	U	0.0612	U	0.0554	U	0.0546	U
Aroclor 1268	0.1	1	3.2	**0.0221**	**J**	**0.0126**	**J**	**0.0288**	**J**	**0.0308**	**J**	0.065	U	0.0647	U	**0.225**		0.0623	U	**0.366**		**0.0677**		**0.147**		**0.126**		0.0546	U
PCBs, Total	0.1	1	3.2	**0.0491**	**J**	**0.0301**	**J**	**0.0874**	**J**	**0.0936**	**J**	**0.244**		**0.198**		**0.466**		**0.271**		**0.713**		**0.139**		**0.298**		**0.259**		**0.255**	
Chlorinated Herbicides by GC																													
2,4,5-T				0.187	U	0.184	U	0.218	U	0.201	U	0.225	U	0.214	U	0.203	U	0.206	U	0.192	U	0.192	U	0.207	U	0.187	U	0.188	U
2,4,5-TP (Silvex)	3.8	500	3.8	0.187	U	0.184	U	0.218	U	0.201	U	0.225	U	0.214	U	0.203	U	0.206	U	0.192	U	0.192	U	0.207	U	0.187	U	0.188	U
2,4-D				0.187	U	0.184	U	0.218	U	0.201	U	0.225	U	0.214	U	0.203	U	0.206	U	0.192	U	0.192	U	0.207	U	0.187	U	0.188	U
Organochlorine Pesticides by GC																													
4,4'-DDD	0.0033	92	14	0.0018	U	0.00179	U	0.00211	U	0.00184	U	0.0021	U	0.00198	U	0.00184	U	0.00196	U	0.00181	U	0.00183	U	0.00193	U	0.00177	U	0.00184	U
4,4'-DDE	0.0033	62	17	0.0018	U	0.00179	U	**0.00102**	**J**	0.00184	U	0.0021	U	0.00198	U	0.00184	U	0.00196	U	0.00181	U	0.00183	U	0.00193	U	0.00177	U	0.00184	U
4,4'-DDT	0.0033	47	136	0.0018	U	0.00179	U	**0.0176**	**J**	0.00184	U	0.00749	U	**0.00262**	**NJ**	0.00184	U	0.00196	U	**0.0325**		**0.00795**	**J**	0.00193	U	0.00177	U	0.00184	U
Aldrin	0.005	0.68	0.19	0.0018	U	0.00179	U	0.00211	U	0.00184	U	0.0021	U	0.00198	U	0.00184	U	0.00196	U	0.00181	U	0.00183	U	0.00193	U	0.00177	U	0.00184	U
Alpha-BHC	0.02	3.4	0.02	0.000748	U	0.000744	U	0.000879	U	0.000765	U	0.000874	U	0.000825	U	0.000767	U	0.000818	U	0.000753	U	0.000762	U	0.000804	U	0.000739	U	0.000767	U
Beta-BHC	0.036	3	0.09	0.0018	U	0.00179	U	0.00211	U	0.00184	U	0.0021	U	0.00198	U	0.00184	U	0.00196	U	0.00181	U	0.00183	U	0.00193	U	0.00177	U	0.00184	U
Chlordane				0.015	U	0.0149	U	0.0176	U	0.0153	U	0.0175	U	0.0165	U	0.0153	U	0.0164	U	0.015	U	0.0152	U	0.0161	U	0.0148	U	0.0153	U
cis-Chlordane	0.094	24	2.9	0.00224	U	0.00223	U	0.00264	U	0.00229	U	0.00262	U	0.00248	U	0.0023	U	0.00245	U	0.00226	U	0.00229	U	0.00241	U	0.00222	U	0.0023	U
Delta-BHC	0.04	500	0.25	0.0018	U	0.00179	U	0.00211	U	0.00184	U	0.0021	U	0.00198	U	0.00184	U	0.00196	U	0.00181	U	0.00183	U	0.00193	U	0.00177	U	0.00184	U
Dieldrin	0.005	1.4	0.1	0.00112	U	0.00112	U	0.00132	U	0.00115	U	0.00131	U	0.00124	U	0.00115	U	0.00123	U	0.00113	U	0.00114	U	0.0012	U	0.00111	U	0.00115	U
Endosulfan I	2.4	200	102	0.0018	U	0.00179	U	0.00211	U	0.00184	U	0.0021	U	0.00198	U	0.00184	U	0.00196	U	0.00181	U	0.00183	U	0.00193	U	0.00177	U	0.00184	U
Endosulfan II	2.4	200	102	0.0018	U	0.00179	U	0.00211	U	0.00184	U	0.0021	U	0.00198	U	0.00184	U	0.00196	U	0.00181	U	0.00183	U	0.00193	U	0.00177	U	0.00184	U
Endosulfan sulfate	2.4	200	1000	0.000748	U	0.000744	U	0.000879	U	0.000765	U	0.000874	U	0.000825	U	0.000767	U	0.000818	U	0.000753	U	0.000762	U	0.000804	U	0.000739	U	0.000767	U
Endrin	0.014	89	0.06	0.000748	U	0.000744	U	0.000879	U	0.000765	U	0.000874	U	0.000825	U	0.000767	U	0.000818	U	0.000753	U	0.000762	U	0.000804	U	0.000739	U	0.000767	U
Endrin aldehyde				0.00224	U	0.00223	U	0.00264	U	0.00229	U	0.00262	U	0.00248	U	0.0023	U	0.00245	U	0.00226	U	0.00229	U	0.00241	U	0.00222	U	0.0023	U
Endrin ketone				0.0018	U	0.00179	U	0.00211	U	0.00184	U	0.0021	U	0.00198	U	0.00184	U	0.00196	U	0.00181	U	0.00183	U	0.00193	U	0.00177	U	0.00184	U
Heptachlor	0.042	15	0.38	0.000898	U	0.000893	U	0.00105	U	0.000918	U	0.00105	U	0.00099	U	0.00092	U	0.000981	U	0.000903	U	0.000914	U	0.000965	U	0.000887	U	0.00092	U
Heptachlor epoxide				0.00337	U	0.00335	U	0.00396	U	0.00344	U	0.00393	U	0.00371	U	0.00345	U	0.00368	U	0.00339	U	0.00343	U	0.00362	U	0.00332	U	0.00345	U
Lindane	0.1	9.2	0.1	0.000748	U	0.000744	U	0.000879	U	0.000765	U	0.000874	U	0.000825	U	0.000767	U	0.000818	U	0.000753	U	0.000762	U	0.000804	U	0.000739	U	0.000767	U
Methoxychlor				0.00337	U	0.00335	U	0.00396	U	0.00344	U	0.00393	U	0.00371	U	0.00345	U	0.00368	U	0.00339	U	0.00343	U	0.00362	U	0.00332	U	0.00345	U
Toxaphene				0.0337	U	0.0335	U	0.0396	U	0.0344	U	0.0393	U	0.0371	U	0.0345	U	0.0368	U	0.0339	U	0.0343	U	0.0362	U	0.0332	U	0.0345	U
trans-Chlordane				0.00224	U	0.00223	U	0.00264	U	0.00229	U	0.00262	U	0.00248	U	0.0023	U	0.00245	U	0.00226	U	0.00229	U	0.00241	U	0.00222	U	0.0023	U
Total Metals																													
Aluminum, Total				**3450**		**6060**		**1390**		**1270**		**5780**		**4340**		**2460**		**1570**		**4480**		**3020**		**16200**		**5100**		**2130**	
Antimony, Total				21.5	U	11.2	U	10.4	U	**1.05**	**J**	5.35	U	**1.5**	**J**	**1.68**	**J**	12.4	U	**1.4**	**J**	**3.24**	**J**	**2.7**	**J**	**3.44**	**J**	**0.93**	**J**
Arsenic, Total	13	16	16	**4.03**	**J**	**4.28**		**4.16**		**3.59**		**9.36**		19.3	J	**13.5**		**10.7**		**13.8**		**9.57**		34.3		19.2		**9.65**	
Barium, Total	350	400	820	**63.1**		**103**		**33.9**		**32.6**		**152**		**209**	J	**101**		**70.3**		**118**		**76.9**		**281**		**372**		**79.9**	
Beryllium, Total	7.2	590	47	**0.203**	**J**	**0.283**	**J**	**0.154**	**J**	**0.111**	**J**	**0.7**		**0.718**		**0.301**	**J**	**0.23**	**J**	**0.557**		**0.398**	**J**	**2.29**		**0.492**		**0.279**	**J**
Cadmium, Total	2.5	9.3	7.5	4.3	U	2.24	U	2.08	U	1.91	U	1.07	U	**0.214**	**J**	1.94	U	2.49	U	**1.06**		**0.54**	**J**	**1.75**		**1.65**		0.919	U
Calcium, Total				**168000**		**124000**		**180000**		**143000**		**69500**		**28500**		**128000**		**210000**	R	**86300**		**18200**		**39800**		**32600**		**22400**	R
Chromium, Hexavalent	1	400	19	0.904	UJ	0.901	UJ	1.07	U	0.974	U	**0.271**	**J**	1.04	U	0.98	U	1.02	U	0.941	UJ	0.939	UJ	0.996	UJ	0.913	UJ	0.929	U
Chromium, Total				**12.5**		**13.4**		**11.5**		**9.35**		**12.4**		**16.1**	J	**22.1**		**10.1**		**22.8**		**13.4**		**22.3**		**26.8**		**11.4**	
Cobalt, Total				**5.42**	**J**	**6.92**		**3.43**	**J**	**2.14**	**J**	**5.37**		**5.57**		**5.15**		**3**	**J**	**6.66**		**7.16**		**5.94**		**7.74**		**4.09**	
Copper, Total	50	270	1720	**24.2**		**35.6**		**21**		**18.3**		**137**		**111**		**58.7**		**77.9**		**117**		**121**		**347**		**688**		**69.5**	
Cyanide, Total	27	27	40	1	U	1	U	**0.3**	**J**	**0.42**	**J**	1.3	U	**0.82**	**J**	1.2	U	**4**	R	**0.66**	**J**	**0.43**	**J**	**2.7**		**11**		**22**	R
Iron, Total				**9330**		**13900**		**6970**		**6140**		**8830**		**21700**		**19700**		**16700**		**19600**		**16800**		**31400**		**32300**		**17900**	
Lead, Total	63	1000	450	**75.7**		**55**		**50.9**		**92.3**		**67.5**		**145**	J	**153**		**74.3**		**150**		**89**		607		860		**67.6**	
Magnesium, Total				**12900**		**21800**		**13500**		**34300**		**6400**		**5370**		**47500**		**4590**	J	**4890**		**5890**		**6440**		**5710**		**2260**	J
Manganese, Total	1600	10000	2000	**257**		**360**		**196**		**150**		**119**		**151**	J	**222**		**126**		**226**		**195**		**406**		**387**		**114**	
Mercury, Total	0.18	2.8	0.73	**0.069**	**J**	**0.09**		**0.159**		**0.114**		**0.136**		**0.16**		**0.266**		**0.194**		**0.388**		**0.309**		1.73		**0.528**		**0.128**	
Nickel, Total	30	310	130	**19.1**		**34**		**8.94**		**7.22**		**12.8**		**20.8**		**13.6**		**14**		**16.8**		**15.8**		**20.9**		**34.9**		**14.4**	
Potassium, Total				**414**	**J**	**566**		**316**	**J**	**299**	**J**	**560**		**511**		**334**	**J**	**168**	**J**	**467**		**330**		**935**		**535**		**192**	**J**
Selenium, Total	3.9	1500	4	8.59	U	4.47	U	4.17	U	3.83	U	**1.71**	**J**	**0.926**	**J**	**0.639**	**J**	**1.03**	**J**	**1.21**	**J**	**0.85**	**J**	4.81		**2.07**		**0.378**	**J**
Silver, Total	2	1500	8.3	2.15	U	1.12	U	1.04	U	0.957	U	0.535	U	0.502	U	0.97	U	1.24	U	**0.268**	**J**	**0.311**	**J**	**0.517**		**0.452**	**J**	0.459	U
Sodium, Total				**121**	**J**	**113**	**J**	**123**	**J**	**137**	**J**	**231**		**113**	**J**	**135**	**J**	**108**	**J**	**134**	**J**	**50.7**	**J**	**190**	**J**	**216**		**60.3**	**J**
Thallium, Total				8.59	U	4.47	U	4.17	U	3.83	U	**0.559**	**J**	**0.661**	**J**	**0.66**	**J**	4.97	U	1.84	U	1.81	U	1.96	U	1.82	U	1.84	U
Vanadium, Total				**17.3**		**14.2**		**23.4**		**9.68**		**22.3**		**20**		**17.4**		**8.74**		**17.1**		**13**		**17.5**		**21.7**		**9.1**	
Zinc, Total	109	10000	2480	**92.3**		**126**		**95.3**		**97.8**		**116**		**158**	J	**228**		**80.2**		**609**		**472**		**799**		**711**		**72.8**	

Table 2
Remedial Investigation Report
Surface Soil Data Summary

LOCATION				SS-101		SS-101		SS-102		SS-102		SS-103		SS-103		SS-104		SS-104		SS-105		SS-105		SS-106		SS-106		DUP-01 (SS-104)	
SAMPLING DATE				12/2/2024		12/2/2024		11/22/2024		11/22/2024		11/22/2024		11/22/2024		11/22/2024		11/22/2024		12/2/2024		12/2/2024		12/2/2024		12/2/2024		11/22/2024	
LAB SAMPLE ID				L2470407-05		L2470407-06		L2469246-01		L2469246-02		L2469246-03		L2469246-04		L2469246-05		L2469246-06		L2470407-01		L2470407-02		L2470407-03		L2470407-04		L2469246-07	
SAMPLE TYPE				SOIL		SOIL		SOIL		SOIL		SOIL		SOIL		SOIL		SOIL		SOIL		SOIL		SOIL		SOIL		SOIL	
SAMPLE DEPTH (in.)				0-2		6-12		0-2		6-12		0-2		6-12		0-2		6-12		0-2		6-12		0-2		6-12		6-12	
Analyte	**Unrestricted Use SCO**	**Commercial Use SCO**	**Protection of Groundwater**	**Results**	**Qual**	**Results**	**Qual**	**Results**	**Qual**	**Results**	**Qual**	**Results**	**Qual**	**Results**	**Qual**	**Results**	**Qual**	**Results**	**Qual**	**Results**	**Qual**	**Results**	**Qual**	**Results**	**Qual**	**Results**	**Qual**	**Results**	**Qual**
Perfluorinated Alkyl Acids by EPA 1633																													
11-Chloroeicosafluoro-3-Oxaundecane-1-Sulfonic Acid (11Cl-PF3OUdS)				0.778	U	0.782	U	0.796	U	0.787	U	0.79	U	0.787	U	0.793	U	0.785	U	0.798	U	0.793	U	0.798	U	0.791	U	0.789	U
1H,1H,2H,2H-Perfluorodecanesulfonic Acid (8:2FTS)				0.778	U	0.782	U	0.796	U	0.787	U	0.79	U	0.787	U	0.793	U	0.785	U	0.798	U	0.793	U	0.798	U	0.791	U	0.789	U
1H,1H,2H,2H-Perfluorohexanesulfonic Acid (4:2FTS)				0.778	U	0.782	U	0.796	U	0.787	U	0.79	U	0.787	U	0.793	U	0.785	U	0.798	U	0.793	U	0.798	U	0.791	U	0.789	U
1H,1H,2H,2H-Perfluorooctanesulfonic Acid (6:2FTS)				0.778	U	0.782	U	0.796	U	0.787	U	0.79	U	0.787	U	0.793	U	0.785	U	0.798	U	0.793	U	0.798	U	0.791	U	0.789	U
2H,2H,3H,3H-Perfluorooctanoic Acid (5:3FTCA)				4.86	U	4.89	U	4.97	U	4.92	U	4.94	U	4.92	U	4.96	U	4.91	U	4.98	U	4.96	U	4.99	U	4.95	U	4.93	U
3-Perfluoroheptyl Propanoic Acid (7:3FTCA)				4.86	U	4.89	U	4.97	U	4.92	U	4.94	U	4.92	U	4.96	U	4.91	U	4.98	U	4.96	U	4.99	U	4.95	U	4.93	U
3-Perfluoropropyl Propanoic Acid (3:3FTCA)				0.972	U	0.978	U	0.994	U	0.984	U	0.988	U	0.984	U	0.991	U	0.982	U	0.997	U	0.991	U	0.998	U	0.989	U	0.986	U
4,8-Dioxa-3h-Perfluorononanoic Acid (ADONA)				0.778	U	0.782	U	0.796	U	0.787	U	0.79	U	0.787	U	0.793	U	0.785	U	0.798	U	0.793	U	0.798	U	0.791	U	0.789	U
9-Chlorohexadecafluoro-3-Oxanone-1-Sulfonic Acid (9Cl-PF3ONS)				0.778	U	0.782	U	0.796	U	0.787	U	0.79	U	0.787	U	0.793	U	0.785	U	0.798	U	0.793	U	0.798	U	0.791	U	0.789	U
Hexafluoropropylene Oxide Dimer Acid (HFPO-DA)				0.778	U	0.782	U	0.796	U	0.787	U	0.79	U	0.787	U	0.793	U	0.785	U	0.798	U	0.793	U	0.798	U	0.791	U	0.789	U
N-Ethyl Perfluorooctane Sulfonamide (NEtFOSA)				0.194	U	0.196	U	0.199	U	0.197	U	0.198	U	0.197	U	0.198	U	0.196	U	0.199	U	0.198	U	0.2	U	0.198	U	0.197	U
N-Ethyl Perfluorooctanesulfonamido Ethanol (NEtFOSE)				1.94	U	1.96	U	1.99	U	1.97	U	1.98	U	1.97	U	1.98	U	1.96	U	1.99	U	1.98	U	2	U	1.98	U	1.97	U
N-Ethyl Perfluorooctanesulfonamidoacetic Acid (NEtFOSAA)				0.194	U	0.196	U	**0.33**		**0.073**	**J**	0.198	U	0.197	U	0.198	U	0.196	U	0.199	U	0.198	U	**0.136**	**J**	0.198	U	0.197	U
N-Methyl Perfluorooctane Sulfonamide (NMeFOSA)				0.194	U	0.196	U	0.199	U	0.197	U	0.198	U	0.197	U	0.198	U	0.196	U	0.199	U	0.198	U	0.2	U	0.198	U	0.197	U
N-Methyl Perfluorooctanesulfonamido Ethanol (NMeFOSE)				1.94	U	1.96	U	1.99	U	1.97	U	1.98	U	1.97	U	1.98	U	1.96	U	1.99	U	1.98	U	2	U	1.98	U	1.97	U
N-Methyl Perfluorooctanesulfonamidoacetic Acid (NMeFOSAA)				0.194	U	0.196	U	0.199	U	0.197	U	0.198	U	0.197	U	0.198	U	0.196	U	0.199	U	0.198	U	0.2	U	0.198	U	0.197	U
Nonafluoro-3,6-Dioxaheptanoic Acid (NFDHA)				0.389	U	0.391	U	0.398	U	0.394	U	0.395	U	0.393	U	0.396	U	0.393	U	0.399	U	0.396	U	0.399	U	0.396	U	0.394	U
Perfluoro(2-Ethoxyethane)Sulfonic Acid (PFEESA)				0.389	U	0.391	U	0.398	U	0.394	U	0.395	U	0.393	U	0.396	U	0.393	U	0.399	U	0.396	U	0.399	U	0.396	U	0.394	U
Perfluoro-3-Methoxypropanoic Acid (PFMPA)				0.389	U	0.391	U	0.398	U	0.394	U	0.395	U	0.393	U	0.396	U	0.393	U	0.399	U	0.396	U	0.399	U	0.396	U	0.394	U
Perfluoro-4-Methoxybutanoic Acid (PFMBA)				0.389	U	0.391	U	0.398	U	0.394	U	0.395	U	0.393	U	0.396	U	0.393	U	0.399	U	0.396	U	0.399	U	0.396	U	0.394	U
Perfluorobutanesulfonic Acid (PFBS)				0.194	U	0.196	U	0.199	U	0.197	U	0.198	U	0.197	U	0.198	U	0.196	U	0.199	U	0.198	U	0.2	U	**0.034**	**J**	0.197	U
Perfluorobutanoic Acid (PFBA)				**0.045**	**J**	**0.108**	**J**	**0.332**	**J**	**0.378**	**J**	**0.177**	**J**	**0.12**	**J**	**0.114**	**J**	**0.072**	**J**	**0.141**	**J**	**0.116**	**J**	**0.255**	**J**	**0.195**	**J**	**0.058**	**J**
Perfluorodecanesulfonic Acid (PFDS)				0.194	U	0.196	U	**0.044**	**J**	**0.104**	**J**	0.198	U	0.197	U	0.198	U	0.196	U	0.199	U	0.198	U	**0.045**	**J**	0.198	U	0.197	U
Perfluorodecanoic Acid (PFDA)				**0.047**	**J**	**0.109**	**J**	**0.243**		**0.26**		**0.063**	**J**	0.197	U	**0.161**	**J**	**0.037**	**J**	**0.082**	**J**	**0.048**	**J**	**0.315**		**0.091**	**J**	0.197	U
Perfluorododecanesulfonic Acid (PFDoS)				0.194	U	0.196	U	0.199	U	0.197	U	0.198	U	0.197	U	0.198	U	0.196	U	0.199	U	0.198	U	0.2	U	0.198	U	0.197	U
Perfluorododecanoic Acid (PFDoA)				**0.051**	**J**	**0.07**	**J**	**0.176**	**J**	**0.143**	**J**	**0.026**	**J**	0.197	U	**0.072**	**J**	0.196	U	**0.032**	**J**	0.198	U	**0.156**	**J**	**0.047**	**J**	0.197	U
Perfluoroheptanesulfonic Acid (PFHpS)				0.194	U	0.196	U	0.199	U	0.197	U	0.198	U	0.197	U	0.198	U	0.196	U	0.199	U	0.198	U	0.2	U	0.198	U	0.197	U
Perfluoroheptanoic Acid (PFHpA)				**0.025**	**J**	**0.12**	**J**	**0.069**	**J**	**0.135**	**J**	**0.054**	**J**	**0.059**	**J**	**0.056**	**J**	**0.056**	**J**	**0.034**	**J**	**0.05**	**J**	**0.1**	**J**	**0.146**	**J**	**0.055**	**J**
Perfluorohexanesulfonic Acid (PFHxS)				0.194	U	0.196	U	0.199	U	0.197	U	0.198	U	0.197	U	0.198	U	0.196	U	**0.052**	**J**	**0.047**	**J**	**0.029**	**J**	**0.025**	**J**	0.197	U
Perfluorohexanoic Acid (PFHxA)				**0.03**	EMPC	**0.101**	**J**	**0.086**	**J**	**0.15**	**J**	**0.047**	**J**	**0.046**	**J**	**0.04**	**J**	**0.041**	EMPC	**0.043**	**J**	**0.057**	**J**	**0.083**	**J**	**0.154**	**J**	**0.053**	**J**
Perfluorononanesulfonic Acid (PFNS)				0.194	U	0.196	U	0.199	U	0.197	U	0.198	U	0.197	U	0.198	U	0.196	U	0.199	U	0.198	U	0.2	U	0.198	U	0.197	U
Perfluorononanoic Acid (PFNA)				**0.032**	**J**	**0.067**	**J**	**0.172**	**J**	**0.25**		**0.075**	**J**	**0.057**	**J**	**0.152**	**J**	**0.133**	**J**	**0.093**	**J**	**0.087**	**J**	**0.315**		**0.152**	**J**	**0.084**	**J**
Perfluorooctanesulfonamide (PFOSA)				0.194	U	0.196	U	0.199	U	0.197	U	0.198	U	0.197	U	0.198	U	0.196	U	0.199	U	0.198	U	**0.026**	EMPC	0.198	U	0.197	U
Perfluorooctanesulfonic Acid (PFOS)	0.88	440	1	**0.143**	**J**	**0.78**		**1.41**		**1.91**		**0.425**		**0.246**		**1.89**		**2.53**		**1.93**		**1.75**		**2.06**		**0.877**		**1.93**	
Perfluorooctanoic Acid (PFOA)	0.66	500	0.8	**0.031**	**J**	**0.104**	**J**	**0.195**	**J**	**0.448**		**0.057**	**J**	**0.16**	**J**	**0.109**	**J**	**0.199**		**0.077**	**J**	**0.116**	**J**	**0.383**		**0.41**		**0.162**	**J**
Perfluoropentanesulfonic Acid (PFPeS)				0.194	U	0.196	U	0.199	U	0.197	U	0.198	U	0.197	U	0.198	U	0.196	U	0.199	U	0.198	U	0.2	U	0.198	U	0.197	U
Perfluoropentanoic Acid (PFPeA)				0.389	U	**0.174**	**J**	**0.098**	**J**	**0.167**	**J**	0.395	U	**0.046**	**J**	**0.051**	**J**	**0.056**	**J**	**0.046**	**J**	**0.041**	**J**	**0.108**	**J**	**0.119**	**J**	**0.046**	**J**
Perfluorotetradecanoic Acid (PFTeDA)				**0.025**	**J**	**0.035**	**J**	**0.076**	**J**	**0.065**	**J**	0.198	U	0.197	U	**0.026**	EMPC	0.196	U	0.199	U	0.198	U	**0.069**	**J**	0.198	U	0.197	U
Perfluorotridecanoic Acid (PFTrDA)				**0.019**	**J**	**0.024**	**J**	**0.095**	**J**	**0.091**	**J**	0.198	U	0.197	U	**0.039**	**J**	0.196	U	**0.022**	**J**	0.198	U	**0.085**	**J**	**0.027**	**J**	0.197	U
Perfluoroundecanoic Acid (PFUnA)				**0.03**	**J**	**0.068**	**J**	**0.211**		**0.243**		**0.042**	**J**	0.197	U	**0.116**	**J**	0.196	U	**0.059**	**J**	**0.019**	**J**	**0.223**		**0.061**	**J**	0.197	U

Notes:
- All values are reported in milligrams per kilogram (mg/kg) / parts per million (ppm) except PFAAs which are reported in micrograms per kilogram (µg/kg) / parts per billion (ppb).
- Analytical results compared to New York 6 NYCRR Part 375 Soil Cleanup Objectives (SCOs).
- **Bolded text** indicates analyte detected at concentrations greater than laboratory detection limits.
- Highlighted cell Indicates analyte exceeds the respective standard/guideline value.
- **Red text** indicates analyte exceeds the Protection of Groundwater SCO.
- **Blue qualifiers** were applied based on a third party data usability review.
- Grey highlighted cell indicates the laboratory detection limit exceeds the respective standard/guideline value.
- "U" indicates the analyte was not detected at the reported detection limit for the sample.
- "UJ" indicates the analyte was analyzed for, but was not detected. The associated reported quantitation limit is approximate and may be inaccurate or imprecise.
- "NJ" indicates the detection is tentative in identification and estimated in value. Although there is presumptive evidence of the analyte, the result should be used with caution as a potential false positive and/or elevated quantitative value.
- "J" indicates estimated value.
- "E" indicates the concentration of analyte exceeds the range of the calibration curve and/or linear range of the instrument.
- "EMPC" indicates the results do not meet all criteria for a confirmed identification. The quantitative value represents the Estimated Maximum Possible Concentration of the analyte in the sample.
- "R" indicates The data are unusable. The sample results are rejected due to serious deficiencies in meeting Quality Control limits. The analyte may or may not be present.

Table 3
Remedial Investigation Report
Sub-Surface Soil Data Summary

LOCATION				SB-101 FILL		SB-101 NATIVE		SB-102 FILL		SB-102 NATIVE		SB-103 FILL		SB-103 NATIVE		SB-104 FILL		SB-104 NATIVE		SB-105 FILL		SB-105 NATIVE		SB-106 FILL		SB-106 NATIVE		SB-106A FILL		SB-106A NATIVE	
SAMPLING DATE				11/26/2024		11/26/2024		11/25/2024		11/25/2024		11/25/2024		11/25/2024		11/26/2024		11/26/2024		11/25/2024		11/25/2024		11/25/2024		11/25/2024		11/25/2024		11/25/2024	
LAB SAMPLE ID				L2469906-01		L2469906-02		L2469590-01		L2469590-02		L2469590-03		L2469590-04		L2469906-03		L2469906-04		L2469590-05		L2469590-06		L2469590-07		L2469590-08		L2469590-09		L2469590-10	
SAMPLE TYPE				SOIL		SOIL		SOIL		SOIL		SOIL		SOIL		SOIL		SOIL		SOIL		SOIL		SOIL		SOIL		SOIL		SOIL	
SAMPLE DEPTH (ft.)				4-10		12-15		3-8		10-20		2-6		8-14		5-10		15-20		0-5		10-15		1-6		9-15		1-5		8-10	
Analyte	**Unrestricted Use SCO**	**Commercial Use SCO**	**Protection of Groundwater**	**Results**	**Qual**	**Results**	**Qual**	**Results**	**Qual**	**Results**	**Qual**	**Results**	**Qual**	**Results**	**Qual**	**Results**	**Qual**	**Results**	**Qual**	**Results**	**Qual**	**Results**	**Qual**	**Results**	**Qual**	**Results**	**Qual**	**Results**	**Qual**	**Results**	**Qual**
Volatile Organics by EPA 5035																															
1,1,1-Trichloroethane	0.68	500	0.68	0.0012	U	0.0012	U	0.00061	U	0.00091	U	0.00058	U	0.00051	U	0.00098	U	0.00058	U	0.00085	U	0.0033	U	0.001	U	0.00077	U	0.0012	U	0.00055	U
1,1,2,2-Tetrachloroethane				0.0012	U	0.0012	U	0.00061	U	0.00091	U	0.00058	U	0.00051	U	0.00098	U	0.00058	U	0.00085	U	0.0033	U	0.001	U	0.00077	U	0.0012	U	0.00055	U
1,1,2-Trichloroethane				0.0023	U	0.0025	U	0.0012	U	0.0018	U	0.0012	U	0.001	U	0.002	U	0.0012	U	0.0017	U	0.0066	U	0.0021	U	0.0015	U	0.0024	U	0.0011	U
1,1-Dichloroethane	0.27	240	0.27	0.0023	U	0.0025	U	0.0012	U	0.0018	U	0.0012	U	0.001	U	0.002	U	0.0012	U	0.0017	U	0.0066	U	0.0021	U	0.0015	U	0.0024	U	0.0011	U
1,1-Dichloroethene	0.33	500	0.33	0.0023	U	0.0025	U	0.0012	U	0.0018	U	0.0012	U	0.001	U	0.002	U	0.0012	U	0.0017	U	0.0066	U	0.0021	U	0.0015	U	0.0024	U	0.0011	U
1,2,4-Trichlorobenzene				0.0047	U	0.005	U	0.0024	U	0.0036	U	0.0023	U	0.002	U	0.0039	U	0.0023	U	0.0034	U	0.013	U	0.0042	U	0.0031	U	0.0048	U	0.0022	U
1,2,4-Trimethylbenzene	3.6	190	3.6	0.0047	U	0.005	U	0.0024	U	0.0036	U	0.0023	U	0.002	U	0.0039	U	0.0023	U	0.0034	U	0.013	U	0.0042	U	0.0031	U	0.0048	R	0.0022	U
1,2-Dibromo-3-chloropropane				0.007	U	0.0075	U	0.0037	U	0.0054	U	0.0034	U	0.003	U	0.0059	U	0.0035	U	0.0051	U	0.02	U	0.0063	U	0.0046	U	0.0071	U	0.0033	U
1,2-Dibromoethane				0.0023	U	0.0025	U	0.0012	U	0.0018	U	0.0012	U	0.001	U	0.002	U	0.0012	U	0.0017	U	0.0066	U	0.0021	U	0.0015	U	0.0024	U	0.0011	U
1,2-Dichlorobenzene	1.1	500	1.1	0.0047	U	0.005	U	0.0024	U	0.0036	U	0.0023	U	0.002	U	0.0039	U	0.0023	U	0.0034	U	0.013	U	0.0042	U	0.0031	U	0.0048	U	0.0022	U
1,2-Dichloroethane	0.02	30	0.02	0.0023	U	0.0025	U	0.0012	U	0.0018	U	0.0012	U	0.001	U	0.002	U	0.0012	U	0.0017	U	0.0066	U	0.0021	U	0.0015	U	0.0024	U	0.0011	U
1,2-Dichloropropane				0.0023	U	0.0025	U	0.0012	U	0.0018	U	0.0012	U	0.001	U	0.002	U	0.0012	U	0.0017	U	0.0066	U	0.0021	U	0.0015	U	0.0024	U	0.0011	U
1,3,5-Trimethylbenzene	8.4	190	8.4	0.0047	U	0.005	U	0.0024	U	0.0036	U	0.0023	U	0.002	U	0.0039	U	0.0023	U	0.0034	U	0.013	U	0.0042	U	0.0031	U	0.0048	R	0.0022	U
1,3-Dichlorobenzene	2.4	280	2.4	0.0047	U	0.005	U	0.0024	U	0.0036	U	0.0023	U	0.002	U	0.0039	U	0.0023	U	0.0034	U	0.013	U	0.0042	U	0.0031	U	0.0048	U	0.0022	U
1,4-Dichlorobenzene	1.8	130	1.8	0.0047	U	0.005	U	0.0024	U	0.0036	U	0.0023	U	0.002	U	0.0039	U	0.0023	U	0.0034	U	0.013	U	0.0042	U	0.0031	U	0.0048	U	0.0022	U
2-Butanone	0.12	500	0.12	0.023	U	**0.008**	**J**	0.012	U	0.018	U	0.012	U	0.01	U	0.02	U	0.012	U	0.017	U	0.066	U	0.021	U	0.015	U	0.024	U	0.011	U
2-Hexanone				0.023	U	0.025	U	0.012	U	0.018	U	0.012	U	0.01	U	0.02	U	0.012	U	0.017	U	0.066	U	0.021	U	0.015	U	0.024	U	0.011	U
4-Methyl-2-pentanone				0.023	U	0.025	U	0.012	U	0.018	U	0.012	U	0.01	U	0.02	U	0.012	U	0.017	U	0.066	U	0.021	U	0.015	U	0.024	U	0.011	U
Acetone	0.05	500	0.05	0.023	U	**0.048**		0.012	U	0.018	U	0.012	U	**0.01**		0.02	U	**0.0062**	**J**	0.017	U	0.066	U	0.021	U	**0.039**		0.024	U	0.011	U
Benzene	0.06	44	0.06	0.0012	U	0.0012	U	0.00061	U	0.00091	U	0.00058	U	**0.0041**		0.00098	U	0.00058	U	0.00085	U	0.0033	U	0.001	U	0.00077	U	0.0012	U	0.00055	U
Bromodichloromethane				0.0012	U	0.0012	U	0.00061	U	0.00091	U	0.00058	U	0.00051	U	0.00098	U	0.00058	U	0.00085	U	0.0033	U	0.001	U	0.00077	U	0.0012	U	0.00055	U
Bromoform				0.0094	U	0.01	U	0.0049	U	0.0073	U	0.0046	U	0.004	U	0.0079	U	0.0046	U	0.0068	U	0.026	UJ	0.0084	U	0.0061	U	0.0095	U	0.0044	U
Bromomethane				0.0047	U	0.005	U	0.0024	U	0.0036	U	0.0023	U	0.002	U	0.0039	U	0.0023	U	0.0034	U	0.013	U	0.0042	U	0.0031	U	0.0048	U	0.0022	U
Carbon disulfide				0.023	U	**0.016**	**J**	0.012	U	0.018	U	0.012	U	0.01	U	0.02	U	0.012	U	0.017	U	0.066	U	0.021	U	**0.0085**	**J**	0.024	U	0.011	U
Carbon tetrachloride	0.76	22	0.76	0.0023	U	0.0025	U	0.0012	U	0.0018	U	0.0012	U	0.001	U	0.002	U	0.0012	U	0.0017	U	0.0066	U	0.0021	U	0.0015	U	0.0024	U	0.0011	U
Chlorobenzene	1.1	500	1.1	0.0012	U	0.0012	U	0.00061	U	0.00091	U	0.00058	U	0.00051	U	0.00098	U	0.00058	U	0.00085	U	0.0033	U	0.001	U	0.00077	U	0.0012	U	0.00055	U
Chloroethane				0.0047	U	0.005	U	0.0024	U	0.0036	U	0.0023	U	0.002	U	0.0039	U	0.0023	U	0.0034	U	0.013	U	0.0042	U	0.0031	U	0.0048	U	0.0022	U
Chloroform	0.37	350	0.37	0.0035	U	0.0038	U	0.0018	U	0.0027	U	0.0017	U	0.0015	U	0.003	U	0.0017	U	0.0025	U	0.01	U	0.0032	U	0.0023	U	0.0036	U	0.0016	U
Chloromethane				0.0094	U	0.01	U	0.0049	U	0.0073	U	0.0046	U	0.004	U	0.0079	U	0.0046	U	0.0068	U	0.026	U	0.0084	U	0.0061	U	0.0095	U	0.0044	U
cis-1,2-Dichloroethene	0.25	500	0.25	0.0023	U	0.0025	U	0.0012	U	0.0018	U	0.0012	U	0.001	U	0.002	U	0.0012	U	0.0017	U	0.0066	U	0.0021	U	0.0015	U	0.0024	U	0.0011	U
cis-1,3-Dichloropropene				0.0012	U	0.0012	U	0.00061	U	0.00091	U	0.00058	U	0.00051	U	0.00098	U	0.00058	U	0.00085	U	0.0033	U	0.001	U	0.00077	U	0.0012	U	0.00055	U
Cyclohexane				0.023	U	0.025	U	0.012	U	0.018	U	0.012	U	0.01	U	0.02	U	0.012	U	0.017	U	0.066	U	0.021	U	0.015	U	0.024	R	**0.00069**	**J**
Dibromochloromethane				0.0023	U	0.0025	U	0.0012	U	0.0018	U	0.0012	U	0.001	U	0.002	U	0.0012	U	0.0017	U	0.0066	U	0.0021	U	0.0015	U	0.0024	U	0.0011	U
Dichlorodifluoromethane				0.023	U	0.025	U	0.012	U	0.018	U	0.012	U	0.01	U	0.02	U	0.012	U	0.017	U	0.066	U	0.021	U	0.015	U	0.024	U	0.011	U
Ethylbenzene	1	390	1	0.0023	U	0.0025	U	0.0012	U	0.0018	U	0.0012	U	0.001	U	0.002	U	0.0012	U	0.0017	U	0.0066	U	0.0021	U	0.0015	U	0.0024	R	0.0011	U
Freon-113				0.0094	U	0.01	U	0.0049	U	0.0073	U	0.0046	U	0.004	U	0.0079	U	0.0046	U	0.0068	U	0.026	U	0.0084	U	0.0061	U	0.0095	U	0.0044	U
Isopropylbenzene				0.0023	U	0.0025	U	0.0012	U	0.0018	U	0.0012	U	0.001	U	0.002	U	0.0012	U	0.0017	U	0.0066	U	0.0021	U	0.0015	U	0.0024	U	0.0011	U
Methyl Acetate				0.0094	U	0.01	U	0.0049	U	0.0073	U	0.0046	U	0.004	U	0.0079	U	0.0046	U	0.0068	U	0.026	U	0.0084	U	0.0061	U	0.0095	U	0.0044	U
Methyl cyclohexane				0.0094	U	0.01	U	0.0049	U	0.0073	U	0.0046	U	0.004	U	0.0079	U	0.0046	U	0.0068	U	0.026	U	0.0084	U	0.0061	U	0.0095	R	0.0044	U
Methyl tert butyl ether	0.93	500	0.93	0.0047	U	0.005	U	0.0024	U	0.0036	U	0.0023	U	0.002	U	0.0039	U	0.0023	U	0.0034	U	0.013	U	0.0042	U	0.0031	U	0.0048	U	0.0022	U
Methylene chloride	0.05	500	0.05	0.012	U	0.012	U	0.0061	U	0.0091	U	0.0058	U	0.0051	U	0.0098	U	0.0058	U	0.0085	U	0.033	U	0.01	U	0.0077	U	0.012	U	0.0055	U
n-Butylbenzene	12	500	12	0.0023	U	0.0025	U	0.0012	U	0.0018	U	0.0012	U	0.001	U	0.002	U	0.0012	U	0.0017	U	0.0066	U	0.0021	U	0.0015	U	0.0024	U	0.0011	U
n-Propylbenzene	3.9	500	3.9	0.0023	U	0.0025	U	0.0012	U	0.0018	U	0.0012	U	0.001	U	0.002	U	0.0012	U	0.0017	U	0.0066	U	0.0021	U	0.0015	U	0.0024	U	0.0011	U
Naphthalene	12	500	12	0.0094	U	0.01	U	0.0049	U	0.0073	U	0.0046	U	0.004	U	0.0079	U	0.0046	U	0.0068	U	0.026	U	0.0084	U	0.0061	U	0.0095	R	0.0044	U
o-Xylene	0.26	500	1.6	0.0023	U	0.0025	U	0.0012	U	0.0018	U	0.0012	U	0.001	U	0.002	U	0.0012	U	0.0017	U	0.0066	U	0.0021	U	0.0015	U	0.0024	R	0.0011	U
p-Isopropyltoluene				0.0023	U	0.0025	U	0.0012	U	0.0018	U	0.0012	U	0.001	U	0.002	U	0.0012	U	0.0017	U	0.0066	U	0.0021	U	0.0015	U	0.0024	U	0.0011	U
p/m-Xylene	0.26	500	1.6	0.0047	U	0.005	U	0.0024	U	0.0036	U	0.0023	U	0.002	U	0.0039	U	0.0023	U	0.0034	U	0.013	U	0.0042	U	0.0031	U	0.0048	R	0.0022	U
sec-Butylbenzene	11	500	11	0.0023	U	0.0025	U	0.0012	U	0.0018	U	0.0012	U	0.001	U	0.002	U	0.0012	U	0.0017	U	0.0066	U	0.0021	U	0.0015	U	0.0024	U	0.0011	U
Styrene				0.0023	U	0.0025	U	0.0012	U	0.0018	U	0.0012	U	0.001	U	0.002	U	0.0012	U	0.0017	U	0.0066	U	0.0021	U	0.0015	U	0.0024	U	0.0011	U
tert-Butylbenzene	5.9	500	5.9	0.0047	U	0.005	U	0.0024	U	0.0036	U	0.0023	U	0.002	U	0.0039	U	0.0023	U	0.0034	U	0.013	U	0.0042	U	0.0031	U	0.0048	U	0.0022	U
Tetrachloroethene	1.3	150	1.3	0.0012	U	0.0012	U	0.00061	U	0.00091	U	0.00058	U	0.00051	U	0.00098	U	0.00058	U	0.00085	U	0.0033	U	0.001	U	0.00077	U	0.0012	U	0.00055	U
Toluene	0.7	500	0.7	0.0023	U	0.0025	U	0.0012	U	0.0018	U	0.0012	U	0.001	U	0.002	U	0.0012	U	0.0017	U	0.0066	U	0.0021	U	0.0015	U	0.0024	U	0.0011	U
trans-1,2-Dichloroethene	0.19	500	0.19	0.0035	U	0.0038	U	0.0018	U	0.0027	U	0.0017	U	0.0015	U	0.003	U	0.0017	U	0.0025	U	0.01	U	0.0032	U	0.0023	U	0.0036	U	0.0016	U
trans-1,3-Dichloropropene				0.0023	U	0.0025	U	0.0012	U	0.0018	U	0.0012	U	0.001	U	0.002	U	0.0012	U	0.0017	U	0.0066	U	0.0021	U	0.0015	U	0.0024	U	0.0011	U
Trichloroethene	0.47	200	0.47	0.0012	U	0.0012	U	0.00061	U	0.00091	U	0.00058	U	0.00051	U	0.00098	U	0.00058	U	0.00085	U	0.0033	U	0.001	U	0.00077	U	0.0012	U	0.00055	U
Trichlorofluoromethane				0.0094	U	0.01	U	0.0049	U	0.0073	U	0.0046	U	0.004	U	0.0079	U	0.0046	U	0.0068	U	0.026	U	0.0084	U	0.0061	U	0.0095	U	0.0044	U
Vinyl chloride	0.02	13	0.02	0.0023	U	0.0025	U	0.0012	U	0.0018	U	0.0012	U	0.001	U	0.002	U	0.0012	U	0.0017	U	0.0066	U	0.0021	U	0.0015	U	0.0024	U	0.0011	U
Total TIC Compounds				0	U	**0.00615**	**J**	0	U	0	U	0	U	0	U	**0.0108**	**J**	0	U	0	U	0	U	0	U	**0.0146**	**J**	**0.0326**	**J**	**0.0167**	**J**

Table 3
Remedial Investigation Report
Sub-Surface Soil Data Summary

LOCATION				SB-101 FILL		SB-101 NATIVE		SB-102 FILL		SB-102 NATIVE		SB-103 FILL		SB-103 NATIVE		SB-104 FILL		SB-104 NATIVE		SB-105 FILL		SB-105 NATIVE		SB-106 FILL		SB-106 NATIVE		SB-106A FILL		SB-106A NATIVE	
SAMPLING DATE				11/26/2024		11/26/2024		11/25/2024		11/25/2024		11/25/2024		11/25/2024		11/26/2024		11/26/2024		11/25/2024		11/25/2024		11/25/2024		11/25/2024		11/25/2024		11/25/2024	
LAB SAMPLE ID				L2469906-01		L2469906-02		L2469590-01		L2469590-02		L2469590-03		L2469590-04		L2469906-03		L2469906-04		L2469590-05		L2469590-06		L2469590-07		L2469590-08		L2469590-09		L2469590-10	
SAMPLE TYPE				SOIL		SOIL		SOIL		SOIL		SOIL		SOIL		SOIL		SOIL		SOIL		SOIL		SOIL		SOIL		SOIL		SOIL	
SAMPLE DEPTH (ft.)				4-10		12-15		3-8		10-20		2-6		8-14		5-10		15-20		0-5		10-15		1-6		9-15		1-5		8-10	
Analyte	Unrestricted Use SCO	Commercial Use SCO	Protection of Groundwater	Results	Qual	Results	Qual	Results	Qual	Results	Qual	Results	Qual	Results	Qual	Results	Qual	Results	Qual	Results	Qual	Results	Qual	Results	Qual	Results	Qual	Results	Qual	Results	Qual
Volatile Organics by EPA 5035 High																															
1,1,1-Trichloroethane	0.68	500	0.68	-	-	-	-	-	-	-	-	-	-	-	-	-	-	-	-	-	-	-	-	-	-	-	-	0.036	U	-	-
1,1,2,2-Tetrachloroethane				-	-	-	-	-	-	-	-	-	-	-	-	-	-	-	-	-	-	-	-	-	-	-	-	0.036	U	-	-
1,1,2-Trichloroethane				-	-	-	-	-	-	-	-	-	-	-	-	-	-	-	-	-	-	-	-	-	-	-	-	0.073	U	-	-
1,1-Dichloroethane	0.27	240	0.27	-	-	-	-	-	-	-	-	-	-	-	-	-	-	-	-	-	-	-	-	-	-	-	-	0.073	U	-	-
1,1-Dichloroethene	0.33	500	0.33	-	-	-	-	-	-	-	-	-	-	-	-	-	-	-	-	-	-	-	-	-	-	-	-	0.073	U	-	-
1,2,4-Trichlorobenzene				-	-	-	-	-	-	-	-	-	-	-	-	-	-	-	-	-	-	-	-	-	-	-	-	0.15	U	-	-
1,2,4-Trimethylbenzene	3.6	190	3.6	-	-	-	-	-	-	-	-	-	-	-	-	-	-	-	-	-	-	-	-	-	-	-	-	**0.062**	R	-	-
1,2-Dibromo-3-chloropropane				-	-	-	-	-	-	-	-	-	-	-	-	-	-	-	-	-	-	-	-	-	-	-	-	0.22	U	-	-
1,2-Dibromoethane				-	-	-	-	-	-	-	-	-	-	-	-	-	-	-	-	-	-	-	-	-	-	-	-	0.073	U	-	-
1,2-Dichlorobenzene	1.1	500	1.1	-	-	-	-	-	-	-	-	-	-	-	-	-	-	-	-	-	-	-	-	-	-	-	-	0.15	U	-	-
1,2-Dichloroethane	0.02	30	0.02	-	-	-	-	-	-	-	-	-	-	-	-	-	-	-	-	-	-	-	-	-	-	-	-	0.073	U	-	-
1,2-Dichloropropane				-	-	-	-	-	-	-	-	-	-	-	-	-	-	-	-	-	-	-	-	-	-	-	-	0.073	U	-	-
1,3,5-Trimethylbenzene	8.4	190	8.4	-	-	-	-	-	-	-	-	-	-	-	-	-	-	-	-	-	-	-	-	-	-	-	-	**0.029**	R	-	-
1,3-Dichlorobenzene	2.4	280	2.4	-	-	-	-	-	-	-	-	-	-	-	-	-	-	-	-	-	-	-	-	-	-	-	-	0.15	U	-	-
1,4-Dichlorobenzene	1.8	130	1.8	-	-	-	-	-	-	-	-	-	-	-	-	-	-	-	-	-	-	-	-	-	-	-	-	0.15	U	-	-
2-Butanone	0.12	500	0.12	-	-	-	-	-	-	-	-	-	-	-	-	-	-	-	-	-	-	-	-	-	-	-	-	0.73	U	-	-
2-Hexanone				-	-	-	-	-	-	-	-	-	-	-	-	-	-	-	-	-	-	-	-	-	-	-	-	0.73	U	-	-
4-Methyl-2-pentanone				-	-	-	-	-	-	-	-	-	-	-	-	-	-	-	-	-	-	-	-	-	-	-	-	0.73	U	-	-
Acetone	0.05	500	0.05	-	-	-	-	-	-	-	-	-	-	-	-	-	-	-	-	-	-	-	-	-	-	-	-	0.73	U	-	-
Benzene	0.06	44	0.06	-	-	-	-	-	-	-	-	-	-	-	-	-	-	-	-	-	-	-	-	-	-	-	-	0.036	U	-	-
Bromodichloromethane				-	-	-	-	-	-	-	-	-	-	-	-	-	-	-	-	-	-	-	-	-	-	-	-	0.036	U	-	-
Bromoform				-	-	-	-	-	-	-	-	-	-	-	-	-	-	-	-	-	-	-	-	-	-	-	-	0.29	U	-	-
Bromomethane				-	-	-	-	-	-	-	-	-	-	-	-	-	-	-	-	-	-	-	-	-	-	-	-	0.15	U	-	-
Carbon disulfide				-	-	-	-	-	-	-	-	-	-	-	-	-	-	-	-	-	-	-	-	-	-	-	-	0.73	U	-	-
Carbon tetrachloride	0.76	22	0.76	-	-	-	-	-	-	-	-	-	-	-	-	-	-	-	-	-	-	-	-	-	-	-	-	0.073	U	-	-
Chlorobenzene	1.1	500	1.1	-	-	-	-	-	-	-	-	-	-	-	-	-	-	-	-	-	-	-	-	-	-	-	-	0.036	U	-	-
Chloroethane				-	-	-	-	-	-	-	-	-	-	-	-	-	-	-	-	-	-	-	-	-	-	-	-	0.15	U	-	-
Chloroform	0.37	350	0.37	-	-	-	-	-	-	-	-	-	-	-	-	-	-	-	-	-	-	-	-	-	-	-	-	0.11	U	-	-
Chloromethane				-	-	-	-	-	-	-	-	-	-	-	-	-	-	-	-	-	-	-	-	-	-	-	-	0.29	U	-	-
cis-1,2-Dichloroethene	0.25	500	0.25	-	-	-	-	-	-	-	-	-	-	-	-	-	-	-	-	-	-	-	-	-	-	-	-	0.073	U	-	-
cis-1,3-Dichloropropene				-	-	-	-	-	-	-	-	-	-	-	-	-	-	-	-	-	-	-	-	-	-	-	-	0.036	U	-	-
Cyclohexane				-	-	-	-	-	-	-	-	-	-	-	-	-	-	-	-	-	-	-	-	-	-	-	-	**0.17**	R	-	-
Dibromochloromethane				-	-	-	-	-	-	-	-	-	-	-	-	-	-	-	-	-	-	-	-	-	-	-	-	0.073	U	-	-
Dichlorodifluoromethane				-	-	-	-	-	-	-	-	-	-	-	-	-	-	-	-	-	-	-	-	-	-	-	-	0.73	U	-	-
Ethylbenzene	1	390	1	-	-	-	-	-	-	-	-	-	-	-	-	-	-	-	-	-	-	-	-	-	-	-	-	0.073	R	-	-
Freon-113				-	-	-	-	-	-	-	-	-	-	-	-	-	-	-	-	-	-	-	-	-	-	-	-	0.29	U	-	-
Isopropylbenzene				-	-	-	-	-	-	-	-	-	-	-	-	-	-	-	-	-	-	-	-	-	-	-	-	0.073	U	-	-
Methyl Acetate				-	-	-	-	-	-	-	-	-	-	-	-	-	-	-	-	-	-	-	-	-	-	-	-	0.29	U	-	-
Methyl cyclohexane				-	-	-	-	-	-	-	-	-	-	-	-	-	-	-	-	-	-	-	-	-	-	-	-	**0.66**	R	-	-
Methyl tert butyl ether	0.93	500	0.93	-	-	-	-	-	-	-	-	-	-	-	-	-	-	-	-	-	-	-	-	-	-	-	-	0.15	U	-	-
Methylene chloride	0.05	500	0.05	-	-	-	-	-	-	-	-	-	-	-	-	-	-	-	-	-	-	-	-	-	-	-	-	0.36	U	-	-
n-Butylbenzene	12	500	12	-	-	-	-	-	-	-	-	-	-	-	-	-	-	-	-	-	-	-	-	-	-	-	-	0.073	U	-	-
n-Propylbenzene	3.9	500	3.9	-	-	-	-	-	-	-	-	-	-	-	-	-	-	-	-	-	-	-	-	-	-	-	-	0.073	U	-	-
Naphthalene	12	500	12	-	-	-	-	-	-	-	-	-	-	-	-	-	-	-	-	-	-	-	-	-	-	-	-	**0.055**	R	-	-
o-Xylene	0.26	500	1.6	-	-	-	-	-	-	-	-	-	-	-	-	-	-	-	-	-	-	-	-	-	-	-	-	**0.053**	R	-	-
p-Isopropyltoluene				-	-	-	-	-	-	-	-	-	-	-	-	-	-	-	-	-	-	-	-	-	-	-	-	0.073	U	-	-
p/m-Xylene	0.26	500	1.6	-	-	-	-	-	-	-	-	-	-	-	-	-	-	-	-	-	-	-	-	-	-	-	-	**0.047**	R	-	-
sec-Butylbenzene	11	500	11	-	-	-	-	-	-	-	-	-	-	-	-	-	-	-	-	-	-	-	-	-	-	-	-	0.073	U	-	-
Styrene				-	-	-	-	-	-	-	-	-	-	-	-	-	-	-	-	-	-	-	-	-	-	-	-	0.073	U	-	-
tert-Butylbenzene	5.9	500	5.9	-	-	-	-	-	-	-	-	-	-	-	-	-	-	-	-	-	-	-	-	-	-	-	-	0.15	U	-	-
Tetrachloroethene	1.3	150	1.3	-	-	-	-	-	-	-	-	-	-	-	-	-	-	-	-	-	-	-	-	-	-	-	-	0.036	U	-	-
Toluene	0.7	500	0.7	-	-	-	-	-	-	-	-	-	-	-	-	-	-	-	-	-	-	-	-	-	-	-	-	0.073	U	-	-
trans-1,2-Dichloroethene	0.19	500	0.19	-	-	-	-	-	-	-	-	-	-	-	-	-	-	-	-	-	-	-	-	-	-	-	-	0.11	U	-	-
trans-1,3-Dichloropropene				-	-	-	-	-	-	-	-	-	-	-	-	-	-	-	-	-	-	-	-	-	-	-	-	0.073	U	-	-
Trichloroethene	0.47	200	0.47	-	-	-	-	-	-	-	-	-	-	-	-	-	-	-	-	-	-	-	-	-	-	-	-	0.036	U	-	-
Trichlorofluoromethane				-	-	-	-	-	-	-	-	-	-	-	-	-	-	-	-	-	-	-	-	-	-	-	-	0.29	U	-	-
Vinyl chloride	0.02	13	0.02	-	-	-	-	-	-	-	-	-	-	-	-	-	-	-	-	-	-	-	-	-	-	-	-	0.073	U	-	-
Total TIC Compounds				-	-	-	-	-	-	-	-	-	-	-	-	-	-	-	-	-	-	-	-	-	-	-	-	0	U	-	-

Table 3
Remedial Investigation Report
Sub-Surface Soil Data Summary

LOCATION				SB-101 FILL		SB-101 NATIVE		SB-102 FILL		SB-102 NATIVE		SB-103 FILL		SB-103 NATIVE		SB-104 FILL		SB-104 NATIVE		SB-105 FILL		SB-105 NATIVE		SB-106 FILL		SB-106 NATIVE		SB-106A FILL		SB-106A NATIVE	
SAMPLING DATE				11/26/2024		11/26/2024		11/25/2024		11/25/2024		11/25/2024		11/25/2024		11/26/2024		11/26/2024		11/25/2024		11/25/2024		11/25/2024		11/25/2024		11/25/2024		11/25/2024	
LAB SAMPLE ID				L2469906-01		L2469906-02		L2469590-01		L2469590-02		L2469590-03		L2469590-04		L2469906-03		L2469906-04		L2469590-05		L2469590-06		L2469590-07		L2469590-08		L2469590-09		L2469590-10	
SAMPLE TYPE				SOIL		SOIL		SOIL		SOIL		SOIL		SOIL		SOIL		SOIL		SOIL		SOIL		SOIL		SOIL		SOIL		SOIL	
SAMPLE DEPTH (ft.)				4-10		12-15		3-8		10-20		2-6		8-14		5-10		15-20		0-5		10-15		1-6		9-15		1-5		8-10	
Analyte	**Unrestricted Use SCO**	**Commercial Use SCO**	**Protection of Groundwater**	**Results**	**Qual**	**Results**	**Qual**	**Results**	**Qual**	**Results**	**Qual**	**Results**	**Qual**	**Results**	**Qual**	**Results**	**Qual**	**Results**	**Qual**	**Results**	**Qual**	**Results**	**Qual**	**Results**	**Qual**	**Results**	**Qual**	**Results**	**Qual**	**Results**	**Qual**
Semivolatile Organics by GC/MS																															
1,2,4,5-Tetrachlorobenzene				0.19	U	0.32	U	0.2	U	0.26	U	0.2	U	0.19	U	0.26	U	0.21	U	0.19	U	0.62	U	0.18	U	0.23	U	0.18	U	0.18	U
1,4-Dioxane	0.1	130	0.1	0.029	U	0.048	U	0.03	U	0.039	U	0.031	U	0.028	U	0.039	U	0.032	U	0.028	U	0.093	U	0.028	U	0.035	U	0.027	U	0.027	U
2,3,4,6-Tetrachlorophenol				0.19	U	0.32	U	0.2	U	0.26	U	0.2	U	0.19	U	0.26	U	0.21	U	0.19	U	0.62	U	0.18	U	0.23	U	0.18	U	0.18	U
2,4,5-Trichlorophenol				0.19	U	0.32	U	0.2	U	0.26	U	0.2	U	0.19	U	0.26	U	0.21	U	0.19	U	0.62	U	0.18	U	0.23	U	0.18	U	0.18	U
2,4,6-Trichlorophenol				0.12	U	0.19	U	0.12	U	0.16	U	0.12	U	0.11	U	0.16	U	0.13	U	0.11	U	0.37	U	0.11	U	0.14	U	0.11	U	0.11	U
2,4-Dichlorophenol				0.17	U	0.29	U	0.18	U	0.24	U	0.18	U	0.17	U	0.23	U	0.19	U	0.17	U	0.56	U	0.17	U	0.21	U	0.16	U	0.16	U
2,4-Dimethylphenol				0.19	U	0.32	U	0.2	U	0.26	U	0.2	U	0.19	U	0.26	U	0.21	U	0.19	U	0.62	U	0.18	U	0.23	U	0.18	U	0.18	U
2,4-Dinitrophenol				0.93	U	1.6	U	0.98	U	1.2	U	0.99	U	0.9	U	1.2	U	1	U	0.9	U	3	U	0.89	U	1.1	U	0.87	U	0.88	U
2,4-Dinitrotoluene				0.19	U	0.32	U	0.2	U	0.26	U	0.2	U	0.19	U	0.26	U	0.21	U	0.19	U	0.62	U	0.18	U	0.23	U	0.18	U	0.18	U
2,6-Dinitrotoluene				0.19	U	0.32	U	0.2	U	0.26	U	0.2	U	0.19	U	0.26	U	0.21	U	0.19	U	0.62	U	0.18	U	0.23	U	0.18	U	0.18	U
2-Chloronaphthalene				0.19	U	0.32	U	0.2	U	0.26	U	0.2	U	0.19	U	0.26	U	0.21	U	0.19	U	0.62	U	0.18	U	0.23	U	0.18	U	0.18	U
2-Chlorophenol				0.19	U	0.32	U	0.2	U	0.26	U	0.2	U	0.19	U	0.26	U	0.21	U	0.19	U	0.62	U	0.18	U	0.23	U	0.18	U	0.18	U
2-Methylnaphthalene				**0.034**	**J**	0.39	U	**0.046**	**J**	0.31	U	**0.027**	**J**	**0.096**	**J**	0.31	U	0.26	U	**0.11**	**J**	0.75	U	**0.17**	**J**	0.28	U	**0.44**		**0.092**	**J**
2-Methylphenol	0.33	500	0.33	0.19	U	0.32	U	0.2	U	0.26	U	0.2	U	0.19	U	0.26	U	0.21	U	0.19	U	0.62	U	0.18	U	0.23	U	0.18	U	0.18	U
2-Nitroaniline				0.19	U	0.32	U	0.2	U	0.26	U	0.2	U	0.19	U	0.26	U	0.21	U	0.19	U	0.62	U	0.18	U	0.23	U	0.18	U	0.18	U
2-Nitrophenol				0.42	U	0.7	U	0.44	U	0.56	U	0.44	U	0.4	U	0.56	U	0.46	U	0.4	U	1.3	U	0.4	U	0.5	U	0.39	U	0.4	U
3,3'-Dichlorobenzidine				0.19	U	0.32	U	0.2	U	0.26	U	0.2	U	0.19	U	0.26	U	0.21	U	0.19	U	0.62	U	0.18	U	0.23	U	0.18	U	0.18	U
3-Methylphenol/4-Methylphenol	0.33	500	0.33	0.28	U	0.46	U	0.29	U	0.38	U	**0.054**	**J**	**0.11**	**J**	0.37	U	0.31	U	0.27	U	0.9	U	0.27	U	0.34	U	0.26	U	0.26	U
3-Nitroaniline				0.19	U	0.32	U	0.2	U	0.26	U	0.2	U	0.19	U	0.26	U	0.21	U	0.19	U	0.62	U	0.18	U	0.23	U	0.18	U	0.18	U
4,6-Dinitro-o-cresol				0.5	U	0.84	U	0.53	U	0.68	U	0.53	U	0.48	U	0.68	U	0.56	U	0.49	U	1.6	U	0.48	U	0.61	U	0.47	U	0.48	U
4-Bromophenyl phenyl ether				0.19	U	0.32	U	0.2	U	0.26	U	0.2	U	0.19	U	0.26	U	0.21	U	0.19	U	0.62	U	0.18	U	0.23	U	0.18	U	0.18	U
4-Chloroaniline				0.19	U	0.32	U	0.2	U	0.26	U	0.2	U	0.19	U	0.26	U	0.21	U	0.19	U	0.62	U	0.18	U	0.23	U	0.18	U	0.18	U
4-Chlorophenyl phenyl ether				0.19	U	0.32	U	0.2	U	0.26	U	0.2	U	0.19	U	0.26	U	0.21	U	0.19	U	0.62	U	0.18	U	0.23	U	0.18	U	0.18	U
4-Nitroaniline				0.19	U	0.32	U	0.2	U	0.26	U	0.2	U	0.19	U	0.26	U	0.21	U	0.19	U	0.62	U	0.18	U	0.23	U	0.18	U	0.18	U
4-Nitrophenol				0.27	U	0.45	U	0.28	U	0.36	U	0.29	U	0.26	U	0.36	U	0.3	U	0.26	U	0.87	U	0.26	U	0.33	U	0.25	U	0.26	U
Acenaphthene	20	500	98	0.15	U	0.26	U	**0.029**	**J**	0.21	U	**0.036**	**J**	**0.088**	**J**	**0.03**	**J**	0.17	U	**0.099**	**J**	0.5	U	**0.03**	**J**	0.19	U	0.14	U	**0.18**	
Acenaphthylene	100	500	107	0.15	U	0.26	U	**0.037**	**J**	0.21	U	**0.23**		**0.16**		0.21	U	0.17	U	**0.04**	**J**	**0.098**	**J**	**0.28**		0.19	U	0.14	U	**0.17**	
Acetophenone				0.19	U	0.32	U	0.2	U	0.26	U	0.2	U	0.19	U	0.26	U	0.21	U	0.19	U	0.62	U	0.18	U	0.23	U	0.18	U	0.18	U
Anthracene	100	500	1000	0.12	U	0.19	U	**0.08**	**J**	0.16	U	**0.4**		**0.26**		**0.069**	**J**	0.13	U	**1.1**		0.37	U	**0.46**		0.14	U	**0.036**	**J**	**0.55**	
Atrazine				0.15	U	0.26	U	0.16	U	0.21	U	0.16	U	0.15	U	0.21	U	0.17	U	0.15	U	0.5	U	0.15	U	0.19	U	0.14	U	0.15	U
Benzaldehyde				0.26	U	0.22	J	0.27	U	0.34	U	0.27	U	0.25	U	0.34	U	0.28	U	**0.051**	**J**	**0.4**	**J**	0.24	U	0.31	U	0.24	U	0.24	U
Benzo(a)anthracene	1	5.6	1	**0.05**	**J**	0.05	J	**0.29**		0.16	U	**1.4**		**0.41**		**0.11**	**J**	0.13	U	**4**		**0.082**	**J**	**3.9**		0.14	U	**0.099**	**J**	**1.1**	
Benzo(a)pyrene	1	1	22	**0.059**	**J**	0.26	U	**0.32**		0.21	U	**1.6**		**0.36**		**0.097**	**J**	0.17	U	**3.9**		0.5	U	**5.8**		0.19	U	**0.096**	**J**	**0.95**	
Benzo(b)fluoranthene	1	5.6	1.7	**0.078**	**J**	0.062	J	**0.38**		0.16	U	**1.7**		**0.42**		**0.12**	**J**	0.13	U	**4.6**		**0.12**	**J**	**7.3**		0.14	U	**0.12**		**1.3**	
Benzo(ghi)perylene	100	500	1000	**0.073**	**J**	0.048	J	**0.24**		0.21	U	**1.1**		**0.21**		**0.086**	**J**	0.17	U	**2.7**		**0.091**	**J**	**5.8**		0.19	U	**0.12**	**J**	**0.58**	
Benzo(k)fluoranthene	0.8	56	1.7	0.12	U	0.19	U	**0.13**		0.16	U	**0.73**		**0.14**		**0.044**	**J**	0.13	U	**1.6**		0.37	U	**2**		0.14	U	**0.045**	**J**	**0.35**	
Biphenyl				0.44	U	0.74	U	0.46	U	0.6	U	0.47	U	0.42	U	0.59	U	0.49	U	**0.027**	**J**	1.4	U	**0.025**	**J**	0.53	U	**0.042**	**J**	**0.032**	**J**
Bis(2-chloroethoxy)methane				0.21	U	0.35	U	0.22	U	0.28	U	0.22	U	0.2	U	0.28	U	0.23	U	0.2	U	0.67	U	0.2	U	0.25	U	0.2	U	0.2	U
Bis(2-chloroethyl)ether				0.17	U	0.29	U	0.18	U	0.24	U	0.18	U	0.17	U	0.23	U	0.19	U	0.17	U	0.56	U	0.17	U	0.21	U	0.16	U	0.16	U
Bis(2-chloroisopropyl)ether				0.23	U	0.39	U	0.24	U	0.31	U	0.25	U	0.22	U	0.31	U	0.26	U	0.22	U	0.75	U	0.22	U	0.28	U	0.22	U	0.22	U
Bis(2-ethylhexyl)phthalate				0.19	U	0.32	U	0.2	U	0.26	U	0.2	U	0.19	U	0.26	U	0.21	U	0.19	U	0.62	U	0.18	U	0.23	U	0.18	U	0.18	U
Butyl benzyl phthalate				0.19	U	0.32	U	0.2	U	0.26	U	0.2	U	0.19	U	0.26	U	0.21	U	0.19	U	0.62	U	0.18	U	0.23	U	0.18	U	0.18	U
Caprolactam				0.19	U	0.32	U	0.2	U	0.26	U	0.2	U	0.19	U	0.26	U	0.21	U	0.19	U	0.62	U	0.18	U	0.23	U	0.18	U	0.18	U
Carbazole				0.19	U	0.32	U	**0.053**	**J**	0.26	U	**0.15**	**J**	**0.084**	**J**	**0.032**	**J**	0.21	U	**0.56**		0.62	U	**0.23**		0.23	U	**0.023**	**J**	**0.39**	
Chrysene	1	56	1	**0.067**	**J**	**0.043**	**J**	**0.31**		0.16	U	**1.1**		**0.36**		**0.1**	**J**	0.13	U	**3.8**		**0.086**	**J**	**3.4**		0.14	U	**0.14**		**1.1**	
Di-n-butylphthalate				0.19	U	0.32	U	0.2	U	0.26	U	0.2	U	0.19	U	0.26	U	0.21	U	0.19	U	0.62	U	0.18	U	0.23	U	0.18	U	0.18	U
Di-n-octylphthalate				0.19	U	0.32	U	0.2	U	0.26	U	0.2	U	0.19	U	0.26	U	0.21	U	0.19	U	0.62	U	0.18	U	0.23	U	0.18	U	0.18	U
Dibenzo(a,h)anthracene	0.33	0.56	1000	0.12	U	0.19	U	**0.049**	**J**	0.16	U	**0.22**		**0.045**	**J**	0.16	U	0.13	U	**0.78**		0.37	U	**0.79**		0.14	U	0.11	U	**0.18**	
Dibenzofuran	7	350	210	0.19	U	0.32	U	**0.033**	**J**	0.26	U	**0.069**	**J**	**0.11**	**J**	**0.026**	**J**	0.21	U	**0.19**		0.62	U	**0.11**	**J**	0.23	U	**0.14**	**J**	**0.22**	
Diethyl phthalate				0.19	U	0.32	U	0.2	U	0.26	U	0.2	U	0.19	U	0.26	U	0.21	U	0.19	U	0.62	U	0.18	U	0.23	U	0.18	U	0.18	U
Dimethyl phthalate				0.19	U	0.32	U	0.2	U	0.26	U	0.2	U	0.19	U	0.26	U	0.21	U	0.19	U	0.62	U	0.18	U	0.23	U	0.18	U	0.18	U
Fluoranthene	100	500	1000	**0.076**	**J**	**0.071**	**J**	**0.59**		0.16	U	**2**		**0.95**		**0.25**		0.13	U	**5.7**		0.37	U	**3.6**		0.14	U	**0.1**	**J**	**2.8**	
Fluorene	30	500	386	0.19	U	0.32	U	**0.039**	**J**	0.26	U	**0.091**	**J**	**0.17**	**J**	**0.037**	**J**	0.21	U	**0.16**	**J**	0.62	U	**0.08**	**J**	0.23	U	**0.026**	**J**	**0.35**	
Hexachlorobenzene	0.33	6	3.2	0.12	U	0.19	U	0.12	U	0.16	U	0.12	U	0.11	U	0.16	U	0.13	U	0.11	U	0.37	U	0.11	U	0.14	U	0.11	U	0.11	U
Hexachlorobutadiene				0.19	U	0.32	U	0.2	U	0.26	U	0.2	U	0.19	U	0.26	U	0.21	U	0.19	U	0.62	U	0.18	U	0.23	U	0.18	U	0.18	U
Hexachlorocyclopentadiene				0.55	UJ	0.92	UJ	0.58	U	0.75	U	0.59	U	0.53	U	0.74	UJ	0.61	UJ	0.54	U	1.8	U	0.53	U	0.67	U	0.52	U	0.52	U
Hexachloroethane				0.15	U	0.26	U	0.16	U	0.21	U	0.16	U	0.15	U	0.21	U	0.17	U	0.15	U	0.5	U	0.15	U	0.19	U	0.14	U	0.15	U
Indeno(1,2,3-cd)pyrene	0.5	5.6	8.2	**0.051**	**J**	0.26	U	**0.2**		0.21	U	**1**		**0.2**		**0.061**	**J**	0.17	U	**2.5**		0.5	U	**5.2**		0.19	U	**0.078**	**J**	**0.62**	
Isophorone				0.17	U	0.29	U	0.18	U	0.24	U	0.18	U	0.17	U	0.23	U	0.19	U	0.17	U	0.56	U	0.17	U	0.21	U	0.16	U	0.16	U
n-Nitrosodi-n-propylamine				0.19	U	0.32	U	0.2	U	0.26	U	0.2	U	0.19	U	0.26	U	0.21	U	0.19	U	0.62	U	0.18	U	0.23	U	0.18	U	0.18	U
Naphthalene	12	500	12	**0.036**	**J**	**0.039**	**J**	**0.067**	**J**	0.26	U	**0.13**	**J**	**0.3**		**0.061**	**J**	0.21	U	**0.14**	**J**	**0.11**	**J**	**0.13**	**J**	0.23	U	**0.19**		**0.29**	
NDPA/DPA				0.15	U	0.26	U	0.16	U	0.21	U	0.16	U	0.15	U	0.21	U	0.17	U	0.15	U	0.5	U	0.15	U	0.19	U	0.14	U	0.15	U
Nitrobenzene				0.17	U	0.29	U	0.18	U	0.24	U	0.18	U	0.17	U	0.23	U	0.19	U	0.17	U	0.56	U	0.17	U	0.21	U	0.16	U	0.16	U
p-Chloro-m-cresol				0.19	U	0.32	U	0.2	U	0.26	U	0.2	U	0.19	U	0.26	U	0.21	U	0.19	U	0.62	U	0.18	U	0.23	U	0.18	U	0.18	U
Pentachlorophenol	0.8	6.7	0.8	0.15	U	0.26	U	0.16	U	0.21	U	0.16	U	0.15	U	0.21	U	0.17	U	0.15	U	0.5	U	0.15	U	0.19	U	0.14	UJ	0.15	UJ
Phenanthrene	100	500	1000	**0.087**	**J**	**0.084**	**J**	**0.51**		0.16	U	**0.89**		**0.94**		**0.24**		0.13	U	**4.6**		0.37	U	**1.8**		0.14	U	**0.4**		**3**	
Phenol	0.33	500	0.33	0.19	U	0.32	U	0.2	U	0.26	U	**0.041**	**J**	**0.038**	**J**	0.26	U	0.21	U	0.19	U	0.62	U	0.18	U	0.23	U	0.18	U	0.18	U
Pyrene	100	500	1000	**0.07**	**J**	**0.067**	**J**	**0.53**		0.16	U	**1.8**		**0.79**		**0.2**		0.13	U	**5.2**		**0.092**	**J**	**3.7**		0.14	U	**0.11**		**2**	
Total TIC Compounds				0	U	**33.5**	**J**	**0.26**	**J**	**5.01**	**J**	**4.34**	**J**	**2.34**	**J**	**0.47**	**J**	0	U	**17.6**	**J**	**11**	**J**	**21.7**	**J**	**9.52**	**J**	**6.62**	**J**	**4.03**	**J**
Petroleum Hydrocarbon Quantitation																															
TPH (C10-C36)				**28.6**	**J**	-	-	**71**		-	-	**333**		-	-	**71.6**		-	-	**318**		-	-	**128**		-	-	-	-	-	-

Table 3
Remedial Investigation Report
Sub-Surface Soil Data Summary

LOCATION				SB-101 FILL		SB-101 NATIVE		SB-102 FILL		SB-102 NATIVE		SB-103 FILL		SB-103 NATIVE		SB-104 FILL		SB-104 NATIVE		SB-105 FILL		SB-105 NATIVE		SB-106 FILL		SB-106 NATIVE		SB-106A FILL		SB-106A NATIVE	
SAMPLING DATE				11/26/2024		11/26/2024		11/25/2024		11/25/2024		11/25/2024		11/25/2024		11/26/2024		11/26/2024		11/25/2024		11/25/2024		11/25/2024		11/25/2024		11/25/2024		11/25/2024	
LAB SAMPLE ID				L2469906-01		L2469906-02		L2469590-01		L2469590-02		L2469590-03		L2469590-04		L2469906-03		L2469906-04		L2469590-05		L2469590-06		L2469590-07		L2469590-08		L2469590-09		L2469590-10	
SAMPLE TYPE				SOIL		SOIL		SOIL		SOIL		SOIL		SOIL		SOIL		SOIL		SOIL		SOIL		SOIL		SOIL		SOIL		SOIL	
SAMPLE DEPTH (ft.)				4-10		12-15		3-8		10-20		2-6		8-14		5-10		15-20		0-5		10-15		1-6		9-15		1-5		8-10	
Analyte	**Unrestricted Use SCO**	**Commercial Use SCO**	**Protection of Groundwater**	**Results**	**Qual**	**Results**	**Qual**	**Results**	**Qual**	**Results**	**Qual**	**Results**	**Qual**	**Results**	**Qual**	**Results**	**Qual**	**Results**	**Qual**	**Results**	**Qual**	**Results**	**Qual**	**Results**	**Qual**	**Results**	**Qual**	**Results**	**Qual**	**Results**	**Qual**
Polychlorinated Biphenyls by GC																															
Aroclor 1016	0.1	1	3.2	0.0546	U	0.0971	U	0.0566	U	0.0752	U	0.0587	U	0.056	U	0.0753	U	0.061	U	0.0532	U	0.174	U	0.0541	U	0.0678	U	-	-	-	-
Aroclor 1221	0.1	1	3.2	0.0546	U	0.0971	U	0.0566	U	0.0752	U	0.0587	U	0.056	U	0.0753	U	0.061	U	0.0532	U	0.174	U	0.0541	U	0.0678	U	-	-	-	-
Aroclor 1232	0.1	1	3.2	0.0546	U	0.0971	U	0.0566	U	0.0752	U	0.0587	U	0.056	U	0.0753	U	0.061	U	0.0532	U	0.174	U	0.0541	U	0.0678	U	-	-	-	-
Aroclor 1242	0.1	1	3.2	0.0546	U	0.0971	U	0.0566	U	0.0752	U	0.0587	U	0.056	U	0.0753	U	0.061	U	0.0532	U	0.174	U	0.0541	U	0.0678	U	-	-	-	-
Aroclor 1248	0.1	1	3.2	0.0546	U	0.0971	U	0.0566	U	0.0752	U	0.0587	U	0.056	U	0.0753	U	0.061	U	0.0532	U	0.174	U	0.0541	U	0.0678	U	-	-	-	-
Aroclor 1254	0.1	1	3.2	**0.0137**	**J**	0.0971	U	0.0566	U	0.0752	U	0.0587	U	0.056	U	0.0753	U	0.061	U	0.0532	U	0.174	U	0.0541	U	0.0678	U	-	-	-	-
Aroclor 1260	0.1	1	3.2	0.0546	U	0.0971	U	0.0566	U	0.0752	U	0.0587	U	0.056	U	0.0753	U	0.061	U	0.0532	U	0.174	U	0.0541	U	0.0678	U	-	-	-	-
Aroclor 1262	0.1	1	3.2	0.0546	U	0.0971	U	0.0566	U	0.0752	U	0.0587	U	0.056	U	0.0753	U	0.061	U	0.0532	U	0.174	U	0.0541	U	0.0678	U	-	-	-	-
Aroclor 1268	0.1	1	3.2	**0.00994**	**JIP**	**0.018**	**J**	0.0566	U	0.0752	U	0.0587	U	0.056	U	0.0753	U	0.061	U	0.0532	U	0.174	U	0.0541	U	0.0678	U	-	-	-	-
PCBs, Total	0.1	1	3.2	**0.0236**	**J**	**0.018**	**J**	0.0566	U	0.0752	U	0.0587	U	0.056	U	0.0753	U	0.061	U	0.0532	U	0.174	U	0.0541	U	0.0678	U	-	-	-	-
Chlorinated Herbicides by GC																															
2,4,5-T				0.194	U	0.322	U	0.201	U	0.262	U	0.206	U	0.19	U	0.254	U	0.211	U	0.187	U	0.619	U	0.182	U	0.233	U	-	-	-	-
2,4,5-TP (Silvex)	3.8	500	3.8	0.194	U	0.322	U	0.201	U	0.262	U	0.206	U	0.19	U	0.254	U	0.211	U	0.187	U	0.619	U	0.182	U	0.233	U	-	-	-	-
2,4-D				0.194	U	0.322	U	0.201	U	0.262	U	0.206	U	0.19	U	0.254	U	0.211	U	0.187	U	0.619	U	0.182	U	0.233	U	-	-	-	-
Organochlorine Pesticides by GC																															
4,4'-DDD	0.0033	92	14	0.00186	U	0.00308	U	0.00194	U	0.00248	U	0.00194	U	0.00176	U	0.00239	U	0.00198	U	0.00172	U	0.00576	U	0.00172	U	0.00221	U	-	-	-	-
4,4'-DDE	0.0033	62	17	0.00186	U	0.00308	U	0.00194	U	0.00248	U	0.00194	U	0.00176	U	0.00239	U	0.00198	U	0.00172	U	0.00576	U	0.00172	U	0.00221	U	-	-	-	-
4,4'-DDT	0.0033	47	136	0.00186	U	0.00308	U	0.00194	U	0.00248	U	0.00194	U	0.00176	U	0.00239	U	0.00198	U	0.00172	U	0.00576	U	0.00172	U	0.00221	U	-	-	-	-
Aldrin	0.005	0.68	0.19	0.00186	U	0.00308	U	0.00194	U	0.00248	U	0.00194	U	0.00176	U	0.00239	U	0.00198	U	0.00172	U	0.00576	U	0.00172	U	0.00221	U	-	-	-	-
Alpha-BHC	0.02	3.4	0.02	0.00078	U	0.00128	U	0.00081	U	0.00104	U	0.00081	U	0.00073	U	0.00099	U	0.00083	U	0.00072	U	0.0024	U	0.00072	U	0.00092	U	-	-	-	-
Beta-BHC	0.036	3	0.09	0.00186	U	0.00308	U	0.00194	U	0.00248	U	0.00194	U	0.00176	U	0.00239	U	0.00198	U	0.00172	U	0.00576	U	0.00172	U	0.00221	U	-	-	-	-
Chlordane				0.0155	U	0.0257	U	0.0162	U	0.0207	U	0.0162	U	0.0147	U	0.0199	U	0.0165	U	0.0143	U	0.048	U	0.0143	U	0.0184	U	-	-	-	-
cis-Chlordane	0.094	24	2.9	0.00233	U	0.00386	U	0.00243	U	0.0031	U	0.00243	U	0.0022	U	0.00298	U	0.00248	U	0.00215	U	0.0072	U	0.00215	U	0.00276	U	-	-	-	-
Delta-BHC	0.04	500	0.25	0.00186	U	0.00308	U	0.00194	U	0.00248	U	0.00194	U	0.00176	U	0.00239	U	0.00198	U	0.00172	U	0.00576	U	0.00172	U	0.00221	U	-	-	-	-
Dieldrin	0.005	1.4	0.1	0.00117	U	0.00193	U	0.00121	U	0.00155	U	0.00122	U	0.0011	U	0.00149	U	0.00124	U	0.00107	U	0.0036	U	0.00107	U	0.00138	U	-	-	-	-
Endosulfan I	2.4	200	102	0.00186	U	0.00308	U	0.00194	U	0.00248	U	0.00194	U	0.00176	U	0.00239	U	0.00198	U	0.00172	U	0.00576	U	0.00172	U	0.00221	U	-	-	-	-
Endosulfan II	2.4	200	102	0.00186	U	0.00308	U	0.00194	U	0.00248	U	0.00194	U	0.00176	U	0.00239	U	0.00198	U	0.00172	U	0.00576	U	0.00172	U	0.00221	U	-	-	-	-
Endosulfan sulfate	2.4	200	1000	0.00078	U	0.00128	U	0.00081	U	0.00104	U	0.00081	U	0.00073	U	0.00099	U	0.00083	U	0.00072	U	0.0024	U	0.00072	U	0.00092	U	-	-	-	-
Endrin	0.014	89	0.06	0.00078	U	0.00128	U	0.00081	U	0.00104	U	0.00081	U	0.00073	U	0.00099	U	0.00083	U	0.00072	U	0.0024	U	0.00072	U	0.00092	U	-	-	-	-
Endrin aldehyde				0.00233	U	0.00386	U	0.00243	U	0.0031	U	0.00243	U	0.0022	U	0.00298	U	0.00248	U	0.00215	U	0.0072	U	0.00215	U	0.00276	U	-	-	-	-
Endrin ketone				0.00186	U	0.00308	U	0.00194	U	0.00248	U	0.00194	U	0.00176	U	0.00239	U	0.00198	U	0.00172	U	0.00576	U	0.00172	U	0.00221	U	-	-	-	-
Heptachlor	0.042	15	0.38	0.00093	U	0.00154	U	0.00097	U	0.00124	U	0.00097	U	0.00088	U	0.00119	U	0.00099	U	0.00086	U	0.00288	U	0.00086	U	0.0011	U	-	-	-	-
Heptachlor epoxide				0.0035	U	0.00578	U	0.00364	U	0.00466	U	0.00365	U	0.0033	U	0.00447	U	0.00372	U	0.00322	U	0.0108	U	0.00322	U	0.00414	U	-	-	-	-
Lindane	0.1	9.2	0.1	0.00078	U	0.00128	U	0.00081	U	0.00104	U	0.00081	U	0.00073	U	0.00099	U	0.00083	U	0.00072	U	0.0024	U	0.00072	U	0.00092	U	-	-	-	-
Methoxychlor				0.0035	U	0.00578	U	0.00364	U	0.00466	U	0.00365	U	0.0033	U	0.00447	U	0.00372	U	0.00322	U	0.0108	U	0.00322	U	0.00414	U	-	-	-	-
Toxaphene				0.035	U	0.0578	U	0.0364	U	0.0466	U	0.0365	U	0.033	U	0.0447	U	0.0372	U	0.0322	U	0.108	U	0.0322	U	0.0414	U	-	-	-	-
trans-Chlordane				0.00233	U	0.00386	U	0.00243	U	0.0031	U	0.00243	U	0.0022	U	0.00298	U	0.00248	U	0.00215	U	0.0072	U	0.00215	U	0.00276	U	-	-	-	-
Total Metals																															
Aluminum, Total				**6980**		**8410**		**5590**		**1230**		**4790**		**4490**		**1700**		**2820**		**1750**		**4270**		**2530**		**743**		-	-	-	-
Antimony, Total				**0.753**	**J**	7.6	U	**1.36**	**J**	12.5	U	**1.8**	**J**	**15.4**		**6.18**	**J**	5.1	U	**7.53**	**J**	**4.48**	**J**	**0.411**	**J**	5.52	U	-	-	-	-
Arsenic, Total	13	16	16	**9.39**		**4.96**		**11.8**		**0.892**	**J**	**10.9**		**27.7**		**20.8**		**3.01**		**37.6**		**22.6**		**13.9**		**1.56**		-	-	-	-
Barium, Total	350	400	820	**32**		**40.4**		**67.7**		**57.7**		**48.6**		**58.3**		**55.4**		**14.8**		**61.3**		**56.8**		**67.2**		**9.28**		-	-	-	-
Beryllium, Total	7.2	590	47	**0.525**		**0.477**	**J**	**0.399**	**J**	1.25	U	**0.496**	**J**	**0.316**	**J**	**0.198**	**J**	**0.149**	**J**	**0.661**	**J**	**0.633**	**J**	**0.388**	**J**	**0.124**	**J**	-	-	-	-
Cadmium, Total	2.5	9.3	7.5	0.917	U	1.52	U	0.959	U	2.51	U	**0.103**	**J**	**0.17**	**J**	**0.512**	**J**	1.02	U	4.41	U	3.03	U	0.863	U	1.1	U	-	-	-	-
Calcium, Total				**2000**		**23000**		**45200**		**237000**		**3590**		**18100**		**7790**		**58800**		**5180**		**57900**		**4020**		**11900**		-	-	-	-
Chromium, Hexavalent	400	19	1	0.938	U	**0.626**	**J**	0.984	U	1.26	U	1.01	U	0.922	U	1.25	U	1.03	U	0.905	U	3.04	U	0.29	U	1.14	U	-	-	-	-
Chromium, Total				**18.1**		**13.8**		**16.5**		**2.54**		**9.95**		**19.1**		**6.81**		**5.31**		**22.8**		**46.3**		**114**		**5.45**		-	-	-	-
Cobalt, Total				**11.1**		**6.77**		**8.96**		**0.993**	**J**	**5.65**		**7.09**		**7.41**		**3.25**		**13.4**		**9.32**		**5.59**		**2.24**		-	-	-	-
Copper, Total	50	270	1720	**38**		**23.2**		**44.4**		**3.71**		**40.3**		**124**		**65.5**		**11**		**83.4**		**73.4**		30.8		**20.8**		-	-	-	-
Cyanide, Total	27	40	27	**0.4**	**J**	1.8	U	1.1	U	1.5	U	1.2	U	**0.33**	**J**	**0.32**	**J**	1.2	U	1	U	3.7	U	**1**	**U**	1.3	U	-	-	-	-
Iron, Total				**31500**		**18600**		**36300**		**2720**		**21400**		**53700**		**90300**		**7920**		**127000**		**91100**		**32400**		**33500**		-	-	-	-
Lead, Total	63	1000	450	**22.5**		**16.5**		**278**		**2.49**	**J**	**2630**		**363**		**1040**		**3.84**	**J**	**70**		**49.8**		**38.5**		**8.97**		-	-	-	-
Magnesium, Total				**2510**		**6070**		**7920**		**2960**		**641**		**3470**		**591**		**11300**		**581**		**4080**		**356**		**630**		-	-	-	-
Manganese, Total	1600	10000	2000	**733**		**428**		**353**		**347**		**90.6**		**420**		**416**		**206**		**965**		**505**		**137**		**69.2**		-	-	-	-
Mercury, Total	0.18	2.8	0.73	**0.065**	**J**	**0.089**	**J**	**0.654**		0.126	U	**0.408**		**2.86**		**0.133**		0.085	U	0.082	U	0.244	U	0.078	U	0.093	U	-	-	-	-
Nickel, Total	30	310	130	**23.2**		**19.4**		**23.4**		**5.41**	**J**	**15.6**		**15.6**		**14.8**		**8.52**		**19.5**		**22**		**14.1**		**3.41**		-	-	-	-
Potassium, Total				**664**		**690**		**825**		**265**	**J**	**666**		**532**		**240**	**J**	**340**		**146**	**J**	**478**	**J**	**377**		**54.5**	**J**	-	-	-	-
Selenium, Total	3.9	1500	4	1.83	U	**1.33**	**J**	1.92	U	**0.917**	**J**	**1.01**	**J**	**0.446**	**J**	**1.41**	**J**	**0.35**	**J**	8.82	U	**4.44**	**J**	**0.905**	**J**	2.21	U	-	-	-	-
Silver, Total	2	1500	8.3	0.459	U	0.76	U	0.479	U	1.25	U	0.498	U	**0.516**		1.21	U	0.51	U	2.2	U	1.51	U	0.432	U	0.552	U	-	-	-	-
Sodium, Total				**141**	**J**	**385**		**236**		**346**	**J**	**238**		**216**		**93**	**J**	**98.2**	**J**	**160**	**J**	**1060**		**271**		**399**		-	-	-	-
Thallium, Total				**0.378**	**J**	3.04	U	1.92	U	5.02	U	1.99	U	1.79	U	4.83	U	2.04	U	8.82	U	6.05	U	1.73	U	2.21	U	-	-	-	-
Vanadium, Total				**31.1**		**19.1**		**24.2**		**2.17**	**J**	**16.5**		**15.4**		**15.4**		**8.03**		**74**		**51.7**		**12.3**		**17.2**		-	-	-	-
Zinc, Total	109	10000	2480	**39.6**		**39.4**		**108**		**14.9**		**44.4**		**92.4**		**102**		**17.3**		**55.9**		**83**		**24.9**		**11.9**		-	-	-	-

Table 3
Remedial Investigation Report
Sub-Surface Soil Data Summary

LOCATION				SB-101 FILL		SB-101 NATIVE		SB-102 FILL		SB-102 NATIVE		SB-103 FILL		SB-103 NATIVE		SB-104 FILL		SB-104 NATIVE		SB-105 FILL		SB-105 NATIVE		SB-106 FILL		SB-106 NATIVE		SB-106A FILL		SB-106A NATIVE	
SAMPLING DATE				11/26/2024		11/26/2024		11/25/2024		11/25/2024		11/25/2024		11/25/2024		11/26/2024		11/26/2024		11/25/2024		11/25/2024		11/25/2024		11/25/2024		11/25/2024		11/25/2024	
LAB SAMPLE ID				L2469906-01		L2469906-02		L2469590-01		L2469590-02		L2469590-03		L2469590-04		L2469906-03		L2469906-04		L2469590-05		L2469590-06		L2469590-07		L2469590-08		L2469590-09		L2469590-10	
SAMPLE TYPE				SOIL		SOIL		SOIL		SOIL		SOIL		SOIL		SOIL		SOIL		SOIL		SOIL		SOIL		SOIL		SOIL		SOIL	
SAMPLE DEPTH (ft.)				4-10		12-15		3-8		10-20		2-6		8-14		5-10		15-20		0-5		10-15		1-6		9-15		1-5		8-10	
Analyte	**Unrestricted Use SCO**	**Commercial Use SCO**	**Protection of Groundwater**	**Results**	**Qual**	**Results**	**Qual**	**Results**	**Qual**	**Results**	**Qual**	**Results**	**Qual**	**Results**	**Qual**	**Results**	**Qual**	**Results**	**Qual**	**Results**	**Qual**	**Results**	**Qual**	**Results**	**Qual**	**Results**	**Qual**	**Results**	**Qual**	**Results**	**Qual**
Perfluorinated Alkyl Acids by EPA 1633																															
11-Chloroeicosafluoro-3-Oxaundecane-1-Sulfonic Acid (11Cl-PF3OUdS)				0.795	U	0.794	U	0.794	U	0.797	U	0.794	U	0.792	U	0.792	U	0.788	U	0.78	U	1.22	U	0.797	U	0.786	U	-	-	-	-
1H,1H,2H,2H-Perfluorodecanesulfonic Acid (8:2FTS)				0.795	U	0.794	U	0.794	U	0.797	U	0.794	U	0.792	U	0.792	U	0.788	U	0.78	U	1.22	U	0.797	U	0.786	U	-	-	-	-
1H,1H,2H,2H-Perfluorohexanesulfonic Acid (4:2FTS)				0.795	U	0.794	U	0.794	U	0.797	U	0.794	U	0.792	U	0.792	U	0.788	U	0.78	U	1.22	U	0.797	U	0.786	U	-	-	-	-
1H,1H,2H,2H-Perfluorooctanesulfonic Acid (6:2FTS)				0.795	U	0.794	U	0.794	U	0.797	U	0.794	U	0.792	U	0.792	U	0.788	U	0.78	U	1.22	U	0.797	U	0.786	U	-	-	-	-
2H,2H,3H,3H-Perfluorooctanoic Acid (5:3FTCA)				4.97	U	4.96	U	4.96	U	4.98	U	4.96	U	4.95	U	4.95	U	4.92	U	4.88	U	7.6	U	4.98	U	4.91	U	-	-	-	-
3-Perfluoroheptyl Propanoic Acid (7:3FTCA)				4.97	U	4.96	U	4.96	U	4.98	U	4.96	U	4.95	U	4.95	U	4.92	U	4.88	U	7.6	U	4.98	U	4.91	U	-	-	-	-
3-Perfluoropropyl Propanoic Acid (3:3FTCA)				0.994	U	0.992	U	0.992	U	0.996	U	0.993	U	0.99	U	0.99	U	0.984	U	0.975	U	1.52	U	0.996	U	0.982	U	-	-	-	-
4,8-Dioxa-3h-Perfluorononanoic Acid (ADONA)				0.795	U	0.794	U	0.794	U	0.797	U	0.794	U	0.792	U	0.792	U	0.788	U	0.78	U	1.22	U	0.797	U	0.786	U	-	-	-	-
9-Chlorohexadecafluoro-3-Oxanone-1-Sulfonic Acid (9Cl-PF3ONS)				0.795	U	0.794	U	0.794	U	0.797	U	0.794	U	0.792	U	0.792	U	0.788	U	0.78	U	1.22	U	0.797	U	0.786	U	-	-	-	-
Hexafluoropropylene Oxide Dimer Acid (HFPO-DA)				0.795	U	0.794	U	0.794	U	0.797	U	0.794	U	0.792	U	0.792	U	0.788	U	0.78	U	1.22	U	0.797	U	0.786	U	-	-	-	-
N-Ethyl Perfluorooctane Sulfonamide (NEtFOSA)				0.199	U	0.198	U	0.198	U	0.199	U	0.198	U	0.198	U	0.198	U	0.197	U	0.195	U	0.304	U	0.199	U	0.196	U	-	-	-	-
N-Ethyl Perfluorooctanesulfonamido Ethanol (NEtFOSE)				1.99	U	1.98	U	1.98	U	1.99	U	1.98	U	1.98	U	1.98	U	1.97	U	1.95	U	3.04	U	1.99	U	1.96	U	-	-	-	-
N-Ethyl Perfluorooctanesulfonamidoacetic Acid (NEtFOSAA)				0.199	U	0.198	U	0.198	U	0.199	U	0.198	U	0.198	U	0.198	U	0.197	U	0.195	U	0.304	U	0.199	U	0.196	U	-	-	-	-
N-Methyl Perfluorooctane Sulfonamide (NMeFOSA)				0.199	U	0.198	U	0.198	U	0.199	U	0.198	U	0.198	U	0.198	U	0.197	U	0.195	U	0.304	U	0.199	U	0.196	U	-	-	-	-
N-Methyl Perfluorooctanesulfonamido Ethanol (NMeFOSE)				1.99	U	1.98	U	1.98	U	1.99	U	1.98	U	1.98	U	1.98	U	1.97	U	1.95	U	3.04	U	1.99	U	1.96	U	-	-	-	-
N-Methyl Perfluorooctanesulfonamidoacetic Acid (NMeFOSAA)				0.199	U	0.198	U	0.198	U	0.199	U	0.198	U	0.198	U	0.198	U	0.197	U	0.195	U	0.304	U	0.199	U	0.196	U	-	-	-	-
Nonafluoro-3,6-Dioxaheptanoic Acid (NFDHA)				0.397	U	0.397	U	0.397	U	0.398	U	0.397	U	0.396	U	0.396	U	0.394	U	0.39	U	0.608	U	0.398	U	0.393	U	-	-	-	-
Perfluoro(2-Ethoxyethane)Sulfonic Acid (PFEESA)				0.397	U	0.397	U	0.397	U	0.398	U	0.397	U	0.396	U	0.396	U	0.394	U	0.39	U	0.608	U	0.398	U	0.393	U	-	-	-	-
Perfluoro-3-Methoxypropanoic Acid (PFMPA)				0.397	U	0.397	U	0.397	U	0.398	U	0.397	U	0.396	U	0.396	U	0.394	U	0.39	U	0.608	U	0.398	U	0.393	U	-	-	-	-
Perfluoro-4-Methoxybutanoic Acid (PFMBA)				0.397	U	0.397	U	0.397	U	0.398	U	0.397	U	0.396	U	0.396	U	0.394	U	0.39	U	0.608	U	0.398	U	0.393	U	-	-	-	-
Perfluorobutanesulfonic Acid (PFBS)				0.199	U	0.198	U	0.198	U	0.199	U	0.198	U	0.198	U	0.198	U	0.197	U	0.195	U	0.304	U	0.199	U	0.196	U	-	-	-	-
Perfluorobutanoic Acid (PFBA)				0.795	U	0.794	U	**0.077**	**J**	0.797	U	0.794	U	0.792	U	0.792	U	0.788	U	0.78	U	1.22	U	0.797	U	0.786	U	-	-	-	-
Perfluorodecanesulfonic Acid (PFDS)				0.199	U	0.198	U	0.198	U	0.199	U	0.198	U	0.198	U	0.198	U	0.197	U	0.195	U	0.304	U	0.199	U	0.196	U	-	-	-	-
Perfluorodecanoic Acid (PFDA)				0.199	U	0.198	U	0.198	U	0.199	U	0.198	U	0.198	U	0.198	U	0.197	U	0.195	U	0.304	U	0.199	U	0.196	U	-	-	-	-
Perfluorododecanesulfonic Acid (PFDoS)				0.199	U	0.198	U	0.198	U	0.199	U	0.198	U	0.198	U	0.198	U	0.197	U	0.195	U	0.304	U	0.199	U	0.196	U	-	-	-	-
Perfluorododecanoic Acid (PFDoA)				0.199	U	0.198	U	0.198	U	0.199	U	0.198	U	0.198	U	0.198	U	0.197	U	0.195	U	0.304	U	0.199	U	0.196	U	-	-	-	-
Perfluoroheptanesulfonic Acid (PFHpS)				0.199	U	0.198	U	0.198	U	0.199	U	0.198	U	0.198	U	0.198	U	0.197	U	0.195	U	0.304	U	0.199	U	0.196	U	-	-	-	-
Perfluoroheptanoic Acid (PFHpA)				0.199	U	0.198	U	**0.046**	**J**	0.199	U	0.198	U	**0.027**	**J**	0.198	U	0.197	U	0.195	U	0.304	U	0.199	U	0.196	U	-	-	-	-
Perfluorohexanesulfonic Acid (PFHxS)				0.199	U	0.198	U	0.198	U	0.199	U	0.198	U	0.198	U	0.198	U	0.197	U	0.195	U	0.304	U	0.199	U	**0.023**	**J**	-	-	-	-
Perfluorohexanoic Acid (PFHxA)				0.199	U	0.198	U	**0.17**	**J**	0.199	U	0.198	U	0.198	U	0.198	U	0.197	U	0.195	U	0.304	U	0.199	U	0.196	U	-	-	-	-
Perfluorononanesulfonic Acid (PFNS)				0.199	U	0.198	U	0.198	U	0.199	U	0.198	U	0.198	U	0.198	U	0.197	U	0.195	U	0.304	U	0.199	U	0.196	U	-	-	-	-
Perfluorononanoic Acid (PFNA)				0.199	U	0.198	U	0.198	U	0.199	U	0.198	U	0.198	U	0.198	U	0.197	U	0.195	U	0.304	U	0.199	U	0.196	U	-	-	-	-
Perfluorooctanesulfonamide (PFOSA)				0.199	U	0.198	U	0.198	U	0.199	U	0.198	U	0.198	U	0.198	U	0.197	U	0.195	U	0.304	U	0.199	U	0.196	U	-	-	-	-
Perfluorooctanesulfonic Acid (PFOS)	0.88	440	1	**0.096**	**J**	0.198	U	**0.092**	**J**	0.199	U	0.198	U	**0.101**	**J**	0.198	U	0.197	U	**0.052**	**J**	0.304	U	0.199	U	**0.204**		-	-	-	-
Perfluorooctanoic Acid (PFOA)	0.66	500	0.8	**0.083**	**J**	0.198	U	**0.214**		0.199	U	0.198	U	**0.05**	**J**	0.198	U	0.197	U	0.195	U	0.304	U	**0.028**	**J**	**0.026**	**J**	-	-	-	-
Perfluoropentanesulfonic Acid (PFPeS)				0.199	U	0.198	U	0.198	U	0.199	U	0.198	U	0.198	U	0.198	U	0.197	U	0.195	U	0.304	U	0.199	U	0.196	U	-	-	-	-
Perfluoropentanoic Acid (PFPeA)				0.397	U	0.397	U	**0.195**	**J**	0.398	U	0.397	U	0.396	U	0.396	U	0.394	U	0.39	U	0.608	U	0.398	U	0.393	U	-	-	-	-
Perfluorotetradecanoic Acid (PFTeDA)				0.199	U	0.198	U	0.198	U	0.199	U	0.198	U	0.198	U	0.198	U	0.197	U	0.195	U	0.304	U	0.199	U	0.196	U	-	-	-	-
Perfluorotridecanoic Acid (PFTrDA)				0.199	U	0.198	U	0.198	U	0.199	U	0.198	U	0.198	U	0.198	U	0.197	U	0.195	U	0.304	U	0.199	U	0.196	U	-	-	-	-
Perfluoroundecanoic Acid (PFUnA)				0.199	U	0.198	U	0.198	U	0.199	U	0.198	U	0.198	U	0.198	U	0.197	U	0.195	U	0.304	U	0.199	U	0.196	U	-	-	-	-

Notes:
- All values are reported in milligrams per kilogram (mg/kg) / parts per million (ppm) except PFAAs which are reported in micrograms per kilogram (µg/kg) / parts per billion (ppb).
- Analytical results compared to New York 6 NYCRR Part 375 Soil Cleanup Objectives (SCOs).
- **Bolded text** indicates analyte detected at concentrations greater than laboratory detection limits.
- Highlighted cell Indicates analyte exceeds the respective standard/guideline value.
- **Red text** indicates analyte exceeds Protection of Groundwater SCO.
- **Blue qualifiers** were applied based on a third party data usability review.
- Grey highlighted cell indicates the laboratory detection limit exceeds the respective standard/guideline value.
- "U" indicates the analyte was not detected at the reported detection limit for the sample.
- "UJ" indicates the analyte was analyzed for, but was not detected. The associated reported quantitation limit is approximate and may be inaccurate or imprecise.
- "J" indicates estimated value.
- "J+" indicates the analyte was positively identified; the associated numerical value is an estimated quantity that may be biased high.
- "I" indicates the lower value for the two columns has been reported due to obvious interference.
- "P" indicates the RPD between the results for the two columns exceeds the method-specified criteria.
- "EMPC" indicates the results do not meet all criteria for a confirmed identification. The quantitative value represents the Estimated Maximum Possible Concentration of the analyte in the sample.
- "R" indicates the data are unusable. The sample results are rejected due to serious deficiencies in meeting Quality Control limits. The analyte may or may not be present.

Table 3
Remedial Investigation Report
Sub-Surface Soil Data Summary

LOCATION				SB-106B FILL		SB-106B NATIVE		SB-106C FILL		SB-106C NATIVE		SB-107 FILL		SB-107 NATIVE		SB-108 FILL		SB-108 NATIVE		SB-109 FILL		SB-109 NATIVE		SB-110 FILL		SB-110 NATIVE		SB-111 FILL		SB-111 NATIVE	
SAMPLING DATE				11/25/2024		11/25/2024		11/25/2024		11/25/2024		11/25/2024		11/25/2024		11/25/2024		11/25/2024		11/25/2024		11/25/2024		11/25/2024		11/25/2024		11/26/2024		11/26/2024	
LAB SAMPLE ID				L2469590-11		L2469590-12		L2469590-13		L2469590-14		L2469590-17		L2469590-18		L2469590-15		L2469590-16		L2469590-19		L2469590-20		L2469590-21		L2469590-22		L2469906-05		L2469906-06	
SAMPLE TYPE				SOIL		SOIL		SOIL		SOIL		SOIL		SOIL		SOIL		SOIL		SOIL		SOIL		SOIL		SOIL		SOIL		SOIL	
SAMPLE DEPTH (ft.)				1-5		10-12		1-5		10-12		1-6		8-10		0.5-8		8-15		1-5		7-10		1-7		15-20		2-8		9-15	
Analyte	**Unrestricted Use SCO**	**Commercial Use SCO**	**Protection of Groundwater**	**Results**	**Qual**	**Results**	**Qual**	**Results**	**Qual**	**Results**	**Qual**	**Results**	**Qual**	**Results**	**Qual**	**Results**	**Qual**	**Results**	**Qual**	**Results**	**Qual**	**Results**	**Qual**	**Results**	**Qual**	**Results**	**Qual**	**Results**	**Qual**	**Results**	**Qual**
Volatile Organics by EPA 5035																															
1,1,1-Trichloroethane	0.68	500	0.68	0.00074	U	0.00082	U	0.0011	U	0.0018	U	0.0005	U	0.0015	U	0.00066	U	0.0026	U	0.00069	U	0.0017	U	0.00056	U	0.00098	U	0.00075	U	0.00064	U
1,1,2,2-Tetrachloroethane				0.00074	U	0.00082	U	0.0011	U	0.0018	U	0.0005	U	0.0015	U	0.00066	U	0.0026	U	0.00069	U	0.0017	U	0.00056	U	0.00098	U	0.00075	U	0.00064	U
1,1,2-Trichloroethane				0.0015	U	0.0016	U	0.0022	U	0.0037	U	0.001	U	0.003	U	0.0013	U	0.0052	U	0.0014	U	0.0034	U	0.0011	U	0.002	U	0.0015	U	0.0013	U
1,1-Dichloroethane	0.27	240	0.27	0.0015	U	0.0016	U	0.0022	U	0.0037	U	0.001	U	0.003	U	0.0013	U	0.0052	U	0.0014	U	0.0034	U	0.0011	U	0.002	U	0.0015	U	0.0013	U
1,1-Dichloroethene	0.33	500	0.33	0.0015	U	0.0016	U	0.0022	U	0.0037	U	0.001	U	0.003	U	0.0013	U	0.0052	U	0.0014	U	0.0034	U	0.0011	U	0.002	U	0.0015	U	0.0013	U
1,2,4-Trichlorobenzene				0.003	U	0.0033	U	0.0044	U	0.0074	U	0.002	U	0.006	U	0.0026	U	0.01	U	0.0028	U	0.0069	U	0.0022	U	0.0039	U	0.003	U	0.0025	U
1,2,4-Trimethylbenzene	3.6	190	3.6	0.003	R	0.0033	U	0.0044	U	0.0074	U	0.002	U	0.006	U	0.0026	U	0.01	U	0.0028	U	0.0069	U	0.0022	U	0.0039	U	0.003	U	0.0025	U
1,2-Dibromo-3-chloropropane				0.0044	U	0.0049	U	0.0066	U	0.011	U	0.003	U	0.009	U	0.004	U	0.015	U	0.0042	U	0.01	U	0.0034	U	0.0059	U	0.0045	U	0.0038	U
1,2-Dibromoethane				0.0015	U	0.0016	U	0.0022	U	0.0037	U	0.001	U	0.003	U	0.0013	U	0.0052	U	0.0014	U	0.0034	U	0.0011	U	0.002	U	0.0015	U	0.0013	U
1,2-Dichlorobenzene	1.1	500	1.1	0.003	U	0.0033	U	0.0044	U	0.0074	U	0.002	U	0.006	U	0.0026	U	0.01	U	0.0028	U	0.0069	U	0.0022	U	0.0039	U	0.003	U	0.0025	U
1,2-Dichloroethane	0.02	30	0.02	0.0015	U	0.0016	U	0.0022	U	0.0037	U	0.001	U	0.003	U	0.0013	U	0.0052	U	0.0014	U	0.0034	U	0.0011	U	0.002	U	0.0015	U	0.0013	U
1,2-Dichloropropane				0.0015	U	0.0016	U	0.0022	U	0.0037	U	0.001	U	0.003	U	0.0013	U	0.0052	U	0.0014	U	0.0034	U	0.0011	U	0.002	U	0.0015	U	0.0013	U
1,3,5-Trimethylbenzene	8.4	190	8.4	0.003	R	0.0033	U	0.0044	U	0.0074	U	0.002	U	0.006	U	0.0026	U	0.01	U	0.0028	U	0.0069	U	0.0022	U	0.0039	U	0.003	U	0.0025	U
1,3-Dichlorobenzene	2.4	280	2.4	0.003	U	0.0033	U	0.0044	U	0.0074	U	0.002	U	0.006	U	0.0026	U	0.01	U	0.0028	U	0.0069	U	0.0022	U	0.0039	U	0.003	U	0.0025	U
1,4-Dichlorobenzene	1.8	130	1.8	0.003	U	0.0033	U	0.0044	U	0.0074	U	0.002	U	0.006	U	0.0026	U	0.01	U	0.0028	U	0.0069	U	0.0022	U	0.0039	U	0.003	U	0.0025	U
2-Butanone	0.12	500	0.12	0.015	U	0.016	U	0.022	U	**0.025**	**J**	0.01	U	**0.008**	**J**	0.013	U	0.052	U	0.014	U	0.034	U	0.011	U	**0.0044**	**J**	0.015	U	0.013	U
2-Hexanone				0.015	U	0.016	U	0.022	U	0.037	U	0.01	U	0.03	U	0.013	U	0.052	U	0.014	U	0.034	U	0.011	U	0.02	U	0.015	U	0.013	U
4-Methyl-2-pentanone				0.015	U	0.016	U	0.022	U	0.037	U	0.01	U	0.03	U	0.013	U	0.052	U	0.014	U	0.034	U	0.011	U	0.02	U	0.015	U	0.013	U
Acetone	0.05	500	0.05	0.015	U	**0.044**		0.022	U	**0.1**		0.01	U	**0.063**		**0.0065**	**J**	**0.12**		**0.009**	**J**	**0.033**	**J**	0.011	U	**0.02**		0.015	U	**0.0064**	**J**
Benzene	0.06	44	0.06	0.00074	U	0.00082	U	0.0011	U	**0.005**		0.0005	U	0.0015	U	0.00066	U	0.0026	U	0.00069	U	0.0017	U	0.00056	U	0.00098	U	0.00075	U	0.00064	U
Bromodichloromethane				0.00074	U	0.00082	U	0.0011	U	0.0018	U	0.0005	U	0.0015	U	0.00066	U	0.0026	U	0.00069	U	0.0017	U	0.00056	U	0.00098	U	0.00075	U	0.00064	U
Bromoform				0.0059	U	0.0066	U	0.0087	U	0.015	U	0.004	U	0.012	UJ	0.0053	U	0.021	U	0.0055	U	0.014	U	0.0045	U	0.0078	U	0.006	U	0.0051	U
Bromomethane				0.003	U	0.0033	U	0.0044	U	0.0074	U	0.002	U	0.006	U	0.0026	U	0.01	U	0.0028	U	0.0069	U	0.0022	U	0.0039	U	0.003	U	0.0025	U
Carbon disulfide				0.015	U	0.016	U	0.022	U	0.037	U	0.01	U	**0.018**	**J**	0.013	U	**0.038**	**J**	0.014	U	0.034	U	0.011	U	**0.011**	**J**	0.015	U	0.013	U
Carbon tetrachloride	0.76	22	0.76	0.0015	U	0.0016	U	0.0022	U	0.0037	U	0.001	U	0.003	U	0.0013	U	0.0052	U	0.0014	U	0.0034	U	0.0011	U	0.002	U	0.0015	U	0.0013	U
Chlorobenzene	1.1	500	1.1	0.00074	U	0.00082	U	0.0011	U	0.0018	U	0.0005	U	0.0015	U	0.00066	U	0.0026	U	0.00069	U	0.0017	U	0.00056	U	0.00098	U	0.00075	U	0.00064	U
Chloroethane				0.003	U	0.0033	U	0.0044	U	0.0074	U	0.002	U	0.006	U	0.0026	U	0.01	U	0.0028	U	0.0069	U	0.0022	U	0.0039	U	0.003	U	0.0025	U
Chloroform	0.37	350	0.37	0.0022	U	0.0025	U	0.0033	U	0.0056	U	0.0015	U	0.0045	U	0.002	U	0.0077	U	0.0021	U	0.0052	U	0.0017	U	0.0029	U	0.0022	U	0.0019	U
Chloromethane				0.0059	U	0.0066	U	0.0087	U	0.015	U	0.004	U	0.012	U	0.0053	U	0.021	U	0.0055	U	0.014	U	0.0045	U	0.0078	U	0.006	U	0.0051	U
cis-1,2-Dichloroethene	0.25	500	0.25	0.0015	U	0.0016	U	0.0022	U	0.0037	U	0.001	U	0.003	U	0.0013	U	0.0052	U	0.0014	U	0.0034	U	0.0011	U	0.002	U	0.0015	U	0.0013	U
cis-1,3-Dichloropropene				0.00074	U	0.00082	U	0.0011	U	0.0018	U	0.0005	U	0.0015	U	0.00066	U	0.0026	U	0.00069	U	0.0017	U	0.00056	U	0.00098	U	0.00075	U	0.00064	U
Cyclohexane				0.015	R	0.016	U	0.022	U	**0.0022**	**J**	0.01	U	0.03	U	0.013	U	0.052	U	**0.0009**	**J**	0.034	U	0.011	U	0.02	U	0.015	U	0.013	U
Dibromochloromethane				0.0015	U	0.0016	U	0.0022	U	0.0037	U	0.001	U	0.003	U	0.0013	U	0.0052	U	0.0014	U	0.0034	U	0.0011	U	0.002	U	0.0015	U	0.0013	U
Dichlorodifluoromethane				0.015	U	0.016	U	0.022	U	0.037	U	0.01	U	0.03	U	0.013	U	0.052	U	0.014	U	0.034	U	0.011	U	0.02	U	0.015	U	0.013	U
Ethylbenzene	1	390	1	0.0015	R	0.0016	U	0.0022	U	**0.00062**	**J**	0.001	U	0.003	U	0.0013	U	0.0052	U	0.0014	U	0.0034	U	0.0011	U	0.002	U	0.0015	U	0.0013	U
Freon-113				0.0059	U	0.0066	U	0.0087	U	0.015	U	0.004	U	0.012	U	0.0053	U	0.021	U	0.0055	U	0.014	U	0.0045	U	0.0078	U	0.006	U	0.0051	U
Isopropylbenzene				0.0015	U	0.0016	U	0.0022	U	0.0037	U	0.001	U	0.003	U	0.0013	U	0.0052	U	0.0014	U	0.0034	U	0.0011	U	0.002	U	0.0015	U	0.0013	U
Methyl Acetate				0.0059	U	0.0066	U	0.0087	U	0.015	U	0.004	U	0.012	U	0.0053	U	0.021	U	0.0055	U	0.014	U	0.0045	U	0.0078	U	0.006	U	0.0051	U
Methyl cyclohexane				0.0059	R	0.0066	U	0.0087	U	0.015	U	0.004	U	0.012	U	0.0053	U	0.021	U	**0.0013**	**J**	0.014	U	0.0045	U	0.0078	U	0.006	U	0.0051	U
Methyl tert butyl ether	0.93	500	0.93	0.003	U	0.0033	U	0.0044	U	0.0074	U	0.002	U	0.006	U	0.0026	U	0.01	U	0.0028	U	0.0069	U	0.0022	U	0.0039	U	0.003	U	0.0025	U
Methylene chloride	0.05	500	0.05	0.0074	U	0.0082	U	0.011	U	0.018	U	0.005	U	0.015	U	0.0066	U	0.026	U	0.0069	U	0.017	U	0.0056	U	0.0098	U	0.0075	U	0.0064	U
n-Butylbenzene	12	500	12	0.0015	U	0.0016	U	0.0022	U	0.0037	U	0.001	U	0.003	U	0.0013	U	0.0052	U	0.0014	U	0.0034	U	0.0011	U	0.002	U	0.0015	U	0.0013	U
n-Propylbenzene	3.9	500	3.9	0.0015	U	0.0016	U	0.0022	U	0.0037	U	0.001	U	0.003	U	0.0013	U	0.0052	U	0.0014	U	0.0034	U	0.0011	U	0.002	U	0.0015	U	0.0013	U
Naphthalene	12	500	12	0.0059	R	0.0066	U	0.0087	U	0.015	U	0.004	U	0.012	U	0.0053	U	0.021	U	0.0055	U	0.014	U	0.0045	U	0.0078	U	0.006	U	0.0051	U
o-Xylene	0.26	500	1.6	0.0015	R	0.0016	U	0.0022	U	0.0037	U	0.001	U	0.003	U	0.0013	U	0.0052	U	0.0014	U	0.0034	U	0.0011	U	0.002	U	0.0015	U	0.0013	U
p-Isopropyltoluene				0.0015	U	0.0016	U	0.0022	U	0.0037	U	0.001	U	0.003	U	0.0013	U	0.0052	U	0.0014	U	0.0034	U	0.0011	U	0.002	U	0.0015	U	0.0013	U
p/m-Xylene	0.26	500	1.6	0.003	R	0.0033	U	0.0044	U	0.0074	U	0.002	U	0.006	U	0.0026	U	0.01	U	0.0028	U	0.0069	U	0.0022	U	0.0039	U	0.003	U	0.0025	U
sec-Butylbenzene	11	500	11	0.0015	U	0.0016	U	0.0022	U	0.0037	U	0.001	U	0.003	U	0.0013	U	0.0052	U	0.0014	U	0.0034	U	0.0011	U	0.002	U	0.0015	U	0.0013	U
Styrene				0.0015	U	0.0016	U	0.0022	U	0.0037	U	0.001	U	0.003	U	0.0013	U	0.0052	U	0.0014	U	0.0034	U	0.0011	U	0.002	U	0.0015	U	0.0013	U
tert-Butylbenzene	5.9	500	5.9	0.003	U	0.0033	U	0.0044	U	**0.0012**	**J**	0.002	U	0.006	U	0.0026	U	0.01	U	0.0028	U	0.0069	U	0.0022	U	0.0039	U	0.003	U	0.0025	U
Tetrachloroethene	1.3	150	1.3	0.00074	U	0.00082	U	0.0011	U	0.0018	U	0.0005	U	0.0015	U	0.00066	U	0.0026	U	0.00069	U	0.0017	U	0.00056	U	0.00098	U	0.00075	U	0.00064	U
Toluene	0.7	500	0.7	0.0015	U	0.0016	U	0.0022	U	**0.0036**	**J**	0.001	U	0.003	U	0.0013	U	0.0052	U	0.0014	U	0.0034	U	0.0011	U	0.002	U	0.0015	U	0.0013	U
trans-1,2-Dichloroethene	0.19	500	0.19	0.0022	U	0.0025	U	0.0033	U	0.0056	U	0.0015	U	0.0045	U	0.002	U	0.0077	U	0.0021	U	0.0052	U	0.0017	U	0.0029	U	0.0022	U	0.0019	U
trans-1,3-Dichloropropene				0.0015	U	0.0016	U	0.0022	U	0.0037	U	0.001	U	0.003	U	0.0013	U	0.0052	U	0.0014	U	0.0034	U	0.0011	U	0.002	U	0.0015	U	0.0013	U
Trichloroethene	0.47	200	0.47	0.00074	U	0.00082	U	0.0011	U	0.0018	U	0.0005	U	0.0015	U	**0.00084**		0.0026	U	0.00069	U	0.0017	U	0.00056	U	0.00098	U	0.00075	U	0.00064	U
Trichlorofluoromethane				0.0059	U	0.0066	U	0.0087	U	0.015	U	0.004	U	0.012	U	0.0053	U	0.021	U	0.0055	U	0.014	U	0.0045	U	0.0078	U	0.006	U	0.0051	U
Vinyl chloride	0.02	13	0.02	0.0015	U	0.0016	U	0.0022	U	0.0037	U	0.001	U	0.003	U	0.0013	U	0.0052	U	0.0014	U	0.0034	U	0.0011	U	0.002	U	0.0015	U	0.0013	U
Total TIC Compounds				**0.0214**	**J**	**0.00368**	**J**	**0.027**	**J**	**1.03**	**J**	**0.0121**	**J**	0	U	0	U	0	U	0	U	0	U	0	U	0	U	**0.0216**	**J**	0	U

Table 3
Remedial Investigation Report
Sub-Surface Soil Data Summary

LOCATION				SB-106B FILL		SB-106B NATIVE		SB-106C FILL		SB-106C NATIVE		SB-107 FILL		SB-107 NATIVE		SB-108 FILL		SB-108 NATIVE		SB-109 FILL		SB-109 NATIVE		SB-110 FILL		SB-110 NATIVE		SB-111 FILL		SB-111 NATIVE	
SAMPLING DATE				11/25/2024		11/25/2024		11/25/2024		11/25/2024		11/25/2024		11/25/2024		11/25/2024		11/25/2024		11/25/2024		11/25/2024		11/25/2024		11/25/2024		11/26/2024		11/26/2024	
LAB SAMPLE ID				L2469590-11		L2469590-12		L2469590-13		L2469590-14		L2469590-17		L2469590-18		L2469590-15		L2469590-16		L2469590-19		L2469590-20		L2469590-21		L2469590-22		L2469906-05		L2469906-06	
SAMPLE TYPE				SOIL		SOIL		SOIL		SOIL		SOIL		SOIL		SOIL		SOIL		SOIL		SOIL		SOIL		SOIL		SOIL		SOIL	
SAMPLE DEPTH (ft.)				1-5		10-12		1-5		10-12		1-6		8-10		0.5-8		8-15		1-5		7-10		1-7		15-20		2-8		9-15	
Analyte	Unrestricted Use SCO	Commercial Use SCO	Protection of Groundwater	Results	Qual	Results	Qual	Results	Qual	Results	Qual	Results	Qual	Results	Qual	Results	Qual	Results	Qual	Results	Qual	Results	Qual	Results	Qual	Results	Qual	Results	Qual	Results	Qual
Volatile Organics by EPA 5035 High																															
1,1,1-Trichloroethane	0.68	500	0.68	0.036	U	-	-	-	-	-	-	-	-	-	-	-	-	-	-	-	-	-	-	-	-	-	-	-	-	-	-
1,1,2,2-Tetrachloroethane				0.036	U	-	-	-	-	-	-	-	-	-	-	-	-	-	-	-	-	-	-	-	-	-	-	-	-	-	-
1,1,2-Trichloroethane				0.073	U	-	-	-	-	-	-	-	-	-	-	-	-	-	-	-	-	-	-	-	-	-	-	-	-	-	-
1,1-Dichloroethane	0.27	240	0.27	0.073	U	-	-	-	-	-	-	-	-	-	-	-	-	-	-	-	-	-	-	-	-	-	-	-	-	-	-
1,1-Dichloroethene	0.33	500	0.33	0.073	U	-	-	-	-	-	-	-	-	-	-	-	-	-	-	-	-	-	-	-	-	-	-	-	-	-	-
1,2,4-Trichlorobenzene				0.14	U	-	-	-	-	-	-	-	-	-	-	-	-	-	-	-	-	-	-	-	-	-	-	-	-	-	-
1,2,4-Trimethylbenzene	3.6	190	3.6	**0.069**	R	-	-	-	-	-	-	-	-	-	-	-	-	-	-	-	-	-	-	-	-	-	-	-	-	-	-
1,2-Dibromo-3-chloropropane				0.22	U	-	-	-	-	-	-	-	-	-	-	-	-	-	-	-	-	-	-	-	-	-	-	-	-	-	-
1,2-Dibromoethane				0.073	U	-	-	-	-	-	-	-	-	-	-	-	-	-	-	-	-	-	-	-	-	-	-	-	-	-	-
1,2-Dichlorobenzene	1.1	500	1.1	0.14	U	-	-	-	-	-	-	-	-	-	-	-	-	-	-	-	-	-	-	-	-	-	-	-	-	-	-
1,2-Dichloroethane	0.02	30	0.02	0.073	U	-	-	-	-	-	-	-	-	-	-	-	-	-	-	-	-	-	-	-	-	-	-	-	-	-	-
1,2-Dichloropropane				0.073	U	-	-	-	-	-	-	-	-	-	-	-	-	-	-	-	-	-	-	-	-	-	-	-	-	-	-
1,3,5-Trimethylbenzene	8.4	190	8.4	**0.034**	R	-	-	-	-	-	-	-	-	-	-	-	-	-	-	-	-	-	-	-	-	-	-	-	-	-	-
1,3-Dichlorobenzene	2.4	280	2.4	0.14	U	-	-	-	-	-	-	-	-	-	-	-	-	-	-	-	-	-	-	-	-	-	-	-	-	-	-
1,4-Dichlorobenzene	1.8	130	1.8	0.14	U	-	-	-	-	-	-	-	-	-	-	-	-	-	-	-	-	-	-	-	-	-	-	-	-	-	-
2-Butanone	0.12	500	0.12	0.73	U	-	-	-	-	-	-	-	-	-	-	-	-	-	-	-	-	-	-	-	-	-	-	-	-	-	-
2-Hexanone				0.73	U	-	-	-	-	-	-	-	-	-	-	-	-	-	-	-	-	-	-	-	-	-	-	-	-	-	-
4-Methyl-2-pentanone				0.73	U	-	-	-	-	-	-	-	-	-	-	-	-	-	-	-	-	-	-	-	-	-	-	-	-	-	-
Acetone	0.05	500	0.05	0.73	U	-	-	-	-	-	-	-	-	-	-	-	-	-	-	-	-	-	-	-	-	-	-	-	-	-	-
Benzene	0.06	44	0.06	0.036	U	-	-	-	-	-	-	-	-	-	-	-	-	-	-	-	-	-	-	-	-	-	-	-	-	-	-
Bromodichloromethane				0.036	U	-	-	-	-	-	-	-	-	-	-	-	-	-	-	-	-	-	-	-	-	-	-	-	-	-	-
Bromoform				0.29	U	-	-	-	-	-	-	-	-	-	-	-	-	-	-	-	-	-	-	-	-	-	-	-	-	-	-
Bromomethane				0.14	U	-	-	-	-	-	-	-	-	-	-	-	-	-	-	-	-	-	-	-	-	-	-	-	-	-	-
Carbon disulfide				0.73	U	-	-	-	-	-	-	-	-	-	-	-	-	-	-	-	-	-	-	-	-	-	-	-	-	-	-
Carbon tetrachloride	0.76	22	0.76	0.073	U	-	-	-	-	-	-	-	-	-	-	-	-	-	-	-	-	-	-	-	-	-	-	-	-	-	-
Chlorobenzene	1.1	500	1.1	0.036	U	-	-	-	-	-	-	-	-	-	-	-	-	-	-	-	-	-	-	-	-	-	-	-	-	-	-
Chloroethane				0.14	U	-	-	-	-	-	-	-	-	-	-	-	-	-	-	-	-	-	-	-	-	-	-	-	-	-	-
Chloroform	0.37	350	0.37	0.11	U	-	-	-	-	-	-	-	-	-	-	-	-	-	-	-	-	-	-	-	-	-	-	-	-	-	-
Chloromethane				0.29	U	-	-	-	-	-	-	-	-	-	-	-	-	-	-	-	-	-	-	-	-	-	-	-	-	-	-
cis-1,2-Dichloroethene	0.25	500	0.25	0.073	U	-	-	-	-	-	-	-	-	-	-	-	-	-	-	-	-	-	-	-	-	-	-	-	-	-	-
cis-1,3-Dichloropropene				0.036	U	-	-	-	-	-	-	-	-	-	-	-	-	-	-	-	-	-	-	-	-	-	-	-	-	-	-
Cyclohexane				**0.22**	R	-	-	-	-	-	-	-	-	-	-	-	-	-	-	-	-	-	-	-	-	-	-	-	-	-	-
Dibromochloromethane				0.073	U	-	-	-	-	-	-	-	-	-	-	-	-	-	-	-	-	-	-	-	-	-	-	-	-	-	-
Dichlorodifluoromethane				0.73	U	-	-	-	-	-	-	-	-	-	-	-	-	-	-	-	-	-	-	-	-	-	-	-	-	-	-
Ethylbenzene	1	390	1	0.073	R	-	-	-	-	-	-	-	-	-	-	-	-	-	-	-	-	-	-	-	-	-	-	-	-	-	-
Freon-113				0.29	U	-	-	-	-	-	-	-	-	-	-	-	-	-	-	-	-	-	-	-	-	-	-	-	-	-	-
Isopropylbenzene				0.073	U	-	-	-	-	-	-	-	-	-	-	-	-	-	-	-	-	-	-	-	-	-	-	-	-	-	-
Methyl Acetate				0.29	U	-	-	-	-	-	-	-	-	-	-	-	-	-	-	-	-	-	-	-	-	-	-	-	-	-	-
Methyl cyclohexane				**0.72**	R	-	-	-	-	-	-	-	-	-	-	-	-	-	-	-	-	-	-	-	-	-	-	-	-	-	-
Methyl tert butyl ether	0.93	500	0.93	0.14	U	-	-	-	-	-	-	-	-	-	-	-	-	-	-	-	-	-	-	-	-	-	-	-	-	-	-
Methylene chloride	0.05	500	0.05	0.36	U	-	-	-	-	-	-	-	-	-	-	-	-	-	-	-	-	-	-	-	-	-	-	-	-	-	-
n-Butylbenzene	12	500	12	0.073	U	-	-	-	-	-	-	-	-	-	-	-	-	-	-	-	-	-	-	-	-	-	-	-	-	-	-
n-Propylbenzene	3.9	500	3.9	0.073	U	-	-	-	-	-	-	-	-	-	-	-	-	-	-	-	-	-	-	-	-	-	-	-	-	-	-
Naphthalene	12	500	12	**0.087**	R	-	-	-	-	-	-	-	-	-	-	-	-	-	-	-	-	-	-	-	-	-	-	-	-	-	-
o-Xylene	0.26	500	1.6	**0.054**	R	-	-	-	-	-	-	-	-	-	-	-	-	-	-	-	-	-	-	-	-	-	-	-	-	-	-
p-Isopropyltoluene				0.073	U	-	-	-	-	-	-	-	-	-	-	-	-	-	-	-	-	-	-	-	-	-	-	-	-	-	-
p/m-Xylene	0.26	500	1.6	**0.071**	R	-	-	-	-	-	-	-	-	-	-	-	-	-	-	-	-	-	-	-	-	-	-	-	-	-	-
sec-Butylbenzene	11	500	11	0.073	U	-	-	-	-	-	-	-	-	-	-	-	-	-	-	-	-	-	-	-	-	-	-	-	-	-	-
Styrene				0.073	U	-	-	-	-	-	-	-	-	-	-	-	-	-	-	-	-	-	-	-	-	-	-	-	-	-	-
tert-Butylbenzene	5.9	500	5.9	0.14	U	-	-	-	-	-	-	-	-	-	-	-	-	-	-	-	-	-	-	-	-	-	-	-	-	-	-
Tetrachloroethene	1.3	150	1.3	0.036	U	-	-	-	-	-	-	-	-	-	-	-	-	-	-	-	-	-	-	-	-	-	-	-	-	-	-
Toluene	0.7	500	0.7	0.073	U	-	-	-	-	-	-	-	-	-	-	-	-	-	-	-	-	-	-	-	-	-	-	-	-	-	-
trans-1,2-Dichloroethene	0.19	500	0.19	0.11	U	-	-	-	-	-	-	-	-	-	-	-	-	-	-	-	-	-	-	-	-	-	-	-	-	-	-
trans-1,3-Dichloropropene				0.073	U	-	-	-	-	-	-	-	-	-	-	-	-	-	-	-	-	-	-	-	-	-	-	-	-	-	-
Trichloroethene	0.47	200	0.47	0.036	U	-	-	-	-	-	-	-	-	-	-	-	-	-	-	-	-	-	-	-	-	-	-	-	-	-	-
Trichlorofluoromethane				0.29	U	-	-	-	-	-	-	-	-	-	-	-	-	-	-	-	-	-	-	-	-	-	-	-	-	-	-
Vinyl chloride	0.02	13	0.02	0.073	U	-	-	-	-	-	-	-	-	-	-	-	-	-	-	-	-	-	-	-	-	-	-	-	-	-	-
Total TIC Compounds				0	U	-	-	-	-	-	-	-	-	-	-	-	-	-	-	-	-	-	-	-	-	-	-	-	-	-	-

Table 3
Remedial Investigation Report
Sub-Surface Soil Data Summary

LOCATION				SB-106B FILL		SB-106B NATIVE		SB-106C FILL		SB-106C NATIVE		SB-107 FILL		SB-107 NATIVE		SB-108 FILL		SB-108 NATIVE		SB-109 FILL		SB-109 NATIVE		SB-110 FILL		SB-110 NATIVE		SB-111 FILL		SB-111 NATIVE	
SAMPLING DATE				11/25/2024		11/25/2024		11/25/2024		11/25/2024		11/25/2024		11/25/2024		11/25/2024		11/25/2024		11/25/2024		11/25/2024		11/25/2024		11/25/2024		11/26/2024		11/26/2024	
LAB SAMPLE ID				L2469590-11		L2469590-12		L2469590-13		L2469590-14		L2469590-17		L2469590-18		L2469590-15		L2469590-16		L2469590-19		L2469590-20		L2469590-21		L2469590-22		L2469906-05		L2469906-06	
SAMPLE TYPE				SOIL		SOIL		SOIL		SOIL		SOIL		SOIL		SOIL		SOIL		SOIL		SOIL		SOIL		SOIL		SOIL		SOIL	
SAMPLE DEPTH (ft.)				1-5		10-12		1-5		10-12		1-6		8-10		0.5-8		8-15		1-5		7-10		1-7		15-20		2-8		9-15	
Analyte	**Unrestricted Use SCO**	**Commercial Use SCO**	**Protection of Groundwater**	**Results**	**Qual**	**Results**	**Qual**	**Results**	**Qual**	**Results**	**Qual**	**Results**	**Qual**	**Results**	**Qual**	**Results**	**Qual**	**Results**	**Qual**	**Results**	**Qual**	**Results**	**Qual**	**Results**	**Qual**	**Results**	**Qual**	**Results**	**Qual**	**Results**	**Qual**
Semivolatile Organics by GC/MS																															
1,2,4,5-Tetrachlorobenzene				0.19	U	0.22	U	0.19	U	0.4	U	0.19	U	0.34	U	0.19	U	0.63	U	0.2	U	0.41	U	0.2	U	0.3	U	0.98	U	0.22	U
1,4-Dioxane	0.1	130	0.1	0.028	U	0.033	U	0.029	U	0.061	U	0.029	U	0.051	U	0.029	U	0.094	U	0.03	U	0.062	U	0.03	U	0.044	U	0.15	U	0.033	U
2,3,4,6-Tetrachlorophenol				0.19	U	0.22	U	0.19	U	0.4	U	0.19	U	0.34	U	0.19	U	0.63	U	0.2	U	0.41	U	0.2	U	0.3	U	0.98	U	0.22	U
2,4,5-Trichlorophenol				0.19	U	0.22	U	0.19	U	0.4	U	0.19	U	0.34	U	0.19	U	0.63	U	0.2	U	0.41	U	0.2	U	0.3	U	0.98	U	0.22	U
2,4,6-Trichlorophenol				0.11	U	0.13	U	0.12	U	0.24	U	0.12	U	0.2	U	0.12	U	0.38	U	0.12	U	0.25	U	0.12	U	0.18	U	0.59	U	0.13	U
2,4-Dichlorophenol				0.17	U	0.2	U	0.17	U	0.36	U	0.17	U	0.31	U	0.17	U	0.56	U	0.18	U	0.37	U	0.18	U	0.26	U	0.88	U	0.2	U
2,4-Dimethylphenol				0.19	U	0.22	U	0.19	U	0.4	U	0.19	U	0.34	U	0.19	U	0.63	U	0.2	U	0.41	U	0.2	U	0.3	U	0.98	U	0.22	U
2,4-Dinitrophenol				0.9	U	1	U	0.92	U	1.9	U	0.92	U	1.6	U	0.93	U	3	U	0.95	U	2	U	0.96	U	1.4	U	4.7	U	1	U
2,4-Dinitrotoluene				0.19	U	0.22	U	0.19	U	0.4	U	0.19	U	0.34	U	0.19	U	0.63	U	0.2	U	0.41	U	0.2	U	0.3	U	0.98	U	0.22	U
2,6-Dinitrotoluene				0.19	U	0.22	U	0.19	U	0.4	U	0.19	U	0.34	U	0.19	U	0.63	U	0.2	U	0.41	U	0.2	U	0.3	U	0.98	U	0.22	U
2-Chloronaphthalene				0.19	U	0.22	U	0.19	U	0.4	U	0.19	U	0.34	U	0.19	U	0.63	U	0.2	U	0.41	U	0.2	U	0.3	U	0.98	U	0.22	U
2-Chlorophenol				0.19	U	0.22	U	0.19	U	0.4	U	0.19	U	0.34	U	0.19	U	0.63	U	0.2	U	0.41	U	0.2	U	0.3	U	0.98	U	0.22	U
2-Methylnaphthalene				**0.41**		**0.049**	**J**	**0.29**		**0.19**	**J**	**0.83**		**0.083**	**J**	**0.15**	**J**	0.75	U	**1.5**		0.5	U	0.24	U	0.35	U	1.2	U	0.26	U
2-Methylphenol	0.33	500	0.33	0.19	U	0.22	U	0.19	U	0.4	U	0.19	U	0.34	U	0.19	U	0.63	U	**0.045**	**J**	0.41	U	0.2	U	0.3	U	0.98	U	0.22	U
2-Nitroaniline				0.19	U	0.22	U	0.19	U	0.4	U	0.19	U	0.34	U	0.19	U	0.63	U	0.2	U	0.41	U	0.2	U	0.3	U	0.98	U	0.22	U
2-Nitrophenol				0.4	U	0.47	U	0.41	U	0.88	U	0.42	U	0.74	U	0.42	U	1.4	U	0.43	U	0.89	U	0.43	U	0.64	U	2.1	U	0.47	U
3,3'-Dichlorobenzidine				0.19	U	0.22	U	0.19	U	0.4	U	0.19	U	0.34	U	0.19	U	0.63	U	0.2	U	0.41	U	0.2	U	0.3	U	0.98	U	0.22	U
3-Methylphenol/4-Methylphenol	0.33	500	0.33	0.27	U	0.32	U	0.28	U	0.58	U	0.28	U	0.49	U	0.28	U	0.9	U	**0.2**	**J**	0.59	U	0.29	U	0.42	U	1.4	U	**0.22**	**J**
3-Nitroaniline				0.19	U	0.22	U	0.19	U	0.4	U	0.19	U	0.34	U	0.19	U	0.63	U	0.2	U	0.41	U	0.2	U	0.3	U	0.98	U	0.22	U
4,6-Dinitro-o-cresol				0.48	U	0.57	U	0.5	U	1	U	0.5	U	0.88	U	0.5	U	1.6	U	0.51	U	1.1	U	0.52	U	0.77	U	2.6	U	0.57	U
4-Bromophenyl phenyl ether				0.19	U	0.22	U	0.19	U	0.4	U	0.19	U	0.34	U	0.19	U	0.63	U	0.2	U	0.41	U	0.2	U	0.3	U	0.98	U	0.22	U
4-Chloroaniline				0.19	U	0.22	U	0.19	U	0.4	U	0.19	U	0.34	U	0.19	U	0.63	U	0.2	U	0.41	U	0.2	U	0.3	U	0.98	U	0.22	U
4-Chlorophenyl phenyl ether				0.19	U	0.22	U	0.19	U	0.4	U	0.19	U	0.34	U	0.19	U	0.63	U	0.2	U	0.41	U	0.2	U	0.3	U	0.98	U	0.22	U
4-Nitroaniline				0.19	U	0.22	U	0.19	U	0.4	U	0.19	U	0.34	U	0.19	U	0.63	U	0.2	U	0.41	U	0.2	U	0.3	U	0.98	U	0.22	U
4-Nitrophenol				0.26	U	0.31	U	0.27	U	0.57	U	0.27	U	0.48	U	0.27	U	0.88	U	0.28	U	0.58	U	0.28	U	0.41	U	1.4	U	0.3	U
Acenaphthene	20	500	98	0.15	U	0.18	U	0.15	U	**0.052**	**J**	0.15	U	0.27	U	0.16	U	0.5	U	**2.4**		0.33	U	0.16	U	0.24	U	0.79	U	0.17	U
Acenaphthylene	100	500	107	**0.12**	**J**	**0.055**	**J**	0.15	U	0.32	U	**0.044**	**J**	0.27	U	0.16	U	0.5	U	**0.93**		0.33	U	0.16	U	0.24	U	0.79	U	0.17	U
Acetophenone				0.19	U	0.22	U	**0.028**	**J**	0.4	U	**0.068**	**J**	0.34	U	**0.031**	**J**	0.63	U	**0.046**	**J**	0.41	U	0.2	U	0.3	U	0.98	U	0.22	U
Anthracene	100	500	1000	**0.058**	**J**	**0.045**	**J**	0.12	U	**0.27**		**0.04**	**J**	0.2	U	0.12	U	0.38	U	**5.8**		0.25	U	**0.055**	**J**	**0.13**	**J**	**0.23**	**J**	0.13	U
Atrazine				0.15	U	0.18	U	0.15	U	0.32	U	0.15	U	0.27	U	0.16	U	0.5	U	0.16	U	0.33	U	0.16	U	0.24	U	0.79	U	0.17	U
Benzaldehyde				0.25	U	0.29	U	**0.08**	**J**	**0.21**	**J**	**0.1**	**J**	0.45	U	0.26	U	0.83	U	**0.059**	**J**	0.54	U	0.26	U	0.39	U	1.3	U	0.29	U
Benzo(a)anthracene	1	5.6	1	**0.48**		**0.091**	**J**	**0.17**		**0.14**	**J**	**0.42**		**0.09**	**J**	**0.073**	**J**	0.38	U	**7.8**		0.25	U	**0.18**		**0.16**	**J**	**0.6**	J	**0.094**	**J**
Benzo(a)pyrene	1	1	22	**1.1**		**0.086**	**J**	**0.24**		**0.16**	**J**	**0.58**		**0.09**	**J**	**0.098**	**J**	0.5	U	**7.3**		0.33	U	**0.16**		**0.13**	**J**	**0.54**	**J**	**0.097**	**J**
Benzo(b)fluoranthene	1	5.6	1.7	**1.3**		**0.098**	**J**	**0.28**		**0.2**	**J**	**0.67**		**0.1**	**J**	**0.12**		0.38	U	**11**		0.25	U	**0.2**		**0.15**	**J**	**0.56**	**J**	**0.1**	**J**
Benzo(ghi)perylene	100	500	1000	**1.4**		**0.072**	**J**	**0.27**		**0.18**	**J**	**0.67**		**0.09**	**J**	**0.14**	**J**	0.5	U	**3.7**		0.33	U	**0.12**	**J**	**0.072**	**J**	**0.37**	**J**	**0.076**	**J**
Benzo(k)fluoranthene	0.8	56	1.7	**0.4**		**0.044**	**J**	**0.07**	**J**	0.24	U	**0.23**		0.2	U	**0.032**	**J**	0.38	U	**2.4**		0.25	U	**0.071**	**J**	0.18	U	**0.25**	**J**	**0.039**	**J**
Biphenyl				**0.053**	**J**	0.5	U	**0.026**	**J**	0.92	U	**0.095**	**J**	0.78	U	0.44	U	1.4	U	**0.26**	**J**	0.94	U	0.45	U	0.67	U	2.2	U	0.5	U
Bis(2-chloroethoxy)methane				0.2	U	0.24	U	0.21	U	0.44	U	0.21	U	0.37	U	0.21	U	0.68	U	0.21	U	0.44	U	0.22	U	0.32	U	1.1	U	0.24	U
Bis(2-chloroethyl)ether				0.17	U	0.2	U	0.17	U	0.36	U	0.17	U	0.31	U	0.17	U	0.56	U	0.18	U	0.37	U	0.18	U	0.26	U	0.88	U	0.2	U
Bis(2-chloroisopropyl)ether				0.22	U	0.26	U	0.23	U	0.49	U	0.23	U	0.41	U	0.23	U	0.75	U	0.24	U	0.5	U	0.24	U	0.35	U	1.2	U	0.26	U
Bis(2-ethylhexyl)phthalate				0.19	U	0.22	U	0.19	U	0.4	U	0.19	U	0.34	U	0.19	U	0.63	U	0.2	U	0.41	U	0.2	U	0.3	U	0.98	U	0.22	U
Butyl benzyl phthalate				0.19	U	0.22	U	0.19	U	0.4	U	0.19	U	0.34	U	0.19	U	0.63	U	0.2	U	0.41	U	0.2	U	0.3	U	0.98	U	0.22	U
Caprolactam				0.19	U	0.22	U	0.19	U	0.4	U	0.19	U	0.34	U	0.19	U	0.63	U	0.2	U	0.41	U	0.2	U	0.3	U	0.98	U	0.22	U
Carbazole				**0.026**	**J**	**0.021**	**J**	0.19	U	0.4	U	**0.026**	**J**	0.34	U	0.19	U	0.63	U	**1.1**		0.41	U	**0.023**	**J**	0.3	U	0.98	U	0.22	U
Chrysene	1	56	1	**0.47**		**0.083**	**J**	**0.19**		**0.17**	**J**	**0.4**		**0.084**	**J**	**0.083**	**J**	0.38	U	**6.3**		0.25	U	**0.16**		**0.15**	**J**	**0.48**	**J**	**0.083**	**J**
Di-n-butylphthalate				0.19	U	0.22	U	0.19	U	0.4	U	0.19	U	0.34	U	0.19	U	0.63	U	0.2	U	0.41	U	0.2	U	0.3	U	0.98	U	0.22	U
Di-n-octylphthalate				0.19	U	0.22	U	0.19	U	0.4	U	0.19	U	0.34	U	0.19	U	0.63	U	0.2	U	0.41	U	0.2	U	0.3	U	0.98	U	0.22	U
Dibenzo(a,h)anthracene	0.33	0.56	1000	**0.18**		0.13	U	**0.038**	**J**	0.24	U	**0.074**	**J**	0.2	U	0.12	U	0.38	U	**0.96**		0.25	U	**0.025**	**J**	0.18	U	0.59	U	0.13	U
Dibenzofuran	7	350	210	**0.11**	**J**	0.22	U	**0.088**	**J**	0.4	U	**0.22**		0.34	U	**0.038**	**J**	0.63	U	**1.9**		0.41	U	0.2	U	0.3	U	0.98	U	0.22	U
Diethyl phthalate				0.19	U	0.22	U	0.19	U	0.4	U	0.19	U	0.34	U	0.19	U	0.63	U	0.2	U	0.41	U	0.2	U	0.3	U	0.98	U	0.22	U
Dimethyl phthalate				0.19	U	0.22	U	0.19	U	0.4	U	0.19	U	0.34	U	0.19	U	0.63	U	0.2	U	0.41	U	0.2	U	0.3	U	0.98	U	0.22	U
Fluoranthene	100	500	1000	**0.38**		**0.16**		**0.22**		**0.24**		**0.46**		**0.15**	**J**	**0.071**	**J**	0.38	U	**21**		**0.05**	**J**	**0.34**		**0.36**		**1.2**	J	**0.19**	
Fluorene	30	500	386	0.19	U	**0.022**	**J**	0.19	U	0.4	U	**0.029**	**J**	0.34	U	0.19	U	0.63	U	**3.7**		0.41	U	0.2	U	0.036	J	0.98	U	**0.024**	**J**
Hexachlorobenzene	0.33	6	3.2	0.11	U	0.13	U	0.12	U	0.24	U	0.12	U	0.2	U	0.12	U	0.38	U	0.12	U	0.25	U	0.12	U	0.18	U	0.59	U	0.13	U
Hexachlorobutadiene				0.19	U	0.22	U	0.19	U	0.4	U	0.19	U	0.34	U	0.19	U	0.63	U	0.2	U	0.41	U	0.2	U	0.3	U	0.98	U	0.22	U
Hexachlorocyclopentadiene				0.53	U	0.63	U	0.55	U	1.2	U	0.55	U	0.97	U	0.55	U	1.8	U	0.57	U	1.2	U	0.57	U	0.84	U	2.8	UJ	0.62	UJ
Hexachloroethane				0.15	U	0.18	U	0.15	U	0.32	U	0.15	U	0.27	U	0.16	U	0.5	U	0.16	U	0.33	U	0.16	U	0.24	U	0.79	U	0.17	U
Indeno(1,2,3-cd)pyrene	0.5	5.6	8.2	**1.3**		**0.056**	**J**	**0.21**		**0.15**	**J**	**0.53**		**0.075**	**J**	**0.1**	**J**	0.5	U	**3.9**		0.33	U	**0.1**	**J**	**0.064**	**J**	**0.27**	**J**	**0.052**	**J**
Isophorone				0.17	U	0.2	U	0.17	U	0.36	U	0.17	U	0.31	U	0.17	U	0.56	U	0.18	U	0.37	U	0.18	U	0.26	U	0.88	U	0.2	U
n-Nitrosodi-n-propylamine				0.19	U	0.22	U	0.19	U	0.4	U	0.19	U	0.34	U	0.19	U	0.63	U	0.2	U	0.41	U	0.2	U	0.3	U	0.98	U	0.22	U
Naphthalene	12	500	12	**0.2**		**0.034**	**J**	**0.15**	**J**	**0.15**	**J**	**0.41**		**0.064**	**J**	**0.094**	**J**	0.63	U	**1.6**		0.41	U	0.03	J	0.3	U	0.98	U	**0.048**	**J**
NDPA/DPA				0.15	U	0.18	U	0.15	U	0.32	U	0.15	U	0.27	U	0.16	U	0.5	U	0.16	U	0.33	U	0.16	U	0.24	U	0.79	U	0.17	U
Nitrobenzene				0.17	U	0.2	U	0.17	U	0.36	U	0.17	U	0.31	U	0.17	U	0.56	U	0.18	U	0.37	U	0.18	U	0.26	U	0.88	U	0.2	U
p-Chloro-m-cresol				0.19	U	0.22	U	0.19	U	0.4	U	0.19	U	0.34	U	0.19	U	0.63	U	0.2	U	0.41	U	0.2	U	0.3	U	0.98	U	0.22	U
Pentachlorophenol	0.8	6.7	0.8	0.15	UJ	0.18	UJ	0.15	U	0.32	UJ	0.15	U	0.27	U	0.16	U	0.5	U	0.16	U	0.33	U	0.16	U	0.24	UJ	0.79	U	0.17	U
Phenanthrene	100	500	1000	**0.35**		**0.13**		**0.28**		**0.23**	**J**	**0.56**		**0.14**	**J**	**0.11**	**J**	0.38	U	**21**		0.25	U	**0.24**		**0.37**		**0.97**	J	**0.13**	
Phenol	0.33	500	0.33	0.19	U	0.22	U	0.19	U	0.4	U	0.19	U	0.34	U	0.19	U	0.63	U	**0.16**	**J**	0.41	U	0.2	U	0.3	U	0.98	U	0.22	U
Pyrene	100	500	1000	**0.44**		**0.14**		**0.21**		**0.27**		**0.55**		**0.13**	**J**	**0.078**	**J**	0.38	U	**17**		**0.041**	**J**	**0.29**		**0.28**		**0.97**	J	**0.16**	
Total TIC Compounds				**5.33**	**J**	**0.916**	**J**	**4.59**	**J**	**37.4**	**J**	**7.19**	**J**	0	U	0	U	**8.74**	**J**	**20.5**	**J**	**6.04**	**J**	0	U	**0.334**	**J**	0	U	**2.79**	**J**
Petroleum Hydrocarbon Quantitation																															
TPH (C10-C36)				-	-	-	-	-	-	-	-	**249**		-	-	**540**		-	-	**445**		-	-	**166**		-	-	**582**	J	-	-

Table 3
Remedial Investigation Report
Sub-Surface Soil Data Summary

LOCATION				SB-106B FILL		SB-106B NATIVE		SB-106C FILL		SB-106C NATIVE		SB-107 FILL		SB-107 NATIVE		SB-108 FILL		SB-108 NATIVE		SB-109 FILL		SB-109 NATIVE		SB-110 FILL		SB-110 NATIVE		SB-111 FILL		SB-111 NATIVE	
SAMPLING DATE				11/25/2024		11/25/2024		11/25/2024		11/25/2024		11/25/2024		11/25/2024		11/25/2024		11/25/2024		11/25/2024		11/25/2024		11/25/2024		11/25/2024		11/26/2024		11/26/2024	
LAB SAMPLE ID				L2469590-11		L2469590-12		L2469590-13		L2469590-14		L2469590-17		L2469590-18		L2469590-15		L2469590-16		L2469590-19		L2469590-20		L2469590-21		L2469590-22		L2469906-05		L2469906-06	
SAMPLE TYPE				SOIL		SOIL		SOIL		SOIL		SOIL		SOIL		SOIL		SOIL		SOIL		SOIL		SOIL		SOIL		SOIL		SOIL	
SAMPLE DEPTH (ft.)				1-5		10-12		1-5		10-12		1-6		8-10		0.5-8		8-15		1-5		7-10		1-7		15-20		2-8		9-15	
Analyte	**Unrestricted Use SCO**	**Commercial Use SCO**	**Protection of Groundwater**	**Results**	**Qual**	**Results**	**Qual**	**Results**	**Qual**	**Results**	**Qual**	**Results**	**Qual**	**Results**	**Qual**	**Results**	**Qual**	**Results**	**Qual**	**Results**	**Qual**	**Results**	**Qual**	**Results**	**Qual**	**Results**	**Qual**	**Results**	**Qual**	**Results**	**Qual**	**Results**	**Qual**
Polychlorinated Biphenyls by GC																															
Aroclor 1016	0.1	1	3.2	-	-	-	-	-	-	-	-	0.056	U	0.101	U	0.0575	U	0.189	U	0.0568	U	0.118	U	0.0561	U	0.0861	U	0.0565	U	0.0612	U
Aroclor 1221	0.1	1	3.2	-	-	-	-	-	-	-	-	0.056	U	0.101	U	0.0575	U	0.189	U	0.0568	U	0.118	U	0.0561	U	0.0861	U	0.0565	U	0.0612	U
Aroclor 1232	0.1	1	3.2	-	-	-	-	-	-	-	-	0.056	U	0.101	U	0.0575	U	0.189	U	0.0568	U	0.118	U	0.0561	U	0.0861	U	0.0565	U	0.0612	U
Aroclor 1242	0.1	1	3.2	-	-	-	-	-	-	-	-	0.056	U	0.101	U	0.0575	U	0.189	U	0.0568	U	0.118	U	0.0561	U	0.0861	U	0.0565	U	0.0612	U
Aroclor 1248	0.1	1	3.2	-	-	-	-	-	-	-	-	0.056	U	0.101	U	0.0575	U	0.189	U	0.0568	U	0.118	U	0.0561	U	0.0861	U	0.0565	U	0.0612	U
Aroclor 1254	0.1	1	3.2	-	-	-	-	-	-	-	-	0.056	U	0.101	U	0.0575	U	0.189	U	0.0568	U	0.118	U	0.0561	U	0.0861	U	0.0565	U	0.0612	U
Aroclor 1260	0.1	1	3.2	-	-	-	-	-	-	-	-	0.056	U	0.101	U	0.0575	U	0.189	U	**0.0196**	**J**	0.118	U	0.0561	U	0.0861	U	0.0565	U	0.0612	U
Aroclor 1262	0.1	1	3.2	-	-	-	-	-	-	-	-	0.056	U	0.101	U	0.0575	U	0.189	U	0.0568	U	0.118	U	0.0561	U	0.0861	U	0.0565	U	0.0612	U
Aroclor 1268	0.1	1	3.2	-	-	-	-	-	-	-	-	0.056	U	0.101	U	0.0575	U	0.189	U	0.0568	U	0.118	U	0.0561	U	0.0861	U	**0.00654**	**J**	0.0612	U
PCBs, Total	0.1	1	3.2	-	-	-	-	-	-	-	-	0.056	U	0.101	U	0.0575	U	0.189	U	**0.0196**	**J**	0.118	U	0.0561	U	0.0861	U	**0.00654**	**J**	0.0612	U
Chlorinated Herbicides by GC																															
2,4,5-T				-	-	-	-	-	-	-	-	0.19	U	0.335	U	0.192	U	0.625	U	0.199	U	0.411	U	0.196	U	0.298	U	0.194	U	0.217	U
2,4,5-TP (Silvex)	3.8	500	3.8	-	-	-	-	-	-	-	-	0.19	U	0.335	U	0.192	U	0.625	U	0.199	U	0.411	U	0.196	U	0.298	U	0.194	U	0.217	U
2,4-D				-	-	-	-	-	-	-	-	0.19	U	0.335	U	0.192	U	0.625	U	0.199	U	0.411	U	0.196	U	0.298	U	0.194	U	0.217	U
Organochlorine Pesticides by GC																															
4,4'-DDD	0.0033	92	14	-	-	-	-	-	-	-	-	0.00177	U	0.00322	U	0.00188	U	0.00606	U	0.00187	U	0.00394	U	0.00191	U	0.00272	U	0.00183	U	0.00211	U
4,4'-DDE	0.0033	62	17	-	-	-	-	-	-	-	-	0.00177	U	0.00322	U	0.00188	U	0.00606	U	0.00187	U	0.00394	U	0.00191	U	0.00272	U	0.00183	U	0.00211	U
4,4'-DDT	0.0033	47	136	-	-	-	-	-	-	-	-	0.00177	U	0.00322	U	0.00188	U	0.00606	U	0.00187	U	0.00394	U	0.00191	U	0.00272	U	0.00183	U	0.00211	U
Aldrin	0.005	0.68	0.19	-	-	-	-	-	-	-	-	0.00177	U	0.00322	U	0.00188	U	0.00606	U	0.00187	U	0.00394	U	0.00191	U	0.00272	U	0.00183	U	0.00211	U
Alpha-BHC	0.02	3.4	0.02	-	-	-	-	-	-	-	-	0.00074	U	0.00134	U	0.00078	U	0.00252	U	0.00078	U	0.00164	U	0.00079	U	0.00114	U	0.00076	U	0.00088	U
Beta-BHC	0.036	3	0.09	-	-	-	-	-	-	-	-	0.00177	U	0.00322	U	0.00188	U	0.00606	U	0.00187	U	0.00394	U	0.00191	U	0.00272	U	0.00183	U	0.00211	U
Chlordane				-	-	-	-	-	-	-	-	0.0148	U	0.0269	U	0.0157	U	0.0505	U	0.0156	U	0.0328	U	0.0159	U	0.0227	U	0.0152	U	0.0176	U
cis-Chlordane	0.094	24	2.9	-	-	-	-	-	-	-	-	0.00222	U	0.00403	U	0.00235	U	0.00757	U	0.00234	U	0.00493	U	0.00238	U	0.0034	U	0.00228	U	0.00264	U
Delta-BHC	0.04	500	0.25	-	-	-	-	-	-	-	-	0.00177	U	0.00322	U	0.00188	U	0.00606	U	0.00187	U	0.00394	U	0.00191	U	0.00272	U	0.00183	U	0.00211	U
Dieldrin	0.005	1.4	0.1	-	-	-	-	-	-	-	-	0.00111	U	0.00201	U	0.00118	U	0.00378	U	0.00117	U	0.00246	U	0.00119	U	0.0017	U	0.00114	U	0.00132	U
Endosulfan I	2.4	200	102	-	-	-	-	-	-	-	-	0.00177	U	0.00322	U	0.00188	U	0.00606	U	0.00187	U	0.00394	U	0.00191	U	0.00272	U	0.00183	U	0.00211	U
Endosulfan II	2.4	200	102	-	-	-	-	-	-	-	-	0.00177	U	0.00322	U	0.00188	U	0.00606	U	0.00187	U	0.00394	U	0.00191	U	0.00272	U	0.00183	U	0.00211	U
Endosulfan sulfate	2.4	200	1000	-	-	-	-	-	-	-	-	0.00074	U	0.00134	U	0.00078	U	0.00252	U	0.00078	U	0.00164	U	0.00079	U	0.00114	U	0.00076	U	0.00088	U
Endrin	0.014	89	0.06	-	-	-	-	-	-	-	-	0.00074	U	0.00134	U	0.00078	U	0.00252	U	0.00078	U	0.00164	U	0.00079	U	0.00114	U	0.00076	U	0.00088	U
Endrin aldehyde				-	-	-	-	-	-	-	-	0.00222	U	0.00403	U	0.00235	U	0.00757	U	0.00234	U	0.00493	U	0.00238	U	0.0034	U	0.00228	U	0.00264	U
Endrin ketone				-	-	-	-	-	-	-	-	0.00177	U	0.00322	U	0.00188	U	0.00606	U	0.00187	U	0.00394	U	0.00191	U	0.00272	U	0.00183	U	0.00211	U
Heptachlor	0.042	15	0.38	-	-	-	-	-	-	-	-	0.00089	U	0.00161	U	0.00094	U	0.00303	U	0.00094	U	0.00197	U	0.00095	U	0.00136	U	0.00091	U	0.00105	U
Heptachlor epoxide				-	-	-	-	-	-	-	-	0.00333	U	0.00604	U	0.00352	U	0.0114	U	0.00351	U	0.00739	U	0.00357	U	0.00511	U	0.00343	U	0.00396	U
Lindane	0.1	9.2	0.1	-	-	-	-	-	-	-	-	0.00074	U	0.00134	U	0.00078	U	0.00252	U	0.00078	U	0.00164	U	0.00079	U	0.00114	U	0.00076	U	0.00088	U
Methoxychlor				-	-	-	-	-	-	-	-	0.00333	U	0.00604	U	0.00352	U	0.0114	U	0.00351	U	0.00739	U	0.00357	U	0.00511	U	0.00343	U	0.00396	U
Toxaphene				-	-	-	-	-	-	-	-	0.0333	U	0.0604	U	0.0352	U	0.114	U	0.0351	U	0.0739	U	0.0357	U	0.0511	U	0.0343	U	0.0396	U
trans-Chlordane				-	-	-	-	-	-	-	-	0.00222	U	0.00403	U	0.00235	U	0.00757	U	0.00234	U	0.00493	U	0.00238	U	0.0034	U	0.00228	U	0.00264	U
Total Metals																															
Aluminum, Total				-	-	-	-	-	-	-	-	**2100**		**5930**		**3600**		**10200**		**2690**		**2770**		**4410**		**8100**		**6520**		**3860**	
Antimony, Total				-	-	-	-	-	-	-	-	4.62	U	8.18	U	**1.6**	**J**	**1.74**	**J**	**4.79**	**J**	19.4	U	**2.72**	**J**	6.97	U	**2.36**	**J**	**3.9**	**J**
Arsenic, Total	13	16	16	-	-	-	-	-	-	-	-	**15.6**		**2.24**		**12.6**		**5.49**		**17.3**		**1.14**	**J**	**6.83**		**3.27**		**44.5**	**J**	**8.29**	
Barium, Total	350	400	820	-	-	-	-	-	-	-	-	**31.8**		**33.3**		**213**		**90.8**		**83.2**		**71.7**		**70.2**		**66.9**		**210**	**J**	**99.6**	
Beryllium, Total	7.2	590	47	-	-	-	-	-	-	-	-	**0.433**	**J**	**0.349**	**J**	**0.325**	**J**	**0.632**	**J**	**0.325**	**J**	**0.197**	**J**	**0.326**	**J**	**0.452**	**J**	**1.39**		**0.28**	**J**
Cadmium, Total	2.5	9.3	7.5	-	-	-	-	-	-	-	-	0.924	U	1.64	U	0.911	U	3.02	U	**0.663**	**J**	3.89	U	**0.475**	**J**	**0.153**	**J**	**2.24**	**J**	1.02	U
Calcium, Total				-	-	-	-	-	-	-	-	**4830**		**26600**		**70800**		**146000**		**50700**		**227000**		**20800**		**16100**	**J**	**19000**	**J**	**80700**	
Chromium, Hexavalent	400	19	1	-	-	-	-	-	-	-	-	0.928	U	1.65	U	0.943	U	3.04	UJ	0.959	U	1.98	U	0.963	U	1.45	U	0.957	U	1.07	U
Chromium, Total				-	-	-	-	-	-	-	-	**19.5**		**11.2**		**18.9**		**19.2**		**87.1**		**6.07**		**10.1**		**15.5**		**14.6**		**10.6**	
Cobalt, Total				-	-	-	-	-	-	-	-	**5.39**		**5.43**		**5.33**		**9.28**		**10.5**		**5.05**	**J**	**4.83**		**12.6**	**J**	**6.42**		**4.27**	
Copper, Total	50	270	1720	-	-	-	-	-	-	-	-	**17.4**		**16.2**		**140**		**25.2**		**120**		**11**		**175**		**15**		**273**	**J**	**53.1**	
Cyanide, Total	27	40	27	-	-	-	-	-	-	-	-	**0.52**	**J**	2	U	**0.42**	**J**	3.6	U	**0.27**	**J**	2.3	U	1.1	U	1.7	U	1.1	U	**0.3**	**J**
Iron, Total				-	-	-	-	-	-	-	-	**24500**		**11200**		**33800**		**16500**		**102000**		**8430**		**15800**		**12300**		**13700**		**19300**	
Lead, Total	63	1000	450	-	-	-	-	-	-	-	-	**17.4**		**11**		**128**		**15.2**		**283**		**9.11**	**J**	**288**		**7.54**		**506**	**J**	**1500**	
Magnesium, Total				-	-	-	-	-	-	-	-	**876**		**6480**		**2800**		**11600**		**3260**		**3460**		**4940**		**6910**		**2210**	**J**	**27500**	
Manganese, Total	1600	10000	2000	-	-	-	-	-	-	-	-	**105**		**359**		**378**		**422**		**425**		**552**		**185**		**85.1**		**186**	**J**	**300**	
Mercury, Total	0.18	2.8	0.73	-	-	-	-	-	-	-	-	**0.106**		0.141	U	**0.65**		0.28	U	**0.089**		0.161	U	**3.49**		0.128	U	**0.801**	**J**	**3.67**	
Nickel, Total	30	310	130	-	-	-	-	-	-	-	-	**12.1**		**18.1**		**44.8**		**39.9**		**32.8**		**19.3**		**29.3**		**44**		**15.1**		**9.89**	
Potassium, Total				-	-	-	-	-	-	-	-	**346**		**629**		**608**		**1060**		**221**	**J**	**468**	**J**	**409**		**922**		**552**		**694**	
Selenium, Total	3.9	1500	4	-	-	-	-	-	-	-	-	**0.238**	**J**	**0.45**	**J**	**0.988**	**J**	**2.92**	**J**	**3.52**	**J**	**2.43**	**J**	1.88	U	**1.41**	**J**	**1.12**	**J**	**0.633**	**J**
Silver, Total	2	1500	8.3	-	-	-	-	-	-	-	-	0.462	U	0.818	U	0.455	U	1.51	U	2.3	U	1.94	U	0.47	U	0.697	U	**0.689**		0.508	U
Sodium, Total				-	-	-	-	-	-	-	-	**428**		**539**		**1640**		**664**		**206**	**J**	**308**	**J**	**90.9**	**J**	**242**	**J**	**397**		**242**	
Thallium, Total				-	-	-	-	-	-	-	-	1.85	U	3.27	U	**0.347**	**J**	6.04	U	9.18	U	7.77	U	1.88	U	2.79	U	**0.787**	**J**	2.03	U
Vanadium, Total				-	-	-	-	-	-	-	-	**15.3**		**10.8**		**15.8**		**16.4**		**30.9**		**4.01**		**18.6**		**11.9**		**23.6**		**14.7**	
Zinc, Total	109	10000	2480	-	-	-	-	-	-	-	-	**19.9**		**40.2**		**151**		**50.5**		**117**		**27.8**		**314**		**41.7**		**366**	**J**	**103**	

Table 3
Remedial Investigation Report
Sub-Surface Soil Data Summary

LOCATION				SB-106B FILL		SB-106B NATIVE		SB-106C FILL		SB-106C NATIVE		SB-107 FILL		SB-107 NATIVE		SB-108 FILL		SB-108 NATIVE		SB-109 FILL		SB-109 NATIVE		SB-110 FILL		SB-110 NATIVE		SB-111 FILL		SB-111 NATIVE	
SAMPLING DATE				11/25/2024		11/25/2024		11/25/2024		11/25/2024		11/25/2024		11/25/2024		11/25/2024		11/25/2024		11/25/2024		11/25/2024		11/25/2024		11/25/2024		11/26/2024		11/26/2024	
LAB SAMPLE ID				L2469590-11		L2469590-12		L2469590-13		L2469590-14		L2469590-17		L2469590-18		L2469590-15		L2469590-16		L2469590-19		L2469590-20		L2469590-21		L2469590-22		L2469906-05		L2469906-06	
SAMPLE TYPE				SOIL		SOIL		SOIL		SOIL		SOIL		SOIL		SOIL		SOIL		SOIL		SOIL		SOIL		SOIL		SOIL		SOIL	
SAMPLE DEPTH (ft.)				1-5		10-12		1-5		10-12		1-6		8-10		0.5-8		8-15		1-5		7-10		1-7		15-20		2-8		9-15	
Analyte	**Unrestricted Use SCO**	**Commercial Use SCO**	**Protection of Groundwater**	**Results**	**Qual**	**Results**	**Qual**	**Results**	**Qual**	**Results**	**Qual**	**Results**	**Qual**	**Results**	**Qual**	**Results**	**Qual**	**Results**	**Qual**	**Results**	**Qual**	**Results**	**Qual**	**Results**	**Qual**	**Results**	**Qual**	**Results**	**Qual**	**Results**	**Qual**
Perfluorinated Alkyl Acids by EPA 1633																															
11-Chloroeicosafluoro-3-Oxaundecane-1-Sulfonic Acid (11Cl-PF3OUdS)				-	-	-	-	-	-	-	-	0.797	U	0.798	U	0.795	U	1.22	U	0.793	U	0.799	U	0.785	U	0.797	U	0.79	U	0.8	U
1H,1H,2H,2H-Perfluorodecanesulfonic Acid (8:2FTS)				-	-	-	-	-	-	-	-	0.797	U	0.798	U	0.795	U	1.22	U	0.793	U	0.799	U	0.785	U	0.797	U	0.79	U	0.8	U
1H,1H,2H,2H-Perfluorohexanesulfonic Acid (4:2FTS)				-	-	-	-	-	-	-	-	0.797	U	0.798	U	0.795	U	1.22	U	0.793	U	0.799	U	0.785	U	0.797	U	0.79	U	0.8	U
1H,1H,2H,2H-Perfluorooctanesulfonic Acid (6:2FTS)				-	-	-	-	-	-	-	-	0.797	U	0.798	U	0.795	U	1.22	U	0.793	U	0.799	U	0.785	U	0.797	U	0.79	U	0.8	U
2H,2H,3H,3H-Perfluorooctanoic Acid (5:3FTCA)				-	-	-	-	-	-	-	-	4.98	U	4.98	U	4.97	U	7.6	U	4.95	U	4.99	U	4.91	U	4.98	U	4.93	U	5	U
3-Perfluoroheptyl Propanoic Acid (7:3FTCA)				-	-	-	-	-	-	-	-	4.98	U	4.98	U	4.97	U	7.6	U	4.95	U	4.99	U	4.91	U	4.98	U	4.93	U	5	U
3-Perfluoropropyl Propanoic Acid (3:3FTCA)				-	-	-	-	-	-	-	-	0.997	U	0.997	U	0.994	U	1.52	U	0.991	U	0.999	U	0.982	U	0.996	U	0.987	U	1	U
4,8-Dioxa-3h-Perfluorononanoic Acid (ADONA)				-	-	-	-	-	-	-	-	0.797	U	0.798	U	0.795	U	1.22	U	0.793	U	0.799	U	0.785	U	0.797	U	0.79	U	0.8	U
9-Chlorohexadecafluoro-3-Oxanone-1-Sulfonic Acid (9Cl-PF3ONS)				-	-	-	-	-	-	-	-	0.797	U	0.798	U	0.795	U	1.22	U	0.793	U	0.799	U	0.785	U	0.797	U	0.79	U	0.8	U
Hexafluoropropylene Oxide Dimer Acid (HFPO-DA)				-	-	-	-	-	-	-	-	0.797	U	0.798	U	0.795	U	1.22	U	0.793	U	0.799	U	0.785	U	0.797	U	0.79	U	0.8	U
N-Ethyl Perfluorooctane Sulfonamide (NEtFOSA)				-	-	-	-	-	-	-	-	0.199	U	0.199	U	0.199	U	0.304	U	0.198	U	0.2	U	0.196	U	0.199	U	0.197	U	0.2	U
N-Ethyl Perfluorooctanesulfonamido Ethanol (NEtFOSE)				-	-	-	-	-	-	-	-	1.99	U	1.99	U	1.99	U	3.04	U	1.98	U	2	U	1.96	U	1.99	U	1.97	U	2	U
N-Ethyl Perfluorooctanesulfonamidoacetic Acid (NEtFOSAA)				-	-	-	-	-	-	-	-	0.199	U	0.199	U	0.199	U	0.304	U	0.198	U	0.2	U	0.196	U	0.199	U	0.197	U	0.2	U
N-Methyl Perfluorooctane Sulfonamide (NMeFOSA)				-	-	-	-	-	-	-	-	0.199	U	0.199	U	0.199	U	0.304	U	0.198	U	0.2	U	0.196	U	0.199	U	0.197	U	0.2	U
N-Methyl Perfluorooctanesulfonamido Ethanol (NMeFOSE)				-	-	-	-	-	-	-	-	1.99	U	1.99	U	1.99	U	3.04	U	1.98	U	2	U	1.96	U	1.99	U	1.97	U	2	U
N-Methyl Perfluorooctanesulfonamidoacetic Acid (NMeFOSAA)				-	-	-	-	-	-	-	-	0.199	U	0.199	U	0.199	U	0.304	U	0.198	U	0.2	U	0.196	U	0.199	U	0.197	U	0.2	U
Nonafluoro-3,6-Dioxaheptanoic Acid (NFDHA)				-	-	-	-	-	-	-	-	0.399	U	0.399	U	0.398	U	0.608	U	0.396	U	0.4	U	0.393	U	0.398	U	0.395	U	0.4	U
Perfluoro(2-Ethoxyethane)Sulfonic Acid (PFEESA)				-	-	-	-	-	-	-	-	0.399	U	0.399	U	0.398	U	0.608	U	0.396	U	0.4	U	0.393	U	0.398	U	0.395	U	0.4	U
Perfluoro-3-Methoxypropanoic Acid (PFMPA)				-	-	-	-	-	-	-	-	0.399	U	0.399	U	0.398	U	0.608	U	0.396	U	0.4	U	0.393	U	0.398	U	0.395	U	0.4	U
Perfluoro-4-Methoxybutanoic Acid (PFMBA)				-	-	-	-	-	-	-	-	0.399	U	0.399	U	0.398	U	0.608	U	0.396	U	0.4	U	0.393	U	0.398	U	0.395	U	0.4	U
Perfluorobutanesulfonic Acid (PFBS)				-	-	-	-	-	-	-	-	0.199	U	0.199	U	0.199	U	0.304	U	0.198	U	0.2	U	0.196	U	0.199	U	0.197	U	0.2	U
Perfluorobutanoic Acid (PFBA)				-	-	-	-	-	-	-	-	0.797	U	0.798	U	0.795	U	1.22	U	0.793	U	0.799	U	0.785	U	0.797	U	0.79	U	0.8	U
Perfluorodecanesulfonic Acid (PFDS)				-	-	-	-	-	-	-	-	0.199	U	0.199	U	0.199	U	0.304	U	0.198	U	0.2	U	0.196	U	0.199	U	0.197	U	0.2	U
Perfluorodecanoic Acid (PFDA)				-	-	-	-	-	-	-	-	0.199	U	0.199	U	0.199	U	0.304	U	0.198	U	0.2	U	0.196	U	0.199	U	0.197	U	0.2	U
Perfluorododecanesulfonic Acid (PFDoS)				-	-	-	-	-	-	-	-	0.199	U	0.199	U	0.199	U	0.304	U	0.198	U	0.2	U	0.196	U	0.199	U	0.197	U	0.2	U
Perfluorododecanoic Acid (PFDoA)				-	-	-	-	-	-	-	-	0.199	U	0.199	U	0.199	U	0.304	U	0.198	U	0.2	U	0.196	U	0.199	U	0.197	U	0.2	U
Perfluoroheptanesulfonic Acid (PFHpS)				-	-	-	-	-	-	-	-	0.199	U	0.199	U	0.199	U	0.304	U	0.198	U	0.2	U	0.196	U	0.199	U	0.197	U	0.2	U
Perfluoroheptanoic Acid (PFHpA)				-	-	-	-	-	-	-	-	0.199	U	0.199	U	0.199	U	0.304	U	**0.038**	**J**	0.2	U	**0.024**	**J**	0.199	U	0.197	U	0.2	U
Perfluorohexanesulfonic Acid (PFHxS)				-	-	-	-	-	-	-	-	**0.034**	**J**	0.199	U	0.199	U	0.304	U	0.198	U	0.2	U	0.196	U	0.199	U	0.197	U	0.2	U
Perfluorohexanoic Acid (PFHxA)				-	-	-	-	-	-	-	-	**0.032**	**J**	0.199	U	0.199	U	0.304	U	0.198	U	0.2	U	**0.03**	**J**	0.199	U	0.197	U	0.2	U
Perfluorononanesulfonic Acid (PFNS)				-	-	-	-	-	-	-	-	0.199	U	0.199	U	0.199	U	0.304	U	0.198	U	0.2	U	0.196	U	0.199	U	0.197	U	0.2	U
Perfluorononanoic Acid (PFNA)				-	-	-	-	-	-	-	-	0.199	U	0.199	U	0.199	U	0.304	U	**0.056**	**J**	0.2	U	0.196	U	0.199	U	0.197	U	0.2	U
Perfluorooctanesulfonamide (PFOSA)				-	-	-	-	-	-	-	-	0.199	U	0.199	U	0.199	U	0.304	U	0.198	U	0.2	U	0.196	U	0.199	U	0.197	U	0.2	U
Perfluorooctanesulfonic Acid (PFOS)	0.88	440	1	-	-	-	-	-	-	-	-	**0.079**	**J**	0.199	U	**0.054**	**J**	0.304	U	**0.209**		**0.141**	**J**	**0.089**	**J**	0.199	U	**0.049**	**J**	0.2	U
Perfluorooctanoic Acid (PFOA)	0.66	500	0.8	-	-	-	-	-	-	-	-	**0.059**	**J**	0.199	U	0.199	U	0.304	U	**0.117**	**J**	**0.03**	**J**	**0.071**	**J**	0.199	U	**0.057**	**J**	0.2	U
Perfluoropentanesulfonic Acid (PFPeS)				-	-	-	-	-	-	-	-	0.199	U	0.199	U	0.199	U	0.304	U	0.198	U	0.2	U	0.196	U	0.199	U	0.197	U	0.2	U
Perfluoropentanoic Acid (PFPeA)				-	-	-	-	-	-	-	-	0.399	U	0.399	U	0.398	U	0.608	U	0.396	U	0.4	U	0.393	U	0.398	U	0.395	U	0.4	U
Perfluorotetradecanoic Acid (PFTeDA)				-	-	-	-	-	-	-	-	0.199	U	0.199	U	0.199	U	0.304	U	0.198	U	0.2	U	0.196	U	0.199	U	0.197	U	0.2	U
Perfluorotridecanoic Acid (PFTrDA)				-	-	-	-	-	-	-	-	0.199	U	0.199	U	0.199	U	0.304	U	0.198	U	0.2	U	0.196	U	0.199	U	0.197	U	0.2	U
Perfluoroundecanoic Acid (PFUnA)				-	-	-	-	-	-	-	-	0.199	U	0.199	U	0.199	U	0.304	U	0.198	U	0.2	U	0.196	U	0.199	U	0.197	U	0.2	U

Notes:
- All values are reported in milligrams per kilogram (mg/kg) / parts per million (ppm) except PFAAs which are reported in micrograms per kilogram (µg/kg) / parts per billion (ppb).
- Analytical results compared to New York 6 NYCRR Part 375 Soil Cleanup Objectives (SCOs).
- **Bolded text** indicates analyte detected at concentrations greater than laboratory detection limits.
- Highlighted cell Indicates analyte exceeds the respective standard/guideline value.
- **Red text** indicates analyte exceeds Protection of Groundwater SCO.
- **Blue qualifiers** were applied based on a third party data usability review.
- Grey highlighted cell indicates the laboratory detection limit exceeds the respective standard/guideline value.
- "U" indicates the analyte was not detected at the reported detection limit for the sample.
- "UJ" indicates the analyte was analyzed for, but was not detected. The associated reported quantitation limit is approximate and may be inaccurate or imprecise.
- "J" indicates estimated value.
- "J+" indicates the analyte was positively identified; the associated numerical value is an estimated quantity that may be biased high.
- "I" indicates the lower value for the two columns has been reported due to obvious interference.
- "P" indicates the RPD between the results for the two columns exceeds the method-specified criteria.
- "EMPC" indicates the results do not meet all criteria for a confirmed identification. The quantitative value represents the Estimated Maximum Possible Concentration of the analyte in the sample.
- "R" indicates the data are unusable. The sample results are rejected due to serious deficiencies in meeting Quality Control limits. The analyte may or may not be present.

Table 3
Remedial Investigation Report
Sub-Surface Soil Data Summary

LOCATION				SB-112 FILL		SB-112 NATIVE		SB-112A FILL		SB-112A NATIVE		SB-112B FILL		SB-112B NATIVE		SB-112C FILL		SB-112C NATIVE		SB-113 FILL		SB-113 NATIVE		SB-114 FILL		SB-114 NATIVE		SB-115 FILL		SB-115 NATIVE	
SAMPLING DATE				11/26/2024		11/26/2024		11/26/2024		11/26/2024		11/26/2024		11/26/2024		11/26/2024		11/26/2024		11/26/2024		11/26/2024		11/25/2024		11/25/2024		11/26/2024		11/26/2024	
LAB SAMPLE ID				L2469906-07		L2469906-08		L2469906-09		L2469906-10 R1		L2469906-11 R1		L2469906-12 R1		L2469906-13		L2469906-14		L2469906-15		L2469906-16		L2469590-23		L2469590-24		L2469906-17		L2469906-18	
SAMPLE TYPE				SOIL		SOIL		SOIL		SOIL		SOIL		SOIL		SOIL		SOIL		SOIL		SOIL		SOIL		SOIL		SOIL		SOIL	
SAMPLE DEPTH (ft.)				2-10		11-14		6-8		10-13		7-9		11-13		7-9		11-15		3-10		10-15		1-5		12-20		3-8		13-20	
Analyte	**Unrestricted Use SCO**	**Commercial Use SCO**	**Protection of Groundwater**	**Results**	**Qual**	**Results**	**Qual**	**Results**	**Qual**	**Results**	**Qual**	**Results**	**Qual**	**Results**	**Qual**	**Results**	**Qual**	**Results**	**Qual**	**Results**	**Qual**	**Results**	**Qual**	**Results**	**Qual**	**Results**	**Qual**	**Results**	**Qual**	**Results**	**Qual**
Volatile Organics by EPA 5035																															
1,1,1-Trichloroethane	0.68	500	0.68	0.001	U	0.00077	U	0.00094	U	0.00078	UJ	0.00095	UJ	0.00082	UJ	0.001	U	0.0006	U	0.00076	U	0.0012	U	**0.0024**		**0.00037**	**J**	0.00084	U	0.00058	U
1,1,2,2-Tetrachloroethane				0.001	UJ	0.00077	U	0.00094	U	0.00078	U	0.00095	UJ	0.00082	UJ	0.001	U	0.0006	U	0.00076	U	0.0012	U	0.00066	U	0.00053	U	0.00084	U	0.00058	U
1,1,2-Trichloroethane				0.0021	UJ	0.0015	U	0.0019	U	0.0016	U	0.0019	UJ	0.0016	UJ	0.0021	U	0.0012	U	0.0015	U	0.0023	U	0.0013	U	0.0011	U	0.0017	U	0.0012	U
1,1-Dichloroethane	0.27	240	0.27	0.0021	U	0.0015	U	0.0019	U	0.0016	UJ	0.0019	UJ	0.0016	UJ	0.0021	U	0.0012	U	0.0015	U	0.0023	U	0.0013	U	0.0011	U	0.0017	U	0.0012	U
1,1-Dichloroethene	0.33	500	0.33	0.0021	U	0.0015	U	0.0019	U	0.0016	UJ	0.0019	UJ	0.0016	UJ	0.0021	U	0.0012	U	0.0015	UJ	0.0023	U	0.0013	U	0.0011	U	0.0017	UJ	0.0012	UJ
1,2,4-Trichlorobenzene				0.0042	R	0.0031	U	0.0038	U	0.0031	U	0.0038	UJ	0.0033	UJ	0.0042	U	0.0024	U	0.003	U	0.0046	U	0.0027	U	0.0021	U	0.0034	U	0.0023	UJ
1,2,4-Trimethylbenzene	3.6	190	3.6	0.0042	R	0.0031	U	0.0038	U	0.0031	U	0.0038	UJ	0.0033	UJ	0.0042	U	**0.003**	**J+**	0.003	U	0.0046	U	0.0027	U	0.0021	U	0.0034	U	0.0023	U
1,2-Dibromo-3-chloropropane				0.0063	UJ	0.0046	U	0.0056	U	0.0047	U	0.0057	UJ	0.0049	UJ	0.0063	U	0.0036	U	0.0046	U	0.0069	U	0.004	U	0.0032	U	0.005	U	0.0035	U
1,2-Dibromoethane				0.0021	UJ	0.0015	U	0.0019	U	0.0016	U	0.0019	UJ	0.0016	UJ	0.0021	U	0.0012	U	0.0015	U	0.0023	U	0.0013	U	0.0011	U	0.0017	U	0.0012	U
1,2-Dichlorobenzene	1.1	500	1.1	0.0042	R	0.0031	U	0.0038	U	0.0031	U	0.0038	UJ	0.0033	UJ	0.0042	U	0.0024	U	0.003	U	0.0046	U	0.0027	U	0.0021	U	0.0034	U	0.0023	U
1,2-Dichloroethane	0.02	30	0.02	0.0021	UJ	0.0015	U	0.0019	U	0.0016	UJ	0.0019	UJ	0.0016	UJ	0.0021	U	0.0012	U	0.0015	U	0.0023	U	0.0013	U	0.0011	U	0.0017	U	0.0012	U
1,2-Dichloropropane				0.0021	U	0.0015	U	0.0019	U	0.0016	UJ	0.0019	UJ	0.0016	UJ	0.0021	U	0.0012	U	0.0015	U	0.0023	U	0.0013	U	0.0011	U	0.0017	U	0.0012	U
1,3,5-Trimethylbenzene	8.4	190	8.4	0.0042	UJ	0.0031	U	0.0038	U	0.0031	U	0.0038	UJ	0.0033	UJ	0.0042	U	**0.0004**	**J+**	0.003	U	0.0046	U	0.0027	U	0.0021	U	0.0034	U	0.0023	U
1,3-Dichlorobenzene	2.4	280	2.4	0.0042	R	0.0031	U	0.0038	U	0.0031	U	0.0038	UJ	0.0033	UJ	0.0042	U	0.0024	U	0.003	U	0.0046	U	0.0027	U	0.0021	U	0.0034	U	0.0023	U
1,4-Dichlorobenzene	1.8	130	1.8	0.0042	R	0.0031	U	0.0038	U	0.0031	U	0.0038	UJ	0.0033	UJ	0.0042	U	0.0024	U	0.003	U	0.0046	U	0.0027	U	0.0021	U	0.0034	U	0.0023	U
2-Butanone	0.12	500	0.12	0.021	U	**0.0099**	**J+**	0.019	U	**0.0072**	**J**	0.019	UJ	**0.004**	**J**	0.021	U	0.012	U	0.015	U	0.023	U	0.013	U	0.011	U	0.017	U	0.012	U
2-Hexanone				0.021	UJ	0.015	U	0.019	U	0.016	U	0.019	UJ	0.016	UJ	0.021	U	0.012	U	0.015	U	0.023	U	0.013	U	0.011	U	0.017	U	0.012	U
4-Methyl-2-pentanone				0.021	U	0.015	U	0.019	U	0.016	U	0.019	UJ	0.016	UJ	0.021	U	0.012	U	0.015	U	0.023	U	0.013	U	0.011	U	0.017	U	0.012	U
Acetone	0.05	500	0.05	0.021	U	**0.043**	**J+**	0.019	U	**0.026**	**J**	0.019	UJ	**0.019**	**J**	0.021	U	**0.012**	**J+**	0.015	U	**0.015**	**J+**	0.013	U	0.011	U	**0.04**		**0.016**	
Benzene	0.06	44	0.06	0.001	U	0.00077	U	0.00094	U	0.00078	UJ	0.00095	UJ	0.00082	UJ	0.001	U	0.0006	U	0.00076	U	0.0012	U	0.00066	U	0.00053	U	**0.0018**		0.00058	U
Bromodichloromethane				0.001	UJ	0.00077	U	0.00094	U	0.00078	UJ	0.00095	UJ	0.00082	UJ	0.001	U	0.0006	U	0.00076	U	0.0012	U	0.00066	U	0.00053	U	0.00084	U	0.00058	U
Bromoform				0.0084	UJ	0.0062	U	0.0075	U	0.0063	U	0.0076	UJ	0.0066	UJ	0.0084	U	0.0048	U	0.0061	U	0.0093	U	0.0053	U	0.0043	U	0.0067	U	0.0046	U
Bromomethane				0.0042	U	0.0031	U	0.0038	U	0.0031	UJ	0.0038	UJ	0.0033	UJ	0.0042	U	0.0024	U	0.003	U	0.0046	U	0.0027	U	0.0021	U	0.0034	U	0.0023	U
Carbon disulfide				0.021	U	0.015	U	0.019	U	0.016	UJ	0.019	UJ	0.016	UJ	0.021	U	0.012	U	0.015	UJ	0.023	U	0.013	U	0.011	U	0.017	UJ	0.012	UJ
Carbon tetrachloride	0.76	22	0.76	0.0021	U	0.0015	U	0.0019	U	0.0016	UJ	0.0019	UJ	0.0016	UJ	**0.00076**	**J+**	0.0012	U	0.0015	U	0.0023	U	0.0013	U	0.0011	U	0.0017	U	0.0012	U
Chlorobenzene	1.1	500	1.1	0.001	UJ	0.00077	U	0.00094	U	0.00078	U	0.00095	UJ	0.00082	UJ	0.001	U	0.0006	U	0.00076	U	0.0012	U	0.00066	U	0.00053	U	0.00084	U	0.00058	U
Chloroethane				0.0042	U	0.0031	U	0.0038	U	0.0031	UJ	0.0038	UJ	0.0033	UJ	0.0042	U	0.0024	U	0.003	U	0.0046	U	0.0027	U	0.0021	U	0.0034	U	0.0023	U
Chloroform	0.37	350	0.37	0.0031	UJ	0.0023	U	0.0028	U	0.0023	UJ	0.0028	UJ	0.0024	UJ	0.0031	U	0.0018	U	0.0023	U	0.0035	U	0.002	U	0.0016	U	0.0025	U	0.0017	U
Chloromethane				0.0084	U	0.0062	U	0.0075	U	0.0063	UJ	0.0076	UJ	0.0066	UJ	0.0084	U	0.0048	U	0.0061	U	0.0093	U	0.0053	U	0.0043	U	0.0067	U	0.0046	U
cis-1,2-Dichloroethene	0.25	500	0.25	0.0021	UJ	0.0015	U	0.0019	U	0.0016	UJ	0.0019	UJ	0.0016	UJ	0.0021	U	0.0012	U	0.0015	U	0.0023	U	0.0013	U	0.0011	U	0.0017	U	0.0012	U
cis-1,3-Dichloropropene				0.001	UJ	0.00077	U	0.00094	U	0.00078	UJ	0.00095	UJ	0.00082	UJ	0.001	U	0.0006	U	0.00076	U	0.0012	U	0.00066	U	0.00053	U	0.00084	U	0.00058	U
Cyclohexane				0.021	U	0.015	U	0.019	U	0.016	UJ	0.019	UJ	0.016	UJ	0.021	U	0.012	U	0.015	U	0.023	U	0.013	U	0.011	U	**0.013**	**J**	0.012	U
Dibromochloromethane				0.0021	UJ	0.0015	U	0.0019	U	0.0016	U	0.0019	UJ	0.0016	UJ	0.0021	U	0.0012	U	0.0015	U	0.0023	U	0.0013	U	0.0011	U	0.0017	U	0.0012	U
Dichlorodifluoromethane				0.021	U	0.015	U	0.019	U	0.016	UJ	0.019	UJ	0.016	UJ	0.021	U	0.012	U	0.015	U	0.023	U	0.013	U	0.011	U	0.017	U	0.012	U
Ethylbenzene	1	390	1	0.0021	UJ	0.0015	U	0.0019	U	**0.00056**	**J+**	0.0019	UJ	0.0016	UJ	0.0021	U	**0.00061**	**J+**	0.0015	U	0.0023	U	0.0013	U	0.0011	U	**0.00093**	**J**	0.0012	U
Freon-113				0.0084	U	0.0062	U	0.0075	U	0.0063	UJ	0.0076	UJ	0.0066	UJ	0.0084	U	0.0048	U	0.0061	UJ	0.0093	U	0.0053	U	0.0043	U	0.0067	UJ	0.0046	UJ
Isopropylbenzene				0.0021	UJ	0.0015	U	0.0019	U	**0.0002**	**J+**	0.0019	UJ	0.0016	UJ	0.0021	U	0.0012	U	0.0015	U	0.0023	U	0.0013	U	0.0011	U	**0.00028**	**J**	0.0012	U
Methyl Acetate				0.0084	UJ	0.0062	U	0.0075	U	0.0063	UJ	0.0076	UJ	0.0066	UJ	0.0084	U	0.0048	U	0.0061	U	0.0093	U	0.0053	U	0.0043	U	0.0067	U	0.0046	U
Methyl cyclohexane				0.0084	U	0.0062	U	**0.0011**	**J**	**0.0044**	**J**	0.0076	UJ	0.0066	UJ	0.0084	U	0.0048	U	0.0061	U	**0.002**	**J+**	0.0053	U	0.0043	U	0.0067	U	0.0046	U
Methyl tert butyl ether	0.93	500	0.93	0.0042	U	0.0031	U	0.0038	U	0.0031	UJ	0.0038	UJ	0.0033	UJ	0.0042	U	0.0024	U	0.003	U	0.0046	U	0.0027	U	0.0021	U	0.0034	U	0.0023	U
Methylene chloride	0.05	500	0.05	0.01	UJ	0.0077	U	0.0094	U	0.0078	UJ	0.0095	UJ	0.0082	UJ	0.01	U	0.006	U	0.0076	U	0.012	U	0.0066	U	0.0053	U	0.0084	U	0.0058	U
n-Butylbenzene	12	500	12	0.0021	R	0.0015	U	0.0019	U	0.0016	U	0.0019	UJ	0.0016	UJ	0.0021	U	**0.0051**	**J+**	0.0015	U	**0.0047**	**J+**	0.0013	U	0.0011	U	0.0017	U	0.0012	U
n-Propylbenzene	3.9	500	3.9	0.0021	R	0.0015	U	0.0019	U	0.0016	U	0.0019	UJ	0.0016	UJ	0.0021	U	**0.0027**	**J+**	0.0015	U	0.0023	U	0.0013	U	0.0011	U	**0.0005**	**J**	0.0012	U
Naphthalene	12	500	12	0.0084	R	**0.0075**	**J+**	0.0075	U	**0.031**	**J+**	0.0076	UJ	0.0066	UJ	0.0084	U	**0.0033**	**J+**	0.0061	U	**0.007**	**J+**	0.0053	U	0.0043	U	0.0067	U	0.0046	U
o-Xylene	0.26	500	1.6	0.0021	UJ	0.0015	U	0.0019	U	**0.0013**	**J+**	0.0019	UJ	0.0016	UJ	0.0021	U	0.0012	U	0.0015	U	0.0023	U	0.0013	U	0.0011	U	0.0017	U	0.0012	U
p-Isopropyltoluene				0.0021	R	0.0015	U	0.0019	U	0.0016	U	0.0019	UJ	0.0016	UJ	0.0021	U	0.0012	U	0.0015	U	0.0023	U	0.0013	U	0.0011	U	0.0017	U	0.0012	U
p/m-Xylene	0.26	500	1.6	0.0042	UJ	0.0031	U	0.0038	U	**0.00088**	**J+**	0.0038	UJ	0.0033	UJ	0.0042	U	0.0024	U	0.003	U	0.0046	U	0.0027	U	0.0021	U	0.0034	U	0.0023	U
sec-Butylbenzene	11	500	11	0.0021	R	**0.00045**	**J+**	0.0019	U	**0.01**	**J+**	0.0019	UJ	0.0016	UJ	0.0021	U	**0.0042**	**J+**	0.0015	U	**0.009**	**J+**	0.0013	U	0.0011	U	0.0017	U	0.0012	U
Styrene				0.0021	R	0.0015	U	0.0019	U	0.0016	U	0.0019	UJ	0.0016	UJ	0.0021	U	0.0012	U	0.0015	U	0.0023	U	0.0013	U	0.0011	U	0.0017	U	0.0012	U
tert-Butylbenzene	5.9	500	5.9	0.0042	UJ	**0.0019**	**J+**	0.0038	U	**0.029**	**J+**	0.0038	UJ	0.0033	UJ	0.0042	U	**0.022**	**J+**	0.003	U	**0.014**	**J+**	0.0027	U	0.0021	U	0.0034	U	0.0023	U
Tetrachloroethene	1.3	150	1.3	0.001	UJ	0.00077	U	0.00094	U	0.00078	U	0.00095	UJ	0.00082	UJ	0.001	U	0.0006	U	0.00076	U	0.0012	U	**0.0013**		**0.00057**		0.00084	U	0.00058	U
Toluene	0.7	500	0.7	0.0021	UJ	0.0015	U	0.0019	U	0.0016	U	0.0019	UJ	0.0016	UJ	0.0021	U	0.0012	U	0.0015	U	0.0023	U	0.0013	U	0.0011	U	**0.0015**	**J**	0.0012	U
trans-1,2-Dichloroethene	0.19	500	0.19	0.0031	UJ	0.0023	U	0.0028	UJ	0.0023	U	0.0028	UJ	0.0024	UJ	0.0031	UJ	0.0018	U	0.0023	U	0.0035	U	0.002	U	0.0016	U	0.0025	U	0.0017	U
trans-1,3-Dichloropropene				0.0021	R	0.0015	U	0.0019	U	0.0016	U	0.0019	UJ	0.0016	UJ	0.0021	U	0.0012	U	0.0015	U	0.0023	U	0.0013	U	0.0011	U	0.0017	U	0.0012	U
Trichloroethene	0.47	200	0.47	0.001	UJ	0.00077	U	0.00094	U	0.00078	UJ	0.00095	UJ	0.00082	UJ	0.001	U	0.0006	U	0.00076	U	0.0012	U	0.00066	U	0.00053	U	0.00084	U	0.00058	U
Trichlorofluoromethane				0.0084	U	0.0062	U	0.0075	U	0.0063	UJ	0.0076	UJ	0.0066	UJ	0.0084	U	0.0048	U	0.0061	UJ	0.0093	U	0.0053	U	0.0043	U	0.0067	UJ	0.0046	UJ
Vinyl chloride	0.02	13	0.02	0.0021	U	0.0015	U	0.0019	U	0.0016	UJ	0.0019	UJ	0.0016	UJ	0.0021	U	0.0012	U	0.0015	U	0.0023	U	0.0013	U	0.0011	U	0.0017	U	0.0012	U
Total TIC Compounds				**0.00658**	**J**	**3.61**	**J**	**0.0564**	**J**	**3.8**	**J**	**0.0488**	**J**	**0.0415**	**J**	**0.057**	**J**	**1.35**	**J**	0	U	**3.45**	**J**	0	U	0	U	**0.254**	**J**	0	U

Table 3
Remedial Investigation Report
Sub-Surface Soil Data Summary

LOCATION				SB-112 FILL		SB-112 NATIVE		SB-112A FILL		SB-112A NATIVE		SB-112B FILL		SB-112B NATIVE		SB-112C FILL		SB-112C NATIVE		SB-113 FILL		SB-113 NATIVE		SB-114 FILL		SB-114 NATIVE		SB-115 FILL		SB-115 NATIVE	
SAMPLING DATE				11/26/2024		11/26/2024		11/26/2024		11/26/2024		11/26/2024		11/26/2024		11/26/2024		11/26/2024		11/26/2024		11/26/2024		11/25/2024		11/25/2024		11/26/2024		11/26/2024	
LAB SAMPLE ID				L2469906-07		L2469906-08		L2469906-09		L2469906-10 R1		L2469906-11 R1		L2469906-12 R1		L2469906-13		L2469906-14		L2469906-15		L2469906-16		L2469590-23		L2469590-24		L2469906-17		L2469906-18	
SAMPLE TYPE				SOIL		SOIL		SOIL		SOIL		SOIL		SOIL		SOIL		SOIL		SOIL		SOIL		SOIL		SOIL		SOIL		SOIL	
SAMPLE DEPTH (ft.)				2-10		11-14		6-8		10-13		7-9		11-13		7-9		11-15		3-10		10-15		1-5		12-20		3-8		13-20	
Analyte	Unrestricted Use SCO	Commercial Use SCO	Protection of Groundwater	Results	Qual	Results	Qual	Results	Qual	Results	Qual	Results	Qual	Results	Qual	Results	Qual	Results	Qual	Results	Qual	Results	Qual	Results	Qual	Results	Qual	Results	Qual	Results	Qual
Volatile Organics by EPA 5035 High																															
1,1,1-Trichloroethane	0.68	500	0.68	-	-	-	-	-	-	-	-	-	-	-	-	-	-	-	-	-	-	-	-	-	-	-	-	-	-	-	-
1,1,2,2-Tetrachloroethane				-	-	-	-	-	-	-	-	-	-	-	-	-	-	-	-	-	-	-	-	-	-	-	-	-	-	-	-
1,1,2-Trichloroethane				-	-	-	-	-	-	-	-	-	-	-	-	-	-	-	-	-	-	-	-	-	-	-	-	-	-	-	-
1,1-Dichloroethane	0.27	240	0.27	-	-	-	-	-	-	-	-	-	-	-	-	-	-	-	-	-	-	-	-	-	-	-	-	-	-	-	-
1,1-Dichloroethene	0.33	500	0.33	-	-	-	-	-	-	-	-	-	-	-	-	-	-	-	-	-	-	-	-	-	-	-	-	-	-	-	-
1,2,4-Trichlorobenzene				-	-	-	-	-	-	-	-	-	-	-	-	-	-	-	-	-	-	-	-	-	-	-	-	-	-	-	-
1,2,4-Trimethylbenzene	3.6	190	3.6	-	-	-	-	-	-	-	-	-	-	-	-	-	-	-	-	-	-	-	-	-	-	-	-	-	-	-	-
1,2-Dibromo-3-chloropropane				-	-	-	-	-	-	-	-	-	-	-	-	-	-	-	-	-	-	-	-	-	-	-	-	-	-	-	-
1,2-Dibromoethane				-	-	-	-	-	-	-	-	-	-	-	-	-	-	-	-	-	-	-	-	-	-	-	-	-	-	-	-
1,2-Dichlorobenzene	1.1	500	1.1	-	-	-	-	-	-	-	-	-	-	-	-	-	-	-	-	-	-	-	-	-	-	-	-	-	-	-	-
1,2-Dichloroethane	0.02	30	0.02	-	-	-	-	-	-	-	-	-	-	-	-	-	-	-	-	-	-	-	-	-	-	-	-	-	-	-	-
1,2-Dichloropropane				-	-	-	-	-	-	-	-	-	-	-	-	-	-	-	-	-	-	-	-	-	-	-	-	-	-	-	-
1,3,5-Trimethylbenzene	8.4	190	8.4	-	-	-	-	-	-	-	-	-	-	-	-	-	-	-	-	-	-	-	-	-	-	-	-	-	-	-	-
1,3-Dichlorobenzene	2.4	280	2.4	-	-	-	-	-	-	-	-	-	-	-	-	-	-	-	-	-	-	-	-	-	-	-	-	-	-	-	-
1,4-Dichlorobenzene	1.8	130	1.8	-	-	-	-	-	-	-	-	-	-	-	-	-	-	-	-	-	-	-	-	-	-	-	-	-	-	-	-
2-Butanone	0.12	500	0.12	-	-	-	-	-	-	-	-	-	-	-	-	-	-	-	-	-	-	-	-	-	-	-	-	-	-	-	-
2-Hexanone				-	-	-	-	-	-	-	-	-	-	-	-	-	-	-	-	-	-	-	-	-	-	-	-	-	-	-	-
4-Methyl-2-pentanone				-	-	-	-	-	-	-	-	-	-	-	-	-	-	-	-	-	-	-	-	-	-	-	-	-	-	-	-
Acetone	0.05	500	0.05	-	-	-	-	-	-	-	-	-	-	-	-	-	-	-	-	-	-	-	-	-	-	-	-	-	-	-	-
Benzene	0.06	44	0.06	-	-	-	-	-	-	-	-	-	-	-	-	-	-	-	-	-	-	-	-	-	-	-	-	-	-	-	-
Bromodichloromethane				-	-	-	-	-	-	-	-	-	-	-	-	-	-	-	-	-	-	-	-	-	-	-	-	-	-	-	-
Bromoform				-	-	-	-	-	-	-	-	-	-	-	-	-	-	-	-	-	-	-	-	-	-	-	-	-	-	-	-
Bromomethane				-	-	-	-	-	-	-	-	-	-	-	-	-	-	-	-	-	-	-	-	-	-	-	-	-	-	-	-
Carbon disulfide				-	-	-	-	-	-	-	-	-	-	-	-	-	-	-	-	-	-	-	-	-	-	-	-	-	-	-	-
Carbon tetrachloride	0.76	22	0.76	-	-	-	-	-	-	-	-	-	-	-	-	-	-	-	-	-	-	-	-	-	-	-	-	-	-	-	-
Chlorobenzene	1.1	500	1.1	-	-	-	-	-	-	-	-	-	-	-	-	-	-	-	-	-	-	-	-	-	-	-	-	-	-	-	-
Chloroethane				-	-	-	-	-	-	-	-	-	-	-	-	-	-	-	-	-	-	-	-	-	-	-	-	-	-	-	-
Chloroform	0.37	350	0.37	-	-	-	-	-	-	-	-	-	-	-	-	-	-	-	-	-	-	-	-	-	-	-	-	-	-	-	-
Chloromethane				-	-	-	-	-	-	-	-	-	-	-	-	-	-	-	-	-	-	-	-	-	-	-	-	-	-	-	-
cis-1,2-Dichloroethene	0.25	500	0.25	-	-	-	-	-	-	-	-	-	-	-	-	-	-	-	-	-	-	-	-	-	-	-	-	-	-	-	-
cis-1,3-Dichloropropene				-	-	-	-	-	-	-	-	-	-	-	-	-	-	-	-	-	-	-	-	-	-	-	-	-	-	-	-
Cyclohexane				-	-	-	-	-	-	-	-	-	-	-	-	-	-	-	-	-	-	-	-	-	-	-	-	-	-	-	-
Dibromochloromethane				-	-	-	-	-	-	-	-	-	-	-	-	-	-	-	-	-	-	-	-	-	-	-	-	-	-	-	-
Dichlorodifluoromethane				-	-	-	-	-	-	-	-	-	-	-	-	-	-	-	-	-	-	-	-	-	-	-	-	-	-	-	-
Ethylbenzene	1	390	1	-	-	-	-	-	-	-	-	-	-	-	-	-	-	-	-	-	-	-	-	-	-	-	-	-	-	-	-
Freon-113				-	-	-	-	-	-	-	-	-	-	-	-	-	-	-	-	-	-	-	-	-	-	-	-	-	-	-	-
Isopropylbenzene				-	-	-	-	-	-	-	-	-	-	-	-	-	-	-	-	-	-	-	-	-	-	-	-	-	-	-	-
Methyl Acetate				-	-	-	-	-	-	-	-	-	-	-	-	-	-	-	-	-	-	-	-	-	-	-	-	-	-	-	-
Methyl cyclohexane				-	-	-	-	-	-	-	-	-	-	-	-	-	-	-	-	-	-	-	-	-	-	-	-	-	-	-	-
Methyl tert butyl ether	0.93	500	0.93	-	-	-	-	-	-	-	-	-	-	-	-	-	-	-	-	-	-	-	-	-	-	-	-	-	-	-	-
Methylene chloride	0.05	500	0.05	-	-	-	-	-	-	-	-	-	-	-	-	-	-	-	-	-	-	-	-	-	-	-	-	-	-	-	-
n-Butylbenzene	12	500	12	-	-	-	-	-	-	-	-	-	-	-	-	-	-	-	-	-	-	-	-	-	-	-	-	-	-	-	-
n-Propylbenzene	3.9	500	3.9	-	-	-	-	-	-	-	-	-	-	-	-	-	-	-	-	-	-	-	-	-	-	-	-	-	-	-	-
Naphthalene	12	500	12	-	-	-	-	-	-	-	-	-	-	-	-	-	-	-	-	-	-	-	-	-	-	-	-	-	-	-	-
o-Xylene	0.26	500	1.6	-	-	-	-	-	-	-	-	-	-	-	-	-	-	-	-	-	-	-	-	-	-	-	-	-	-	-	-
p-Isopropyltoluene				-	-	-	-	-	-	-	-	-	-	-	-	-	-	-	-	-	-	-	-	-	-	-	-	-	-	-	-
p/m-Xylene	0.26	500	1.6	-	-	-	-	-	-	-	-	-	-	-	-	-	-	-	-	-	-	-	-	-	-	-	-	-	-	-	-
sec-Butylbenzene	11	500	11	-	-	-	-	-	-	-	-	-	-	-	-	-	-	-	-	-	-	-	-	-	-	-	-	-	-	-	-
Styrene				-	-	-	-	-	-	-	-	-	-	-	-	-	-	-	-	-	-	-	-	-	-	-	-	-	-	-	-
tert-Butylbenzene	5.9	500	5.9	-	-	-	-	-	-	-	-	-	-	-	-	-	-	-	-	-	-	-	-	-	-	-	-	-	-	-	-
Tetrachloroethene	1.3	150	1.3	-	-	-	-	-	-	-	-	-	-	-	-	-	-	-	-	-	-	-	-	-	-	-	-	-	-	-	-
Toluene	0.7	500	0.7	-	-	-	-	-	-	-	-	-	-	-	-	-	-	-	-	-	-	-	-	-	-	-	-	-	-	-	-
trans-1,2-Dichloroethene	0.19	500	0.19	-	-	-	-	-	-	-	-	-	-	-	-	-	-	-	-	-	-	-	-	-	-	-	-	-	-	-	-
trans-1,3-Dichloropropene				-	-	-	-	-	-	-	-	-	-	-	-	-	-	-	-	-	-	-	-	-	-	-	-	-	-	-	-
Trichloroethene	0.47	200	0.47	-	-	-	-	-	-	-	-	-	-	-	-	-	-	-	-	-	-	-	-	-	-	-	-	-	-	-	-
Trichlorofluoromethane				-	-	-	-	-	-	-	-	-	-	-	-	-	-	-	-	-	-	-	-	-	-	-	-	-	-	-	-
Vinyl chloride	0.02	13	0.02	-	-	-	-	-	-	-	-	-	-	-	-	-	-	-	-	-	-	-	-	-	-	-	-	-	-	-	-
Total TIC Compounds				-	-	-	-	-	-	-	-	-	-	-	-	-	-	-	-	-	-	-	-	-	-	-	-	-	-	-	-

Table 3
Remedial Investigation Report
Sub-Surface Soil Data Summary

LOCATION				SB-112 FILL		SB-112 NATIVE		SB-112A FILL		SB-112A NATIVE		SB-112B FILL		SB-112B NATIVE		SB-112C FILL		SB-112C NATIVE		SB-113 FILL		SB-113 NATIVE		SB-114 FILL		SB-114 NATIVE		SB-115 FILL		SB-115 NATIVE	
SAMPLING DATE				**11/26/2024**		**11/26/2024**		**11/26/2024**		**11/26/2024**		**11/26/2024**		**11/26/2024**		**11/26/2024**		**11/26/2024**		**11/26/2024**		**11/26/2024**		**11/25/2024**		**11/25/2024**		**11/26/2024**		**11/26/2024**	
LAB SAMPLE ID				**L2469906-07**		**L2469906-08**		**L2469906-09**		**L2469906-10 R1**		**L2469906-11 R1**		**L2469906-12 R1**		**L2469906-13**		**L2469906-14**		**L2469906-15**		**L2469906-16**		**L2469590-23**		**L2469590-24**		**L2469906-17**		**L2469906-18**	
SAMPLE TYPE				**SOIL**		**SOIL**		**SOIL**		**SOIL**		**SOIL**		**SOIL**		**SOIL**		**SOIL**		**SOIL**		**SOIL**		**SOIL**		**SOIL**		**SOIL**		**SOIL**	
SAMPLE DEPTH (ft.)				**2-10**		**11-14**		**6-8**		**10-13**		**7-9**		**11-13**		**7-9**		**11-15**		**3-10**		**10-15**		**1-5**		**12-20**		**3-8**		**13-20**	
Analyte	**Unrestricted Use SCO**	**Commercial Use SCO**	**Protection of Groundwater**	**Results**	**Qual**	**Results**	**Qual**	**Results**	**Qual**	**Results**	**Qual**	**Results**	**Qual**	**Results**	**Qual**	**Results**	**Qual**	**Results**	**Qual**	**Results**	**Qual**	**Results**	**Qual**	**Results**	**Qual**	**Results**	**Qual**	**Results**	**Qual**	**Results**	**Qual**
Semivolatile Organics by GC/MS																															
1,2,4,5-Tetrachlorobenzene				0.92	U	0.21	U	0.18	U	0.22	U	0.18	U	0.22	U	0.22	U	0.18	U	0.19	U	0.24	U	0.21	U	0.2	U	0.19	U	0.21	U
1,4-Dioxane	0.1	130	0.1	0.14	U	0.031	U	0.027	U	0.033	U	0.028	U	0.033	U	0.034	U	0.026	U	0.029	U	0.036	U	0.031	U	0.03	U	0.029	U	0.032	U
2,3,4,6-Tetrachlorophenol				0.92	U	0.21	U	0.18	U	0.22	U	0.18	U	0.22	U	0.22	U	0.18	U	0.19	U	0.24	U	0.21	U	0.2	U	0.19	U	0.21	U
2,4,5-Trichlorophenol				0.92	U	0.21	U	0.18	U	0.22	U	0.18	U	0.22	U	0.22	U	0.18	U	0.19	U	0.24	U	0.21	U	0.2	U	0.19	U	0.21	U
2,4,6-Trichlorophenol				0.55	U	0.12	U	0.11	U	0.13	U	0.11	U	0.13	U	0.13	U	0.1	U	0.12	U	0.14	U	0.12	U	0.12	U	0.12	U	0.13	U
2,4-Dichlorophenol				0.83	U	0.18	U	0.16	U	0.2	U	0.17	U	0.2	U	0.2	U	0.16	U	0.17	U	0.22	U	0.19	U	0.18	U	0.17	U	0.19	U
2,4-Dimethylphenol				0.92	U	0.21	U	0.18	U	0.22	U	0.18	U	0.22	U	0.22	U	0.18	U	0.19	U	0.24	U	0.21	U	0.2	U	0.19	U	0.21	U
2,4-Dinitrophenol				4.4	R	0.99	U	0.87	U	1.1	U	0.89	U	1.1	U	1.1	U	0.84	U	0.92	U	1.2	U	1	U	0.97	U	0.92	U	1	R
2,4-Dinitrotoluene				0.92	U	0.21	U	0.18	U	0.22	U	0.18	U	0.22	U	0.22	U	0.18	U	0.19	U	0.24	U	0.21	U	0.2	U	0.19	U	0.21	U
2,6-Dinitrotoluene				0.92	U	0.21	U	0.18	U	0.22	U	0.18	U	0.22	U	0.22	U	0.18	U	0.19	U	0.24	U	0.21	U	0.2	U	0.19	U	0.21	U
2-Chloronaphthalene				0.92	U	0.21	U	**0.02**	**J**	0.22	U	0.18	U	0.22	U	0.22	U	0.18	U	0.19	U	0.24	U	0.21	U	0.2	U	0.19	U	0.21	U
2-Chlorophenol				0.92	U	0.21	U	0.18	U	0.22	U	0.18	U	0.22	U	0.22	U	0.18	U	0.19	U	0.24	U	0.21	U	0.2	U	0.19	U	0.21	U
2-Methylnaphthalene				**1.4**		**0.47**		**0.53**		**0.31**		**1.7**		**0.4**		**1.6**		**0.36**		**0.92**		**0.3**		**0.82**		0.24	U	**0.069**	**J**	0.25	U
2-Methylphenol	0.33	500	0.33	0.92	U	0.21	U	0.18	U	0.22	U	0.18	U	0.22	U	0.22	U	0.18	U	0.19	U	0.24	U	0.21	U	0.2	U	0.19	U	0.21	U
2-Nitroaniline				0.92	U	0.21	U	0.18	U	0.22	U	0.18	U	0.22	U	0.22	U	0.18	U	0.19	U	0.24	U	0.21	U	0.2	U	0.19	U	0.21	U
2-Nitrophenol				2	U	0.44	U	0.39	U	0.48	U	0.4	U	0.48	U	0.48	U	0.38	U	0.42	U	0.52	U	0.45	U	0.44	U	0.41	U	0.46	U
3,3'-Dichlorobenzidine				0.92	R	0.21	U	0.18	U	0.22	U	0.18	U	0.22	U	0.22	U	0.18	U	0.19	U	0.24	U	0.21	U	0.2	U	0.19	U	0.21	U
3-Methylphenol/4-Methylphenol	0.33	500	0.33	**0.16**	**J**	0.3	U	0.26	U	0.32	U	0.27	U	**0.054**	**J**	0.32	U	0.25	U	**0.059**	**J**	0.34	U	**0.086**	**J**	0.29	U	0.28	U	0.3	U
3-Nitroaniline				0.92	U	0.21	U	0.18	U	0.22	U	0.18	U	0.22	U	0.22	U	0.18	U	0.19	U	0.24	U	0.21	U	0.2	U	0.19	U	0.21	U
4,6-Dinitro-o-cresol				2.4	R	0.54	U	0.47	U	0.58	U	0.48	U	0.58	U	0.58	U	0.46	U	0.5	U	0.62	U	0.54	U	0.52	U	0.5	U	0.55	U
4-Bromophenyl phenyl ether				0.92	U	0.21	U	0.18	U	0.22	U	0.18	U	0.22	U	0.22	U	0.18	U	0.19	U	0.24	U	0.21	U	0.2	U	0.19	U	0.21	U
4-Chloroaniline				0.92	R	0.21	U	0.18	U	0.22	U	0.18	U	0.22	U	0.22	U	0.18	U	0.19	U	0.24	U	0.21	U	0.2	U	0.19	U	0.21	U
4-Chlorophenyl phenyl ether				0.92	U	0.21	U	0.18	U	0.22	U	0.18	U	0.22	U	0.22	U	0.18	U	0.19	U	0.24	U	0.21	U	0.2	U	0.19	U	0.21	U
4-Nitroaniline				0.92	U	0.21	U	0.18	U	0.22	U	0.18	U	0.22	U	0.22	U	0.18	U	0.19	U	0.24	U	0.21	U	0.2	U	0.19	U	0.21	U
4-Nitrophenol				1.3	U	0.29	U	0.25	U	0.31	U	0.26	U	0.31	U	0.31	U	0.25	U	0.27	U	0.34	U	0.29	U	0.28	U	0.27	U	0.3	U
Acenaphthene	20	500	98	**0.61**	**J**	**0.34**		0.14	U	0.18	U	0.15	U	**0.089**	**J**	**0.23**		**0.52**		**0.14**	**J**	**0.57**		**0.11**	**J**	0.16	U	**0.074**	**J**	**0.033**	**J**
Acenaphthylene	100	500	107	**11**		**0.52**		0.14	U	0.18	U	**0.029**	**J**	0.18	U	0.18	U	0.14	U	**0.51**		0.19	U	**1.8**		0.16	U	**0.27**		**0.18**	
Acetophenone				**0.66**	**J**	0.21	U	0.18	U	0.22	U	0.18	U	0.22	U	0.22	U	0.18	U	0.19	U	0.24	U	**0.16**	**J**	0.2	U	0.19	U	0.21	U
Anthracene	100	500	1000	**5**		**0.37**		0.11	U	0.13	U	**0.037**	**J**	**0.067**	**J**	**0.56**		**0.6**		**0.47**		**0.6**		**1.3**		0.12	U	0.067	J	0.13	U
Atrazine				0.74	U	0.16	U	0.14	U	0.18	U	0.15	U	0.18	U	0.18	U	0.14	U	0.15	U	0.19	U	0.17	U	0.16	U	0.15	U	0.17	U
Benzaldehyde				**0.8**	**J**	0.27	U	0.24	U	0.29	U	0.24	U	0.29	U	0.3	U	0.23	U	0.25	U	0.32	U	0.28	U	0.26	U	0.25	U	0.28	U
Benzo(a)anthracene	1	5.6	1	**9.4**		**0.14**		**0.12**		**0.33**		**0.26**		**0.12**	**J**	**0.11**	**J**	**0.095**	**J**	**1.6**		**0.21**		**3.6**		0.12	U	**0.19**		0.13	U
Benzo(a)pyrene	1	1	22	**9.9**		**0.47**		**0.21**		**0.56**		**0.28**		**0.062**	**J**	**0.077**	**J**	**0.12**	**J**	**1.5**		**0.17**	**J**	**4.4**		0.16	U	**0.43**		0.17	U
Benzo(b)fluoranthene	1	5.6	1.7	**13**		**0.24**		**0.21**		**0.76**		**0.42**		**0.17**		**0.14**		**0.15**		**2.2**		**0.24**		**5.6**		0.12	U	**0.45**		0.13	U
Benzo(ghi)perylene	100	500	1000	**7.4**		**2.5**		**0.35**		**0.9**		**0.37**		**0.14**	**J**	**0.08**	**J**	**0.14**		**1.2**		**0.21**		**3.4**		0.16	U	**1.6**		**0.41**	
Benzo(k)fluoranthene	0.8	56	1.7	**3.4**		**0.12**		**0.06**	**J**	**0.2**		**0.12**		0.13	U	0.13	U	**0.042**	**J**	**0.58**		**0.054**	**J**	**2**		0.12	U	**0.13**		0.13	U
Biphenyl				**0.17**	**J**	**0.13**	**J**	**0.06**	**J**	**0.04**	**J**	**0.17**	**J**	**0.14**	**J**	**0.22**	**J**	**0.11**	**J**	**0.12**	**J**	0.55	U	**0.082**	**J**	0.46	U	0.44	U	0.48	U
Bis(2-chloroethoxy)methane				1	U	0.22	U	0.2	U	0.24	U	0.2	U	0.24	U	0.24	U	0.19	U	0.21	U	0.26	U	0.23	U	0.22	U	0.21	U	0.23	U
Bis(2-chloroethyl)ether				0.83	U	0.18	U	0.16	U	0.2	U	0.17	U	0.2	U	0.2	U	0.16	U	0.17	U	0.22	U	0.19	U	0.18	U	0.17	U	0.19	U
Bis(2-chloroisopropyl)ether				1.1	U	0.25	U	0.22	U	0.27	U	0.22	U	0.27	U	0.27	U	0.21	U	0.23	U	0.29	U	0.25	U	0.24	U	0.23	U	0.25	U
Bis(2-ethylhexyl)phthalate				0.92	U	0.21	U	0.18	U	0.22	U	0.18	U	0.22	U	0.22	U	0.18	U	0.19	U	0.24	U	0.21	U	0.2	U	0.19	U	0.21	U
Butyl benzyl phthalate				0.92	U	0.21	U	0.18	U	0.22	U	0.18	U	0.22	U	0.22	U	0.18	U	0.19	U	0.24	U	0.21	U	0.2	U	0.19	U	0.21	U
Caprolactam				0.92	U	0.21	U	0.18	U	0.22	U	0.18	U	0.22	U	0.22	U	0.18	U	0.19	U	0.24	U	0.21	U	0.2	U	0.19	U	0.21	U
Carbazole				**0.36**	**J**	0.21	U	0.18	U	0.22	U	**0.03**	**J**	0.22	U	0.22	U	0.18	U	**0.2**		0.24	U	**0.24**		0.2	U	**0.025**	**J**	0.21	U
Chrysene	1	56	1	**9.7**		**0.11**	**J**	**0.14**		**0.39**		**0.31**		**0.39**		**0.18**		**0.1**		**1.9**		**0.24**		**3.5**		0.12	U	**0.2**		0.13	U
Di-n-butylphthalate				0.92	U	0.21	U	0.18	U	0.22	U	0.18	U	0.22	U	0.22	U	0.18	U	0.19	U	0.24	U	0.21	U	0.2	U	0.19	U	0.21	U
Di-n-octylphthalate				0.92	U	0.21	U	0.18	U	0.22	U	0.18	U	0.22	U	0.22	U	0.18	U	0.19	U	0.24	U	0.21	U	0.2	U	0.19	U	0.21	U
Dibenzo(a,h)anthracene	0.33	0.56	1000	**1.7**		**0.65**		**0.03**	**J**	**0.12**	**J**	**0.049**	**J**	**0.047**	**J**	0.13	U	0.1	U	**0.31**		**0.038**	**J**	**0.76**		0.12	U	**0.16**		0.13	U
Dibenzofuran	7	350	210	**0.49**	**J**	0.21	U	**0.13**	**J**	**0.093**	**J**	**0.36**		**0.07**	**J**	**0.28**		**0.16**	**J**	**0.24**		**0.15**	**J**	**0.27**		0.2	U	**0.033**	**J**	0.21	U
Diethyl phthalate				0.92	U	0.21	U	0.18	U	0.22	U	0.18	U	0.22	U	0.22	U	0.18	U	0.19	U	0.24	U	0.21	U	0.2	U	0.19	U	0.21	U
Dimethyl phthalate				0.92	U	0.21	U	0.18	U	0.22	U	0.18	U	0.22	U	0.22	U	0.18	U	0.19	U	0.24	U	0.21	U	0.2	U	0.19	U	0.21	U
Fluoranthene	100	500	1000	**9.5**		**0.24**		**0.14**		**0.28**		**0.33**		**0.11**	**J**	**0.3**		**0.29**		**2.5**		**0.71**		**4.7**		0.12	U	**0.26**		0.13	U
Fluorene	30	500	386	**1.6**		0.21	U	**0.029**	**J**	**0.03**	**J**	**0.049**	**J**	**0.19**	**J**	**0.49**		**0.2**		**0.14**	**J**	**0.4**		**0.24**		0.2	U	0.19	U	0.21	U
Hexachlorobenzene	0.33	6	3.2	0.55	U	0.12	U	0.11	U	0.13	U	0.11	U	0.13	U	0.13	U	0.1	U	0.12	U	0.14	U	0.12	U	0.12	U	0.12	U	0.13	U
Hexachlorobutadiene				0.92	U	0.21	U	0.18	U	0.22	U	0.18	U	0.22	U	0.22	U	0.18	U	0.19	U	0.24	U	0.21	U	0.2	U	0.19	U	0.21	U
Hexachlorocyclopentadiene				2.6	R	0.59	UJ	0.52	U	0.63	U	0.53	U	0.64	U	0.64	U	0.5	U	0.55	U	0.69	U	0.6	U	0.58	U	0.55	U	0.6	R
Hexachloroethane				0.74	U	0.16	U	0.14	U	0.18	U	0.15	U	0.18	U	0.18	U	0.14	U	0.15	U	0.19	U	0.17	U	0.16	U	0.15	U	0.17	U
Indeno(1,2,3-cd)pyrene	0.5	5.6	8.2	**6.3**		**1.6**		**0.23**		**0.7**		**0.29**		**0.038**	**J**	**0.064**	**J**	**0.11**	**J**	**1**		**0.14**	**J**	**3.3**		0.16	U	**0.8**		**0.15**	**J**
Isophorone				0.83	U	0.18	U	0.16	U	0.2	U	0.17	U	0.2	U	0.2	U	0.16	U	0.17	U	0.22	U	0.19	U	0.18	U	0.17	U	0.19	U
n-Nitrosodi-n-propylamine				0.92	U	0.21	U	0.18	U	0.22	U	0.18	U	0.22	U	0.22	U	0.18	U	0.19	U	0.24	U	0.21	U	0.2	U	0.19	U	0.21	U
Naphthalene	12	500	12	**2.9**		**0.45**		**0.29**		**0.18**	**J**	**0.88**		**0.23**		**1.1**		**0.38**		**0.73**		**0.14**	**J**	**1.1**		0.2	U	**0.062**	**J**	0.21	U
NDPA/DPA				0.74	U	0.16	U	0.14	U	0.18	U	0.15	U	0.18	U	0.18	U	0.14	U	0.15	U	0.19	U	0.17	U	0.16	U	0.15	U	0.17	U
Nitrobenzene				0.83	U	0.18	U	0.16	U	0.2	U	0.17	U	0.2	U	0.2	U	0.16	U	0.17	U	0.22	U	0.19	U	0.18	U	0.17	U	0.19	U
p-Chloro-m-cresol				0.92	U	0.21	U	0.18	U	0.22	U	0.18	U	0.22	U	0.22	U	0.18	U	0.19	U	0.24	U	0.21	U	0.2	U	0.19	U	0.21	U
Pentachlorophenol	0.8	6.7	0.8	0.74	U	0.16	U	0.14	U	0.18	U	0.15	U	0.18	U	0.18	U	0.14	U	0.15	U	0.19	U	0.17	U	0.16	U	**0.063**	**J**	0.17	U
Phenanthrene	100	500	1000	**4**		**0.26**		**0.34**		**0.35**		**0.73**		**0.6**		**0.5**		**0.22**		**1.8**		**0.99**		**1.7**		0.12	U	**0.22**		0.13	U
Phenol	0.33	500	0.33	**0.15**	**J**	0.21	U	0.18	U	0.22	U	0.18	U	0.046	J	0.22	U	0.18	U	**0.035**	**J**	0.24	U	**0.056**	**J**	0.2	U	0.19	U	0.21	U
Pyrene	100	500	1000	**14**		**0.3**		**0.17**		**0.31**		**0.35**		**0.16**		**0.65**		**0.58**		**2.4**		**0.78**		**4.8**		0.12	U	**0.3**		**0.022**	**J**
Total TIC Compounds				**49.4**	**J**	**19.1**	**J**	**6.58**	**J**	**7.59**	**J**	**11.6**	**J**	**7.61**	**J**	**25.3**	**J**	**19.7**	**J**	**12.6**	**J**	**31.8**	**J**	**17.2**	**J**	0	U	**0.326**	**J**	0	U
Petroleum Hydrocarbon Quantitation																															
TPH (C10-C36)				**2740**		-	-	-	-	-	-	-	-	-	-	-	-	-	-	**337**		-	-	**890**		-	-	**26.8**	**J**	-	-

Table 3
Remedial Investigation Report
Sub-Surface Soil Data Summary

LOCATION				SB-112 FILL		SB-112 NATIVE		SB-112A FILL		SB-112A NATIVE		SB-112B FILL		SB-112B NATIVE		SB-112C FILL		SB-112C NATIVE		SB-113 FILL		SB-113 NATIVE		SB-114 FILL		SB-114 NATIVE		SB-115 FILL		SB-115 NATIVE	
SAMPLING DATE				11/26/2024		11/26/2024		11/26/2024		11/26/2024		11/26/2024		11/26/2024		11/26/2024		11/26/2024		11/26/2024		11/26/2024		11/25/2024		11/25/2024		11/26/2024		11/26/2024	
LAB SAMPLE ID				L2469906-07		L2469906-08		L2469906-09		L2469906-10 R1		L2469906-11 R1		L2469906-12 R1		L2469906-13		L2469906-14		L2469906-15		L2469906-16		L2469590-23		L2469590-24		L2469906-17		L2469906-18	
SAMPLE TYPE				SOIL		SOIL		SOIL		SOIL		SOIL		SOIL		SOIL		SOIL		SOIL		SOIL		SOIL		SOIL		SOIL		SOIL	
SAMPLE DEPTH (ft.)				2-10		11-14		6-8		10-13		7-9		11-13		7-9		11-15		3-10		10-15		1-5		12-20		3-8		13-20	
Analyte	**Unrestricted Use SCO**	**Commercial Use SCO**	**Protection of Groundwater**	**Results**	**Qual**	**Results**	**Qual**	**Results**	**Qual**	**Results**	**Qual**	**Results**	**Qual**	**Results**	**Qual**	**Results**	**Qual**	**Results**	**Qual**	**Results**	**Qual**	**Results**	**Qual**	**Results**	**Qual**	**Results**	**Qual**	**Results**	**Qual**	**Results**	**Qual**	**Results**	**Qual**
Polychlorinated Biphenyls by GC																															
Aroclor 1016	0.1	1	3.2	0.0563	U	0.0611	U	-	-	-	-	-	-	-	-	-	-	-	-	0.0552	U	0.0699	U	0.0602	U	0.0598	U	0.0549	U	0.0591	U
Aroclor 1221	0.1	1	3.2	0.0563	U	0.0611	U	-	-	-	-	-	-	-	-	-	-	-	-	0.0552	U	0.0699	U	0.0602	U	0.0598	U	0.0549	U	0.0591	U
Aroclor 1232	0.1	1	3.2	0.0563	U	0.0611	U	-	-	-	-	-	-	-	-	-	-	-	-	0.0552	U	0.0699	U	0.0602	U	0.0598	U	0.0549	U	0.0591	U
Aroclor 1242	0.1	1	3.2	0.0563	U	0.0611	U	-	-	-	-	-	-	-	-	-	-	-	-	0.0552	U	0.0699	U	0.0602	U	0.0598	U	0.0549	U	0.0591	U
Aroclor 1248	0.1	1	3.2	0.0563	U	0.0611	U	-	-	-	-	-	-	-	-	-	-	-	-	0.0552	U	0.0699	U	0.0602	U	0.0598	U	0.0549	U	0.0591	U
Aroclor 1254	0.1	1	3.2	0.0563	U	**0.0087**	**J**	-	-	-	-	-	-	-	-	-	-	-	-	0.0552	U	0.0699	U	0.0602	U	0.0598	U	**0.00962**	**J**	0.0591	U
Aroclor 1260	0.1	1	3.2	0.145	UJ	0.0611	U	-	-	-	-	-	-	-	-	-	-	-	-	0.0552	U	0.0699	U	**0.0859**		0.0598	U	0.0549	U	0.0591	U
Aroclor 1262	0.1	1	3.2	0.0563	U	0.0611	U	-	-	-	-	-	-	-	-	-	-	-	-	**0.112**		0.0699	U	0.0602	U	0.0598	U	0.0549	U	0.0591	U
Aroclor 1268	0.1	1	3.2	0.0563	U	**0.023**	**J**	-	-	-	-	-	-	-	-	-	-	-	-	0.0552	U	**0.02**	**J**	0.0602	U	0.0598	U	**0.035**	**J**	0.0591	U
PCBs, Total	0.1	1	3.2	0.145	UJ	**0.0317**	**J**	-	-	-	-	-	-	-	-	-	-	-	-	**0.112**		**0.02**	**J**	**0.0859**		0.0598	U	**0.0446**	**J**	0.0591	U
Chlorinated Herbicides by GC																															
2,4,5-T				0.19	U	0.206	U	-	-	-	-	-	-	-	-	-	-	-	-	0.19	U	0.24	U	0.209	U	0.201	U	0.193	U	0.208	U
2,4,5-TP (Silvex)	3.8	500	3.8	0.19	U	0.206	U	-	-	-	-	-	-	-	-	-	-	-	-	0.19	U	0.24	U	0.209	U	0.201	U	0.193	U	0.208	U
2,4-D				0.19	U	0.206	U	-	-	-	-	-	-	-	-	-	-	-	-	0.19	U	0.24	U	0.209	U	0.201	U	0.193	U	0.208	U
Organochlorine Pesticides by GC																															
4,4'-DDD	0.0033	92	14	0.00172	UJ	0.00199	U	-	-	-	-	-	-	-	-	-	-	-	-	0.0018	U	0.00229	U	0.00194	U	0.0019	U	0.00186	U	0.002	U
4,4'-DDE	0.0033	62	17	0.00172	UJ	0.00199	U	-	-	-	-	-	-	-	-	-	-	-	-	0.0018	U	0.00229	U	0.00194	U	0.0019	U	0.00186	U	0.002	U
4,4'-DDT	0.0033	47	136	0.00172	UJ	0.00199	U	-	-	-	-	-	-	-	-	-	-	-	-	**0.00422**		0.00229	U	0.00194	U	0.0019	U	0.00186	U	0.002	U
Aldrin	0.005	0.68	0.19	0.00172	UJ	0.00199	U	-	-	-	-	-	-	-	-	-	-	-	-	0.0018	U	0.00229	U	0.00194	U	0.0019	U	0.00186	U	0.002	U
Alpha-BHC	0.02	3.4	0.02	0.00072	UJ	0.00083	U	-	-	-	-	-	-	-	-	-	-	-	-	0.00075	U	0.00096	U	0.00081	U	0.00079	U	0.00077	U	0.00084	U
Beta-BHC	0.036	3	0.09	0.00172	UJ	0.00199	U	-	-	-	-	-	-	-	-	-	-	-	-	0.0018	U	0.00229	U	0.00194	U	0.0019	U	0.00186	U	0.002	U
Chlordane				0.0144	UJ	0.0166	U	-	-	-	-	-	-	-	-	-	-	-	-	0.015	U	0.0191	U	0.0162	U	0.0158	U	0.0155	U	0.0167	U
cis-Chlordane	0.094	24	2.9	0.00216	UJ	0.00249	U	-	-	-	-	-	-	-	-	-	-	-	-	0.00225	U	0.00287	U	0.00243	U	0.00237	U	0.00232	U	0.00251	U
Delta-BHC	0.04	500	0.25	0.00172	UJ	0.00199	U	-	-	-	-	-	-	-	-	-	-	-	-	0.0018	U	0.00229	U	0.00194	U	0.0019	U	0.00186	U	0.002	U
Dieldrin	0.005	1.4	0.1	0.00108	UJ	0.00125	U	-	-	-	-	-	-	-	-	-	-	-	-	0.00113	U	0.00143	U	0.00121	U	0.00119	U	0.00116	U	0.00125	U
Endosulfan I	2.4	200	102	0.00172	UJ	0.00199	U	-	-	-	-	-	-	-	-	-	-	-	-	0.0018	U	0.00229	U	0.00194	U	0.0019	U	0.00186	U	0.002	U
Endosulfan II	2.4	200	102	0.00172	UJ	0.00199	U	-	-	-	-	-	-	-	-	-	-	-	-	0.0018	U	0.00229	U	0.00194	U	0.0019	U	0.00186	U	0.002	U
Endosulfan sulfate	2.4	200	1000	0.00072	UJ	0.00083	U	-	-	-	-	-	-	-	-	-	-	-	-	0.00075	U	0.00096	U	0.00081	U	0.00079	U	0.00077	U	0.00084	U
Endrin	0.014	89	0.06	0.00072	UJ	0.00083	U	-	-	-	-	-	-	-	-	-	-	-	-	0.00075	U	0.00096	U	0.00081	U	0.00079	U	0.00077	U	0.00084	U
Endrin aldehyde				0.00216	UJ	0.00249	U	-	-	-	-	-	-	-	-	-	-	-	-	0.00225	U	0.00287	U	0.00243	U	0.00237	U	0.00232	U	0.00251	U
Endrin ketone				0.00172	UJ	0.00199	U	-	-	-	-	-	-	-	-	-	-	-	-	0.0018	U	0.00229	U	0.00194	U	0.0019	U	0.00186	U	0.002	U
Heptachlor	0.042	15	0.38	0.00086	UJ	0.001	U	-	-	-	-	-	-	-	-	-	-	-	-	0.0009	U	0.00115	U	0.00097	U	0.00095	U	0.00093	U	0.001	U
Heptachlor epoxide				0.00323	UJ	0.00374	U	-	-	-	-	-	-	-	-	-	-	-	-	0.00338	U	0.0043	U	0.00364	U	0.00356	U	0.00348	U	0.00376	U
Lindane	0.1	9.2	0.1	0.00072	UJ	0.00083	U	-	-	-	-	-	-	-	-	-	-	-	-	0.00075	U	0.00096	U	0.00081	U	0.00079	U	0.00077	U	0.00084	U
Methoxychlor				0.00323	UJ	0.00374	U	-	-	-	-	-	-	-	-	-	-	-	-	0.00338	U	0.0043	U	0.00364	U	0.00356	U	0.00348	U	0.00376	U
Toxaphene				0.0323	UJ	0.0374	U	-	-	-	-	-	-	-	-	-	-	-	-	0.0338	U	0.043	U	0.0364	U	0.0356	U	0.0348	U	0.0376	U
trans-Chlordane				0.00216	UJ	0.00249	U	-	-	-	-	-	-	-	-	-	-	-	-	0.00225	U	0.00287	U	0.00243	U	0.00237	U	0.00232	U	0.00251	U
Total Metals																															
Aluminum, Total				**4310**		**3220**		**-**	**-**	**-**	**-**	**-**	**-**	**-**	**-**	**-**	**-**	**-**	**-**	**2700**		**3700**		**7330**		**8080**		**4420**		**11000**	
Antimony, Total				**0.449**	**J**	9.78	U	**-**	**-**	**-**	**-**	**-**	**-**	**-**	**-**	**-**	**-**	**-**	**-**	**0.922**	**J**	**5.37**	**J**	4.77	U	7.9	U	**0.466**	**J**	5.03	U
Arsenic, Total	13	16	16	**16.9**		**7.14**		**-**	**-**	**-**	**-**	**-**	**-**	**-**	**-**	**-**	**-**	**-**	**-**	**30.2**		**21.6**		**3.27**		**2.94**		**19.6**		**5.13**	
Barium, Total	350	400	820	**76.6**		**42**		**-**	**-**	**-**	**-**	**-**	**-**	**-**	**-**	**-**	**-**	**-**	**-**	**90.4**		**74**		**64.1**		**88.3**		**146**		**87.4**	
Beryllium, Total	7.2	590	47	**0.442**	**J**	**0.413**	**J**	**-**	**-**	**-**	**-**	**-**	**-**	**-**	**-**	**-**	**-**	**-**	**-**	**0.314**	**J**	**1.03**	**J**	**0.352**	**J**	**0.579**	**J**	**0.715**		**0.531**	
Cadmium, Total	2.5	9.3	7.5	**5.17**		1.96	U	**-**	**-**	**-**	**-**	**-**	**-**	**-**	**-**	**-**	**-**	**-**	**-**	0.905	U	2.88	U	0.953	U	1.58	U	**0.239**	**J**	1.01	U
Calcium, Total				**2340**		**157000**		**-**	**-**	**-**	**-**	**-**	**-**	**-**	**-**	**-**	**-**	**-**	**-**	**19300**		**7870**		**66000**		**34500**		**15200**		**63800**	
Chromium, Hexavalent	400	19	1	0.916	U	1.01	U	0.93	U	1.17	U	1.01	U	0.982	U	0.944	U	1.03	UJ												
Chromium, Total				**6.49**		**19.9**		**-**	**-**	**-**	**-**	**-**	**-**	**-**	**-**	**-**	**-**	**-**	**-**	**25.1**		**197**		**11.4**		**15.3**		**31**		**18**	
Cobalt, Total				**11**		**4.15**		**-**	**-**	**-**	**-**	**-**	**-**	**-**	**-**	**-**	**-**	**-**	**-**	**6.34**		**8.21**		**5.48**		**6.32**		**8.47**		**9.34**	
Copper, Total	50	270	1720	**21.1**		**46.2**		**-**	**-**	**-**	**-**	**-**	**-**	**-**	**-**	**-**	**-**	**-**	**-**	**52.3**		**81.8**		**16.3**		**22.7**		**89.7**		**20.8**	
Cyanide, Total	27	40	27	**1.3**		1.2	U	**-**	**-**	**-**	**-**	**-**	**-**	**-**	**-**	**-**	**-**	**-**	**-**	**0.36**	**J**	1.4	U	**0.28**	**J**	1.2	U	**0.4**	**J**	1.2	U
Iron, Total				**14900**		**23800**		**-**	**-**	**-**	**-**	**-**	**-**	**-**	**-**	**-**	**-**	**-**	**-**	**34400**		**124000**		**12600**		**12800**		**40100**		**21900**	
Lead, Total	63	1000	450	**6.92**		**91.1**		**-**	**-**	**-**	**-**	**-**	**-**	**-**	**-**	**-**	**-**	**-**	**-**	**91.1**		**482**		**9.27**		**8.86**		**105**		**8.54**	
Magnesium, Total				**1450**	**J**	**14000**		**-**	**-**	**-**	**-**	**-**	**-**	**-**	**-**	**-**	**-**	**-**	**-**	**2500**		**1450**		**18400**		**8750**		**2660**		**17700**	
Manganese, Total	1600	10000	2000	**370**		**262**		**-**	**-**	**-**	**-**	**-**	**-**	**-**	**-**	**-**	**-**	**-**	**-**	**224**		**1030**		**265**		**103**		**307**		**373**	
Mercury, Total	0.18	2.8	0.73	**0.089**	**U**	**0.648**		**-**	**-**	**-**	**-**	**-**	**-**	**-**	**-**	**-**	**-**	**-**	**-**	**0.089**		0.097	U	0.082	U	0.162	U	**0.096**		0.1	U
Nickel, Total	30	310	130	**20.7**		**10.2**		**-**	**-**	**-**	**-**	**-**	**-**	**-**	**-**	**-**	**-**	**-**	**-**	**14.6**		**20**		**15.3**		**30.1**		**19.8**		**21.6**	
Potassium, Total				**519**		**376**	**J**	**-**	**-**	**-**	**-**	**-**	**-**	**-**	**-**	**-**	**-**	**-**	**-**	**626**		**337**	**J**	**864**		**905**		**379**		**1510**	
Selenium, Total	3.9	1500	4	**0.285**	**J**	**9.31**		**-**	**-**	**-**	**-**	**-**	**-**	**-**	**-**	**-**	**-**	**-**	**-**	**1.4**	**J**	**1.96**	**J**	1.91	U	**1.03**	**J**	**0.788**	**J**	2.01	U
Silver, Total	2	1500	8.3	0.448	U	0.978	U	**-**	**-**	**-**	**-**	**-**	**-**	**-**	**-**	**-**	**-**	**-**	**-**	**0.293**	**J**	**0.833**	**J**	0.477	U	0.79	U	**0.291**	**J**	0.503	U
Sodium, Total				**87.7**	**J**	**123**	**J**	**-**	**-**	**-**	**-**	**-**	**-**	**-**	**-**	**-**	**-**	**-**	**-**	**114**	**J**	**317**	**J**	**186**	**J**	**293**	**J**	**87.4**	**J**	**279**	
Thallium, Total				**1.2**	**J**	3.91	U	**-**	**-**	**-**	**-**	**-**	**-**	**-**	**-**	**-**	**-**	**-**	**-**	**0.636**	**J**	**0.973**	**J**	1.91	U	3.16	U	**0.519**	**J**	**0.631**	**J**
Vanadium, Total				**12.1**		**29.7**		**-**	**-**	**-**	**-**	**-**	**-**	**-**	**-**	**-**	**-**	**-**	**-**	**22**		**221**		**12.9**		**12.7**		**19.6**		**25.5**	
Zinc, Total	109	10000	2480	**291**		**63.7**		**-**	**-**	**-**	**-**	**-**	**-**	**-**	**-**	**-**	**-**	**-**	**-**	**86.2**		**54.2**		**28.4**		**41.2**		**89.6**		**45.7**	

Table 3
Remedial Investigation Report
Sub-Surface Soil Data Summary

LOCATION				SB-112 FILL		SB-112 NATIVE		SB-112A FILL		SB-112A NATIVE		SB-112B FILL		SB-112B NATIVE		SB-112C FILL		SB-112C NATIVE		SB-113 FILL		SB-113 NATIVE		SB-114 FILL		SB-114 NATIVE		SB-115 FILL		SB-115 NATIVE	
SAMPLING DATE				11/26/2024		11/26/2024		11/26/2024		11/26/2024		11/26/2024		11/26/2024		11/26/2024		11/26/2024		11/26/2024		11/26/2024		11/25/2024		11/25/2024		11/26/2024		11/26/2024	
LAB SAMPLE ID				L2469906-07		L2469906-08		L2469906-09		L2469906-10 R1		L2469906-11 R1		L2469906-12 R1		L2469906-13		L2469906-14		L2469906-15		L2469906-16		L2469590-23		L2469590-24		L2469906-17		L2469906-18	
SAMPLE TYPE				SOIL		SOIL		SOIL		SOIL		SOIL		SOIL		SOIL		SOIL		SOIL		SOIL		SOIL		SOIL		SOIL		SOIL	
SAMPLE DEPTH (ft.)				2-10		11-14		6-8		10-13		7-9		11-13		7-9		11-15		3-10		10-15		1-5		12-20		3-8		13-20	
Analyte	**Unrestricted Use SCO**	**Commercial Use SCO**	**Protection of Groundwater**	**Results**	**Qual**	**Results**	**Qual**	**Results**	**Qual**	**Results**	**Qual**	**Results**	**Qual**	**Results**	**Qual**	**Results**	**Qual**	**Results**	**Qual**	**Results**	**Qual**	**Results**	**Qual**	**Results**	**Qual**	**Results**	**Qual**	**Results**	**Qual**	**Results**	**Qual**
Perfluorinated Alkyl Acids by EPA 1633																															
11-Chloroeicosafluoro-3-Oxaundecane-1-Sulfonic Acid (11Cl-PF3OUdS)				0.797	U	0.802	U	-	-	-	-	-	-	-	-	-	-	-	-	0.802	U	0.802	U	0.798	U	0.798	U	0.796	U	0.801	U
1H,1H,2H,2H-Perfluorodecanesulfonic Acid (8:2FTS)				0.797	U	0.802	U	-	-	-	-	-	-	-	-	-	-	-	-	0.802	U	0.802	U	0.798	U	0.798	U	0.796	U	0.801	U
1H,1H,2H,2H-Perfluorohexanesulfonic Acid (4:2FTS)				0.797	U	0.802	U	-	-	-	-	-	-	-	-	-	-	-	-	0.802	U	0.802	U	0.798	U	0.798	U	0.796	U	0.801	U
1H,1H,2H,2H-Perfluorooctanesulfonic Acid (6:2FTS)				0.797	U	0.802	U	-	-	-	-	-	-	-	-	-	-	-	-	0.802	U	0.802	U	0.798	U	0.798	U	0.796	U	0.801	U
2H,2H,3H,3H-Perfluorooctanoic Acid (5:3FTCA)				4.98	U	5.01	U	-	-	-	-	-	-	-	-	-	-	-	-	5.01	U	5.01	U	4.98	U	4.99	U	4.98	U	5	U
3-Perfluoroheptyl Propanoic Acid (7:3FTCA)				4.98	U	**1.17**	EMPC	-	-	-	-	-	-	-	-	-	-	-	-	5.01	U	5.01	U	4.98	U	4.99	U	4.98	U	5	U
3-Perfluoropropyl Propanoic Acid (3:3FTCA)				0.996	U	1	U	-	-	-	-	-	-	-	-	-	-	-	-	1	U	1	U	0.997	U	0.998	U	0.995	U	1	U
4,8-Dioxa-3h-Perfluorononanoic Acid (ADONA)				0.797	U	0.802	U	-	-	-	-	-	-	-	-	-	-	-	-	0.802	U	0.802	U	0.798	U	0.798	U	0.796	U	0.801	U
9-Chlorohexadecafluoro-3-Oxanone-1-Sulfonic Acid (9Cl-PF3ONS)				0.797	U	0.802	U	-	-	-	-	-	-	-	-	-	-	-	-	0.802	U	0.802	U	0.798	U	0.798	U	0.796	U	0.801	U
Hexafluoropropylene Oxide Dimer Acid (HFPO-DA)				0.797	U	0.802	U	-	-	-	-	-	-	-	-	-	-	-	-	0.802	U	0.802	U	0.798	U	0.798	U	0.796	U	0.801	U
N-Ethyl Perfluorooctane Sulfonamide (NEtFOSA)				0.199	U	0.2	U	-	-	-	-	-	-	-	-	-	-	-	-	0.2	U	0.2	U	0.199	U	0.2	U	0.199	U	0.2	U
N-Ethyl Perfluorooctanesulfonamido Ethanol (NEtFOSE)				1.99	U	2	U	-	-	-	-	-	-	-	-	-	-	-	-	2	U	2	U	1.99	U	2	U	1.99	U	2	U
N-Ethyl Perfluorooctanesulfonamidoacetic Acid (NEtFOSAA)				0.199	U	0.2	U	-	-	-	-	-	-	-	-	-	-	-	-	0.2	U	0.2	U	0.199	U	0.2	U	0.199	U	0.2	U
N-Methyl Perfluorooctane Sulfonamide (NMeFOSA)				0.199	U	0.2	U	-	-	-	-	-	-	-	-	-	-	-	-	0.2	U	0.2	U	0.199	U	0.2	U	0.199	U	0.2	U
N-Methyl Perfluorooctanesulfonamido Ethanol (NMeFOSE)				1.99	U	2	U	-	-	-	-	-	-	-	-	-	-	-	-	2	U	2	U	1.99	U	2	U	1.99	U	2	U
N-Methyl Perfluorooctanesulfonamidoacetic Acid (NMeFOSAA)				0.199	U	0.2	U	-	-	-	-	-	-	-	-	-	-	-	-	0.2	U	0.2	U	0.199	U	0.2	U	0.199	U	0.2	U
Nonafluoro-3,6-Dioxaheptanoic Acid (NFDHA)				0.398	U	0.401	U	-	-	-	-	-	-	-	-	-	-	-	-	0.401	U	0.401	U	0.399	U	0.399	U	0.398	U	0.4	U
Perfluoro(2-Ethoxyethane)Sulfonic Acid (PFEESA)				0.398	U	0.401	U	-	-	-	-	-	-	-	-	-	-	-	-	0.401	U	0.401	U	0.399	U	0.399	U	0.398	U	0.4	U
Perfluoro-3-Methoxypropanoic Acid (PFMPA)				0.398	U	0.401	U	-	-	-	-	-	-	-	-	-	-	-	-	0.401	U	0.401	U	0.399	U	0.399	U	0.398	U	0.4	U
Perfluoro-4-Methoxybutanoic Acid (PFMBA)				0.398	U	0.401	U	-	-	-	-	-	-	-	-	-	-	-	-	0.401	U	0.401	U	0.399	U	0.399	U	0.398	U	0.4	U
Perfluorobutanesulfonic Acid (PFBS)				0.199	U	0.2	U	-	-	-	-	-	-	-	-	-	-	-	-	0.2	U	0.2	U	0.199	U	0.2	U	0.199	U	0.2	U
Perfluorobutanoic Acid (PFBA)				**0.053**	**J**	0.802	U	-	-	-	-	-	-	-	-	-	-	-	-	**0.033**	**J**	0.802	U	**0.058**	**J**	0.798	U	**0.057**	**J**	0.801	U
Perfluorodecanesulfonic Acid (PFDS)				0.199	U	0.2	U	-	-	-	-	-	-	-	-	-	-	-	-	0.2	U	0.2	U	0.199	U	0.2	U	0.199	U	0.2	U
Perfluorodecanoic Acid (PFDA)				0.199	U	0.2	U	-	-	-	-	-	-	-	-	-	-	-	-	0.2	U	0.2	U	**0.058**	**J**	0.2	U	0.199	U	0.2	U
Perfluorododecanesulfonic Acid (PFDoS)				0.199	U	0.2	U	-	-	-	-	-	-	-	-	-	-	-	-	0.2	U	0.2	U	0.199	U	0.2	U	0.199	U	0.2	U
Perfluorododecanoic Acid (PFDoA)				0.199	U	0.2	U	-	-	-	-	-	-	-	-	-	-	-	-	0.2	U	0.2	U	0.199	U	0.2	U	0.199	U	0.2	U
Perfluoroheptanesulfonic Acid (PFHpS)				0.199	U	0.2	U	-	-	-	-	-	-	-	-	-	-	-	-	0.2	U	0.2	U	0.199	U	0.2	U	0.199	U	0.2	U
Perfluoroheptanoic Acid (PFHpA)				**0.037**	**J**	0.2	U	-	-	-	-	-	-	-	-	-	-	-	-	0.2	U	0.2	U	**0.135**	**J**	0.2	U	0.199	U	0.2	U
Perfluorohexanesulfonic Acid (PFHxS)				0.199	U	0.2	U	-	-	-	-	-	-	-	-	-	-	-	-	0.2	U	0.2	U	0.199	U	0.2	U	0.199	U	0.2	U
Perfluorohexanoic Acid (PFHxA)				**0.048**	**J**	0.2	U	-	-	-	-	-	-	-	-	-	-	-	-	**0.017**	**J**	0.2	U	**0.113**	**J**	0.2	U	0.199	U	0.2	U
Perfluorononanesulfonic Acid (PFNS)				0.199	U	0.2	U	-	-	-	-	-	-	-	-	-	-	-	-	0.2	U	0.2	U	0.199	U	0.2	U	0.199	U	0.2	U
Perfluorononanoic Acid (PFNA)				0.199	U	0.2	U	-	-	-	-	-	-	-	-	-	-	-	-	0.2	U	0.2	U	**0.065**	**J**	0.2	U	0.199	U	0.2	U
Perfluorooctanesulfonamide (PFOSA)				0.199	U	0.2	U	-	-	-	-	-	-	-	-	-	-	-	-	0.2	U	0.2	U	0.199	U	0.2	U	0.199	U	0.2	U
Perfluorooctanesulfonic Acid (PFOS)	0.88	440	1	**0.157**	**J**	**0.051**	**J**	-	-	-	-	-	-	-	-	-	-	-	-	**0.073**	**J**	0.2	U	**0.251**		**0.032**	**J**	0.199	U	0.2	U
Perfluorooctanoic Acid (PFOA)	0.66	500	0.8	**0.095**	**J**	0.2	U	-	-	-	-	-	-	-	-	-	-	-	-	**0.176**	**J**	0.2	U	**0.175**	**J**	0.2	U	0.199	U	0.2	U
Perfluoropentanesulfonic Acid (PFPeS)				0.199	U	0.2	U	-	-	-	-	-	-	-	-	-	-	-	-	0.2	U	0.2	U	0.199	U	0.2	U	0.199	U	0.2	U
Perfluoropentanoic Acid (PFPeA)				0.398	U	0.401	U	-	-	-	-	-	-	-	-	-	-	-	-	0.401	U	0.401	U	**0.21**	**J**	0.399	U	0.398	U	0.4	U
Perfluorotetradecanoic Acid (PFTeDA)				0.199	U	0.2	U	-	-	-	-	-	-	-	-	-	-	-	-	0.2	U	0.2	U	0.199	U	0.2	U	0.199	U	0.2	U
Perfluorotridecanoic Acid (PFTrDA)				0.199	U	0.2	U	-	-	-	-	-	-	-	-	-	-	-	-	0.2	U	0.2	U	0.199	U	0.2	U	0.199	U	0.2	U
Perfluoroundecanoic Acid (PFUnA)				0.199	U	0.2	U	-	-	-	-	-	-	-	-	-	-	-	-	0.2	U	0.2	U	**0.021**	**J**	0.2	U	0.199	U	0.2	U

Notes:
- All values are reported in milligrams per kilogram (mg/kg) / parts per million (ppm) except PFAAs which are reported in micrograms per kilogram (µg/kg) / parts per billion (ppb).
- Analytical results compared to New York 6 NYCRR Part 375 Soil Cleanup Objectives (SCOs).
- **Bolded text** indicates analyte detected at concentrations greater than laboratory detection limits.
- Highlighted cell Indicates analyte exceeds the respective standard/guideline value.
- **Red text** indicates analyte exceeds Protection of Groundwater SCO.
- **Blue qualifiers** were applied based on a third party data usability review.
- Grey highlighted cell indicates the laboratory detection limit exceeds the respective standard/guideline value.
- "U" indicates the analyte was not detected at the reported detection limit for the sample.
- "UJ" indicates the analyte was analyzed for, but was not detected. The associated reported quantitation limit is approximate and may be inaccurate or imprecise.
- "J" indicates estimated value.
- "J+" indicates the analyte was positively identified; the associated numerical value is an estimated quantity that may be biased high.
- "I" indicates the lower value for the two columns has been reported due to obvious interference.
- "P" indicates the RPD between the results for the two columns exceeds the method-specified criteria.
- "EMPC" indicates the results do not meet all criteria for a confirmed identification. The quantitative value represents the Estimated Maximum Possible Concentration of the analyte in the sample.
- "R" indicates the data are unusable. The sample results are rejected due to serious deficiencies in meeting Quality Control limits. The analyte may or may not be present.

Table 3
Remedial Investigation Report
Sub-Surface Soil Data Summary

LOCATION				SB-116 FILL		SB-116 NATIVE		SB-117 FILL		SB-117 NATIVE		SB-118 FILL		SB-118 NATIVE		DUP-02 (SB-110 NATIVE)		DUP-03 (SB-111 FILL)	
SAMPLING DATE				11/26/2024		11/26/2024		11/26/2024		11/26/2024		11/26/2024		11/26/2024		11/25/2024		11/26/2024	
LAB SAMPLE ID				L2469906-19		L2469906-20		L2469906-21		L2469906-22		L2469906-23		L2469906-24		L2469590-25		L2469906-25	
SAMPLE TYPE				SOIL		SOIL		SOIL		SOIL		SOIL		SOIL		SOIL		SOIL	
SAMPLE DEPTH (ft.)				4-7		7-10		3-7		12-15		1-5		10-14		15-20		2-8	
Analyte	**Unrestricted Use SCO**	**Commercial Use SCO**	**Protection of Groundwater**	**Results**	**Qual**	**Results**	**Qual**	**Results**	**Qual**	**Results**	**Qual**	**Results**	**Qual**	**Results**	**Qual**	**Results**	**Qual**	**Results**	**Qual**
Volatile Organics by EPA 5035																			
1,1,1-Trichloroethane	0.68	500	0.68	0.00052	U	0.0029	U	0.00074	U	0.001	U	0.0015	U	0.00096	U	0.0013	U	0.00075	U
1,1,2,2-Tetrachloroethane				0.00052	U	0.0029	U	0.00074	U	0.001	U	0.0015	U	0.00096	U	0.0013	U	0.00075	U
1,1,2-Trichloroethane				0.001	U	0.0059	U	0.0015	U	0.002	U	0.003	U	0.0019	U	0.0025	U	0.0015	U
1,1-Dichloroethane	0.27	240	0.27	0.001	U	0.0059	U	0.0015	U	0.002	U	0.003	U	0.0019	U	0.0025	U	0.0015	U
1,1-Dichloroethene	0.33	500	0.33	0.001	U	0.0059	U	0.0015	U	0.002	U	0.003	U	0.0019	U	0.0025	U	0.0015	UJ
1,2,4-Trichlorobenzene				0.0021	U	0.012	U	0.003	U	0.004	U	0.0059	U	0.0038	U	0.005	U	0.003	U
1,2,4-Trimethylbenzene	3.6	190	3.6	0.0021	U	0.012	U	0.003	U	0.004	U	0.0059	U	0.0038	U	0.005	U	0.003	U
1,2-Dibromo-3-chloropropane				0.0031	U	0.018	U	0.0045	U	0.006	U	0.0089	U	0.0057	U	0.0076	U	0.0045	U
1,2-Dibromoethane				0.001	U	0.0059	U	0.0015	U	0.002	U	0.003	U	0.0019	U	0.0025	U	0.0015	U
1,2-Dichlorobenzene	1.1	500	1.1	0.0021	U	0.012	U	0.003	U	0.004	U	0.0059	U	0.0038	U	0.005	U	0.003	U
1,2-Dichloroethane	0.02	30	0.02	0.001	U	0.0059	U	0.0015	U	0.002	U	0.003	U	0.0019	U	0.0025	U	0.0015	U
1,2-Dichloropropane				0.001	U	0.0059	U	0.0015	U	0.002	U	0.003	U	0.0019	U	0.0025	U	0.0015	U
1,3,5-Trimethylbenzene	8.4	190	8.4	0.0021	U	0.012	U	0.003	U	0.004	U	0.0059	U	0.0038	U	0.005	U	0.003	U
1,3-Dichlorobenzene	2.4	280	2.4	0.0021	U	0.012	U	0.003	U	0.004	U	0.0059	U	0.0038	U	0.005	U	0.003	U
1,4-Dichlorobenzene	1.8	130	1.8	0.0021	U	0.012	U	0.003	U	0.004	U	0.0059	U	0.0038	U	0.005	U	0.003	U
2-Butanone	0.12	500	0.12	0.01	U	0.059	U	0.015	U	**0.066**		**0.19**		0.019	U	0.025	U	0.015	U
2-Hexanone				0.01	U	0.059	U	0.015	U	0.02	U	0.03	U	0.019	U	0.025	U	0.015	U
4-Methyl-2-pentanone				0.01	U	0.059	U	0.015	U	0.02	U	0.03	U	0.019	U	0.025	U	0.015	U
Acetone	0.05	500	0.05	**0.0091**	**J**	**0.11**		0.015	U	**0.31**		**0.77**		0.019	U	**0.019**	**J**	0.015	U
Benzene	0.06	44	0.06	0.00052	U	0.0029	U	0.00074	U	0.001	U	0.0015	U	0.00096	U	0.0013	U	0.00075	U
Bromodichloromethane				0.00052	U	0.0029	U	0.00074	U	0.001	U	0.0015	U	0.00096	U	0.0013	U	0.00075	U
Bromoform				0.0041	U	0.024	U	0.0059	U	0.008	U	0.012	U	0.0076	U	0.01	U	0.006	U
Bromomethane				0.0021	U	0.012	U	0.003	U	0.004	U	0.0059	U	0.0038	U	0.005	U	0.003	U
Carbon disulfide				0.01	U	0.059	U	0.015	U	0.02	U	**0.02**	**J**	0.019	U	0.025	U	0.015	UJ
Carbon tetrachloride	0.76	22	0.76	0.001	U	0.0059	U	0.0015	U	0.002	U	0.003	U	0.0019	U	0.0025	U	0.0015	U
Chlorobenzene	1.1	500	1.1	0.00052	U	0.0029	U	0.00074	U	0.001	U	0.0015	U	0.00096	U	0.0013	U	0.00075	U
Chloroethane				0.0021	U	0.012	U	0.003	U	0.004	U	0.0059	U	0.0038	U	0.005	U	0.003	U
Chloroform	0.37	350	0.37	0.0016	U	0.0088	U	0.0022	U	0.003	U	0.0044	U	0.0029	U	0.0038	U	0.0022	U
Chloromethane				0.0041	U	0.024	U	0.0059	U	0.008	U	0.012	U	0.0076	U	0.01	U	0.006	U
cis-1,2-Dichloroethene	0.25	500	0.25	0.001	U	0.0059	U	0.0015	U	0.002	U	0.003	U	0.0019	U	0.0025	U	0.0015	U
cis-1,3-Dichloropropene				0.00052	U	0.0029	U	0.00074	U	0.001	U	0.0015	U	0.00096	U	0.0013	U	0.00075	U
Cyclohexane				0.01	U	0.059	U	0.015	U	0.02	U	0.03	U	0.019	U	0.025	U	0.015	U
Dibromochloromethane				0.001	U	0.0059	U	0.0015	U	0.002	U	0.003	U	0.0019	U	0.0025	U	0.0015	U
Dichlorodifluoromethane				0.01	U	0.059	U	0.015	U	0.02	U	0.03	U	0.019	U	0.025	U	0.015	U
Ethylbenzene	1	390	1	0.001	U	0.0059	U	0.0015	U	0.002	U	0.003	U	0.0019	U	0.0025	U	0.0015	U
Freon-113				0.0041	U	0.024	U	0.0059	U	0.008	U	0.012	U	0.0076	U	0.01	U	0.006	UJ
Isopropylbenzene				0.001	U	0.0059	U	0.0015	U	0.002	U	0.003	U	0.0019	U	0.0025	U	0.0015	U
Methyl Acetate				0.0041	U	0.024	U	0.0059	U	0.008	U	0.012	U	0.0076	U	0.01	U	0.006	U
Methyl cyclohexane				0.0041	U	0.024	U	0.0059	U	0.008	U	0.012	U	0.0076	U	0.01	U	0.006	U
Methyl tert butyl ether	0.93	500	0.93	0.0021	U	0.012	U	0.003	U	0.004	U	0.0059	U	0.0038	U	0.005	U	0.003	U
Methylene chloride	0.05	500	0.05	0.0052	U	0.029	U	0.0074	U	0.01	U	0.015	U	0.0096	U	0.013	U	0.0075	U
n-Butylbenzene	12	500	12	0.001	U	0.0059	U	0.0015	U	0.002	U	0.003	U	0.0019	U	0.0025	U	0.0015	U
n-Propylbenzene	3.9	500	3.9	0.001	U	0.0059	U	0.0015	U	0.002	U	0.003	U	0.0019	U	0.0025	U	0.0015	U
Naphthalene	12	500	12	0.0041	U	0.024	U	**0.0014**	**J**	0.008	U	0.012	U	0.0076	U	0.01	U	0.006	U
o-Xylene	0.26	500	1.6	0.001	U	0.0059	U	0.0015	U	0.002	U	0.003	U	0.0019	U	0.0025	U	0.0015	U
p-Isopropyltoluene				0.001	U	0.0059	U	0.0015	U	0.002	U	0.003	U	0.0019	U	0.0025	U	0.0015	U
p/m-Xylene	0.26	500	1.6	0.0021	U	0.012	U	0.003	U	0.004	U	0.0059	U	0.0038	U	0.005	U	0.003	U
sec-Butylbenzene	11	500	11	0.001	U	0.0059	U	0.0015	U	0.002	U	0.003	U	0.0019	U	0.0025	U	0.0015	U
Styrene				0.001	U	0.0059	U	0.0015	U	0.002	U	0.003	U	0.0019	U	0.0025	U	0.0015	U
tert-Butylbenzene	5.9	500	5.9	0.0021	U	0.012	U	0.003	U	0.004	U	0.0059	U	0.0038	U	0.005	U	0.003	U
Tetrachloroethene	1.3	150	1.3	0.00052	U	0.0029	U	0.00074	U	0.001	U	0.0015	U	0.00096	U	0.0013	U	0.00075	U
Toluene	0.7	500	0.7	0.001	U	0.0059	U	0.0015	U	0.002	U	0.003	U	0.0019	U	0.0025	U	0.0015	U
trans-1,2-Dichloroethene	0.19	500	0.19	0.0016	U	0.0088	U	0.0022	U	0.003	U	0.0044	U	0.0029	U	0.0038	U	0.0022	U
trans-1,3-Dichloropropene				0.001	U	0.0059	U	0.0015	U	0.002	U	0.003	U	0.0019	U	0.0025	U	0.0015	U
Trichloroethene	0.47	200	0.47	0.00052	U	0.0029	U	0.00074	U	0.001	U	0.0015	U	0.00096	U	0.0013	U	0.00075	U
Trichlorofluoromethane				0.0041	U	0.024	U	0.0059	U	0.008	U	0.012	U	0.0076	U	0.01	U	0.006	UJ
Vinyl chloride	0.02	13	0.02	0.001	U	0.0059	U	0.0015	U	0.002	U	0.003	U	0.0019	U	0.0025	U	0.0015	U
Total TIC Compounds				**0.00234**	**J**	**0.0478**	**J**	0	U	**0.0152**	**J**	**0.0435**	**J**	**0.0062**	**J**	**0.00535**	**J**	0	U

Table 3
Remedial Investigation Report
Sub-Surface Soil Data Summary

LOCATION				SB-116 FILL		SB-116 NATIVE		SB-117 FILL		SB-117 NATIVE		SB-118 FILL		SB-118 NATIVE		DUP-02 (SB-110 NATIVE)		DUP-03 (SB-111 FILL)	
SAMPLING DATE				11/26/2024		11/26/2024		11/26/2024		11/26/2024		11/26/2024		11/26/2024		11/25/2024		11/26/2024	
LAB SAMPLE ID				L2469906-19		L2469906-20		L2469906-21		L2469906-22		L2469906-23		L2469906-24		L2469590-25		L2469906-25	
SAMPLE TYPE				SOIL		SOIL		SOIL		SOIL		SOIL		SOIL		SOIL		SOIL	
SAMPLE DEPTH (ft.)				4-7		7-10		3-7		12-15		1-5		10-14		15-20		2-8	
Analyte	Unrestricted Use SCO	Commercial Use SCO	Protection of Groundwater	Results	Qual	Results	Qual	Results	Qual	Results	Qual	Results	Qual	Results	Qual	Results	Qual	Results	Qual
Volatile Organics by EPA 5035 High																			
1,1,1-Trichloroethane	0.68	500	0.68	-	-	-	-	-	-	-	-	-	-	-	-	-	-	-	-
1,1,2,2-Tetrachloroethane				-	-	-	-	-	-	-	-	-	-	-	-	-	-	-	-
1,1,2-Trichloroethane				-	-	-	-	-	-	-	-	-	-	-	-	-	-	-	-
1,1-Dichloroethane	0.27	240	0.27	-	-	-	-	-	-	-	-	-	-	-	-	-	-	-	-
1,1-Dichloroethene	0.33	500	0.33	-	-	-	-	-	-	-	-	-	-	-	-	-	-	-	-
1,2,4-Trichlorobenzene				-	-	-	-	-	-	-	-	-	-	-	-	-	-	-	-
1,2,4-Trimethylbenzene	3.6	190	3.6	-	-	-	-	-	-	-	-	-	-	-	-	-	-	-	-
1,2-Dibromo-3-chloropropane				-	-	-	-	-	-	-	-	-	-	-	-	-	-	-	-
1,2-Dibromoethane				-	-	-	-	-	-	-	-	-	-	-	-	-	-	-	-
1,2-Dichlorobenzene	1.1	500	1.1	-	-	-	-	-	-	-	-	-	-	-	-	-	-	-	-
1,2-Dichloroethane	0.02	30	0.02	-	-	-	-	-	-	-	-	-	-	-	-	-	-	-	-
1,2-Dichloropropane				-	-	-	-	-	-	-	-	-	-	-	-	-	-	-	-
1,3,5-Trimethylbenzene	8.4	190	8.4	-	-	-	-	-	-	-	-	-	-	-	-	-	-	-	-
1,3-Dichlorobenzene	2.4	280	2.4	-	-	-	-	-	-	-	-	-	-	-	-	-	-	-	-
1,4-Dichlorobenzene	1.8	130	1.8	-	-	-	-	-	-	-	-	-	-	-	-	-	-	-	-
2-Butanone	0.12	500	0.12	-	-	-	-	-	-	-	-	-	-	-	-	-	-	-	-
2-Hexanone				-	-	-	-	-	-	-	-	-	-	-	-	-	-	-	-
4-Methyl-2-pentanone				-	-	-	-	-	-	-	-	-	-	-	-	-	-	-	-
Acetone	0.05	500	0.05	-	-	-	-	-	-	-	-	-	-	-	-	-	-	-	-
Benzene	0.06	44	0.06	-	-	-	-	-	-	-	-	-	-	-	-	-	-	-	-
Bromodichloromethane				-	-	-	-	-	-	-	-	-	-	-	-	-	-	-	-
Bromoform				-	-	-	-	-	-	-	-	-	-	-	-	-	-	-	-
Bromomethane				-	-	-	-	-	-	-	-	-	-	-	-	-	-	-	-
Carbon disulfide				-	-	-	-	-	-	-	-	-	-	-	-	-	-	-	-
Carbon tetrachloride	0.76	22	0.76	-	-	-	-	-	-	-	-	-	-	-	-	-	-	-	-
Chlorobenzene	1.1	500	1.1	-	-	-	-	-	-	-	-	-	-	-	-	-	-	-	-
Chloroethane				-	-	-	-	-	-	-	-	-	-	-	-	-	-	-	-
Chloroform	0.37	350	0.37	-	-	-	-	-	-	-	-	-	-	-	-	-	-	-	-
Chloromethane				-	-	-	-	-	-	-	-	-	-	-	-	-	-	-	-
cis-1,2-Dichloroethene	0.25	500	0.25	-	-	-	-	-	-	-	-	-	-	-	-	-	-	-	-
cis-1,3-Dichloropropene				-	-	-	-	-	-	-	-	-	-	-	-	-	-	-	-
Cyclohexane				-	-	-	-	-	-	-	-	-	-	-	-	-	-	-	-
Dibromochloromethane				-	-	-	-	-	-	-	-	-	-	-	-	-	-	-	-
Dichlorodifluoromethane				-	-	-	-	-	-	-	-	-	-	-	-	-	-	-	-
Ethylbenzene	1	390	1	-	-	-	-	-	-	-	-	-	-	-	-	-	-	-	-
Freon-113				-	-	-	-	-	-	-	-	-	-	-	-	-	-	-	-
Isopropylbenzene				-	-	-	-	-	-	-	-	-	-	-	-	-	-	-	-
Methyl Acetate				-	-	-	-	-	-	-	-	-	-	-	-	-	-	-	-
Methyl cyclohexane				-	-	-	-	-	-	-	-	-	-	-	-	-	-	-	-
Methyl tert butyl ether	0.93	500	0.93	-	-	-	-	-	-	-	-	-	-	-	-	-	-	-	-
Methylene chloride	0.05	500	0.05	-	-	-	-	-	-	-	-	-	-	-	-	-	-	-	-
n-Butylbenzene	12	500	12	-	-	-	-	-	-	-	-	-	-	-	-	-	-	-	-
n-Propylbenzene	3.9	500	3.9	-	-	-	-	-	-	-	-	-	-	-	-	-	-	-	-
Naphthalene	12	500	12	-	-	-	-	-	-	-	-	-	-	-	-	-	-	-	-
o-Xylene	0.26	500	1.6	-	-	-	-	-	-	-	-	-	-	-	-	-	-	-	-
p-Isopropyltoluene				-	-	-	-	-	-	-	-	-	-	-	-	-	-	-	-
p/m-Xylene	0.26	500	1.6	-	-	-	-	-	-	-	-	-	-	-	-	-	-	-	-
sec-Butylbenzene	11	500	11	-	-	-	-	-	-	-	-	-	-	-	-	-	-	-	-
Styrene				-	-	-	-	-	-	-	-	-	-	-	-	-	-	-	-
tert-Butylbenzene	5.9	500	5.9	-	-	-	-	-	-	-	-	-	-	-	-	-	-	-	-
Tetrachloroethene	1.3	150	1.3	-	-	-	-	-	-	-	-	-	-	-	-	-	-	-	-
Toluene	0.7	500	0.7	-	-	-	-	-	-	-	-	-	-	-	-	-	-	-	-
trans-1,2-Dichloroethene	0.19	500	0.19	-	-	-	-	-	-	-	-	-	-	-	-	-	-	-	-
trans-1,3-Dichloropropene				-	-	-	-	-	-	-	-	-	-	-	-	-	-	-	-
Trichloroethene	0.47	200	0.47	-	-	-	-	-	-	-	-	-	-	-	-	-	-	-	-
Trichlorofluoromethane				-	-	-	-	-	-	-	-	-	-	-	-	-	-	-	-
Vinyl chloride	0.02	13	0.02	-	-	-	-	-	-	-	-	-	-	-	-	-	-	-	-
Total TIC Compounds				-	-	-	-	-	-	-	-	-	-	-	-	-	-	-	-

Table 3
Remedial Investigation Report
Sub-Surface Soil Data Summary

LOCATION				SB-116 FILL		SB-116 NATIVE		SB-117 FILL		SB-117 NATIVE		SB-118 FILL		SB-118 NATIVE		DUP-02 (SB-110 NATIVE)		DUP-03 (SB-111 FILL)	
SAMPLING DATE				11/26/2024		11/26/2024		11/26/2024		11/26/2024		11/26/2024		11/26/2024		11/25/2024		11/26/2024	
LAB SAMPLE ID				L2469906-19		L2469906-20		L2469906-21		L2469906-22		L2469906-23		L2469906-24		L2469590-25		L2469906-25	
SAMPLE TYPE				SOIL		SOIL		SOIL		SOIL		SOIL		SOIL		SOIL		SOIL	
SAMPLE DEPTH (ft.)				4-7		7-10		3-7		12-15		1-5		10-14		15-20		2-8	
Analyte	**Unrestricted Use SCO**	**Commercial Use SCO**	**Protection of Groundwater**	**Results**	**Qual**	**Results**	**Qual**	**Results**	**Qual**	**Results**	**Qual**	**Results**	**Qual**	**Results**	**Qual**	**Results**	**Qual**	**Results**	**Qual**
Semivolatile Organics by GC/MS																			
1,2,4,5-Tetrachlorobenzene				0.18	U	1.8	U	0.2	U	0.65	U	0.43	U	0.67	U	0.34	U	0.19	U
1,4-Dioxane	0.1	130	0.1	0.027	U	0.27	U	0.03	U	0.097	U	0.065	U	0.1	U	0.051	U	0.029	U
2,3,4,6-Tetrachlorophenol				0.18	U	1.8	U	0.2	U	0.65	U	0.43	U	0.67	U	0.34	U	0.19	U
2,4,5-Trichlorophenol				0.18	U	1.8	U	0.2	U	0.65	U	0.43	U	0.67	U	0.34	U	0.19	U
2,4,6-Trichlorophenol				0.11	U	1.1	U	0.12	U	0.39	U	0.26	U	0.4	U	0.2	U	0.12	U
2,4-Dichlorophenol				0.16	U	1.6	U	0.18	U	0.58	U	0.39	U	0.6	U	0.3	U	0.17	U
2,4-Dimethylphenol				0.18	U	1.8	U	0.2	U	0.65	U	0.43	U	0.67	U	0.34	U	0.19	U
2,4-Dinitrophenol				0.86	U	8.7	U	0.96	U	3.1	U	2.1	U	3.2	U	1.6	U	0.92	U
2,4-Dinitrotoluene				0.18	U	1.8	U	0.2	U	0.65	U	0.43	U	0.67	U	0.34	U	0.19	U
2,6-Dinitrotoluene				0.18	U	1.8	U	0.2	U	0.65	U	0.43	U	0.67	U	0.34	U	0.19	U
2-Chloronaphthalene				0.18	U	1.8	U	0.2	U	0.65	U	0.43	U	0.67	U	0.34	U	0.19	U
2-Chlorophenol				0.18	U	1.8	U	0.2	U	0.65	U	0.43	U	0.67	U	0.34	U	0.19	U
2-Methylnaphthalene				**0.14**	**J**	2.2	U	**1.3**		0.78	U	**0.66**		0.8	U	0.4	U	0.23	U
2-Methylphenol	0.33	500	0.33	0.18	U	1.8	U	0.2	U	0.65	U	0.43	U	0.67	U	0.34	U	0.19	U
2-Nitroaniline				0.18	U	1.8	U	0.2	U	0.65	U	0.43	U	0.67	U	0.34	U	0.19	U
2-Nitrophenol				0.39	U	3.9	U	0.43	U	1.4	U	0.94	U	1.4	U	0.73	U	0.42	U
3,3'-Dichlorobenzidine				0.18	U	1.8	U	0.2	U	0.65	U	0.43	U	0.67	U	0.34	U	0.19	U
3-Methylphenol/4-Methylphenol	0.33	500	0.33	**0.05**	**J**	2.6	U	**0.12**	**J**	0.93	U	**0.26**	**J**	0.96	U	0.48	U	0.28	U
3-Nitroaniline				0.18	U	1.8	U	0.2	U	0.65	U	0.43	U	0.67	U	0.34	U	0.19	U
4,6-Dinitro-o-cresol				0.47	U	4.7	U	0.52	U	1.7	U	1.1	U	1.7	U	0.88	U	0.5	U
4-Bromophenyl phenyl ether				0.18	U	1.8	U	0.2	U	0.65	U	0.43	U	0.67	U	0.34	U	0.19	U
4-Chloroaniline				0.18	U	1.8	U	0.2	U	0.65	U	0.43	U	0.67	U	0.34	U	0.19	U
4-Chlorophenyl phenyl ether				0.18	U	1.8	U	0.2	U	0.65	U	0.43	U	0.67	U	0.34	U	0.19	U
4-Nitroaniline				0.18	U	1.8	U	0.2	U	0.65	U	0.43	U	0.67	U	0.34	U	0.19	U
4-Nitrophenol				0.25	U	2.5	U	0.28	U	0.9	U	0.61	U	0.94	U	0.47	U	0.27	U
Acenaphthene	20	500	98	**0.36**		1.4	U	**0.35**		0.52	U	**1.4**		0.54	U	0.27	U	0.15	U
Acenaphthylene	100	500	107	**0.25**		1.4	U	**2.6**		0.52	U	**2.7**		0.54	U	0.27	U	0.15	U
Acetophenone				0.18	U	1.8	U	0.2	U	0.65	U	0.43	U	0.67	U	0.34	U	0.19	U
Anthracene	100	500	1000	1.4		1.1	U	**2.1**		0.39	U	**7.8**		0.4	U	**0.086**	**J**	0.12	U
Atrazine				0.14	U	1.4	U	0.16	U	0.52	U	0.35	U	0.54	U	0.27	U	0.15	U
Benzaldehyde				**0.11**	**J**	2.4	U	0.26	U	0.85	U	0.57	U	0.88	U	0.44	U	0.25	U
Benzo(a)anthracene	1	5.6	1	**4.4**		1.1	U	**5.1**		0.39	U	**27**		**0.12**	**J**	**0.12**	**J**	**0.075**	**J**
Benzo(a)pyrene	1	1	22	**3.8**		1.4	U	**7.8**		0.52	U	**24**		0.54	U	**0.094**	**J**	**0.066**	**J**
Benzo(b)fluoranthene	1	5.6	1.7	**4.7**		1.1	U	**10**		0.39	U	**31**		**0.11**	**J**	**0.098**	**J**	**0.094**	**J**
Benzo(ghi)perylene	100	500	1000	**2.3**		1.4	U	**6.8**		0.52	U	**14**		0.54	U	**0.049**	**J**	**0.075**	**J**
Benzo(k)fluoranthene	0.8	56	1.7	**1.1**		1.1	U	**2**		0.39	U	**4.2**		0.4	U	0.2	U	0.12	U
Biphenyl				**0.045**	**J**	4.1	U	**0.26**	**J**	1.5	U	**0.17**	**J**	1.5	U	0.77	U	0.44	U
Bis(2-chloroethoxy)methane				0.19	U	2	U	0.22	U	0.7	U	0.47	U	0.72	U	0.36	U	0.21	U
Bis(2-chloroethyl)ether				0.16	U	1.6	U	0.18	U	0.58	U	0.39	U	0.6	U	0.3	U	0.17	U
Bis(2-chloroisopropyl)ether				0.22	U	2.2	U	0.24	U	0.78	U	0.52	U	0.8	U	0.4	U	0.23	U
Bis(2-ethylhexyl)phthalate				0.18	U	1.8	U	0.2	U	0.65	U	0.43	U	0.67	U	0.34	U	0.19	U
Butyl benzyl phthalate				0.18	U	1.8	U	0.2	U	0.65	U	0.43	U	0.67	U	0.34	U	0.19	U
Caprolactam				0.18	U	1.8	U	0.2	U	0.65	U	0.43	U	0.67	U	0.34	U	0.19	U
Carbazole				**0.45**		1.8	U	**0.65**		0.65	U	**2.8**		**0.076**	**J**	0.34	U	0.19	U
Chrysene	1	56	1	**4**		1.1	U	**4.7**		0.39	U	**26**		**0.1**	**J**	**0.1**	**J**	**0.088**	**J**
Di-n-butylphthalate				0.18	U	1.8	U	0.2	U	0.65	U	0.43	U	0.67	U	0.34	U	0.19	U
Di-n-octylphthalate				0.18	U	1.8	U	0.2	U	0.65	U	0.43	U	0.67	U	0.34	U	0.19	U
Dibenzo(a,h)anthracene	0.33	0.56	1000	**0.52**		1.1	U	**1.5**		0.39	U	**3.3**		0.4	U	0.2	U	0.12	U
Dibenzofuran	7	350	210	**0.28**		1.8	U	**0.44**		0.65	U	**1.1**		0.67	U	0.34	U	0.19	U
Diethyl phthalate				0.18	U	1.8	U	0.2	U	0.65	U	0.43	U	0.67	U	0.34	U	0.19	U
Dimethyl phthalate				0.18	U	1.8	U	0.2	U	0.65	U	0.43	U	0.67	U	0.34	U	0.19	U
Fluoranthene	100	500	1000	**6.9**		1.1	U	**6.1**		0.39	U	**47**		**0.19**	**J**	**0.24**		**0.1**	**J**
Fluorene	30	500	386	**0.32**		1.8	U	**0.56**		0.65	U	**1.6**		0.67	U	**0.036**	**J**	0.19	U
Hexachlorobenzene	0.33	6	3.2	0.11	U	1.1	U	0.12	U	0.39	U	0.26	U	0.4	U	0.2	U	0.12	U
Hexachlorobutadiene				0.18	U	1.8	U	0.2	U	0.65	U	0.43	U	0.67	U	0.34	U	0.19	U
Hexachlorocyclopentadiene				0.51	UJ	5.2	U	0.57	U	1.8	U	1.2	U	1.9	U	0.96	U	0.55	U
Hexachloroethane				0.14	U	1.4	U	0.16	U	0.52	U	0.35	U	0.54	U	0.27	U	0.15	U
Indeno(1,2,3-cd)pyrene	0.5	5.6	8.2	**2.1**		1.4	U	**6.2**		0.52	U	**14**		0.54	U	0.27	U	**0.041**	**J**
Isophorone				0.16	U	1.6	U	0.18	U	0.58	U	0.39	U	0.6	U	0.3	U	0.17	U
n-Nitrosodi-n-propylamine				0.18	U	1.8	U	0.2	U	0.65	U	0.43	U	0.67	U	0.34	U	0.19	U
Naphthalene	12	500	12	**0.33**		1.8	U	**2.8**		0.65	U	**1.8**		0.67	U	0.34	U	0.19	U
NDPA/DPA				0.14	U	1.4	U	0.16	U	0.52	U	0.35	U	0.54	U	0.27	U	0.15	U
Nitrobenzene				0.16	U	1.6	U	0.18	U	0.58	U	0.39	U	0.6	U	0.3	U	0.17	U
p-Chloro-m-cresol				0.18	U	1.8	U	0.2	U	0.65	U	0.43	U	0.67	U	0.34	U	0.19	U
Pentachlorophenol	0.8	6.7	0.8	0.14	U	1.4	U	0.16	U	0.52	U	0.35	U	0.54	U	0.27	U	0.15	U
Phenanthrene	100	500	1000	**5.9**		1.1	U	**4.2**		0.39	U	**35**		**0.15**	**J**	**0.24**		**0.085**	**J**
Phenol	0.33	500	0.33	**0.033**	**J**	1.8	U	**0.14**	**J**	0.65	U	**0.16**	**J**	0.67	U	0.34	U	0.19	U
Pyrene	100	500	1000	**6.8**		1.1	U	**5.8**		0.39	U	**48**		**0.2**	**J**	**0.2**		**0.097**	**J**
Total TIC Compounds				**17.8**	**J**	**33.6**	**J**	**25.6**	**J**	4.13	**J**	**46.2**	**J**	**11.8**	**J**	**1.72**	**J**	**0.233**	**J**
Petroleum Hydrocarbon Quantitation																			
TPH (C10-C36)				**311**		-	-	**893**		-	-	**3510**		-	-	-	-	**981**	J

Table 3
Remedial Investigation Report
Sub-Surface Soil Data Summary

LOCATION				SB-116 FILL		SB-116 NATIVE		SB-117 FILL		SB-117 NATIVE		SB-118 FILL		SB-118 NATIVE		DUP-02 (SB-110 NATIVE)		DUP-03 (SB-111 FILL)	
SAMPLING DATE				11/26/2024		11/26/2024		11/26/2024		11/26/2024		11/26/2024		11/26/2024		11/25/2024		11/26/2024	
LAB SAMPLE ID				L2469906-19		L2469906-20		L2469906-21		L2469906-22		L2469906-23		L2469906-24		L2469590-25		L2469906-25	
SAMPLE TYPE				SOIL		SOIL		SOIL		SOIL		SOIL		SOIL		SOIL		SOIL	
SAMPLE DEPTH (ft.)				4-7		7-10		3-7		12-15		1-5		10-14		15-20		2-8	
Analyte	**Unrestricted Use SCO**	**Commercial Use SCO**	**Protection of Groundwater**	**Results**	**Qual**	**Results**	**Qual**	**Results**	**Qual**	**Results**	**Qual**	**Results**	**Qual**	**Results**	**Qual**	**Results**	**Qual**	**Results**	**Qual**
Polychlorinated Biphenyls by GC																			
Aroclor 1016	0.1	1	3.2	0.0529	U	0.188	U	0.0588	U	0.0684	U	0.128	U	0.0651	U	0.1	U	0.053	U
Aroclor 1221	0.1	1	3.2	0.0529	U	0.188	U	0.0588	U	0.0684	U	0.128	U	0.0651	U	0.1	U	0.053	U
Aroclor 1232	0.1	1	3.2	0.0529	U	0.188	U	0.0588	U	0.0684	U	0.128	U	0.0651	U	0.1	U	0.053	U
Aroclor 1242	0.1	1	3.2	0.0529	U	0.188	U	0.0588	U	0.0684	U	0.128	U	0.0651	U	0.1	U	0.053	U
Aroclor 1248	0.1	1	3.2	0.0529	U	0.188	U	0.0588	U	0.0684	U	0.128	U	0.0651	U	0.1	U	0.053	U
Aroclor 1254	0.1	1	3.2	0.0529	U	0.188	U	0.0588	U	0.0684	U	0.128	U	0.0651	U	0.1	U	0.053	U
Aroclor 1260	0.1	1	3.2	0.0529	U	0.188	U	**0.0464**	**J**	0.0684	U	**0.19**		0.0651	U	0.1	U	0.053	U
Aroclor 1262	0.1	1	3.2	0.0529	U	0.188	U	0.0588	U	0.0684	U	0.128	U	0.0651	U	0.1	U	0.053	U
Aroclor 1268	0.1	1	3.2	**0.0202**	**J**	**0.161**	**J**	**0.0419**	**J**	**0.023**	**J**	**0.113**	**J**	**0.0203**	**J**	0.1	U	**0.0179**	**J**
PCBs, Total	0.1	1	3.2	**0.0202**	**J**	**0.161**	**J**	**0.0883**	**J**	**0.023**	**J**	**0.303**	**J**	**0.0203**	**J**	0.1	U	**0.0179**	**J**
Chlorinated Herbicides by GC																			
2,4,5-T				0.177	U	0.627	U	0.202	U	0.23	U	0.435	U	0.22	U	0.337	U	0.188	U
2,4,5-TP (Silvex)	3.8	500	3.8	0.177	U	0.627	U	0.202	U	0.23	U	0.435	U	0.22	U	0.337	U	0.188	U
2,4-D				0.177	U	0.627	U	0.202	U	0.23	U	0.435	U	0.22	U	0.337	U	0.188	U
Organochlorine Pesticides by GC																			
4,4'-DDD	0.0033	92	14	0.00164	U	0.00609	U	0.00191	U	0.00222	U	0.0042	U	0.00215	U	0.00315	U	0.00183	U
4,4'-DDE	0.0033	62	17	0.00164	U	0.00609	U	0.00191	U	0.00222	U	0.0042	U	0.00215	U	0.00315	U	0.00183	U
4,4'-DDT	0.0033	47	136	0.00164	U	0.00609	U	0.00191	U	0.00222	U	0.0042	U	0.00215	U	0.00315	U	0.00183	U
Aldrin	0.005	0.68	0.19	0.00164	U	0.00609	U	0.00191	U	0.00222	U	0.0042	U	0.00215	U	0.00315	U	0.00183	U
Alpha-BHC	0.02	3.4	0.02	0.00069	U	0.00254	U	0.0008	U	0.00093	U	0.00175	U	0.0009	U	0.00131	U	0.00076	U
Beta-BHC	0.036	3	0.09	0.00164	U	0.00609	U	0.00191	U	0.00222	U	0.0042	U	0.00215	U	0.00315	U	0.00183	U
Chlordane				0.0137	U	0.0508	U	0.0159	U	0.0185	U	0.035	U	0.0179	U	0.0262	U	0.0152	U
cis-Chlordane	0.094	24	2.9	0.00206	U	0.00762	U	0.00239	U	0.00278	U	0.00526	U	0.00269	U	0.00394	U	0.00229	U
Delta-BHC	0.04	500	0.25	0.00164	U	0.00609	U	0.00191	U	0.00222	U	0.0042	U	0.00215	U	0.00315	U	0.00183	U
Dieldrin	0.005	1.4	0.1	0.00103	U	0.00381	U	0.00119	U	0.00139	U	0.00263	U	0.00134	U	0.00197	U	0.00114	U
Endosulfan I	2.4	200	102	0.00164	U	0.00609	U	0.00191	U	0.00222	U	0.0042	U	0.00215	U	0.00315	U	0.00183	U
Endosulfan II	2.4	200	102	0.00164	U	0.00609	U	0.00191	U	0.00222	U	0.0042	U	0.00215	U	0.00315	U	0.00183	U
Endosulfan sulfate	2.4	200	1000	0.00069	U	0.00254	U	0.0008	U	0.00093	U	0.00175	U	0.0009	U	0.00131	U	0.00076	U
Endrin	0.014	89	0.06	0.00069	U	0.00254	U	0.0008	U	0.00093	U	0.00175	U	0.0009	U	0.00131	U	0.00076	U
Endrin aldehyde				0.00206	U	0.00762	U	0.00239	U	0.00278	U	0.00526	U	0.00269	U	0.00394	U	0.00229	U
Endrin ketone				0.00164	U	0.00609	U	0.00191	U	0.00222	U	0.0042	U	0.00215	U	0.00315	U	0.00183	U
Heptachlor	0.042	15	0.38	0.00082	U	0.00305	U	0.00096	U	0.00111	U	0.0021	U	0.00108	U	0.00157	U	0.00092	U
Heptachlor epoxide				0.00308	U	0.0114	U	0.00358	U	0.00417	U	0.00788	U	0.00404	U	0.0059	U	0.00343	U
Lindane	0.1	9.2	0.1	0.00069	U	0.00254	U	0.0008	U	0.00093	U	0.00175	U	0.0009	U	0.00131	U	0.00076	U
Methoxychlor				0.00308	U	0.0114	U	0.00358	U	0.00417	U	0.00788	U	0.00404	U	0.0059	U	0.00343	U
Toxaphene				0.0308	U	0.114	U	0.0358	U	0.0417	U	0.0788	U	0.0404	U	0.059	U	0.0343	U
trans-Chlordane				0.00206	U	0.00762	U	0.00239	U	0.00278	U	0.00526	U	0.00269	U	0.00394	U	0.00229	U
Total Metals																			
Aluminum, Total				**7820**		**24100**		**7460**		**5170**		**23400**		**6990**		**4520**		**5470**	
Antimony, Total				**1.49**	**J**	15	U	**2.29**	**J**	5.35	U	20.1	U	5.32	U	4.95	U	**3.1**	**J**
Arsenic, Total	13	16	16	**14.7**		**12.1**		**25.3**		**7.13**		**75.2**		**2.81**		**19.5**		**9.1**	J
Barium, Total	350	400	820	**194**		**223**		**298**		**67.7**		**367**		**61.4**		**125**		**74.6**	J
Beryllium, Total	7.2	590	47	**0.437**		**1.38**	**J**	**0.64**		**0.283**	**J**	**1.37**	**J**	**0.428**	**J**	**0.505**		**0.413**	**J**
Cadmium, Total	2.5	9.3	7.5	**0.352**	**J**	3	U	**0.807**	**J**	1.07	U	4.02	U	1.06	U	**0.383**	**J**	0.89	UJ
Calcium, Total				**37600**		**138000**		**47800**		**96900**		**197000**		**8000**		**26700**	J	**61500**	J
Chromium, Hexavalent	400	19	1	0.871	U	3.08	U	0.976	U	1.13	U	2.1	U	1.08	U	1.65	U	**0.774**	**J**
Chromium, Total				**23.6**		**44**		**39.6**		**9.51**		**74.6**		**13.4**		**74.8**		**10.4**	
Cobalt, Total				**5.6**		**20.7**		**20.5**		**6.66**		**11.7**		**3.4**		**18.1**	J	**4.9**	
Copper, Total	50	270	1720	**302**		**67.2**		**233**		**16.7**		**53.3**		**6.48**		**308**		**140**	J
Cyanide, Total	27	40	27	**0.29**	**J**	3.6	U	**3.7**		1.3	U	2.6	U	1.3	U	1.9	U	**0.29**	**J**
Iron, Total				**17100**		**41800**		**27700**		**10600**		**29200**		**13900**		**44800**		**16000**	
Lead, Total	63	1000	450	**316**		**103**		**398**		**18.4**		**309**		**10.7**		**286**		**293**	J
Magnesium, Total				**6720**		**38200**		**5090**		**3620**		**23000**		**3560**		**6320**		**11100**	J
Manganese, Total	1600	10000	2000	**266**		**590**		**334**		**429**		**478**		**81.1**		**281**		**265**	J
Mercury, Total	0.18	2.8	0.73	**1.07**		**0.704**		**0.666**		**0.084**	**J**	**15.7**		**0.073**	**J**	**0.585**		**1.84**	J
Nickel, Total	30	310	130	**13.5**		**64.6**		**55.2**		**18.6**		**28.2**		**22.2**		**23.2**		**13.2**	
Potassium, Total				**1090**		**2500**		**626**		**614**		**3930**		**705**		**483**		**631**	
Selenium, Total	3.9	1500	4	**0.741**	**J**	**3.62**	**J**	**2**		**1.47**	**J**	**1.17**	**J**	**2.4**		**1.59**	**J**	**0.457**	**J**
Silver, Total	2	1500	8.3	0.419	U	1.5	U	**0.378**	**J**	0.535	U	2.01	U	0.532	U	0.495	U	0.445	U
Sodium, Total				**267**		**266**	**J**	**219**		**163**	**J**	**790**	**J**	**66.4**	**J**	**169**	**J**	**292**	
Thallium, Total				**0.408**	**J**	6.01	U	**0.512**	**J**	2.14	U	**1.69**	**J**	2.13	U	1.98	U	**0.351**	**J**
Vanadium, Total				**21**		**44.7**		**30.6**		**9.06**		**69.7**		**10.6**		**37.8**		**18.5**	
Zinc, Total	109	10000	2480	**290**		**149**		**450**		**55.6**		**326**		**43**		**173**		**240**	J

Table 3
Remedial Investigation Report
Sub-Surface Soil Data Summary

LOCATION				SB-116 FILL		SB-116 NATIVE		SB-117 FILL		SB-117 NATIVE		SB-118 FILL		SB-118 NATIVE		DUP-02 (SB-110 NATIVE)		DUP-03 (SB-111 FILL)	
SAMPLING DATE				11/26/2024		11/26/2024		11/26/2024		11/26/2024		11/26/2024		11/26/2024		11/25/2024		11/26/2024	
LAB SAMPLE ID				L2469906-19		L2469906-20		L2469906-21		L2469906-22		L2469906-23		L2469906-24		L2469590-25		L2469906-25	
SAMPLE TYPE				SOIL		SOIL		SOIL		SOIL		SOIL		SOIL		SOIL		SOIL	
SAMPLE DEPTH (ft.)				4-7		7-10		3-7		12-15		1-5		10-14		15-20		2-8	
Analyte	**Unrestricted Use SCO**	**Commercial Use SCO**	**Protection of Groundwater**	**Results**	**Qual**	**Results**	**Qual**	**Results**	**Qual**	**Results**	**Qual**	**Results**	**Qual**	**Results**	**Qual**	**Results**	**Qual**	**Results**	**Qual**
Perfluorinated Alkyl Acids by EPA 1633																			
11-Chloroeicosafluoro-3-Oxaundecane-1-Sulfonic Acid (11Cl-PF3OUdS)				0.802	U	1.23	U	0.802	U	0.796	U	0.844	U	0.801	U	0.795	U	0.8	U
1H,1H,2H,2H-Perfluorodecanesulfonic Acid (8:2FTS)				0.802	U	1.23	U	0.802	U	0.796	U	0.844	U	0.801	U	0.795	U	0.8	U
1H,1H,2H,2H-Perfluorohexanesulfonic Acid (4:2FTS)				0.802	U	1.23	U	0.802	U	0.796	U	0.844	U	0.801	U	0.795	U	0.8	U
1H,1H,2H,2H-Perfluorooctanesulfonic Acid (6:2FTS)				0.802	U	1.23	U	0.802	U	0.796	U	0.844	U	0.801	U	0.795	U	0.8	U
2H,2H,3H,3H-Perfluorooctanoic Acid (5:3FTCA)				5.02	U	7.67	U	5.01	U	4.97	U	5.28	U	5	U	4.97	U	5	U
3-Perfluoroheptyl Propanoic Acid (7:3FTCA)				5.02	U	7.67	U	5.01	U	4.97	U	5.28	U	5	U	4.97	U	5	U
3-Perfluoropropyl Propanoic Acid (3:3FTCA)				1	U	1.53	U	1	U	0.995	U	1.06	U	1	U	0.994	U	1	U
4,8-Dioxa-3h-Perfluorononanoic Acid (ADONA)				0.802	U	1.23	U	0.802	U	0.796	U	0.844	U	0.801	U	0.795	U	0.8	U
9-Chlorohexadecafluoro-3-Oxanone-1-Sulfonic Acid (9Cl-PF3ONS)				0.802	U	1.23	U	0.802	U	0.796	U	0.844	U	0.801	U	0.795	U	0.8	U
Hexafluoropropylene Oxide Dimer Acid (HFPO-DA)				0.802	U	1.23	U	0.802	U	0.796	U	0.844	U	0.801	U	0.795	U	0.8	U
N-Ethyl Perfluorooctane Sulfonamide (NEtFOSA)				0.201	U	0.307	U	0.2	U	0.199	U	0.211	U	0.2	U	0.199	U	0.2	U
N-Ethyl Perfluorooctanesulfonamido Ethanol (NEtFOSE)				2.01	U	3.07	U	2	U	1.99	U	2.11	U	2	U	1.99	U	2	U
N-Ethyl Perfluorooctanesulfonamidoacetic Acid (NEtFOSAA)				0.201	U	0.307	U	0.2	U	0.199	U	0.211	U	0.2	U	0.199	U	0.2	U
N-Methyl Perfluorooctane Sulfonamide (NMeFOSA)				0.201	U	0.307	U	0.2	U	0.199	U	0.211	U	0.2	U	0.199	U	0.2	U
N-Methyl Perfluorooctanesulfonamido Ethanol (NMeFOSE)				2.01	U	3.07	U	2	U	1.99	U	2.11	U	2	U	1.99	U	2	U
N-Methyl Perfluorooctanesulfonamidoacetic Acid (NMeFOSAA)				0.201	U	0.307	U	0.2	U	0.199	U	0.211	U	0.2	U	0.199	U	0.2	U
Nonafluoro-3,6-Dioxaheptanoic Acid (NFDHA)				0.401	U	0.613	U	0.401	U	0.398	U	0.422	U	0.4	U	0.398	U	0.4	U
Perfluoro(2-Ethoxyethane)Sulfonic Acid (PFEESA)				0.401	U	0.613	U	0.401	U	0.398	U	0.422	U	0.4	U	0.398	U	0.4	U
Perfluoro-3-Methoxypropanoic Acid (PFMPA)				0.401	U	0.613	U	0.401	U	0.398	U	0.422	U	0.4	U	0.398	U	0.4	U
Perfluoro-4-Methoxybutanoic Acid (PFMBA)				0.401	U	0.613	U	0.401	U	0.398	U	0.422	U	0.4	U	0.398	U	0.4	U
Perfluorobutanesulfonic Acid (PFBS)				0.201	U	0.307	U	0.2	U	0.199	U	0.211	U	0.2	U	0.199	U	0.2	U
Perfluorobutanoic Acid (PFBA)				0.802	U	1.23	U	**0.038**	**J**	0.796	U	**0.041**	**J**	0.801	U	0.795	U	0.8	U
Perfluorodecanesulfonic Acid (PFDS)				0.201	U	0.307	U	0.2	U	0.199	U	0.211	U	0.2	U	0.199	U	0.2	U
Perfluorodecanoic Acid (PFDA)				0.201	U	0.307	U	0.2	U	0.199	U	**0.063**	**J**	0.2	U	0.199	U	0.2	U
Perfluorododecanesulfonic Acid (PFDoS)				0.201	U	0.307	U	0.2	U	0.199	U	0.211	U	0.2	U	0.199	U	0.2	U
Perfluorododecanoic Acid (PFDoA)				0.201	U	0.307	U	0.2	U	0.199	U	0.211	U	0.2	U	0.199	U	0.2	U
Perfluoroheptanesulfonic Acid (PFHpS)				0.201	U	0.307	U	0.2	U	0.199	U	0.211	U	0.2	U	0.199	U	0.2	U
Perfluoroheptanoic Acid (PFHpA)				**0.03**	**J**	0.307	U	**0.036**	**J**	0.199	U	**0.045**	**J**	0.2	U	0.199	U	0.2	U
Perfluorohexanesulfonic Acid (PFHxS)				0.201	U	0.307	U	0.2	U	0.199	U	0.211	U	0.2	U	0.199	U	0.2	U
Perfluorohexanoic Acid (PFHxA)				**0.03**	**J**	0.307	U	**0.047**	**J**	**0.026**	**J**	**0.063**	**J**	0.2	U	0.199	U	0.2	U
Perfluorononanesulfonic Acid (PFNS)				0.201	U	0.307	U	0.2	U	0.199	U	0.211	U	0.2	U	0.199	U	0.2	U
Perfluorononanoic Acid (PFNA)				**0.062**	**J**	0.307	U	**0.041**	**J**	0.199	U	**0.044**	**J**	0.2	U	0.199	U	**0.027**	**EMPC**
Perfluorooctanesulfonamide (PFOSA)				0.201	U	0.307	U	0.2	U	0.199	U	0.211	U	0.2	U	0.199	U	0.2	U
Perfluorooctanesulfonic Acid (PFOS)	0.88	440	1	**0.399**		0.307	U	**0.346**		0.199	U	**0.379**		0.2	U	0.199	U	**0.145**	**J**
Perfluorooctanoic Acid (PFOA)	0.66	500	0.8	**0.095**	**J**	0.307	U	**0.127**	**J**	0.199	U	**0.107**	**J**	0.2	U	0.199	U	0.2	U
Perfluoropentanesulfonic Acid (PFPeS)				0.201	U	0.307	U	0.2	U	0.199	U	0.211	U	0.2	U	0.199	U	0.2	U
Perfluoropentanoic Acid (PFPeA)				0.401	U	0.613	U	**0.041**	**J**	0.398	U	**0.071**	**J**	0.4	U	0.398	U	0.4	U
Perfluorotetradecanoic Acid (PFTeDA)				0.201	U	0.307	U	0.2	U	0.199	U	0.211	U	0.2	U	0.199	U	0.2	U
Perfluorotridecanoic Acid (PFTrDA)				0.201	U	0.307	U	0.2	U	0.199	U	0.211	U	0.2	U	0.199	U	0.2	U
Perfluoroundecanoic Acid (PFUnA)				0.201	U	0.307	U	0.2	U	0.199	U	**0.035**	**J**	0.2	U	0.199	U	0.2	U

Notes:
- All values are reported in milligrams per kilogram (mg/kg) / parts per million (ppm) except PFAAs which are reported in micrograms per kilogram (µg/kg) / parts per billion (ppb).
- Analytical results compared to New York 6 NYCRR Part 375 Soil Cleanup Objectives (SCOs).
- **Bolded text** indicates analyte detected at concentrations greater than laboratory detection limits.
- Highlighted cell Indicates analyte exceeds the respective standard/guideline value.
- **Red text** indicates analyte exceeds Protection of Groundwater SCO.
- **Blue qualifiers** were applied based on a third party data usability review.
- Grey highlighted cell indicates the laboratory detection limit exceeds the respective standard/guideline value.
- "U" indicates the analyte was not detected at the reported detection limit for the sample.
- "UJ" indicates the analyte was analyzed for, but was not detected. The associated reported quantitation limit is approximate and may be inaccurate or imprecise.
- "J" indicates estimated value.
- "J+" indicates the analyte was positively identified; the associated numerical value is an estimated quantity that may be biased high.
- "I" indicates the lower value for the two columns has been reported due to obvious interference.
- "P" indicates the RPD between the results for the two columns exceeds the method-specified criteria.
- "EMPC" indicates the results do not meet all criteria for a confirmed identification. The quantitative value represents the Estimated Maximum Possible Concentration of the analyte in the sample.
- "R" indicates the data are unusable. The sample results are rejected due to serious deficiencies in meeting Quality Control limits. The analyte may or may not be present.

Table 4
Remedial Investigation Report
Groundwater Data Summary

LOCATION		MW-101 ROUND 1		MW-101 ROUND 2		MW-102 ROUND 1		MW-102 ROUND 2		MW-103 ROUND 1		MW-103 ROUND 2		MW-104 ROUND 1		MW-104 ROUND 2		MW-105 ROUND 1		MW-105 ROUND 2		MW-106 ROUND 1		MW-106 ROUND 2		MW-107 ROUND 1		MW-107 ROUND 2		DUP ROUND 1 (MW-106 ROUND 1)		DUP ROUND 2 (MW-105 ROUND 2)	
SAMPLING DATE		12/13/2024		2/12/2025		12/12/2024		2/11/2025		12/13/2024		2/12/2025		12/12/2024		2/11/2025		12/13/2024		2/11/2025		12/13/2024		2/11/2025		12/13/2024		2/12/2025		12/13/2024		2/11/2025	
LAB SAMPLE ID		L2473569-05		L2507955-01		L2473175-02		L2507633-01		L2473569-02		L2507955-02		L2473175-01		L2507633-02		L2473569-04		L2507633-03		L2473569-01		L2507633-04		L2473569-03		L2507955-03		L2473569-06		L2507633-05	
SAMPLE TYPE		WATER		WATER		WATER		WATER		WATER		WATER		WATER		WATER		WATER		WATER		WATER		WATER		WATER		WATER		WATER		WATER	
SAMPLE DEPTH (ft.)		14		14		20		20		20		20		20		20		20		20		20		20		20		20		20		20	
Analyte	NY TOGS 1.1.1 AWQS	Results	Qual	Results	Qual	Results	Qual	Results	Qual	Results	Qual	Results	Qual	Results	Qual	Results	Qual	Results	Qual	Results	Qual	Results	Qual	Results	Qual	Results	Qual	Results	Qual	Results	Qual	Results	Qual
Volatile Organics by GC/MS																																	
1,1,1-Trichloroethane	5	2.5	U	2.5	U	2.5	U	2.5	U	2.5	U	2.5	U	2.5	U	2.5	U	2.5	U	2.5	U	2.5	U	2.5	U	2.5	U	2.5	U	2.5	U	2.5	U
1,1,2,2-Tetrachloroethane	5	0.5	U	0.5	U	0.5	U	0.5	U	0.5	U	0.5	U	0.5	U	0.5	U	0.5	U	0.5	U	0.5	U	0.5	U	0.5	U	0.5	U	0.5	U	0.5	U
1,1,2-Trichloroethane	1	1.5	U	1.5	U	1.5	U	1.5	U	1.5	U	1.5	U	1.5	U	1.5	U	1.5	U	1.5	U	1.5	U	1.5	U	1.5	U	1.5	U	1.5	U	1.5	U
1,1-Dichloroethane	5	2.5	U	2.5	U	2.5	U	2.5	U	2.5	U	2.5	U	2.5	U	2.5	U	2.5	U	2.5	U	2.5	U	2.5	U	2.5	U	2.5	U	2.5	U	2.5	U
1,1-Dichloroethene	5	0.5	U	0.5	UJ	0.5	U	0.5	U	0.5	U	0.5	UJ	0.5	U	0.5	U	0.5	U	0.5	U	0.5	U	0.5	U	0.5	U	0.5	UJ	0.5	U	0.5	U
1,2,4-Trichlorobenzene	5	2.5	U	2.5	U	2.5	U	2.5	U	2.5	U	2.5	U	2.5	U	2.5	U	2.5	U	2.5	U	2.5	U	2.5	U	2.5	U	2.5	U	2.5	U	2.5	U
1,2,4-Trimethylbenzene	5	2.5	U	2.5	U	2.5	U	2.5	U	2.5	U	2.5	U	2.5	U	2.5	U	2.5	U	2.5	U	2.5	U	2.5	U	2.5	U	2.5	U	2.5	U	2.5	U
1,2-Dibromo-3-chloropropane	0.04	2.5	U	2.5	U	2.5	U	2.5	U	2.5	U	2.5	U	2.5	U	2.5	U	2.5	U	2.5	U	2.5	U	2.5	U	2.5	U	2.5	U	2.5	U	2.5	U
1,2-Dibromoethane	0.0006	2	U	2	U	2	U	2	U	2	U	2	U	2	U	2	U	2	U	2	U	2	U	2	U	2	U	2	U	2	U	2	U
1,2-Dichlorobenzene	3	2.5	U	2.5	U	2.5	U	2.5	U	2.5	U	2.5	U	2.5	U	2.5	U	2.5	U	2.5	U	2.5	U	2.5	U	2.5	U	2.5	U	2.5	U	2.5	U
1,2-Dichloroethane	0.6	0.5	U	0.5	U	0.5	U	0.5	U	0.5	U	0.5	U	0.5	U	0.5	U	0.5	U	0.5	U	0.5	U	0.5	U	0.5	U	0.5	U	0.5	U	0.5	U
1,2-Dichloropropane	1	1	U	1	U	1	U	1	U	1	U	1	U	1	U	1	U	1	U	1	U	1	U	1	U	1	U	1	U	1	U	1	U
1,3,5-Trimethylbenzene	5	2.5	U	2.5	U	2.5	U	2.5	U	2.5	U	2.5	U	2.5	U	2.5	U	2.5	U	2.5	U	2.5	U	2.5	U	2.5	U	2.5	U	2.5	U	2.5	U
1,3-Dichlorobenzene	3	2.5	U	2.5	U	2.5	U	2.5	U	2.5	U	2.5	U	2.5	U	2.5	U	2.5	U	2.5	U	2.5	U	2.5	U	2.5	U	2.5	U	2.5	U	2.5	U
1,4-Dichlorobenzene	3	2.5	U	2.5	U	2.5	U	2.5	U	2.5	U	2.5	U	2.5	U	2.5	U	2.5	U	2.5	U	2.5	U	2.5	U	2.5	U	2.5	U	2.5	U	2.5	U
2-Butanone	50	5	U	5	U	5	U	5	U	5	U	5	U	5	U	5	U	5	U	5	U	5	U	5	U	5	U	5	U	5	U	5	U
2-Hexanone	50	5	U	5	U	5	U	5	U	5	U	5	U	5	U	5	U	5	U	5	U	5	U	5	U	5	U	5	U	5	U	5	U
4-Methyl-2-pentanone		5	U	5	U	5	U	5	U	5	U	5	U	5	U	5	U	5	U	5	U	5	U	5	U	5	U	5	U	5	U	5	U
Acetone	50	5	U	5	U	5	U	5	U	5	U	5	U	5	U	5	U	5	U	5	U	5	U	5	U	5	U	5	U	5	U	5	U
Benzene	1	0.5	U	0.5	U	0.5	U	0.5	U	0.5	U	0.5	U	0.5	U	0.5	U	0.5	U	0.5	U	0.5	U	0.5	U	0.5	U	0.5	U	0.5	U	0.5	U
Bromodichloromethane	50	0.5	U	0.5	U	0.5	U	0.5	U	0.5	U	0.5	U	0.5	U	0.5	U	0.5	U	0.5	U	0.5	U	0.5	U	0.5	U	0.5	U	0.5	U	0.5	U
Bromoform	50	2	U	2	U	2	U	2	U	2	U	2	U	2	U	2	U	2	U	2	U	2	U	2	U	2	U	2	U	2	U	2	U
Bromomethane	5	2.5	U	2.5	UJ	2.5	U	2.5	U	2.5	UJ	2.5	UJ	2.5	U	2.5	U	2.5	U	2.5	U	2.5	UJ	2.5	U	2.5	U	2.5	UJ	2.5	U	2.5	U
Carbon disulfide	60	5	U	5	U	5	U	5	U	5	U	5	U	5	U	5	U	5	U	5	U	5	U	5	U	5	U	5	U	5	U	5	U
Carbon tetrachloride	5	0.5	U	0.5	U	0.5	U	0.5	U	0.5	U	0.5	U	0.5	U	0.5	U	0.5	U	0.5	U	0.5	U	0.5	U	0.5	U	0.5	U	0.5	U	0.5	U
Chlorobenzene	5	2.5	U	2.5	U	2.5	U	2.5	U	2.5	U	2.5	U	2.5	U	2.5	U	2.5	U	2.5	U	2.5	U	2.5	U	2.5	U	2.5	U	2.5	U	2.5	U
Chloroethane	5	2.5	U	2.5	U	2.5	U	2.5	U	2.5	U	2.5	U	2.5	U	2.5	U	2.5	U	2.5	U	2.5	U	2.5	U	2.5	U	2.5	U	2.5	U	2.5	U
Chloroform	7	2.5	U	2.5	U	2.5	U	2.5	U	2.5	U	2.5	U	2.5	U	2.5	U	2.5	U	2.5	U	2.5	U	2.5	U	2.5	U	2.5	U	2.5	U	2.5	U
Chloromethane		2.5	UJ	2.5	U	2.5	U	2.5	U	2.5	UJ	2.5	U	2.5	U	2.5	U	2.5	UJ	2.5	U	2.5	UJ	2.5	U	2.5	UJ	2.5	U	2.5	UJ	2.5	U
cis-1,2-Dichloroethene	5	2.5	U	2.5	U	2.5	U	2.5	U	2.5	U	2.5	U	2.5	U	2.5	U	2.5	U	2.5	U	2.5	U	2.5	U	2.5	U	2.5	U	2.5	U	2.5	U
cis-1,3-Dichloropropene	0.4	0.5	U	0.5	U	0.5	U	0.5	U	0.5	U	0.5	U	0.5	U	0.5	U	0.5	U	0.5	U	0.5	U	0.5	U	0.5	U	0.5	U	0.5	U	0.5	U
Cyclohexane		10	UJ	10	U	10	U	10	U	10	U	10	U	10	U	10	U	10	UJ	10	U	10	U	10	U	10	UJ	10	U	10	UJ	10	U
Dibromochloromethane	50	0.5	U	0.5	U	0.5	U	0.5	U	0.5	U	0.5	U	0.5	U	0.5	U	0.5	U	0.5	U	0.5	U	0.5	U	0.5	U	0.5	U	0.5	U	0.5	U
Dichlorodifluoromethane	5	5	U	5	U	5	U	5	U	5	U	5	U	5	U	5	U	5	U	5	U	5	U	5	U	5	U	5	U	5	U	5	U
Ethylbenzene	5	2.5	U	2.5	U	2.5	U	2.5	U	2.5	U	2.5	U	2.5	U	2.5	U	2.5	U	2.5	U	2.5	U	2.5	U	2.5	U	2.5	U	2.5	U	2.5	U
Freon-113	5	2.5	U	2.5	U	2.5	U	2.5	U	2.5	U	2.5	U	2.5	U	2.5	U	2.5	U	2.5	U	2.5	U	2.5	U	2.5	U	2.5	U	2.5	U	2.5	U
Isopropylbenzene	5	2.5	U	2.5	U	2.5	U	2.5	U	2.5	U	2.5	U	2.5	U	2.5	U	2.5	U	2.5	U	2.5	U	2.5	U	2.5	U	2.5	U	2.5	U	2.5	U
Methyl Acetate		2	U	2	U	2	U	2	U	2	U	2	U	2	U	2	U	2	U	2	U	2	UJ	2	U	2	U	2	U	2	U	2	U
Methyl cyclohexane		10	U	10	U	10	U	10	U	10	U	10	U	10	U	10	U	10	U	10	U	10	U	10	U	10	U	10	U	10	U	10	U
Methyl tert butyl ether	10	2.5	U	2.5	U	2.5	U	2.5	U	2.5	U	2.5	U	2.5	U	2.5	U	2.5	U	2.5	U	2.5	U	2.5	U	2.5	U	2.5	U	2.5	U	2.5	U
Methylene chloride	5	2.5	U	2.5	U	2.5	U	2.5	U	2.5	U	2.5	U	2.5	U	2.5	U	2.5	U	2.5	U	2.5	U	2.5	U	2.5	U	2.5	U	2.5	U	2.5	U
n-Butylbenzene	5	2.5	U	2.5	U	2.5	U	2.5	U	2.5	U	2.5	U	2.5	U	2.5	U	2.5	U	2.5	U	2.5	U	2.5	U	2.5	U	2.5	U	2.5	U	2.5	U
n-Propylbenzene	5	2.5	U	2.5	U	2.5	U	2.5	U	2.5	U	2.5	U	2.5	U	2.5	U	2.5	U	2.5	U	2.5	U	2.5	U	2.5	U	2.5	U	2.5	U	2.5	U
Naphthalene	10	2.5	U	2.5	U	2.5	U	2.5	UJ	2.5	U	2.5	U	2.5	U	2.5	UJ	2.5	U	2.5	UJ	2.5	U	2.5	UJ	2.5	U	2.5	U	2.5	U	2.5	UJ
o-Xylene	5	2.5	U	2.5	U	2.5	U	2.5	U	2.5	U	2.5	U	2.5	U	2.5	U	2.5	U	2.5	U	2.5	U	2.5	U	2.5	U	2.5	U	2.5	U	2.5	U
p-Isopropyltoluene	5	2.5	U	2.5	U	2.5	U	2.5	U	2.5	U	2.5	U	2.5	U	2.5	U	2.5	U	2.5	U	2.5	U	2.5	U	2.5	U	2.5	U	2.5	U	2.5	U
p/m-Xylene	5	2.5	U	2.5	U	2.5	U	2.5	U	2.5	U	2.5	U	2.5	U	2.5	U	2.5	U	2.5	U	2.5	U	2.5	U	2.5	U	2.5	U	2.5	U	2.5	U
sec-Butylbenzene	5	2.5	U	2.5	U	2.5	U	2.5	U	2.5	U	2.5	U	2.5	U	2.5	U	2.5	U	2.5	U	2.5	U	2.5	U	2.5	U	2.5	U	2.5	U	2.5	U
Styrene	5	2.5	U	2.5	U	2.5	U	2.5	U	2.5	U	2.5	U	2.5	U	2.5	U	2.5	U	2.5	U	2.5	U	2.5	U	2.5	U	2.5	U	2.5	U	2.5	U
tert-Butylbenzene	5	2.5	U	2.5	U	2.5	U	2.5	U	2.5	U	2.5	U	2.5	U	2.5	U	2.5	U	2.5	U	2.5	U	2.5	U	2.5	U	2.5	U	2.5	U	2.5	U
Tetrachloroethene	5	0.5	U	0.5	U	0.5	U	0.5	U	0.5	U	0.5	U	0.5	U	0.5	U	0.5	U	0.5	U	0.5	U	0.5	U	0.5	U	0.5	U	0.5	U	0.5	U
Toluene	5	2.5	U	2.5	U	2.5	U	2.5	U	2.5	U	2.5	U	2.5	U	2.5	U	2.5	U	2.5	U	2.5	U	2.5	U	2.5	U	2.5	U	2.5	U	2.5	U
trans-1,2-Dichloroethene	5	2.5	U	2.5	U	2.5	U	2.5	U	2.5	U	2.5	U	2.5	U	2.5	U	2.5	U	2.5	U	2.5	U	2.5	U	2.5	U	2.5	U	2.5	U	2.5	U
trans-1,3-Dichloropropene	0.4	0.5	U	0.5	U	0.5	U	0.5	U	0.5	U	0.5	U	0.5	U	0.5	U	0.5	U	0.5	U	0.5	U	0.5	U	0.5	U	0.5	U	0.5	U	0.5	U
Trichloroethene	5	0.5	U	0.5	U	0.5	U	0.5	U	0.5	U	0.5	U	0.5	U	0.5	U	0.5	U	0.5	U	0.5	U	0.5	U	0.5	U	0.5	U	0.5	U	0.5	U
Trichlorofluoromethane	5	2.5	U	2.5	U	2.5	U	2.5	U	2.5	U	2.5	U	2.5	U	2.5	U	2.5	U	2.5	U	2.5	U	2.5	U	2.5	U	2.5	U	2.5	U	2.5	U
Vinyl chloride	2	1	UJ	1	UJ	1	U	1	U	1	UJ	1	UJ	1	U	1	U	1	UJ	1	U	1	UJ	1	U	1	UJ	1	UJ	1	UJ	1	U
Total TIC Compounds		0	U	0	U	0	U	1.56	U	**1.1**	**J**	**2.11**	**J**	0	U	0	U	0	U	1.65	U	0	U	1.67	U	0	U	**1.5**	**J**	0	U	1.69	U

Table 4
Remedial Investigation Report
Groundwater Data Summary

LOCATION		MW-101 ROUND 1		MW-101 ROUND 2		MW-102 ROUND 1		MW-102 ROUND 2		MW-103 ROUND 1		MW-103 ROUND 2		MW-104 ROUND 1		MW-104 ROUND 2		MW-105 ROUND 1		MW-105 ROUND 2		MW-106 ROUND 1		MW-106 ROUND 2		MW-107 ROUND 1		MW-107 ROUND 2		DUP ROUND 1 (MW-106 ROUND 1)		DUP ROUND 2 (MW-105 ROUND 2)	
SAMPLING DATE		12/13/2024		2/12/2025		12/12/2024		2/11/2025		12/13/2024		2/12/2025		12/12/2024		2/11/2025		12/13/2024		2/11/2025		12/13/2024		2/11/2025		12/13/2024		2/12/2025		12/13/2024		2/11/2025	
LAB SAMPLE ID		L2473569-05		L2507955-01		L2473175-02		L2507633-01		L2473569-02		L2507955-02		L2473175-01		L2507633-02		L2473569-04		L2507633-03		L2473569-01		L2507633-04		L2473569-03		L2507955-03		L2473569-06		L2507633-05	
SAMPLE TYPE		WATER		WATER		WATER		WATER		WATER		WATER		WATER		WATER		WATER		WATER		WATER		WATER		WATER		WATER		WATER		WATER	
SAMPLE DEPTH (ft.)		14		14		20		20		20		20		20		20		20		20		20		20		20		20		20		20	
Analyte	**NY TOGS 1.1.1 AWQS**	**Results**	**Qual**	**Results**	**Qual**	**Results**	**Qual**	**Results**	**Qual**	**Results**	**Qual**	**Results**	**Qual**	**Results**	**Qual**	**Results**	**Qual**	**Results**	**Qual**	**Results**	**Qual**	**Results**	**Qual**	**Results**	**Qual**	**Results**	**Qual**	**Results**	**Qual**	**Results**	**Qual**	**Results**	**Qual**
Semivolatile Organics by GC/MS																																	
1,2,4,5-Tetrachlorobenzene	5	10	U	10	U	10	U	10	U	10	U	10	U	10	U	10	U	10	U	10	U	10	U	10	U	10	U	10	U	10	U	10	U
2,3,4,6-Tetrachlorophenol		5	U	5	U	5	U	5	U	5	U	5	U	5	U	5	U	5	U	5	U	5	U	5	U	5	U	5	U	5	U	5	U
2,4,5-Trichlorophenol		5	U	5	U	5	U	5	U	5	U	5	U	5	U	5	U	5	U	5	U	5	U	5	U	5	U	5	U	5	U	5	U
2,4,6-Trichlorophenol		5	U	5	U	5	U	5	U	5	U	5	U	5	U	5	U	5	U	5	U	5	U	5	U	5	U	5	U	5	U	5	U
2,4-Dichlorophenol	1	5	U	5	U	5	U	5	U	5	U	5	U	5	U	5	U	5	U	5	U	5	U	5	U	5	U	5	U	5	U	5	U
2,4-Dimethylphenol	50	5	U	5	U	5	U	5	U	5	U	5	U	5	U	5	U	5	U	5	U	5	UJ	5	U	5	U	5	U	5	U	5	U
2,4-Dinitrophenol	10	20	U	20	U	20	U	20	U	20	U	20	U	20	U	20	U	20	U	20	U	20	U	20	U	20	U	20	U	20	U	20	U
2,4-Dinitrotoluene	5	5	U	5	U	5	U	5	U	5	U	5	U	5	U	5	U	5	U	5	U	5	U	5	U	5	U	5	U	5	U	5	U
2,6-Dinitrotoluene	5	5	U	5	U	5	U	5	U	5	U	5	U	5	U	5	U	5	U	5	U	5	U	5	U	5	U	5	U	5	U	5	U
2-Chlorophenol		2	U	2	U	2	U	2	U	2	U	2	U	2	U	2	U	2	U	2	U	2	U	2	U	2	U	2	U	2	U	2	U
2-Methylphenol		5	U	5	U	5	U	5	U	5	U	5	U	5	U	5	U	5	U	5	U	5	U	5	U	5	U	5	U	5	U	5	U
2-Nitroaniline	5	5	U	5	U	5	U	5	U	5	U	5	U	5	U	5	U	5	U	5	U	5	U	5	U	5	U	5	U	5	U	5	U
2-Nitrophenol		10	U	10	U	10	U	10	U	10	U	10	U	10	U	10	U	10	U	10	U	10	U	10	U	10	U	10	U	10	U	10	U
3,3'-Dichlorobenzidine	5	5	U	5	U	5	U	5	U	5	U	5	U	5	U	5	U	5	U	5	U	5	U	5	U	5	U	5	U	5	U	5	U
3-Methylphenol/4-Methylphenol		5	U	5	U	5	U	5	U	5	U	5	U	5	U	5	U	5	U	5	U	5	U	5	U	5	U	5	U	5	U	5	U
3-Nitroaniline	5	5	U	5	U	5	U	5	U	5	U	5	U	5	U	5	U	5	U	5	U	5	U	5	U	5	U	5	U	5	U	5	U
4,6-Dinitro-o-cresol		10	U	10	U	10	U	10	U	10	U	10	U	10	U	10	U	10	U	10	U	10	U	10	U	10	U	10	U	10	U	10	U
4-Bromophenyl phenyl ether		2	U	2	U	2	U	2	U	2	U	2	U	2	U	2	U	2	U	2	U	2	U	2	U	2	U	2	U	2	U	2	U
4-Chloroaniline	5	5	U	5	U	5	U	5	U	5	U	5	U	5	U	5	U	5	U	5	U	5	U	5	U	5	U	5	U	5	U	5	U
4-Chlorophenyl phenyl ether		2	U	2	U	2	U	2	U	2	U	2	U	2	U	2	U	2	U	2	U	2	U	2	U	2	U	2	U	2	U	2	U
4-Nitroaniline	5	5	U	5	U	5	U	5	U	5	U	5	U	5	U	5	U	5	U	5	U	5	U	5	U	5	U	5	U	5	U	5	U
4-Nitrophenol		10	U	10	U	10	U	10	U	10	U	10	U	10	U	10	U	10	U	10	U	10	U	10	U	10	U	10	U	10	U	10	U
Acetophenone		5	U	5	U	5	U	5	U	5	U	5	U	5	U	5	U	5	U	5	U	5	U	5	U	5	U	5	U	5	U	5	U
Atrazine	7.5	10	U	10	U	10	U	10	U	10	U	10	U	10	U	10	U	10	U	10	U	10	U	10	U	10	U	10	U	10	U	10	U
Benzaldehyde		5	U	5	U	5	U	5	U	5	U	5	U	5	U	5	U	5	U	5	U	5	U	5	U	5	U	5	U	5	U	5	U
Biphenyl		2	U	2	U	2	U	2	U	2	U	2	U	2	U	2	U	2	U	2	U	2	U	2	U	2	U	2	U	2	U	2	U
Bis(2-chloroethoxy)methane	5	5	U	5	U	5	U	5	U	5	U	5	U	5	U	5	U	5	U	5	U	5	U	5	U	5	U	5	U	5	U	5	U
Bis(2-chloroethyl)ether	1	2	U	2	U	2	U	2	U	2	U	2	U	2	U	2	U	2	U	2	U	2	U	2	U	2	U	2	U	2	U	2	U
Bis(2-chloroisopropyl)ether	5	2	UJ	2	U	2	U	2	UJ	2	UJ	2	U	2	U	2	UJ	2	UJ	2	UJ	2	UJ	2	UJ	2	UJ	2	U	2	UJ	2	UJ
Bis(2-ethylhexyl)phthalate	5	3	U	1.4	J	3	U	3	U	1.4	J	**4.3**		3	U	3	U	3	U	**8.6**	**J**	3	U	**22**		3	U	3	U	3	U	**2.9**	**J**
Butyl benzyl phthalate	50	5	U	5	U	5	U	5	U	5	U	5	U	5	U	5	U	5	U	5	U	5	U	5	U	5	U	5	U	5	U	5	U
Caprolactam		10	U	10	U	10	U	10	U	10	U	10	U	10	U	10	U	10	U	10	U	10	U	10	U	10	U	10	U	10	U	10	U
Carbazole		2	U	2	U	2	U	2	U	2	U	2	U	2	U	2	U	2	U	2	U	2	U	2	U	2	U	2	U	2	U	2	U
Di-n-butylphthalate	50	5	U	3.4	J	5	U	5	U	5	U	**1.9**	**J**	5	U	5	U	5	U	5	U	5	U	5	U	5	U	**1.3**	**J**	5	U	5	U
Di-n-octylphthalate	50	5	U	5	U	5	U	5	U	5	U	5	U	5	U	5	U	5	U	5	U	5	U	5	U	5	U	5	U	5	U	5	U
Dibenzofuran		2	U	2	U	2	U	2	U	2	U	2	U	2	U	2	U	2	U	2	U	2	U	2	U	2	U	2	U	2	U	2	U
Diethyl phthalate	50	5	U	5	U	5	U	5	U	5	U	5	U	5	U	5	U	5	U	5	U	5	U	5	U	5	U	5	U	5	U	5	U
Dimethyl phthalate	50	5	U	5	U	5	U	5	U	5	U	5	U	5	U	5	U	5	U	5	U	5	U	5	U	5	U	5	U	5	U	5	U
Hexachlorocyclopentadiene	5	20	U	20	U	20	UJ	20	U	20	U	20	U	20	UJ	20	U	20	U	20	U	20	UJ	20	U	20	U	20	U	20	U	20	U
Isophorone	50	5	U	5	U	5	U	5	U	5	U	5	U	5	U	5	U	5	U	5	U	5	U	5	U	5	U	5	U	5	U	5	U
n-Nitrosodi-n-propylamine		5	U	5	U	5	U	5	U	5	U	5	U	5	U	5	U	5	U	5	U	5	U	5	U	5	U	5	U	5	U	5	U
NDPA/DPA	50	2	U	2	U	2	U	2	U	2	U	2	U	2	U	2	U	2	U	2	U	2	U	2	U	2	U	2	U	2	U	2	U
Nitrobenzene	0.4	2	U	2	U	2	U	2	U	2	U	2	U	2	U	2	U	2	U	2	U	2	U	2	U	2	U	2	U	2	U	2	U
p-Chloro-m-cresol		2	U	2	U	2	U	2	U	2	U	2	U	2	U	2	U	2	U	2	U	2	U	2	U	2	U	2	U	2	U	2	U
Phenol	1	**1.8**	**J**	5	U	5	U	5	U	5	U	5	U	5	U	5	U	0.82	J	5	U	5	U	5	U	5	U	5	U	5	U	5	U
Total TIC Compounds		**10.2**	**J**	**53.9**	**J**	54.9	U	13.4	U	**161**	**J**	**159**	**J**	37.4	U	15.9	U	**10.9**	**J**	17.1	U	**27.9**	**J**	9.8	U	**22.9**	**J**	**26.5**	**J**	**43.2**	**J**	9.8	U
Semivolatile Organics by GC/MS-SIM																																	
1,4-Dioxane	0.35	0.139	U	-	-	0.15	U	-	-	0.144	U	-	-	0.144	U	-	-	0.139	U	-	-	0.144	U	-	-	0.15	U	-	-	0.144	U	-	-
2-Chloronaphthalene	10	0.2	U	0.2	U	0.2	U	0.2	U	0.2	U	0.2	U	0.2	U	0.2	U	0.2	U	0.2	U	0.2	U	0.2	U	0.2	U	0.2	U	0.2	U	0.2	U
2-Methylnaphthalene		0.1	U	0.1	U	0.1	U	0.1	U	0.1	U	0.1	U	0.1	U	0.1	U	0.1	U	0.1	U	0.1	U	0.1	U	0.1	U	0.1	U	0.1	U	0.1	U
Acenaphthene	20	**0.03**	**J**	0.1	U	0.1	U	0.1	U	**0.06**	**J**	**0.04**	**J**	0.1	U	0.1	U	**0.03**	**J**	0.1	U	0.1	U	0.1	U	**0.05**	**J**	**0.04**	**J**	0.1	U	0.1	U
Acenaphthylene		0.1	U	0.1	U	0.1	U	0.1	U	0.1	U	0.1	U	0.1	U	0.1	U	0.1	U	0.1	U	0.1	U	0.1	U	0.1	U	0.1	U	0.1	U	0.1	U
Anthracene	50	**0.08**	**J**	0.1	U	0.1	U	0.1	U	**0.06**	**J**	0.1	U	0.1	U	0.1	U	0.1	U	0.1	U	0.1	U	0.1	U	**0.04**	**J**	0.1	U	0.1	U	0.1	U
Benzo(a)anthracene	0.002	**0.19**		0.1	U	0.1	U	0.1	U	**0.05**	**J**	0.1	U	0.1	U	0.1	U	0.1	U	0.1	U	0.1	U	0.1	U	0.1	U	0.1	U	**0.05**	**J**	0.1	U
Benzo(a)pyrene	0	**0.14**		0.1	U	0.1	U	0.1	U	**0.04**	**J**	0.1	U	0.1	U	0.1	U	0.1	U	0.1	U	0.1	U	0.1	U	0.1	U	0.1	U	**0.05**	**J**	0.1	U
Benzo(b)fluoranthene	0.002	**0.23**		0.1	U	0.1	U	0.1	U	**0.06**	**J**	0.1	U	0.1	U	0.1	U	**0.03**	**J**	0.1	U	0.1	U	0.1	U	0.1	U	0.1	U	**0.09**	**J**	0.1	U
Benzo(ghi)perylene		**0.2**		0.1	U	0.1	U	0.1	U	**0.06**	**J**	0.1	U	0.1	U	0.1	U	0.1	U	0.1	U	0.1	U	0.1	U	0.1	U	0.1	U	**0.08**	**J**	0.1	U
Benzo(k)fluoranthene	0.002	**0.21**		0.1	U	0.1	U	0.1	U	**0.06**	**J**	0.1	U	0.1	U	0.1	U	0.1	U	0.1	U	0.1	U	0.1	U	0.1	U	0.1	U	**0.06**	**J**	0.1	U
Chrysene	0.002	**0.2**		0.1	U	0.1	U	0.1	U	**0.05**	**J**	0.1	U	0.1	U	0.1	U	0.1	U	0.1	U	0.1	U	0.1	U	0.1	U	0.1	U	**0.05**	**J**	0.1	U
Dibenzo(a,h)anthracene		**0.23**		0.1	U	0.1	U	0.1	U	**0.06**	**J**	0.1	U	0.1	U	0.1	U	0.1	U	0.1	U	0.1	U	0.1	U	0.1	U	0.1	U	**0.07**	**J**	0.1	U
Fluoranthene	50	**0.15**		0.1	U	**0.05**	**J**	**0.06**	**J**	**0.08**	**J**	0.1	U	0.1	U	0.1	U	**0.05**	**J**	0.1	U	0.1	U	0.1	U	**0.04**	**J**	0.1	U	**0.08**	**J**	0.1	U
Fluorene	50	**0.06**	**J**	0.1	U	0.1	U	0.1	U	**0.03**	**J**	0.1	U	0.1	U	0.1	U	**0.04**	**J**	0.1	U	0.1	U	0.1	U	**0.03**	**J**	0.1	U	0.1	U	0.1	U
Hexachlorobenzene	0.04	**0.07**	**J-**	0.8	U	0.8	UJ	0.8	U	0.8	UJ	0.8	U	0.8	UJ	0.8	U	0.8	UJ	0.8	U	0.8	UJ	0.8	U	**0.03**	**J-**	0.8	U	0.8	UJ	0.8	U
Hexachlorobutadiene	0.5	0.5	U	0.5	U	0.5	U	0.5	U	0.5	U	0.5	U	0.5	U	0.5	U	0.5	U	0.5	U	0.5	U	0.5	U	0.5	U	0.5	U	0.5	U	0.5	U
Hexachloroethane	5	0.8	U	0.8	U	0.8	U	0.8	U	0.8	U	0.8	U	0.8	U	0.8	U	0.8	U	0.8	U	0.8	U	0.8	U	0.8	U	0.8	U	0.8	U	0.8	U
Indeno(1,2,3-cd)pyrene	0.002	**0.22**		0.1	U	0.1	U	0.1	U	**0.06**	**J**	0.1	U	0.1	U	0.1	U	0.1	U	0.1	U	0.1	U	0.1	U	0.1	U	0.1	U	**0.08**	**J**	0.1	U
Naphthalene	10	**0.08**	**J**	0.04	U	0.1	U	**0.07**	**J**	0.1	U	0.1	U	0.1	U	0.1	U	**0.03**	**J**	**0.05**	**J**	**0.09**	**J**	0.1	U	**0.04**	**J**	0.04	U	**0.09**	**J**	0.1	U
Pentachlorophenol	1	0.8	U	0.8	U	0.8	U	0.06	U	**0.12**	**J**	0.8	U	**0.13**	**J**	0.8	U	**0.11**	**J**	0.07	U	0.8	U	0.8	U	**0.13**	**J**	0.8	U	0.8	U	0.8	U
Phenanthrene	50	**0.11**		0.1	U	**0.05**	**J**	**0.11**		**0.06**	**J**	0.1	U	0.1	U	0.1	U	**0.05**	**J**	0.1	U	0.1	U	0.1	U	**0.06**	**J**	0.1	U	0.1	U	0.1	U
Pyrene	50	**0.14**		0.1	U	**0.04**	**J**	**0.04**	**J**	**0.07**	**J**	0.1	U	0.1	U	0.1	U	**0.04**	**J**	0.1	U	0.1	U	0.1	U	0.1	U	0.1	U	**0.06**	**J**	0.1	U

Table 4
Remedial Investigation Report
Groundwater Data Summary

LOCATION		MW-101 ROUND 1		MW-101 ROUND 2		MW-102 ROUND 1		MW-102 ROUND 2		MW-103 ROUND 1		MW-103 ROUND 2		MW-104 ROUND 1		MW-104 ROUND 2		MW-105 ROUND 1		MW-105 ROUND 2		MW-106 ROUND 1		MW-106 ROUND 2		MW-107 ROUND 1		MW-107 ROUND 2		DUP ROUND 1 (MW-106 ROUND 1)		DUP ROUND 2 (MW-105 ROUND 2)	
SAMPLING DATE		12/13/2024		2/12/2025		12/12/2024		2/11/2025		12/13/2024		2/12/2025		12/12/2024		2/11/2025		12/13/2024		2/11/2025		12/13/2024		2/11/2025		12/13/2024		2/12/2025		12/13/2024		2/11/2025	
LAB SAMPLE ID		L2473569-05		L2507955-01		L2473175-02		L2507633-01		L2473569-02		L2507955-02		L2473175-01		L2507633-02		L2473569-04		L2507633-03		L2473569-01		L2507633-04		L2473569-03		L2507955-03		L2473569-06		L2507633-05	
SAMPLE TYPE		WATER		WATER		WATER		WATER		WATER		WATER		WATER		WATER		WATER		WATER		WATER		WATER		WATER		WATER		WATER		WATER	
SAMPLE DEPTH (ft.)		14		14		20		20		20		20		20		20		20		20		20		20		20		20		20		20	
Analyte	**NY TOGS 1.1.1 AWQS**	**Results**	**Qual**	**Results**	**Qual**	**Results**	**Qual**	**Results**	**Qual**	**Results**	**Qual**	**Results**	**Qual**	**Results**	**Qual**	**Results**	**Qual**	**Results**	**Qual**	**Results**	**Qual**	**Results**	**Qual**	**Results**	**Qual**	**Results**	**Qual**	**Results**	**Qual**	**Results**	**Qual**	**Results**	**Qual**
Polychlorinated Biphenyls by GC																																	
Aroclor 1016	0.09	0.071	U	0.071	U	0.071	U	0.071	U	0.071	U	0.071	U	0.071	U	0.071	U	0.071	U	0.071	U	0.071	U	0.071	U	0.071	U	0.071	U	0.071	U	0.071	U
Aroclor 1221	0.09	0.071	U	0.071	U	0.071	U	0.071	U	0.071	U	0.071	U	0.071	U	0.071	U	0.071	U	0.071	U	0.071	U	0.071	U	0.071	U	0.071	U	0.071	U	0.071	U
Aroclor 1232	0.09	0.071	U	0.071	U	0.071	U	0.071	U	0.071	U	0.071	U	0.071	U	0.071	U	0.071	U	0.071	U	0.071	U	0.071	U	0.071	U	0.071	U	0.071	U	0.071	U
Aroclor 1242	0.09	0.071	U	0.071	U	0.071	U	0.071	U	0.071	U	0.071	U	0.071	U	0.071	U	0.071	U	0.071	U	0.071	U	0.071	U	0.071	U	0.071	U	0.071	U	0.071	U
Aroclor 1248	0.09	0.071	U	0.071	U	0.071	U	0.071	U	0.071	U	0.071	U	0.071	U	0.071	U	0.071	U	0.071	U	0.071	U	0.071	U	0.071	U	0.071	U	0.071	U	0.071	U
Aroclor 1254	0.09	0.071	U	0.071	U	0.071	U	0.071	U	0.071	U	0.071	U	0.071	U	0.071	U	0.071	U	0.071	U	0.071	U	0.071	U	0.071	U	0.071	U	0.071	U	0.071	U
Aroclor 1260	0.09	0.071	U	0.071	U	0.071	U	0.071	U	0.071	U	0.071	U	0.071	U	0.071	U	0.071	U	0.071	U	0.071	U	0.071	U	0.071	U	0.071	U	0.071	U	0.071	U
Aroclor 1262	0.09	0.071	U	0.071	U	0.071	U	0.071	U	0.071	U	0.071	U	0.071	U	0.071	U	0.071	U	0.071	U	0.071	U	0.071	U	0.071	U	0.071	U	0.071	U	0.071	U
Aroclor 1268	0.09	0.071	U	0.071	U	0.071	U	0.071	U	0.071	U	0.071	U	0.071	U	0.071	U	0.071	U	0.071	U	0.071	U	0.071	U	0.071	U	0.071	U	0.071	U	0.071	U
PCBs, Total		0.071	U	0.071	U	0.071	U	0.071	U	0.071	U	0.071	U	0.071	U	0.071	U	0.071	U	0.071	U	0.071	U	0.071	U	0.071	U	0.071	U	0.071	U	0.071	U
Chlorinated Herbicides by GC																																	
2,4,5-T	35	-	-	-	-	-	-	-	-	-	-	2	U	2	U	-	-	-	-	-	-	-	-	-	-	-	-	-	-	-	-	-	-
2,4,5-TP (Silvex)		-	-	-	-	-	-	-	-	-	-	2	U	2	U	-	-	-	-	-	-	-	-	-	-	-	-	-	-	-	-	-	-
2,4-D	50	-	-	-	-	-	-	-	-	-	-	10	U	10	U	-	-	-	-	-	-	-	-	-	-	-	-	-	-	-	-	-	-
Organochlorine Pesticides by GC																																	
4,4'-DDD	0.3	-	-	-	-	-	-	-	-	-	-	0.029	U	0.029	U	-	-	-	-	-	-	-	-	-	-	-	-	-	-	-	-	-	-
4,4'-DDE	0.2	-	-	-	-	-	-	-	-	-	-	0.029	U	0.029	U	-	-	-	-	-	-	-	-	-	-	-	-	-	-	-	-	-	-
4,4'-DDT	0.2	-	-	-	-	-	-	-	-	-	-	0.029	U	0.029	U	-	-	-	-	-	-	-	-	-	-	-	-	-	-	-	-	-	-
Aldrin	0	-	-	-	-	-	-	-	-	-	-	0.014	U	0.014	U	-	-	-	-	-	-	-	-	-	-	-	-	-	-	-	-	-	-
Alpha-BHC	0.01	-	-	-	-	-	-	-	-	-	-	0.014	U	0.014	U	-	-	-	-	-	-	-	-	-	-	-	-	-	-	-	-	-	-
Beta-BHC	0.04	-	-	-	-	-	-	-	-	-	-	0.02	U	0.014	U	-	-	-	-	-	-	-	-	-	-	-	-	-	-	-	-	-	-
Chlordane	0.05	-	-	-	-	-	-	-	-	-	-	0.143	U	0.143	U	-	-	-	-	-	-	-	-	-	-	-	-	-	-	-	-	-	-
cis-Chlordane		-	-	-	-	-	-	-	-	-	-	0.02	U	0.014	U	-	-	-	-	-	-	-	-	-	-	-	-	-	-	-	-	-	-
Delta-BHC	0.04	-	-	-	-	-	-	-	-	-	-	0.014	U	0.014	U	-	-	-	-	-	-	-	-	-	-	-	-	-	-	-	-	-	-
Dieldrin	0.004	-	-	-	-	-	-	-	-	-	-	0.029	U	0.029	U	-	-	-	-	-	-	-	-	-	-	-	-	-	-	-	-	-	-
Endosulfan I		-	-	-	-	-	-	-	-	-	-	0.014	U	0.014	U	-	-	-	-	-	-	-	-	-	-	-	-	-	-	-	-	-	-
Endosulfan II		-	-	-	-	-	-	-	-	-	-	0.029	U	0.029	U	-	-	-	-	-	-	-	-	-	-	-	-	-	-	-	-	-	-
Endosulfan sulfate		-	-	-	-	-	-	-	-	-	-	0.029	U	0.029	U	-	-	-	-	-	-	-	-	-	-	-	-	-	-	-	-	-	-
Endrin	0	-	-	-	-	-	-	-	-	-	-	0.029	U	0.029	U	-	-	-	-	-	-	-	-	-	-	-	-	-	-	-	-	-	-
Endrin aldehyde	5	-	-	-	-	-	-	-	-	-	-	0.03	U	0.029	U	-	-	-	-	-	-	-	-	-	-	-	-	-	-	-	-	-	-
Endrin ketone	5	-	-	-	-	-	-	-	-	-	-	0.029	U	0.029	U	-	-	-	-	-	-	-	-	-	-	-	-	-	-	-	-	-	-
Heptachlor	0.04	-	-	-	-	-	-	-	-	-	-	0.014	U	0.014	U	-	-	-	-	-	-	-	-	-	-	-	-	-	-	-	-	-	-
Heptachlor epoxide	0.03	-	-	-	-	-	-	-	-	-	-	0.014	U	0.014	U	-	-	-	-	-	-	-	-	-	-	-	-	-	-	-	-	-	-
Lindane	0.05	-	-	-	-	-	-	-	-	-	-	0.014	U	0.014	U	-	-	-	-	-	-	-	-	-	-	-	-	-	-	-	-	-	-
Methoxychlor	35	-	-	-	-	-	-	-	-	-	-	0.143	U	0.143	U	-	-	-	-	-	-	-	-	-	-	-	-	-	-	-	-	-	-
Toxaphene	0.06	-	-	-	-	-	-	-	-	-	-	0.2	U	0.143	U	-	-	-	-	-	-	-	-	-	-	-	-	-	-	-	-	-	-
trans-Chlordane		-	-	-	-	-	-	-	-	-	-	0.02	U	0.014	U	-	-	-	-	-	-	-	-	-	-	-	-	-	-	-	-	-	-

Table 4
Remedial Investigation Report
Groundwater Data Summary

LOCATION		MW-101 ROUND 1		MW-101 ROUND 2		MW-102 ROUND 1		MW-102 ROUND 2		MW-103 ROUND 1		MW-103 ROUND 2		MW-104 ROUND 1		MW-104 ROUND 2		MW-105 ROUND 1		MW-105 ROUND 2		MW-106 ROUND 1		MW-106 ROUND 2		MW-107 ROUND 1		MW-107 ROUND 2		DUP ROUND 1 (MW-106 ROUND 1)		DUP ROUND 2 (MW-105 ROUND 2)	
SAMPLING DATE		12/13/2024		2/12/2025		12/12/2024		2/11/2025		12/13/2024		2/12/2025		12/12/2024		2/11/2025		12/13/2024		2/11/2025		12/13/2024		2/11/2025		12/13/2024		2/12/2025		12/13/2024		2/11/2025	
LAB SAMPLE ID		L2473569-05		L2507955-01		L2473175-02		L2507633-01		L2473569-02		L2507955-02		L2473175-01		L2507633-02		L2473569-04		L2507633-03		L2473569-01		L2507633-04		L2473569-03		L2507955-03		L2473569-06		L2507633-05	
SAMPLE TYPE		WATER		WATER		WATER		WATER		WATER		WATER		WATER		WATER		WATER		WATER		WATER		WATER		WATER		WATER		WATER		WATER	
SAMPLE DEPTH (ft.)		14		14		20		20		20		20		20		20		20		20		20		20		20		20		20	
Analyte	**NY TOGS 1.1.1 AWQS**	**Results**	**Qual**	**Results**	**Qual**	**Results**	**Qual**	**Results**	**Qual**	**Results**	**Qual**	**Results**	**Qual**	**Results**	**Qual**	**Results**	**Qual**	**Results**	**Qual**	**Results**	**Qual**	**Results**	**Qual**	**Results**	**Qual**	**Results**	**Qual**	**Results**	**Qual**	**Results**	**Qual**	**Results**	**Qual**
Total Metals																																	
Aluminum, Total		**109**		**3.93**	**J**	**255**		**11.3**		**12.7**		**10.4**		**269**		**58.7**		**21000**		**25.8**		**48.4**		**8.17**	**J**	**278**		**151**		**60.7**		**25.8**	
Antimony, Total	3	4	U	4	U	4	U	4	U	4	U	4	U	4	U	4	U	40	U	4	U	4	U	4	U	4	U	40	U	4	U	4	U
Arsenic, Total	25	**1.29**		**0.83**		**3.36**		**2.03**		**2.19**		**0.36**	**J**	**0.87**		**0.5**		**13.88**		0.5	U	**0.43**	**J**	**0.32**	**J**	**5.75**		**3.51**	**J**	**0.4**	**J**	**0.19**	**J**
Barium, Total	1000	**71.73**		**56.65**		**308.1**		**255.2**		**30.29**		**22.49**		**278.2**		**252.5**		**797.4**		**234.6**		**35.83**		**24.66**		**298.2**		**219**		**36.68**		**253.1**	
Beryllium, Total	3	0.5	U	0.5	U	0.5	U	0.5	U	0.5	U	0.5	U	0.5	U	0.5	U	**1.62**	**J**	0.5	U	0.5	U	0.5	U	0.5	U	5	U	0.5	U	0.5	U
Cadmium, Total	5	0.2	U	0.2	U	0.2	U	0.2	U	0.2	U	0.2	U	0.2	U	0.2	U	**1.18**	**J**	0.2	U	0.2	U	0.2	U	0.2	U	2	U	**0.07**	**J**	0.2	U
Calcium, Total		**418000**		**415000**		**187000**		**174000**		**691000**		**520000**		**148000**		**158000**		**454000**		**150000**		**693000**		**664000**		**82400**	J	**216000**		**673000**		**168000**	
Chromium, Total	50	**2.57**		**0.69**	**J**	**1.44**		**0.55**	**J**	**1.23**		**0.49**	**J**	**0.81**	**J**	**0.37**	**J**	**45.98**		**0.62**	**J**	**0.65**	**J**	**0.41**	**J**	**0.36**	**J**	10	U	**0.35**	**J**	**0.44**	**J**
Chromium, Hexavalent, Total	50	-	-	-	-	-	-	-	-	-	-	**17**	**J**	**17**	**J**	-	-	-	-	-	-	-	-	-	-	-	-	-	-	-	-	-	-
Cobalt, Total		**1.34**		**0.45**	**J**	**0.55**		**0.26**	**J**	0.5	U	0.5	U	**0.31**	**J**	0.5	U	**23.75**		0.5	U	**2.06**		**4.93**		5	U	5	U	**2.32**		0.5	U
Copper, Total	200	**2.05**		**0.63**	**J**	**1.35**		1	U	1	U	1	U	**1.3**		1	U	**215.1**		**2.67**	J	**0.55**	**J**	**0.67**	**J**	10	U	10	U	**0.62**	**J**	**0.38**	**J**
Cyanide, Total	200	-	-	-	-	-	-	-	-	-	-	5	U	5	U	-	-	-	-	-	-	-	-	-	-	-	-	-	-	-	-	-	-
Iron, Total	300	**3660**		**3380**		**27700**		**31600**		**7120**		**8170**		**16700**		**19200**		**61200**		**6910**		**152**	J	**321**		**2160**		**3730**		**151**		**7290**	
Lead, Total	25	**1.31**		1	U	**4.73**		1	U	1	U	1	U	**6.11**		**1.21**		**353.2**		**0.59**	**J**	1	U	1	U	**4.76**		**3.55**	**J**	**0.51**	**J**	**0.52**	**J**
Magnesium, Total	35000	**44800**		**50500**		**22100**		**23400**		**79600**		**62100**		**20200**		**23700**		**39500**		**19000**		**73800**		**78400**		**18200**		**17600**		**75800**		**19100**	
Manganese, Total	300	**371.9**		**362.9**		**580.8**		**619.1**		**307.6**		**278.7**		**328.1**		**364.9**		**1460**		**248.6**		**722.9**	J	**1283**		**90.68**	J	**213.8**		**763.6**		**259.7**	
Mercury, Total	0.7	0.2	U	0.2	U	0.2	U	0.2	U	0.2	U	0.2	U	0.2	U	0.2	U	**0.75**		0.2	U	0.2	U	0.2	U	**0.19**	**J**	0.2	U	0.2	U	0.2	U
Nickel, Total	100	**2.12**		**0.99**	**J**	**1.4**	**J**	2	U	**0.64**	**J**	2	U	**1.26**	**J**	2	U	**75.11**		2	U	**3.46**		**3.11**		20	U	20	U	**3.2**		2	U
Potassium, Total		**5950**		**4890**		**18000**		**17300**		**6550**		**4640**		**14500**		**14100**		**15000**		**11600**		**6690**	J-	**4290**		**12700**	J	**12200**		**6750**		**12100**	
Selenium, Total	10	5	U	5	U	5	U	5	U	5	U	5	U	5	U	5	U	50	U	5	U	5	U	5	U	50	U	50	U	5	U	5	U
Silver, Total	50	0.4	U	0.4	U	0.4	U	0.4	U	0.4	U	0.4	U	0.4	U	0.4	U	4	U	0.4	U	0.4	U	0.4	U	4	U	4	U	0.4	U	0.4	U
Sodium, Total	20000	**234000**		**209000**		**149000**		**147000**		**212000**		**168000**		**89600**		**95200**		**125000**		**115000**		**252000**		**236000**		**2640000**		**966000**		**248000**		**122000**	
Thallium, Total	0.5	1	U	1	U	1	U	1	U	1	U	1	U	1	U	1	U	10	U	1	U	**0.18**	**J**	1	U	1	U	10	U	1	U	1	U
Vanadium, Total		**1.85**	**J**	5	U	5	U	5	U	5	U	5	U	5	U	5	U	**53.2**		5	U	5	U	5	U	5	U	50	U	5	U	5	U
Zinc, Total	2000	10	U	**5.14**	**J**	**5.53**	**J**	10	U	10	U	10	U	**3.59**	**J**	10	U	**406.5**		10	U	10	U	10	U	100	U	100	U	10	U	10	U
Dissolved Metals																																	
Aluminum, Dissolved		**6.28**	**J**	10	U	**4.2**	**J**	**3.96**	**J**	**3.92**	**J**	10	U	10	U	10	U	**19.2**		10	U	**7.84**	**J**	10	U	**48.9**	**J**	10	U	**6.52**	**J**	10	U
Antimony, Dissolved	3	**0.63**	**J**	4	U	4	U	4	U	4	U	4	U	4	U	4	U	**0.66**	**J**	4	U	**1.35**	**J**	4	U	**4.51**	**J**	4	U	4	U	4	U
Arsenic, Dissolved	25	**0.45**	**J**	**0.8**		**1.28**		**0.51**		**1.01**		**0.41**	**J**	**0.35**	**J**	**0.18**	**J**	**0.59**		**0.22**	**J**	**0.32**	**J**	**0.32**	**J**	**5.32**		**1.83**		**0.3**	**J**	0.5	U
Barium, Dissolved	1000	**65.38**		**55.7**		**182.8**		**128.5**		**29.14**		**22.92**		**194.3**		**154.7**		**230.3**		**201.4**		**31.56**		**24.06**		**309.3**		**180**		**32.96**		**199.6**	
Beryllium, Dissolved	3	0.5	U	0.5	U	0.5	U	0.5	U	0.5	U	0.5	U	0.5	U	0.5	U	0.5	U	0.5	U	0.5	U	0.5	U	5	U	0.5	U	0.5	U	0.5	U
Cadmium, Dissolved	5	0.2	U	0.2	U	0.2	U	0.2	U	0.2	U	0.2	U	0.2	U	0.2	U	0.2	U	0.2	U	0.2	U	0.2	U	2	U	0.2	U	0.2	U	0.2	U
Calcium, Dissolved		**340000**		**421000**		**164000**		**178000**		**545000**		**521000**		**144000**		**163000**		**137000**		**166000**		**687000**		**649000**		**162000**	J	**219000**		**550000**		**173000**	
Chromium, Dissolved	50	1	U	1	U	**0.26**	**J**	0.28	U	1	U	**0.21**	**J**	1	U	1	U	1	U	0.31	U	1	U	1	U	10	U	**0.19**	**J**	1	U	0.26	U
Chromium, Hexavalent, Dissolved	50	-	-	-	-	-	-	-	-	-	-	10	U	10	U	-	-	-	-	-	-	-	-	-	-	-	-	-	-	-	-	-	-
Cobalt, Dissolved		**1.17**		**0.43**	**J**	**0.23**	**J**	**0.19**	**J**	0.5	U	0.5	U	0.5	U	0.5	U	**0.26**	**J**	0.5	U	**2.06**		**5**		5	U	0.5	U	**1.97**		0.5	U
Copper, Dissolved	200	**0.42**	**J**	1	U	1	U	1	U	1	U	1	U	1	U	1	U	**0.46**	**J**	**0.4**	**J**	**0.41**	**J**	1	U	10	U	**0.44**	**J**	**0.57**	**J**	1	U
Cyanide, Dissolved	200	-	-	-	-	-	-	-	-	-	-	5	U	5	U	-	-	-	-	-	-	-	-	-	-	-	-	-	-	-	-	-	-
Iron, Dissolved	300	**40.5**	**J**	**2150**		**8870**		**2770**		**2690**		**7040**		**6060**		**887**		**83.4**		**144**	J	**82.4**		**28.7**	**J**	**252**	**J**	**53**		**124**		50	UJ
Lead, Dissolved	25	1	U	1	U	1	U	1	U	1	U	1	U	1	U	1	U	1	U	1	U	1	U	1	U	10	U	1	U	1	U	1	U
Magnesium, Dissolved	35000	**43100**		**47400**		**20900**		**22500**		**77300**		**62400**		**19900**		22100		**16200**		**18300**		**73900**		**71500**		**18400**		**17400**		**68700**		**19100**	
Manganese, Dissolved	300	**304**		**367.8**		**545.6**		**582.8**		**282.4**		**286.4**		**323.4**		**363**		**202.6**		**252.4**		**800.8**		**1200**		**135.6**	J	**218.2**		**596.5**		**271.4**	
Mercury, Dissolved	0.7	0.2	U	0.2	U	0.2	U	0.2	U	0.2	U	0.2	U	0.2	U	0.2	U	0.2	U	0.2	U	0.2	U	0.2	U	0.2	U	0.2	U	0.2	U	0.2	U
Nickel, Dissolved	100	**1.74**	**J**	**0.92**	**J**	2	U	**0.88**	**J**	2	U	2	U	2	U	2	U	2	U	2	U	**2.97**		**3.18**		20	U	2	U	**2.85**		2	U
Potassium, Dissolved		**5270**		**4780**		**17600**		**17400**		**5540**		**4870**		**14600**		**15000**		**11600**		**12600**		**5530**		**4250**		**18700**	J	**12400**		**4960**		**13100**	
Selenium, Dissolved	10	5	U	5	U	5	U	5	U	5	U	5	U	5	U	5	U	5	U	5	U	5	U	5	U	50	U	5	U	5	U	5	U
Silver, Dissolved	50	0.4	U	0.4	U	0.4	U	0.4	U	0.4	U	0.4	U	0.4	U	0.4	U	0.4	U	0.4	U	0.4	U	0.4	U	4	U	0.4	U	0.4	U	0.4	U
Sodium, Dissolved	20000	**204000**		**211000**		**146000**		**148000**		**188000**		**176000**		**91400**		**98200**		**123000**		**120000**		**266000**		**236000**		**2560000**		**1040000**		**221000**		**124000**	
Thallium, Dissolved	0.5	1	U	1	U	1	U	1	U	1	U	1	U	1	U	1	U	1	U	1	U	1	U	1	U	10	U	1	U	1	U	1	U
Vanadium, Dissolved		5	U	5	U	5	U	5	U	5	U	5	U	5	U	5	U	5	U	5	U	5	U	5	U	50	U	5	U	5	U	5	U
Zinc, Dissolved	2000	10	U	10	U	10	U	10	U	10	U	10	U	10	U	10	U	10	U	10	U	10	U	10	U	100	U	10	U	10	U	10	U

Table 4
Remedial Investigation Report
Groundwater Data Summary

LOCATION		MW-101 ROUND 1		MW-101 ROUND 2		MW-102 ROUND 1		MW-102 ROUND 2		MW-103 ROUND 1		MW-103 ROUND 2		MW-104 ROUND 1		MW-104 ROUND 2		MW-105 ROUND 1		MW-105 ROUND 2		MW-106 ROUND 1		MW-106 ROUND 2		MW-107 ROUND 1		MW-107 ROUND 2		DUP ROUND 1 (MW-106 ROUND 1)		DUP ROUND 2 (MW-105 ROUND 2)	
SAMPLING DATE		12/13/2024		2/12/2025		12/12/2024		2/11/2025		12/13/2024		2/12/2025		12/12/2024		2/11/2025		12/13/2024		2/11/2025		12/13/2024		2/11/2025		12/13/2024		2/12/2025		12/13/2024		2/11/2025	
LAB SAMPLE ID		L2473569-05		L2507955-01		L2473175-02		L2507633-01		L2473569-02		L2507955-02		L2473175-01		L2507633-02		L2473569-04		L2507633-03		L2473569-01		L2507633-04		L2473569-03		L2507955-03		L2473569-06		L2507633-05	
SAMPLE TYPE		WATER		WATER		WATER		WATER		WATER		WATER		WATER		WATER		WATER		WATER		WATER		WATER		WATER		WATER		WATER		WATER	
SAMPLE DEPTH (ft.)		14		14		20		20		20		20		20		20		20		20		20		20		20		20		20		20	
Analyte	**NY TOGS 1.1.1 AWQS**	**Results**	**Qual**	**Results**	**Qual**	**Results**	**Qual**	**Results**	**Qual**	**Results**	**Qual**	**Results**	**Qual**	**Results**	**Qual**	**Results**	**Qual**	**Results**	**Qual**	**Results**	**Qual**	**Results**	**Qual**	**Results**	**Qual**	**Results**	**Qual**	**Results**	**Qual**	**Results**	**Qual**	**Results**	**Qual**
Perfluorinated Alkyl Acids by EPA 1633																																	
11-Chloroeicosafluoro-3-Oxaundecane-1-Sulfonic Acid (11Cl-PF3OUdS)		6.31	U	6.14	U	6.08	U	-	-	6.38	U	-	-	6.16	U	-	-	6.27	U	-	-	6.37	U	-	-	6.23	U	6.1	U	6.23	U	-	-
1H,1H,2H,2H-Perfluorodecanesulfonic Acid (8:2FTS)		6.31	U	6.14	U	6.08	U	-	-	6.38	U	-	-	6.16	U	-	-	6.27	U	-	-	6.37	U	-	-	6.23	U	6.1	U	6.23	U	-	-
1H,1H,2H,2H-Perfluorohexanesulfonic Acid (4:2FTS)		6.31	U	6.14	U	6.08	U	-	-	6.38	U	-	-	6.16	U	-	-	6.27	U	-	-	6.37	U	-	-	6.23	U	6.1	U	6.23	U	-	-
1H,1H,2H,2H-Perfluorooctanesulfonic Acid (6:2FTS)		6.31	U	6.14	U	6.08	U	-	-	6.38	U	-	-	6.16	U	-	-	6.27	U	-	-	6.37	U	-	-	6.23	U	6.1	U	6.23	U	-	-
2H,2H,3H,3H-Perfluorooctanoic Acid (5:3FTCA)		39.4	U	38.4	U	38	U	-	-	39.9	U	-	-	38.5	U	-	-	39.2	U	-	-	39.8	U	-	-	39	U	38.1	U	38.9	U	-	-
3-Perfluoroheptyl Propanoic Acid (7:3FTCA)		39.4	U	38.4	U	38	U	-	-	39.9	U	-	-	38.5	U	-	-	39.2	U	-	-	39.8	U	-	-	39	U	38.1	U	38.9	U	-	-
3-Perfluoropropyl Propanoic Acid (3:3FTCA)		7.88	U	7.68	U	7.59	U	-	-	7.98	U	-	-	7.7	U	-	-	7.83	U	-	-	7.96	U	-	-	7.79	U	7.63	U	7.79	U	-	-
4,8-Dioxa-3h-Perfluorononanoic Acid (ADONA)		6.31	U	6.14	U	6.08	U	-	-	6.38	U	-	-	6.16	U	-	-	6.27	U	-	-	6.37	U	-	-	6.23	U	6.1	U	6.23	U	-	-
9-Chlorohexadecafluoro-3-Oxanone-1-Sulfonic Acid (9Cl-PF3ONS)		6.31	U	6.14	U	6.08	U	-	-	6.38	U	-	-	6.16	U	-	-	6.27	U	-	-	6.37	U	-	-	6.23	U	6.1	U	6.23	U	-	-
Hexafluoropropylene Oxide Dimer Acid (HFPO-DA)		6.31	U	6.14	U	6.08	U	-	-	6.38	U	-	-	6.16	U	-	-	6.27	U	-	-	6.37	U	-	-	6.23	U	6.1	U	6.23	U	-	-
N-Ethyl Perfluorooctane Sulfonamide (NEtFOSA)		1.58	U	1.54	U	1.52	U	-	-	1.6	U	-	-	1.54	U	-	-	1.57	U	-	-	1.59	U	-	-	1.56	U	1.52	U	1.56	U	-	-
N-Ethyl Perfluorooctanesulfonamido Ethanol (NEtFOSE)		15.8	U	15.4	U	15.2	U	-	-	16	U	-	-	15.4	U	-	-	15.7	U	-	-	15.9	U	-	-	15.6	U	15.2	U	15.6	U	-	-
N-Ethyl Perfluorooctanesulfonamidoacetic Acid (NEtFOSAA)		1.58	U	1.54	U	1.52	U	-	-	1.6	U	-	-	1.54	U	-	-	1.57	U	-	-	1.59	U	-	-	1.56	U	1.52	U	1.56	U	-	-
N-Methyl Perfluorooctane Sulfonamide (NMeFOSA)		1.58	U	1.54	U	1.52	U	-	-	1.6	U	-	-	1.54	U	-	-	1.57	U	-	-	1.59	U	-	-	1.56	U	1.52	U	1.56	U	-	-
N-Methyl Perfluorooctanesulfonamido Ethanol (NMeFOSE)		15.8	U	15.4	U	15.2	U	-	-	16	U	-	-	15.4	U	-	-	15.7	U	-	-	15.9	U	-	-	15.6	U	15.2	U	15.6	U	-	-
N-Methyl Perfluorooctanesulfonamidoacetic Acid (NMeFOSAA)		1.58	U	1.54	U	1.52	U	-	-	1.6	U	-	-	1.54	U	-	-	1.57	U	-	-	1.59	U	-	-	1.56	U	1.52	U	1.56	U	-	-
Nonafluoro-3,6-Dioxaheptanoic Acid (NFDHA)		3.15	U	3.07	U	3.04	U	-	-	3.19	U	-	-	3.08	U	-	-	3.13	U	-	-	3.18	U	-	-	3.12	U	3.05	U	3.11	U	-	-
Perfluoro(2-Ethoxyethane)Sulfonic Acid (PFEESA)		3.15	U	3.07	U	3.04	U	-	-	3.19	U	-	-	3.08	U	-	-	3.13	U	-	-	3.18	U	-	-	3.12	U	3.05	U	3.11	U	-	-
Perfluoro-3-Methoxypropanoic Acid (PFMPA)		3.15	U	3.07	U	3.04	U	-	-	3.19	U	-	-	3.08	U	-	-	3.13	U	-	-	3.18	U	-	-	3.12	U	3.05	U	3.11	U	-	-
Perfluoro-4-Methoxybutanoic Acid (PFMBA)		3.15	U	3.07	U	3.04	U	-	-	3.19	U	-	-	3.08	U	-	-	3.13	U	-	-	3.18	U	-	-	3.12	U	3.05	U	3.11	U	-	-
Perfluorobutanesulfonic Acid (PFBS)		**0.544**	**J**	**0.453**	**EMPC**	**1.57**		-	-	**0.455**	**J**	-	-	**1.08**	**J**	-	-	**1.05**	**J**	-	-	1.59	U	-	-	**4.85**		**4.42**		1.56	U	-	-
Perfluorobutanoic Acid (PFBA)		**1.44**	**J**	6.14	U	**2.2**	**J**	-	-	**2.73**	**J**	-	-	**1.38**	**J**	-	-	**1.15**	**J**	-	-	**0.804**	**J**	-	-	**5.69**	**J**	**5.66**	**J**	**0.522**	**J**	-	-
Perfluorodecanesulfonic Acid (PFDS)		1.58	U	1.54	U	1.52	U	-	-	1.6	U	-	-	1.54	U	-	-	1.57	U	-	-	1.59	U	-	-	1.56	U	1.52	U	1.56	U	-	-
Perfluorodecanoic Acid (PFDA)		1.58	U	1.54	U	1.52	U	-	-	1.6	U	-	-	1.54	U	-	-	1.57	U	-	-	1.59	U	-	-	1.56	U	1.52	U	1.56	U	-	-
Perfluorododecanesulfonic Acid (PFDoS)		1.58	U	1.54	U	1.52	U	-	-	1.6	U	-	-	1.54	U	-	-	1.57	U	-	-	1.59	U	-	-	1.56	U	1.52	U	1.56	U	-	-
Perfluorododecanoic Acid (PFDoA)		1.58	U	1.54	U	1.52	U	-	-	1.6	U	-	-	1.54	U	-	-	1.57	U	-	-	1.59	U	-	-	1.56	U	1.52	U	1.56	U	-	-
Perfluoroheptanesulfonic Acid (PFHpS)		1.58	U	1.54	U	1.52	U	-	-	1.6	U	-	-	1.54	U	-	-	1.57	U	-	-	1.59	U	-	-	1.56	U	1.52	U	1.56	U	-	-
Perfluoroheptanoic Acid (PFHpA)		**0.56**	**J**	**0.591**	**J**	**0.433**	**J**	-	-	1.6	U	-	-	**0.431**	**J**	-	-	1.57	U	-	-	**0.526**	**J**	-	-	**2.66**		**2.27**		**0.335**	**J**	-	-
Perfluorohexanesulfonic Acid (PFHxS)		**0.512**	**J**	**1.47**	**J**	1.52	U	-	-	**2.13**		-	-	**0.3**	**J**	-	-	1.57	U	-	-	1.59	U	-	-	**1.09**	**J**	**1.75**		1.56	U	-	-
Perfluorohexanoic Acid (PFHxA)		**0.875**	**EMPC**	**0.561**	**J**	**0.608**	**EMPC**	-	-	1.6	U	-	-	**0.601**	**J**	-	-	1.57	U	-	-	1.5	J	-	-	**4.72**		**3.07**		**1.51**	**J**	-	-
Perfluorononanesulfonic Acid (PFNS)		1.58	U	1.54	U	1.52	U	-	-	1.6	U	-	-	1.54	U	-	-	1.57	U	-	-	1.59	U	-	-	1.56	U	1.52	U	1.56	U	-	-
Perfluorononanoic Acid (PFNA)		1.58	U	**0.3**	**J**	1.52	U	-	-	1.6	U	-	-	1.54	U	-	-	1.57	U	-	-	1.59	U	-	-	1.56	U	**0.267**	**EMPC**	1.56	U	-	-
Perfluorooctanesulfonamide (PFOSA)		1.58	U	1.54	U	1.52	U	-	-	1.6	U	-	-	1.54	U	-	-	1.57	U	-	-	1.59	U	-	-	1.56	U	1.52	U	1.56	U	-	-
Perfluorooctanesulfonic Acid (PFOS)	2.7	**3.3**		**3.66**		1.52	U	-	-	1.6	U	-	-	**0.478**	**J**	-	-	**1.9**		-	-	1.59	U	-	-	1.56	U	**2.4**	**EMPC**	1.56	U	-	-
Perfluorooctanoic Acid (PFOA)	6.7	**2.42**		**4.55**		**1.83**		-	-	1.6	U	-	-	**1.26**	**J**	-	-	**0.564**	**J**	-	-	**0.629**	**J**	-	-	**7.78**		**6.9**		**0.459**	**J**	-	-
Perfluoropentanesulfonic Acid (PFPeS)		1.58	U	1.54	U	**0.645**	**EMPC**	-	-	1.6	U	-	-	1.54	U	-	-	1.57	U	-	-	1.59	U	-	-	1.56	U	1.52	U	1.56	U	-	-
Perfluoropentanoic Acid (PFPeA)		**1.29**	**J**	3.07	U	**1.26**	**J**	-	-	3.19	U	-	-	**0.408**	**J**	-	-	**0.713**	**J**	-	-	3.18	U	-	-	**6.49**		**4.72**		3.11	U	-	-
Perfluorotetradecanoic Acid (PFTeDA)		1.58	U	1.54	U	1.52	U	-	-	1.6	U	-	-	1.54	U	-	-	1.57	U	-	-	1.59	U	-	-	1.56	U	1.52	U	1.56	U	-	-
Perfluorotridecanoic Acid (PFTrDA)		1.58	U	1.54	U	1.52	U	-	-	1.6	U	-	-	1.54	U	-	-	1.57	U	-	-	1.59	U	-	-	1.56	U	1.52	U	1.56	U	-	-
Perfluoroundecanoic Acid (PFUnA)		1.58	U	1.54	U	1.52	U	-	-	1.6	U	-	-	1.54	U	-	-	1.57	U	-	-	1.59	U	-	-	1.56	U	1.52	U	1.56	U	-	-

Notes:
- All values are reported in micrograms per liter (µg/L) / parts per billion (ppb) except PFAAs which are reported in nanograms per liter (ng/L) / parts per trillion (ppt).
- Analytical results compared to New York Technical and Operational Guidance Series (TOGS) 1.1.1 Ambient Water Quality Standards & Guidance Values Criteria per Standards & Guidance Values including all addenda through February 2023.
- Bolded text indicates analyte detected at concentrations greater than laboratory detection limits.
- Highlighted cell Indicates analyte exceeds the respective standard/guideline value.
- Blue qualifiers were applied based on a third party data usability review.
- Grey highlighted cell indicates the laboratory detection limit exceeds the respective standard/guideline value.
- "U" indicates the analyte was not detected at the reported detection limit for the sample.
- "UJ" indicates the analyte was analyzed for, but was not detected. The associated reported quantitation limit is approximate and may be inaccurate or imprecise.
- "J" indicates estimated value.
- "J-" indicates the analyte was positively identified; the associated numerical value is an estimated quantity that may be biased low.
- "EMPC" indicates the results do not meet all criteria for a confirmed identification. The quantitative value represents the Estimated Maximum Possible Concentration of the analyte in the sample.

Table 4
Remedial Investigation Report
Groundwater Data Summary

LOCATION		TRIP BLANK		TRIP BLANK		TRIP BLANK		TRIP BLANK		FIELD BLANK		FIELD BLANK	
SAMPLING DATE		12/12/2024		12/13/2024		2/11/2025		2/12/2025		12/12/2024		2/12/2025	
LAB SAMPLE ID		L2473175-04		L2473569-07		L2507633-06		L2507955-05		L2473175-03		L2507955-04	
SAMPLE TYPE		WATER		WATER		WATER		WATER		WATER		WATER	
SAMPLE DEPTH (ft.)													
Analyte	NY TOGS 1.1.1 AWQS	Results	Qual	Results	Qual	Results	Qual	Results	Qual	Results	Qual	Results	Qual
Volatile Organics by GC/MS													
1,1,1-Trichloroethane	5	2.5	U	2.5	U	2.5	U	2.5	U	-	-	-	-
1,1,2,2-Tetrachloroethane	5	0.5	U	0.5	U	0.5	U	0.5	U	-	-	-	-
1,1,2-Trichloroethane	1	1.5	U	1.5	U	1.5	U	1.5	U	-	-	-	-
1,1-Dichloroethane	5	2.5	U	2.5	U	2.5	U	2.5	U	-	-	-	-
1,1-Dichloroethene	5	0.5	U	0.5	U	0.5	U	0.5	UJ	-	-	-	-
1,2,4-Trichlorobenzene	5	2.5	U	2.5	U	2.5	U	2.5	U	-	-	-	-
1,2,4-Trimethylbenzene	5	2.5	U	2.5	U	2.5	U	2.5	U	-	-	-	-
1,2-Dibromo-3-chloropropane	0.04	2.5	U	2.5	U	2.5	U	2.5	U	-	-	-	-
1,2-Dibromoethane	0.0006	2	U	2	U	2	U	2	U	-	-	-	-
1,2-Dichlorobenzene	3	2.5	U	2.5	U	2.5	U	2.5	U	-	-	-	-
1,2-Dichloroethane	0.6	0.5	U	0.5	U	0.5	U	0.5	U	-	-	-	-
1,2-Dichloropropane	1	1	U	1	U	1	U	1	U	-	-	-	-
1,3,5-Trimethylbenzene	5	2.5	U	2.5	U	2.5	U	2.5	U	-	-	-	-
1,3-Dichlorobenzene	3	2.5	U	2.5	U	2.5	U	2.5	U	-	-	-	-
1,4-Dichlorobenzene	3	2.5	U	2.5	U	2.5	U	2.5	U	-	-	-	-
2-Butanone	50	5	U	5	U	5	U	5	U	-	-	-	-
2-Hexanone	50	5	U	5	U	5	U	5	U	-	-	-	-
4-Methyl-2-pentanone		5	U	5	U	5	U	5	U	-	-	-	-
Acetone	50	5	U	5	U	5	U	5	U	-	-	-	-
Benzene	1	0.5	U	0.5	U	0.5	U	0.5	U	-	-	-	-
Bromodichloromethane	50	0.5	U	0.5	U	0.5	U	0.5	U	-	-	-	-
Bromoform	50	2	U	2	U	2	U	2	U	-	-	-	-
Bromomethane	5	2.5	U	2.5	U	2.5	U	2.5	UJ	-	-	-	-
Carbon disulfide	60	5	U	5	U	5	U	5	U	-	-	-	-
Carbon tetrachloride	5	0.5	U	0.5	U	0.5	U	0.5	U	-	-	-	-
Chlorobenzene	5	2.5	U	2.5	U	2.5	U	2.5	U	-	-	-	-
Chloroethane	5	2.5	U	2.5	U	2.5	U	2.5	U	-	-	-	-
Chloroform	7	2.5	U	2.5	U	2.5	U	2.5	U	-	-	-	-
Chloromethane		2.5	U	2.5	UJ	2.5	U	2.5	U	-	-	-	-
cis-1,2-Dichloroethene	5	2.5	U	2.5	U	2.5	U	2.5	U	-	-	-	-
cis-1,3-Dichloropropene	0.4	0.5	U	0.5	U	0.5	U	0.5	U	-	-	-	-
Cyclohexane		10	U	10	UJ	10	U	10	U	-	-	-	-
Dibromochloromethane	50	0.5	U	0.5	U	0.5	U	0.5	U	-	-	-	-
Dichlorodifluoromethane	5	5	U	5	U	5	U	5	U	-	-	-	-
Ethylbenzene	5	2.5	U	2.5	U	2.5	U	2.5	U	-	-	-	-
Freon-113	5	2.5	U	2.5	U	2.5	U	2.5	U	-	-	-	-
Isopropylbenzene	5	2.5	U	2.5	U	2.5	U	2.5	U	-	-	-	-
Methyl Acetate		2	U	2	U	2	U	2	U	-	-	-	-
Methyl cyclohexane		10	U	10	U	10	U	10	U	-	-	-	-
Methyl tert butyl ether	10	2.5	U	2.5	U	2.5	U	2.5	U	-	-	-	-
Methylene chloride	5	2.5	U	2.5	U	2.5	U	2.5	U	-	-	-	-
n-Butylbenzene	5	2.5	U	2.5	U	2.5	U	2.5	U	-	-	-	-
n-Propylbenzene	5	2.5	U	2.5	U	2.5	U	2.5	U	-	-	-	-
Naphthalene	10	2.5	U	2.5	U	2.5	UJ	2.5	U	-	-	-	-
o-Xylene	5	2.5	U	2.5	U	2.5	U	2.5	U	-	-	-	-
p-Isopropyltoluene	5	2.5	U	2.5	U	2.5	U	2.5	U	-	-	-	-
p/m-Xylene	5	2.5	U	2.5	U	2.5	U	2.5	U	-	-	-	-
sec-Butylbenzene	5	2.5	U	2.5	U	2.5	U	2.5	U	-	-	-	-
Styrene	5	2.5	U	2.5	U	2.5	U	2.5	U	-	-	-	-
tert-Butylbenzene	5	2.5	U	2.5	U	2.5	U	2.5	U	-	-	-	-
Tetrachloroethene	5	0.5	U	0.5	U	0.5	U	0.5	U	-	-	-	-
Toluene	5	2.5	U	2.5	U	2.5	U	2.5	U	-	-	-	-
trans-1,2-Dichloroethene	5	2.5	U	2.5	U	2.5	U	2.5	U	-	-	-	-
trans-1,3-Dichloropropene	0.4	0.5	U	0.5	U	0.5	U	0.5	U	-	-	-	-
Trichloroethene	5	0.5	U	0.5	U	0.5	U	0.5	U	-	-	-	-
Trichlorofluoromethane	5	2.5	U	2.5	U	2.5	U	2.5	U	-	-	-	-
Vinyl chloride	2	1	U	1	UJ	1	U	1	UJ	-	-	-	-
Total TIC Compounds		0	U	0	U	0	U	0	U	-	-	-	-

Table 4
Remedial Investigation Report
Groundwater Data Summary

LOCATION		TRIP BLANK		TRIP BLANK		TRIP BLANK		TRIP BLANK		FIELD BLANK		FIELD BLANK	
SAMPLING DATE		12/12/2024		12/13/2024		2/11/2025		2/12/2025		12/12/2024		2/12/2025	
LAB SAMPLE ID		L2473175-04		L2473569-07		L2507633-06		L2507955-05		L2473175-03		L2507955-04	
SAMPLE TYPE		WATER		WATER		WATER		WATER		WATER		WATER	
SAMPLE DEPTH (ft.)													
Analyte	NY TOGS 1.1.1 AWQS	Results	Qual	Results	Qual	Results	Qual	Results	Qual	Results	Qual	Results	Qual
Semivolatile Organics by GC/MS													
1,2,4,5-Tetrachlorobenzene	5	-	-	-	-	-	-	-	-	-	-	-	-
2,3,4,6-Tetrachlorophenol		-	-	-	-	-	-	-	-	-	-	-	-
2,4,5-Trichlorophenol		-	-	-	-	-	-	-	-	-	-	-	-
2,4,6-Trichlorophenol		-	-	-	-	-	-	-	-	-	-	-	-
2,4-Dichlorophenol	1	-	-	-	-	-	-	-	-	-	-	-	-
2,4-Dimethylphenol	50	-	-	-	-	-	-	-	-	-	-	-	-
2,4-Dinitrophenol	10	-	-	-	-	-	-	-	-	-	-	-	-
2,4-Dinitrotoluene	5	-	-	-	-	-	-	-	-	-	-	-	-
2,6-Dinitrotoluene	5	-	-	-	-	-	-	-	-	-	-	-	-
2-Chlorophenol		-	-	-	-	-	-	-	-	-	-	-	-
2-Methylphenol		-	-	-	-	-	-	-	-	-	-	-	-
2-Nitroaniline	5	-	-	-	-	-	-	-	-	-	-	-	-
2-Nitrophenol		-	-	-	-	-	-	-	-	-	-	-	-
3,3'-Dichlorobenzidine	5	-	-	-	-	-	-	-	-	-	-	-	-
3-Methylphenol/4-Methylphenol		-	-	-	-	-	-	-	-	-	-	-	-
3-Nitroaniline	5	-	-	-	-	-	-	-	-	-	-	-	-
4,6-Dinitro-o-cresol		-	-	-	-	-	-	-	-	-	-	-	-
4-Bromophenyl phenyl ether		-	-	-	-	-	-	-	-	-	-	-	-
4-Chloroaniline	5	-	-	-	-	-	-	-	-	-	-	-	-
4-Chlorophenyl phenyl ether		-	-	-	-	-	-	-	-	-	-	-	-
4-Nitroaniline	5	-	-	-	-	-	-	-	-	-	-	-	-
4-Nitrophenol		-	-	-	-	-	-	-	-	-	-	-	-
Acetophenone		-	-	-	-	-	-	-	-	-	-	-	-
Atrazine	7.5	-	-	-	-	-	-	-	-	-	-	-	-
Benzaldehyde		-	-	-	-	-	-	-	-	-	-	-	-
Biphenyl		-	-	-	-	-	-	-	-	-	-	-	-
Bis(2-chloroethoxy)methane	5	-	-	-	-	-	-	-	-	-	-	-	-
Bis(2-chloroethyl)ether	1	-	-	-	-	-	-	-	-	-	-	-	-
Bis(2-chloroisopropyl)ether	5	-	-	-	-	-	-	-	-	-	-	-	-
Bis(2-ethylhexyl)phthalate	5	-	-	-	-	-	-	-	-	-	-	-	-
Butyl benzyl phthalate	50	-	-	-	-	-	-	-	-	-	-	-	-
Caprolactam		-	-	-	-	-	-	-	-	-	-	-	-
Carbazole		-	-	-	-	-	-	-	-	-	-	-	-
Di-n-butylphthalate	50	-	-	-	-	-	-	-	-	-	-	-	-
Di-n-octylphthalate	50	-	-	-	-	-	-	-	-	-	-	-	-
Dibenzofuran		-	-	-	-	-	-	-	-	-	-	-	-
Diethyl phthalate	50	-	-	-	-	-	-	-	-	-	-	-	-
Dimethyl phthalate	50	-	-	-	-	-	-	-	-	-	-	-	-
Hexachlorocyclopentadiene	5	-	-	-	-	-	-	-	-	-	-	-	-
Isophorone	50	-	-	-	-	-	-	-	-	-	-	-	-
n-Nitrosodi-n-propylamine		-	-	-	-	-	-	-	-	-	-	-	-
NDPA/DPA	50	-	-	-	-	-	-	-	-	-	-	-	-
Nitrobenzene	0.4	-	-	-	-	-	-	-	-	-	-	-	-
p-Chloro-m-cresol		-	-	-	-	-	-	-	-	-	-	-	-
Phenol	1	-	-	-	-	-	-	-	-	-	-	-	-
Total TIC Compounds		-	-	-	-	-	-	-	-	-	-	-	-
Semivolatile Organics by GC/MS-SIM													
1,4-Dioxane	0.35	-	-	-	-	-	-	-	-	-	-	-	-
2-Chloronaphthalene	10	-	-	-	-	-	-	-	-	-	-	-	-
2-Methylnaphthalene		-	-	-	-	-	-	-	-	-	-	-	-
Acenaphthene	20	-	-	-	-	-	-	-	-	-	-	-	-
Acenaphthylene		-	-	-	-	-	-	-	-	-	-	-	-
Anthracene	50	-	-	-	-	-	-	-	-	-	-	-	-
Benzo(a)anthracene	0.002	-	-	-	-	-	-	-	-	-	-	-	-
Benzo(a)pyrene	0	-	-	-	-	-	-	-	-	-	-	-	-
Benzo(b)fluoranthene	0.002	-	-	-	-	-	-	-	-	-	-	-	-
Benzo(ghi)perylene		-	-	-	-	-	-	-	-	-	-	-	-
Benzo(k)fluoranthene	0.002	-	-	-	-	-	-	-	-	-	-	-	-
Chrysene	0.002	-	-	-	-	-	-	-	-	-	-	-	-
Dibenzo(a,h)anthracene		-	-	-	-	-	-	-	-	-	-	-	-
Fluoranthene	50	-	-	-	-	-	-	-	-	-	-	-	-
Fluorene	50	-	-	-	-	-	-	-	-	-	-	-	-
Hexachlorobenzene	0.04	-	-	-	-	-	-	-	-	-	-	-	-
Hexachlorobutadiene	0.5	-	-	-	-	-	-	-	-	-	-	-	-
Hexachloroethane	5	-	-	-	-	-	-	-	-	-	-	-	-
Indeno(1,2,3-cd)pyrene	0.002	-	-	-	-	-	-	-	-	-	-	-	-
Naphthalene	10	-	-	-	-	-	-	-	-	-	-	-	-
Pentachlorophenol	1	-	-	-	-	-	-	-	-	-	-	-	-
Phenanthrene	50	-	-	-	-	-	-	-	-	-	-	-	-
Pyrene	50	-	-	-	-	-	-	-	-	-	-	-	-

Table 4
Remedial Investigation Report
Groundwater Data Summary

LOCATION		TRIP BLANK		TRIP BLANK		TRIP BLANK		TRIP BLANK		FIELD BLANK		FIELD BLANK	
SAMPLING DATE		12/12/2024		12/13/2024		2/11/2025		2/12/2025		12/12/2024		2/12/2025	
LAB SAMPLE ID		L2473175-04		L2473569-07		L2507633-06		L2507955-05		L2473175-03		L2507955-04	
SAMPLE TYPE		WATER		WATER		WATER		WATER		WATER		WATER	
SAMPLE DEPTH (ft.)													
Analyte	NY TOGS 1.1.1 AWQS	Results	Qual	Results	Qual	Results	Qual	Results	Qual	Results	Qual	Results	Qual
Polychlorinated Biphenyls by GC													
Aroclor 1016	0.09	-	-	-	-	-	-	-	-	-	-	-	-
Aroclor 1221	0.09	-	-	-	-	-	-	-	-	-	-	-	-
Aroclor 1232	0.09	-	-	-	-	-	-	-	-	-	-	-	-
Aroclor 1242	0.09	-	-	-	-	-	-	-	-	-	-	-	-
Aroclor 1248	0.09	-	-	-	-	-	-	-	-	-	-	-	-
Aroclor 1254	0.09	-	-	-	-	-	-	-	-	-	-	-	-
Aroclor 1260	0.09	-	-	-	-	-	-	-	-	-	-	-	-
Aroclor 1262	0.09	-	-	-	-	-	-	-	-	-	-	-	-
Aroclor 1268	0.09	-	-	-	-	-	-	-	-	-	-	-	-
PCBs, Total		-	-	-	-	-	-	-	-	-	-	-	-
Chlorinated Herbicides by GC													
2,4,5-T	35	-	-	-	-	-	-	-	-	-	-	-	-
2,4,5-TP (Silvex)		-	-	-	-	-	-	-	-	-	-	-	-
2,4-D	50	-	-	-	-	-	-	-	-	-	-	-	-
Organochlorine Pesticides by GC													
4,4'-DDD	0.3	-	-	-	-	-	-	-	-	-	-	-	-
4,4'-DDE	0.2	-	-	-	-	-	-	-	-	-	-	-	-
4,4'-DDT	0.2	-	-	-	-	-	-	-	-	-	-	-	-
Aldrin	0	-	-	-	-	-	-	-	-	-	-	-	-
Alpha-BHC	0.01	-	-	-	-	-	-	-	-	-	-	-	-
Beta-BHC	0.04	-	-	-	-	-	-	-	-	-	-	-	-
Chlordane	0.05	-	-	-	-	-	-	-	-	-	-	-	-
cis-Chlordane		-	-	-	-	-	-	-	-	-	-	-	-
Delta-BHC	0.04	-	-	-	-	-	-	-	-	-	-	-	-
Dieldrin	0.004	-	-	-	-	-	-	-	-	-	-	-	-
Endosulfan I		-	-	-	-	-	-	-	-	-	-	-	-
Endosulfan II		-	-	-	-	-	-	-	-	-	-	-	-
Endosulfan sulfate		-	-	-	-	-	-	-	-	-	-	-	-
Endrin	0	-	-	-	-	-	-	-	-	-	-	-	-
Endrin aldehyde	5	-	-	-	-	-	-	-	-	-	-	-	-
Endrin ketone	5	-	-	-	-	-	-	-	-	-	-	-	-
Heptachlor	0.04	-	-	-	-	-	-	-	-	-	-	-	-
Heptachlor epoxide	0.03	-	-	-	-	-	-	-	-	-	-	-	-
Lindane	0.05	-	-	-	-	-	-	-	-	-	-	-	-
Methoxychlor	35	-	-	-	-	-	-	-	-	-	-	-	-
Toxaphene	0.06	-	-	-	-	-	-	-	-	-	-	-	-
trans-Chlordane		-	-	-	-	-	-	-	-	-	-	-	-

Table 4
Remedial Investigation Report
Groundwater Data Summary

LOCATION		TRIP BLANK		TRIP BLANK		TRIP BLANK		TRIP BLANK		FIELD BLANK		FIELD BLANK	
SAMPLING DATE		12/12/2024		12/13/2024		2/11/2025		2/12/2025		12/12/2024		2/12/2025	
LAB SAMPLE ID		L2473175-04		L2473569-07		L2507633-06		L2507955-05		L2473175-03		L2507955-04	
SAMPLE TYPE		WATER		WATER		WATER		WATER		WATER		WATER	
SAMPLE DEPTH (ft.)													
Analyte	**NY TOGS 1.1.1 AWQS**	**Results**	**Qual**	**Results**	**Qual**	**Results**	**Qual**	**Results**	**Qual**	**Results**	**Qual**	**Results**	**Qual**
Total Metals													
Aluminum, Total		-	-	-	-	-	-	-	-	-	-	-	-
Antimony, Total	3	-	-	-	-	-	-	-	-	-	-	-	-
Arsenic, Total	25	-	-	-	-	-	-	-	-	-	-	-	-
Barium, Total	1000	-	-	-	-	-	-	-	-	-	-	-	-
Beryllium, Total	3	-	-	-	-	-	-	-	-	-	-	-	-
Cadmium, Total	5	-	-	-	-	-	-	-	-	-	-	-	-
Calcium, Total		-	-	-	-	-	-	-	-	-	-	-	-
Chromium, Total	50	-	-	-	-	-	-	-	-	-	-	-	-
Chromium, Hexavalent, Total	50	-	-	-	-	-	-	-	-	-	-	-	-
Cobalt, Total		-	-	-	-	-	-	-	-	-	-	-	-
Copper, Total	200	-	-	-	-	-	-	-	-	-	-	-	-
Cyanide, Total	200	-	-	-	-	-	-	-	-	-	-	-	-
Iron, Total	300	-	-	-	-	-	-	-	-	-	-	-	-
Lead, Total	25	-	-	-	-	-	-	-	-	-	-	-	-
Magnesium, Total	35000	-	-	-	-	-	-	-	-	-	-	-	-
Manganese, Total	300	-	-	-	-	-	-	-	-	-	-	-	-
Mercury, Total	0.7	-	-	-	-	-	-	-	-	-	-	-	-
Nickel, Total	100	-	-	-	-	-	-	-	-	-	-	-	-
Potassium, Total		-	-	-	-	-	-	-	-	-	-	-	-
Selenium, Total	10	-	-	-	-	-	-	-	-	-	-	-	-
Silver, Total	50	-	-	-	-	-	-	-	-	-	-	-	-
Sodium, Total	20000	-	-	-	-	-	-	-	-	-	-	-	-
Thallium, Total	0.5	-	-	-	-	-	-	-	-	-	-	-	-
Vanadium, Total		-	-	-	-	-	-	-	-	-	-	-	-
Zinc, Total	2000	-	-	-	-	-	-	-	-	-	-	-	-
Dissolved Metals													
Aluminum, Dissolved		-	-	-	-	-	-	-	-	-	-	-	-
Antimony, Dissolved	3	-	-	-	-	-	-	-	-	-	-	-	-
Arsenic, Dissolved	25	-	-	-	-	-	-	-	-	-	-	-	-
Barium, Dissolved	1000	-	-	-	-	-	-	-	-	-	-	-	-
Beryllium, Dissolved	3	-	-	-	-	-	-	-	-	-	-	-	-
Cadmium, Dissolved	5	-	-	-	-	-	-	-	-	-	-	-	-
Calcium, Dissolved		-	-	-	-	-	-	-	-	-	-	-	-
Chromium, Dissolved	50	-	-	-	-	-	-	-	-	-	-	-	-
Chromium, Hexavalent, Dissolved	50	-	-	-	-	-	-	-	-	-	-	-	-
Cobalt, Dissolved		-	-	-	-	-	-	-	-	-	-	-	-
Copper, Dissolved	200	-	-	-	-	-	-	-	-	-	-	-	-
Cyanide, Dissolved	200	-	-	-	-	-	-	-	-	-	-	-	-
Iron, Dissolved	300	-	-	-	-	-	-	-	-	-	-	-	-
Lead, Dissolved	25	-	-	-	-	-	-	-	-	-	-	-	-
Magnesium, Dissolved	35000	-	-	-	-	-	-	-	-	-	-	-	-
Manganese, Dissolved	300	-	-	-	-	-	-	-	-	-	-	-	-
Mercury, Dissolved	0.7	-	-	-	-	-	-	-	-	-	-	-	-
Nickel, Dissolved	100	-	-	-	-	-	-	-	-	-	-	-	-
Potassium, Dissolved		-	-	-	-	-	-	-	-	-	-	-	-
Selenium, Dissolved	10	-	-	-	-	-	-	-	-	-	-	-	-
Silver, Dissolved	50	-	-	-	-	-	-	-	-	-	-	-	-
Sodium, Dissolved	20000	-	-	-	-	-	-	-	-	-	-	-	-
Thallium, Dissolved	0.5	-	-	-	-	-	-	-	-	-	-	-	-
Vanadium, Dissolved		-	-	-	-	-	-	-	-	-	-	-	-
Zinc, Dissolved	2000	-	-	-	-	-	-	-	-	-	-	-	-

Table 4
Remedial Investigation Report
Groundwater Data Summary

LOCATION		TRIP BLANK		TRIP BLANK		TRIP BLANK		TRIP BLANK		FIELD BLANK		FIELD BLANK	
SAMPLING DATE		**12/12/2024**		**12/13/2024**		**2/11/2025**		**2/12/2025**		**12/12/2024**		**2/12/2025**	
LAB SAMPLE ID		**L2473175-04**		**L2473569-07**		**L2507633-06**		**L2507955-05**		**L2473175-03**		**L2507955-04**	
SAMPLE TYPE		**WATER**		**WATER**		**WATER**		**WATER**		**WATER**		**WATER**	
SAMPLE DEPTH (ft.)													
Analyte	**NY TOGS 1.1.1 AWQS**	**Results**	**Qual**	**Results**	**Qual**	**Results**	**Qual**	**Results**	**Qual**	**Results**	**Qual**	**Results**	**Qual**
Perfluorinated Alkyl Acids by EPA 1633													
11-Chloroeicosafluoro-3-Oxaundecane-1-Sulfonic Acid (11Cl-PF3OUdS)		-	-	-	-	-	-	-	-	6.19	U	7.11	U
1H,1H,2H,2H-Perfluorodecanesulfonic Acid (8:2FTS)		-	-	-	-	-	-	-	-	6.19	U	7.11	U
1H,1H,2H,2H-Perfluorohexanesulfonic Acid (4:2FTS)		-	-	-	-	-	-	-	-	6.19	U	7.11	U
1H,1H,2H,2H-Perfluorooctanesulfonic Acid (6:2FTS)		-	-	-	-	-	-	-	-	6.19	U	7.11	U
2H,2H,3H,3H-Perfluorooctanoic Acid (5:3FTCA)		-	-	-	-	-	-	-	-	38.7	U	44.4	U
3-Perfluoroheptyl Propanoic Acid (7:3FTCA)		-	-	-	-	-	-	-	-	38.7	U	44.4	U
3-Perfluoropropyl Propanoic Acid (3:3FTCA)		-	-	-	-	-	-	-	-	7.74	U	8.89	U
4,8-Dioxa-3h-Perfluorononanoic Acid (ADONA)		-	-	-	-	-	-	-	-	6.19	U	7.11	U
9-Chlorohexadecafluoro-3-Oxanone-1-Sulfonic Acid (9Cl-PF3ONS)		-	-	-	-	-	-	-	-	6.19	U	7.11	U
Hexafluoropropylene Oxide Dimer Acid (HFPO-DA)		-	-	-	-	-	-	-	-	6.19	U	7.11	U
N-Ethyl Perfluorooctane Sulfonamide (NEtFOSA)		-	-	-	-	-	-	-	-	1.55	U	1.78	U
N-Ethyl Perfluorooctanesulfonamido Ethanol (NEtFOSE)		-	-	-	-	-	-	-	-	15.5	U	17.8	U
N-Ethyl Perfluorooctanesulfonamidoacetic Acid (NEtFOSAA)		-	-	-	-	-	-	-	-	1.55	U	1.78	U
N-Methyl Perfluorooctane Sulfonamide (NMeFOSA)		-	-	-	-	-	-	-	-	1.55	U	1.78	U
N-Methyl Perfluorooctanesulfonamido Ethanol (NMeFOSE)		-	-	-	-	-	-	-	-	15.5	U	17.8	U
N-Methyl Perfluorooctanesulfonamidoacetic Acid (NMeFOSAA)		-	-	-	-	-	-	-	-	1.55	U	1.78	U
Nonafluoro-3,6-Dioxaheptanoic Acid (NFDHA)		-	-	-	-	-	-	-	-	3.1	U	3.55	U
Perfluoro(2-Ethoxyethane)Sulfonic Acid (PFEESA)		-	-	-	-	-	-	-	-	3.1	U	3.55	U
Perfluoro-3-Methoxypropanoic Acid (PFMPA)		-	-	-	-	-	-	-	-	3.1	U	3.55	U
Perfluoro-4-Methoxybutanoic Acid (PFMBA)		-	-	-	-	-	-	-	-	3.1	U	3.55	U
Perfluorobutanesulfonic Acid (PFBS)		-	-	-	-	-	-	-	-	1.55	U	1.78	U
Perfluorobutanoic Acid (PFBA)		-	-	-	-	-	-	-	-	6.19	U	**0.622**	**J**
Perfluorodecanesulfonic Acid (PFDS)		-	-	-	-	-	-	-	-	1.55	U	1.78	U
Perfluorodecanoic Acid (PFDA)		-	-	-	-	-	-	-	-	1.55	U	1.78	U
Perfluorododecanesulfonic Acid (PFDoS)		-	-	-	-	-	-	-	-	1.55	U	1.78	U
Perfluorododecanoic Acid (PFDoA)		-	-	-	-	-	-	-	-	1.55	U	1.78	U
Perfluoroheptanesulfonic Acid (PFHpS)		-	-	-	-	-	-	-	-	1.55	U	1.78	U
Perfluoroheptanoic Acid (PFHpA)		-	-	-	-	-	-	-	-	1.55	U	1.78	U
Perfluorohexanesulfonic Acid (PFHxS)		-	-	-	-	-	-	-	-	1.55	U	1.78	U
Perfluorohexanoic Acid (PFHxA)		-	-	-	-	-	-	-	-	1.55	U	1.78	U
Perfluorononanesulfonic Acid (PFNS)		-	-	-	-	-	-	-	-	1.55	U	1.78	U
Perfluorononanoic Acid (PFNA)		-	-	-	-	-	-	-	-	1.55	U	1.78	U
Perfluorooctanesulfonamide (PFOSA)		-	-	-	-	-	-	-	-	1.55	U	1.78	U
Perfluorooctanesulfonic Acid (PFOS)	2.7	-	-	-	-	-	-	-	-	1.55	U	**0.426**	**J**
Perfluorooctanoic Acid (PFOA)	6.7	-	-	-	-	-	-	-	-	1.55	U	1.78	U
Perfluoropentanesulfonic Acid (PFPeS)		-	-	-	-	-	-	-	-	1.55	U	1.78	U
Perfluoropentanoic Acid (PFPeA)		-	-	-	-	-	-	-	-	3.1	U	3.55	U
Perfluorotetradecanoic Acid (PFTeDA)		-	-	-	-	-	-	-	-	1.55	U	1.78	U
Perfluorotridecanoic Acid (PFTrDA)		-	-	-	-	-	-	-	-	1.55	U	1.78	U
Perfluoroundecanoic Acid (PFUnA)		-	-	-	-	-	-	-	-	1.55	U	1.78	U

Notes:
- All values are reported in micrograms per liter (µg/L) / parts per billion (ppb) except PFAAs which are reported in nanograms per liter (ng/L) / parts per trillion (ppt).
- Analytical results compared to New York Technical and Operational Guidance Series (TOGS) 1.1.1 Ambient Water Quality Standards & Guidance Values Criteria per Standards & Guidance Values including all addenda through February 2023.
- **Bolded text** indicates analyte detected at concentrations greater than laboratory detection limits.
- Highlighted cell Indicates analyte exceeds the respective standard/guideline value.
- **Blue qualifiers** were applied based on a third party data usability review.
- Grey highlighted cell indicates the laboratory detection limit exceeds the respective standard/guideline value.
- "U" indicates the analyte was not detected at the reported detection limit for the sample.
- "UJ" indicates the analyte was analyzed for, but was not detected. The associated reported quantitation limit is approximate and may be inaccurate or imprecise.
- "J" indicates estimated value.
- "J-" indicates the analyte was positively identified; the associated numerical value is an estimated quantity that may be biased low.
- "EMPC" indicates the results do not meet all criteria for a confirmed identification. The quantitative value represents the Estimated Maximum Possible Concentration of the analyte in the sample.

Table 5
Remedial Investigation Report
Soil Vapor Data Summary

LOCATION				SSV-101		IA-101		SSV-102		IA-102		SSV-103		SSV-103 RETEST		IA-103		CS-104		IA-104		CS-105		IA-105		SV-101		SV-102		SV-103		SV-104		SV-105		SV-106		SV-107		OA-101	
SAMPLING DATE				12/4/2024		12/4/2024		12/4/2024		12/4/2024		12/4/2024		1/14/2025		12/4/2024		12/4/2024		12/4/2024		12/4/2024		12/4/2024		12/4/2024		12/4/2024		12/4/2024		12/4/2024		12/4/2024		12/4/2024		12/4/2024		12/4/2024	
LAB SAMPLE ID				L2471075-01		L2471075-02		L2471075-03		L2471075-04		L2471075-05		L2502298-01		L2471075-06		L2471075-07		L2471075-08		L2471075-09		L2471075-10		L2471075-11		L2471075-12		L2471075-13		L2471075-14		L2471075-15		L2471075-16		L2471075-17		L2471075-18	
SAMPLE TYPE				Sub-Slab Soil Vapor		Indoor Air		Sub-Slab Soil Vapor		Indoor Air		Sub-Slab Soil Vapor		Sub-Slab Soil Vapor		Indoor Air		Crawl Space Air		Indoor Air		Crawl Space Air		Indoor Air		Soil Vapor		Soil Vapor		Soil Vapor		Soil Vapor		Soil Vapor		Soil Vapor		Soil Vapor		Outdoor Air	
Analyte	NYSDOH AGV	NYSDOH Matrix Indoor Air	NYSDOH Matrix Soil Vapor	Results	Qual	Results	Qual	Results	Qual	Results	Qual	Results	Qual	Results	Qual	Results	Qual	Results	Qual	Results	Qual	Results	Qual	Results	Qual	Results	Qual	Results	Qual	Results	Qual	Results	Qual	Results	Qual	Results	Qual	Results	Qual
Volatile Organics by TO-15	
1,1,1-Trichloroethane		3	100	1.09	UJ	1.09	U	1.09	U	1.09	UJ	3.64	U	1.09	U	1.09	U	1.09	U	1.09	U	1.09	U	1.09	U	1.09	U	1.09	U	1.09	U	1.09	U	1.09	UJ	1.09	U	1.09	U
1,1,2,2-Tetrachloroethane				1.37	UJ	1.37	U	1.37	U	1.37	UJ	4.58	U	1.37	U	1.37	U	1.37	U	1.37	U	1.37	U	1.37	U	1.37	U	1.37	U	1.37	U	1.37	U	1.37	U	1.37	UJ	1.37	U	1.37	U
1,1,2-Trichloroethane				1.09	UJ	1.09	U	1.09	U	1.09	UJ	3.64	U	1.09	U	1.09	U	1.09	U	1.09	U	1.09	U	1.09	U	1.09	U	1.09	U	1.09	U	1.09	U	1.09	U	1.09	UJ	1.09	U	1.09	U
1,1-Dichloroethene		0.2	6	0.793	UJ	0.793	U	0.793	U	0.793	UJ	2.64	U	0.793	U	0.793	U	0.793	U	0.793	U	0.793	U	0.793	U	0.793	U	0.793	U	0.793	U	0.793	U	0.793	U	0.793	UJ	0.793	U	0.793	U
1,2,4-Trichlorobenzene				1.48	UJ	1.48	U	1.48	U	1.48	UJ	4.95	U	1.48	U	1.48	U	1.48	U	1.48	U	1.48	U	1.48	U	1.48	U	1.48	U	1.48	U	1.48	U	1.48	U	1.48	UJ	1.48	U	1.48	U
1,2,4-Trimethylbenzene		2	60	0.983	UJ	0.983	U	0.983	U	0.983	UJ	3.28	U	0.983	U	0.983	U	0.983	U	0.983	U	0.983	U	0.983	U	**1.2**		**1.12**		**1.16**		**0.993**		**1.09**		0.983	UJ	0.983	U	0.983	U
1,2-Dibromoethane				1.54	UJ	1.54	U	1.54	U	1.54	UJ	5.13	U	1.54	U	1.54	U	1.54	U	1.54	U	1.54	U	1.54	U	1.54	U	1.54	U	1.54	U	1.54	U	1.54	U	1.54	UJ	1.54	U	1.54	U
1,2-Dichlorobenzene				1.2	UJ	1.2	U	1.2	U	1.2	UJ	4.01	U	1.2	U	1.2	U	1.2	U	1.2	U	1.2	U	1.2	U	1.2	U	1.2	U	1.2	U	1.2	U	1.2	U	1.2	UJ	1.2	U	1.2	U
1,2-Dichloroethane				0.809	UJ	0.809	U	0.809	U	0.809	UJ	2.7	U	0.809	U	0.809	U	0.809	U	0.809	U	0.809	U	0.809	U	0.809	U	0.809	U	0.809	U	0.809	U	0.809	U	0.809	UJ	0.809	U	0.809	U
1,2-Dichloropropane				0.924	UJ	0.924	U	0.924	U	0.924	UJ	3.08	U	0.924	U	0.924	U	0.924	U	0.924	U	0.924	U	0.924	U	0.924	U	0.924	U	0.924	U	0.924	U	0.924	U	0.924	UJ	0.924	U	0.924	U
1,3,5-Trimethylbenzene		2	60	0.983	UJ	0.983	U	0.983	U	0.983	UJ	3.28	U	0.983	U	0.983	U	0.983	U	0.983	U	0.983	U	0.983	U	0.983	U	0.983	U	0.983	U	0.983	U	0.983	U	0.983	UJ	0.983	U	0.983	U
1,3-Butadiene				0.442	UJ	0.442	U	0.442	U	0.442	UJ	1.48	U	0.442	U	0.442	U	0.442	U	0.442	U	0.442	U	0.442	U	0.442	U	0.442	U	0.442	U	0.442	U	0.442	U	0.442	UJ	0.442	U	0.442	U
1,3-Dichlorobenzene				1.2	UJ	1.2	U	1.2	U	1.2	UJ	4.01	U	1.2	U	1.2	U	1.2	U	1.2	U	1.2	U	1.2	U	**1.29**		**1.32**		**1.28**		1.2	U	**1.33**		**1.41**	J	1.2	U	1.2	U
1,4-Dichlorobenzene				1.2	UJ	1.2	U	1.2	U	1.2	UJ	4.01	U	1.2	U	1.2	U	1.2	U	1.2	U	1.2	U	1.2	U	1.2	U	1.2	U	1.2	U	1.2	U	1.2	U	1.2	UJ	1.2	U	1.2	U
1,4-Dioxane				0.721	UJ	0.721	U	0.721	U	0.721	UJ	2.4	U	0.721	U	0.721	U	0.721	U	0.721	U	0.721	U	0.721	U	0.721	U	0.721	U	0.721	U	0.721	U	0.721	U	0.721	UJ	0.721	U	0.721	U
2,2,4-Trimethylpentane		2	60	0.934	UJ	0.934	U	0.934	U	**0.99**	J	3.12	U	0.934	U	0.934	U	0.934	U	0.934	U	0.934	U	0.934	U	**3.69**		**3.24**		**3.92**		**3.7**		**3.24**		**4.61**	J	**3.58**		0.934	U
2-Butanone				1.47	UJ	1.47	U	1.47	U	1.47	UJ	4.93	U	1.47	U	1.47	U	1.47	U	1.47	U	1.47	U	1.47	U	**2.62**		**2.72**		**2.79**		**2.24**		**2.76**		**3.21**	J	**2.33**		1.47	U
2-Hexanone				0.82	UJ	0.82	U	0.82	U	0.82	UJ	2.73	U	0.82	U	0.82	U	0.82	U	0.82	U	0.82	U	0.82	U	0.82	U	0.82	U	0.82	U	0.82	U	0.82	U	0.82	UJ	0.82	U	0.82	U
3-Chloropropene				0.626	UJ	0.626	U	0.626	U	0.626	UJ	2.09	U	0.626	U	0.626	U	0.626	U	0.626	U	0.626	U	0.626	U	0.626	U	0.626	U	0.626	U	0.626	U	0.626	U	0.626	UJ	0.626	U	0.626	U
4-Ethyltoluene				0.983	UJ	0.983	U	0.983	U	0.983	UJ	3.28	U	0.983	U	0.983	U	0.983	U	0.983	U	0.983	U	0.983	U	0.983	U	0.983	U	0.983	U	0.983	U	0.983	U	0.983	UJ	0.983	U	0.983	U
4-Methyl-2-pentanone				2.05	UJ	2.05	U	2.05	U	2.05	UJ	6.84	U	2.05	U	2.05	U	2.05	U	2.05	U	2.05	U	2.05	U	2.05	U	2.05	U	2.05	U	2.05	U	2.05	U	2.05	UJ	2.05	U	2.05	U
Acetone				**16.4**	J	**5.37**		**5.32**		**5.08**	J	**17.5**		**13**		**4.47**		**5.13**		**138**		**7.41**		**59.1**		**54.9**		**59.9**		**61.8**		**46.3**		**61.5**		**126**	J	**48.7**		**3.66**	
Benzene		2	60	**2.09**	J	0.639	U	**1.77**		0.639	UJ	**25.3**		**2.66**		0.639	U	0.639	U	0.639	U	**0.725**		0.639	U	**1.27**		**1.4**		**1.32**		**1.29**		**1.28**		**1.92**	J	**1.36**		0.639	U
Benzyl chloride				1.04	UJ	1.04	U	1.04	U	1.04	UJ	3.45	U	1.04	U	1.04	U	1.04	U	1.04	U	1.04	U	1.04	U	1.04	U	1.04	U	1.04	U	1.04	U	1.04	U	1.04	UJ	1.04	U	1.04	U
Bromodichloromethane				1.34	UJ	1.34	U	1.34	U	1.34	UJ	4.47	U	1.34	U	1.34	U	1.34	U	1.34	U	1.34	U	1.34	U	1.34	U	1.34	U	1.34	U	1.34	U	1.34	U	1.34	UJ	1.34	U	1.34	U
Bromoform				2.07	UJ	2.07	U	2.07	U	2.07	UJ	6.9	U	2.07	U	2.07	U	2.07	U	2.07	U	2.07	U	2.07	U	2.07	U	2.07	U	2.07	U	2.07	U	2.07	U	2.07	UJ	2.07	U	2.07	U
Bromomethane				0.777	UJ	0.777	U	0.777	U	0.777	UJ	2.59	U	0.777	U	0.777	U	0.777	U	0.777	U	0.777	U	0.777	U	0.777	U	0.777	U	0.777	U	0.777	U	0.777	U	0.777	UJ	0.777	U	0.777	U
Carbon disulfide				**5.57**	J	0.623	U	**0.959**		0.623	UJ	**30.5**		**38.3**		0.623	U	**0.872**		0.623	U	**0.925**		0.623	U	0.623	U	0.623	U	0.623	U	0.623	U	0.623	U	**0.757**	J	0.623	U	0.623	U
Chlorobenzene				0.921	UJ	0.921	U	0.921	U	0.921	UJ	3.07	U	0.921	U	0.921	U	0.921	U	0.921	U	0.921	U	0.921	U	0.921	U	0.921	U	0.921	U	0.921	U	0.921	U	0.921	UJ	0.921	U	0.921	U
Chloroethane				0.528	UJ	0.528	U	0.528	U	0.528	UJ	1.76	U	0.528	U	0.528	U	0.528	U	0.528	U	0.528	U	0.528	U	0.528	U	0.528	U	0.528	U	0.528	U	0.528	U	0.528	UJ	0.528	U	0.528	U
Chloroform				0.977	UJ	0.977	U	0.977	U	0.977	UJ	**17.8**		**6.49**		0.977	U	**10.6**		0.977	U	**8.79**		0.977	U	0.977	U	0.977	U	0.977	U	0.977	U	0.977	U	0.977	UJ	0.977	U	0.977	U
Chloromethane				0.413	UJ	**1.07**		0.413	U	**1.07**	J	**5.06**		0.413	U	**1.09**		0.413	U	**1.13**		0.413	U	**1.1**		**1.27**		**1.36**		**1.44**		**1.33**		**1.53**		**1.08**	J	**1.55**		**1.02**	
cis-1,3-Dichloropropene				0.908	UJ	0.908	U	0.908	U	0.908	UJ	3.03	U	0.908	U	0.908	U	0.908	U	0.908	U	0.908	U	0.908	U	0.908	U	0.908	U	0.908	U	0.908	U	0.908	U	0.908	UJ	0.908	U	0.908	U
Cyclohexane		2	60	**10.7**	J	0.688	U	**3.65**		0.688	UJ	**157**		**66.1**		0.688	U	0.688	U	0.688	U	0.688	U	0.688	U	**1.35**		**1.25**		**1.41**		**1.36**		**1.16**		**1.85**	J	**1.34**		0.688	U
Dibromochloromethane				1.7	UJ	1.7	U	1.7	U	1.7	UJ	5.68	U	1.7	U	1.7	U	1.7	U	1.7	U	1.7	U	1.7	U	1.7	U	1.7	U	1.7	U	1.7	U	1.7	U	1.7	UJ	1.7	U	1.7	U
Dichlorodifluoromethane				**2.35**	J	**2.52**		**2.9**		**2.56**	J	**3.39**		**2.8**		**2.63**		**2.68**		**2.62**		**2.75**		**2.67**		**2.31**		**2.48**		**1.97**		**2.38**		**2.34**		**2.02**	J	**2.59**		**2.41**	
Ethanol				9.42	UJ	9.42	U	**11.4**		9.42	UJ	31.5	U	9.42	U	9.42	U	**14.5**		9.42	U	**17.1**		9.42	U	**644**		**529**		**641**		**522**		**594**		**486**	J	**539**		9.42	U
Ethyl Acetate				**2.75**	J	1.8	U	**3.3**		1.8	UJ	6.02	U	1.8	U	1.8	U	**6.16**		1.8	U	**6.49**		1.8	U	1.8	U	1.8	U	1.8	U	1.8	U	1.8	U	1.8	UJ	1.8	U	1.8	U
Ethylbenzene		2	60	0.869	UJ	0.869	U	0.869	U	0.869	UJ	2.9	U	0.869	U	0.869	U	**0.899**		0.869	U	**1.3**		0.869	U	**0.999**		**0.973**		**1.14**		**0.912**		**0.912**		**1.03**	J	**0.986**		0.869	U
Freon-113				1.53	UJ	1.53	U	1.53	U	1.53	UJ	5.11	U	1.53	U	1.53	U	1.53	U	1.53	U	1.53	U	1.53	U	1.53	U	1.53	U	1.53	U	1.53	U	1.53	U	1.53	UJ	1.53	U	1.53	U
Freon-114				1.4	UJ	1.4	U	1.4	U	1.4	UJ	4.66	U	1.4	U	1.4	U	1.4	U	1.4	U	1.4	U	1.4	U	1.4	U	1.4	U	1.4	U	1.4	U	1.4	U	1.4	UJ	1.4	U	1.4	U
Heptane		6	200	**8.36**	J	0.82	U	**5.82**		0.82	UJ	**240**		**5.29**		0.82	U	0.82	U	0.82	U	**0.869**		0.82	U	**1.35**		**1.3**		**1.44**		**1.28**		**1.26**		**2.08**	J	**1.38**		0.82	U
Hexachlorobutadiene				2.13	UJ	2.13	U	**9.89**		2.13	UJ	7.11	U	2.13	U	2.13	U	2.13	U	2.13	U	2.13	U	2.13	U	2.13	U	2.13	U	2.13	U	2.13	U	2.13	U	2.13	UJ	2.13	U	2.13	U
Isopropanol				**34.7**	J	**2.53**		**46**		**2.27**	J	**40.3**		**15.3**		**1.52**		**85.5**		1.23	U	**97.8**		1.23	U	**30.2**		**17.7**		**30.5**		**25.1**		**24.8**		**15**	J	**23.5**		1.23	U
Methyl tert butyl ether				0.721	UJ	0.721	U	0.721	U	0.721	UJ	2.4	U	0.721	U	0.721	U	0.721	U	0.721	U	0.721	U	0.721	U	0.721	U	0.721	U	0.721	U	0.721	U	0.721	U	0.721	UJ	0.721	U	0.721	U
Methylene chloride	60	3	100	1.74	UJ	1.74	U	1.74	U	1.74	UJ	5.8	U	1.74	U	1.74	U	1.74	U	1.74	U	1.74	U	1.74	U	1.74	U	1.74	U	1.74	U	1.74	U	1.74	U	1.74	UJ	1.74	U	1.74	U
n-Hexane		6	200	**20.3**	J	0.705	U	**15.4**		**0.708**	J	**835**		**20.9**		0.705	U	**2.79**		0.705	U	**3.29**		0.705	U	**3.26**		**3.11**		**3.7**		**3.44**		**2.88**		**5.92**	J	**3.22**		0.705	U
o-Xylene		2	60	0.869	UJ	0.869	U	0.869	U	0.869	UJ	2.9	U	0.869	U	0.869	U	**0.886**		0.869	U	**1.27**		0.869	U	**1.36**		**1.32**		**1.49**		**1.22**		**1.26**		**1.28**	J	**1.35**		0.869	U
p/m-Xylene		6	200	1.74	UJ	1.74	U	**2**		1.74	UJ	5.78	U	1.74	U	1.74	U	**3.17**		1.74	U	**4.52**		1.74	U	**3.38**		**3.31**		**3.89**		**3**		**3.07**		**3.32**	J	**3.33**		1.74	U
Styrene				0.852	UJ	0.852	U	0.852	U	0.852	UJ	2.84	U	0.852	U	0.852	U	0.852	U	0.852	U	0.852	U	0.852	U	0.852	U	0.852	U	0.852	U	0.852	U	0.852	U	0.852	UJ	0.852	U	0.852	U
Tertiary butyl Alcohol				1.52	UJ	1.52	U	1.52	U	1.52	UJ	5.06	U	1.52	U	1.52	U	1.52	U	1.52	U	1.52	U	1.52	U	**6.28**		**5.52**		**6.28**		**6.31**		**6**		**4.82**	J	**5.43**		1.52	U
Tetrachloroethene	30	3	100	1.36	UJ	1.36	U	1.36	U	**7.46**	J	4.52	U	1.36	U	1.36	U	1.36	U	**14**		1.36	U	1.36	U	1.36	U	**4.29**		1.36	U	1.36	U	1.36	U	1.36	UJ	1.36	U	1.36	U
Tetrahydrofuran				1.47	UJ	1.47	U	1.47	U	1.47	UJ	4.93	U	1.47	U	1.47	U	1.47	U	1.47	U	1.47	U	1.47	U	1.47	U	1.47	U	1.47	U	1.47	U	1.47	U	1.47	UJ	1.47	U	1.47	U
Toluene		10	300	**3.12**	J	**1.32**		**3.46**		**4.26**	J	**8.22**		**1.22**		**1.41**		**4.86**		**1.63**		**8.89**		**1.64**		**6.14**		**5.99**		**7.35**		**5.69**		**5.62**		**9.04**	J	**6.59**		0.754	U
trans-1,2-Dichloroethene				0.793	UJ	0.793	U	0.793	U	0.793	UJ	2.64	U	0.793	U	0.793	U	0.793	U	0.793	U	0.793	U	0.793	U	0.793	U	0.793	U	0.793	U	0.793	U	0.793	U	0.793	UJ	0.793	U	0.793	U
trans-1,3-Dichloropropene				0.908	UJ	0.908	U	0.908	U	0.908	UJ	3.03	U	0.908	U	0.908	U	0.908	U	0.908	U	0.908	U	0.908	U	0.908	U	0.908	U	0.908	U	0.908	U	0.908	U	0.908	UJ	0.908	U	0.908	U
Trichlorofluoromethane				1.12	UJ	**1.23**		1.12	U	**1.18**	J	3.75	U	1.12	U	**1.24**		**1.16**		**1.23**		**1.15**		**1.19**		1.12	U	**1.25**		**1.14**		1.12	U	**1.25**		1.12	UJ	**1.18**		**1.24**	
Vinyl bromide				0.874	UJ	0.874	U	0.874	U	0.874	UJ	2.92	U	0.874	U	0.874	U	0.874	U	0.874	U	0.874	U	0.874	U	0.874	U	0.874	U	0.874	U	0.874	U	0.874	U	0.874	UJ	0.874	U	0.874	U
Volatile Organics by TO-15 SIM																																							
1,1-Dichloroethane				0.081	UJ	0.081	U	0.081	U	0.081	UJ	0.27	U	0.081	U	0.081	U	0.081	U	0.081	U	0.081	U	0.081	U	0.081	U	0.081	U	0.081	U	0.081	U	0.081	U	0.081	UJ	0.081	U	0.081	U
Carbon tetrachloride		0.2	6	**0.365**	J	**0.434**		**0.415**		**0.409**	J	**667**		**90.6**		**0.472**		**0.554**		**0.428**		**0.591**		**0.434**		**0.302**		**0.283**		**0.296**		**0.277**		**0.308**		**0.226**	J	**0.321**		**0.409**	
cis-1,2-Dichloroethene		0.2	6	0.079	UJ	0.079	U	0.079	U	0.079	UJ	0.264	U	0.079	U	0.079	U	0.079	U	0.079	U	0.079	U	0.079	U	0.079	U	0.079	U	0.079	U	0.079	U	0.079	U	0.079	UJ	0.079	U	0.079	U
Naphthalene		2	60	0.262	UJ	0.262	U	**0.708**		0.262	UJ	0.876	U	0.262	U	0.262	U	**0.519**		**0.351**		0.262	U	**0.304**		0.262	U	0.262	U	0.262	U	0.262	U	0.262	U	0.262	UJ	0.262	U	0.262	U
Trichloroethene	2	0.2	6	**0.226**	J	0.107	U	**0.333**		0.107	UJ	0.358	U	**0.107**		0.107	U	**0.828**		0.107	U	**0.726**		0.107	U	0.107	U	0.107	U	0.107	U	0.107	U	0.107	U	0.107	UJ	0.107	U	0.107	U
Vinyl chloride		0.2	6	0.051	UJ	0.051	U	0.051	U	0.051	UJ	0.171	U	0.051	U	0.051	U	0.051	U	0.051	U	0.051	U	0.051	U	**0.23**		**0.268**		**0.263**		**0.228**		**0.268**		**0.184**	J	**0.263**		0.051	U

Notes:
- All values are reporting in micrograms per cubic meter (ug/m3)
- Analytical results compared to NYSDOH Final Guidance for Evaluating Soil Vapor Intrusion in the State of New York, October 2006 and NYSDOH Soil Vapor / Indoor Air Decision Matrices, May 2017. Only those analytes with accompanying NYSDOH guidance values are shown.
- Paired sample locations are SSV-101 / IA-101, SSV-102 / IA-102, SSV-103 / IA-103, CS-104 / IA-104, and CS-105 / IA-105.
- Highlighted yellow cell indicates the analyte exceeds the respective NYSDOH AGV.
- For analytes that exceed a Decision Matrix value, highlighted green cell indicates "No Further Action" and highlighted red cell indicates "Mitigate."
- **Blue qualifiers** were applied based on a third party data usability review.
- "U" indicates the analyte not detected at the reported detection limit for the sample.
- "UJ" indicates the analyte was analyzed for, but was not detected. The associated reported quantitation limit is approximate and may be inaccurate or imprecise.
- "J" indicates estimated value.

Table 6
Remedial Investigation Report
Passive Soil Gas Sampler Data Summary

LOCATION				SSV-103		SSV-103 RETEST		PSG-101		PSG-102		PSG-103		PSG-104		PSG-105		PSG-106		PSG-107		PSG-108		PSG-109		PSG-110		PSG-111		PSG-112		PSG-113		PSG-114		PSG-115		TRIP BLANK	
SAMPLING DATE				12/4/2024		1/14/2025		2/20/2025		2/20/2025		2/20/2025		2/20/2025		2/20/2025		2/20/2025		2/20/2025		2/20/2025		2/20/2025		2/20/2025		2/20/2025		2/20/2025		2/20/2025		2/20/2025		2/20/2025		2/20/2025	
LAB SAMPLE ID				L2471075-05		L2502298-01		211313		211314		211315		211310		211312		211308		211309		211308		211304		211305		211306		211307		211289		211290		211291		211316	
SAMPLE TYPE				Sub-Slab Soil Vapor		Sub-Slab Soil Vapor		Sub-Slab Soil Vapor		Sub-Slab Soil Vapor		Sub-Slab Soil Vapor		Sub-Slab Soil Vapor		Sub-Slab Soil Vapor		Sub-Slab Soil Vapor		Sub-Slab Soil Vapor		Sub-Slab Soil Vapor		Sub-Slab Soil Vapor		Sub-Slab Soil Vapor		Sub-Slab Soil Vapor		Sub-Slab Soil Vapor		Sub-Slab Soil Vapor		Sub-Slab Soil Vapor		Sub-Slab Soil Vapor	
Analyte	**NYSDOH AGV**	**NYSDOH Matrix Indoor Air**	**NYSDOH Matrix Soil Vapor**	**Results**	**Qual**	**Results**	**Qual**	**Results**	**Qual**	**Results**	**Qual**	**Results**	**Qual**	**Results**	**Qual**	**Results**	**Qual**	**Results**	**Qual**	**Results**	**Qual**	**Results**	**Qual**	**Results**	**Qual**	**Results**	**Qual**	**Results**	**Qual**	**Results**	**Qual**	**Results**	**Qual**	**Results**	**Qual**	**Results**	**Qual**	**Results**	**Qual**
Volatile Organics by TO-15 SIM																																					
Carbon tetrachloride		0.2	6	**667**		**90.6**		-	-	-	-	-	-	-	-	-	-	-	-	-	-	-	-			-	-	-	-	-	-	-	-	-	-	-	-
Volatile Organics by Modified USEPA Method 8260																																					
Carbon tetrachloride		0.2	6	-	-	-	-	75.8	U	75.8	U	**197**		**2230**		**82.6**		75.7	U	75.7	U	**166**		75.5	U	75.6	U	75.6	U	**618**		75.5	U	75.5	U	75.5	U	75.6	U

Notes:
- All values are reporting in micrograms per cubic meter (ug/m3)
- Analytical results compared to NYSDOH Final Guidance for Evaluating Soil Vapor Intrusion in the State of New York, October 2006 and NYSDOH Soil Vapor / Indoor Air Decision Matrices, May 2017. Only those analytes with accompanying NYSDOH guidance values are shown.
- For analytes that exceed a Decision Matrix value, highlighted red cell indicates "Mitigate."
- Highlighted grey cell indicates the detection limit exceeded the respective NYSDOH guidance value.
- "U" indicates the analyte not detected at the reported detection limit for the sample.

Appendices

Appendix A

Geophysical Survey Report

TREC Environmental Inc.

Technician: Jim Agar

Date: 11/22/24

Site Address: 1153 West Fayette St, Syracuse, NY

Contact Person: Claire Del Fatti

Scope of Work: Scan described area for subsurface anomalies and clear areas of utilities for upcoming soil borings.

Type of Service:

☐Fault Detection ☒Utility Location/GPR

☐Infrastructure Assessment ☐Utility Mapping

Type of Equipment Used:

☒Mala Easy Locator HDR ☐SPX RD 7000

Marking Used:

☒Paint ☐Flags ☐Chalk ☐Updated Existing Maps ☐Other

Instructions from Onsite Contact: On-site personnel demonstrated the soil boring locations and the areas to be included in the gpr survey.

Notes: The gpr scan consisted of pavement, interior concrete and areas of overgrown vegetation/debris.

Areas of buried debris were observed in the central area of the parking lot. This area was east of the underground channeled creek and ran east to the fence line. A private electric line for light poles was located and marked in the field. Areas of partially buried concrete were observed south of the portion of the building with the silo. These features are shown on the accompanying map.

Information Relayed on site:


☒Verbal ☐GPR Photos ☐Digital Photos ☐Hand drawn Map

Reporting Options:

☒Letter Report

☐Comprehensive Report

TREC will guarantee the accuracy of utility markings only when subsurface utility location methods are used which meet the ASCE's *Standard Guidelines for the Collection and Depiction of Existing Subsurface Utility Data CI/ASCE 38-02,* Quality Level A. This process exposes subsurface utility systems to confirm location, size and identity.

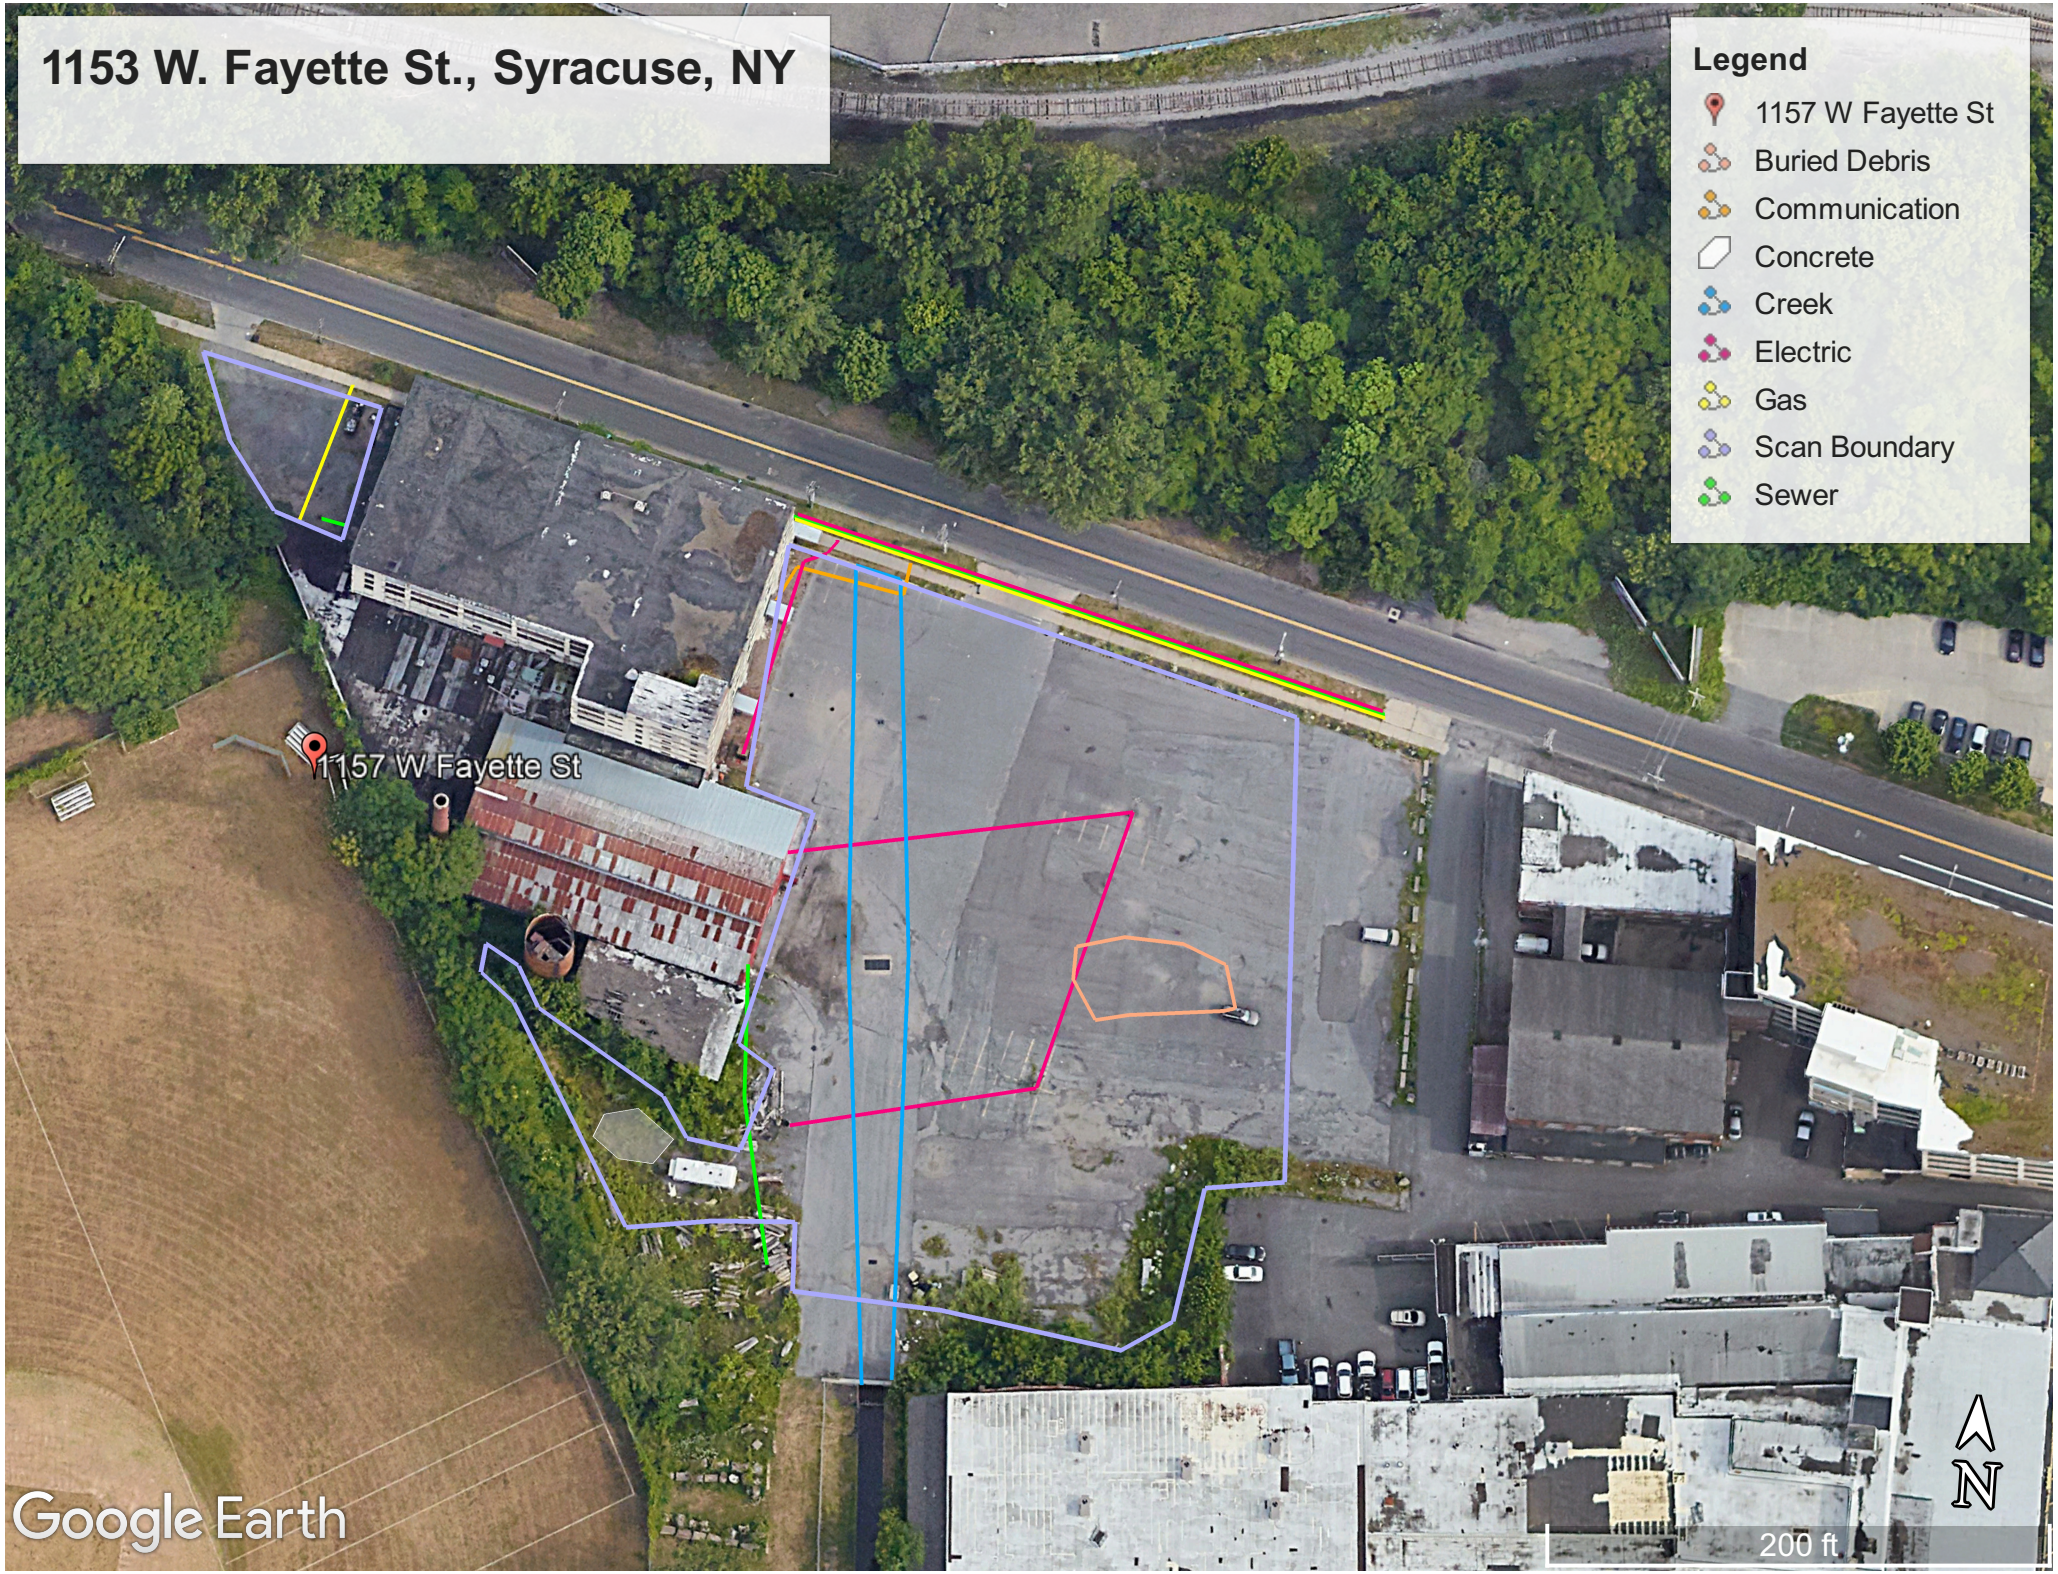
1153 W. Fayette St., Syracuse, NY
Legend
1157 W Fayette St
Buried Debris
Communication
Concrete
Creek
Electric
Gas
Scan Boundary
Sewer
1157 W Fayette St
Google Earth
N
200 ft

Appendix B

Soil Boring Logs

C&S Engineers, Inc.
499 Col Eileen Collins Blvd
Syracuse, New York 13212
Phone: 315-455-2000
Fax: 315-455-9667
www.cscos.com

BORING LOG

Boring No.	**SB-101**
Sheet 1 of:	1
Project No.:	AB2.002.002
Surface Elev.:	
Datum:	
Start Date:	11/26/24
Finish Date:	11/26/24
Inspector:	CD / HH

Project Name:	1153-69 West Fayette Street BCP Site Remedial Investigation
Location:	Syracuse, NY
Client:	1153 Owner LLC
Drilling Firm:	SES

Groundwater	Depth	Date & Time
While Drilling:		
Before Casing Removal:		
After Casing Removal:		

Drill Rig:	GeoProbe 6011DT		
Casing:		**Rock Core:**	**Undist:**
Sampler:		**Other:**	
Hammer:			

(N -- No. of blows to drive sampler 12" w/140 lb. hammer falling 30" ASTM D-1586, Standard Penetration Test)

c - coarse
m - medium
f - fine

MATERIAL DESCRIPTION

S - Sand, $ - Silt, G - Gravel, C - Clay, cly - clayey

a - and - 35-50%
s - some - 20-35%
l - little - 10-20%
t - trace - 0-10%

Depth (ft)	Sample No.	PID Reading (ppm)	MATERIAL DESCRIPTION	COMMENTS (e.g., N-value, recovery, relative moisture, core run, RQD, % recovered)
			0-1 ft: Black / grey topsoil and gravel, loose, moist	Recovery = 80%
1		0.0	1-4 ft: Brown SILT, trace clay, fm sand, soft, moist	Odor = None
				Staining = None
2		0.0		
3		0.0		
			4-10 ft: Black HFM (coal, cinder, brick, ash, wood), fmc, loose, moist	
4		0.0		
	SB-101			Recovery = 50%
5	FILL	0.0		Odor = None
	4-10			Staining = None
6	14:25	0.0		
7				
		0.0		
8				
		0.0		
9				
			10-12 ft: Black fm GRAVEL and SILT, loose, saturated	Recovery = 20%
10		0.0		Odor = None
				Staining = None
11		0.0		
	SB-101		12-20 ft: Dark brown SILT, trace fm sand, trace clay, little wood, soft, wet	
12	NATIVE			
	12-15	0.0		
13	14:35			
		4.7		
14				
				Recovery = 10%
15		0.0		Odor = None
				Staining = None
16		0.0		
17				
		0.0		
18				
		0.0		
19				
			20 ft: End of borehole	
20				
21				
22				
23				

C&S Engineers, Inc.
499 Col Eileen Collins Blvd
Syracuse, New York 13212
Phone: 315-455-2000
Fax: 315-455-9667
www.cscos.com

BORING LOG

Boring No.	**SB-102**
Sheet 1 of:	1
Project No.:	AB2.002.002
Surface Elev.:	
Datum:	
Start Date:	11/25/24
Finish Date:	11/25/24
Inspector:	CD / HH

Project Name:	1153-69 West Fayette Street BCP Site Remedial Investigation
Location:	Syracuse, NY
Client:	1153 Owner LLC
Drilling Firm:	SES

Groundwater	Depth	Date & Time	Drill Rig:	GeoProbe 6011DT		
While Drilling:			**Casing:**		**Rock Core:**	**Undist:**
Before Casing Removal:			**Sampler:**		**Other:**	
After Casing Removal:			**Hammer:**			

(N -- No. of blows to drive sampler 12" w/140 lb. hammer falling 30" ASTM D-1586, Standard Penetration Test)

c - coarse
m - medium
f - fine

MATERIAL DESCRIPTION

S - Sand, $ - Silt, G - Gravel, C - Clay, cly - clayey

a - and - 35-50%
s - some - 20-35%
l - little - 10-20%
t - trace - 0-10%

Depth (ft)	Sample No.	PID Reading (ppm)	MATERIAL DESCRIPTION	COMMENTS (e.g., N-value, recovery, relative moisture, core run, RQD, % recovered)
			0-3 ft: Grey asphalt / subbase	Recovery = 80%
1		0.0		Odor = None
				Staining = None
2		0.0		
	SB-102		3-8 ft: Black HFM (coal, cinder, brick, ash), fmc, loose, moist	
3	FILL	0.0		
	3-8			
4	13:10	0.0		
				Recovery = 50%
5		0.0		Odor = None
				Staining = None
6		0.0		
7				
		0.0	8-10 ft: Black SILT and CLAY, roots, soft, plastic, moist	
8				
		0.0		
9				
	SB-102		10-15 ft: Dark brown SILT and mc angular GRAVEL, loose, saturated	Recovery = 50%
10	NATIVE	3.8		Odor = Methane / Sulfur
	10-20			Staining = None
11	13:20			
				10-15 ft sleeve had very poor
12				recovery, pulled up another
				sleeve spanning from 10-20 ft
13				
14				
			15-20 ft: Dark brown CLAY, trace f sand, soft, plastic, saturated	
15		22.2		
		(HS: 1.2)		
16				
		6.2		
17				
18		49.4		
19				
			20 ft: End of borehole	
20				
21				
22				
23				

C&S Engineers, Inc.
499 Col Eileen Collins Blvd
Syracuse, New York 13212
Phone: 315-455-2000
Fax: 315-455-9667
www.cscos.com

BORING LOG

Boring No.	**SB-103**
Sheet 1 of:	1
Project No.:	AB2.002.002
Surface Elev.:	
Datum:	
Start Date:	11/25/24
Finish Date:	11/25/24
Inspector:	CD / HH

Project Name:	1153-69 West Fayette Street BCP Site Remedial Investigation
Location:	Syracuse, NY
Client:	1153 Owner LLC
Drilling Firm:	SES

Groundwater	Depth	Date & Time
While Drilling:		
Before Casing Removal:		
After Casing Removal:		

Drill Rig:	GeoProbe 6011DT		
Casing:		**Rock Core:**	**Undist:**
Sampler:		**Other:**	
Hammer:			

(N -- No. of blows to drive sampler 12" w/140 lb. hammer falling 30" ASTM D-1586, Standard Penetration Test)

c - coarse
m - medium
f - fine

MATERIAL DESCRIPTION

S - Sand, $ - Silt, G - Gravel, C - Clay, cly - clayey

a - and - 35-50%
s - some - 20-35%
l - little - 10-20%
t - trace - 0-10%

Depth (ft)	Sample No.	PID Reading (ppm)	MATERIAL DESCRIPTION	COMMENTS (e.g., N-value, recovery, relative moisture, core run, RQD, % recovered)
			0-2 ft: Grey asphalt / subbase	Recovery = 50%
1		0.0		Odor = None
	SB-103		2-4 ft: Black HFM (coal, cinder, brick, ash), fmc, loose, moist	Staining = None
2	FILL	0.0		
	2-6			
3	13:45	0.0		
			4-5 ft: Brown mc SAND, trace gravel, trace HFM, loose, moist	
4		0.0		
			5-8 ft: Dark brown HFM (coal, cinder, brick, ash), fmc, loose, moist	Recovery = 50%
5		0.0		Odor = None
				Staining = None
6		0.0		
7				
	SB-103	0.0	8-9 ft: Dark brown SILT, trace f sand, dense, moist	
8	NATIVE			
	8-14	1.4	9-10 ft: Dark brown mc SAND, some angular gravel, loose, wet	
9	13:35			
			10-13 ft: Dark brown mc SAND, some angular gravel, loose, saturated	Recovery = 10%
10		0.0		Odor = None
				Staining = None
11				
12				
		0.0	13-15 ft: Dark brown CLAY, trace f sand, soft, plastic, moist	
13				
14				
			15 ft: End of borehole	
15				
16				
17				
18				
19				
20				
21				
22				
23				

C&S Engineers, Inc.	BORING LOG	Boring No.	SB-104
499 Col Eileen Collins Blvd Syracuse, New York 13212 Phone: 315-455-2000 Fax: 315-455-9667 www.cscos.com		Sheet 1 of:	1
		Project No.:	AB2.002.002

Project Name:	1153-69 West Fayette Street BCP Site Remedial Investigation							**Surface Elev.:**	
Location:	Syracuse, NY							**Datum:**	
Client:	1153 Owner LLC							**Start Date:**	11/26/24
Drilling Firm:	SES							**Finish Date:**	11/26/24
Groundwater		**Depth**	**Date & Time**	**Drill Rig:**	GeoProbe 6011DT			**Inspector:**	CD / HH
While Drilling:				**Casing:**		**Rock Core:**		**Undist:**	
Before Casing Removal:				**Sampler:**		**Other:**			
After Casing Removal:				**Hammer:**					

(N -- No. of blows to drive sampler 12" w/140 lb. hammer falling 30" ASTM D-1586, Standard Penetration Test)

Depth (ft)	Sample No.	PID Reading (ppm)	MATERIAL DESCRIPTION c - coarse, m - medium, f - fine a - and - 35-50%, s - some - 20-35%, l - little - 10-20%, t - trace - 0-10% S - Sand, $ - Silt, G - Gravel, C - Clay, cly - clayey	COMMENTS (e.g., N-value, recovery, relative moisture, core run, RQD, % recovered)
			0-0.5 ft: Grey asphalt / subbase	Recovery = 30%
1		0.0	0.5-4 ft: Black HFM (coal, cinder, brick, ash, slag), fmc, loose, moist	Odor = None
				Staining = None
2		0.0		
3		0.0		
			4-5 ft: Brown fm SAND, loose, moist	
4		0.0		
	SB-104		5-8 ft: Black / brown HFM (coal, cinder, brick, ash, slag), fmc, loose, moist	Recovery = 30%
5	FILL	0.0		Odor = None
	5-10			Staining = None
6	12:00	0.0		
7				
		0.0	8-13 ft: Black / brown HFM (coal, cinder, brick, ash, slag), fmc, loose, wet	
8				
		0.0		
9				
				Recovery = 10%
10		0.0		Odor = None
				Staining = None
11		0.0		
12				
		0.0	13-15 ft: Dark brown SILT and fm SAND, trace clay, loose, wet	
13				
		0.0		
14				
	SB-104		15-16 ft: Grey CLAY, soft, saturated	Recovery = 100%
15	NATIVE	0.0		Odor = None
	15-20		16-20 ft: Grey fm SAND, loose, saturated	Staining = None
16	12:05	0.0		
17				
		0.0		
18				
		0.0		
19				
			20 ft: End of borehole	
20				
21				
22				
23				

C&S Engineers, Inc.
499 Col Eileen Collins Blvd
Syracuse, New York 13212
Phone: 315-455-2000
Fax: 315-455-9667
www.cscos.com

BORING LOG

Boring No.	**SB-105**
Sheet 1 of:	1
Project No.:	AB2.002.002
Surface Elev.:	
Datum:	
Start Date:	11/25/24
Finish Date:	11/25/24
Inspector:	CD / HH

Project Name:	1153-69 West Fayette Street BCP Site Remedial Investigation
Location:	Syracuse, NY
Client:	1153 Owner LLC
Drilling Firm:	SES

Groundwater	Depth	Date & Time
While Drilling:		
Before Casing Removal:		
After Casing Removal:		

Drill Rig:	GeoProbe 6011DT				
Casing:		**Rock Core:**		**Undist:**	
Sampler:		**Other:**			
Hammer:					

(N -- No. of blows to drive sampler 12" w/140 lb. hammer falling 30" ASTM D-1586, Standard Penetration Test)

c - coarse
m - medium
f - fine

MATERIAL DESCRIPTION

S - Sand, $ - Silt, G - Gravel, C - Clay, cly - clayey

a - and - 35-50%
s - some - 20-35%
l - little - 10-20%
t - trace - 0-10%

Depth (ft)	Sample No.	PID Reading (ppm)	MATERIAL DESCRIPTION	COMMENTS (e.g., N-value, recovery, relative moisture, core run, RQD, % recovered)
			0-0.5 ft: Concrete	Recovery = 50%
1		0.0	0.5-4 ft: Black HFM (coal, cinder, brick, ash, slag), fmc, loose, moist	Odor = None
	SB-105			Staining = None
2	FILL	0.0		
	0-5	(HS: 0.7)		
3	12:25	1.0		
			4-5 ft: Brown HFM (coal, cinder, brick, ash, slag), fmc, loose, moist	
4		0.0		
			5-8 ft: Dark brown CLAY, trace f sand, trace mc angular gravel, medium dense, moist	Recovery = 50%
5		0.0		Odor = None
				Staining = None
6		0.0		
7				
		0.0	8-10 ft: Black HFM (coal), fmc, loose, moist	
8				
		0.0		
9				
	SB-105		10-11 ft: Dark brown CLAY, soft, wet	Recovery = 50%
10	NATIVE	0.0		Odor = Methane / Sulfur
	10-15		11-15 ft: Dark brown SILT and CLAY, trace f sand, trace roots, moist	Staining = None
11	12:30	11.4		
		(HS: 0.3)		
12				
		19.0		
13				
		0.0		
14				
			15 ft: End of borehole	
15				
16				
17				
18				
19				
20				
21				
22				
23				

C&S Engineers, Inc.
499 Col Eileen Collins Blvd
Syracuse, New York 13212
Phone: 315-455-2000
Fax: 315-455-9667
www.cscos.com

BORING LOG

Boring No.	**SB-106**
Sheet 1 of:	1
Project No.:	AB2.002.002
Surface Elev.:	
Datum:	
Start Date:	11/25/24
Finish Date:	11/25/24
Inspector:	CD / HH

Project Name:	1153-69 West Fayette Street BCP Site Remedial Investigation
Location:	Syracuse, NY
Client:	1153 Owner LLC
Drilling Firm:	SES

Groundwater	Depth	Date & Time
While Drilling:		
Before Casing Removal:		
After Casing Removal:		

Drill Rig:	GeoProbe 6011DT		
Casing:		**Rock Core:**	**Undist:**
Sampler:		**Other:**	
Hammer:			

(N -- No. of blows to drive sampler 12" w/140 lb. hammer falling 30" ASTM D-1586, Standard Penetration Test)

c - coarse
m - medium
f - fine

a - and - 35-50%
s - some - 20-35%
l - little - 10-20%
t - trace - 0-10%

S - Sand, $ - Silt, G - Gravel, C - Clay, cly - clayey

Depth (ft)	Sample No.	PID Reading (ppm)	MATERIAL DESCRIPTION	COMMENTS (e.g., N-value, recovery, relative moisture, core run, RQD, % recovered)
			0-0.5 ft: Concrete	Recovery = 30%
1		0.0	0.5-5 ft: Black HFM (coal, cinder, brick, ash, slag), fmc, loose, moist	Odor = None
	SB-106			Staining = None
2	FILL	0.0		
	1-6			
3	11:25	0.0		
4		0.0		
			5-6 ft: White / yellow HFM (ash and brick), fmc, loose, moist	Recovery = 50%
5		0.0		Odor = None
			6-9 ft: Black HFM (coal, cinder, brick, ash, slag), fmc, loose, moist	Staining = None
6		0.0		
7				
		0.0		
8				
		0.0	9-15 ft: Dark brown silty CLAY, trace wood, soft, semi-plastic, moist	
9				
	SB-106			Recovery = 25%
10	NATIVE	0.0		Odor = None
	9-15			Staining = None
11	11:30	0.0		
12				
		0.0		
13				
		0.0		
14				
			15 ft: End of borehole	
15				
16				
17				
18				
19				
20				
21				
22				
23				

C&S Engineers, Inc.
499 Col Eileen Collins Blvd
Syracuse, New York 13212
Phone: 315-455-2000
Fax: 315-455-9667
www.cscos.com

BORING LOG

Boring No.	**SB-106A**
Sheet 1 of:	1
Project No.:	AB2.002.002
Surface Elev.:	
Datum:	
Start Date:	11/25/24
Finish Date:	11/25/24
Inspector:	CD / HH

Project Name:	1153-69 West Fayette Street BCP Site Remedial Investigation								
Location:	Syracuse, NY								
Client:	1153 Owner LLC								
Drilling Firm:	SES								
Groundwater		**Depth**	**Date & Time**	**Drill Rig:**	GeoProbe 6011DT				
While Drilling:				**Casing:**		**Rock Core:**		**Undist:**	
Before Casing Removal:				**Sampler:**		**Other:**			
After Casing Removal:				**Hammer:**					

(N -- No. of blows to drive sampler 12" w/140 lb. hammer falling 30" ASTM D-1586, Standard Penetration Test)

Depth (ft)	Sample No.	PID Reading (ppm)	MATERIAL DESCRIPTION c - coarse, m - medium, f - fine a - and - 35-50%, s - some - 20-35%, l - little - 10-20%, t - trace - 0-10% S - Sand, $ - Silt, G - Gravel, C - Clay, cly - clayey	COMMENTS (e.g., N-value, recovery, relative moisture, core run, RQD, % recovered)
			0-0.5 ft: Concrete	Recovery = 30%
1		0.0	0.5-8 ft: Black HFM (coal, cinder, brick, ash), fmc, loose, dry	Odor = None
	SB-106A			Staining = None
2	FILL	0.0		
	1-5			
3	11:00	0.0		
		(HS: 0.1)		
4		0.0		
				Recovery = 30%
5		0.0		Odor = None
				Staining = None
6		0.0		
7				
	SB-106A	0.0	8-10 ft: Black / dark brown m SAND, trace c angular gravel, brick fragments, loose,	
8	NATIVE		moist	
	8-10	0.0		
9	11:10	(HS: 1.8)		
			10-15 ft: No recovery	Recovery = 0%
10				Odor = None
				Staining = None
11				
12				
13				
14				
			15 ft: End of borehole	
15				
16				
17				
18				
19				
20				
21				
22				
23				

C&S Engineers, Inc.
499 Col Eileen Collins Blvd
Syracuse, New York 13212
Phone: 315-455-2000
Fax: 315-455-9667
www.cscos.com

BORING LOG

Boring No.	**SB-106B**
Sheet 1 of:	1
Project No.:	AB2.002.002
Surface Elev.:	
Datum:	
Start Date:	11/25/24
Finish Date:	11/25/24
Inspector:	CD / HH

Project Name:	1153-69 West Fayette Street BCP Site Remedial Investigation
Location:	Syracuse, NY
Client:	1153 Owner LLC
Drilling Firm:	SES

Groundwater	**Depth**	**Date & Time**	**Drill Rig:**	GeoProbe 6011DT			**Undist:**
While Drilling:			**Casing:**		**Rock Core:**		
Before Casing Removal:			**Sampler:**		**Other:**		
After Casing Removal:			**Hammer:**				

(N -- No. of blows to drive sampler 12" w/140 lb. hammer falling 30" ASTM D-1586, Standard Penetration Test)

Depth (ft)	Sample No.	PID Reading (ppm)	MATERIAL DESCRIPTION (c - coarse, m - medium, f - fine; a - and - 35-50%, s - some - 20-35%, l - little - 10-20%, t - trace - 0-10%; S - Sand, $ - Silt, G - Gravel, C - Clay, cly - clayey)	COMMENTS (e.g., N-value, recovery, relative moisture, core run, RQD, % recovered)
			0-0.5 ft: Concrete	Recovery = 50%
1		0.0	0.5-8 ft: Black HFM (coal, cinder, brick, ash, slag), fmc, loose, moist	Odor = None
	SB-106B			Staining = None
2	FILL	0.0		
	1-5	(HS: 0.2)		
3	12:10	0.0		
4		0.3		
				Recovery = 20%
5		0.0		Odor = None
				Staining = None
6		0.0		
7				
		0.0	8-10 ft: Dark brown CLAY, trace c angular gravel, dense, non-plastic, moist	
8				
		0.0		
9				
	SB-106B	0.8	10-11 ft: Dark brown angular GRAVEL, trace mc sand, loose, wet	Recovery = 50%
10	NATIVE			Odor = Methane / Sulfur
	10-12	5.3	11-11.5 ft: Wood	Staining = None
11	12:15		11.5-15 ft: Dark brown SILT, trace f sand, roots, soft, moist	
		2.9		
12				
		0.7		
13				
		0.8		
14				
			15 ft: End of borehole	
15				
16				
17				
18				
19				
20				
21				
22				
23				

C&S Engineers, Inc.
499 Col Eileen Collins Blvd
Syracuse, New York 13212
Phone: 315-455-2000
Fax: 315-455-9667
www.cscos.com

BORING LOG

Boring No.	**SB-106C**
Sheet 1 of:	1
Project No.:	AB2.002.002
Surface Elev.:	
Datum:	
Start Date:	11/25/24
Finish Date:	11/25/24
Inspector:	CD / HH

Project Name:	1153-69 West Fayette Street BCP Site Remedial Investigation								
Location:	Syracuse, NY								
Client:	1153 Owner LLC								
Drilling Firm:	SES								
Groundwater		**Depth**	**Date & Time**	**Drill Rig:**	GeoProbe 6011DT				
While Drilling:				**Casing:**		**Rock Core:**		**Undist:**	
Before Casing Removal:				**Sampler:**		**Other:**			
After Casing Removal:				**Hammer:**					

(N -- No. of blows to drive sampler 12" w/140 lb. hammer falling 30" ASTM D-1586, Standard Penetration Test)

Depth (ft)	Sample No.	PID Reading (ppm)	MATERIAL DESCRIPTION (c - coarse, m - medium, f - fine; a - and - 35-50%, s - some - 20-35%, l - little - 10-20%, t - trace - 0-10%; S - Sand, $ - Silt, G - Gravel, C - Clay, cly - clayey)	COMMENTS (e.g., N-value, recovery, relative moisture, core run, RQD, % recovered)
			0-0.5 ft: Concrete	Recovery = 35%
1		0.0	0.5-9 ft: Black HFM (coal, cinder, brick, ash, slag), fmc, loose, moist	Odor = None
	SB-106C	(HS: 0.9)		Staining = None
2	FILL	0.0		
	1-5			
3	11:45	0.0		
4		0.0		
				Recovery = 50%
5		0.0		Odor = None
				Staining = None
6		0.4		
7				
		0.0		
8				
		18.9	9-10 ft: Dark brown CLAY, soft, semi-plastic, moist	
9				
	SB-106C	15.2	10-11 ft: Dark brown mc angular GRAVEL, trace mc sand, loose, wet	Recovery = 50%
10	NATIVE	(HS: 99.4)		Odor = Petroleum
	10-12		11-15 ft: Dark brown SILT, trace f sand, roots, soft, moist	Staining = Petroleum
11	11:50	56.0		
12		13.2		
13				
		8.3		
14				
			15 ft: End of borehole	
15				
16				
17				
18				
19				
20				
21				
22				
23				

C&S Engineers, Inc.
499 Col Eileen Collins Blvd
Syracuse, New York 13212
Phone: 315-455-2000
Fax: 315-455-9667
www.cscos.com

BORING LOG

Boring No.	**SB-107**
Sheet 1 of:	1
Project No.:	AB2.002.002
Surface Elev.:	
Datum:	
Start Date:	11/25/24
Finish Date:	11/25/24
Inspector:	CD / HH

Project Name:	1153-69 West Fayette Street BCP Site Remedial Investigation								
Location:	Syracuse, NY								
Client:	1153 Owner LLC								
Drilling Firm:	SES								
Groundwater		**Depth**	**Date & Time**	**Drill Rig:**	GeoProbe 6011DT				
While Drilling:				**Casing:**		**Rock Core:**		**Undist:**	
Before Casing Removal:				**Sampler:**		**Other:**			
After Casing Removal:				**Hammer:**					

(N -- No. of blows to drive sampler 12" w/140 lb. hammer falling 30" ASTM D-1586, Standard Penetration Test)

Depth (ft)	Sample No.	PID Reading (ppm)	MATERIAL DESCRIPTION (c - coarse, m - medium, f - fine; a - and - 35-50%, s - some - 20-35%, l - little - 10-20%, t - trace - 0-10%; S - Sand, $ - Silt, G - Gravel, C - Clay, cly - clayey)	COMMENTS (e.g., N-value, recovery, relative moisture, core run, RQD, % recovered)
			0-0.5 ft: Concrete	Recovery = 50%
1		0.0	0.5-8 ft: Black HFM (coal, cinder, brick, ash), fmc, trace angular gravel, loose, dry	Odor = None
	SB-107			Staining = None
2	FILL	0.0		
	1-6			
3	10:30	0.0		
4		0.0		
				Recovery = 60%
5		0.0		Odor = Methane / Sulfur
				Staining = None
6		0.0		
7				
	SB-107	0.0	8-10 ft: Dark brown CLAY, trace roots and wood, soft, plastic, moist	
8	NATIVE			
	8-10	0.1		
9	10:50			
			10-15 ft: No recovery	Recovery = 0%
10				Odor = None
				Staining = None
11				
12				
13				
14				
			15 ft: End of borehole	
15				
16				
17				
18				
19				
20				
21				
22				
23				

C&S Engineers, Inc.
499 Col Eileen Collins Blvd
Syracuse, New York 13212
Phone: 315-455-2000
Fax: 315-455-9667
www.cscos.com

BORING LOG

Boring No.	**SB-108**
Sheet 1 of:	1
Project No.:	AB2.002.002
Surface Elev.:	
Datum:	
Start Date:	11/25/24
Finish Date:	11/25/24
Inspector:	CD / HH

Project Name:	1153-69 West Fayette Street BCP Site Remedial Investigation								
Location:	Syracuse, NY								
Client:	1153 Owner LLC								
Drilling Firm:	SES								
Groundwater		**Depth**	**Date & Time**	**Drill Rig:**	GeoProbe 6011DT				
While Drilling:				**Casing:**		**Rock Core:**		**Undist:**	
Before Casing Removal:				**Sampler:**		**Other:**			
After Casing Removal:				**Hammer:**					

(N -- No. of blows to drive sampler 12" w/140 lb. hammer falling 30" ASTM D-1586, Standard Penetration Test)

Depth (ft)	Sample No.	PID Reading (ppm)	MATERIAL DESCRIPTION (c - coarse, m - medium, f - fine; a - and - 35-50%, s - some - 20-35%, l - little - 10-20%, t - trace - 0-10%; S - Sand, $ - Silt, G - Gravel, C - Clay, cly - clayey)	COMMENTS (e.g., N-value, recovery, relative moisture, core run, RQD, % recovered)
			0-0.5 ft: Concrete	Recovery = 50%
1		0.0	0.5-8 ft: Black HFM (coal, cinder, brick, ash), fmc, loose, dry	Odor = None
	SB-108			Staining = None
2	FILL	0.0		
	0.5-8			
3	9:50	0.0		
4		0.0		
				Recovery = 50%
5		0.0		Odor = Methane / Sulfur
				Staining = None
6		0.0		
7				
	SB-108	0.0	8-9.5 ft: Dark brown silty CLAY, soft, semi-plastic, moist	
8	NATIVE			
	8-15	0.0		
9	9:55		9.5-10 ft: Dark brown silty CLAY, trace grey fmc cinders, soft, semi-plastic, moist	
			10-10.5 ft: Dark brown angular GRAVEL and brick, trace silt, loose, wet	Recovery = 50%
10		0.0	10.5 - 15 ft: Dark brown silty CLAY, soft, semi-plastic, wet	Odor = Methane / Sulfur
				Staining = None
11		0.0		
12				
		0.0		
13				
		0.5		
14				
			15 ft: End of borehole	
15				
16				
17				
18				
19				
20				
21				
22				
23				

C&S Engineers, Inc.
499 Col Eileen Collins Blvd
Syracuse, New York 13212
Phone: 315-455-2000
Fax: 315-455-9667
www.cscos.com

BORING LOG

Boring No.	**SB-109**
Sheet 1 of:	1
Project No.:	AB2.002.002
Surface Elev.:	
Datum:	
Start Date:	11/25/24
Finish Date:	11/25/24
Inspector:	CD / HH

Project Name:	1153-69 West Fayette Street BCP Site Remedial Investigation								
Location:	Syracuse, NY								
Client:	1153 Owner LLC								
Drilling Firm:	SES								
Groundwater		**Depth**	**Date & Time**	**Drill Rig:**	GeoProbe 6011DT				
While Drilling:				**Casing:**		**Rock Core:**		**Undist:**	
Before Casing Removal:				**Sampler:**		**Other:**			
After Casing Removal:				**Hammer:**					

(N -- No. of blows to drive sampler 12" w/140 lb. hammer falling 30" ASTM D-1586, Standard Penetration Test)

c - coarse
m - medium
f - fine

a - and - 35-50%
s - some - 20-35%
l - little - 10-20%
t - trace - 0-10%

S - Sand, $ - Silt, G - Gravel, C - Clay, cly - clayey

Depth (ft)	Sample No.	PID Reading (ppm)	MATERIAL DESCRIPTION	COMMENTS (e.g., N-value, recovery, relative moisture, core run, RQD, % recovered)
			0-1 ft: Grey asphalt / subbase	Recovery = 60%
1		0.0	1-5 ft: Black HFM (coal, cinder, brick, ash), fmc, loose, moist	Odor = None
	SB-109			Staining = None
2	FILL	0.0		
	1-5			
3	13:55	0.0		
4		0.0		
			5-8 ft: Black HFM (coal, cinder, brick, ash), fmc, loose, saturated	Recovery = 60%
5		0.0		Odor = Methane / Sulfur
				Staining = None
6		2.0		
	SB-109		7-10 ft: Dark brown SILT and CLAY, trace roots, soft, semi-plastic, moist	
7	NATIVE			
	7-10	9.5		
8	14:05			
		0.0		
9				
			10-12 ft: Brown fm SAND, some mc angular gravel, loose, wet	Recovery = 40%
10		0.0		Odor = None
				Staining = None
11		0.0		
			12-15 ft: Dark brown CLAY, trace silt, dense, plastic, moist	
12				
		0.0		
13				
		0.0		
14				
			15 ft: End of borehole	
15				
16				
17				
18				
19				
20				
21				
22				
23				

C&S Engineers, Inc.
499 Col Eileen Collins Blvd
Syracuse, New York 13212
Phone: 315-455-2000
Fax: 315-455-9667
www.cscos.com

BORING LOG

Boring No.	**SB-110**
Sheet 1 of:	1
Project No.:	AB2.002.002
Surface Elev.:	
Datum:	
Start Date:	11/25/24
Finish Date:	11/25/24
Inspector:	CD / HH

Project Name:	1153-69 West Fayette Street BCP Site Remedial Investigation								
Location:	Syracuse, NY								
Client:	1153 Owner LLC								
Drilling Firm:	SES								
Groundwater		**Depth**	**Date & Time**	**Drill Rig:**	GeoProbe 6011DT				
While Drilling:				**Casing:**		**Rock Core:**		**Undist:**	
Before Casing Removal:				**Sampler:**		**Other:**			
After Casing Removal:				**Hammer:**					

(N -- No. of blows to drive sampler 12" w/140 lb. hammer falling 30" ASTM D-1586, Standard Penetration Test)

c - coarse
m - medium
f - fine

MATERIAL DESCRIPTION
S - Sand, $ - Silt, G - Gravel, C - Clay, cly - clayey

a - and - 35-50%
s - some - 20-35%
l - little - 10-20%
t - trace - 0-10%

Depth (ft)	Sample No.	PID Reading (ppm)	MATERIAL DESCRIPTION	COMMENTS (e.g., N-value, recovery, relative moisture, core run, RQD, % recovered)
			0-1 ft: Grey asphalt / subbase	Recovery = 60%
1		0.0	1-7 ft: Black HFM (coal, cinder, brick, ash, slag), fmc, loose, moist	Odor = None
	SB-110			Staining = None
2	FILL	0.0		
	1-7			
3	14:10	0.0		
4		0.0		
				Recovery = 60%
5		0.0		Odor = None
				Staining = None
6		0.0		
			7-10 ft: Grey HFM (ash, coal), fmc, loose, saturated	
7				
		0.0		
8				
		0.0		
9				
			10-14 ft: Black HFM (coal, cinder, brick, ash, slag), fmc, loose, wet	Recovery = 60%
10		0.0		Odor = None
				Staining = None
11		0.0		
12				
		0.0		
13				
		2.0	14-15 ft: Dark brown fm SAND, trace mc sand, trace roots, loose, wet	
14				
	SB-110		15-16 ft: Dark brown SILT, some f sand and broken shells, loose, wet	Recovery = 60%
15	NATIVE	45.3		Odor = Methane / Sulfur
	15-20		16-18 ft: Dark brown SILT, trace clay, trace mc gravel, loose, saturated	Staining = None
16	14:30	12.4		
	DUP-02	(HS: 0.3)		
17				
		17.5	18-20 ft: Dark brown CLAY, trace silt, dense, moist	
18				
19				
			20 ft: End of borehole	
20				
21				
22				
23				

C&S Engineers, Inc.
499 Col Eileen Collins Blvd
Syracuse, New York 13212
Phone: 315-455-2000
Fax: 315-455-9667
www.cscos.com

BORING LOG

Boring No.	**SB-111**
Sheet 1 of:	1
Project No.:	AB2.002.002
Surface Elev.:	
Datum:	
Start Date:	11/26/24
Finish Date:	11/26/24
Inspector:	CD / HH

Project Name:	1153-69 West Fayette Street BCP Site Remedial Investigation								
Location:	Syracuse, NY								
Client:	1153 Owner LLC								
Drilling Firm:	SES								
Groundwater		**Depth**	**Date & Time**	**Drill Rig:**	GeoProbe 6011DT				
While Drilling:				**Casing:**		**Rock Core:**		**Undist:**	
Before Casing Removal:				**Sampler:**		**Other:**			
After Casing Removal:				**Hammer:**					

(N -- No. of blows to drive sampler 12" w/140 lb. hammer falling 30" ASTM D-1586, Standard Penetration Test)

Depth (ft)	Sample No.	PID Reading (ppm)	MATERIAL DESCRIPTION (c - coarse, m - medium, f - fine; a - and - 35-50%, s - some - 20-35%, l - little - 10-20%, t - trace - 0-10%; S - Sand, $ - Silt, G - Gravel, C - Clay, cly - clayey)	COMMENTS (e.g., N-value, recovery, relative moisture, core run, RQD, % recovered)
			0-2 ft: Black HFM (coal, cinder, brick, ash), fmc, loose, moist	Recovery = 30%
1		0.0		Odor = None
	SB-111		2-3 ft: Brown SILT, little fm sand, dense, moist	Staining = None
2	FILL	0.0		
	2-8		3-8 ft: Black HFM (coal, cinder, brick, ash), fmc, loose, moist	
3	12:30	0.0		
	DUP-03			
4		0.0		
				Recovery = 30%
5		0.0		Odor = None
				Staining = None
6		0.0		
7				
		0.0	8-9 ft: Black / brown CLAY, little silt, soft, plastic, wet	
8				
		0.0	9-15 ft: Black / grey mc SAND and fm GRAVEL, loose, wet	
9				
	SB-111			Recovery = 20%
10	NATIVE	0.0		Odor = None
	9-15			Staining = None
11	12:35	0.0		
12				
		0.0		
13				
		0.0		
14				
			15-17 ft: Black / grey mc SAND and fm GRAVEL, loose, saturated	Recovery = 100%
15		0.0		Odor = None
				Staining = None
16		0.0		
			17-20 ft: Brown CLAY, trace silt, trace wood, plastic, soft, wet	
17				
		0.0		
18				
		0.0		
19				
			20 ft: End of borehole	
20				
21				
22				
23				

C&S Engineers, Inc.
499 Col Eileen Collins Blvd
Syracuse, New York 13212
Phone: 315-455-2000
Fax: 315-455-9667
www.cscos.com

BORING LOG

Boring No.	**SB-112**
Sheet 1 of:	1
Project No.:	AB2.002.002
Surface Elev.:	
Datum:	
Start Date:	11/26/24
Finish Date:	11/26/24
Inspector:	CD / HH

Project Name:	1153-69 West Fayette Street BCP Site Remedial Investigation								
Location:	Syracuse, NY								
Client:	1153 Owner LLC								
Drilling Firm:	SES								
Groundwater		**Depth**	**Date & Time**	**Drill Rig:**	GeoProbe 6011DT				
While Drilling:				**Casing:**		**Rock Core:**		**Undist:**	
Before Casing Removal:				**Sampler:**		**Other:**			
After Casing Removal:				**Hammer:**					

(N -- No. of blows to drive sampler 12" w/140 lb. hammer falling 30" ASTM D-1586, Standard Penetration Test)

Depth (ft)	Sample No.	PID Reading (ppm)	MATERIAL DESCRIPTION (c - coarse, m - medium, f - fine; a - and - 35-50%, s - some - 20-35%, l - little - 10-20%, t - trace - 0-10%; S - Sand, $ - Silt, G - Gravel, C - Clay, cly - clayey)	COMMENTS (e.g., N-value, recovery, relative moisture, core run, RQD, % recovered)
			0-1 ft: Black topsoil, f SAND, trace HFM, loose, moist	Recovery = 80%
1		0.0	1-10 ft: Black HFM (coal, cinder, brick, ash, slag), fmc, loose, moist	Odor = None
	SB-112			Staining = None
2	FILL	0.0		
	2-10			
3	9:30	0.0		
	MS-03			
4	MSD-03	0.0		
				Recovery = 50%
5		0.0		Odor = None
				Staining = None
6		0.0		
7				
		0.0		
8				
		0.0		
9				
			10-13 ft: Black mc angular and smooth GRAVEL, some m sand, loose, wet	Recovery = 80%
10		0.0		Odor = Petroleum
	SB-112	(HS:4.5)		Staining = Petroleum
11	NATIVE	0.0		
	11-14			
12	9:55			
		58.7	13-15 ft: Dark brown SILT, little clay, soft, semi-plastic, wooden rail tie, wet	
13		(HS: 9.5)		
		46.2		
14				
			15 ft: End of borehole	
15				
16				
17				
18				
19				
20				
21				
22				
23				

C&S Engineers, Inc.
499 Col Eileen Collins Blvd
Syracuse, New York 13212
Phone: 315-455-2000
Fax: 315-455-9667
www.cscos.com

BORING LOG

Boring No.	**SB-112A**
Sheet 1 of:	1
Project No.:	AB2.002.002
Surface Elev.:	
Datum:	
Start Date:	11/26/24
Finish Date:	11/26/24
Inspector:	CD / HH

Project Name:	1153-69 West Fayette Street BCP Site Remedial Investigation
Location:	Syracuse, NY
Client:	1153 Owner LLC
Drilling Firm:	SES

Groundwater	Depth	Date & Time	Drill Rig:	GeoProbe 6011DT		
While Drilling:			**Casing:**		**Rock Core:**	**Undist:**
Before Casing Removal:			**Sampler:**		**Other:**	
After Casing Removal:			**Hammer:**			

(N -- No. of blows to drive sampler 12" w/140 lb. hammer falling 30" ASTM D-1586, Standard Penetration Test)

c - coarse
m - medium
f - fine

MATERIAL DESCRIPTION
S - Sand, $ - Silt, G - Gravel, C - Clay, cly - clayey

a - and - 35-50%
s - some - 20-35%
l - little - 10-20%
t - trace - 0-10%

Depth (ft)	Sample No.	PID Reading (ppm)	MATERIAL DESCRIPTION	COMMENTS (e.g., N-value, recovery, relative moisture, core run, RQD, % recovered)
			0-1 ft: Black topsoil, f SAND, trace HFM, loose, moist	Recovery = 80%
1		0.0	1-10 ft: Black HFM (coal, cinder, brick, ash, slag, cement, rock), fmc, loose, moist	Odor = None
				Staining = None
2		0.0		
3		1.8		
			4 ft: Pieces of possible cement floor	
4		1.0		
				Recovery = 50%
5		1.2		Odor = None
	SB-112A	(HS: 1.4)		Staining = None
6	FILL	2.2		
	6-8			
7	10:10			
		0.5		
8				
		0.2		
9				
	SB-112A		10-13 ft: Black mc angular and smooth GRAVEL, some m sand, loose, wet	Recovery = 50%
10	NATIVE	0.2		Odor = Petroleum
	10-13			Staining = Petroleum
11	10:15	45.0		
		(HS: 22.2)		
12				
		8.5	13-15 ft: Dark brown SILT, little clay, soft, semi-plastic, wooden rail tie, wet	
13				
		21.0		
14				
			15 ft: End of borehole	
15				
16				
17				
18				
19				
20				
21				
22				
23				

C&S Engineers, Inc.
499 Col Eileen Collins Blvd
Syracuse, New York 13212
Phone: 315-455-2000
Fax: 315-455-9667
www.cscos.com

BORING LOG

Boring No.	**SB-112B**
Sheet 1 of:	1
Project No.:	AB2.002.002
Surface Elev.:	
Datum:	
Start Date:	11/26/24
Finish Date:	11/26/24
Inspector:	CD / HH

Project Name:	1153-69 West Fayette Street BCP Site Remedial Investigation
Location:	Syracuse, NY
Client:	1153 Owner LLC
Drilling Firm:	SES

Groundwater	Depth	Date & Time	Drill Rig:	GeoProbe 6011DT		
While Drilling:			**Casing:**		**Rock Core:**	**Undist:**
Before Casing Removal:			**Sampler:**		**Other:**	
After Casing Removal:			**Hammer:**			

(N -- No. of blows to drive sampler 12" w/140 lb. hammer falling 30" ASTM D-1586, Standard Penetration Test)

Depth (ft)	Sample No.	PID Reading (ppm)	MATERIAL DESCRIPTION (c - coarse, m - medium, f - fine; a - and - 35-50%, s - some - 20-35%, l - little - 10-20%, t - trace - 0-10%; S - Sand, $ - Silt, G - Gravel, C - Clay, cly - clayey)	COMMENTS (e.g., N-value, recovery, relative moisture, core run, RQD, % recovered)
			0-1 ft: Black topsoil, f SAND, trace HFM, loose, moist	Recovery = 50%
1		0.0	1-9 ft: Black HFM (coal, cinder, brick, ash, slag), fmc, loose, moist	Odor = None
				Staining = None
2		0.3		
3		0.7		
		(HS:0.3)		
4		0.7		
				Recovery = 50%
5		0.0		Odor = None
				Staining = None
6		4.1		
7	SB-112B FILL 7-9 10:35			
		0.0		
8				
		0.0	9-11 ft: Black / brown SILT, some fm sand, trace HFM, loose, moist	
9				
	SB-112B			Recovery = 90%
10	NATIVE	0.6		Odor = Slight Petroleum
	11-13		11-13 ft: Black mc angular and smooth GRAVEL, some m sand, loose, saturated	Staining = None
11	10:40	0.4		
12				
		8.4	13-15 ft: Dark brown SILT, little clay, soft, semi-plastic, wooden rail tie, wet	
13		(HS: 4.0)		
		60.1		
14				
			15 ft: End of borehole	
15				
16				
17				
18				
19				
20				
21				
22				
23				

C&S Engineers, Inc.
499 Col Eileen Collins Blvd
Syracuse, New York 13212
Phone: 315-455-2000
Fax: 315-455-9667
www.cscos.com

BORING LOG

Boring No.	**SB-112C**
Sheet 1 of:	1
Project No.:	AB2.002.002
Surface Elev.:	
Datum:	
Start Date:	11/26/24
Finish Date:	11/26/24
Inspector:	CD / HH

Project Name:	1153-69 West Fayette Street BCP Site Remedial Investigation								
Location:	Syracuse, NY								
Client:	1153 Owner LLC								
Drilling Firm:	SES								
Groundwater		**Depth**	**Date & Time**	**Drill Rig:**	GeoProbe 6011DT				
While Drilling:				**Casing:**		**Rock Core:**		**Undist:**	
Before Casing Removal:				**Sampler:**		**Other:**			
After Casing Removal:				**Hammer:**					

(N -- No. of blows to drive sampler 12" w/140 lb. hammer falling 30" ASTM D-1586, Standard Penetration Test)

Depth (ft)	Sample No.	PID Reading (ppm)	MATERIAL DESCRIPTION (c - coarse, m - medium, f - fine; a - and - 35-50%, s - some - 20-35%, l - little - 10-20%, t - trace - 0-10%; S - Sand, $ - Silt, G - Gravel, C - Clay, cly - clayey)	COMMENTS (e.g., N-value, recovery, relative moisture, core run, RQD, % recovered)
			0-1 ft: Black topsoil, f SAND, trace HFM, loose, moist	Recovery = 50%
1		0.0	1-9 ft: Black HFM (coal, cinder, brick, ash, slag), fmc, loose, moist	Odor = None
				Staining = None
2		0.0		
3		0.0		
4		0.0		
				Recovery = 50%
5		0.0		Odor = None
				Staining = None
6		0.0		
7	SB-112C FILL 7-9 11:05			
		0.2		
8		(HS: 5.9)		
		1.3	9-10 ft: Black / brown SILT, some fm sand, trace HFM, loose, moist	
9				
			10-11 ft: Black / grey CLAY, trace silt, soft, plastic, wet	Recovery = 50%
10		0.2		Odor = Petroleum
	SB-112C		11-15 ft: Black mc angular and smooth GRAVEL, some m sand, loose, saturated	Staining = Petroleum
11	NATIVE 11-15 11:00	4.1		
12		55.8		
		(HS: 13.9)		
13				
		38.5		
14			15 ft: Wooden rail tie	
			15 ft: End of borehole	
15				
16				
17				
18				
19				
20				
21				
22				
23				

C&S Engineers, Inc.
499 Col Eileen Collins Blvd
Syracuse, New York 13212
Phone: 315-455-2000
Fax: 315-455-9667
www.cscos.com

BORING LOG

Boring No.	**SB-113**
Sheet 1 of:	1
Project No.:	AB2.002.002
Surface Elev.:	
Datum:	
Start Date:	11/26/24
Finish Date:	11/26/24
Inspector:	CD / HH

Project Name:	1153-69 West Fayette Street BCP Site Remedial Investigation								
Location:	Syracuse, NY								
Client:	1153 Owner LLC								
Drilling Firm:	SES								
Groundwater		**Depth**	**Date & Time**	**Drill Rig:**	GeoProbe 6011DT				
While Drilling:				**Casing:**		**Rock Core:**		**Undist:**	
Before Casing Removal:				**Sampler:**		**Other:**			
After Casing Removal:				**Hammer:**					

(N -- No. of blows to drive sampler 12" w/140 lb. hammer falling 30" ASTM D-1586, Standard Penetration Test)

Depth (ft)	Sample No.	PID Reading (ppm)	MATERIAL DESCRIPTION c - coarse, m - medium, f - fine a - and - 35-50%, s - some - 20-35%, l - little - 10-20%, t - trace - 0-10% S - Sand, $ - Silt, G - Gravel, C - Clay, cly - clayey	COMMENTS (e.g., N-value, recovery, relative moisture, core run, RQD, % recovered)
			0-9 ft: Black HFM (coal, cinder, brick, ash, slag), fmc, loose, moist	Recovery = 50%
1		0.0		Odor = None
				Staining = None
2		0.0		
	SB-113			
3	FILL	0.0		
	3-10			
4	8:40	0.0		
				Recovery = 30%
5		0.0		Odor = None
				Staining = None
6		0.0		
7				
		0.0		
8				
		0.0	9-10 ft: Black HFM (coal, cinder, brick, ash, slag), fmc, loose, wet	
9				
	SB-113		10-12 ft: Black mc angular and smooth GRAVEL, some m sand, loose, wet	Recovery = 30%
10	NATIVE	36.8		Odor = Petroleum
	10-15			Staining = None
11	9:10	45.8		
		(HS: 42.8)	12-15 ft: Dark brown SILT, little clay, wooden rail tie, soft, semi-plastic, moist	
12				
13		36.3		
14				
			15 ft: End of borehole	
15				
16				
17				
18				
19				
20				
21				
22				
23				

C&S Engineers, Inc.
499 Col Eileen Collins Blvd
Syracuse, New York 13212
Phone: 315-455-2000
Fax: 315-455-9667
www.cscos.com

BORING LOG

Boring No.	**SB-114**
Sheet 1 of:	1
Project No.:	AB2.002.002
Surface Elev.:	
Datum:	
Start Date:	11/25/24
Finish Date:	11/25/24
Inspector:	CD / HH

Project Name:	1153-69 West Fayette Street BCP Site Remedial Investigation								
Location:	Syracuse, NY								
Client:	1153 Owner LLC								
Drilling Firm:	SES								
Groundwater		**Depth**	**Date & Time**	**Drill Rig:**	GeoProbe 6011DT				
While Drilling:				**Casing:**		**Rock Core:**		**Undist:**	
Before Casing Removal:				**Sampler:**		**Other:**			
After Casing Removal:				**Hammer:**					

(N -- No. of blows to drive sampler 12" w/140 lb. hammer falling 30" ASTM D-1586, Standard Penetration Test)

c - coarse
m - medium
f - fine

a - and - 35-50%
s - some - 20-35%
l - little - 10-20%
t - trace - 0-10%

S - Sand, $ - Silt, G - Gravel, C - Clay, cly - clayey

Depth (ft)	Sample No.	PID Reading (ppm)	MATERIAL DESCRIPTION	COMMENTS (e.g., N-value, recovery, relative moisture, core run, RQD, % recovered)
			0-1 ft: Black asphalt / subbase	Recovery = 40%
1		0.0	1-10 ft: Black HFM (coal, cinder, brick, ash, slag, glass), fmc, loose, moist	Odor = None
	SB-114			Staining = None
2	FILL	0.0		
	1-5			
3	14:50	0.0		
4		0.0		
				Recovery = 30%
5		0.0		Odor = None
				Staining = None
6		0.0		
7				
		0.0		
8				
		0.0		
9				
			10-12 ft: HFM (brick), fmc, loose, moist	Recovery = 40%
10		0.0		Odor = None
				Staining = None
11		0.0		
			12-15 ft: Grey mc SAND, some silt, trace mc gravel, trace wood, loose, saturated	
12				
		0.0		
13				
		0.0		
14				
15	SB-114		15-20 ft: Grey mc SAND, some silt, trace mc smooth gravel, very loose, saturated	Recovery = 40%
	NATIVE	0.0		Odor = None
	12-20			Staining = None
16	14:55	0.0		
17				
		0.0		
18				
		0.0		
19				
			20 ft: End of borehole	
20				
21				
22				
23				

C&S Engineers, Inc.
499 Col Eileen Collins Blvd
Syracuse, New York 13212
Phone: 315-455-2000
Fax: 315-455-9667
www.cscos.com

BORING LOG

Boring No.	**SB-115**
Sheet 1 of:	1
Project No.:	AB2.002.002
Surface Elev.:	
Datum:	
Start Date:	11/26/24
Finish Date:	11/26/24
Inspector:	CD / HH

Project Name:	1153-69 West Fayette Street BCP Site Remedial Investigation								
Location:	Syracuse, NY								
Client:	1153 Owner LLC								
Drilling Firm:	SES								
Groundwater		**Depth**	**Date & Time**	**Drill Rig:**	GeoProbe 6011DT				
While Drilling:				**Casing:**		**Rock Core:**		**Undist:**	
Before Casing Removal:				**Sampler:**		**Other:**			
After Casing Removal:				**Hammer:**					

(N -- No. of blows to drive sampler 12" w/140 lb. hammer falling 30" ASTM D-1586, Standard Penetration Test)

Depth (ft)	Sample No.	PID Reading (ppm)	MATERIAL DESCRIPTION c - coarse, m - medium, f - fine S - Sand, $ - Silt, G - Gravel, C - Clay, cly - clayey a - and - 35-50%, s - some - 20-35%, l - little - 10-20%, t - trace - 0-10%	COMMENTS (e.g., N-value, recovery, relative moisture, core run, RQD, % recovered)
			0-10 ft: Black HFM (coal, cinder, brick, ash, slag, wood), fmc, loose, moist	Recovery = 50%
1		0.0		Odor = None
				Staining = None
2		0.0		
	SB-115			
3	FILL	0.0		
	3-8	(HS: 0.5)		
4	8:05	14.5		
				Recovery = 30%
5		0.3		Odor = None
				Staining = None
6		0.4		
7				
		0.3		
8				
		0.3		
9				
			10-14 ft: Dark brown SILT and CLAY, soft, semi-plastic, moist	Recovery = 30%
10		0.4		Odor = Methane / Sulfur
				Staining = None
11				
		9.0		
12				
	SB-115			
13	NATIVE	0.0		
	13-20		14-15 ft: Dark brown CLAY, trace f sand, soft, plastic, wet	
14	8:15			
	MS-02		15-20 ft: Grey CLAY and fm SAND, dense, plastic, wet	Recovery = 30%
15	MSD-02	0.0		Odor = None
				Staining = None
16		0.0		
17				
		0.0		
18				
		0.0		
19				
			20 ft: End of borehole	
20				
21				
22				
23				

C&S Engineers, Inc.
499 Col Eileen Collins Blvd
Syracuse, New York 13212
Phone: 315-455-2000
Fax: 315-455-9667
www.cscos.com

BORING LOG

Boring No.	**SB-116**
Sheet 1 of:	1
Project No.:	AB2.002.002
Surface Elev.:	
Datum:	
Start Date:	11/26/24
Finish Date:	11/26/24
Inspector:	CD / HH

Project Name:	1153-69 West Fayette Street BCP Site Remedial Investigation								
Location:	Syracuse, NY								
Client:	1153 Owner LLC								
Drilling Firm:	SES								
Groundwater		**Depth**	**Date & Time**	**Drill Rig:**	GeoProbe 6011DT				
While Drilling:				**Casing:**		**Rock Core:**		**Undist:**	
Before Casing Removal:				**Sampler:**		**Other:**			
After Casing Removal:				**Hammer:**					

(N -- No. of blows to drive sampler 12" w/140 lb. hammer falling 30" ASTM D-1586, Standard Penetration Test)

Depth (ft)	Sample No.	PID Reading (ppm)	MATERIAL DESCRIPTION (c - coarse, m - medium, f - fine; S - Sand, $ - Silt, G - Gravel, C - Clay, cly - clayey; a - and - 35-50%, s - some - 20-35%, l - little - 10-20%, t - trace - 0-10%)	COMMENTS (e.g., N-value, recovery, relative moisture, core run, RQD, % recovered)
			0-1 ft: Black mc angular GRAVEL, some fm sand, loose, moist	Recovery = 40%
1		0.0	1-4 ft: Brick / concrete debris	Odor = None
				Staining = None
2		0.0		
3		0.0		
	SB-116		4-5 ft: Black HFM (coal, cinder, brick, ash, slag), fmc, loose, moist	
4	FILL	0.0		
	4-7		5-7 ft: Brown HFM (coal, cinder, brick, ash, slag), fmc, loose, moist	Recovery = 80%
5	11:25	0.0		Odor = None
				Staining = None
6		0.0		
	SB-116		7-10 ft: Black / brown SILT, trace clay, some roots, dense, semi-plastic, moist	
7	NATIVE			
	7-10	0.0		
8	11:30			
		0.0		
9				
			10-11 ft: Dark brown SILT, little clay, trace f sand, soft, wet	Recovery = 80%
10		2.0		Odor = None
			11-14 ft: Grey CLAY, soft, plastic, wet	Staining = None
11		5.0		
12				
		5.7		
13				
		6.8	14-15 ft: Dark brown SILT and fm SAND, trace clay, wood, wet	
14				
			15 ft: End of borehole	
15				
16				
17				
18				
19				
20				
21				
22				
23				

C&S Engineers, Inc.	BORING LOG	Boring No.	SB-117
499 Col Eileen Collins Blvd Syracuse, New York 13212 Phone: 315-455-2000 Fax: 315-455-9667 www.cscos.com		Sheet 1 of:	1
		Project No.:	AB2.002.002

Project Name:	1153-69 West Fayette Street BCP Site Remedial Investigation	**Surface Elev.:**	
Location:	Syracuse, NY	**Datum:**	
Client:	1153 Owner LLC	**Start Date:**	11/26/24
Drilling Firm:	SES	**Finish Date:**	11/26/24
Groundwater	**Depth** / **Date & Time**	**Drill Rig:** GeoProbe 6011DT	**Inspector:** CD / HH
While Drilling:		**Casing:** / **Rock Core:** / **Undist:**	
Before Casing Removal:		**Sampler:** / **Other:**	
After Casing Removal:		**Hammer:**	

(N -- No. of blows to drive sampler 12" w/140 lb. hammer falling 30" ASTM D-1586, Standard Penetration Test)

Depth (ft)	Sample No.	PID Reading (ppm)	MATERIAL DESCRIPTION c - coarse, m - medium, f - fine a - and - 35-50%, s - some - 20-35%, l - little - 10-20%, t - trace - 0-10% S - Sand, $ - Silt, G - Gravel, C - Clay, cly - clayey	COMMENTS (e.g., N-value, recovery, relative moisture, core run, RQD, % recovered)
			0-1 ft: Asphalt / gravel / wood chips	Recovery = 30%
1		0.0	1-7 ft: Black HFM (coal, cinder, brick, ash, slag), fmc, loose, moist	Odor = None
				Staining = None
2		0.0		
	SB-117			
3	FILL	0.0		
	S-45358			
4	12:50	0.0		
				Recovery = 30%
5		0.0		Odor = None
				Staining = None
6		0.0		
			7-10 ft: Black HFM (coal, cinder, brick, ash, slag), fmc, loose, wet	
7				
		0.0		
8				
		0.0		
9				
			10-12 ft: Black GRAVEL, loose, saturated	Recovery = 40%
10		0.0		Odor = None
				Staining = None
11		0.0		
	SB-117		12-13 ft: Dark brown CLAY, soft, plastic, wet	
12	NATIVE			
	12-15	0.0	13-15 ft: Dark brown CLAY, little silt, trace wood / roots, loose, wet	
13	12:55			
		0.0		
14				
			15 ft: End of borehole	
15				
16				
17				
18				
19				
20				
21				
22				
23				

C&S Engineers, Inc.
499 Col Eileen Collins Blvd
Syracuse, New York 13212
Phone: 315-455-2000
Fax: 315-455-9667
www.cscos.com

BORING LOG

Boring No.	**SB-118**
Sheet 1 of:	1
Project No.:	AB2.002.002
Surface Elev.:	
Datum:	
Start Date:	11/26/24
Finish Date:	11/26/24
Inspector:	CD / HH

Project Name:	1153-69 West Fayette Street BCP Site Remedial Investigation								
Location:	Syracuse, NY								
Client:	1153 Owner LLC								
Drilling Firm:	SES								
Groundwater		**Depth**	**Date & Time**	**Drill Rig:**	GeoProbe 6011DT				
While Drilling:				**Casing:**		**Rock Core:**		**Undist:**	
Before Casing Removal:				**Sampler:**		**Other:**			
After Casing Removal:				**Hammer:**					

(N -- No. of blows to drive sampler 12" w/140 lb. hammer falling 30" ASTM D-1586, Standard Penetration Test)

Depth (ft)	Sample No.	PID Reading (ppm)	MATERIAL DESCRIPTION (c - coarse, m - medium, f - fine; a - and - 35-50%, s - some - 20-35%, l - little - 10-20%, t - trace - 0-10%; S - Sand, $ - Silt, G - Gravel, C - Clay, cly - clayey)	COMMENTS (e.g., N-value, recovery, relative moisture, core run, RQD, % recovered)
			0-1 ft: Black topsoil	Recovery = 50%
1	SB-118	0.0	1-10 ft: Black HFM (coal, cinder, brick, ash, slag), fmc, loose, moist	Odor = None
	FILL			Staining = None
2	1-5	0.0		
	13:15			
3		0.0		
4		0.0		
				Recovery = 20%
5		0.0		Odor = None
				Staining = None
6		0.0		
7				
		0.0		
8				
		0.0		
9				
	SB-118		10-14 ft: Dark brown CLAY, little silt, roots, soft, wet	Recovery = 50%
10	NATIVE	0.0		Odor = Methane / Sulfur
	10-14			Staining = None
11	13:25	0.0		
12				
		0.0		
13				
		1.5	14-15 ft: Wooden rail tie	
14				
			15 ft: End of borehole	
15				
16				
17				
18				
19				
20				
21				
22				
23				

Appendix C

Groundwater Monitoring Well Construction Logs

C&S Engineers, Inc.
499 Col Eileen Collins Blvd
Syracuse, NY 13212
Phone: 315-455-2000
Fax: 315-455-9667
www.cscos.com

GROUNDWATER OBSERVATION WELL CONSTRUCTION LOG


Well No.	**MW-101**
Project No.:	AB2.002.002
Surface Elev.:	
Datum:	
Start Date:	12/5/24
Finish Date:	12/6/24
Inspector:	CD

Project Name:	1153-69 West Fayette Street BCP Site Remedial Investigation
Location:	Syracuse, NY
Client:	1153 Owner LLC
Drilling Firm:	SES

Drill Rig:	GeoProbe 6011DT	**Casing:**	Auger

Notes: (provide description of observation well location, method of construction, development method and any other information)

- Soil cuttings put on poly on the south side of the Site.
- Got refusal at 14 feet bgs in two different locations. Set well at 14 feet bgs with 10 feet of screen. The screen will still straddle the water table.
- Manhole installed on 12/6/24.

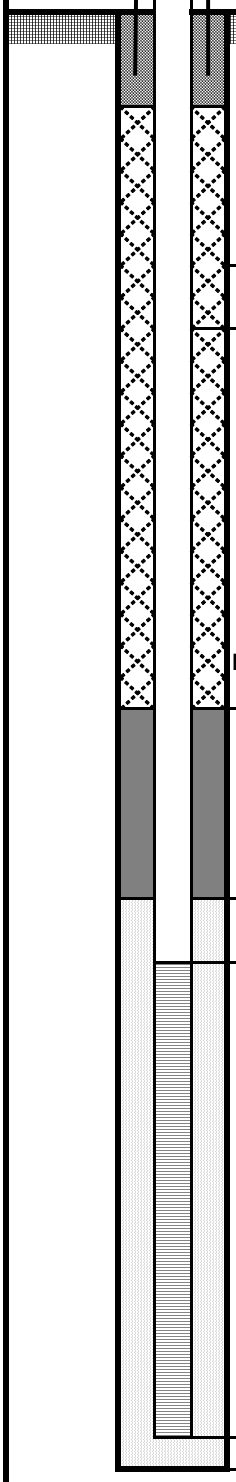

0'-0" Top Protective Casing
Top of Riser

0'-0" Ground Surface

Surface Backfill Material
- [ ] Soil Cuttings
- [ ] Bentonite Slurry
- [ ] Cement/Bentonite Grout
- [X] Concrete

4.25" Bore Hole Diameter

2" Well Diameter

Well Material
- [X] PVC
- [ ] Stainless Steel

Backfill Material
- [ ] Soil Cuttings
- [X] Bentonite Slurry
- [ ] Cement/Bentonite Grout
- [ ] Concrete

Depth To:

1' Top of Seal

Seal Material
- [X] Bentonite Chips/Pellets
- [ ] Bentonite Slurry
- [ ] Cement/Bentonite Grout

2' Top of Filter Pack

4' Top of Screen

Screen Slot Size
- [X] 010 in
- [ ] 015 in
- [ ] 020 in
- [ ] 025 in

Filter Material
- [ ] 00 Sand Pack
- [ ] 0 Sand Pack
- [X] 1 Sand Pack
- [ ] 2 Sand Pack
- [ ] 3 Sand Pack
- [ ] 4 Sand Pack

14' Bottom of Screen

14' Bottom of Bore Hole

Groundwater Measurement Data

Date	Time	Depth to Water	Water Elevation	Tide Status
12/6/2024	10:25	10.00	TBD	NA

C&S Engineers, Inc.
499 Col Eileen Collins Blvd
Syracuse, NY 13212
Phone: 315-455-2000
Fax: 315-455-9667
www.cscos.com

GROUNDWATER OBSERVATION WELL CONSTRUCTION LOG


Well No.	**MW-102**
Project No.:	AB2.002.002
Surface Elev.:	
Datum:	
Start Date:	12/2/24
Finish Date:	12/4/24
Inspector:	CD

Project Name:	1153-69 West Fayette Street BCP Site Remedial Investigation
Location:	Syracuse, NY
Client:	1153 Owner LLC
Drilling Firm:	SES

Drill Rig:	GeoProbe 6011DT	**Casing:**	Auger

Notes: (provide description of observation well location, method of construction, development method and any other information)

- **Soil cuttings put on poly on the south side of the Site.**
- **Manhole installed on 12/4/24.**

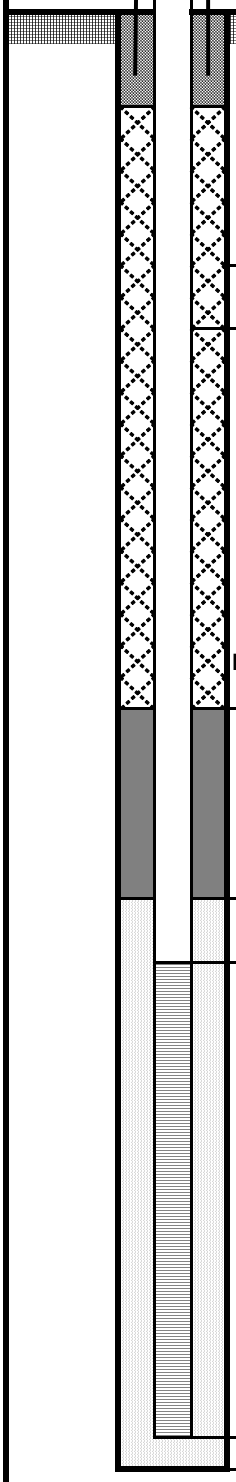

0'-0" Top Protective Casing
Top of Riser

0'-0" Ground Surface

Surface Backfill Material
- [ ] Soil Cuttings
- [ ] Bentonite Slurry
- [ ] Cement/Bentonite Grout
- [X] Concrete

4.25" Bore Hole Diameter

2" Well Diameter

Well Material
- [X] PVC
- [ ] Stainless Steel

Backfill Material
- [ ] Soil Cuttings
- [X] Bentonite Slurry
- [ ] Cement/Bentonite Grout
- [ ] Concrete

Depth To:

1' Top of Seal

Seal Material
- [X] Bentonite Chips/Pellets
- [ ] Bentonite Slurry
- [ ] Cement/Bentonite Grout

3' Top of Filter Pack

5' Top of Screen

Screen Slot Size
- [X] 010 in
- [ ] 015 in
- [ ] 020 in
- [ ] 025 in

Filter Material
- [ ] 00 Sand Pack
- [ ] 0 Sand Pack
- [X] 1 Sand Pack
- [ ] 2 Sand Pack
- [ ] 3 Sand Pack
- [ ] 4 Sand Pack

20' Bottom of Screen

20' Bottom of Bore Hole

Groundwater Measurement Data

Date	Time	Depth to Water	Water Elevation	Tide Status
12/4/2024	7:40	6.87	TBD	NA

C&S Engineers, Inc.
499 Col Eileen Collins Blvd
Syracuse, NY 13212
Phone: 315-455-2000
Fax: 315-455-9667
www.cscos.com

GROUNDWATER OBSERVATION WELL CONSTRUCTION LOG


Well No.	**MW-103**
Project No.:	AB2.002.002
Surface Elev.:	
Datum:	
Start Date:	12/4/24
Finish Date:	12/6/24
Inspector:	CD

Project Name:	1153-69 West Fayette Street BCP Site Remedial Investigation
Location:	Syracuse, NY
Client:	1153 Owner LLC
Drilling Firm:	SES

Drill Rig: GeoProbe 6011DT **Casing:** Auger

Notes: (provide description of observation well location, method of construction, development method and any other information)

- Soil cuttings put on poly on the south side of the Site.
- Manhole installed on 12/6/24.
- Soil cuttings has petroleum odor, staining, and PID readings greater than 10 ppm.

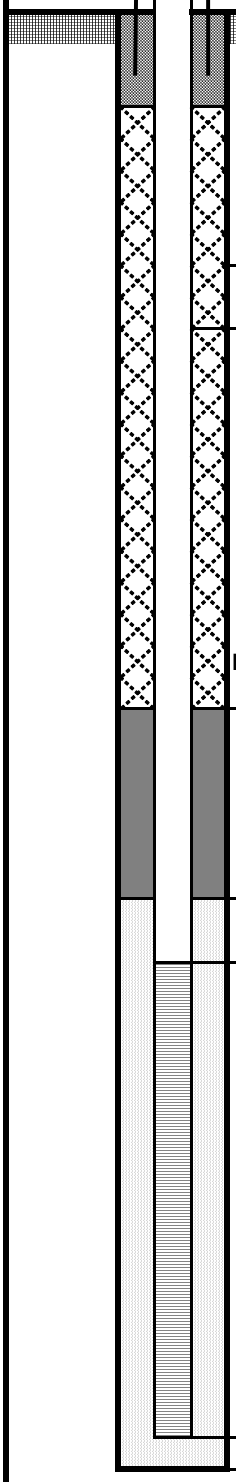

0'-0" Top Protective Casing
Top of Riser

0'-0" Ground Surface

Surface Backfill Material
- [ ] Soil Cuttings
- [ ] Bentonite Slurry
- [ ] Cement/Bentonite Grout
- [X] Concrete

4.25" Bore Hole Diameter

2" Well Diameter

Well Material
- [X] PVC
- [ ] Stainless Steel

Backfill Material
- [ ] Soil Cuttings
- [X] Bentonite Slurry
- [ ] Cement/Bentonite Grout
- [ ] Concrete

Depth To:

1' Top of Seal

Seal Material
- [X] Bentonite Chips/Pellets
- [ ] Bentonite Slurry
- [ ] Cement/Bentonite Grout

3' Top of Filter Pack

5' Top of Screen

Screen Slot Size
- [X] 010 in
- [ ] 015 in
- [ ] 020 in
- [ ] 025 in

Filter Material
- [ ] 00 Sand Pack
- [ ] 0 Sand Pack
- [X] 1 Sand Pack
- [ ] 2 Sand Pack
- [ ] 3 Sand Pack
- [ ] 4 Sand Pack

20' Bottom of Screen

20' Bottom of Bore Hole

Groundwater Measurement Data

Date	Time	Depth to Water	Water Elevation	Tide Status
12/6/2024	8:30	11.19	TBD	NA

C&S Engineers, Inc.
499 Col Eileen Collins Blvd
Syracuse, NY 13212
Phone: 315-455-2000
Fax: 315-455-9667
www.cscos.com

GROUNDWATER OBSERVATION WELL CONSTRUCTION LOG


Well No.	**MW-104**
Project No.:	AB2.002.002
Surface Elev.:	
Datum:	
Start Date:	12/2/24
Finish Date:	12/4/24
Inspector:	CD

Project Name:	1153-69 West Fayette Street BCP Site Remedial Investigation
Location:	Syracuse, NY
Client:	1153 Owner LLC
Drilling Firm:	SES

Drill Rig:	GeoProbe 6011DT	**Casing:**	Auger

Notes: (provide description of observation well location, method of construction, development method and any other information)

- Began installation on 11/27/24 but ran into issues. The well would raise when the augers were pulled up. Retried on 12/2/24 and successfully installed the well.
- Soil cuttings put on poly on the south side of the Site.
- Manhole installed on 12/4/24.

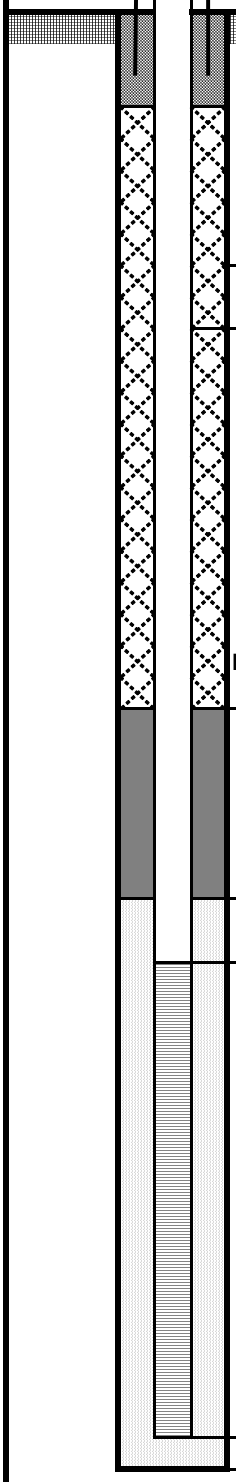

0'-0" Top Protective Casing
Top of Riser

0'-0" Ground Surface

Surface Backfill Material
- [ ] Soil Cuttings
- [ ] Bentonite Slurry
- [ ] Cement/Bentonite Grout
- [X] Concrete

4.25" Bore Hole Diameter

2" Well Diameter

Well Material
- [X] PVC
- [ ] Stainless Steel

Backfill Material
- [ ] Soil Cuttings
- [X] Bentonite Slurry
- [ ] Cement/Bentonite Grout
- [ ] Concrete

Depth To:

1' Top of Seal

Seal Material
- [X] Bentonite Chips/Pellets
- [ ] Bentonite Slurry
- [ ] Cement/Bentonite Grout

3' Top of Filter Pack

5' Top of Screen

Screen Slot Size
- [X] 010 in
- [ ] 015 in
- [ ] 020 in
- [ ] 025 in

Filter Material
- [ ] 00 Sand Pack
- [ ] 0 Sand Pack
- [X] 1 Sand Pack
- [ ] 2 Sand Pack
- [ ] 3 Sand Pack
- [ ] 4 Sand Pack

20' Bottom of Screen

20' Bottom of Bore Hole

Groundwater Measurement Data

Date	Time	Depth to Water	Water Elevation	Tide Status
12/3/2024	12:45	7.14	TBD	NA

C&S Engineers, Inc.
499 Col Eileen Collins Blvd
Syracuse, NY 13212
Phone: 315-455-2000
Fax: 315-455-9667
www.cscos.com

GROUNDWATER OBSERVATION WELL CONSTRUCTION LOG


Well No.	**MW-105**
Project No.:	AB2.002.002
Surface Elev.:	
Datum:	
Start Date:	12/3/24
Finish Date:	12/6/24
Inspector:	CD

Project Name:	1153-69 West Fayette Street BCP Site Remedial Investigation
Location:	Syracuse, NY
Client:	1153 Owner LLC
Drilling Firm:	SES

Drill Rig: GeoProbe 6011DT **Casing:** Auger

Notes: (provide description of observation well location, method of construction, development method and any other information)

- Augered down to 20 feet bgs on 12/3/24 but there was no time to install the actual well. The augers were left in place and the well was installed on 12/4/24.
- Soil cuttings put on poly on the south side of the Site.
- Manhole installed on 12/6/24.

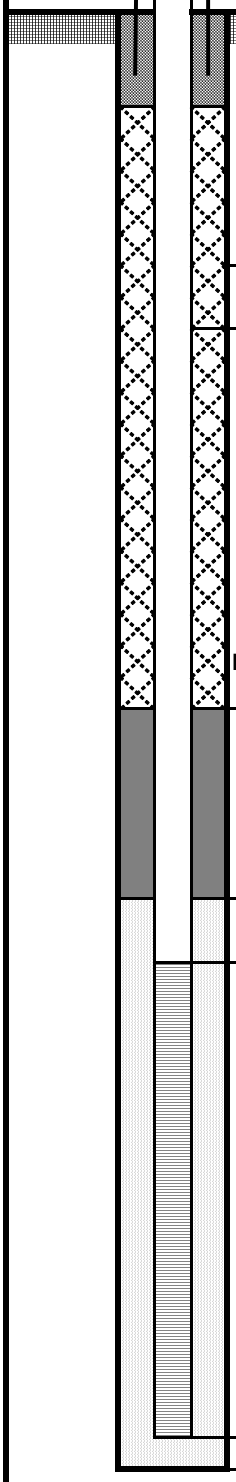

0'-0" Top Protective Casing
Top of Riser

0'-0" Ground Surface

Surface Backfill Material
- [ ] Soil Cuttings
- [ ] Bentonite Slurry
- [ ] Cement/Bentonite Grout
- [X] Concrete

4.25" Bore Hole Diameter

2" Well Diameter

Well Material
- [X] PVC
- [ ] Stainless Steel

Backfill Material
- [ ] Soil Cuttings
- [X] Bentonite Slurry
- [ ] Cement/Bentonite Grout
- [ ] Concrete

Depth To:

1' Top of Seal

Seal Material
- [X] Bentonite Chips/Pellets
- [ ] Bentonite Slurry
- [ ] Cement/Bentonite Grout

3' Top of Filter Pack

5' Top of Screen

Screen Slot Size
- [X] 010 in
- [ ] 015 in
- [ ] 020 in
- [ ] 025 in

Filter Material
- [ ] 00 Sand Pack
- [ ] 0 Sand Pack
- [X] 1 Sand Pack
- [ ] 2 Sand Pack
- [ ] 3 Sand Pack
- [ ] 4 Sand Pack

20' Bottom of Screen

20' Bottom of Bore Hole

Groundwater Measurement Data

Date	Time	Depth to Water	Water Elevation	Tide Status
12/5/2024	9:45	6.35	TBD	NA

C&S Engineers, Inc.
499 Col Eileen Collins Blvd
Syracuse, NY 13212
Phone: 315-455-2000
Fax: 315-455-9667
www.cscos.com

GROUNDWATER OBSERVATION WELL CONSTRUCTION LOG


Well No.	**MW-106**
Project No.:	AB2.002.002
Surface Elev.:	
Datum:	
Start Date:	12/4/24
Finish Date:	12/6/24
Inspector:	CD

Project Name:	1153-69 West Fayette Street BCP Site Remedial Investigation
Location:	Syracuse, NY
Client:	1153 Owner LLC
Drilling Firm:	SES

Drill Rig: GeoProbe 6011DT **Casing:** Auger

Notes: (provide description of observation well location, method of construction, development method and any other information)

- Soil cuttings put on poly on the south side of the Site.
- Manhole installed on 12/6/24.

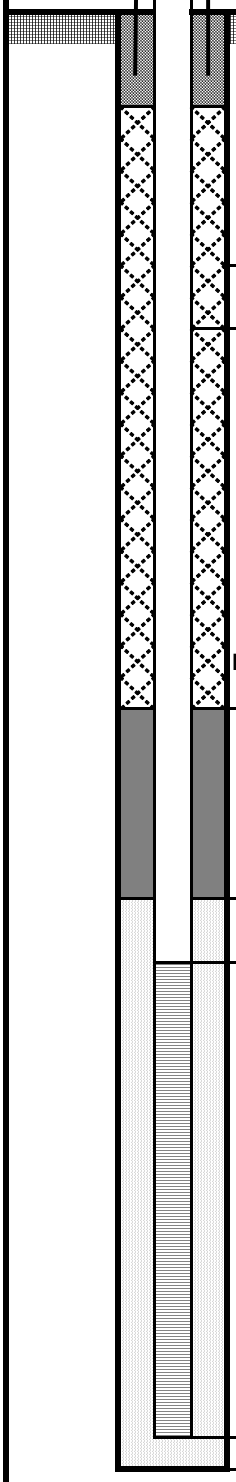

0'-0" Top Protective Casing
Top of Riser

0'-0" Ground Surface

Surface Backfill Material
- [ ] Soil Cuttings
- [ ] Bentonite Slurry
- [ ] Cement/Bentonite Grout
- [X] Concrete

4.25" Bore Hole Diameter

2" Well Diameter

Well Material
- [X] PVC
- [ ] Stainless Steel

Backfill Material
- [ ] Soil Cuttings
- [X] Bentonite Slurry
- [ ] Cement/Bentonite Grout
- [ ] Concrete

Depth To:

1' Top of Seal

Seal Material
- [X] Bentonite Chips/Pellets
- [ ] Bentonite Slurry
- [ ] Cement/Bentonite Grout

3' Top of Filter Pack

5' Top of Screen

Screen Slot Size
- [X] 010 in
- [ ] 015 in
- [ ] 020 in
- [ ] 025 in

Filter Material
- [ ] 00 Sand Pack
- [ ] 0 Sand Pack
- [X] 1 Sand Pack
- [ ] 2 Sand Pack
- [ ] 3 Sand Pack
- [ ] 4 Sand Pack

20' Bottom of Screen

20' Bottom of Bore Hole

Groundwater Measurement Data

Date	Time	Depth to Water	Water Elevation	Tide Status
12/6/2024	7:15	12.15	TBD	NA

C&S Engineers, Inc.
499 Col Eileen Collins Blvd
Syracuse, NY 13212
Phone: 315-455-2000
Fax: 315-455-9667
www.cscos.com

GROUNDWATER OBSERVATION WELL CONSTRUCTION LOG


Well No.	**MW-107**
Project No.:	AB2.002.002
Surface Elev.:	
Datum:	
Start Date:	12/3/24
Finish Date:	12/4/24
Inspector:	CD

Project Name:	1153-69 West Fayette Street BCP Site Remedial Investigation
Location:	Syracuse, NY
Client:	1153 Owner LLC
Drilling Firm:	SES

Drill Rig:	GeoProbe 6011DT	**Casing:**	Auger

Notes: (provide description of observation well location, method of construction, development method and any other information)

- Began installing on 11/27/24 but kept hitting concrete around 5 feet bgs. Tried new location on 12/3/24 on the other side of the fence and shifted to the north slightly.
- Soil cuttings put on poly on the south side of the Site.
- Manhole installed on 12/4/24.

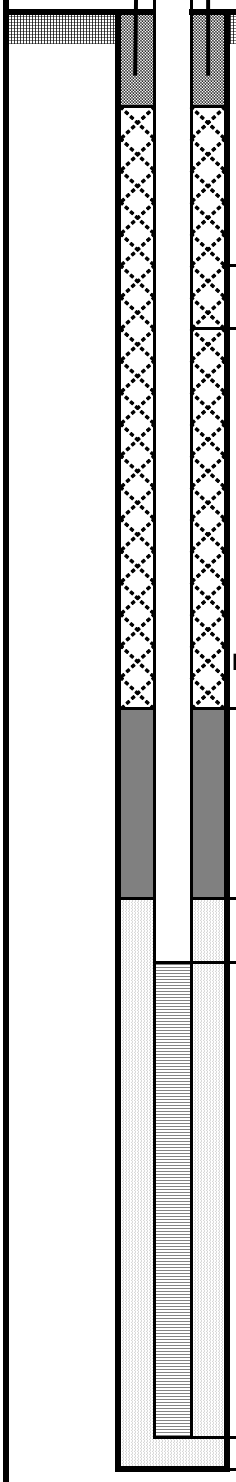

0'-0" Top Protective Casing
Top of Riser

0'-0" Ground Surface

Surface Backfill Material
- [ ] Soil Cuttings
- [ ] Bentonite Slurry
- [ ] Cement/Bentonite Grout
- [X] Concrete

4.25" Bore Hole Diameter

2" Well Diameter

Well Material
- [X] PVC
- [ ] Stainless Steel

Backfill Material
- [ ] Soil Cuttings
- [X] Bentonite Slurry
- [ ] Cement/Bentonite Grout
- [ ] Concrete

Depth To:

1' Top of Seal

Seal Material
- [X] Bentonite Chips/Pellets
- [ ] Bentonite Slurry
- [ ] Cement/Bentonite Grout

3' Top of Filter Pack

5' Top of Screen

Screen Slot Size
- [X] 010 in
- [ ] 015 in
- [ ] 020 in
- [ ] 025 in

Filter Material
- [ ] 00 Sand Pack
- [ ] 0 Sand Pack
- [X] 1 Sand Pack
- [ ] 2 Sand Pack
- [ ] 3 Sand Pack
- [ ] 4 Sand Pack

20' Bottom of Screen

20' Bottom of Bore Hole

Groundwater Measurement Data

Date	Time	Depth to Water	Water Elevation	Tide Status
12/4/2024	12:30	7.40	TBD	NA

Appendix D

Groundwater Development and Sampling Logs

C&S Engineers, Inc.
499 Col Eileen Collins Blvd
Syracuse, NY 13212
Phone: 315-455-2000
Fax: 315-455-9667
www.cscos.com

Well Sampling Field Data Sheet

Well Casing Unit Volume (gal/l.f.)		
1¼" = 0.08	2" = 0.17	3" = 0.38
4" = 0.66	6" = 1.5	8" = 2.6

Client Name: 1153 Owner LLC
Site Name: 1153-69 West Fayette Street BCP Site Remedial Investigation
Project No.: AB2.002.002
Field Staff: CD

WELL DATA

Date	12/6/2024	
Time	10:25	
Water meter utilized and date last calibrated		
Well Number	MW-101	
PID Reading (ppm)	0.0	
Diameter (inches)	2.0	
Total Sounded Depth (feet)	13.54	
Static Water Level (feet)	10.00	
H_2O Column (feet)	3.54	
Pump Intake (feet)	13.00	
Well Volume (gallons)	0.58	
Amount to Evacuate (gallons)	2.00	
Amount Evacuated (gallons)	4.00	

SAMPLE DATA

Sample Date		
Sample Time		
Sampler Initials		
Sample I.D.		
Dupe Collected?	☐ Yes ☐ No	ID:
MS Collected?	☐ Yes ☐ No	ID:
MSD Collected?	☐ Yes ☐ No	ID:
Trip Blank Collected?	☐ Yes ☐ No	ID:
EQ Blank Collected?	☐ Yes ☐ No	ID:
Comments No sampling, development only		

FIELD READINGS

Date	Stabilization Criteria	12/6/2024							
Time		10:50	10:55	11:00	11:05	11:10			
Volume Extracted	gallons	2	2.5	3	3.5	4			
Static Water Level (feet)	NA	10.01	10.01	10.01	10.01	10.01			
pH (Std. Units)	+/-0.1	6.78	6.75	6.74	6.75	6.74			
Conductivity (mS/cm)	3%	2.59	2.6	2.61	2.6	2.6			
Turbidity (NTU)	10%	166	117	38.2	38.3	14.5			
D.O. (mg/L)	10%	0.85	0.25	0.16	0.08	0.09			
Temperature (ºC) (ºF)	3%	13.07	13.4	13.51	13.39	13.54			
ORP[3](mV)	+/-10 mv	13	16	18	18	16			
Appearance		C	C	C	C	C			
Free Product (Yes/No)		No	No	No	No	No			
Odor		None	None	None	None	None			

Date	Stabilization Criteria								
Time									
Volume Extracted	gallons								
Static Water Level (feet)	NA								
pH (Std. Units)	+/-0.1								
Conductivity (mS/cm)	3%								
Turbidity (NTU)	10%								
D.O. (mg/L)	10%								
Temperature (ºC) (ºF)	3%								
ORP[3](mV)	+/-10 mv								
Appearance									
Free Product (Yes/No)									
Odor									

C = Clear T = Turbid ST = Semi Turbid VT = Very Turbid

Comments
Initial Purge - 10:30
Minimal sediment built up at the bottom of the well, purging it out before connecting Horiba.
All parameters stable, more than 3 well volumes purged, turbidity below 50 NTU. Development complete.

C&S Engineers, Inc.
499 Col Eileen Collins Blvd
Syracuse, NY 13212
Phone: 315-455-2000
Fax: 315-455-9667
www.cscos.com

Well Sampling Field Data Sheet

Well Casing Unit Volume (gal/l.f.)		
1¼" = 0.08	2" = 0.17	3" = 0.38
4" = 0.66	6" = 1.5	8" = 2.6

Client Name: 1153 Owner LLC
Site Name: 1153-69 West Fayette Street BCP Site Remedial Investigation
Project No.: AB2.002.002
Field Staff: CD

WELL DATA

Date	12/4/2024	
Time	7:40	
Water meter utilized and date last calibrated		
Well Number	MW-102	
PID Reading (ppm)	0.0	
Diameter (inches)	2.0	
Total Sounded Depth (feet)	19.98	
Static Water Level (feet)	6.87	
H_2O Column (feet)	13.11	
Pump Intake (feet)	19.00	
Well Volume (gallons)	2.14	
Amount to Evacuate (gallons)	6.50	
Amount Evacuated (gallons)	6.80	

SAMPLE DATA

Sample Date		
Sample Time		
Sampler Initials		
Sample I.D.		
Dupe Collected?	☐ Yes ☐ No	ID:
MS Collected?	☐ Yes ☐ No	ID:
MSD Collected?	☐ Yes ☐ No	ID:
Trip Blank Collected?	☐ Yes ☐ No	ID:
EQ Blank Collected?	☐ Yes ☐ No	ID:
Comments No sampling, development only		

FIELD READINGS

Date	Stabilization Criteria	12/4/2024							
Time		8:00	8:05	8:10	8:15	8:20	8:25	8:30	8:35
Volume Extracted	gallons	2	2.6	3.2	3.8	4.4	5	5.6	6.2
Static Water Level (feet)	NA	6.99	7	7	7	7	7.01	7.02	7.02
pH (Std. Units)	+/-0.1	6.71	6.78	6.79	6.81	6.82	6.84	6.84	6.85
Conductivity (mS/cm)	3%	1.77	1.8	1.8	1.81	1.8	1.8	1.8	1.8
Turbidity (NTU)	10%	627	240	75.5	45.2	33.8	35.5	34.9	32.3
D.O. (mg/L)	10%	1.59	1.63	1.62	1.62	1.58	1.56	1.54	1.52
Temperature (ºC) (ºF)	3%	16.63	17.17	17.36	17.47	17.52	17.54	17.6	17.63
ORP[3](mV)	+/-10 mv	-114	-123	-126	-129	-130	-131	-132	-132
Appearance		ST	C	C	C	C	C	C	C
Free Product (Yes/No)		No	No	No	No	No	No	No	No
Odor		None	None	None	None	None	None	None	None

Date	Stabilization Criteria	12/4/2024							
Time		8:40							
Volume Extracted	gallons	6.8							
Static Water Level (feet)	NA	7.02							
pH (Std. Units)	+/-0.1	6.85							
Conductivity (mS/cm)	3%	1.8							
Turbidity (NTU)	10%	29.5							
D.O. (mg/L)	10%	1.46							
Temperature (ºC) (ºF)	3%	17.58							
ORP[3](mV)	+/-10 mv	-133							
Appearance		C							
Free Product (Yes/No)		No							
Odor		None							

C = Clear T = Turbid ST = Semi Turbid VT = Very Turbid

Comments
Initial Purge - 7:50
Lots of sediment built up at the bottom of the well, purging it out before connecting Horiba.
All parameters stable, more than 3 well volumes purged, turbidity below 50 NTU. Development complete.

C&S Engineers, Inc.
499 Col Eileen Collins Blvd
Syracuse, NY 13212
Phone: 315-455-2000
Fax: 315-455-9667
www.cscos.com

Well Sampling Field Data Sheet

Well Casing Unit Volume (gal/l.f.)		
1¼" = 0.08	2" = 0.17	3" = 0.38
4" = 0.66	6" = 1.5	8" = 2.6

Client Name: 1153 Owner LLC
Site Name: 1153-69 West Fayette Street BCP Site Remedial Investigation
Project No.: AB2.002.002
Field Staff: CD

WELL DATA

Date	12/6/2024	
Time	8:30	
Water meter utilized and date last calibrated		
Well Number	MW-103	
PID Reading (ppm)	14.9	
Diameter (inches)	2.0	
Total Sounded Depth (feet)	19.83	
Static Water Level (feet)	11.19	
H_2O Column (feet)	8.64	
Pump Intake (feet)	19.00	
Well Volume (gallons)	1.41	
Amount to Evacuate (gallons)	4.50	
Amount Evacuated (gallons)	4.50	

SAMPLE DATA

Sample Date		
Sample Time		
Sampler Initials		
Sample I.D.		
Dupe Collected?	☐ Yes ☐ No	ID:
MS Collected?	☐ Yes ☐ No	ID:
MSD Collected?	☐ Yes ☐ No	ID:
Trip Blank Collected?	☐ Yes ☐ No	ID:
EQ Blank Collected?	☐ Yes ☐ No	ID:
Comments No sampling, development only		

FIELD READINGS

Date	Stabilization Criteria	12/6/2024	12/6/2024						
Time		9:00	9:05	9:10	9:15	9:20	9:25		
Volume Extracted	gallons	2	2.5	3	3.5	4	4.5		
Static Water Level (feet)	NA	11.28	11.28	11.28	11.28	11.28	11.28		
pH (Std. Units)	+/-0.1	6.96	6.81	6.75	6.71	6.69	6.67		
Conductivity (mS/cm)	3%	3.65	3.43	3.37	3.26	3.22	3.17		
Turbidity (NTU)	10%	62.9	36.1	23.2	8.1	7.6	7.4		
D.O. (mg/L)	10%	0.73	0.35	0.16	0.15	0.16	0.15		
Temperature (ºC) (ºF)	3%	12.22	12.57	12.42	12.49	12.49	12.59		
ORP[3](mV)	+/-10 mv	-74	-74	-74	-76	-77	-78		
Appearance		C	C	C	C	C	C		
Free Product (Yes/No)		Sheen	Sheen	Sheen	Sheen	Sheen	Sheen		
Odor		Petro	Petro	Petro	Petro	Petro	Petro		

Date	Stabilization Criteria								
Time									
Volume Extracted	gallons								
Static Water Level (feet)	NA								
pH (Std. Units)	+/-0.1								
Conductivity (mS/cm)	3%								
Turbidity (NTU)	10%								
D.O. (mg/L)	10%								
Temperature (ºC) (ºF)	3%								
ORP[3](mV)	+/-10 mv								
Appearance									
Free Product (Yes/No)									
Odor									

C = Clear T = Turbid ST = Semi Turbid VT = Very Turbid

Comments
Initial Purge - 8:40
Minimal sediment built up at the bottom of the well, purging it out before connecting Horiba.
All parameters stable, more than 3 well volumes purged, turbidity below 50 NTU. Development complete.

C&S Engineers, Inc.
499 Col Eileen Collins Blvd
Syracuse, NY 13212
Phone: 315-455-2000
Fax: 315-455-9667
www.cscos.com

Well Sampling Field Data Sheet

Well Casing Unit Volume (gal/l.f.)		
1¼" = 0.08	2" = 0.17	3" = 0.38
4" = 0.66	6" = 1.5	8" = 2.6

Client Name: 1153 Owner LLC
Site Name: 1153-69 West Fayette Street BCP Site Remedial Investigation
Project No.: AB2.002.002
Field Staff: CD

WELL DATA

Date	12/3/2024	12/3/2024
Time	12:45	13:55
Water meter utilized and date last calibrated		
Well Number	MW-104	
PID Reading (ppm)	0.3	
Diameter (inches)	2.0	
Total Sounded Depth (feet)	17.40	19.41
Static Water Level (feet)	7.14	
H_2O Column (feet)	10.26	
Pump Intake (feet)	17.00	
Well Volume (gallons)	1.67	
Amount to Evacuate (gallons)	5.00	
Amount Evacuated (gallons)	6.00	

SAMPLE DATA

Sample Date		
Sample Time		
Sampler Initials		
Sample I.D.		
Dupe Collected?	☐ Yes ☐ No	ID:
MS Collected?	☐ Yes ☐ No	ID:
MSD Collected?	☐ Yes ☐ No	ID:
Trip Blank Collected?	☐ Yes ☐ No	ID:
EQ Blank Collected?	☐ Yes ☐ No	ID:

Comments
No sampling, development only

FIELD READINGS

Date	Stabilization Criteria	12/3/2024							
Time		13:20	13:25	13:30	13:35	13:40	13:45	13:50	
Volume Extracted	gallons	3	3.5	4	4.5	5	5.5	6	
Static Water Level (feet)	NA	8.32	8.32	8.32	8.33	8.34	8.38	8.38	
pH (Std. Units)	+/-0.1	6.98	6.79	6.76	6.83	6.85	6.87	6.87	
Conductivity (mS/cm)	3%	1.47	1.43	1.42	1.43	1.42	1.43	1.43	
Turbidity (NTU)	10%	1000	1000	845	165	107	62.4	41.6	
D.O. (mg/L)	10%	1.94	1.11	0.56	0.83	0.69	0.69	0.68	
Temperature (ºC) (ºF)	3%	16.29	17.1	17.12	17.16	17.18	17.45	17.4	
ORP[3](mV)	+/-10 mv	-101	-106	-111	-118	-120	-123	-123	
Appearance		T	T	ST	C	C	C	C	
Free Product (Yes/No)		No	No	No	No	No	No	No	
Odor		Methane	Methane	Methane	Methane	Methane	None	None	

Date	Stabilization Criteria								
Time									
Volume Extracted	gallons								
Static Water Level (feet)	NA								
pH (Std. Units)	+/-0.1								
Conductivity (mS/cm)	3%								
Turbidity (NTU)	10%								
D.O. (mg/L)	10%								
Temperature (ºC) (ºF)	3%								
ORP[3](mV)	+/-10 mv								
Appearance									
Free Product (Yes/No)									
Odor									

C = Clear T = Turbid ST = Semi Turbid VT = Very Turbid

Comments
Initial Purge - 12:55
Lots of sediment built up at the bottom of the well, purging it out before connecting Horiba.
All parameters stable, more than 3 well volumes purged, turbidity below 50 NTU. Development complete.
Following development, well depth was remeasured.

C&S Engineers, Inc.
499 Col Eileen Collins Blvd
Syracuse, NY 13212
Phone: 315-455-2000
Fax: 315-455-9667
www.cscos.com

Well Sampling Field Data Sheet

Well Casing Unit Volume (gal/l.f.)		
1¼" = 0.08	2" = 0.17	3" = 0.38
4" = 0.66	6" = 1.5	8" = 2.6

Client Name: 1153 Owner LLC
Site Name: 1153-69 West Fayette Street BCP Site Remedial Investigation
Project No.: AB2.002.002
Field Staff: CD

WELL DATA

Date	12/5/2024	
Time	9:45	
Water meter utilized and date last calibrated		
Well Number	MW-105	
PID Reading (ppm)	0.0	
Diameter (inches)	2.0	
Total Sounded Depth (feet)	19.37	
Static Water Level (feet)	6.35	
H_2O Column (feet)	13.02	
Pump Intake (feet)	19.00	
Well Volume (gallons)	2.12	
Amount to Evacuate (gallons)	6.50	
Amount Evacuated (gallons)	6.50	

SAMPLE DATA

Sample Date		
Sample Time		
Sampler Initials		
Sample I.D.		
Dupe Collected?	☐ Yes ☐ No	ID:
MS Collected?	☐ Yes ☐ No	ID:
MSD Collected?	☐ Yes ☐ No	ID:
Trip Blank Collected?	☐ Yes ☐ No	ID:
EQ Blank Collected?	☐ Yes ☐ No	ID:
Comments No sampling, development only		

FIELD READINGS

Date	Stabilization Criteria	12/5/2024							
Time		10:15	10:20	10:25	10:30	10:35	10:40	10:45	10:50
Volume Extracted	gallons	3	3.5	4	4.5	5	5.5	6	6.5
Static Water Level (feet)	NA	6.37	6.37	6.37	6.37	6.37	6.37	6.37	6.37
pH (Std. Units)	+/-0.1	6.88	6.96	6.97	6.99	6.99	6.98	6.99	6.99
Conductivity (mS/cm)	3%	1.4	1.3	1.29	1.28	1.29	1.29	1.29	1.29
Turbidity (NTU)	10%	586	354	345	407	162	87.6	47.7	40.7
D.O. (mg/L)	10%	1.62	0.49	0.38	0.45	0.44	0.35	0.31	0.27
Temperature (ºC) (ºF)	3%	16.44	17.94	17.18	17.12	17.1	17.16	17.21	17.24
ORP[3](mV)	+/-10 mv	-55	-78	-84	-80	-83	-87	-90	-91
Appearance		ST	ST	ST	ST	C	C	C	C
Free Product (Yes/No)		No	No	No	No	No	No	No	No
Odor		None	None	None	None	None	None	None	None

Date	Stabilization Criteria								
Time									
Volume Extracted	gallons								
Static Water Level (feet)	NA								
pH (Std. Units)	+/-0.1								
Conductivity (mS/cm)	3%								
Turbidity (NTU)	10%								
D.O. (mg/L)	10%								
Temperature (ºC) (ºF)	3%								
ORP[3](mV)	+/-10 mv								
Appearance									
Free Product (Yes/No)									
Odor									

C = Clear T = Turbid ST = Semi Turbid VT = Very Turbid

Comments
Initial Purge - 9:50
Lots of sediment built up at the bottom of the well, purging it out before connecting Horiba.
All parameters stable, more than 3 well volumes purged, turbidity below 50 NTU. Development complete.
Following development, well depth was remeasured

C&S Engineers, Inc.
499 Col Eileen Collins Blvd
Syracuse, NY 13212
Phone: 315-455-2000
Fax: 315-455-9667
www.cscos.com

Well Sampling Field Data Sheet

Well Casing Unit Volume (gal/l.f.)		
1¼" = 0.08	2" = 0.17	3" = 0.38
4" = 0.66	6" = 1.5	8" = 2.6

Client Name: 1153 Owner LLC
Site Name: 1153-69 West Fayette Street BCP Site Remedial Investigation
Project No.: AB2.002.002
Field Staff: CD

WELL DATA

Date	12/6/2024	
Time	7:15	
Water meter utilized and date last calibrated		
Well Number	MW-106	
PID Reading (ppm)	0.0	
Diameter (inches)	2.0	
Total Sounded Depth (feet)	19.69	
Static Water Level (feet)	12.15	
H_2O Column (feet)	7.54	
Pump Intake (feet)	19.00	
Well Volume (gallons)	1.23	
Amount to Evacuate (gallons)	4.00	
Amount Evacuated (gallons)	4.00	

SAMPLE DATA

Sample Date		
Sample Time		
Sampler Initials		
Sample I.D.		
Dupe Collected?	☐ Yes ☐ No	ID:
MS Collected?	☐ Yes ☐ No	ID:
MSD Collected?	☐ Yes ☐ No	ID:
Trip Blank Collected?	☐ Yes ☐ No	ID:
EQ Blank Collected?	☐ Yes ☐ No	ID:
Comments No sampling, development only		

FIELD READINGS

Date	Stabilization Criteria	12/6/2024							
Time		7:45	7:50	7:55	8:00	8:05	8:10		
Volume Extracted	gallons	1.5	2	2.5	3	3.5	4		
Static Water Level (feet)	NA	12.24	12.25	12.25	12.25	12.25	12.25		
pH (Std. Units)	+/-0.1	6.93	6.89	6.89	6.9	6.9	6.9		
Conductivity (mS/cm)	3%	3.65	3.69	3.7	3.73	3.71	3.72		
Turbidity (NTU)	10%	1000	415	167	78.8	37.4	28.5		
D.O. (mg/L)	10%	4.05	2.7	1.8	1.57	1.51	1.5		
Temperature (ºC) (ºF)	3%	12.87	13.12	13.32	13.04	13.08	13.05		
ORP[3](mV)	+/-10 mv	165	150	137	130	124	122		
Appearance		T	ST	C	C	C	C		
Free Product (Yes/No)		No	No	No	No	No	No		
Odor		None	None	None	None	None	None		

Date	Stabilization Criteria								
Time									
Volume Extracted	gallons								
Static Water Level (feet)	NA								
pH (Std. Units)	+/-0.1								
Conductivity (mS/cm)	3%								
Turbidity (NTU)	10%								
D.O. (mg/L)	10%								
Temperature (ºC) (ºF)	3%								
ORP[3](mV)	+/-10 mv								
Appearance									
Free Product (Yes/No)									
Odor									

C = Clear T = Turbid ST = Semi Turbid VT = Very Turbid

Comments
Initial Purge - 7:30
Minimal sediment built up at the bottom of the well, purging it out before connecting Horiba.
All parameters stable, more than 3 well volumes purged, turbidity below 50 NTU. Development complete.

C&S Engineers, Inc.
499 Col Eileen Collins Blvd
Syracuse, NY 13212
Phone: 315-455-2000
Fax: 315-455-9667
www.cscos.com

Well Sampling Field Data Sheet

Well Casing Unit Volume (gal/l.f.)		
1¼" = 0.08	2" = 0.17	3" = 0.38
4" = 0.66	6" = 1.5	8" = 2.6

Client Name: 1153 Owner LLC
Site Name: 1153-69 West Fayette Street BCP Site Remedial Investigation
Project No.: AB2.002.002
Field Staff: CD

WELL DATA

Date	12/4/2024	12/4/2024
Time	12:30	13:50
Water meter utilized and date last calibrated		
Well Number	MW-107	
PID Reading (ppm)	0.0	
Diameter (inches)	2.0	
Total Sounded Depth (feet)	19.49	19.66
Static Water Level (feet)	7.40	
H_2O Column (feet)	12.09	
Pump Intake (feet)	19.00	
Well Volume (gallons)	1.97	
Amount to Evacuate (gallons)	6.00	
Amount Evacuated (gallons)	7.00	

SAMPLE DATA

Sample Date		
Sample Time		
Sampler Initials		
Sample I.D.		
Dupe Collected?	☐ Yes ☐ No	ID:
MS Collected?	☐ Yes ☐ No	ID:
MSD Collected?	☐ Yes ☐ No	ID:
Trip Blank Collected?	☐ Yes ☐ No	ID:
EQ Blank Collected?	☐ Yes ☐ No	ID:

Comments
No sampling, development only

FIELD READINGS

Date	Stabilization Criteria	12/4/2024							
Time		13:10	13:15	13:20	13:25	13:30	13:35	13:40	13:45
Volume Extracted	gallons	3.5	4	4.5	5	5.5	6	6.5	7
Static Water Level (feet)	NA	7.62	7.62	7.62	7.62	7.62	7.62	7.62	7.62
pH (Std. Units)	+/-0.1	7.21	7.31	7.34	7.36	7.38	7.43	7.43	7.43
Conductivity (mS/cm)	3%	14.1	14.6	14.7	14.8	14.8	14.8	14.9	14.9
Turbidity (NTU)	10%	1000	744	517	127	260	60.9	42.6	37.3
D.O. (mg/L)	10%	3.41	2.95	2.04	1.19	1.17	0.77	0.26	0.29
Temperature (ºC) (ºF)	3%	14.94	15.32	15.48	15.49	15.59	15.4	15.6	15.6
ORP[3](mV)	+/-10 mv	-69	-92	-101	-107	-112	-114	-116	-118
Appearance		T	ST	ST	C	C	C	C	C
Free Product (Yes/No)		No	No	No	No	No	No	No	No
Odor		None	None	None	None	None	None	None	None

Date	Stabilization Criteria								
Time									
Volume Extracted	gallons								
Static Water Level (feet)	NA								
pH (Std. Units)	+/-0.1								
Conductivity (mS/cm)	3%								
Turbidity (NTU)	10%								
D.O. (mg/L)	10%								
Temperature (ºC) (ºF)	3%								
ORP[3](mV)	+/-10 mv								
Appearance									
Free Product (Yes/No)									
Odor									

C = Clear T = Turbid ST = Semi Turbid VT = Very Turbid

Comments
Initial Purge - 12:45
Lots of sediment built up at the bottom of the well, purging it out before connecting Horiba.
All parameters stable, more than 3 well volumes purged, turbidity below 50 NTU. Development complete.
Following development, well depth was remeasured.

C&S Engineers, Inc.
499 Col Eileen Collins Blvd
Syracuse, NY 13212
Phone: 315-455-2000
Fax: 315-455-9667
www.cscos.com

Well Sampling Field Data Sheet

Well Casing Unit Volume (gal/l.f.)		
1¼" = 0.08	2" = 0.17	3" = 0.38
4" = 0.66	6" = 1.5	8" = 2.6

Client Name: 1153 Owner LLC
Site Name: 1153-69 West Fayette Street BCP Site Remedial Investigation
Project No.: AB2.002.002
Field Staff: JT

WELL DATA

Date	12/13/2024	
Time	13:45	
Water meter utilized and date last calibrated		
Well Number	MW-101	
PID Reading (ppm)	0.0	
Diameter (inches)	2.0	
Total Sounded Depth (feet)	13.54	
Static Water Level (feet)	9.43	
H_2O Column (feet)	4.11	
Pump Intake (feet)	13.00	
Well Volume (gallons)	0.67	
Amount to Evacuate (gallons)	NA	
Amount Evacuated (gallons)	1.25	

SAMPLE DATA

Sample Date	12/13/2024	
Sample Time	14:10	
Sampler Initials	JT	
Sample I.D.	MW-101 ROUND 1	
Dupe Collected?	☐ Yes ☑ No	ID:
MS Collected?	☐ Yes ☑ No	ID:
MSD Collected?	☐ Yes ☑ No	ID:
Trip Blank Collected?	☑ Yes ☐ No	ID: TRIP BLANK
EQ Blank Collected?	☑ Yes ☐ No	ID: FIELD BLANK

Comments
Extra parameters not collected at this well.

FIELD READINGS

Date	Stabilization Criteria	12/13/2024							
Time		13:55	14:00	14:05	14:08				
Volume Extracted	gallons	0.5	0.75	1	1.25				
Static Water Level (feet)	NA	9.39	9.4	9.41	9.41				
pH (Std. Units)	+/-0.1	6.52	6.45	6.41	6.39				
Conductivity (mS/cm)	3%	2.79	2.82	2.84	2.84				
Turbidity (NTU)	10%	2.6	0	0	9.7				
D.O. (mg/L)	10%	0.88	0.58	0.54	0.52				
Temperature (ºC) (ºF)	3%	12.28	12.11	12.05	11.99				
ORP[3](mV)	+/-10 mv	-61	-61	-63	-64				
Appearance		ST	C	C	C				
Free Product (Yes/No)		No	No	No	No				
Odor		None	None	None	None				

Date	Stabilization Criteria								
Time									
Volume Extracted	gallons								
Static Water Level (feet)	NA								
pH (Std. Units)	+/-0.1								
Conductivity (mS/cm)	3%								
Turbidity (NTU)	10%								
D.O. (mg/L)	10%								
Temperature (ºC) (ºF)	3%								
ORP[3](mV)	+/-10 mv								
Appearance									
Free Product (Yes/No)									
Odor									

C = Clear T = Turbid ST = Semi Turbid VT = Very Turbid

Comments
Initial Purge - 13:45

C&S Engineers, Inc.
499 Col Eileen Collins Blvd
Syracuse, NY 13212
Phone: 315-455-2000
Fax: 315-455-9667
www.cscos.com

Well Sampling Field Data Sheet

Well Casing Unit Volume (gal/l.f.)		
1¼" = 0.08	2" = 0.17	3" = 0.38
4" = 0.66	6" = 1.5	8" = 2.6

Client Name: 1153 Owner LLC
Site Name: 1153-69 West Fayette Street BCP Site Remedial Investigation
Project No.: AB2.002.002
Field Staff: JT

WELL DATA

Date	12/12/2024	
Time	13:30	
Water meter utilized and date last calibrated		
Well Number	MW-102	
PID Reading (ppm)	0.1	
Diameter (inches)	2.0	
Total Sounded Depth (feet)	19.98	
Static Water Level (feet)	6.87	
H_2O Column (feet)	13.11	
Pump Intake (feet)	19.00	
Well Volume (gallons)	2.14	
Amount to Evacuate (gallons)	NA	
Amount Evacuated (gallons)	2.75	

SAMPLE DATA

Sample Date	12/12/2024	
Sample Time	14:11	
Sampler Initials	JT	
Sample I.D.	MW-102 ROUND 1	
Dupe Collected?	☐ Yes ☑ No	ID:
MS Collected?	☐ Yes ☑ No	ID:
MSD Collected?	☐ Yes ☑ No	ID:
Trip Blank Collected?	☑ Yes ☐ No	ID:TRIP BLANK
EQ Blank Collected?	☑ Yes ☐ No	ID: FIELD BLANK

Comments
Extra parameters not collected at this well.

FIELD READINGS

Date	Stabilization Criteria	12/12/2024							
Time		13:35	13:42	13:47	13:52	13:55	13:58	14:02	14:07
Volume Extracted	gallons	0.75	1	1.25	1.5	1.75	2	2.25	2.5
Static Water Level (feet)	NA	6.9	6.9	6.9	6.92	6.9	6.9	6.9	6.9
pH (Std. Units)	+/-0.1	6.09	6.09	6.1	6.11	6.12	6.12	6.13	6.14
Conductivity (mS/cm)	3%	1.97	2.02	2.05	2.03	1.99	1.98	2	2.04
Turbidity (NTU)	10%	186	132	90.9	56.9	44.4	36.7	36.4	33.6
D.O. (mg/L)	10%	0.61	0.51	0.47	0.46	0.43	0.38	0.43	0.41
Temperature (ºC) (ºF)	3%	13.8	13.99	14.24	14.22	14.28	14.32	14.25	14.19
ORP[3](mV)	+/-10 mv	-107	-115	-119	-121	-124	-126	-128	-130
Appearance		ST	ST	ST	C	C	C	C	C
Free Product (Yes/No)		No	No	No	No	No	No	No	No
Odor		None	None	None	None	None	None	None	None

Date	Stabilization Criteria	12/4/2024							
Time		14:10							
Volume Extracted	gallons	2.75							
Static Water Level (feet)	NA	6.9							
pH (Std. Units)	+/-0.1	6.15							
Conductivity (mS/cm)	3%	2.03							
Turbidity (NTU)	10%	28.9							
D.O. (mg/L)	10%	0.39							
Temperature (ºC) (ºF)	3%	14.2							
ORP[3](mV)	+/-10 mv	-131							
Appearance		C							
Free Product (Yes/No)		No							
Odor		None							

C = Clear T = Turbid ST = Semi Turbid VT = Very Turbid

Comments
Initial Purge - 13:30

C&S Engineers, Inc.
499 Col Eileen Collins Blvd
Syracuse, NY 13212
Phone: 315-455-2000
Fax: 315-455-9667
www.cscos.com

Well Sampling Field Data Sheet

Well Casing Unit Volume (gal/l.f.)		
1¼" = 0.08	2" = 0.17	3" = 0.38
4" = 0.66	6" = 1.5	8" = 2.6

Client Name: 1153 Owner LLC
Site Name: 1153-69 West Fayette Street BCP Site Remedial Investigation
Project No.: AB2.002.002
Field Staff: JT

WELL DATA

Date	12/13/2024	
Time	9:45	
Water meter utilized and date last calibrated		
Well Number	MW-103	
PID Reading (ppm)	1.5	
Diameter (inches)	2.0	
Total Sounded Depth (feet)	19.83	
Static Water Level (feet)	10.55	
H_2O Column (feet)	9.28	
Pump Intake (feet)	19.00	
Well Volume (gallons)	1.51	
Amount to Evacuate (gallons)	NA	
Amount Evacuated (gallons)	3.50	

SAMPLE DATA

Sample Date	12/13/2024	
Sample Time	10:40	
Sampler Initials	JT	
Sample I.D.	MW-103 ROUND 1	
Dupe Collected?	☐ Yes ☑ No	ID:
MS Collected?	☐ Yes ☑ No	ID:
MSD Collected?	☐ Yes ☑ No	ID:
Trip Blank Collected?	☑ Yes ☐ No	ID: TRIP BLANK
EQ Blank Collected?	☑ Yes ☐ No	ID: FIELD BLANK

Comments
Extra parameters not collected at this well.

FIELD READINGS

Date	Stabilization Criteria	12/13/2024							
Time		10:13	10:20	10:25	10:30	10:35	10:38		
Volume Extracted	gallons	1	1.75	2.25	2.75	3.25	3.5		
Static Water Level (feet)	NA	10.61	10.61	10.6	10.6	10.6	10.6		
pH (Std. Units)	+/-0.1	6.68	6.69	6.67	6.64	6.62	6.6		
Conductivity (mS/cm)	3%	3.88	3.91	3.92	3.89	3.88	3.88		
Turbidity (NTU)	10%	56.1	45.3	30.4	14.7	7.7	4.5		
D.O. (mg/L)	10%	0.72	0.61	0.54	0.47	0.45	0.43		
Temperature (ºC) (ºF)	3%	11.18	11.41	11.4	11.88	11.81	11.89		
ORP[3](mV)	+/-10 mv	-248	-289	-300	-303	-304	-303		
Appearance		ST	ST	ST	ST	C	C		
Free Product (Yes/No)		No	No	No	No	No	No		
Odor		None	None	None	None	None	None		

Date	Stabilization Criteria								
Time									
Volume Extracted	gallons								
Static Water Level (feet)	NA								
pH (Std. Units)	+/-0.1								
Conductivity (mS/cm)	3%								
Turbidity (NTU)	10%								
D.O. (mg/L)	10%								
Temperature (ºC) (ºF)	3%								
ORP[3](mV)	+/-10 mv								
Appearance									
Free Product (Yes/No)									
Odor									

C = Clear T = Turbid ST = Semi Turbid VT = Very Turbid

Comments
Initial Purge - 9:45

C&S Engineers, Inc.
499 Col Eileen Collins Blvd
Syracuse, NY 13212
Phone: 315-455-2000
Fax: 315-455-9667
www.cscos.com

Well Sampling Field Data Sheet

Well Casing Unit Volume (gal/l.f.)		
1¼" = 0.08	2" = 0.17	3" = 0.38
4" = 0.66	6" = 1.5	8" = 2.6

Client Name: 1153 Owner LLC
Site Name: 1153-69 West Fayette Street BCP Site Remedial Investigation
Project No.: AB2.002.002
Field Staff: JT

WELL DATA

Date	12/12/2024	
Time	11:05	
Water meter utilized and date last calibrated		
Well Number	MW-104	
PID Reading (ppm)	0.0	
Diameter (inches)	2.0	
Total Sounded Depth (feet)	19.41	
Static Water Level (feet)	7.68	
H_2O Column (feet)	11.73	
Pump Intake (feet)	17.00	
Well Volume (gallons)	1.91	
Amount to Evacuate (gallons)	NA	
Amount Evacuated (gallons)	5.50	

SAMPLE DATA

Sample Date	12/12/2024	
Sample Time	12:10	
Sampler Initials	JT	
Sample I.D.	MW-104 ROUND 1	
Dupe Collected?	☐ Yes ☑ No	ID:
MS Collected?	☐ Yes ☑ No	ID:
MSD Collected?	☐ Yes ☑ No	ID:
Trip Blank Collected?	☑ Yes ☐ No	ID: TRIP BLANK
EQ Blank Collected?	☑ Yes ☐ No	ID: FIELD BLANK

Comments
Extra parameters collected at this well.

FIELD READINGS

Date	Stabilization Criteria	12/12/2024							
Time		11:12	11:16	11:21	11:26	11:31	11:36	11:42	11:47
Volume Extracted	gallons	0.5	0.75	1	1.5	2	2.5	3	3.5
Static Water Level (feet)	NA	8.16	8.22	8.24	8.27	8.27	8.31	8.3	8.36
pH (Std. Units)	+/-0.1	6.11	6.09	6.09	6.11	6.15	6.16	6.15	6.21
Conductivity (mS/cm)	3%	1.47	1.49	1.52	1.51	1.49	1.48	1.46	1.47
Turbidity (NTU)	10%	710	622	1000	1000	809	406	271	160
D.O. (mg/L)	10%	2.75	2.57	4.59	1.83	1.8	1.8	1.8	1.81
Temperature (°C) (°F)	3%	11.86	12.67	12.94	12.91	14.37	14.93	14.82	14.86
ORP[3](mV)	+/-10 mv	-66	-76	-85	-89	-97	-100	-101	-102
Appearance		VT	VT	VT	VT	VT	T	T	T
Free Product (Yes/No)		No	No	No	No	No	No	No	No
Odor		None	None	None	None	None	None	None	None

Date	Stabilization Criteria	12/12/2024							
Time		11:52	11:58	12:05	12:10				
Volume Extracted	gallons	4	4.5	5	5.5				
Static Water Level (feet)	NA	8.34	8.37	8.41	8.4				
pH (Std. Units)	+/-0.1	6.21	6.2	6.24	6.24				
Conductivity (mS/cm)	3%	1.45	1.48	1.46	1.47				
Turbidity (NTU)	10%	133	135	122	109				
D.O. (mg/L)	10%	1.83	1.88	1.91	1.81				
Temperature (°C) (°F)	3%	14.71	14.77	14.82	14.94				
ORP[3](mV)	+/-10 mv	-104	-104	-106	-106				
Appearance		T	ST	ST	ST				
Free Product (Yes/No)		No	No	No	No				
Odor		None	None	None	None				

C = Clear T = Turbid ST = Semi Turbid VT = Very Turbid

Comments
Initial Purge - 11:05

C&S Engineers, Inc.
499 Col Eileen Collins Blvd
Syracuse, NY 13212
Phone: 315-455-2000
Fax: 315-455-9667
www.cscos.com

Well Sampling Field Data Sheet

Well Casing Unit Volume (gal/l.f.)		
1¼" = 0.08	2" = 0.17	3" = 0.38
4" = 0.66	6" = 1.5	8" = 2.6

Client Name: 1153 Owner LLC
Site Name: 1153-69 West Fayette Street BCP Site Remedial Investigation
Project No.: AB2.002.002
Field Staff: JT

WELL DATA

Date	12/13/2024	
Time	12:38	
Water meter utilized and date last calibrated		
Well Number	MW-105	
PID Reading (ppm)	0.0	
Diameter (inches)	2.0	
Total Sounded Depth (feet)	19.37	
Static Water Level (feet)	6.34	
H_2O Column (feet)	13.03	
Pump Intake (feet)	19.00	
Well Volume (gallons)	2.13	
Amount to Evacuate (gallons)	NA	
Amount Evacuated (gallons)	2.00	

SAMPLE DATA

Sample Date	12/13/2024	
Sample Time	13:08	
Sampler Initials	JT	
Sample I.D.	MW-105 ROUND 1	
Dupe Collected?	☐ Yes ☑ No	ID:
MS Collected?	☐ Yes ☑ No	ID:
MSD Collected?	☐ Yes ☑ No	ID:
Trip Blank Collected?	☑ Yes ☐ No	ID: TRIP BLANK
EQ Blank Collected?	☑ Yes ☐ No	ID: FIELD BLANK

Comments
Extra parameters not collected at this well.

FIELD READINGS

Date	Stabilization Criteria	12/13/2024							
Time		12:45	12:50	12:55	13:00	13:03	13:06		
Volume Extracted	gallons	0.5	0.75	1.25	1.5	1.75	2		
Static Water Level (feet)	NA	6.29	6.3	6.3	6.31	6.31	6.32		
pH (Std. Units)	+/-0.1	6.54	6.47	6.46	6.46	6.46	6.46		
Conductivity (mS/cm)	3%	1.5	1.46	1.45	1.45	1.45	1.45		
Turbidity (NTU)	10%	337	904	903	178	159	171		
D.O. (mg/L)	10%	0.35	0.28	0.25	0.25	0.25	0.24		
Temperature (°C) (°F)	3%	13.44	14.55	14.53	14.76	14.83	14.89		
ORP[3](mV)	+/-10 mv	-127	-135	-140	-145	-147	-148		
Appearance		Brown	VT	VT	T	T	T		
Free Product (Yes/No)		No	No	No	No	No	No		
Odor		None	None	None	None	None	None		

Date	Stabilization Criteria								
Time									
Volume Extracted	gallons								
Static Water Level (feet)	NA								
pH (Std. Units)	+/-0.1								
Conductivity (mS/cm)	3%								
Turbidity (NTU)	10%								
D.O. (mg/L)	10%								
Temperature (°C) (°F)	3%								
ORP[3](mV)	+/-10 mv								
Appearance									
Free Product (Yes/No)									
Odor									

C = Clear T = Turbid ST = Semi Turbid VT = Very Turbid

Comments
Initial Purge - 12:38

C&S Engineers, Inc.
499 Col Eileen Collins Blvd
Syracuse, NY 13212
Phone: 315-455-2000
Fax: 315-455-9667
www.cscos.com

Well Sampling Field Data Sheet

Well Casing Unit Volume (gal/l.f.)		
1¼" = 0.08	2" = 0.17	3" = 0.38
4" = 0.66	6" = 1.5	8" = 2.6

Client Name: 1153 Owner LLC
Site Name: 1153-69 West Fayette Street BCP Site Remedial Investigation
Project No.: AB2.002.002
Field Staff: JT

WELL DATA

Date	12/13/2024	
Time	7:30	
Water meter utilized and date last calibrated		
Well Number	MW-106	
PID Reading (ppm)	0.0	
Diameter (inches)	2.0	
Total Sounded Depth (feet)	19.69	
Static Water Level (feet)	11.76	
H_2O Column (feet)	7.93	
Pump Intake (feet)	19.00	
Well Volume (gallons)	1.29	
Amount to Evacuate (gallons)	NA	
Amount Evacuated (gallons)	2.75	

SAMPLE DATA

Sample Date	12/13/2024	
Sample Time	8:25	
Sampler Initials	JT	
Sample I.D.	MW-106 ROUND 1	
Dupe Collected?	☑ Yes ☐ No	ID: DUP ROUND 1
MS Collected?	☑ Yes ☐ No	ID: MS ROUND 1
MSD Collected?	☑ Yes ☐ No	ID: MSD ROUND 1
Trip Blank Collected?	☑ Yes ☐ No	ID: TRIP BLANK
EQ Blank Collected?	☑ Yes ☐ No	ID: FIELD BLANK

Comments
Extra parameters not collected at this well.

FIELD READINGS

Date	Stabilization Criteria	12/13/2024							
Time		7:50	7:56	8:01	8:07	8:13	8:18	8:23	
Volume Extracted	gallons	0.75	1	1.5	2	2.25	2.5	2.75	
Static Water Level (feet)	NA	11.88	11.86	11.85	11.85	11.85	11.85	11.85	
pH (Std. Units)	+/-0.1	6.49	6.34	6.31	6.3	6.29	6.29	6.29	
Conductivity (mS/cm)	3%	3.6	3.63	3.63	3.64	3.64	3.65	3.66	
Turbidity (NTU)	10%	251	168	127	87.5	61.7	44.5	35.7	
D.O. (mg/L)	10%	1.16	0.88	0.77	0.67	0.6	0.59	0.59	
Temperature (ºC) (ºF)	3%	12.34	11.76	11.79	12.03	12.11	12.07	12.06	
ORP[3](mV)	+/-10 mv	97	96	95	94	92	91	90	
Appearance		T	T	ST	ST	ST	C	C	
Free Product (Yes/No)		No	No	No	No	No	No	No	
Odor		None	None	None	None	None	None	None	

Date	Stabilization Criteria								
Time									
Volume Extracted	gallons								
Static Water Level (feet)	NA								
pH (Std. Units)	+/-0.1								
Conductivity (mS/cm)	3%								
Turbidity (NTU)	10%								
D.O. (mg/L)	10%								
Temperature (ºC) (ºF)	3%								
ORP[3](mV)	+/-10 mv								
Appearance									
Free Product (Yes/No)									
Odor									

C = Clear T = Turbid ST = Semi Turbid VT = Very Turbid

Comments
Initial Purge - 7:30

C&S Engineers, Inc.
499 Col Eileen Collins Blvd
Syracuse, NY 13212
Phone: 315-455-2000
Fax: 315-455-9667
www.cscos.com

Well Sampling Field Data Sheet

Well Casing Unit Volume (gal/l.f.)		
1¼" = 0.08	2" = 0.17	3" = 0.38
4" = 0.66	6" = 1.5	8" = 2.6

Client Name: 1153 Owner LLC
Site Name: 1153-69 West Fayette Street BCP Site Remedial Investigation
Project No.: AB2.002.002
Field Staff: JT

WELL DATA

Date	12/13/2024	
Time	11:15	
Water meter utilized and date last calibrated		
Well Number	MW-107	
PID Reading (ppm)	0.0	
Diameter (inches)	2.0	
Total Sounded Depth (feet)	19.66	
Static Water Level (feet)	7.02	
H_2O Column (feet)	12.64	
Pump Intake (feet)	19.00	
Well Volume (gallons)	2.06	
Amount to Evacuate (gallons)	NA	
Amount Evacuated (gallons)	3.65	

SAMPLE DATA

Sample Date	12/13/2024	
Sample Time	12:15	
Sampler Initials	JT	
Sample I.D.	MW-107 ROUND 1	
Dupe Collected?	☐ Yes ☑ No	ID:
MS Collected?	☐ Yes ☑ No	ID:
MSD Collected?	☐ Yes ☑ No	ID:
Trip Blank Collected?	☑ Yes ☐ No	ID: TRIP BLANK
EQ Blank Collected?	☑ Yes ☐ No	ID: FIELD BLANK

Comments
Extra parameters not collected at this well.

FIELD READINGS

Date	Stabilization Criteria	12/13/2024							
Time		11:25	11:30	11:35	11:40	11:45	11:50	11:55	12:00
Volume Extracted	gallons	0.5	0.75	1.25	1.5	1.75	2	2.5	3
Static Water Level (feet)	NA	7.3	7.3	7.3	7.3	7.29	7.3	7.3	7.3
pH (Std. Units)	+/-0.1	6.71	6.7	6.92	7.08	7.16	7.05	7.02	7.17
Conductivity (mS/cm)	3%	16.3	15.7	13.4	12.6	12.3	13.3	12.8	13.55
Turbidity (NTU)	10%	216	184	105	54.9	32.7	36.5	30.3	27
D.O. (mg/L)	10%	0.56	0.49	0.46	0.44	0.4	0.35	0.34	0.35
Temperature (ºC) (ºF)	3%	12.55	12.73	12.91	13.11	13.27	13.19	13.23	13.49
ORP[3](mV)	+/-10 mv	-206	-208	-229	-240	-244	-235	-234	-244
Appearance		ST	ST	ST	ST	ST	ST	ST	ST
Free Product (Yes/No)		No	No	No	No	No	No	No	No
Odor		None	None	None	None	None	None	None	None

Date	Stabilization Criteria	12/13/2024							
Time		12:05	12:08	12:11	12:13				
Volume Extracted	gallons	3.25	3.35	3.5	3.65				
Static Water Level (feet)	NA	7.3	7.3	7.3	7.3				
pH (Std. Units)	+/-0.1	7.23	7.24	7.25	7.25				
Conductivity (mS/cm)	3%	12.4	12.4	12.4	12.4				
Turbidity (NTU)	10%	20	6.4	14.8	5.9				
D.O. (mg/L)	10%	0.34	0.34	0.33	0.32				
Temperature (ºC) (ºF)	3%	13.66	13.75	13.78	13.72				
ORP[3](mV)	+/-10 mv	-248	-249	-249	-249				
Appearance		ST	ST	ST	ST				
Free Product (Yes/No)		No	No	No	No				
Odor		None	None	None	None				

C = Clear T = Turbid ST = Semi Turbid VT = Very Turbid

Comments
Initial Purge - 11:15

C&S Engineers, Inc.
499 Col Eileen Collins Blvd
Syracuse, NY 13212
Phone: 315-455-2000
Fax: 315-455-9667
www.cscos.com

Well Sampling Field Data Sheet

Well Casing Unit Volume (gal/l.f.)		
1¼" = 0.08	2" = 0.17	3" = 0.38
4" = 0.66	6" = 1.5	8" = 2.6

Client Name: 1153 Owner LLC
Site Name: 1153-69 West Fayette Street BCP Site Remedial Investigation
Project No.: AB2.002.002
Field Staff: CD

WELL DATA

Date	2/12/2025	
Time	15:25	
Water meter utilized and date last calibrated		
Well Number	MW-101	
PID Reading (ppm)	0.0	
Diameter (inches)	2.0	
Total Sounded Depth (feet)	13.54	
Static Water Level (feet)	10.17	
H_2O Column (feet)	3.37	
Pump Intake (feet)	13.00	
Well Volume (gallons)	0.55	
Amount to Evacuate (gallons)	NA	
Amount Evacuated (gallons)	4.50	

SAMPLE DATA

Sample Date	2/12/2025	
Sample Time	14:20	
Sampler Initials	CD	
Sample I.D.	MW-101 ROUND 2	
Dupe Collected?	☐ Yes ☑ No	ID:
MS Collected?	☐ Yes ☑ No	ID:
MSD Collected?	☐ Yes ☑ No	ID:
Trip Blank Collected?	☑ Yes ☐ No	ID: TRIP BLANK
EQ Blank Collected?	☑ Yes ☐ No	ID: FIELD BLANK

Comments
No 1,4-dioxane, collected PFAS

FIELD READINGS

	Stabilization Criteria	2/12/2025							
Time		15:35	15:40	15:45	15:50	15:55	16:00	16:05	16:10
Volume Extracted	gallons	0.5	1	1.5	2	2.5	3	3.5	4
Static Water Level (feet)	NA	10.17	10.17	10.17	10.17	10.17	10.17	10.17	10.17
pH (Std. Units)	+/-0.1	7.33	7.17	7.13	7.12	7.09	7.07	7.06	7.05
Conductivity (mS/cm)	3%	2.86	2.96	2.97	2.96	2.95	2.95	2.94	2.94
Turbidity (NTU)	10%	54.4	16.3	11.5	9.3	7.8	4.8	1.9	1.3
D.O. (mg/L)	10%	9.57	8.25	7.27	6.87	6.2	5.81	4.47	4.45
Temperature (ºC) (ºF)	3%	9.03	10.23	10.28	10.27	10.47	10.34	10.37	10.4
ORP[3](mV)	+/-10 mv	-156	-193	-194	-193	-193	-191	-187	-187
Appearance		C	C	C	C	C	C	C	C
Free Product (Yes/No)		No	No	No	No	No	No	No	No
Odor		None	None	None	None	None	None	None	None

	Stabilization Criteria	2/12/2025							
Time		16:15							
Volume Extracted	gallons	4.5							
Static Water Level (feet)	NA	10.17							
pH (Std. Units)	+/-0.1	7.05							
Conductivity (mS/cm)	3%	2.94							
Turbidity (NTU)	10%	0.8							
D.O. (mg/L)	10%	4.35							
Temperature (ºC) (ºF)	3%	10.39							
ORP[3](mV)	+/-10 mv	-186							
Appearance		C							
Free Product (Yes/No)		No							
Odor		None							

C = Clear T = Turbid ST = Semi Turbid VT = Very Turbid

Comments
All parameters stable, turbidity below 5. Collecting sample.

C&S Engineers, Inc.
499 Col Eileen Collins Blvd
Syracuse, NY 13212
Phone: 315-455-2000
Fax: 315-455-9667
www.cscos.com

Well Sampling Field Data Sheet

Well Casing Unit Volume (gal/l.f.)		
1¼" = 0.08	2" = 0.17	3" = 0.38
4" = 0.66	6" = 1.5	8" = 2.6

Client Name: 1153 Owner LLC
Site Name: 1153-69 West Fayette Street BCP Site Remedial Investigation
Project No.: AB2.002.002
Field Staff: CD

WELL DATA

Date	2/11/2025	
Time	9:35	
Water meter utilized and date last calibrated		
Well Number	MW-102	
PID Reading (ppm)	0.0	
Diameter (inches)	2.0	
Total Sounded Depth (feet)	19.98	
Static Water Level (feet)	7.28	
H_2O Column (feet)	12.70	
Pump Intake (feet)	18.00	
Well Volume (gallons)	2.07	
Amount to Evacuate (gallons)	NA	
Amount Evacuated (gallons)	3.00	

SAMPLE DATA

Sample Date	2/11/2025	
Sample Time	16:15	
Sampler Initials	CD	
Sample I.D.	MW-102 ROUND 2	
Dupe Collected?	☐ Yes ☑ No	ID:
MS Collected?	☐ Yes ☑ No	ID:
MSD Collected?	☐ Yes ☑ No	ID:
Trip Blank Collected?	☑ Yes ☐ No	ID: TRIP BLANK
EQ Blank Collected?	☐ Yes ☑ No	ID:

Comments
No PFAS or 1,4-dioxane

FIELD READINGS

Date	Stabilization Criteria	2/11/2025							
Time		15:45	15:50	15:55	16:00	16:05	16:10		
Volume Extracted	gallons	0.5	1	1.5	2	2.5	3		
Static Water Level (feet)	NA	7.39	7.39	7.39	7.39	7.39	7.39		
pH (Std. Units)	+/-0.1	7.29	7.21	7.16	7.14	7.13	7.14		
Conductivity (mS/cm)	3%	1.84	1.76	1.75	1.74	1.74	1.74		
Turbidity (NTU)	10%	34.8	14.9	2.7	0	1.2	0		
D.O. (mg/L)	10%	1.62	0.53	0.35	0.28	0.28	0.27		
Temperature (ºC) (ºF)	3%	11.51	11.51	11.41	11.44	11.62	11.64		
ORP[3](mV)	+/-10 mv	-111	-127	-131	-132	-134	-134		
Appearance		C	C	C	C	C	C		
Free Product (Yes/No)		No	No	No	No	No	No		
Odor		None	None	None	None	None	None		

Date	Stabilization Criteria								
Time									
Volume Extracted	gallons								
Static Water Level (feet)	NA								
pH (Std. Units)	+/-0.1								
Conductivity (mS/cm)	3%								
Turbidity (NTU)	10%								
D.O. (mg/L)	10%								
Temperature (ºC) (ºF)	3%								
ORP[3](mV)	+/-10 mv								
Appearance									
Free Product (Yes/No)									
Odor									

C = Clear T = Turbid ST = Semi Turbid VT = Very Turbid

Comments
All parameters stable, turbidity below 5. Collecting sample.

C&S Engineers, Inc.
499 Col Eileen Collins Blvd
Syracuse, NY 13212
Phone: 315-455-2000
Fax: 315-455-9667
www.cscos.com

Well Sampling Field Data Sheet

Well Casing Unit Volume (gal/l.f.)		
1¼" = 0.08	2" = 0.17	3" = 0.38
4" = 0.66	6" = 1.5	8" = 2.6

Client Name: 1153 Owner LLC
Site Name: 1153-69 West Fayette Street BCP Site Remedial Investigation
Project No.: AB2.002.002
Field Staff: CD

WELL DATA

Date	2/11/2025	
Time	10:00	
Water meter utilized and date last calibrated		
Well Number	MW-103	
PID Reading (ppm)	2.0	
Diameter (inches)	2.0	
Total Sounded Depth (feet)	19.83	
Static Water Level (feet)	11.33	
H_2O Column (feet)	8.50	
Pump Intake (feet)	18.00	
Well Volume (gallons)	1.39	
Amount to Evacuate (gallons)	NA	
Amount Evacuated (gallons)	4.50	

SAMPLE DATA

Sample Date	2/12/2025	
Sample Time	14:45	
Sampler Initials	CD	
Sample I.D.	MW-103 ROUND 2	
Dupe Collected?	☐ Yes ☑ No	ID:
MS Collected?	☐ Yes ☑ No	ID:
MSD Collected?	☐ Yes ☑ No	ID:
Trip Blank Collected?	☑ Yes ☐ No	ID: TRIP BLANK
EQ Blank Collected?	☐ Yes ☑ No	ID:
Comments No PFAS or 1,4-dioxane Extra parameters collected		

FIELD READINGS

Date	Stabilization Criteria	2/12/2025							
Time		14:00	14:05	14:10	14:15	14:20	14:25	14:30	14:35
Volume Extracted	gallons	0.5	1	1.5	2	2.5	3	3.5	4
Static Water Level (feet)	NA	11.48	11.5	11.51	11.52	11.5	11.5	11.5	11.5
pH (Std. Units)	+/-0.1	7.64	7.47	7.35	7.29	7.25	7.2	7.16	7.14
Conductivity (mS/cm)	3%	3.83	3.84	3.79	3.7	3.58	3.5	3.37	3.32
Turbidity (NTU)	10%	7.2	2.7	1.2	0.9	0.9	0	0.5	0.5
D.O. (mg/L)	10%	5.26	0.97	0.53	0.44	0.39	0.36	0.29	0.29
Temperature (°C) (°F)	3%	10.27	10.4	10.47	10.51	10.29	10.47	10.88	10.93
ORP[3](mV)	+/-10 mv	-162	-211	-270	-275	-276	-278	-280	-281
Appearance		C	C	C	C	C	C	C	C
Free Product (Yes/No)		No	No	No	No	No	No	No	No
Odor		Sulfur	Sulfur	Sulfur	Sulfur	Sulfur	None	None	None

Date	Stabilization Criteria	2/12/2025							
Time		14:40							
Volume Extracted	gallons	4.5							
Static Water Level (feet)	NA	11.5							
pH (Std. Units)	+/-0.1	7.11							
Conductivity (mS/cm)	3%	3.28							
Turbidity (NTU)	10%	0.5							
D.O. (mg/L)	10%	0.29							
Temperature (°C) (°F)	3%	10.84							
ORP[3](mV)	+/-10 mv	-281							
Appearance		C							
Free Product (Yes/No)		No							
Odor		Sulfur							

C = Clear T = Turbid ST = Semi Turbid VT = Very Turbid

Comments
All parameters stable. Collecting sample.

C&S Engineers, Inc.
499 Col Eileen Collins Blvd
Syracuse, NY 13212
Phone: 315-455-2000
Fax: 315-455-9667
www.cscos.com

Well Sampling Field Data Sheet

Well Casing Unit Volume (gal/l.f.)		
1¼" = 0.08	2" = 0.17	3" = 0.38
4" = 0.66	6" = 1.5	8" = 2.6

Client Name: 1153 Owner LLC
Site Name: 1153-69 West Fayette Street BCP Site Remedial Investigation
Project No.: AB2.002.002
Field Staff: CD

WELL DATA

Date	2/11/2025	
Time	11:00	
Water meter utilized and date last calibrated		
Well Number	MW-104	
PID Reading (ppm)	0.0	
Diameter (inches)	2.0	
Total Sounded Depth (feet)	19.41	
Static Water Level (feet)	8.29	
H_2O Column (feet)	11.12	
Pump Intake (feet)	18.00	
Well Volume (gallons)	1.81	
Amount to Evacuate (gallons)	NA	
Amount Evacuated (gallons)	4.00	

SAMPLE DATA

Sample Date	2/11/2025	
Sample Time	14:20	
Sampler Initials	CD	
Sample I.D.	MW-104 ROUND 2	
Dupe Collected?	☐ Yes ☑ No	ID:
MS Collected?	☐ Yes ☑ No	ID:
MSD Collected?	☐ Yes ☑ No	ID:
Trip Blank Collected?	☑ Yes ☐ No	ID: TRIP BLANK
EQ Blank Collected?	☐ Yes ☑ No	ID:

Comments
No PFAS or 1,4-dioxane

FIELD READINGS

Date	Stabilization Criteria	2/11/2025							
Time		13:40	13:45	13:50	13:55	14:00	14:05	14:10	14:15
Volume Extracted	gallons	0.5	1	1.5	2	2.5	3	3.5	4
Static Water Level (feet)	NA	8.87	8.87	8.89	8.91	8.92	8.93	8.94	8.95
pH (Std. Units)	+/-0.1	7.26	7.16	7.14	7.13	7.13	7.13	7.13	7.13
Conductivity (mS/cm)	3%	1.33	1.33	1.34	1.34	1.36	1.35	1.35	1.35
Turbidity (NTU)	10%	79.9	78.8	39.5	23.2	17.8	14.5	12.4	9.7
D.O. (mg/L)	10%	4.65	3.15	2.74	3.26	2.72	2.02	1.98	1.86
Temperature (ºC) (ºF)	3%	13.35	13.34	13.35	13.31	13.37	13.27	13.22	13.33
ORP[3](mV)	+/-10 mv	-108	-117	-121	-122	-124	-124	-123	-123
Appearance		C	C	C	C	C	C	C	C
Free Product (Yes/No)		No	No	No	No	No	No	No	No
Odor		None	None	None	None	None	None	None	None

Date	Stabilization Criteria								
Time									
Volume Extracted	gallons								
Static Water Level (feet)	NA								
pH (Std. Units)	+/-0.1								
Conductivity (mS/cm)	3%								
Turbidity (NTU)	10%								
D.O. (mg/L)	10%								
Temperature (ºC) (ºF)	3%								
ORP[3](mV)	+/-10 mv								
Appearance									
Free Product (Yes/No)									
Odor									

C = Clear T = Turbid ST = Semi Turbid VT = Very Turbid

Comments
All parameters stable, turbidity below 10. Collecting sample.

C&S Engineers, Inc.
499 Col Eileen Collins Blvd
Syracuse, NY 13212
Phone: 315-455-2000
Fax: 315-455-9667
www.cscos.com

Well Sampling Field Data Sheet

Well Casing Unit Volume (gal/l.f.)		
1¼" = 0.08	2" = 0.17	3" = 0.38
4" = 0.66	6" = 1.5	8" = 2.6

Client Name: 1153 Owner LLC
Site Name: 1153-69 West Fayette Street BCP Site Remedial Investigation
Project No.: AB2.002.002
Field Staff: CD

WELL DATA

Date	2/11/2025	
Time	10:30	
Water meter utilized and date last calibrated		
Well Number	MW-105	
PID Reading (ppm)	0.0	
Diameter (inches)	2.0	
Total Sounded Depth (feet)	19.37	
Static Water Level (feet)	7.15	
H_2O Column (feet)	12.22	
Pump Intake (feet)	18.00	
Well Volume (gallons)	1.99	
Amount to Evacuate (gallons)	NA	
Amount Evacuated (gallons)	5.00	

SAMPLE DATA

Sample Date	2/11/2025	
Sample Time	12:45	
Sampler Initials	CD	
Sample I.D.	MW-105 ROUND 2	
Dupe Collected?	☑ Yes ☐ No	ID: DUP ROUND 2
MS Collected?	☑ Yes ☐ No	ID: MS ROUND 2
MSD Collected?	☑ Yes ☐ No	ID: MSD ROUND 2
Trip Blank Collected?	☑ Yes ☐ No	ID: TRIP BLANK
EQ Blank Collected?	☐ Yes ☑ No	ID:

Comments
No PFAS or 1,4-dioxane

FIELD READINGS

Date	Stabilization Criteria	2/11/2025							
Time		11:55	12:00	12:05	12:10	12:15	12:20	12:25	12:30
Volume Extracted	gallons	0.5	1	1.5	2	2.5	3	3.5	4
Static Water Level (feet)	NA	7.15	7.15	7.15	7.15	7.15	7.15	7.15	7.15
pH (Std. Units)	+/-0.1	7.49	7.2	7.15	7.13	7.15	7.17	7.19	7.19
Conductivity (mS/cm)	3%	1.4	1.39	1.39	1.39	1.39	1.38	1.4	1.39
Turbidity (NTU)	10%	105	113	114	82.9	56.2	38.3	30.7	16.3
D.O. (mg/L)	10%	1.82	0.91	0.82	0.5	0.49	0.37	0.29	0.23
Temperature (°C) (°F)	3%	13.3	13.81	13.87	13.93	13.85	13.93	13.98	13.97
ORP[3](mV)	+/-10 mv	-83	-90	-96	-100	-103	-106	-108	-109
Appearance		C	C	C	C	C	C	C	C
Free Product (Yes/No)		No	No	No	No	No	No	No	No
Odor		None	None	None	None	None	None	None	None

Date	Stabilization Criteria	2/11/2025							
Time		12:35	12:40						
Volume Extracted	gallons	4.5	5						
Static Water Level (feet)	NA	7.15	7.15						
pH (Std. Units)	+/-0.1	7.19	7.2						
Conductivity (mS/cm)	3%	1.4	1.39						
Turbidity (NTU)	10%	7.7	4.9						
D.O. (mg/L)	10%	0.25	0.25						
Temperature (°C) (°F)	3%	13.98	13.97						
ORP[3](mV)	+/-10 mv	-109	-110						
Appearance		C	C						
Free Product (Yes/No)		No	No						
Odor		None	None						

C = Clear T = Turbid ST = Semi Turbid VT = Very Turbid

Comments
All parameters stable, turbidity below 5. Collecting sample.

C&S Engineers, Inc.
499 Col Eileen Collins Blvd
Syracuse, NY 13212
Phone: 315-455-2000
Fax: 315-455-9667
www.cscos.com

Well Sampling Field Data Sheet

Well Casing Unit Volume (gal/l.f.)		
1¼" = 0.08	2" = 0.17	3" = 0.38
4" = 0.66	6" = 1.5	8" = 2.6

Client Name: 1153 Owner LLC
Site Name: 1153-69 West Fayette Street BCP Site Remedial Investigation
Project No.: AB2.002.002
Field Staff: CD

WELL DATA

Date	2/11/2025	
Time	9:25	
Water meter utilized and date last calibrated		
Well Number	MW-106	
PID Reading (ppm)	0.0	
Diameter (inches)	2.0	
Total Sounded Depth (feet)	19.69	
Static Water Level (feet)	12.12	
H_2O Column (feet)	7.57	
Pump Intake (feet)	18.00	
Well Volume (gallons)	1.24	
Amount to Evacuate (gallons)	NA	
Amount Evacuated (gallons)	5.25	

SAMPLE DATA

Sample Date	2/11/2025	
Sample Time	15:25	
Sampler Initials	CD	
Sample I.D.	MW-106 ROUND 2	
Dupe Collected?	☐ Yes ☑ No	ID:
MS Collected?	☐ Yes ☑ No	ID:
MSD Collected?	☐ Yes ☑ No	ID:
Trip Blank Collected?	☑ Yes ☐ No	ID: TRIP BLANK
EQ Blank Collected?	☐ Yes ☑ No	ID:

Comments
No PFAS or 1,4-dioxane

FIELD READINGS

Date	Stabilization Criteria	2/11/2025							
Time		14:40	14:45	14:50	14:55	15:00	15:05	15:10	15:15
Volume Extracted	gallons	0.5	1	1.5	2	2.5	3	3.5	4
Static Water Level (feet)	NA	12.19	12.19	12.2	12.2	12.2	12.2	12.2	12.2
pH (Std. Units)	+/-0.1	7.4	7.29	7.26	7.24	7.23	7.22	7.22	7.22
Conductivity (mS/cm)	3%	3.58	3.62	3.63	3.66	3.69	3.7	3.72	3.72
Turbidity (NTU)	10%	24.1	17.1	17.6	8.8	7.3	4.9	4.1	3.3
D.O. (mg/L)	10%	9.53	8.12	7.22	6.36	5.59	5.04	4.55	4.25
Temperature (ºC) (ºF)	3%	11.38	11.72	11.88	11.87	11.79	11.84	11.89	11.83
ORP[3](mV)	+/-10 mv	41	44	39	40	44	45	47	48
Appearance		C	C	C	C	C	C	C	C
Free Product (Yes/No)		No	No	No	No	No	No	No	No
Odor		None	None	None	None	None	None	None	None

Date	Stabilization Criteria	2/11/2025							
Time		15:18	15:21	15:24					
Volume Extracted	gallons	4.75	5	5.25					
Static Water Level (feet)	NA	12.2	12.2	12.2					
pH (Std. Units)	+/-0.1	7.21	7.22	7.22					
Conductivity (mS/cm)	3%	3.73	3.74	3.74					
Turbidity (NTU)	10%	2.5	2.6	1.9					
D.O. (mg/L)	10%	3.84	3.63	3.48					
Temperature (ºC) (ºF)	3%	11.95	11.88	11.84					
ORP[3](mV)	+/-10 mv	49	51	52					
Appearance		C	C	C					
Free Product (Yes/No)		No	No	No					
Odor		None	None	None					

C = Clear T = Turbid ST = Semi Turbid VT = Very Turbid

Comments
All parameters stable, turbidity below 5. Collecting sample.

C&S Engineers, Inc.
499 Col Eileen Collins Blvd
Syracuse, NY 13212
Phone: 315-455-2000
Fax: 315-455-9667
www.cscos.com

Well Sampling Field Data Sheet

Well Casing Unit Volume (gal/l.f.)		
1¼" = 0.08	2" = 0.17	3" = 0.38
4" = 0.66	6" = 1.5	8" = 2.6

Client Name: 1153 Owner LLC
Site Name: 1153-69 West Fayette Street BCP Site Remedial Investigation
Project No.: AB2.002.002
Field Staff: CD

WELL DATA

Date	2/11/2025	
Time	10:35	
Water meter utilized and date last calibrated		
Well Number	MW-107	
PID Reading (ppm)	0.0	
Diameter (inches)	2.0	
Total Sounded Depth (feet)	19.66	
Static Water Level (feet)	7.82	
H_2O Column (feet)	11.84	
Pump Intake (feet)	18.00	
Well Volume (gallons)	1.93	
Amount to Evacuate (gallons)	NA	
Amount Evacuated (gallons)	6.50	

SAMPLE DATA

Sample Date	2/12/2025	
Sample Time	13:30	
Sampler Initials	CD	
Sample I.D.	MW-107 ROUND 2	
Dupe Collected?	☐ Yes ☑ No	ID:
MS Collected?	☐ Yes ☑ No	ID:
MSD Collected?	☐ Yes ☑ No	ID:
Trip Blank Collected?	☑ Yes ☐ No	ID: TRIP BLANK
EQ Blank Collected?	☑ Yes ☐ No	ID: FIELD BLANK

Comments
No 1,4-dioxane, collected PFAS

FIELD READINGS

	Stabilization Criteria	2/12/2025							
Time		12:25	12:30	12:35	12:40	12:45	12:50	12:55	13:00
Volume Extracted	gallons	0.5	1	1.5	2	2.5	3	3.5	4
Static Water Level (feet)	NA	7.92	7.93	7.96	7.98	7.98	7.98	7.98	7.99
pH (Std. Units)	+/-0.1	7.45	7.61	7.68	7.68	7.69	7.72	7.75	7.77
Conductivity (mS/cm)	3%	11.2	6.45	3.18	3.31	3.54	3.61	3.69	3.87
Turbidity (NTU)	10%	94.5	188	82.5	49.7	30.7	21.6	16.3	12.1
D.O. (mg/L)	10%	2.21	1.17	0.7	0.56	0.54	0.48	0.5	0.43
Temperature (ºC) (ºF)	3%	10.54	11.19	11.41	11.65	11.62	11.8	11.83	11.74
ORP[3](mV)	+/-10 mv	-81	-102	-114	-120	-138	-145	-152	-156
Appearance		C	C	C	C	C	C	C	C
Free Product (Yes/No)		No	No	No	No	No	No	No	No
Odor		None	None	None	None	None	None	None	None

	Stabilization Criteria	2/12/2025							
Time		13:05	13:10	13:15	13:20	13:25			
Volume Extracted	gallons	4.5	5	5.5	6	6.5			
Static Water Level (feet)	NA	7.99	7.99	7.99	7.99	7.99			
pH (Std. Units)	+/-0.1	7.79	7.81	7.84	7.8	7.81			
Conductivity (mS/cm)	3%	4.07	4.26	4.74	4.79	4.82			
Turbidity (NTU)	10%	7.7	5.3	24.5	24.2	24.3			
D.O. (mg/L)	10%	0.46	0.34	0.26	0.25	0.24			
Temperature (ºC) (ºF)	3%	11.69	11.79	11.65	11.74	11.89			
ORP[3](mV)	+/-10 mv	-159	-162	-160	-161	-164			
Appearance		C	C	C	C	C			
Free Product (Yes/No)		No	No	No	No	No			
Odor		None	None	None	None	None			

C = Clear T = Turbid ST = Semi Turbid VT = Very Turbid

Comments
All parameters stable. Collecting sample.

Appendix E

Building Questionnaire and Product Inventory

NEW YORK STATE DEPARTMENT OF HEALTH
INDOOR AIR QUALITY QUESTIONNAIRE AND BUILDING INVENTORY
CENTER FOR ENVIRONMENTAL HEALTH

This form must be completed for each residence involved in indoor air testing.

Preparer's Name Claire Del Fatti Date/Time Prepared 12/3/24 @ 0730

Preparer's Affiliation CTS Engineers, Inc. Phone No. 315-455-2000

Purpose of Investigation Remedial Investigation for 1153-69 West Fayette Street BCP Site (No. C734164)

1. OCCUPANT:

Interviewed: (Y) N

Last Name: Walters First Name: Aaron, representing Hueber-Breuer Construction Company, Inc. (1153 Owner LLC)

Address: PO Box 515, Syracuse, NY

County: Onondaga

Home Phone: n/a Office Phone: 315-476-7917

Number of Occupants/persons at this location 0 Age of Occupants n/a

Property is under renovation, not currently occupied.

2. OWNER OR LANDLORD: (Check if same as occupant X)

Interviewed: ~~Y/N~~ n/a, see above

Last Name: _____ First Name: _____

Address: _____

County: _____

Home Phone: _____ Office Phone: _____

3. BUILDING CHARACTERISTICS

Type of Building: (Circle appropriate response)

Residential School (Commercial/Multi-use), currently under renovation
Industrial Church Other: _____

If the property is residential, type? (Circle appropriate response) n/a, not residential

Ranch	2-Family	3-Family
Raised Ranch	Split Level	Colonial
Cape Cod	Contemporary	Mobile Home
Duplex	Apartment House	Townhouses/Condos
Modular	Log Home	Other:_____

If multiple units, how many? n/a

If the property is commercial, type?

Business Type(s) Under renovation, future Public Safety Building for Syracuse Police and Fire

Does it include residences (i.e., multi-use)? Y ~~N~~ ~~Pf~~ If yes, how many? n/a

Other characteristics:

Number of floors 6 (Main Bldg) 1 (Barn) Building age 104 years, built around 1920

Is the building insulated? (Y) N How air tight? Tight / Average (Not Tight)

4. AIRFLOW

Use air current tubes or tracer smoke to evaluate airflow patterns and qualitatively describe:

Airflow between floors

n/a

Airflow near source

n/a

Outdoor air infiltration

Many windows are broken, holes in ceilings and walls. It is expected that there is outdoor air infiltration throughout the building, especially the attached barn.

Infiltration into air ducts

Air ducts are not operational.

5. BASEMENT AND CONSTRUCTION CHARACTERISTICS (Circle all that apply)

a. Above grade construction:	wood frame	(concrete) Main Bldg	stone	brick (Barn) Steel
b. Basement type:	full Main Bldg	(crawlspace)	(slab) Barn	other _____
c. Basement floor:	(concrete) Barn	(dirt) Main Bldg	stone	other _____
d. Basement floor:	(uncovered) Barn+ Main Bldg	covered	covered with _____	
e. Concrete floor:	(unsealed)	sealed	sealed with _____	
f. Foundation walls:	poured	(block)	stone	other _____
g. Foundation walls:	unsealed	(sealed) Barn+ Main Bldg	sealed with unknown	
h. The basement is:	wet	(damp)	dry	moldy
i. The basement is:	finished	(unfinished)	partially finished	
j. Sump present?	Y (N)			
k. Water in sump?	Y / N (not applicable)			

Basement/Lowest level depth below grade: 4 (feet) in crawlspace, barn is slab on grade

Identify potential soil vapor entry points and approximate size (e.g., cracks, utility ports, drains)

- Floors are generally in good condition with no cracking.
- There are 2 access points to the crawlspace, one on the east side and one on the west side of the 6-story main building.

6. HEATING, VENTING and AIR CONDITIONING (Circle all that apply)

Type of heating system(s) used in this building: (circle all that apply – note primary)

previously (Hot air circulation)
Space Heaters
Electric baseboard
Heat pump
Stream radiation
Wood stove
Hot water baseboard
Radiant floor
Outdoor wood boiler
Other n/a, there is no heat in the building currently

The primary type of fuel used is: n/a, no heat currently

(Natural Gas) previously
Electric
Wood
Fuel Oil
Propane
(Coal) previously
Kerosene
Solar

Domestic hot water tank fueled by: not currently in use, was natural gas powered

Boiler/furnace located in: Basement Outdoors (Main Floor) Other n/a, not currently in use

Air conditioning: (Central Air) (Window units) Open Windows None n/a, not currently in use

previously

Are there air distribution ducts present? (Y) N

Describe the supply and cold air return ductwork, and its condition where visible, including whether there is a cold air return and the tightness of duct joints. Indicate the locations on the floor plan diagram.

n/a - the ductwork is not currently operational. The building has been vacant for almost a year and is undergoing renovations.

7. OCCUPANCY

Is basement/lowest level occupied? Full-time Occasionally Seldom Almost (Never)

Main Bldg Crawlspace is not occupied, barn is not currently occupied!

Level	**General Use of Each Floor (e.g., familyroom, bedroom, laundry, workshop, storage)**
Basement	Crawlspace
1st Floor	Office/storage - currently vacant
2nd Floor	Office/storage - currently vacant
3rd Floor	Office/storage - currently vacant
4th Floor - 6th	Floor: Storage - currently vacant

all floors are under renovations.

8. FACTORS THAT MAY INFLUENCE INDOOR AIR QUALITY

a. Is there an attached garage? (Y) N - Attached Barn

b. Does the garage have a separate heating unit? Y / N (NA) - Heating not in use

c. Are petroleum-powered machines or vehicles stored in the garage (e.g., lawnmower, atv, car) (Y) N / NA Please specify forklift, RV, GeoProbe

d. Has the building ever had a fire? Y (N) When? Not to our knowledge

e. Is a kerosene or unvented gas space heater present? Y (N) Where? _____

f. Is there a workshop or hobby/craft area? (Y) N Where & Type? Former woodworking shop on west end of barn

g. Is there smoking in the building? Y (N) How frequently? _____

h. Have cleaning products been used recently? Y (N) When & Type? _____

i. Have cosmetic products been used recently? Y (N) When & Type? _____

j. Has painting/staining been done in the last 6 months? Y (N) Where & When? _____

k. Is there new carpet, drapes or other textiles? Y (N) Where & When? _____

l. Have air fresheners been used recently? Y (N) When & Type? _____

m. Is there a kitchen exhaust fan? Y / N If yes, where vented? n/a, not operational

n. Is there a bathroom exhaust fan? Y / N If yes, where vented? n/a, not operational

o. Is there a clothes dryer? Y (N) If yes, is it vented outside? Y / N

p. Has there been a pesticide application? Y (N) When & Type? _____

Are there odors in the building? Y (N)
If yes, please describe: _____

Do any of the building occupants use solvents at work? Y (N) Not occupied
(e.g., chemical manufacturing or laboratory, auto mechanic or auto body shop, painting, fuel oil delivery, boiler mechanic, pesticide application, cosmetologist

If yes, what types of solvents are used? n/a

If yes, are their clothes washed at work? ~~Y~~ / N n/a

Do any of the building occupants regularly use or work at a dry-cleaning service? (Circle appropriate response)

Yes, use dry-cleaning regularly (weekly) (No) Not occupied
Yes, use dry-cleaning infrequently (monthly or less) Unknown
Yes, work at a dry-cleaning service

Is there a radon mitigation system for the building/structure? Y (N) Date of Installation: n/a
Is the system active or passive? ~~Active/Passive~~ n/a

9. WATER AND SEWAGE

Water Supply: (Public Water) Drilled Well Driven Well Dug Well Other: _____

Sewage Disposal: (Public Sewer) Septic Tank Leach Field Dry Well Other: _____

10. RELOCATION INFORMATION (for oil spill residential emergency)

a. Provide reasons why relocation is recommended: n/a, RI for BCP Site No. C734164

b. Residents choose to: remain in home relocate to friends/family relocate to hotel/motel n/a

c. Responsibility for costs associated with reimbursement explained? ~~Y~~ / N n/a

d. Relocation package provided and explained to residents? ~~Y~~ / N n/a

11. FLOOR PLANS

Draw a plan view sketch of the basement and first floor of the building. Indicate air sampling locations, possible indoor air pollution sources and PID meter readings. If the building does not have a basement, please note.

Basement:

Please refer to attached drawing.

There is a crawl space beneath the 6-story main building. The attached barn is slab on grade.


First Floor:

Please refer to attached drawing.

12. OUTDOOR PLOT

Draw a sketch of the area surrounding the building being sampled. If applicable, provide information on spill locations, potential air contamination sources (industries, gas stations, repair shops, landfills, etc.), outdoor air sampling location(s) and PID meter readings.

Also indicate compass direction, wind direction and speed during sampling, the locations of the well and septic system, if applicable, and a qualifying statement to help locate the site on a topographic map.

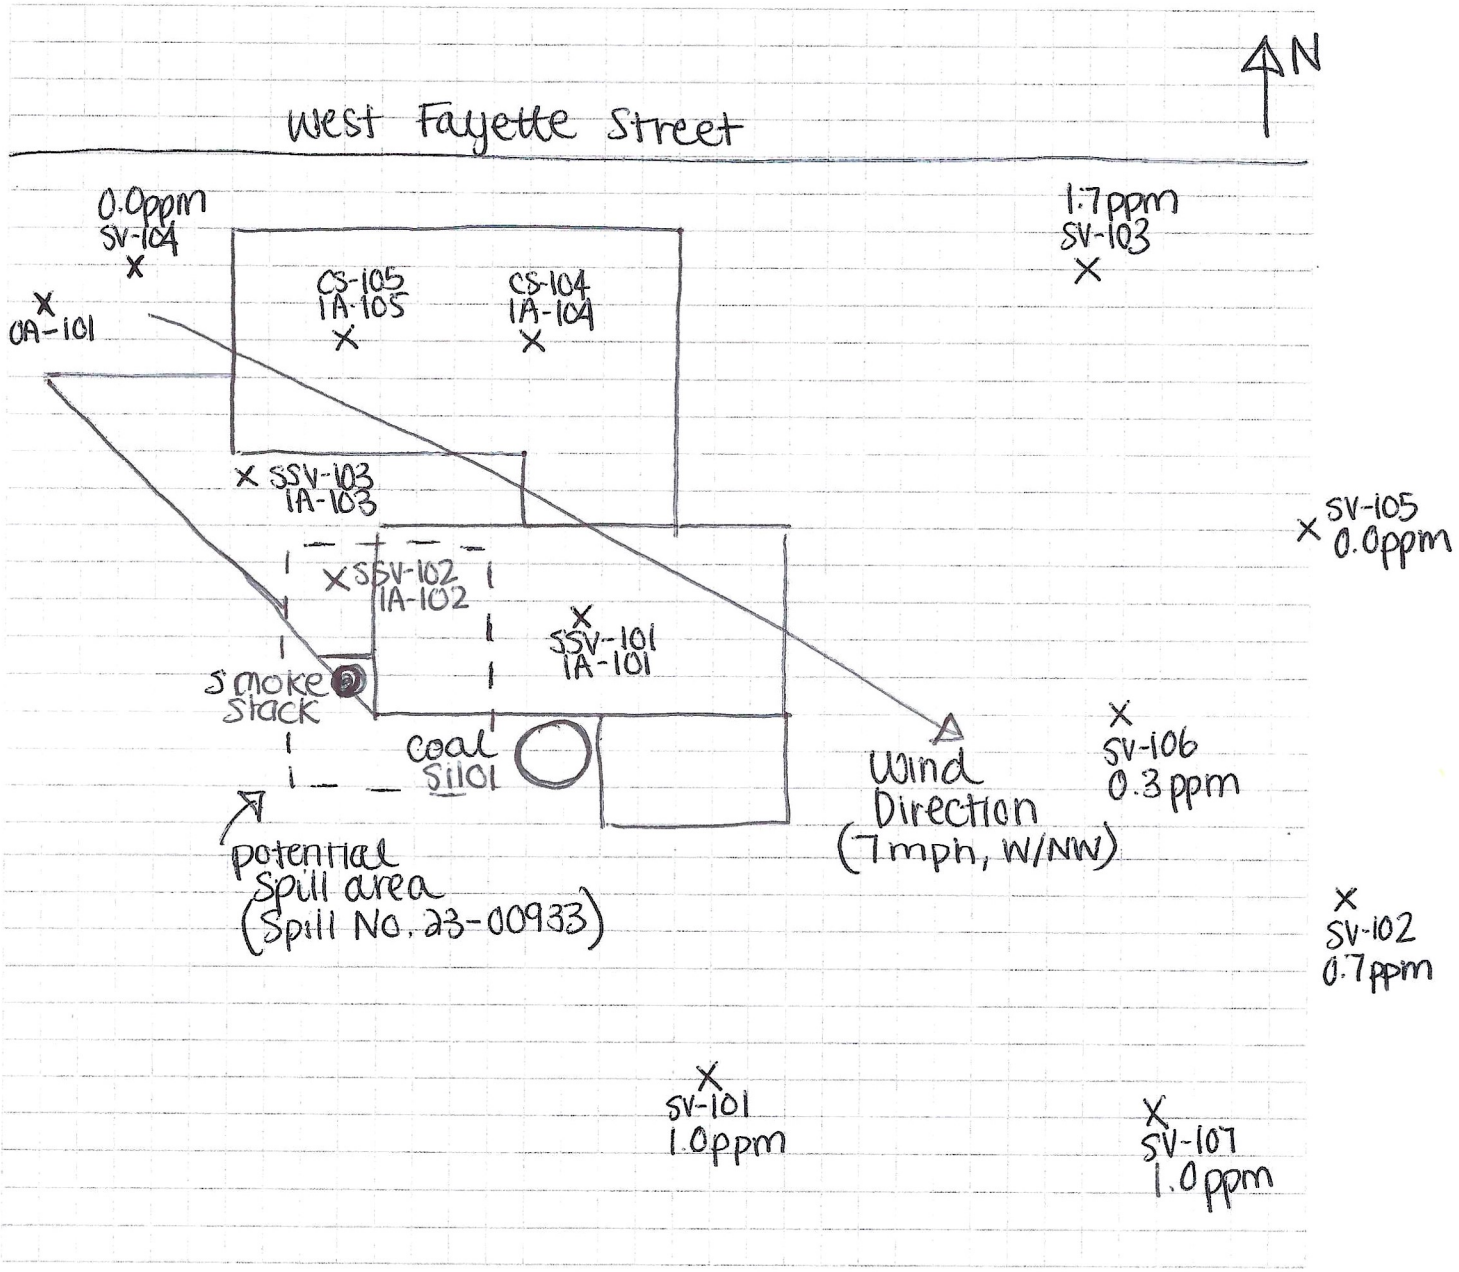

- Outdoor Air PID readings were all 0.0ppm. Sub-surface PID readings are indicated on the drawing.
- Please see attached drawings for the NYSDEC/NYSDOH approved soil vapor sampling and monitoring well locations.

13. PRODUCT INVENTORY FORM

Make & Model of field instrument used: MiniRAE 3000+

List specific products found in the residence that have the potential to affect indoor air quality.

Location	Product Description	Size (units)	Condition*	Chemical Ingredients	Field Instrument Reading (units)	Photo** Y / N
NW Corner of Main Bldg	Joint Compound	5gal	U	see attached photolog	0.0ppm	Y
↓	~~Latex~~ Paint ~~Interior Unopened~~	1 gal	D	↓	0.0ppm	Y
↓	Primer Spray	12oz	U	↓	0.0ppm	Y
S Side of Main Bldg	Unknown Paint?	Residual	U	↓	0.0ppm	Y
N Side of Barn	2x Butane Spray	5.5oz	U	↓	0.0ppm	Y
↓	Spray Adhesive	11oz	U	↓	0.0ppm	Y
↓	Gear Oil	1qt	U	↓	0.0ppm	Y
↓	Bearing Grease	16oz	U	↓	0.0ppm	Y
↓	Workable Fixatif	11oz	U	↓	0.0ppm	Y
NW Corner of Barn	30x Paints/Stains	1gal	U	↓	0.0ppm	Y
↓	3x Paints/Stains	29oz	U	↓	0.0ppm	Y
↓	Enamel	8oz	U	↓	0.0ppm	Y
↓	Polyurethane	8oz	U	↓	0.0ppm	Y
↓	Spray Primer	12oz	U	↓	0.0ppm	Y
↓	Sealer	5gal	U	↓	2.9ppm	Y
↓	Unknown Contents	5gal	U	↓	0.0ppm	Y
↓	2x Floor Adhesive	1gal	U	↓	0.0ppm	Y
↓	2x Floor Polish	1gal	U	↓	0.0ppm	Y
↓	Pink Foam Soap	42oz	U	↓	0.0ppm	Y

* Describe the condition of the product containers as **Unopened (UO), Used (U),** or **Deteriorated (D)**
** Photographs of the **front and back** of product containers can replace the handwritten list of chemical ingredients. However, the photographs must be of good quality and ingredient labels must be legible.

#9

13. PRODUCT INVENTORY FORM

Make & Model of field instrument used: MiniRAE 3000+

List specific products found in the residence that have the potential to affect indoor air quality.

Location	Product Description	Size (units)	Condition*	Chemical Ingredients	Field Instrument Reading (units)	Photo** Y / N
NW Corner of Barn	Floor Stripper	1 gal	U	see attached photolog	0.0 ppm	Y
	Comet	8 oz	U		0.0 ppm	Y
	2x Primer Spray	12 oz	U		0.0 ppm	Y
	Foam Sealant	16 oz	U		0.0 ppm	Y
	Spray Paint	12 oz	U		0.0 ppm	Y
	Adhesive	4 gal	U		0.0 ppm	Y
	Waterproofer	4 gal	U		0.0 ppm	Y
	Polyurethane	1 qt	U		0.0 ppm	Y
	Primer/Sealer	1 qt	U		0.0 ppm	Y
	Laquer Thinner	4 gal	U		0.0 ppm 6000 ppm when opened	Y
	Laquer Thinner	1 gal	U		0.0 ppm	Y
	Care Catalyst	1 gal	U		0.0 ppm	Y
	2x Paint Thinner	1 gal	U		0.0 ppm	Y
	2x Gasoline Cans	2 gal	U		0.0 ppm	Y
	Used Oil	1 gal	U		0.0 ppm	Y
	2x Crack Filler	1 gal	U		0.0 ppm	Y
	Floor Stripper	1 gal	U		0.0 ppm	Y
	Muriatic Acid	1 gal	U		0.0 ppm	Y
	Adhesive	3.5 gal	U		0.0 ppm	Y

* Describe the condition of the product containers as **Unopened (UO), Used (U),** or **Deteriorated (D)**
** Photographs of the **front and back** of product containers can replace the handwritten list of chemical ingredients. However, the photographs must be of good quality and ingredient labels must be legible.

10


13. PRODUCT INVENTORY FORM

Make & Model of field instrument used: MiniRAE 3000+

List specific products found in the residence that have the potential to affect indoor air quality.

Location	Product Description	Size (units)	Condition*	Chemical Ingredients	Field Instrument Reading (units)	Photo ** Y / N
NW Corner of Barn	5x Unknown	5 gal	U	see attached photolog	0.0 ppm	Y
	2x Paint	5 gal	U		0.0 ppm	Y
	Propane Cylinder	40 lbs	U		0.0 ppm	Y
S Side of Barn	2x Unknown	55 gal	U		0.0 ppm	Y
↓	LPG Cylinder	40 lbs	U		0.0 ppm	Y
N Side of Barn	30x Paints/Stains	1 gal	U/OU		0.0 ppm	Y
↓	Mineral Oil	55 gal	U		0.0 ppm	Y
↓	9x CO_2/N_2 Cylinders	10-40 lbs	U	↓	0.0 ppm	Y

* Describe the condition of the product containers as **Unopened (UO), Used (U),** or **Deteriorated (D)**
** Photographs of the **front and back** of product containers can replace the handwritten list of chemical ingredients. However, the photographs must be of good quality and ingredient labels must be legible.

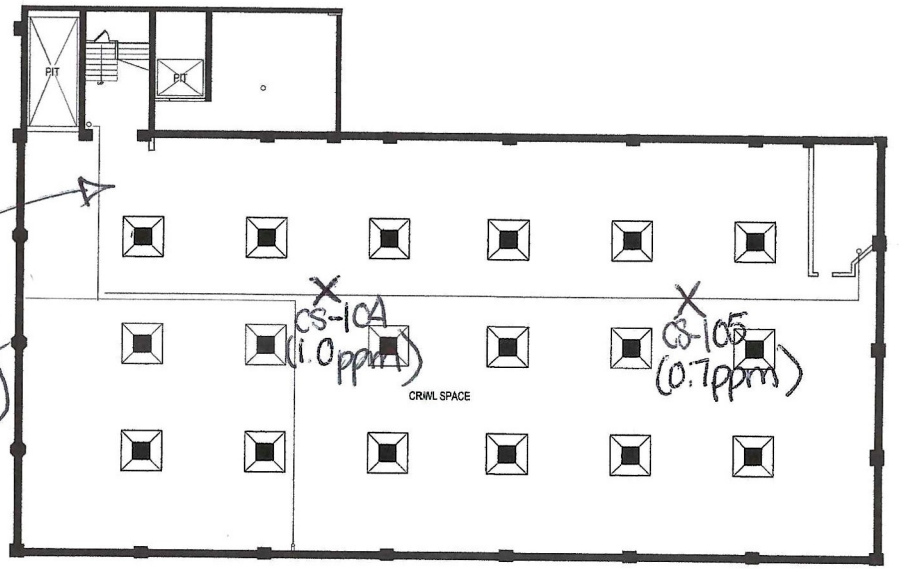

Dirt crawlspace (uncovered)

Crawlspace not physically explored due to safety concerns. See next figure for in-depth notes regarding building condition.

Crawlspace for 6-story main Building.
No basement for the barn (slab on grade).

A1 CRAWLSPACE PLAN
SCALE: 3/32" = 1'-0" When Printed on 24"x36"

C&S COMPANIES
C&S Engineers, Inc.
100 South Clinton Ave.
Suite 2700
Rochester, New York 14604
Phone: 585-325-9040
Fax: 585-697-7588
www.cscos.com
CERTIFICATE OF AUTHORIZATION #: 00XXXX

PRELIMINARY
NOT FOR CONSTRUCTION

INSERT CLIENT LOGO, SUBCONSULTANT LOGO, OR REMOVE THIS AREA AND RESIZE/CENTER THE PROJECT IDENTIFICATION BLOCK

SYRACUSE PUBLIC SAFTEY BUILDING
1153 WEST FAYETTE STREET
SYRACUSE, NEW YORK 13024
BUILDING CONDITION & CONTAINER INVENTORY PLAN


MARK	DATE	DESCRIPTION
REVISIONS		

PROJECT NO:	A82.002.002
DATE:	DECEMBER 2024
DRAWN BY:	NJC
DESIGNED BY:	
CHECKED BY:	

NO ALTERATION PERMITTED HEREON EXCEPT AS PROVIDED UNDER SECTION 7209 SUBDIVISION 2 OF THE NEW YORK EDUCATION LAW

CRAWLSPACE FLOOR PLAN

FIGURE 1

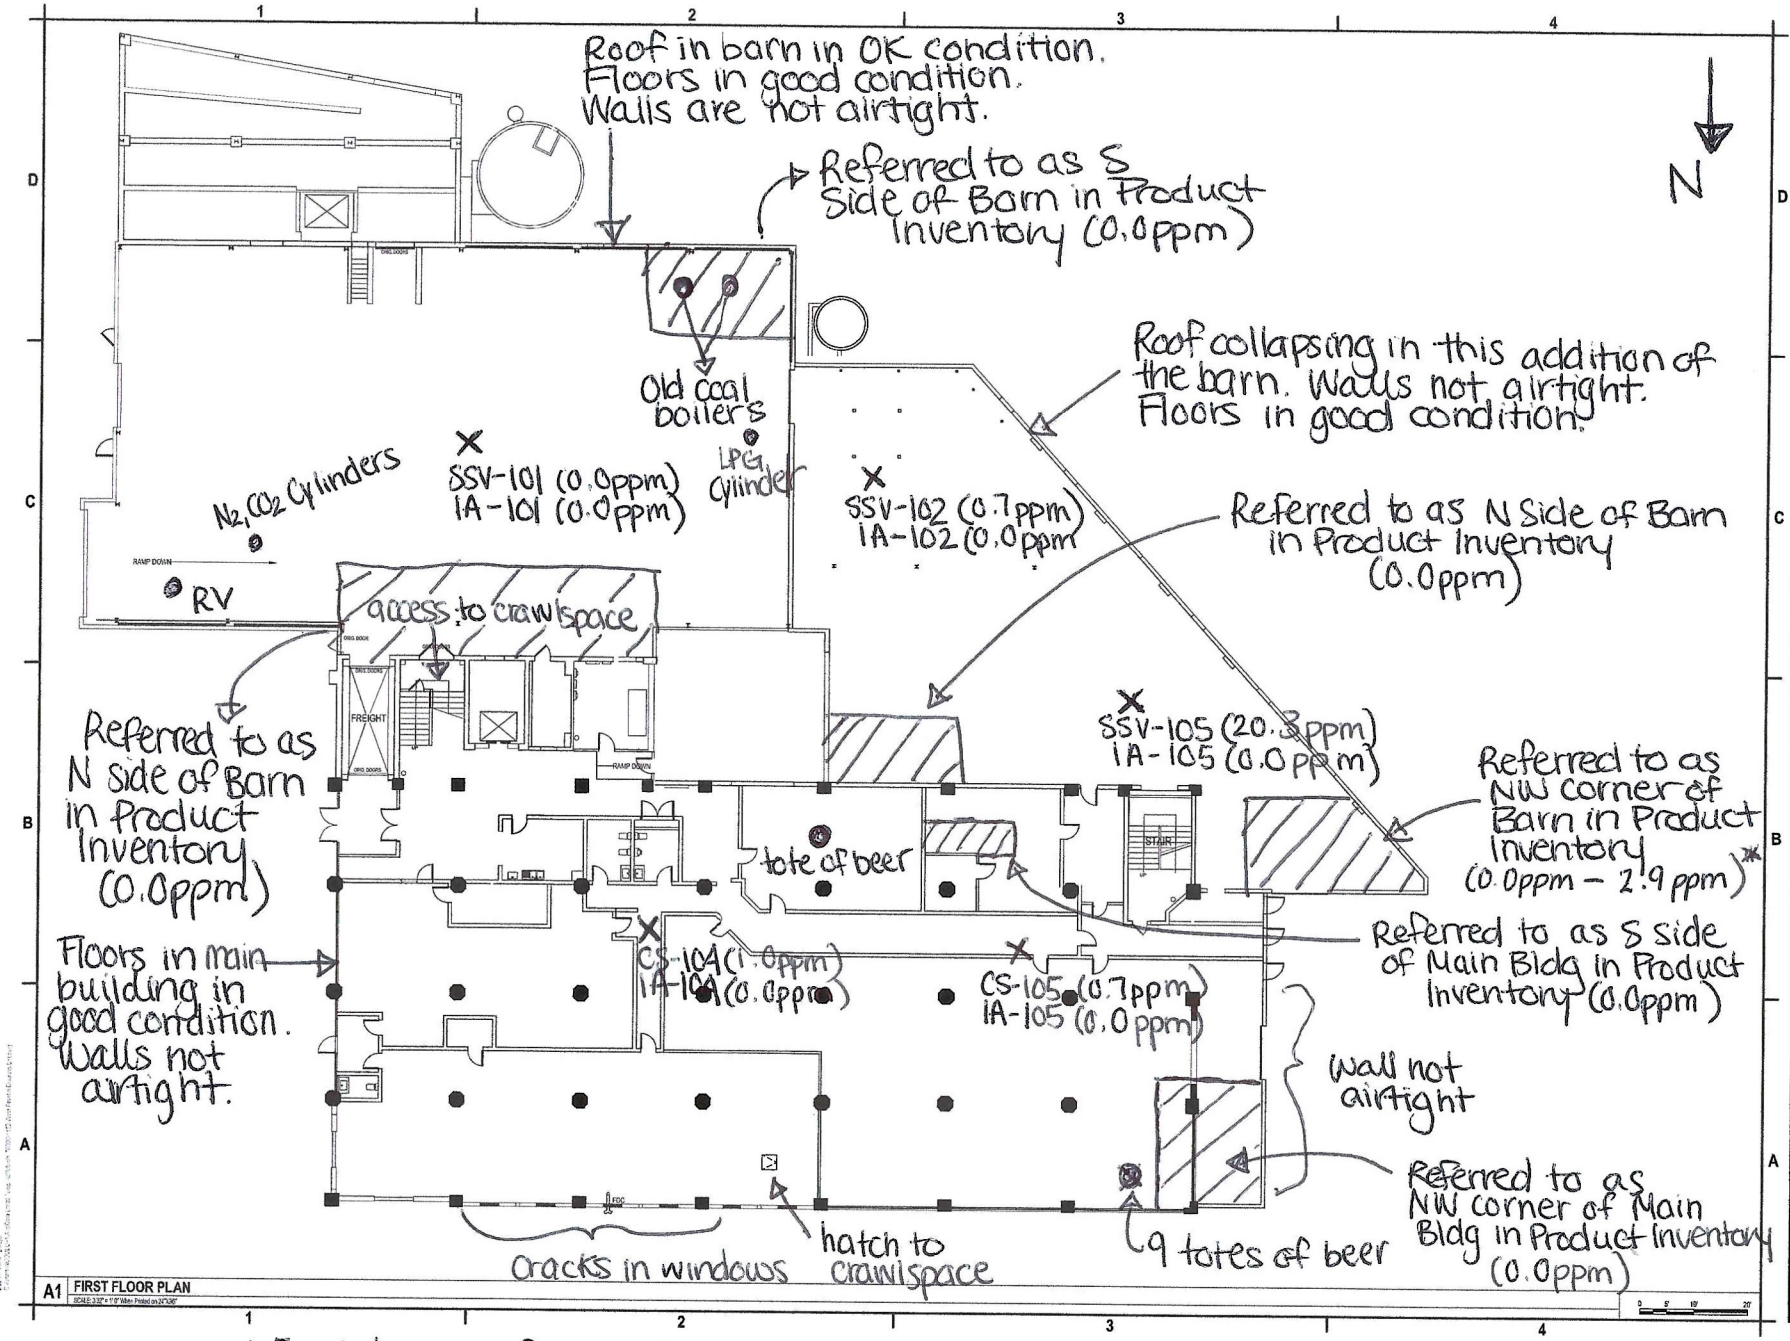

C&S COMPANIES

C&S Engineers, Inc.
100 South Clinton Ave,
Suite 2700
Rochester, New York 14604
Phone: 585-325-9040
Fax: 585-607-7588
www.cscos.com

CERTIFICATE OF AUTHORIZATION # 000 000

PRELIMINARY NOT FOR CONSTRUCTION

INSERT CLIENT LOGO, SUBCONSULTANT LOGO, OR REMOVE THIS AREA AND RESIZE/CENTER THE PROJECT IDENTIFICATION BLOCK

SYRACUSE PUBLIC SAFTEY BUILDING
1153 WEST FAYETTE STREET
SYRACUSE, NEW YORK 13024
BUILDING CONDITION & CONTAINER INVENTORY PLAN

MARK	DATE	DESCRIPTION
		REVISIONS




PROJECT NO:	AB2.002.002
DATE:	DECEMBER 2024
DRAWN BY:	NJC
DESIGNED BY:	
CHECKED BY:	

NO ALTERATION PERMITTED HEREON EXCEPT AS PROVIDED UNDER SECTION 7209 SUBDIVISION 2 OF THE NEW YORK EDUCATION LAW


FIRST FLOOR PLAN

FIGURE 2

* 5 gal bucket of lacquer thinner was 6000 ppm when opened but 0.0ppm when sealed shut. The bucket was sealed during sampling.

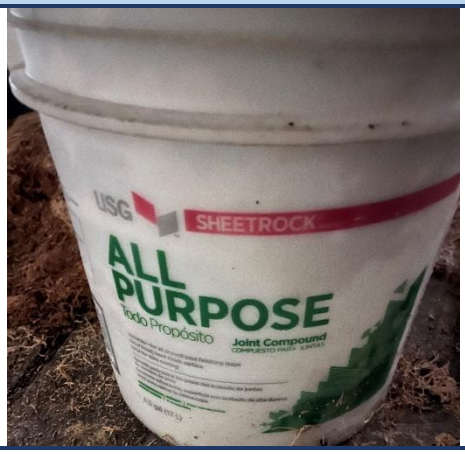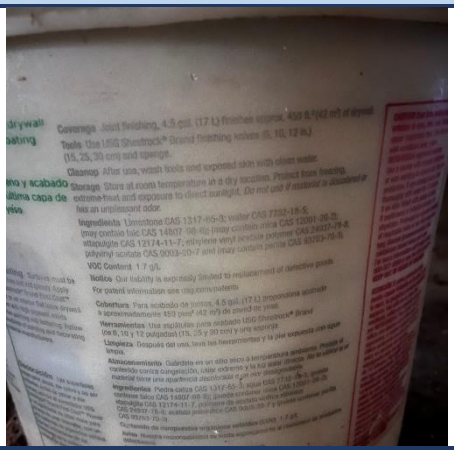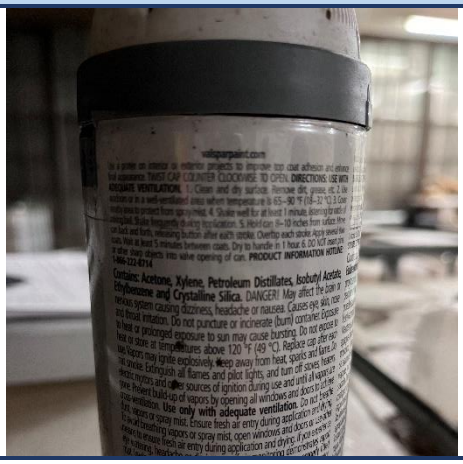Photo 1	Photo 2
	
Front of 5-gallon joint compound in northwest corner of main building.	Back of 5-gallon joint compound in northwest corner of main building.
Photo 3	**Photo 4**
	
Front of 1-gallon paint in northwest corner of main building (back not visible due to deterioration).	Front of 12-ounce primer spray in northwest corner of main building.
Photo 5	**Photo 6**
	
Back of 12-ounce primer spray in northwest corner of main building.	Residual painting supplies on the south side of the main building.



C&S COMPANIES®	C&S Engineers, Inc. 499 Col. Eileen Collins Blvd. Syracuse, New York 13212	**Photographic Log** 1153-69 West Fayette Street BCP Site (C734164) Syracuse, NY	Project #: AB2.002.002 Date: 12/3/2024 Remedial Investigation SVI Assessment

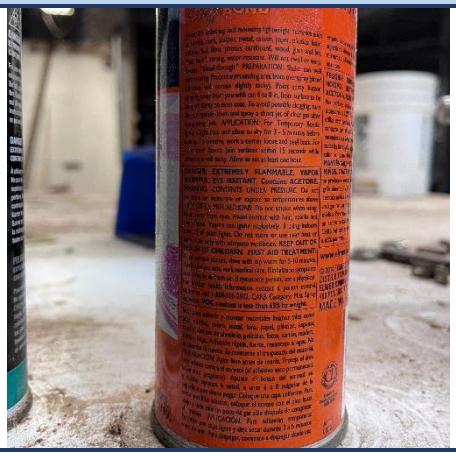Photo 7	Photo 8
	
Front of two 5.5-ounce butane sprays on the north side of the barn.	Back of two 5.5-ounce butane sprays on the north side of the barn.
Photo 9	**Photo 10**
	
Front of 11-ounce spray adhesive on the north side of the barn.	Back of 11-ounce spray adhesive on the north side of the barn.
Photo 11	**Photo 12**
	
Front of 1-quart of gear oil on the north side of the barn.	Back of 1-quart of gear oil on the north side of the barn.




C&S COMPANIES®	C&S Engineers, Inc. 499 Col. Eileen Collins Blvd. Syracuse, New York 13212	**Photographic Log** 1153-69 West Fayette Street BCP Site (C734164) Syracuse, NY	Project #: AB2.002.002 Date: 12/3/2024 Remedial Investigation SVI Assessment

Photo 13	Photo 14
	
Front of 16-ounce bearing grease on the north side of the barn.	Back of 16-ounce bearing grease on the north side of the barn.
Photo 15	**Photo 16**
	
Front of 11-ounce Workable Fixatif on the north side of the barn.	Back of 11-ounce Workable Fixatif on the north side of the barn.
Photo 17	**Photo 18**
	
Front of paints, stains, enamel, polyurethane, and primer in the northwest corner of the barn.	Back of paints, stains, enamel, polyurethane, and primer in the northwest corner of the barn.


C&S COMPANIES	C&S Engineers, Inc. 499 Col. Eileen Collins Blvd. Syracuse, New York 13212	**Photographic Log** 1153-69 West Fayette Street BCP Site (C734164) Syracuse, NY	Project #: AB2.002.002 Date: 12/3/2024 Remedial Investigation SVI Assessment

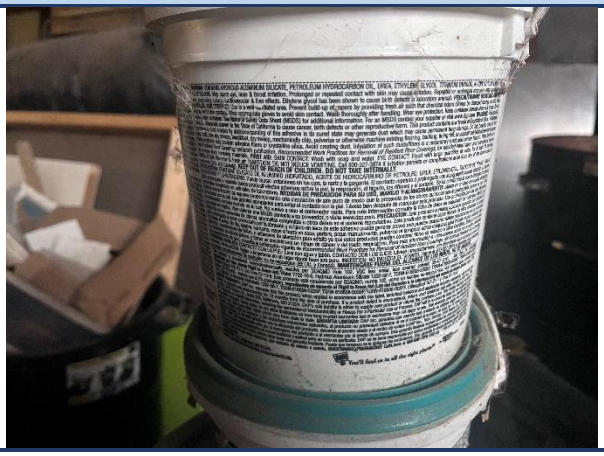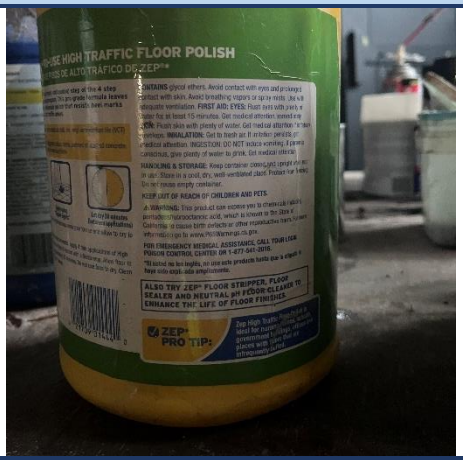Photo 19	Photo 20
	
Front of 5-gallon sealer in the northwest corner of the barn.	Back of 5-gallon sealer in the northwest corner of the barn.
Photo 21	**Photo 22**
	
Front of two 1-gallon floor adhesives in the northwest corner of the barn.	Back of two 1-gallon floor adhesives in the northwest corner of the barn.
Photo 23	**Photo 24**
	
Front of two 1-gallon floor polishes in the northwest corner of the barn.	Back of two 1-gallon floor polishes in the northwest corner of the barn.




C&S COMPANIES®	C&S Engineers, Inc. 499 Col. Eileen Collins Blvd. Syracuse, New York 13212	**Photographic Log** 1153-69 West Fayette Street BCP Site (C734164) Syracuse, NY	Project #: AB2.002.002 Date: 12/3/2024 Remedial Investigation SVI Assessment

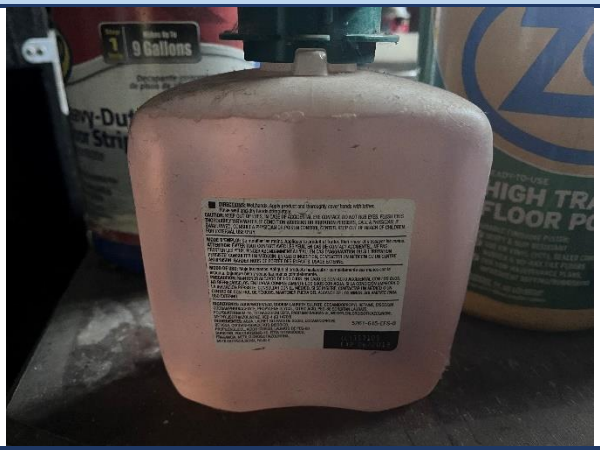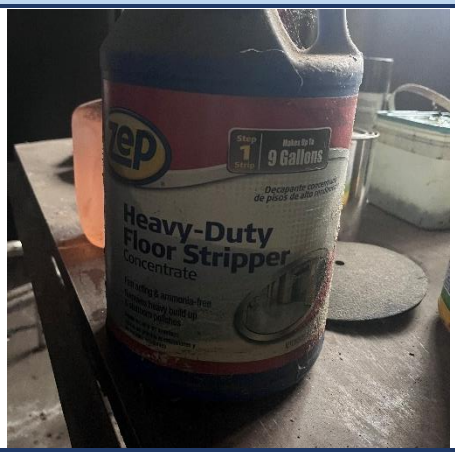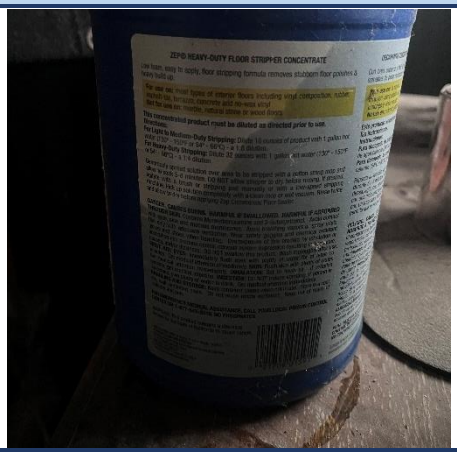Photo 25	Photo 26
	
Front of 42-ounce pink foam soap in the northwest corner of the barn.	Back of 42-ounce pink foam soap in the northwest corner of the barn.
Photo 27	**Photo 28**
	
Front of 1-gallon floor stripper in the northwest corner of the barn.	Back of 1-gallon floor stripper in the northwest corner of the barn.
Photo 29	**Photo 30**
	
Front of 8-ounce Comet in the northwest corner of the barn.	Back of 8-ounce Comet in the northwest corner of the barn.


C&S COMPANIES	C&S Engineers, Inc. 499 Col. Eileen Collins Blvd. Syracuse, New York 13212	**Photographic Log** 1153-69 West Fayette Street BCP Site (C734164) Syracuse, NY	Project #: AB2.002.002 Date: 12/3/2024 Remedial Investigation SVI Assessment

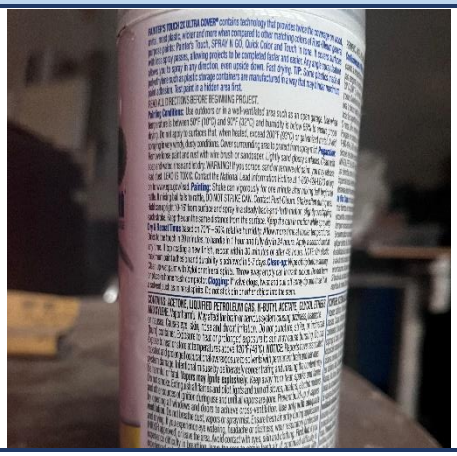Photo 31	Photo 32
	
Front of two 12-ounce primer sprays in the northwest corner of the barn.	Back of two 12-ounce primer sprays in the northwest corner of the barn.
Photo 33	**Photo 34**
	
Front of 16-oz foam sealant and 12-oz spray paint in the northwest corner of the barn.	Back of 12-oz spray paint in the northwest corner of the barn.
Photo 35	**Photo 36**
	
Back of 16-oz foam sealant in the northwest corner of the barn.	Front of primer, sealer, and polyurethane in the northwest corner of the barn.

C&S COMPANIES®	C&S Engineers, Inc. 499 Col. Eileen Collins Blvd. Syracuse, New York 13212	**Photographic Log** 1153-69 West Fayette Street BCP Site (C734164) Syracuse, NY	Project #: AB2.002.002 Date: 12/3/2024 Remedial Investigation SVI Assessment

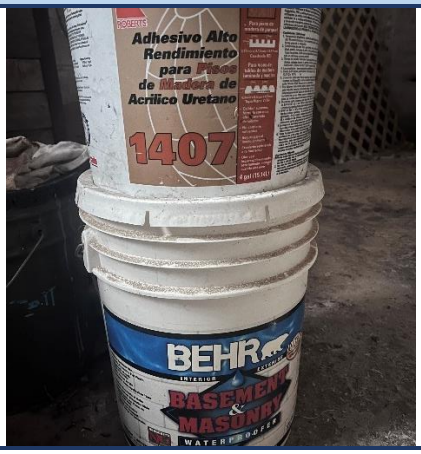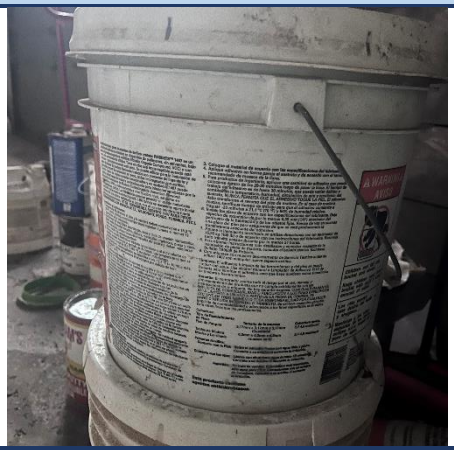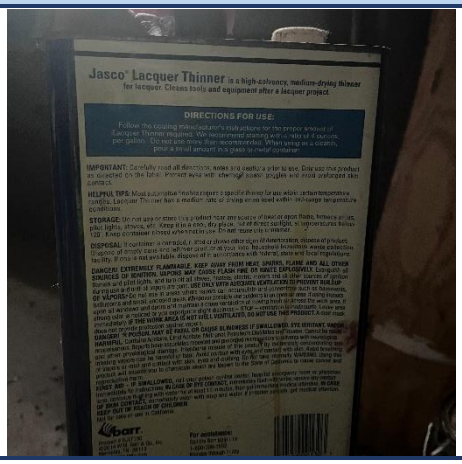Photo 37	Photo 38
	
Front of 4-gallon adhesive and 4-gallon water proofer in the northwest corner of the barn.	Front of 4-gallon adhesive in the northwest corner of the barn.
Photo 39	**Photo 40**
	
Back of 4-gallon water proofer in the northwest corner of the barn.	Front of 4-gallon unlabeled bucket of lacquer thinner in the northwest corner of the barn.
Photo 41	**Photo 42**
	
Front of 1-gallon lacquer thinner in the northwest corner of the barn.	Back of 1-gallon lacquer thinner in the northwest corner of the barn.

C&S COMPANIES®	C&S Engineers, Inc. 499 Col. Eileen Collins Blvd. Syracuse, New York 13212	**Photographic Log** 1153-69 West Fayette Street BCP Site (C734164) Syracuse, NY	Project #: AB2.002.002 Date: 12/3/2024 Remedial Investigation SVI Assessment

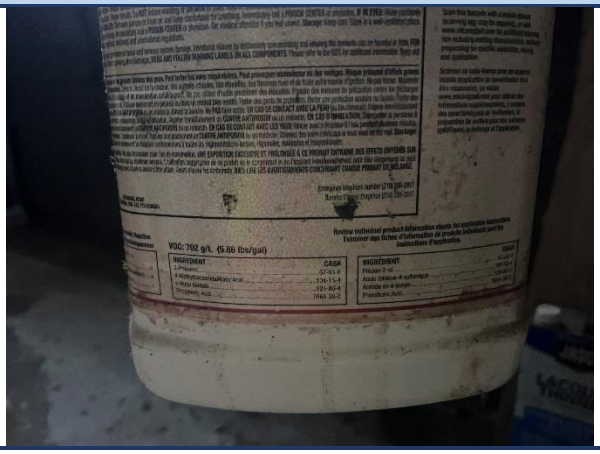Photo 43	Photo 44
	
Front of 4-gallon adhesive and 4-gallon water proofer in the northwest corner of the barn.	Front of 4-gallon adhesive in the northwest corner of the barn.
Photo 45	**Photo 46**
	
Front of 1-gallon paint thinners and 2-gallon gasoline cans in the northwest corner of the barn.	Front of 1-gallon of used motor oil in the northwest corner of the barn.
Photo 47	**Photo 48**
	
Front of crack filler, floor stripper, and muriadic acid in the northwest corner of the barn.	Front of 3.5-gallon adhesive, 5-gallon paints, and unknown contents in the northwest corner of the barn.

C&S COMPANIES®	C&S Engineers, Inc. 499 Col. Eileen Collins Blvd. Syracuse, New York 13212	**Photographic Log** 1153-69 West Fayette Street BCP Site (C734164) Syracuse, NY	Project #: AB2.002.002 Date: 12/3/2024 Remedial Investigation SVI Assessment


Photo 49	Photo 50
	
Front of 40-pund propane cylinder in the northwest corner of the barn.	Front of two 55-gallon drums with unknown contents and no labels on the south side of the barn.
Photo 51	**Photo 52**
	
Front of paints and stains on the north side of the barn.	Front of 55-gallon drum of mineral oil on the north side of the barn.
Photo 53	
	Higher quality photos can be accessed at the following OneDrive Link if needed: [Product Inventory Photos]
Front of carbon dioxide and nitrogen gas cylinders on the north side of the barn.	

C&S COMPANIES®	C&S Engineers, Inc. 499 Col. Eileen Collins Blvd. Syracuse, New York 13212	**Photographic Log** 1153-69 West Fayette Street BCP Site (C734164) Syracuse, NY	Project #: AB2.002.002 Date: 12/3/2024 Remedial Investigation SVI Assessment

Appendix F

Soil Vapor Implant Construction Logs

C&S COMPANIES	C&S Engineers, Inc. 499 Col Eileen Collins Blvd Syracuse, NY 13212 Phone: 315-455-2000 Fax: 315-455-9667 www.cscos.com	**SOIL VAPOR IMPLANT CONSTRUCTION LOG**		***Soil Vapor Implant No.:***	**SV-101**
				Project No.:	AB2.002.002
				Surface Elev.:	
Project Name:	1153-69 West Fayette Street Remedial Investigation			***Datum:***	
Location:	Syracuse, NY			***Start Date/Time:***	12/2/24
Client:	1153 Owner LLC			***Finish Date/Time:***	12/4/24
Drilling Firm:	Sessler Environmental Services	***Drill Rig:***	GeoProbe 6011DT	***Inspector:***	CD

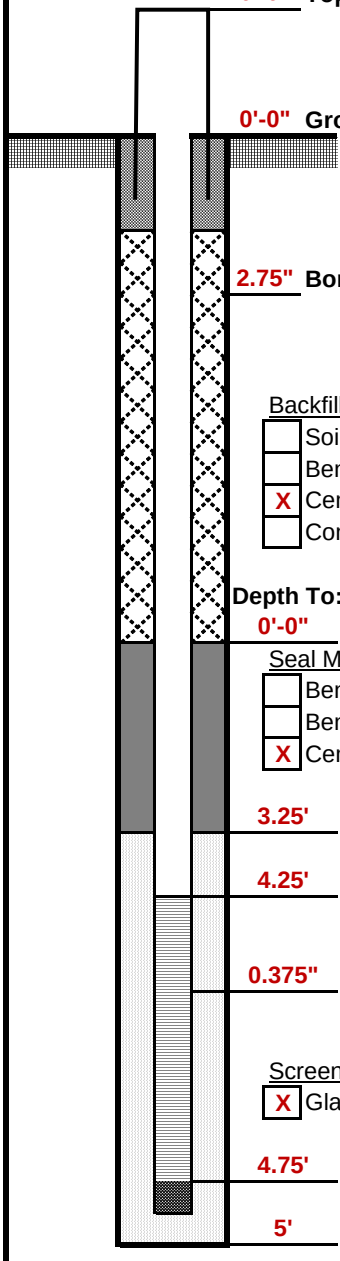

0'-0" **Top Protective Casing**
(If used)

0'-0" **Ground Surface**

2.75" **Bore Hole Diameter**

Backfill Material
- [ ] Soil Cuttings
- [ ] Bentonite Slurry
- [X] Cement/Bentonite Grout
- [ ] Concrete

Depth To:

0'-0" **Top of Seal**

Seal Material
- [ ] Bentonite Chips/Pellets
- [ ] Bentonite Slurry
- [X] Cement/Bentonite Grout

3.25' **Top of Filter Pack**

4.25' **Top of Screen**

0.375" **Screen Diameter**

Screen Filter Material
- [X] Glass Beads

4.75' **Bottom of Screen**


5' **Bottom of Bore Hole**

Depth to Groundwater (Based on Nearby Borings)
15' Feet Below Grade

Measure Length of Screen Weight
2.75" Length of Weight in Inches

Vapor Implant Material
6" Length of Screen
SS Implant Material

C&S COMPANIES	C&S Engineers, Inc. 499 Col Eileen Collins Blvd Syracuse, NY 13212 Phone: 315-455-2000 Fax: 315-455-9667 www.cscos.com	**SOIL VAPOR IMPLANT CONSTRUCTION LOG**		***Soil Vapor Implant No.:***	**SV-102**
				Project No.:	AB2.002.002
				Surface Elev.:	
Project Name:	1153-69 West Fayette Street Remedial Investigation			***Datum:***	
Location:	Syracuse, NY			***Start Date/Time:***	12/2/24
Client:	1153 Owner LLC			***Finish Date/Time:***	12/6/24
Drilling Firm:	Sessler Environmental Services	***Drill Rig:***	GeoProbe 6011DT	***Inspector:***	CD

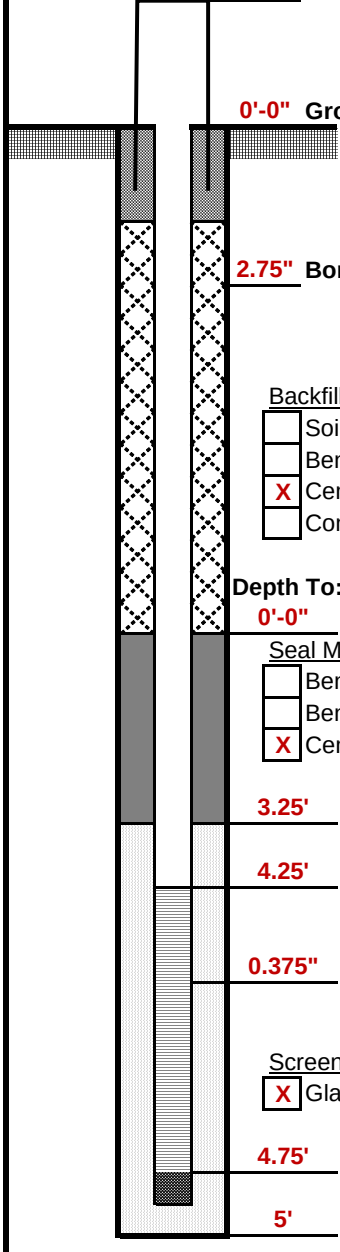

0'-0" **Top Protective Casing**
(If used)

0'-0" **Ground Surface**

2.75" **Bore Hole Diameter**

Backfill Material
- [ ] Soil Cuttings
- [ ] Bentonite Slurry
- [X] Cement/Bentonite Grout
- [ ] Concrete

Depth To:

0'-0" **Top of Seal**

Seal Material
- [ ] Bentonite Chips/Pellets
- [ ] Bentonite Slurry
- [X] Cement/Bentonite Grout

3.25' **Top of Filter Pack**

4.25' **Top of Screen**

0.375" **Screen Diameter**

Screen Filter Material
- [X] Glass Beads

4.75' **Bottom of Screen**


5' **Bottom of Bore Hole**

Depth to Groundwater (Based on Nearby Borings)
15' Feet Below Grade

Measure Length of Screen Weight
2.75" Length of Weight in Inches

Vapor Implant Material
6" Length of Screen
SS Implant Material

C&S COMPANIES	C&S Engineers, Inc. 499 Col Eileen Collins Blvd Syracuse, NY 13212 Phone: 315-455-2000 Fax: 315-455-9667 www.cscos.com	**SOIL VAPOR IMPLANT CONSTRUCTION LOG**		***Soil Vapor Implant No.:***	**SV-103**
				Project No.:	AB2.002.002
				Surface Elev.:	
Project Name:	1153-69 West Fayette Street Remedial Investigation			***Datum:***	
Location:	Syracuse, NY			***Start Date/Time:***	12/2/24
Client:	1153 Owner LLC			***Finish Date/Time:***	12/4/24
Drilling Firm:	Sessler Environmental Services	***Drill Rig:***	GeoProbe 6011DT	***Inspector:***	CD

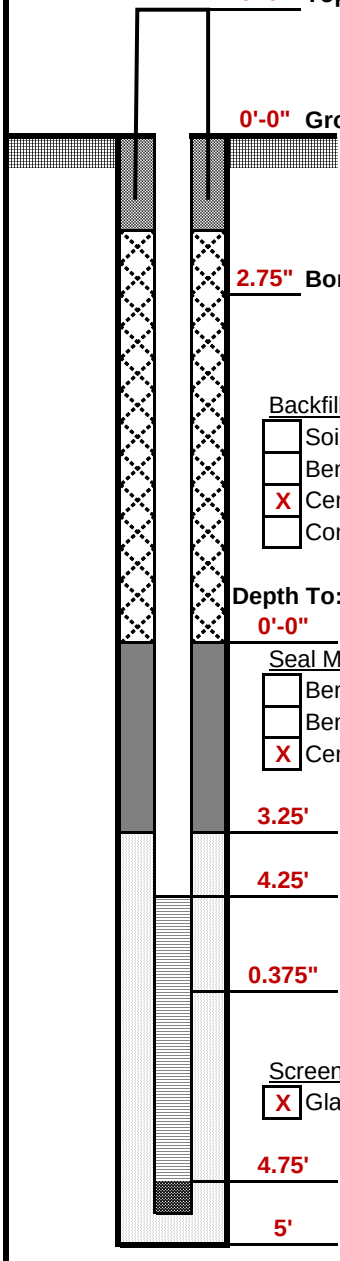

0'-0" **Top Protective Casing**
(If used)

0'-0" **Ground Surface**

2.75" **Bore Hole Diameter**

Backfill Material
- [ ] Soil Cuttings
- [ ] Bentonite Slurry
- [X] Cement/Bentonite Grout
- [ ] Concrete

Depth To:

0'-0" **Top of Seal**

Seal Material
- [ ] Bentonite Chips/Pellets
- [ ] Bentonite Slurry
- [X] Cement/Bentonite Grout

3.25' **Top of Filter Pack**

4.25' **Top of Screen**

0.375" **Screen Diameter**

Screen Filter Material
- [X] Glass Beads

4.75' **Bottom of Screen**


5' **Bottom of Bore Hole**

Depth to Groundwater (Based on Nearby Borings)
10' Feet Below Grade

Measure Length of Screen Weight
2.75" Length of Weight in Inches

Vapor Implant Material
6" Length of Screen
SS Implant Material

C&S COMPANIES	C&S Engineers, Inc. 499 Col Eileen Collins Blvd Syracuse, NY 13212 Phone: 315-455-2000 Fax: 315-455-9667 www.cscos.com	**SOIL VAPOR IMPLANT CONSTRUCTION LOG**		***Soil Vapor Implant No.:***	**SV-104**
				Project No.:	AB2.002.002
				Surface Elev.:	
Project Name:	1153-69 West Fayette Street Remedial Investigation			***Datum:***	
Location:	Syracuse, NY			***Start Date/Time:***	12/2/24
Client:	1153 Owner LLC			***Finish Date/Time:***	12/6/24
Drilling Firm:	Sessler Environmental Services	***Drill Rig:***	GeoProbe 6011DT	***Inspector:***	CD

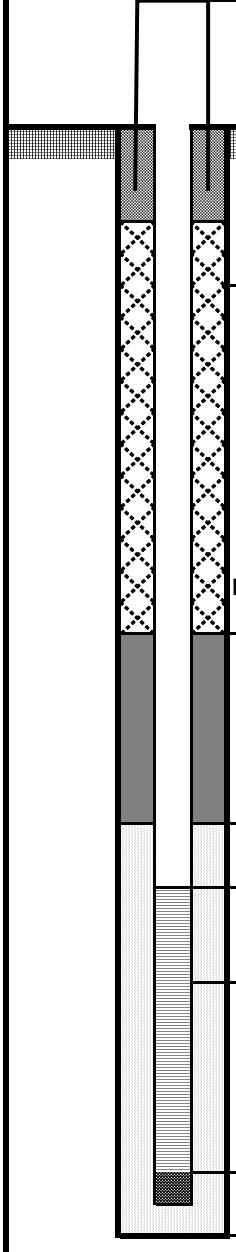

0'-0" **Top Protective Casing**
(If used)

0'-0" **Ground Surface**

2.75" **Bore Hole Diameter**

Backfill Material
- [ ] Soil Cuttings
- [ ] Bentonite Slurry
- [X] Cement/Bentonite Grout
- [ ] Concrete

Depth To:

0'-0" **Top of Seal**

Seal Material
- [ ] Bentonite Chips/Pellets
- [ ] Bentonite Slurry
- [X] Cement/Bentonite Grout

3.25' **Top of Filter Pack**

4.25' **Top of Screen**

0.375" **Screen Diameter**

Screen Filter Material
- [X] Glass Beads

4.75' **Bottom of Screen**


5' **Bottom of Bore Hole**

Depth to Groundwater (Based on Nearby Borings)
10' Feet Below Grade

Measure Length of Screen Weight
2.75" Length of Weight in Inches

Vapor Implant Material
6" Length of Screen
SS Implant Material

C&S COMPANIES	C&S Engineers, Inc. 499 Col Eileen Collins Blvd Syracuse, NY 13212 Phone: 315-455-2000 Fax: 315-455-9667 www.cscos.com	**SOIL VAPOR IMPLANT CONSTRUCTION LOG**		***Soil Vapor Implant No.:***	**SV-105**
				Project No.:	AB2.002.002
				Surface Elev.:	
Project Name:	1153-69 West Fayette Street Remedial Investigation			***Datum:***	
Location:	Syracuse, NY			***Start Date/Time:***	12/2/24
Client:	1153 Owner LLC			***Finish Date/Time:***	12/6/24
Drilling Firm:	Sessler Environmental Services	***Drill Rig:***	GeoProbe 6011DT	***Inspector:***	CD

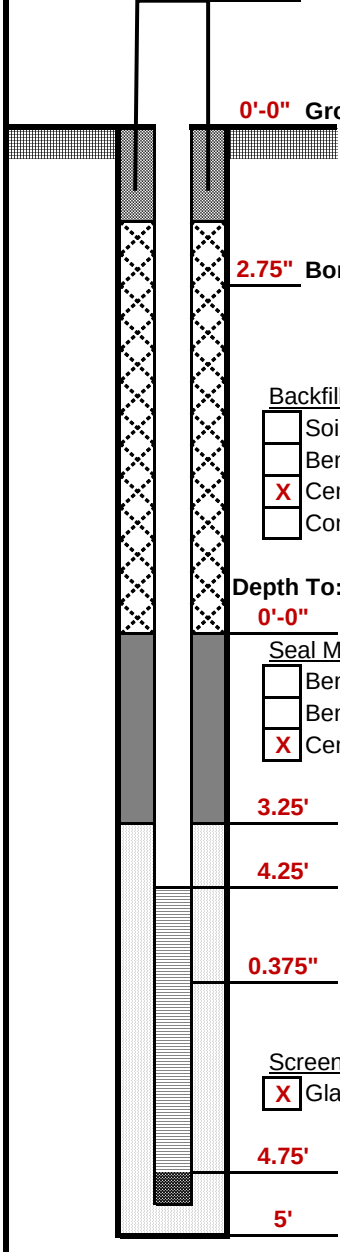

0'-0" **Top Protective Casing**
(If used)

0'-0" **Ground Surface**

2.75" **Bore Hole Diameter**

Backfill Material
- [ ] Soil Cuttings
- [ ] Bentonite Slurry
- [X] Cement/Bentonite Grout
- [ ] Concrete

Depth To:

0'-0" **Top of Seal**

Seal Material
- [ ] Bentonite Chips/Pellets
- [ ] Bentonite Slurry
- [X] Cement/Bentonite Grout

3.25' **Top of Filter Pack**

4.25' **Top of Screen**

0.375" **Screen Diameter**

Screen Filter Material
- [X] Glass Beads

4.75' **Bottom of Screen**


5' **Bottom of Bore Hole**

Depth to Groundwater (Based on Nearby Borings)
10' Feet Below Grade

Measure Length of Screen Weight
2.75" Length of Weight in Inches

Vapor Implant Material
6" Length of Screen
SS Implant Material

C&S COMPANIES	C&S Engineers, Inc. 499 Col Eileen Collins Blvd Syracuse, NY 13212 Phone: 315-455-2000 Fax: 315-455-9667 www.cscos.com	**SOIL VAPOR IMPLANT CONSTRUCTION LOG**		***Soil Vapor Implant No.:***	**SV-106**
				Project No.:	AB2.002.002
				Surface Elev.:	
Project Name:	1153-69 West Fayette Street Remedial Investigation			***Datum:***	
Location:	Syracuse, NY			***Start Date/Time:***	11/27/24
Client:	1153 Owner LLC			***Finish Date/Time:***	12/4/24
Drilling Firm:	Sessler Environmental Services	***Drill Rig:***	GeoProbe 6011DT	***Inspector:***	CD

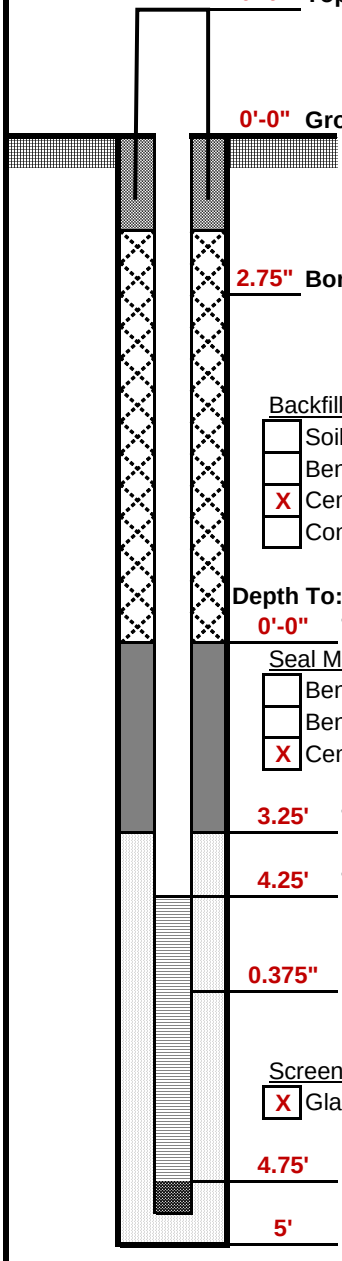

0'-0" **Top Protective Casing**
(If used)

0'-0" **Ground Surface**

2.75" **Bore Hole Diameter**

Backfill Material
- [ ] Soil Cuttings
- [ ] Bentonite Slurry
- [X] Cement/Bentonite Grout
- [ ] Concrete

Depth To:

0'-0" **Top of Seal**

Seal Material
- [ ] Bentonite Chips/Pellets
- [ ] Bentonite Slurry
- [X] Cement/Bentonite Grout

3.25' **Top of Filter Pack**

4.25' **Top of Screen**

0.375" **Screen Diameter**

Screen Filter Material
- [X] Glass Beads

4.75' **Bottom of Screen**


5' **Bottom of Bore Hole**

Depth to Groundwater (Based on Nearby Borings)
14' Feet Below Grade

Measure Length of Screen Weight
2.75" Length of Weight in Inches

Vapor Implant Material
6" Length of Screen
SS Implant Material

C&S COMPANIES	C&S Engineers, Inc. 499 Col Eileen Collins Blvd Syracuse, NY 13212 Phone: 315-455-2000 Fax: 315-455-9667 www.cscos.com	**SOIL VAPOR IMPLANT CONSTRUCTION LOG**		***Soil Vapor Implant No.:***	**SV-107**
				Project No.:	AB2.002.002
				Surface Elev.:	
Project Name:	1153-69 West Fayette Street Remedial Investigation			***Datum:***	
Location:	Syracuse, NY			***Start Date/Time:***	11/27/24
Client:	1153 Owner LLC			***Finish Date/Time:***	12/4/24
Drilling Firm:	Sessler Environmental Services	***Drill Rig:***	GeoProbe 6011DT	***Inspector:***	CD

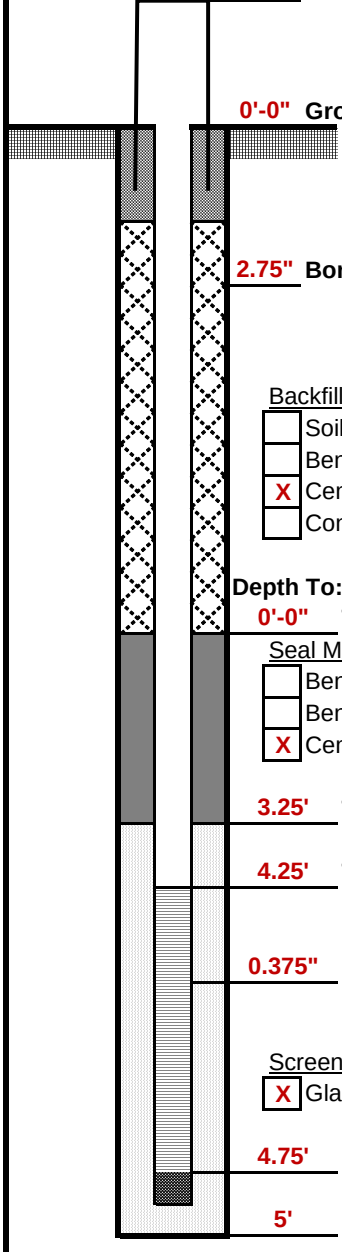

0'-0" **Top Protective Casing**
(If used)

0'-0" **Ground Surface**

2.75" **Bore Hole Diameter**

Backfill Material
- [ ] Soil Cuttings
- [ ] Bentonite Slurry
- [X] Cement/Bentonite Grout
- [ ] Concrete

Depth To:

0'-0" **Top of Seal**

Seal Material
- [ ] Bentonite Chips/Pellets
- [ ] Bentonite Slurry
- [X] Cement/Bentonite Grout

3.25' **Top of Filter Pack**

4.25' **Top of Screen**

0.375" **Screen Diameter**

Screen Filter Material
- [X] Glass Beads

4.75' **Bottom of Screen**

5' **Bottom of Bore Hole**

Depth to Groundwater (Based on Nearby Borings)
10' Feet Below Grade

Measure Length of Screen Weight
2.75" Length of Weight in Inches

Vapor Implant Material
6" Length of Screen
SS Implant Material

Appendix G

Community Air Monitoring Plan

Community Air Monitoring Plan for 1153-69 West Fayette Street

1153-69 West Fayette Street
City of Syracuse, Onondaga County, New York

BCP Site No. C734164

Prepared by:

C&S Engineers, Inc.
499 Col Eileen Collins Blvd.
Syracuse, New York 13212

July 2024
Revised November 2024

Overview

A Community Air Monitoring Plan (CAMP) requires real-time monitoring for volatile organic compounds (VOCs) and particulates (i.e., dust) at the downwind perimeter of each designated work area when certain activities are in progress at contaminated sites. The CAMP is not intended for use in establishing action levels for worker respiratory protection. Rather, its intent is to provide a measure of protection for the downwind community (i.e., off-site receptors including residences and businesses and on-site workers not directly involved with the subject work activities) from potential airborne contaminant releases as a direct result of investigative and remedial work activities. The action levels specified herein require increased monitoring, corrective actions to abate emissions, and/or work shutdown. Additionally, the CAMP helps to confirm that work activities did not spread contamination off-site through the air.

Depending upon the nature of known or potential contaminants at each site, real-time air monitoring for VOCs and / or particulate levels at the perimeter of the exclusion zone or work area will be necessary.

Continuous monitoring will be required for all ground intrusive activities and during the demolition of contaminated or potentially contaminated structures. Ground intrusive activities include, but are not limited to, soil / waste excavation and handling, test pitting or trenching, and the installation of soil borings or monitoring wells.

Periodic monitoring for VOCs will be required during non-intrusive activities such as the collection of soil and sediment samples or the collection of groundwater samples from existing monitoring wells. "Periodic" monitoring during sample collection might reasonably consist of taking a reading upon arrival at a sample location, monitoring while opening a well cap or overturning soil, monitoring during well baling / purging, and taking a reading prior to leaving a sample location. In some instances, depending upon the proximity of potentially exposed individuals, continuous monitoring may be required during sampling activities. Examples of such situations include groundwater sampling at wells on the curb of a busy urban street, in the midst of a public park, or adjacent to a school or residence.

Daily CAMP reports will be provided to New York State Department of Environmental Conservation (NYSDEC) and New York State Department of Health (NYSDOH) project managers. The reports will consist of figures showing work zones and monitoring stations and downloaded CAMP data. The daily reports will summarize any CAMP exceedances and the corrective actions taken. Any CAMP exceedances will be reported to NYSDEC and NYSDOH project managers within one business day.

<u>VOC Monitoring, Response Levels, and Actions</u>

Volatile organic compounds (VOCs) must be monitored at the downwind perimeter of the immediate work area (i.e., the exclusion zone) on a continuous basis or as otherwise specified. Upwind concentrations should be measured at the start of each workday and periodically

thereafter to establish background conditions, particularly if wind direction changes. The monitoring work should be performed using equipment appropriate to measure the types of contaminants known or suspected to be present. The equipment should be calibrated at least daily for the contaminant(s) of concern or for an appropriate surrogate, such as isobutylene. The equipment should be capable of calculating 15-minute running average concentrations, which will be compared to the levels specified below:

1. If the ambient air concentration of total organic vapors at the downwind perimeter of the work area or exclusion zone exceeds 5 parts per million (ppm) above background for the 15-minute average, work activities must be temporarily halted and monitoring continued. If the total organic vapor level readily decreases (per instantaneous readings) below 5 ppm over background, work activities can resume with continued monitoring.

2. If total organic vapor levels at the downwind perimeter of the work area or exclusion zone persist at levels in excess of 5 ppm over background but less than 25 ppm, work activities must be halted, the source of vapors identified, corrective actions taken to abate emissions, and monitoring continued. After these steps, work activities can resume provided that the total organic vapor level 200 feet downwind of the exclusion zone or half the distance to the nearest potential receptor or residential/commercial structure, whichever is less – but in no case less than 20 feet, is below 5 ppm over background for the 15-minute average.

3. If the organic vapor level is above 25 ppm at the perimeter of the work area, activities must be shutdown.

4. All 15-minute readings must be recorded and be available for State (DEC and NYSDOH) personnel to review. Instantaneous readings, if any, used for decision purposes should also be recorded.

Particulate Monitoring, Response Levels, and Actions

Particulate concentrations should be monitored continuously at the upwind and downwind perimeters of the exclusion zone at temporary particulate monitoring stations. The particulate monitoring should be performed using real-time monitoring equipment capable of measuring particulate matter less than 10 micrometers in size (PM-10) and capable of integrating over a period of 15 minutes (or less) for comparison to the airborne particulate action level. The equipment must be equipped with an audible alarm to indicate exceedance of the action level. In addition, fugitive dust migration should be visually assessed during all work activities.

1. If the downwind PM-10 particulate level is 100 micrograms per cubic meter ($\mu g/m^3$) greater than background (upwind perimeter) for the 15-minute period or if airborne dust is observed leaving the work area, then dust suppression techniques must be employed. Work may continue with dust suppression techniques provided that downwind PM-10

particulate levels do not exceed 150 µg/m^3 above the upwind level and provided that no visible dust is migrating from the work area.

2. If, after implementation of dust suppression techniques, downwind PM-10 particulate levels are greater than 150 µg/m^3 above the upwind level, work must be stopped and a re-evaluation of activities initiated. Work can resume provided that dust suppression measures and other controls are successful in reducing the downwind PM-10 particulate concentration to within 150 µg/m^3 of the upwind level and in preventing visible dust migration.

3. All readings must be recorded and be available for State (DEC and NYSDOH) personnel to review.

Fugitive Dust and Particulate Monitoring

A program for suppressing fugitive dust and particulate matter monitoring at hazardous waste sites is a responsibility on the remedial party performing the work. These procedures must be incorporated into appropriate intrusive work plans. The following fugitive dust suppression and particulate monitoring program should be employed at sites during construction and other intrusive activities which warrant its use:

1. Reasonable fugitive dust suppression techniques must be employed during all site activities which may generate fugitive dust.

2. Particulate monitoring must be employed during the handling of waste or contaminated soil or when activities on site may generate fugitive dust from exposed waste or contaminated soil. Remedial activities may also include the excavation, grading, or placement of clean fill. These control measures should not be considered necessary for these activities.

3. Particulate monitoring must be performed using real-time particulate monitors and shall monitor particulate matter less than ten microns (PM10) with the following minimum performance standards:

    a. Objects to be measured: Dust, mists or aerosols;
    b. Measurement Ranges: 0.001 to 400 mg/m^3 (1 to 400,000 µg/m^3);
    c. Precision (2-sigma) at constant temperature: +/- 10 g/m^3 for one second averaging; and +/- 1.5 g/m^3 for sixty second averaging;
    d. Accuracy: +/- 5% of reading +/- precision (Referred to gravimetric calibration with SAE fine test dust (mmd= 2 to 3 m, g= 2.5, as aerosolized);
    e. Resolution: 0.1% of reading or 1 g/m^3, whichever is larger;
    f. Particle Size Range of Maximum Response: 0.1-10;
    g. Total Number of Data Points in Memory: 10,000;

h. Logged Data: Each data point with average concentration, time / date and data point number;
i. Run Summary: overall average, maximum concentrations, time / date of maximum, total number of logged points, start time / date, total elapsed time (run duration), STEL concentration and time / date occurrence, averaging (logging) period, calibration factor, and tag number;
j. Alarm Averaging Time (user selectable): real-time (1-60 seconds) or STEL (15 minutes), alarms required;
k. Operating Time: 48 hours (fully charged NiCd battery); continuously with charger;
l. Operating Temperature: -10 to 50°C (14 to 122°F); and
m. Particulate levels will be monitored upwind and immediately downwind at the working site and integrated over a period not to exceed 15 minutes.

4. In order to ensure the validity of the fugitive dust measurements performed, there must be appropriate Quality Assurance / Quality Control (QA / QC). It is the responsibility of the remedial party to adequately supplement QA / QC Plans to include the following critical features: periodic instrument calibration, operator training, daily instrument performance (span) checks, and a record-keeping plan.

5. The action level will be established at 150 µg/m^3 (15 minutes average). While conservative, this short-term interval will provide a real-time assessment of on-site air quality to assure both health and safety. If particulate levels are detected in excess of 150 µg/m^3, the upwind background level must be confirmed immediately. If the working site particulate measurement is greater than 100 µg/m^3 above the background level, additional dust suppression techniques must be implemented to reduce the generation of fugitive dust and corrective action taken to protect site personnel and reduce the potential for contaminant migration. Corrective measures may include increasing the level of personal protection for on-site personnel and implementing additional dust suppression techniques (see paragraph 7). Should the action level of 150 µg/m^3 continue to be exceeded work must stop and DER must be notified as provided in the site design or remedial work plan. The notification shall include a description of the control measures implemented to prevent further exceedances.

6. It must be recognized that the generation of dust from waste or contaminated soil that migrates off-site, has the potential for transporting contaminants off-site. There may be situations when dust is being generated and leaving the site and the monitoring equipment does not measure PM-10 at or above the action level. Since this situation has the potential to allow for the migration of contaminants off-site, it is unacceptable. While it is not practical to quantify total suspended particulates on a real-time basis, it is appropriate to rely on visual observation. If dust is observed leaving the working site, additional dust suppression techniques must be employed.

7. The following techniques have been shown to be effective for the controlling of the generation and migration of dust during construction activities:

a. Applying water on haul roads;
b. Wetting equipment and excavation faces;
c. Spraying water on buckets during excavation and dumping;
d. Hauling materials in properly tarped or watertight containers;
e. Restricting vehicle speeds to 10 miles per hour (mph);
f. Covering excavated areas and material after excavation activity ceases; and
g. Reducing the excavation size and/or number of excavations.

Experience has shown that the chance of exceeding the 150 µg/m^3 action level is remote when the above-mentioned techniques are used. When techniques involving water application are used, care must be taken not to use excess water, which can result in unacceptably wet conditions. Using atomizing sprays will prevent overly wet conditions, conserve water, and provide an effective means of suppressing the fugitive dust.

8. The evaluation of weather conditions is necessary for proper fugitive dust control. When extreme wind conditions make dust control ineffective, as a last resort remedial actions may need to be suspended. There may be situations that require fugitive dust suppression and particulate monitoring requirements with action levels more stringent than those provided above. Under some circumstances, the contaminant concentration and / or toxicity may require additional monitoring to protect site personnel and the public. Additional integrated sampling and chemical analysis of the dust may also be in order. This must be evaluated when a health and safety plan is developed and when appropriate suppression and monitoring requirements are established for protection of health and the environment.

9. CAMP action level exceedances and corrective actions will be reported to the Department within one business day.

Special Requirements:

In addition, or in combination with the above, the following special requirements apply for work within 20 feet of potentially exposed individuals or structures:

When work areas are within 20 feet of potentially exposed populations or occupied structures, the continuous monitoring locations for VOCs and particulates will reflect the nearest potentially exposed individuals and the location of ventilation system intakes for nearby structures. The use of engineering controls such as vapor / dust barriers, temporary negative-pressure enclosures, or special ventilation devices will be considered to prevent exposures related to the work activities and to control dust and odors. Consideration will be given to implementing the planned activities when potentially exposed populations are at a minimum, such as during weekends or evening hours in non-residential settings.

- If total VOC concentrations opposite the walls of occupied structures or next to intake vents exceed 1 ppm, monitoring will occur within the occupied structure(s). Depending upon the nature of contamination, chemical-specific colorimetric tubes of sufficient

sensitivity may be necessary for comparing the exposure point concentrations with appropriate pre-determined response levels (response actions should also be pre-determined). Background readings in the occupied spaces must be taken prior to commencement of the planned work. Any unusual background readings should be discussed with NYSDOH prior to commencement of the work.

- If total particulate concentrations opposite the walls of occupied structures or next to intake vents exceed 150 µg/m^3, work activities will be suspended until controls are implemented and are successful in reducing the total particulate concentration to 150 µg/m^3 or less at the monitoring point.

- Depending upon the nature of contamination and remedial activities, other parameters (e.g., explosivity, oxygen, hydrogen sulfide, carbon monoxide) may also need to be monitored. Response levels and actions should be pre-determined, as necessary, for each site.

Unless a self-contained, negative-pressure enclosure with proper emission controls will encompass the work area, all individuals not directly involved with the planned work must be absent from the room in which the work will occur. Monitoring requirements are as stated above under "Special Requirements for Work within 20 Feet of Potentially Exposed Individuals or Structures" except that in this instance "nearby / occupied structures" would be adjacent occupied rooms. Additionally, the location of all exhaust vents in the room and their discharge points, as well as potential vapor pathways (openings, conduits, etc.) relative to adjoining rooms, shall be understood and the monitoring locations established accordingly. In these situations, exhaust fans or other engineering controls will be used to create negative air pressure within the work area during remedial activities. Additionally, the planned work will be implemented during hours (e.g. weekends or evenings) when building occupancy is at a minimum.

Appendix H

Data Usability Summary Report

Appendix I

Passive Soil Gas Sampler Analytical Report

AMPLIFIED GEOCHEMICAL IMAGING, LLC

Laboratory Report

Site: 1153 West Fayette Street

Prepared for:

C&S Companies
499 Col. Eileen Collins Blvd
Syracuse, NY 13212
USA

Prepared on:
February 27, 2025

© 2025 Amplified Geochemical Imaging, LLC

Project Summary and Objective

Amplified Geochemical Imaging, LLC (AGI) provided the AGI Environmental Survey used at:

1153 West Fayette Street

The service provided by AGI included delivery of the required quantity of AGI Universal Samplers, analysis by the method described below for the requested organic compounds, reporting of the data, and contour mapping (as needed).

This report includes results for only the samples noted under the Laboratory Sample Report section. If contour maps are part of the project deliverable, the maps will be prepared and issued under a separate report cover, upon receipt of a usable sitemap (electronic) and compound choices for contouring.

Written/submitted by:

Ray Fenstermacher, P.G.
Project Manager

Reviewed/approved by:

Scott Kirlin
Inside Sales/Assistant Project Manager

Analytical data approved by:

Kellie-Ann Kelly
Chemist

© 2025 Amplified Geochemical Imaging, LLC

Quality Assurance Statement

The AGI Laboratory, at Amplified Geochemical Imaging's facility in Newark, DE USA, operates under the guidelines of its ISO Standard 17025 DoD ELAP accreditation, and its Quality Assurance Manual, Operating Procedures, and Methods (SOP-QA-0462).

For this project, the analytical method, results, and observations reported do not fall within the scope of AGI's ISO 17025:2017 accreditation.

Screening/Concentration Method

The AGI Universal Samplers are analyzed at AGI's fixed laboratory using thermal desorption-gas chromatography/mass spectrometry (TD-GC/MS) instrumentation following modified U.S. EPA Method 8260 (SPG-WI-0292) which includes the following:

- **BFB Tuning Frequency:** A BFB tune is analyzed at the start of each analytical run and after every 30 samples.
- **Initial Calibration:** A minimum of a five point calibration curve is analyzed prior to the analysis of samples.
- **Initial Calibration Verification (ICV):** Following the calibration a second-source reference standard is analyzed to verify the accuracy of the calibration. Acceptance criteria for the ICV is +/- 30%.
- **Linearity of Target Compounds:** If the RSD of any target analyte is less than or equal to 25% then average response factor can be used for quantitation. If the RSD exceeds 25% for a target compound a regression equation can be used for quantitation.
- **Continuing Calibration Verification:** After every 10 samples, and at the end of each analytical batch, a mid-level second-source Reference Standard is analyzed. The acceptance criteria for all target analytes in the reference standards are +/- 50% of the true value.
- **Method Blank:** Analyzed prior to the analysis of field samples and every 30 samples.

Note: Analyte levels reported for the field-deployed AGI Universal Samplers that exceed trip and method blank levels, and/or the reporting limit, are more likely to have originated from on-site sources.

Media Sampled:	SOIL GAS
Chemist - sample analysis:	Earl Austin
Chemist - data processor:	Kellie-Ann Kelly
Chemist - data review:	Scott Kirlin

Method deviations: None

Please note that data file names ending with R are rerun samples using the second pair of sorbers, in which the original results were not reported. Data file names ending in D are duplicate analysis results for the second set of sorbers from the same sampler, and are reported.

© 2025 Amplified Geochemical Imaging, LLC

Additional Report Information

- Comments
- Laboratory Sample Report
- Chain of Custody
- Installation and Retrieval Log
- Data Table(s) and Key
- Concentration Calculation Method Summary
- Total Ion Chromatograms

Project Specific Comments

All samplers were returned and analyzed including trip blank 211316.

Survey period [1]	Samplers were installed on February 12, 2025 and retrieved on February 19, 2025 for an exposure period of seven (7) days.
Tamper seal intact:	Yes
Date received:	02/20/2025 10:25 am By: Scott Kirlin
COC returned:	Yes
Comments:	None

1 - Installation start to end of retrieval, as reported. See installation and retrieval log for individual deployment and retrieval dates and times (i.e., sampler exposure time).

© 2025 Amplified Geochemical Imaging, LLC

General Comments

Analytical QA/QC

Laboratory instrumentation consists of gas chromatographs equipped with mass selective detectors, coupled with automated thermal desorption units. Sample preparation involves cutting the tip off the bottom of the AGI Universal Sampler, and transferring one or more "sorbers" to a thermal desorption tube for analysis. The insertion/retrieval cord prevents soil, water and other interferences from coming in contact with the adsorbent. No further sample preparation is required. Any replicate sorbers not consumed in the initial analysis will be discarded fifteen (15) days from the date of the laboratory report.

Data are archived and stored in a secure manner as per AGI's Quality Assurance program (SOP-QA-0462).

Total petroleum hydrocarbons (TPH), gasoline-range petroleum hydrocarbons (GRPH), and/or diesel range petroleum hydrocarbons (DRPH), when reported, are calculated using the area under the peaks observed in m/z 55 and 57 selected ion chromatograms. Quantitation of the mass values was performed using the response factor for a specific alkane (present in the calibration standards). TPH values include the entire chromatogram and provide estimates for aliphatic hydrocarbon ranges of C4 to C20. GRPH and DRPH include only the relevant regions of the chromatograms and provide estimates for C4 to C10 and C10 to C20 aliphatic hydrocarbons, respectively.

Trip blanks were provided to document potential exposures that were not part of the signal of interest (e.g., impact during sampler shipment, installation and/or retrieval, and storage). The trip blanks are identically manufactured and packaged AGI Universal Samplers to those samplers deployed in the field . The trip blanks remain unopened during all phases of the project. Levels reported on the trip blanks may indicate potential impact to the samplers other than the contaminant source of interest.

Unresolved peak envelopes (UPEs) are represented as a series of compound peaks clustered together around a central gas chromatograph elution time in the total ion chromatogram. UPEs may be indicative of complex fluid mixtures. UPEs observed early in the chromatograms are considered to indicate presence of more volatile fluids, while UPEs observed later in the chromatogram may indicate the presence of less volatile fluids. Multiple UPEs may indicate the presence of multiple complex fluids.

Total ion chromatograms (TICs) are included in the Attachments. The six-digit serial number of each sampler is incorporated in the TIC identification (e.g., 123456.D represents AGI Universal Sample 123456).

© 2025 Amplified Geochemical Imaging, LLC

General Comments

Soil Gas Sampling

For soil gas sampling, the AGI Environmental Survey reports mass levels migrating through the open pore spaces of the soil and diffusing through the sampler membrane for sorption by the engineered, hydrophobic adsorbents, housed within the membrane tube. During the migration of the soil gas away from the source to the AGI Universal Sampler, the vapors are subject to a variety of attenuation factors. The soil gas masses reported on the samplers compare favorably with the concentrations reported in the soil or groundwater (e.g., where soil gas levels are reported at greater levels to other sampled locations on the site, the matrix data should reveal the same pattern, and vice versa). However, due to a variety of factors, a perfect comparison between matrix data and soil gas levels can rarely be achieved.

Soil gas concentrations (µg/m3) are calculated following the method described in the Additional Report Information section.

Soil gas signals reported by this method cannot be correlated specifically to soil adsorbed, groundwater, and /or free-phase contamination. The soil gas signal reported from each AGI Universal Sampler can evolve from all of these sources. Differentiation between soil and groundwater contamination can only be achieved with prior knowledge of the site history (i.e., the site is known to have groundwater contamination only).

Air Sampling

For indoor, outdoor, and crawlspace air sampling, the AGI Environmental Survey reports mass levels present in the air and diffusing through the sampler membrane for sorption by the engineered adsorbents housed within the membrane tube.

Air concentrations (µg/m3) are calculated following the method described in the Additional Report Information section.

Groundwater and Sediment Porewater Sampling

For groundwater and sediment porewater sampling, the AGI Environmental Survey reports the mass levels of compounds present in the water which, when coming in contact with the sampler membrane, partitions out of solution, and diffuses through the sampler membrane for sorption by the engineered adsorbents.

Water concentrations (µg/L) are calculated using the quantified mass, exposure period and the compound specific uptake rate. The rates were measured under controlled experimental conditions. The uptake rates are corrected for water pressure (depth of the AGI Universal Sampler below the water table), water temperature and the aquifer flow rate. For sediment porewater, the uptake rate is corrected for the reduced volume of water in the sediment, by multiplying the uptake rate by the pore water fraction.

© 2025 Amplified Geochemical Imaging, LLC

Laboratory Sample Report

AGI Sample ID	Field ID	Sample Type
211289	PSG-113	FIELD_SAMPLE
211290	PSG-114	FIELD_SAMPLE
211291	PSG-115	FIELD_SAMPLE
211304	PSG-109	FIELD_SAMPLE
211305	PSG-110	FIELD_SAMPLE
211306	PSG-111	FIELD_SAMPLE
211307	PSG-112	FIELD_SAMPLE
211308	PSG-106	FIELD_SAMPLE
211309	PSG-107	FIELD_SAMPLE
211310	PSG-104	FIELD_SAMPLE
211311	PSG-108	FIELD_SAMPLE
211312	PSG-105	FIELD_SAMPLE
211313	PSG-101	FIELD_SAMPLE
211314	PSG-102	FIELD_SAMPLE
211315	PSG-103	FIELD_SAMPLE
211316	TRIP BLANK	TRIP_BLANK

Total # Field Samples: 15
Total # Trip Blanks: 1

AMPLIFIED GEOCHEMICAL IMAGING LLC

210 Executive Drive
Newark, Delaware 19702 USA
ph: +1-302-266-2428
www.agisurveys.net

AGI Universal Passive Sampler Chain of Custody
Soil gas and/or Air Sampling

Production Order #: ENV T02529

Customer Name: C&S Companies

Address: 499 Col. Eileen Collins Blvd.
Syracuse, NY 13212
USA

Site Name: 1153 West Fayette Street

Site Address: 1153-69 W Fayette St, Syracuse, NY

Project Manager: Claire Del Fatti

Serial # of Samplers Shipped
211289 - 211291
211304 - 211316

# of Samplers for Installation	15	
Total Samplers Shipped	16	Pieces
Total Samplers Received	16	Pieces
Total Samplers Installed	15	Pieces

# of Trip Blanks 1

Serial # of Trip Blanks (Client Decides)

211316		

Insertion Rods

Tips Shipped: 1

Rod Bodies Shipped 3

Prepared By: [signature]

Verified By: Earl Austin

Installation Method: (Circle those that apply)
Slide Hammer (Hammer Drill) Auger
Other

Installation Performed By:
Name: Claire Del Fatti
Company: C+S Engineers, Inc.

Retrieval Performed By:
Name: Claire Del Fatti
Company: C+S Engineers, Inc.

Installation Start Date / Time: 02/12/2025 09:00
Installation Complete Date / Time: 02/12/2025 12:00

Retrieval Start Date / Time: 02/19/2025 0800
Retrieval Complete Date / Time: 02/19/2025 0930

Total Samplers Retrieved: 15
Total Samplers Lost In Field: 0
Total Unused Samplers Returned: 0

Insertion Rod Sections Returned: 3

		Date/Time
Relinquished By:	[signature]	2/7/2025
Company:	AGI	3:30PM
Received By:	C. Del Fatti	02/11/25
Company:	C+S Engineers, Inc.	16:00
Relinquished By:	C. Del Fatti	02/19/25
Company:	C+S Engineers, Inc.	11:00
Received By:	[signature]	2/20/2025
Company:	AGI	10:25AM

© 2019 Amplified Geochemical Imaging, LLC.

AMPLIFIED GEOCHEMICAL IMAGING, LLC

210 Executive Drive, Suite 1
Newark, DE USA 19702-3335
ph: 302-266-2428

AGI Project No. ENV T02529
Site Name: 1153 West Fayette Street
Site Location: Syracuse, NY

AGI Soil Gas Sampling Installation & Retrieval Log

Company Name: C&S Companies
Location: 499 Col. Eileen Collins Blvd, Syracuse, NY 13212
Samples collected by: CD / NC

*** Optional or as needed**

SAMPLER SERIAL NO.	FIELD ID* (e.g., arbitrary, US EPA)	TYPE of SAMPLE (Field, Trip Blank)	INSTALLATION DATE & TIME MM/DD/YYYY HH:MM (24 Hour) ex. 12/27/2000 13:00	RETRIEVAL DATE & TIME MM/DD/YYYY HH:MM (24 Hour) ex. 12/30/2000 13:00	OBSERVATIONS/COMMENTS* (e.g., sample depth, location description, missing, pulled from hole, evidence of liquid petroleum, odor, water in hole, etc. - as needed)	SAMPLE ENVIRONMENT* (e.g., grass, bare soil, through slab)
211289	PSG-113	FIELD_SAMPLE	2/12/25 9:20	2/19/25 8:20	PID = 0.4 ppm, 36 in bgs	Sub-Slab
211290	PSG-114	FIELD_SAMPLE	2/12/25 9:25	2/19/25 8:25	PID = 0.0 ppm, 36 in bgs	Sub-Slab
211291	PSG-115	FIELD_SAMPLE	2/12/25 9:35	2/19/25 8:30	PID = 0.0 ppm, 36 in bgs	Sub-Slab
211304	PSG-109	FIELD_SAMPLE	2/12/25 9:45	2/19/25 8:33	PID = 0.3 ppm, 36 in bgs	Sub-Slab
211305	PSG-110	FIELD_SAMPLE	2/12/25 9:55	2/19/25 8:36	PID = 0.0 ppm, 36 in bgs	Sub-Slab
211306	PSG-111	FIELD_SAMPLE	2/12/25 10:05	2/19/25 8:40	PID = 0.0 ppm, 36 in bgs	Sub-Slab
211307	PSG-112	FIELD_SAMPLE	2/12/25 10:20	2/19/25 8:45	PID = 0.0 ppm, 36 in bgs	Sub-Slab
211308	PSG-106	FIELD_SAMPLE	2/12/25 10:35	2/19/25 8:48	PID = 3.6 ppm, 36 in bgs	Sub-Slab
211309	PSG-107	FIELD_SAMPLE	2/12/25 10:40	2/19/25 8:52	PID = 0.0 ppm, 36 in bgs	Sub-Slab
211310	PSG-104	FIELD_SAMPLE	2/12/25 10:50	2/19/25 8:55	PID = 0.0 ppm, 36 in bgs	Sub-Slab
211311	PSG-108	FIELD_SAMPLE	2/12/25 11:05	2/19/25 8:58	PID = 0.0 ppm, 36 in bgs	Sub-Slab
211312	PSG-105	FIELD_SAMPLE	2/12/25 11:20	2/19/25 9:00	PID = 0.0 ppm, 36 in bgs	Sub-Slab
211313	PSG-101	FIELD_SAMPLE	2/12/25 11:25	2/19/25 9:03	PID = 0.3 ppm, 36 in bgs	Sub-Slab
211314	PSG-102	FIELD_SAMPLE	2/12/25 11:35	2/19/25 9:05	PID = 0.2 ppm, 36 in bgs	Sub-Slab
211315	PSG-103	FIELD_SAMPLE	2/12/25 11:40	2/19/25 9:08	PID = 0.0 ppm, 36 in bgs	Sub-Slab
211316	TRIP BLANK	TRIP_BLANK	2/12/25 8:00	2/19/25 9:30	NA	NA

T02529 IR Log.xlsx

AGI Soil Gas Sampling
Installation & Retrieval Log

* Optional or as needed

Please note that the soil is mostly comprised of historic fill material (coal, ash, cinders, brick, etc.)

	COMPLETE THIS SECTION FOR CONCENTRATION SURVEY - AT MINIMUM PROVIDE SOIL TYPE						
SAMPLER SERIAL NO.	SOIL TYPE AT MODULE DEPTH (clay, loamy sand etc.)	TOTAL SOIL POROSITY AT MODULE DEPTH* (total volume of pores/total volume)	WATER FILLED SOIL POROSITY AT MODULE DEPTH* (volume of water/volume of pores)	PROJECTED COORDINATES X (EASTING)	PROJECTED COORDINATES Y (NORTHING)	COORDINATE SYSTEM* (e.g., UTM Zone, Stateplane, etc.)	COORDINATE DATUM* (e.g., WGS 84)
211289	SILT			929715.965160	1110123.08427	State Plane New York Central	NAD 1983 (2011)
211290	SILT			929680.798658	1110107.86612	State Plane New York Central	NAD 1983 (2011)
211291	SILT			929667.193685	1110147.79369	State Plane New York Central	NAD 1983 (2011)
211304	SILT			929708.982792	1110137.35645	State Plane New York Central	NAD 1983 (2011)
211305	SILT			929696.772975	1110113.38915	State Plane New York Central	NAD 1983 (2011)
211306	SILT			929671.158824	1110128.38991	State Plane New York Central	NAD 1983 (2011)
211307	SILT			929675.926552	1110153.36578	State Plane New York Central	NAD 1983 (2011)
211308	SILT			929700.592682	1110127.99289	State Plane New York Central	NAD 1983 (2011)
211309	SILT			929681.951234	1110119.57903	State Plane New York Central	NAD 1983 (2011)
211310	SILT			929683.875408	1110140.79054	State Plane New York Central	NAD 1983 (2011)
211311	SILT			929673.970238	1110139.38118	State Plane New York Central	NAD 1983 (2011)
211312	SILT			929692.393497	1110144.13242	State Plane New York Central	NAD 1983 (2011)
211313	SILT			929694.167497	1110134.86013	State Plane New York Central	NAD 1983 (2011)
211314	SILT			929690.047626	1110126.94593	State Plane New York Central	NAD 1983 (2011)
211315	SILT			929679.298908	1110132.38452	State Plane New York Central	NAD 1983 (2011)
211316				NA	NA	NA	NA

T02529 IR Log.xlsx

AMPLIFIED GEOCHEMICAL IMAGING, LLC
210 EXECUTIVE DRIVE, SUITE 1, NEWARK, DE 19702
C S COMPANIES
STANDARD TARGET VOCs/SVOCs
1153 WEST FAYETTE STREET
ORDER # T02529

DATAFILE	FIELD	DATE/ TIME	
NAME	ID	ANALYZED	CCl4, ug
RL =			0.10
MDL =			0.02
211289	PSG-113	2/21/25 6:53 PM	<0.10
211290	PSG-114	2/21/25 10:27 PM	<0.10
211291	PSG-115	2/21/25 6:26 PM	<0.10
211304	PSG-109	2/21/25 7:46 PM	<0.10
211305	PSG-110	2/21/25 11:21 PM	<0.10
211306	PSG-111	2/22/25 2:02 AM	<0.10
211307	PSG-112	2/22/25 12:15 AM	1.04
211308	PSG-106	2/21/25 7:20 PM	<0.10
211309	PSG-107	2/22/25 1:08 AM	<0.10
211310	PSG-104	2/21/25 8:13 PM	4.34
211311	PSG-108	2/22/25 12:41 AM	0.24
211312	PSG-105	2/21/25 10:54 PM	0.11
211313	PSG-101	2/21/25 10:00 PM	<0.10
211314	PSG-102	2/22/25 1:35 AM	<0.10
211315	PSG-103	2/21/25 11:48 PM	0.29
211316T	TRIP BLANK	2/21/25 5:59 PM	<0.10
cmBLK-1	METHOD BLANK	2/20/25 3:21 PM	<0.10
cmBLK-2	METHOD BLANK	2/22/25 5:36 AM	<0.10

AMPLIFIED GEOCHEMICAL IMAGING, LLC
210 EXECUTIVE DRIVE, SUITE 1, NEWARK, DE 19702
C S COMPANIES
STANDARD TARGET VOCs/SVOCs
ESTIMATED SOIL GAS CONCENTRATIONS
1153 WEST FAYETTE STREET
ORDER # T02529

DATAFILE NAME	FIELD ID	DATE/ TIME INSTALLED	DATE/ TIME RETRIEVED	EXPOSURE TIME (HRS)	SOIL TYPE	DATE/ TIME RECEIVED	DATE/ TIME ANALYZED	CCl4, ug/m^3
*RL =								75.6
*MDL =								19.2
211289	PSG-113	2/12/25 9:20	2/19/25 8:20	167.00	SILT	2/20/25 10:25	2/21/25 18:53	<75.5
211290	PSG-114	2/12/25 9:25	2/19/25 8:25	167.00	SILT	2/20/25 10:25	2/21/25 22:27	<75.5
211291	PSG-115	2/12/25 9:35	2/19/25 8:30	166.92	SILT	2/20/25 10:25	2/21/25 18:26	<75.5
211304	PSG-109	2/12/25 9:45	2/19/25 8:33	166.80	SILT	2/20/25 10:25	2/21/25 19:46	<75.5
211305	PSG-110	2/12/25 9:55	2/19/25 8:36	166.68	SILT	2/20/25 10:25	2/21/25 23:21	<75.6
211306	PSG-111	2/12/25 10:05	2/19/25 8:40	166.58	SILT	2/20/25 10:25	2/22/25 2:02	<75.6
211307	PSG-112	2/12/25 10:20	2/19/25 8:45	166.42	SILT	2/20/25 10:25	2/22/25 0:15	618
211308	PSG-106	2/12/25 10:35	2/19/25 8:48	166.22	SILT	2/20/25 10:25	2/21/25 19:20	<75.7
211309	PSG-107	2/12/25 10:40	2/19/25 8:52	166.20	SILT	2/20/25 10:25	2/22/25 1:08	<75.7
211310	PSG-104	2/12/25 10:50	2/19/25 8:55	166.08	SILT	2/20/25 10:25	2/21/25 20:13	2230
211311	PSG-108	2/12/25 11:05	2/19/25 8:58	165.88	SILT	2/20/25 10:25	2/22/25 0:41	166
211312	PSG-105	2/12/25 11:20	2/19/25 9:00	165.67	SILT	2/20/25 10:25	2/21/25 22:54	82.6
211313	PSG-101	2/12/25 11:25	2/19/25 9:03	165.63	SILT	2/20/25 10:25	2/21/25 22:00	<75.8
211314	PSG-102	2/12/25 11:35	2/19/25 9:05	165.50	SILT	2/20/25 10:25	2/22/25 1:35	<75.8
211315	PSG-103	2/12/25 11:40	2/19/25 9:08	165.47	SILT	2/20/25 10:25	2/21/25 23:48	197
211316T	TRIP BLANK					2/20/25 10:25	2/21/25 17:59	<75.6
cmBLK-1	METHOD BLANK						2/20/25 15:21	<75.6
cmBLK-2	METHOD BLANK						2/22/25 5:36	<75.6
*Reporting limits vary with exposure time and soil type.								

KEY TO DATA TABLE

UNITS

µg	micrograms, relative mass value
µg/m^3	micrograms per cubic meter; estimated soil gas concentration
µg/L	micrograms per Liter; calculated water concentration

DATA QUALIFIERS

>	greater than; value exceeds calibration range, estimated value
<	less than; compound value is below the LOD and RL
J	mass value below LOQ or RL, but above LOD, estimated mass value
E	mass value exceeds upper calibration level, estimated mass value
Q	one or more quality control parameters failed for the compound

ABBREVIATIONS

AVG RL	average reporting limit; calculated based on individual field sample RLs
LOD	limit of detection
LOQ	limit of quantification
MDL	method detection limit
RL	reporting limit

1112TetCA	1,1,1,2-tetrachloroethane
111TCA	1,1,1-trichloroethane
1122TetCA	1,1,2,2-tetrachloroethane
112TCA	1,1,2-trichloroethane
11DCA	1,1-dichloroethane
11DCE	1,1-dichloroethene
124TMB	1,2,4-trimethylbenzene
12DCA	1,2-dichloroethane
12DCB	1,2-dichlorobenzene
135TMB	1,3,5-trimethylbenzene
13DCB	1,3-dichlorobenzene
14DCB	1,4-dichlorobenzene
2MeNAPH	2-methyl naphthalene
BENZ	benzene
BTEX	combined masses of benzene, toluene, ethylbenzene, and total xylenes (Gasoline Range Aromatics)
C11,C13&C15	combined masses of undecane, tridecane, and pentadecane (C11+C13+C15) (Diesel Range Alkanes)
c12DCE	cis-1,2-dichloroethene
CCl4	carbon tetrachloride
CHC13	chloroform
ClBENZ	chlorobenzene
ct12DCE	cis- & trans-1,2-dichloroethene
EtBENZ	ethylbenzene
mpXYL	m-, p-xylene
MTBE	methyl t-butyl ether
NAPH	naphthalene
OCT	octane
oXYL	o-xylene
PCE	tetrachloroethene
PENTADEC	pentadecane
PHEN	phenanthrene
t12DCE	trans-1,2-dichloroethene
TCE	trichloroethene
TMBs	combined masses of 1,3,5-trimethylbenzene and 1,2,4-trimethylbenzene
TOL	toluene
TPH	total petroleum hydrocarbons
TRIDEC	tridecane
UNDEC	undecane
VC	vinyl chloride

SUMMARY OF SAMPLING RATE CALIBRATION FOR AGI SPG-0008 SAMPLER IN A GAS PHASE

PURPOSE:

The purpose of this document is to:


1. Summarize the test protocol,
2. Summarize the methodology for analysis of data,
3. Present general results for generating concentration calibration

of the AGI Sampler, SPG-0008, in a gas phase (air or soil gas) following AGI's "Standard practice for determining the sampling rate of passive diffusion samplers in various environmental media," SPG-SOP-0493. The work will be summarized in two parts: Part 1: air, Part 2: soil gas.

Principle of Operation of the AGI Sampler

The AGI Sampler is designed with solid adsorbents enclosed inside a tubular microporous PTFE membrane. When placed in soil or saturated soil, the pores and hydrophobic nature of the PTFE keep liquid water from entering the membrane. The membrane will not keep water vapor from entering but the adsorbents are very hydrophobic and testing of the SPG-0008 sampler has validated it to be unaffected by this moisture vapor. Compounds in air with vapor pressures above about 1 millionth of a mm of Hg will diffuse through the microporous membrane and be immediately captured on the solid adsorbent housed inside. The membrane porosity and dimensions are well controlled as is the mass of the adsorbent contained inside the sampler. The average pore diameter of the membrane is 1000 times larger that of the compounds of interest, meaning the membrane offers a minimal resistance. On the other hand, the membrane pore size is small enough that colloidal particles and microbes can not pass through the membrane. This keeps the adsorbent from getting contaminated and eliminates any need to add preservative or chill during storage or transportation.

When a sampler is exposed to compounds in air, mass from the volatile compound are collected on the solid adsorbent inside the microporous PTFE membrane. To the right is a generalized example of mass uptake with time for this sampler.

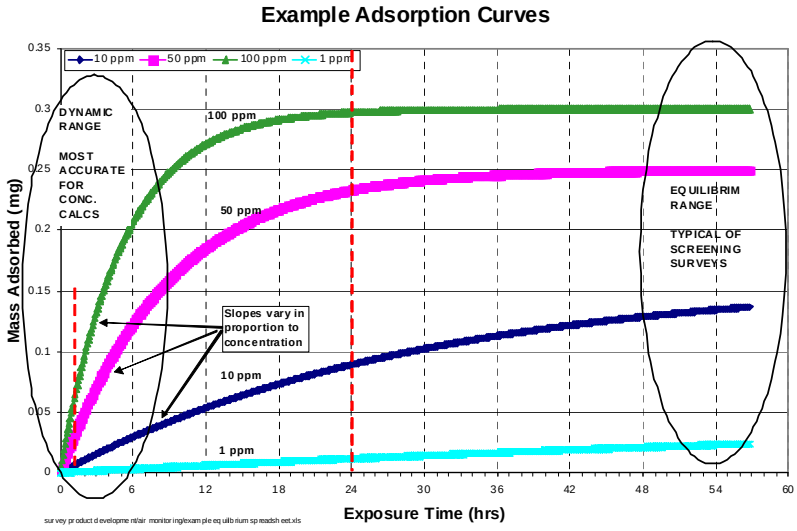

Notice the initial slope and ultimate equilibrium mass both increase with increasing concentrations. For shorter time the increase is virtually

linear but as the mass increases toward the steady state, mass uptake slows and mass eventually reaches an asymptote. The initial range is referred to as the dynamic linear range while the later stage is referred to as the equilibrium range.

The sampling rate calibration for this passive sampler will apply to the linear and near-linear dynamic range, where accuracy and precision are best.

Temperature can affect both the diffusivity in air, which is part of the sampling rate but also the binding energy of the compound to the adsorbent. In general passive sampling devices are not highly affected by temperature although the effect will be more important for lower MW compounds. It is not uncommon to have an Arrhenius factor, -Ea/R of <1000, which means a 5°C temperature change will make less than a 5% change in sampling rate.

In soil, the matrix of particles and water creates a resistance to soil gas diffusion. Millington (Millington 1959) has modeled this resistance and developed a model to correct the diffusion for this added resistance based upon the porosity of the soil and the fraction of pores filled with water. This "Soil Effectiveness Factor" can lower the sampling rate in soil to 40% to 10% of that in free air. This will discussed further in Part 2.

PART 1: Calibration in Air


Part 1 summarizes the work in free air generating calibration data, evaluating the physical and chemical factors affecting the sampling rate, and measurement of the actual sampling rates or regression calibration equations needed to determine concentrations.

Sample Generation in Air

In this calibration work, gaseous mixtures of analytes at known concentrations were generated inside a 3 liter glass vessel by mixing flow from gaseous standard cylinders with nitrogen using electronic flow controllers. A diagram of the set up is shown below. Total flow through the vessel ranged from 2 to 50 liters/min with an aim, where possible, of using a flow 20 or more times the combined sampling rate of AGI® Sampler being tested.

This gas mixture was temperature controlled by running it through a coil in a temperature controlled chiller. Similarly, the glass vessel was also temperature controlled by circulating the chiller fluid through the vessel jacket. A mercury thermometer in the vessel was used to determine the experiment temperature. The humidity level of the mixed gas was modified by passing the nitrogen portion of the gas mixture through a bubbler. Different humidity levels could be achieved by using water or saturated salt solutions in the bubbler that generate different relative humidities.

Passive Diffusion Sampling Rate Measurement Apparatus

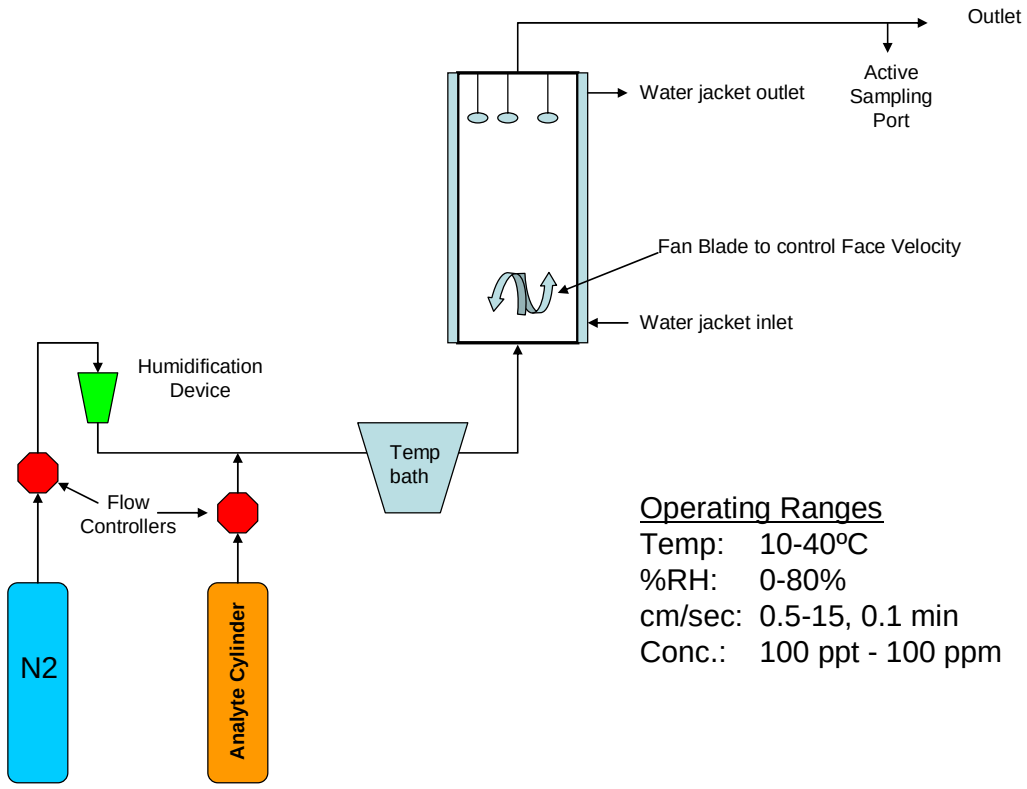

Internal wind velocity was controlled using a propeller blade attached to a shaft and motor. RPM was measured to calculate air velocity based on propeller pitch and rpm.

Before each experiment, the system was run for minutes to hours to allow temperature, humidity, and compound density on the vessel walls to stabilize. When changing concentrations, a stabilization time, typically, 2-10 hours, was provided to allow the vessel walls to reach a new equilibrium with the analyte concentrations and wall temperature.


AGI sampler were hung inside the vessel at time zero. They were removed at various intervals to generate samples along with duplicates that showed mass increasing with exposure time. The sampler exposure time was selected to span minutes to hours and was generally reduced for high concentration tests to maintain uptake with time, in roughly the linear dynamic range. Sampler were removed and placed back into their original jars for analysis. They were analyzed by AGI's 8260C method (SPG-WI-0318 or SPG-WI-10028) in duplicate, which is based on EPA SW846 Method 8260C.

Vessel concentration was also measured during the tests using a TO-17 type of method. A MSA pump pulled about 1.5 L/hr of atmosphere from the chamber through two thermal desorption tubes in series, the first packed with Tenax-TA, and the second packed with a strong adsorbent carbon molecular sieve. Flow rate through the series of tubes was measured at the start and end of the pumping. Analysis of the thermal desorption tubes were performed by appropriate

analytical methods. Each Tenax-TA tube was analyzed by AGI's 8260C method (SPG-WI-0319 or SPG-WI-10028) and each carbonaceous tube by AGI's screening method (SPG-WI-0292). Typically only a small portion of the lower molecular weight compounds, such as DCA & DCE passed through the Tenax-TA tube to be captured on the carbon tube. Concentration was determined by

(sum of mass on both tubes)/(avg flow rate x hours) = ug/L

Up to five sampler can be placed simultaneously in the chamber. Testing confirmed good sample uniformity among the locations as shown by coefficients of variation generally below 3% in the chart below.

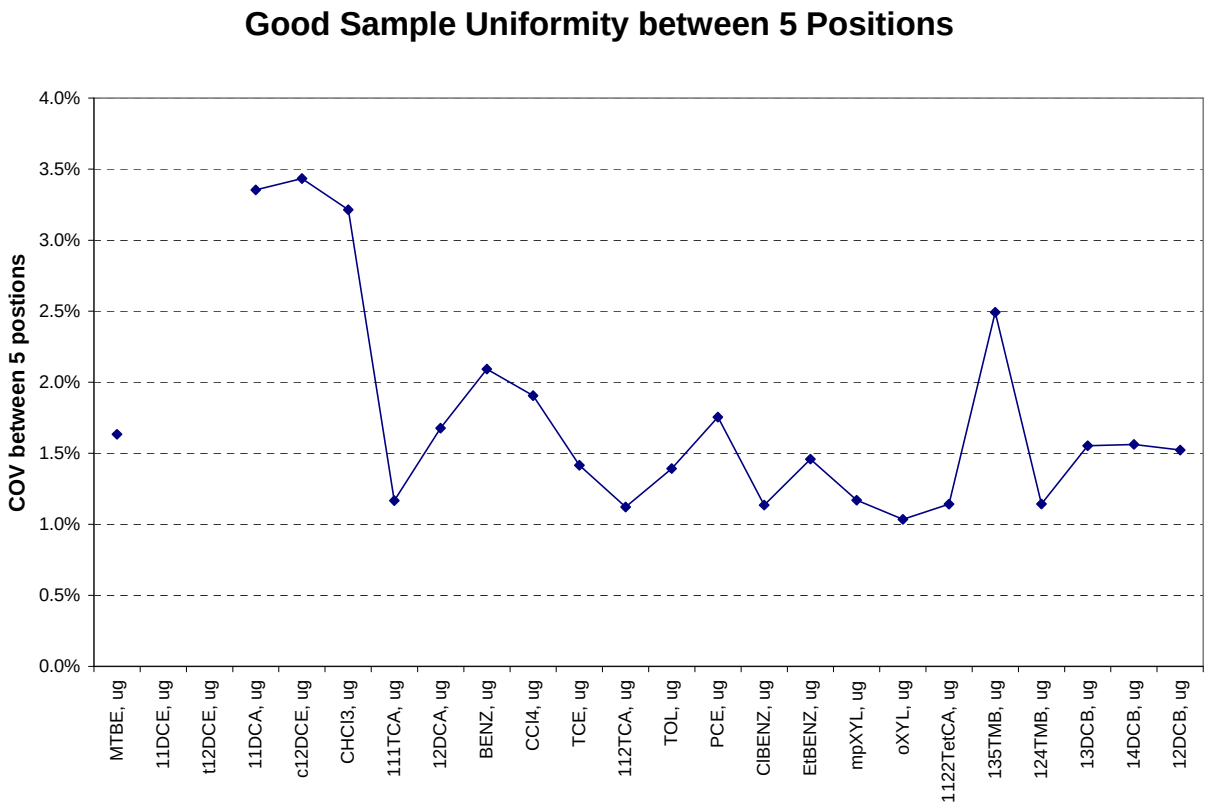

Most of the runs were performed using a TO-15 mix of compounds in a cylinder made up at nominally 1 ppm. Using nitrogen dilution, sampling rate measurements were done at concentrations from about 1 ppb to 50 ppb. Higher concentration cylinders can be used to generate concentrations in the ppm range if desired.

Sampling rate calibrations were run using multiple concentrations, typically 5-50 ppb and temperatures, typically 5°C to 35°C. Samples were run in duplicate. A total of 94 data points were generated using 23 compounds from AGI's standard compounds list. In addition, another 23 compounds were tested from those in the TO-15 mix. This is a living calibration and as additional data are generated, they may be qualified and added to this data set to improve the precision of the sampling rate calibration and broaden the compound list.

Key Variable Effects

Based on theory, at short to moderate exposure times mass will increase roughly linearly proportional to exposure time, as well as, proportional to concentration. For passive samplers in air, temperature generally does not have a major effect on sampling rate. Even so, this work examined the impact of temperature because it could have a small effect on diffusivity in air and potentially adsorption strength for low MW compounds.

Except in indoor environments, air velocity is expected to be low and of inconsequential importance. The passive adsorbent is protected by wind stopping AGI membrane. Even so, we looked at velocity effects. Based on the hydrophobic nature of the adsorbents in SPG-0008 sampler, humidity is not expected to impact sampling rate.

Sampling rate has been found to be generally independent of concentration and time at mass values significantly below saturation. In the following sections we have characterized the sampling rate for each compound as affected by temperature and also developed calibrations using regression which account for the minor impact of time, and mass.

Concentration using Simple Sampling Rate Determination

A simple way to determine concentration is to measure mass on the AGI sampler, divide by exposure time, and divide by sampling rate, SR.


Conc [ug/L] = mass/time/SR (1)

The sampling rate can be determined via measurements of mass versus time at a known concentration and temperature according to the following modification of equation (1).

SR = mass/time/concentration (2)


Sampling rates in L/hr were determined by measuring the trend or regression mass uptake versus time and dividing by the concentration. Such a sampling rate can be measured at any concentration and temperature.

The chart to the right shows a plot of mass versus time at 12DCB in nitrogen at nominally 20 ppb or 76.7 ug/cu m and

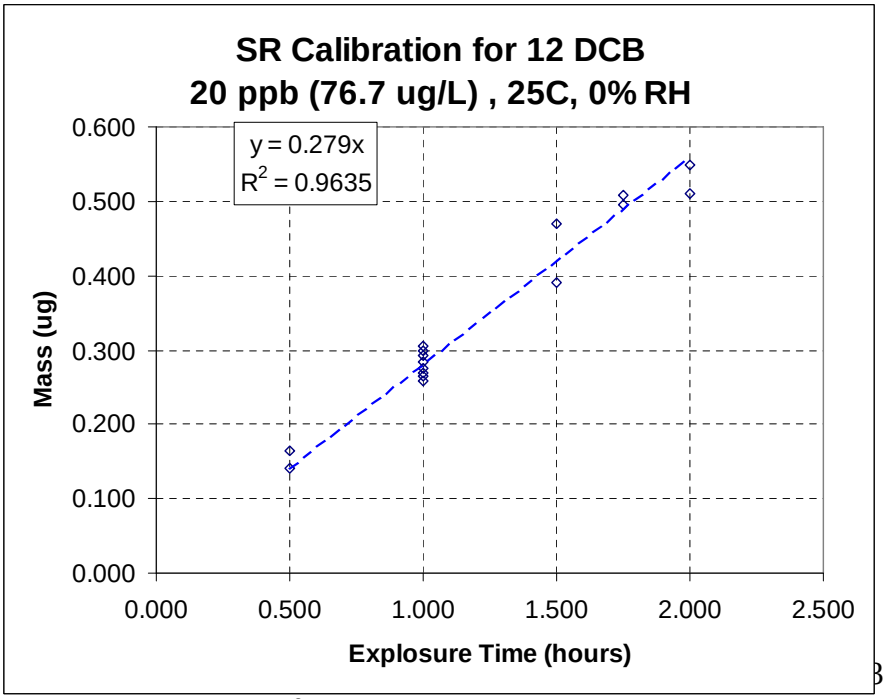

297K. This is actual data for one test run. The slope of 0.279 ug/hr divided by the concentration of 0.0767 ug/L yields a sampling rate, SR, of 3.64 L/hr.

The data could also be plotted as mass/Conc vs. time in which case the slope is the sampling rate directly as shown in the chart below. This allows the use of a larger data set incorporating multiple concentration tests.

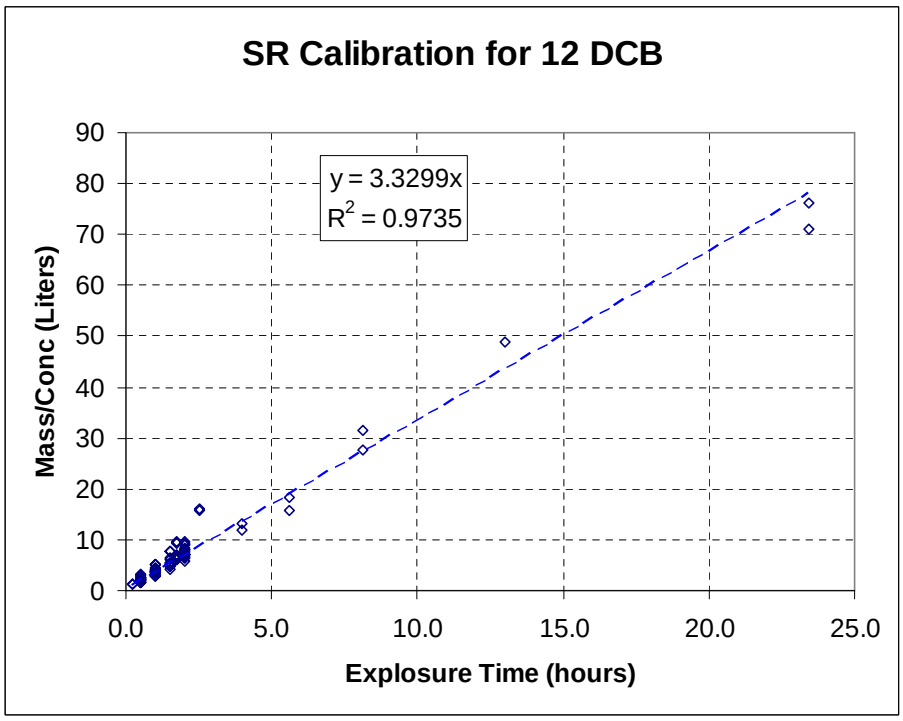

Rigorous Concentration using Regression

A preferred method for determining concentration that will yield improved accuracy over a wide range of concentrations, exposure times, and temperatures is to use all data in a regression analysis. This allows adjustments for the minor non-linear influences of mass and time as well as the effects of temperature. This is done by regressing equation (1) or a universal version of equation (1)

$$Conc = (mass)^{b} / (time)^{-d} / [SRo*exp(-Ea/R/T)] \quad (3)$$

The subtle non-linear effects of mass and time will be evident in the deviation of coefficients b and d from 1.0. This regression generates four constants b, d, SRo, and –Ea/R by regressing ln(conc) versus ln(mass), ln(time), 1/temp. These four constants can be used to determine concentration via the equation:

$$Conc = (mass)^{b} / (time)^{-d} / [SRo \times exp(-Ea/R(1/T))] \quad (4)$$

Where conc is in ug/L, mass is in ug, time in hours, T in degrees Kelvin.


Equation (4) can also be expressed at a reference temperature, Tr, such as 15°C by

$$Conc = (mass)^{b} / (time)^{-d} / [SRr \times \exp(-Ea/R(1/Tr-1/T))] \quad (5)$$

This allows sampling rates, SRr, at any reference temperature, Tr, and for any analyte to easily be compared. These values of SRr at 25°C 298.14°K can be found in Table A.

The chart to the right is a plot of the 12DCB predicted mass from the 4 constant regression compared to the measured mass. Agreement is excellent for the 95 data points.

Model A or the blue points are the 4 constant model, while Model B or the red squares are a 3 constant model ignoring temperature. Error for 12DCB is slightly lower for Model A and for lower MW compounds it is much better.

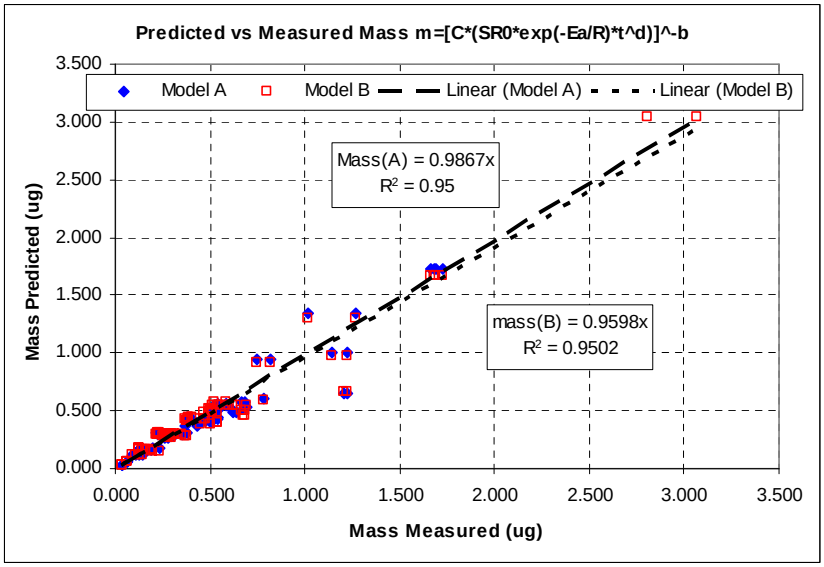


The 4 constant equation has been adopted for determining concentration in the gas phase.

Table B shows the tabulated summary of the 4 constants regression with Rsq values and error estimates for the 4 constants for each analyte. With the exception of MTBE and t12DCE the regression Rsq values are 0.9 or greater for each analyte. In general, temperature is more important for early eluting compounds where -Ea/R ranges from 2000 to 4000 while later eluting compounds (112TCA and above) are in the range of 500 to 1000 meaning they are less affected by temperature. Similarly, early eluting compounds have mass and time coefficients, b and d respectively, that deviate from 1.0.

Error Estimates

Table C shows the error in the mass values from the 8260C low sensitivity method (SPG-WI-318), which at a 95% confidence level is typically 10% - 15%. The error between the primary sample and the duplicate in the sampler is generally about 5% and shown in table D.


The standard error of the regression and standard errors of the constants can be found in table B. For each compound we have measured the error between the derived concentration and the actual concentration. This is tabulated in table D and shown below by compounds.

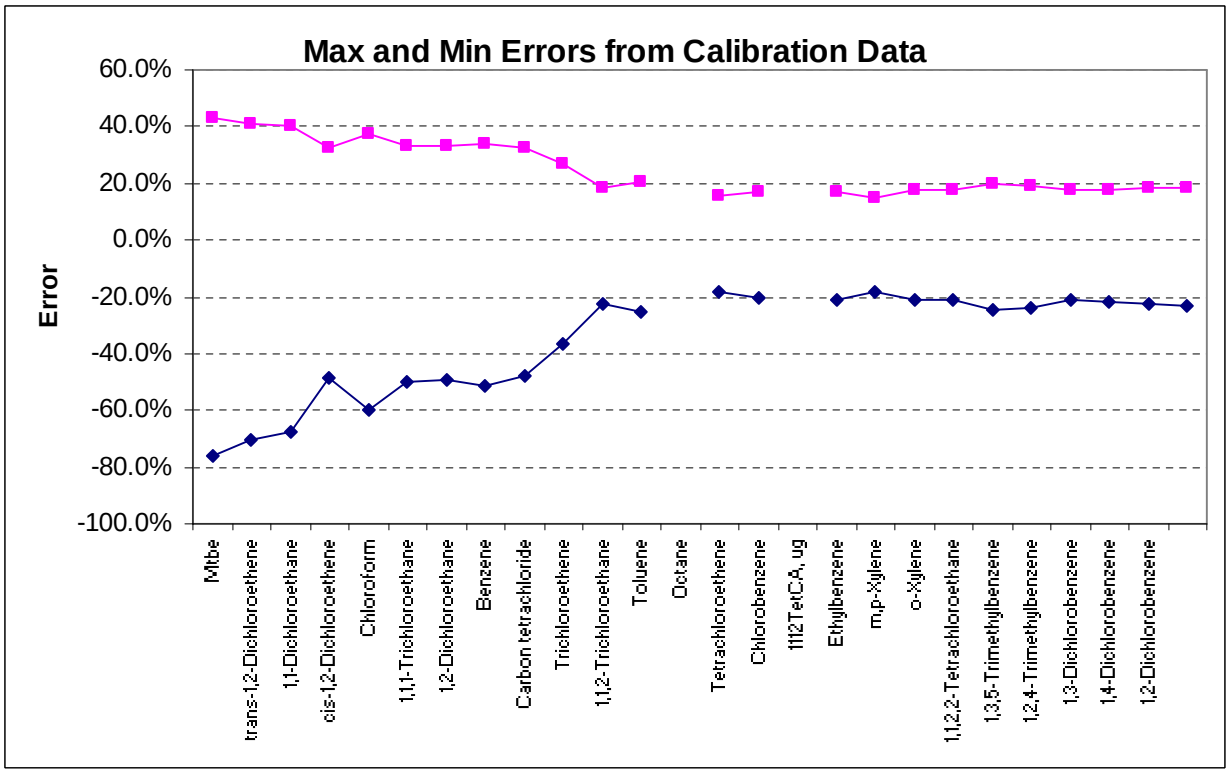

The maximum total error range is +/-20% for 112TCA and later eluting compounds. The maximum error range increases for compounds that elute earlier than 112TCA.

Effect of Concentration

The measurement of sampling rate, SR, is effectively independent of concentration. The chart below shows statistically consistent sampling rate over four decades of concentration change for toluene. This has also been observed for other tested compounds.

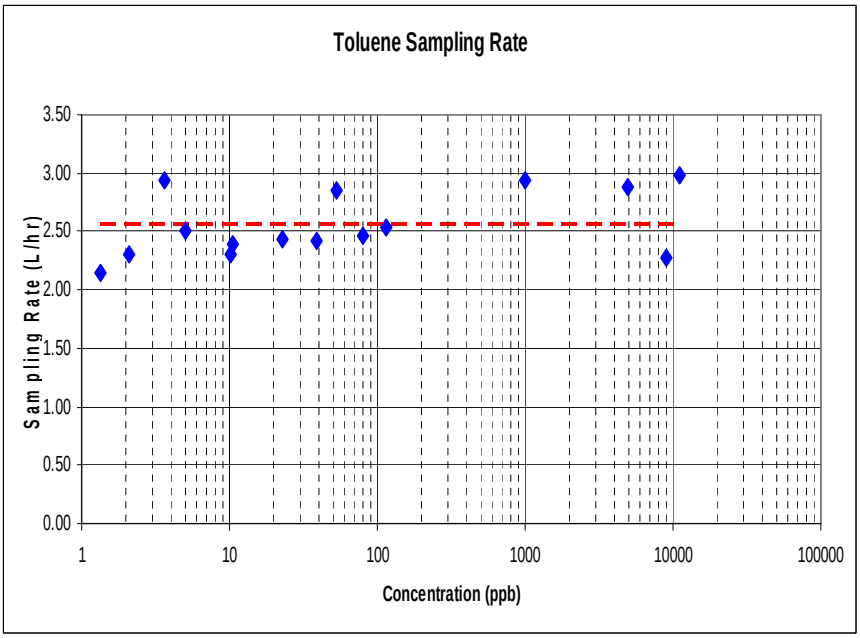


Sorbent Saturation

As mass increases on a solid sorbent and approaches saturation, reverse diffusion can occur causing the sampling rate to drop. Eventually the mass level will reach a maximum steady state value at any concentration. A rate of mass uptake with time that deviates significantly from linear, indicates that sorbent saturation could be an issue. When using equation (1), staying in the linear range to avoid the effects of adsorbent saturation is important. We recommend keeping the total mass on the sampler below 50 ug or flagging when this is exceeded.


The 4 constant regression accounts for some of the non linearity allowing good accuracy at higher mass levels. From the experimental data we have found this safe range can be extended potentially up to 100 ug.

Effect of Relative Humidity

The adsorbent system used in the SPG-0008 sampler is a proprietary multi-polymer system. It was tested compared to a carbon adsorbent in a RH chamber for weight gain and found to be effectively unaffected by moisture.

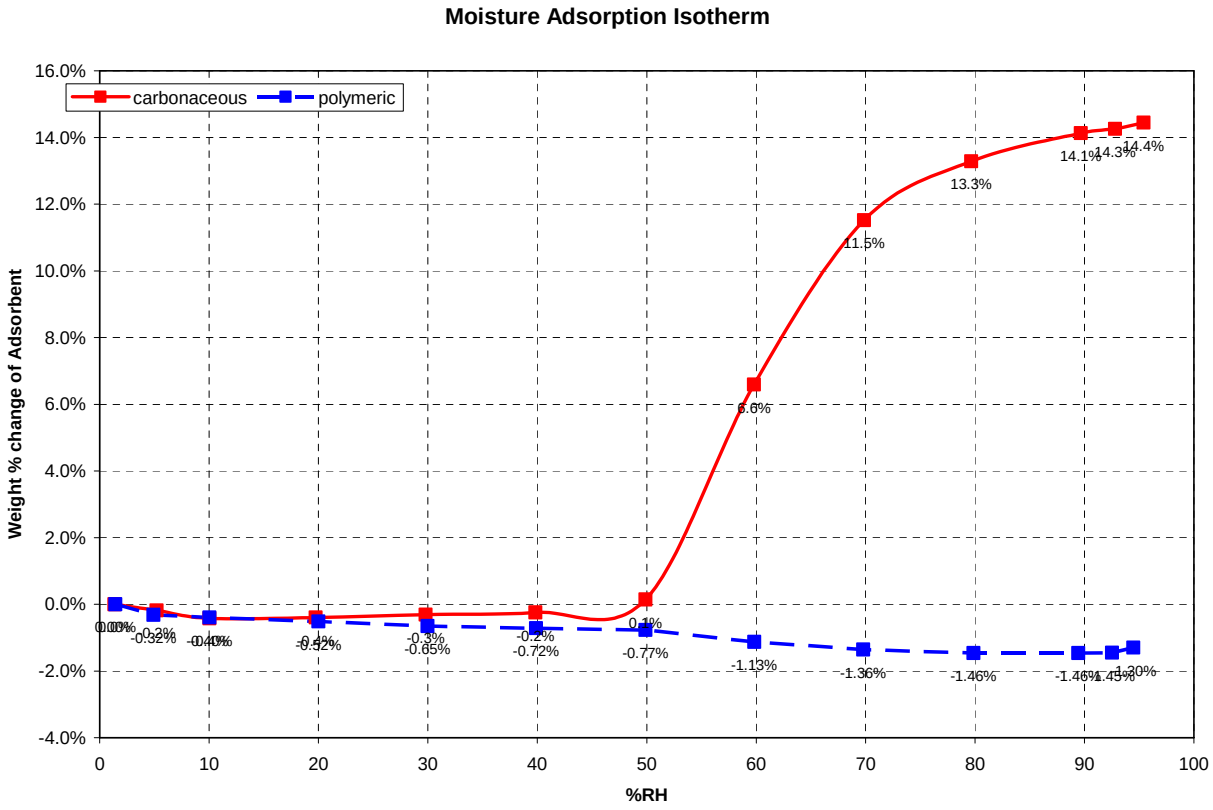


Additionally, mass adsorption was relatively constant at relative humidity ranging from 0% to 95%.

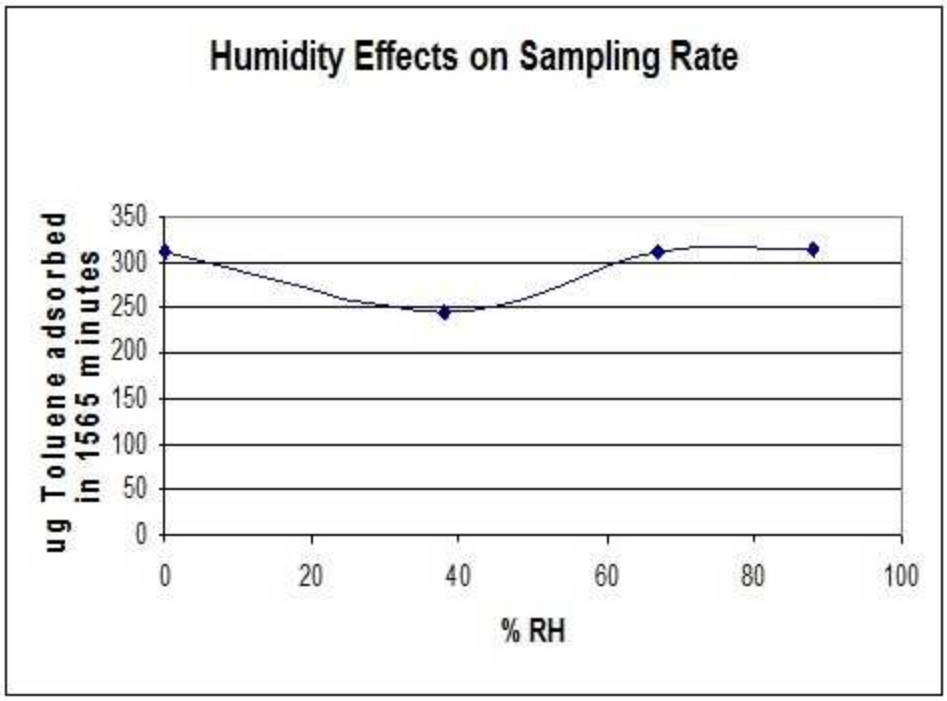

Impact of Air Velocity

To examine the potential impact of air velocity on sampling rate, five samplers were exposed for varying times up to 2 hours at 20 ppb of TO-15 mixture.


The chart to the right shows the calculated sampling rates from zero to 0.87 m/sec velocity. There is no structured impact of velocity on sampling rate.

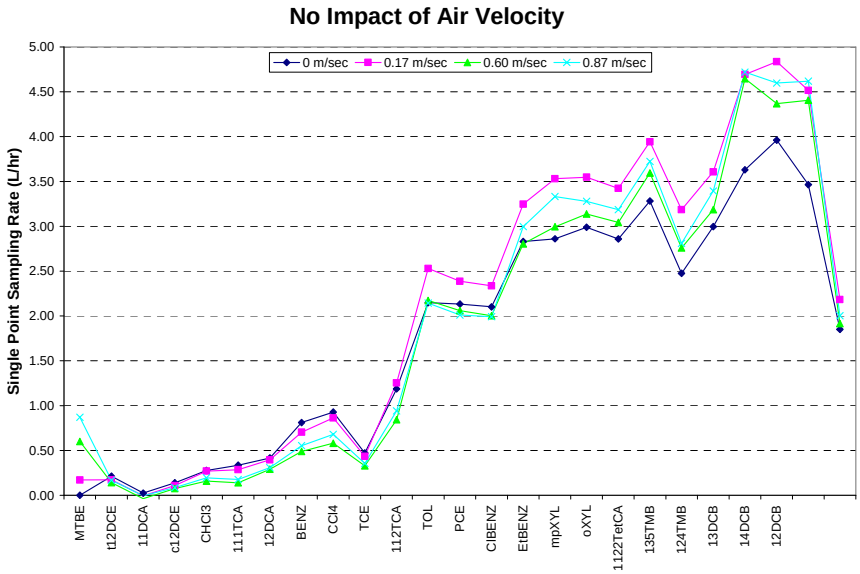

Impact of Open Sampler Jar

Typically returning the exposed sampler to its jar and tightening the lid will maintain the mass. A test was run to look at the unexpected consequence of leaving the sampler in fresh air for 7.5 hours after exposure to 20 ppm of TO-15 mixture for 1 hour. Three sampler were tested without ambient air exposure and two with exposure and their mass levels measured. The chart below shows most compounds masses after the 7.5 hour exposure to fresh air are within 10%. One compound, t12DCE, is more affected losing 20% in this time.

Ambient air exposure post sampling would typically be expected to be < 5 minutes, so based on this we do not expect this will cause significant errors in reported mass or concentration. Care should be taken not to pinch the sampler between the jar and lid, which could allow contamination into the sample or loss of lower molecular weight compounds.

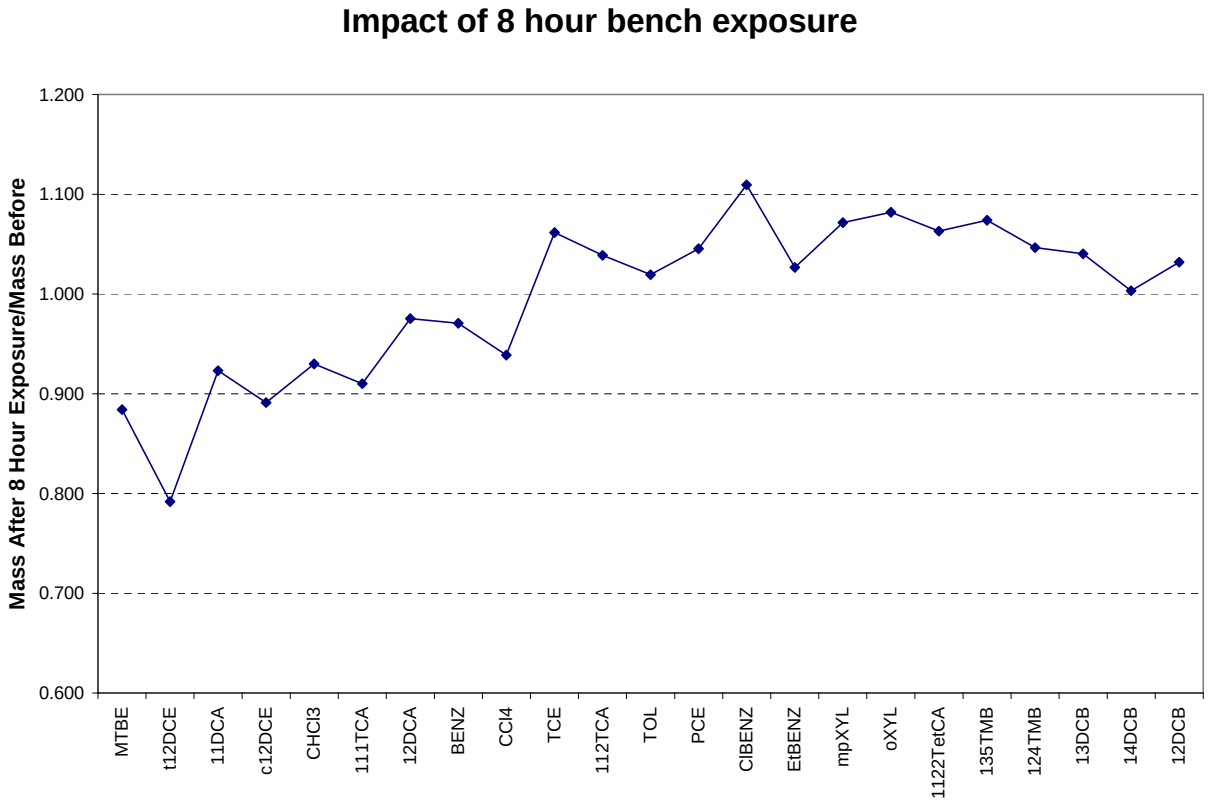

Part 2: Calibration in Soil

Part 2 describes the effect of soil on the sampling rate and concentration measurement.


In a porous media, such as soil, diffusion of the analyte in the soil gas to the sampler is restricted. More porous soils have less restriction. This restriction has been experimentally modeled by Millington (Millington, R, J., "Gas Diffusion in Porous Media", Science, (1959), Vol. 130, 100-102) and found to be represented by the equation below:

$$SR_{soil} = E(SR_{air}) \quad (6)$$

where E is the "Soil Effectiveness Factor" expressed a function of total soil porosity (θ) and water filled porosity (ε, volume of water/volume of pores) as:

$$E = \theta^{(4/3)}(1-\varepsilon)^{(10/3)} \quad (7)$$

The chart to the right shows how E varies with soil porosity and fraction of pores filled with water.

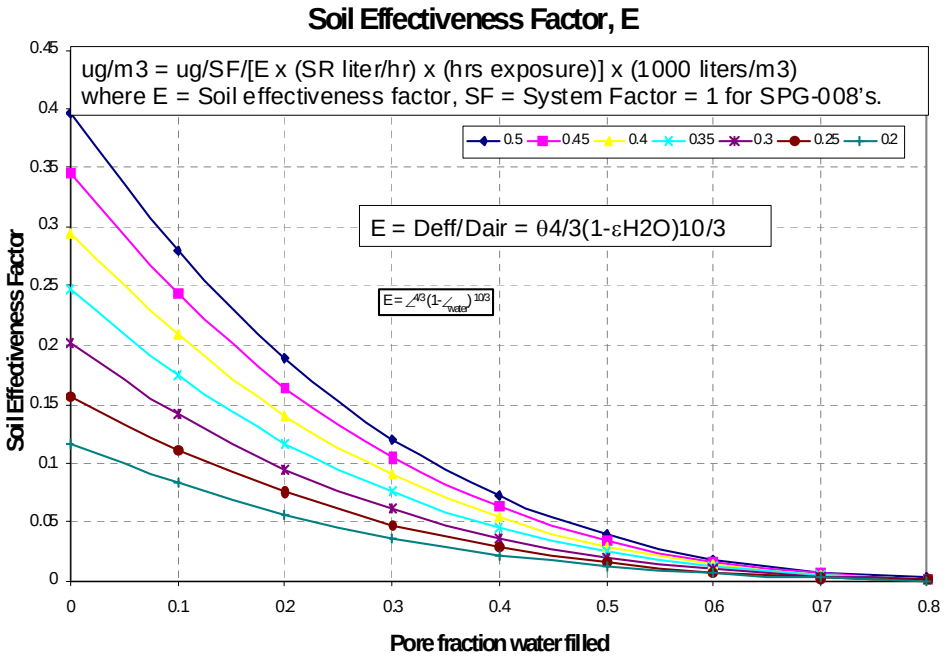

Summary

The AGI Sampler can be used to determine the concentration of volatile and semi-volatile compounds in a gas phase. This requires knowing the exposure time and temperature and if in soil also requires values or estimates for soil porosity and the fraction of pores filled with water. Regressions of large amounts of data were used to generate a four constant equation to generate concentration values in air. Potential error in the concentration values is excellent typically less than 20% when used in gas phase sampling within the following conditions:

Condition	**Acceptable Range**
Temperature	0°C to 35°C
Velocity	0 to 0.9 m/sec
Relative Humidity	0 – 95%
Mass Level	0.01 – 50 ug

TABLE A
AIR SAMPLING RATES STANDARD LIST

	SR @ 298.94
MTBE	1.10
t12DCE	1.08
11DCA	0.96
c12DCE	1.51
CHCl3	1.18
111TCA	0.75
12DCA	1.87
BENZ	1.91
CCl4	0.93
TCE	1.83
112TCA	2.40
TOL	2.54
OCT	
PCE	2.33
ClBENZ	3.05
1112TetCA	
EtBENZ	3.02
mpXYL	3.02
oXYL	3.10
1122TetCA	3.35
135TMB	3.19
124TMB	3.35
13DCB	3.97
14DCB	4.09
12DCB	3.93
Total mass	1.80

Values in L/hr, Total mass does not include Oct, 1112TetCA (23 compounds)

TABLE B

4 CONSTANT REGRESSION OUTPUT

	Adjusted Rsq	Standard Error	ln(SR0)	b	-Ea/R	d	Std Error ln(SR0)	Std Error b	Std Error -Ea/R	Std Error d
MTBE	0.77	0.2684	6.1531	0.7137	-1862	-0.2973	1.1215	0.0421	309	0.0346
t12DCE	0.80	0.2498	14.2118	0.6315	-4261	-0.1411	1.2463	0.0358	343	0.0323
11DCA	0.91	0.2016	13.7734	0.8038	-4094	-0.2544	0.8973	0.0294	251	0.0258
c12DCE	0.89	0.2092	9.4567	0.7241	-2941	-0.2710	0.8774	0.0286	248	0.0267
CHCl3	0.91	0.2048	12.2405	0.8364	-3699	-0.3365	0.8737	0.0294	246	0.0261
111TCA	0.94	0.1701	8.3160	0.9176	-2393	-0.5136	0.6652	0.0257	189	0.0222
12DCA	0.92	0.1921	9.0559	0.8093	-2886	-0.4404	0.7728	0.0275	220	0.0248
BENZ	0.89	0.2178	7.6871	0.7990	-2485	-0.4583	0.8687	0.0326	247	0.0286
CCl4	0.91	0.2219	7.0239	0.8972	-2071	-0.5182	0.8597	0.0324	246	0.0289
TCE	0.94	0.1680	7.0333	0.8809	-2276	-0.5871	0.6541	0.0244	188	0.0224
112TCA	0.97	0.1401	3.0297	0.9933	-1165	-0.8405	0.5251	0.0205	153	0.0202
TOL	0.96	0.1468	2.9135	0.9448	-1147	-0.7896	0.5506	0.0220	160	0.0213
OCT										
PCE	0.97	0.1229	2.2557	0.9912	-925	-0.8337	0.4611	0.0183	134	0.0178
ClBENZ	0.97	0.1410	1.2078	0.9832	-693	-0.8819	0.5267	0.0210	153	0.0211
1112TetCA										
EtBENZ	0.96	0.1521	0.4685	0.9696	-469	-0.9107	0.5663	0.0226	165	0.0231
mpXYL	0.96	0.1505	0.7733	0.9883	-560	-0.9123	0.5594	0.0227	163	0.0229
oXYL	0.96	0.1554	0.5660	0.9495	-506	-0.8713	0.5776	0.0233	169	0.0234
1122TetCA	0.95	0.1715	0.5319	0.9793	-519	-0.9313	0.6375	0.0252	186	0.0262
135TMB	0.94	0.1783	1.1480	0.9370	-688	-0.8545	0.6646	0.0266	194	0.0266
124TMB	0.95	0.1702	1.4973	0.9590	-807	-0.8819	0.6368	0.0255	185	0.0257
13DCB	0.95	0.1641	0.9194	0.9644	-685	-0.8908	0.6115	0.0245	178	0.0250
14DCB	0.95	0.1619	1.4086	0.9556	-840	-0.8854	0.6030	0.0242	176	0.0246
12DCB	0.95	0.1713	0.9920	0.9620	-704	-0.9037	0.6388	0.0254	186	0.0261
Total mass	0.966	0.1302	3.4894	0.9213	-1215	-0.7716	0.4835	0.0195	142	0.0190

TABLE C
8260C MASS UNCERTAINTY

AGI 8260C Method for Mass using SPG-0008 Sampler


	99% Uncertainty Range +/-	95% Uncertainty Range +/-
MTBE	20%	14%
t12DCE	22%	15%
11DCA	18%	12%
c12DCE	18%	12%
CHCl3	16%	11%
111TCA	18%	12%
12DCA	20%	13%
BENZ	16%	10%
CCl4	19%	12%
TCE	15%	10%
112TCA	18%	12%
TOL	15%	10%
OCT	20%	13%
PCE	16%	11%
ClBENZ	18%	12%
1112TetCA	19%	13%
EtBENZ	18%	12%
mpXYL	18%	12%
oXYL	18%	12%
1122TetCA	23%	15%
135TMB	21%	14%
124TMB	20%	14%
13DCB	19%	13%
14DCB	19%	13%
12DCB	20%	14%
NAPH	21%	14%
2MeNAPH	25%	17%


TABLE D
4 CONSTANT AIR CONCENTRATION UNCERTAINTY


ERROR IN CONCENTRATION REPORTING (1)


	Primary-Duplicate Error	Minimum Error	Maximum Error
MTBE	4.3%	-76%	43%
t12DCE	10.4%	-70%	41%
11DCA	5.2%	-68%	40%
c12DCE	6.0%	-49%	33%
CHCl3	4.8%	-60%	37%
111TCA	5.4%	-50%	33%
12DCA	5.4%	-49%	33%
BENZ	4.4%	-52%	34%
CCl4	5.3%	-48%	32%
TCE	5.7%	-37%	27%
112TCA	5.9%	-23%	18%
TOL	5.3%	-26%	20%
OCT			
PCE	5.7%	-18%	15%
ClBENZ	3.9%	-20%	17%
1112TetCA			
EtBENZ	5.1%	-21%	17%
mpXYL	4.5%	-18%	15%
oXYL	4.7%	-21%	17%
1122TetCA	5.2%	-21%	18%
135TMB	8.0%	-25%	20%
124TMB	7.0%	-24%	19%
13DCB	6.7%	-21%	18%
14DCB	6.1%	-22%	18%
12DCB	7.4%	-22%	18%
Total Mass	4.3%	-23%	18%


TICS T02529
IN NUMERICAL ORDER

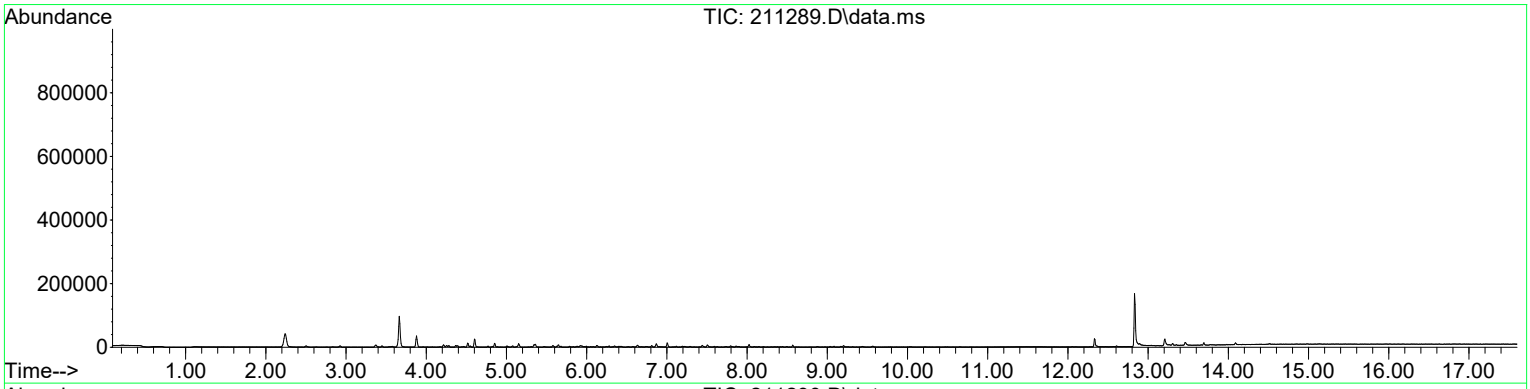

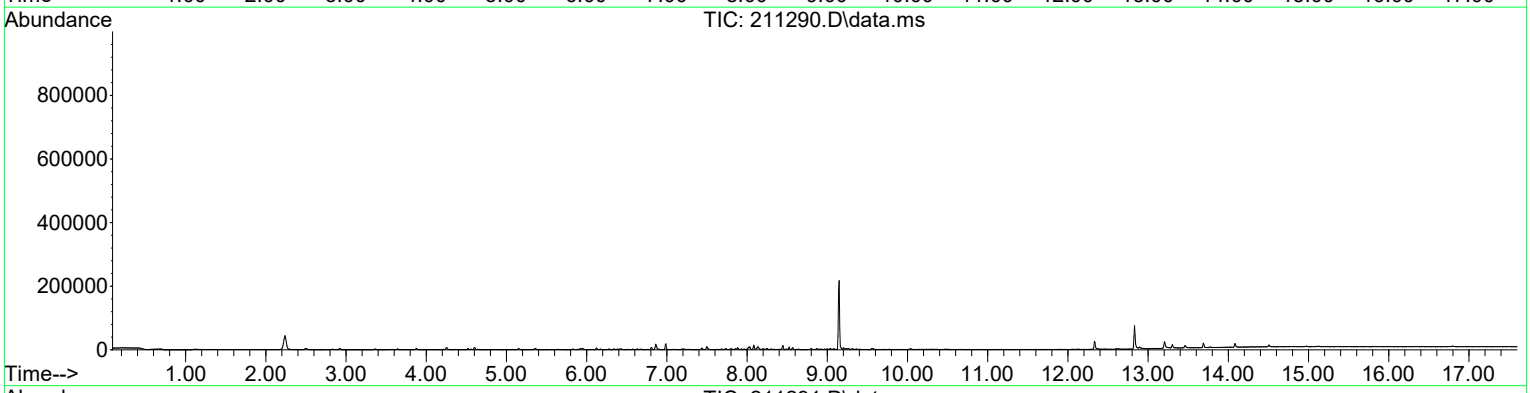


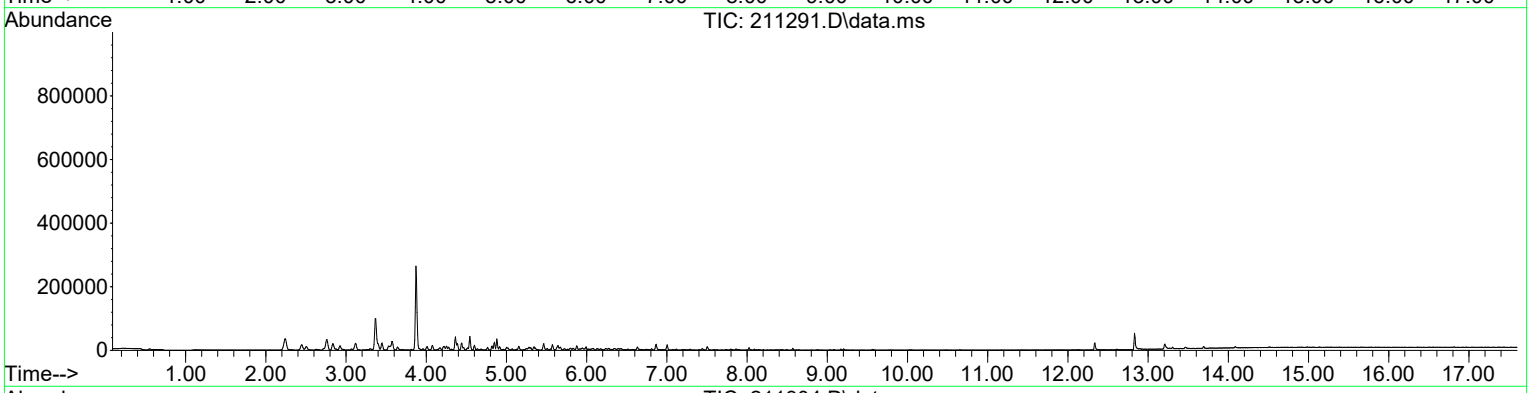


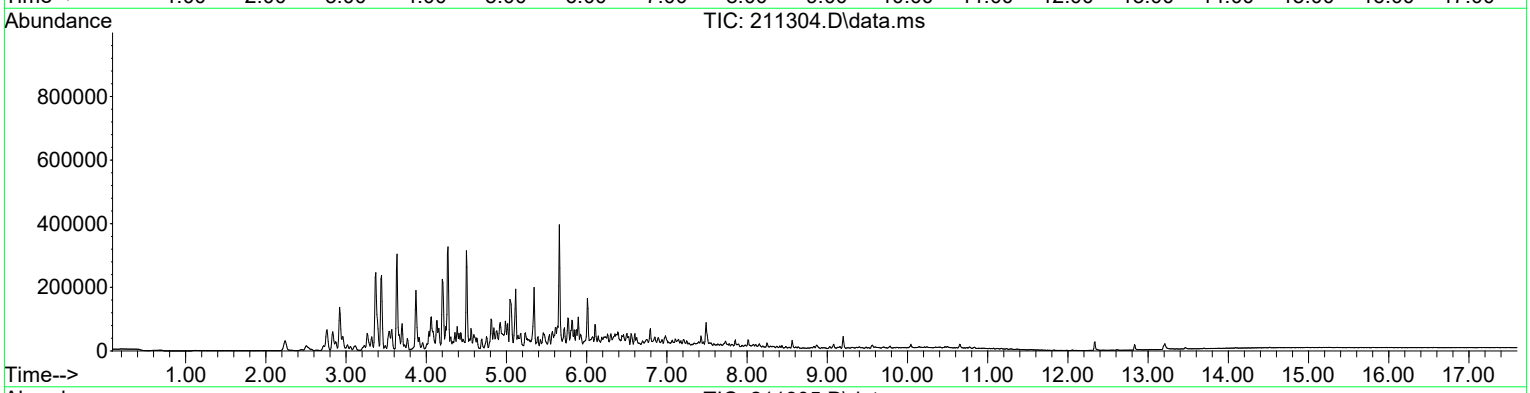


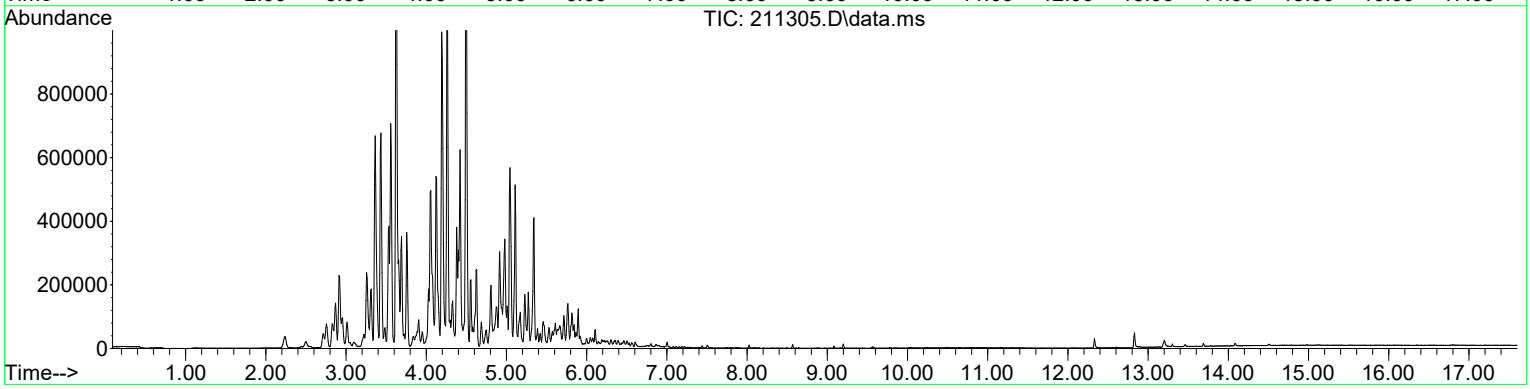



TICS T02529
IN NUMERICAL ORDER

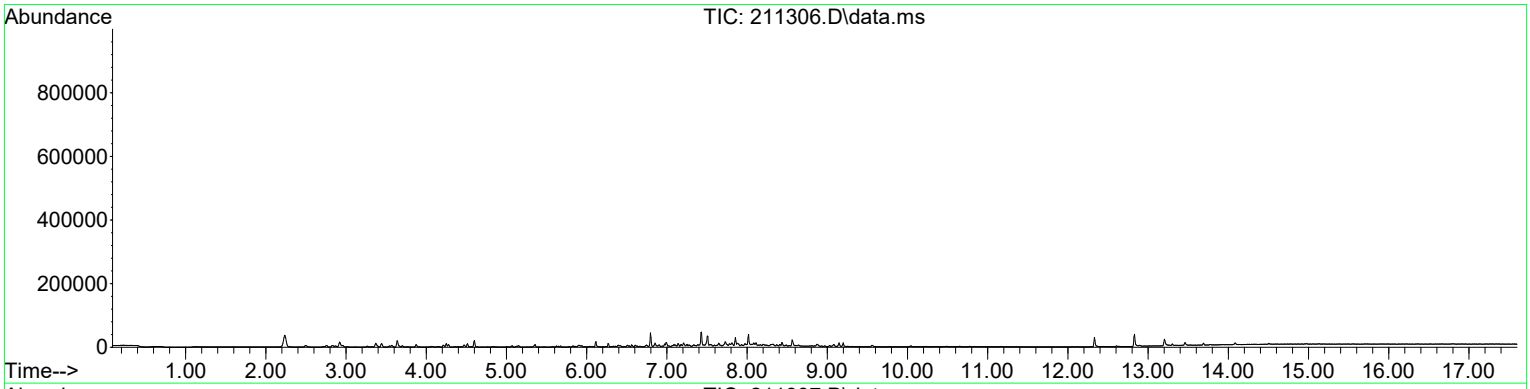

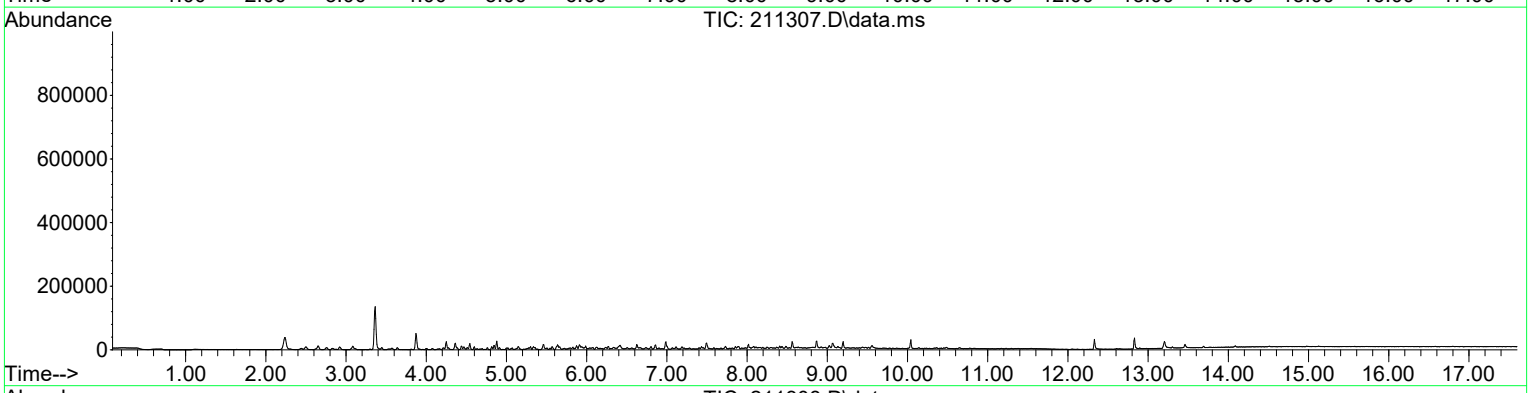


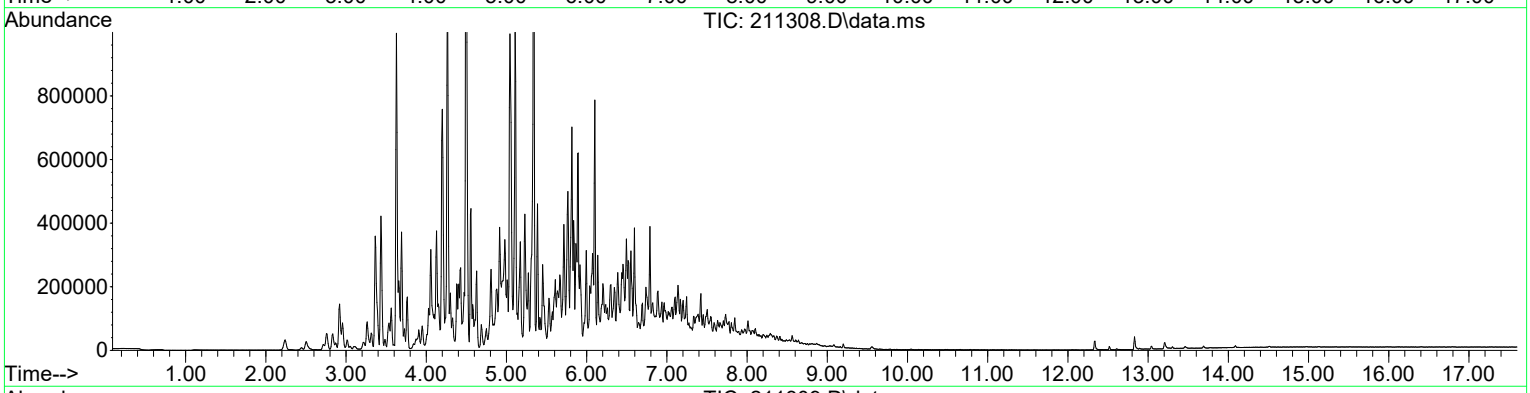

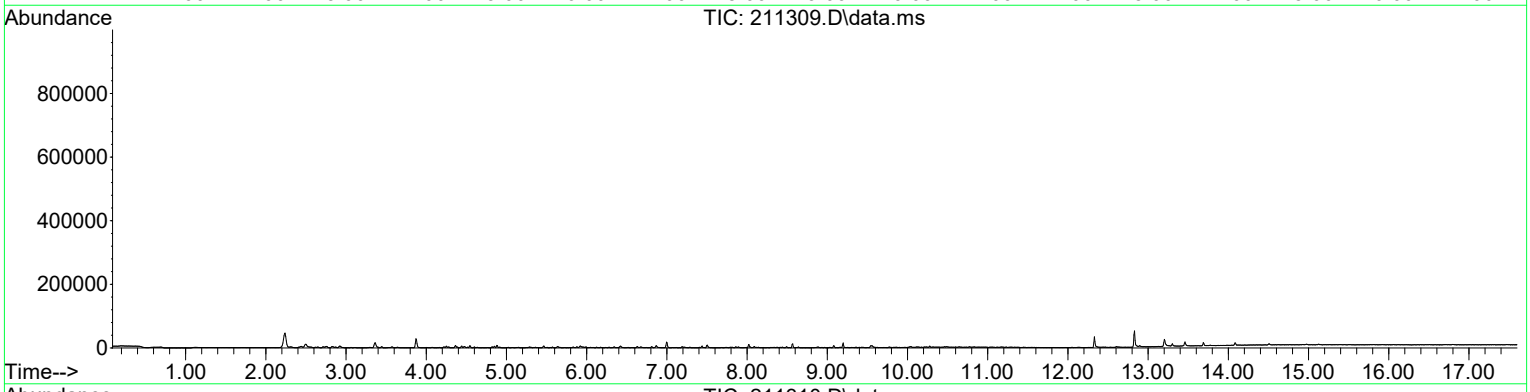


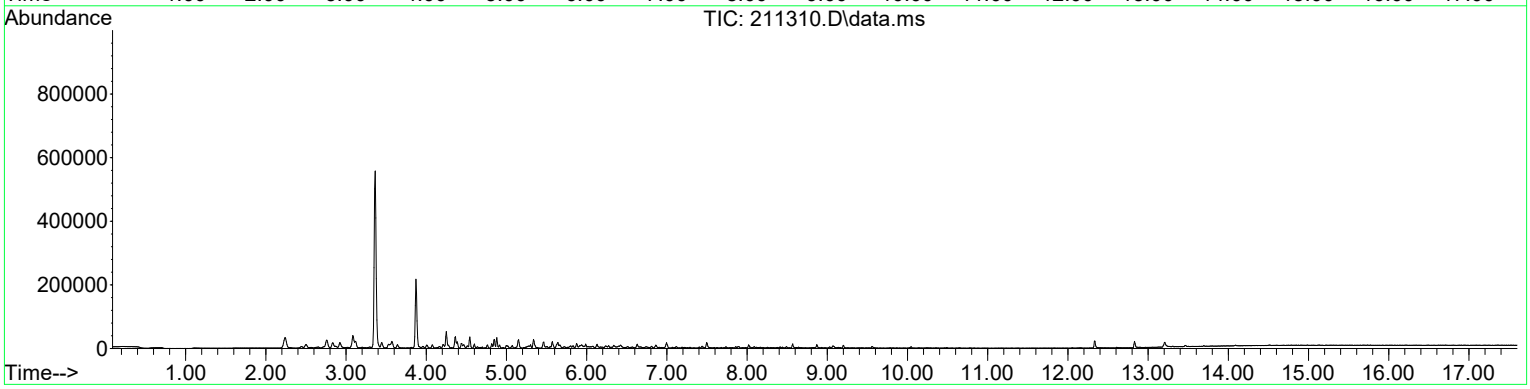

TICS T02529
IN NUMERICAL ORDER

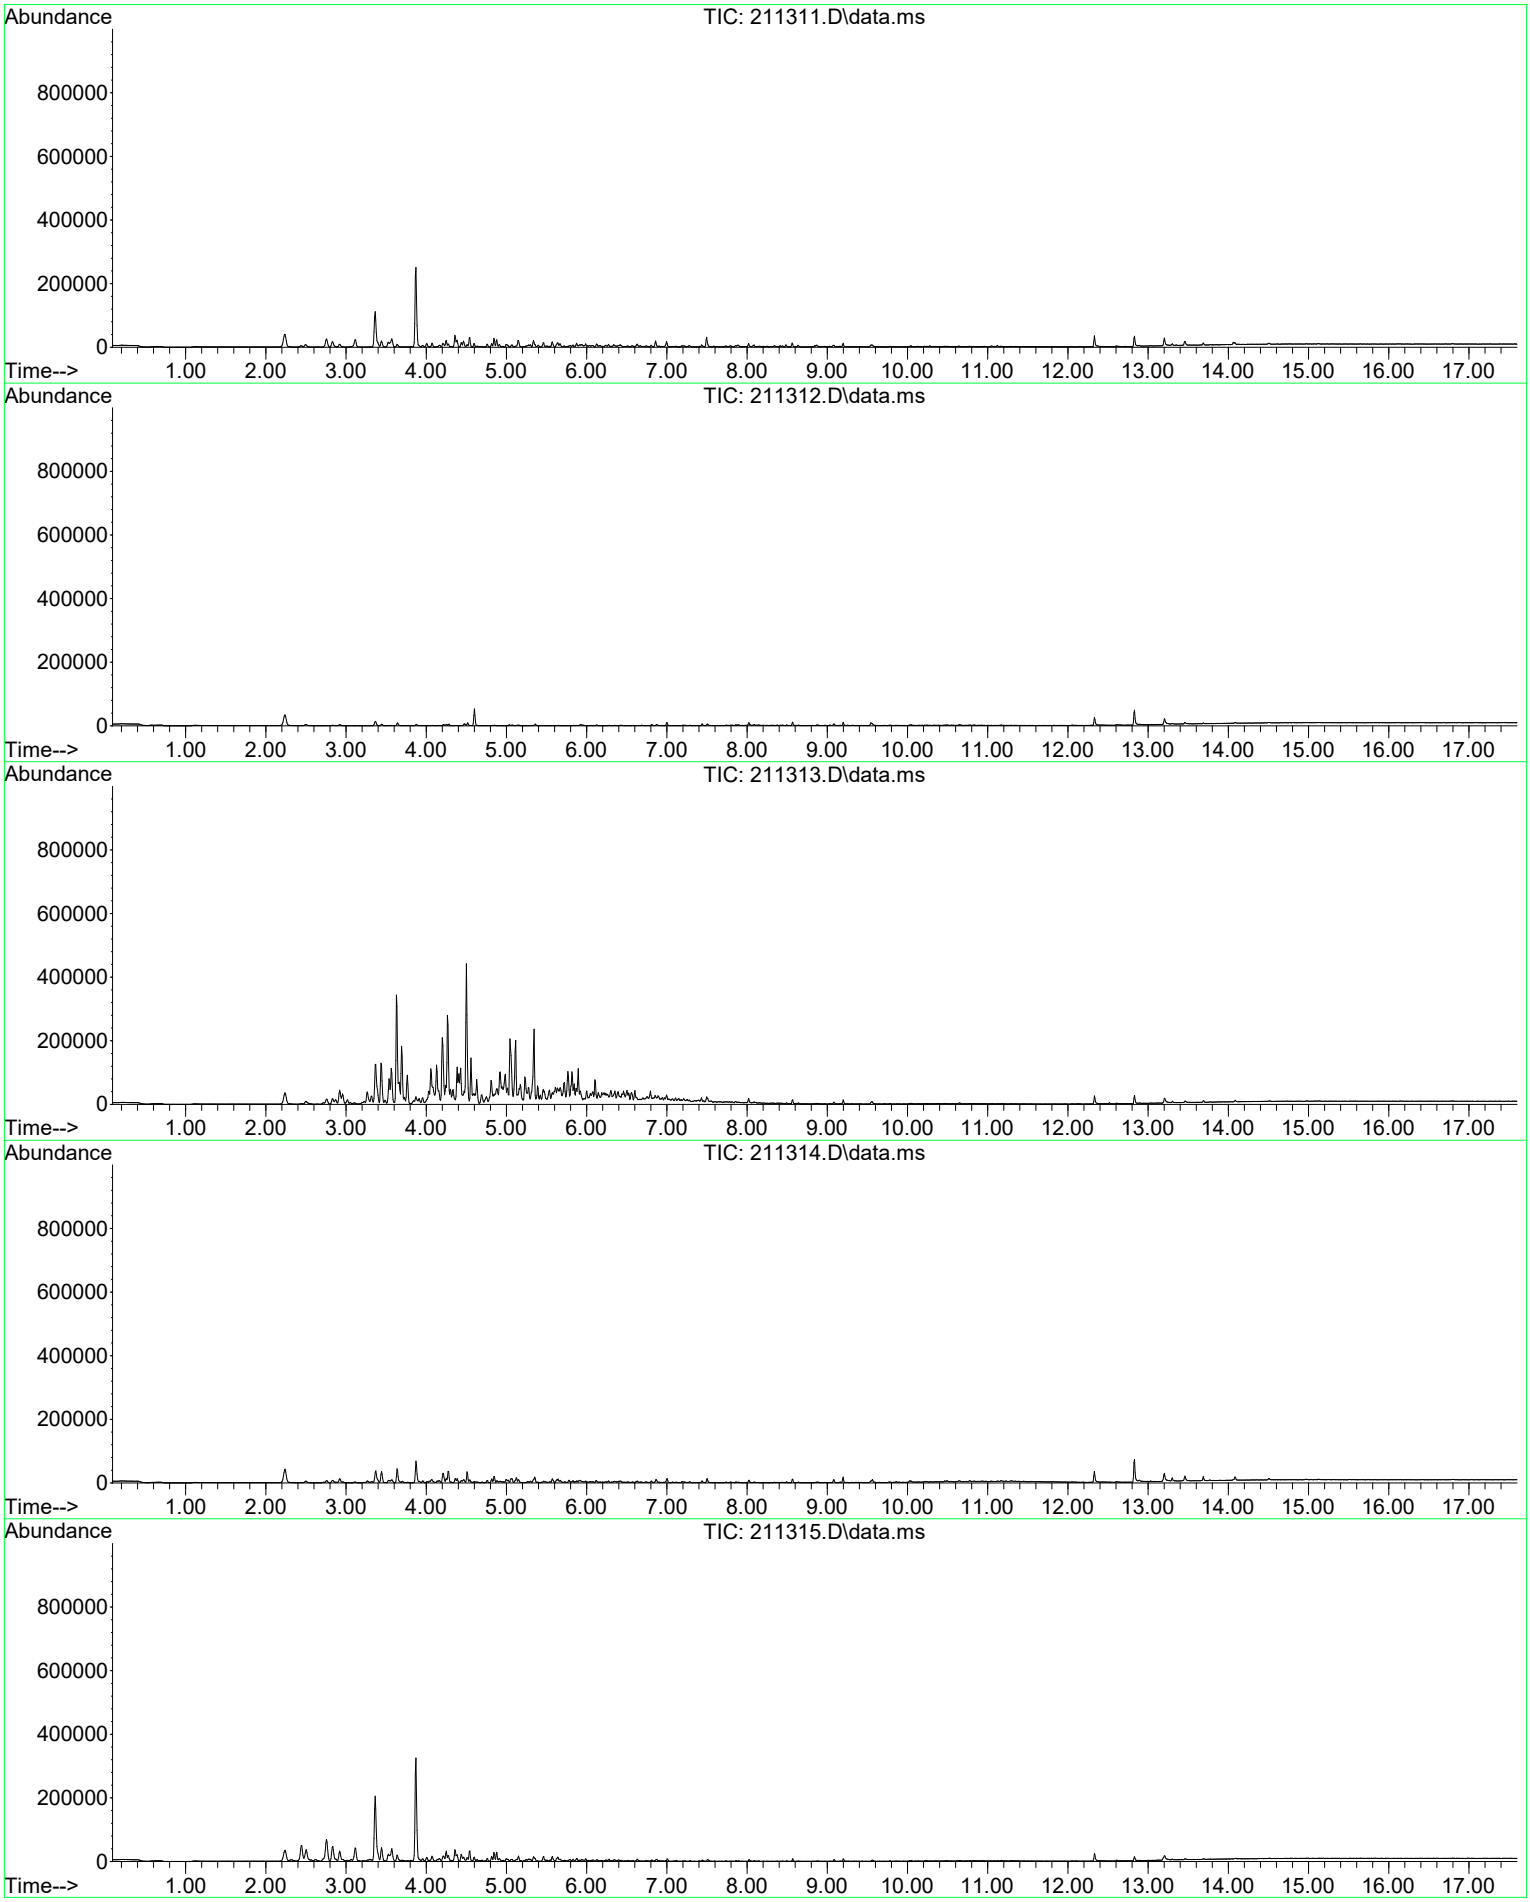

TICS T02529
IN NUMERICAL ORDER

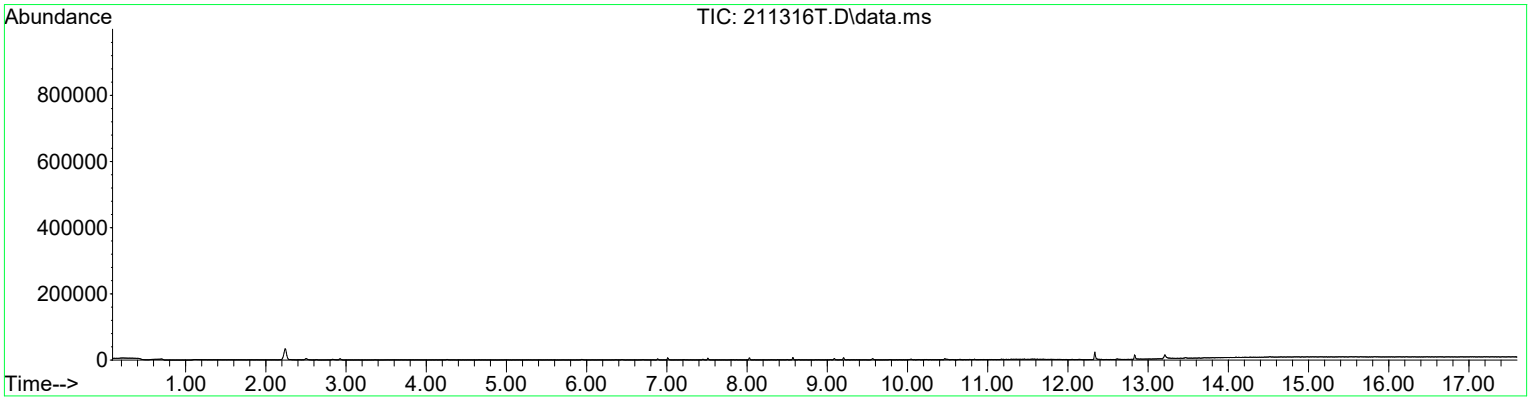

Delaware Office and AGI Laboratory:
210 Executive Drive, Suite 1
Newark, Delaware 19702-3335 USA
Phone: +1-302-266-2428
Fax: +1-302-266-2429

Corporate Office:
7112 W. Jefferson Avenue, Suite 106
Lakewood, CO 80235 USA
Phone: +1-303-988-1968
Fax: +1-303-986-2898

www.agisurveys.net

©2025 Amplified Geochemical Imaging, LLC

Appendix J

NYSDEC Green Remediation Metrics Form A

Form A
Summary of Green Remediation Metrics

Site Name: 1153-69 West Fayette Street Site Code: C743164 Operable Unit: _____
Address: 1153-69 West Fayette Street City: Syracuse
State: New York Zip: 13204 County: Onondaga

Reporting Period
Contract Period From: _____ To: _____
Reporting Period From: November 2024 To: February 2025 Is this a Final Report? Yes ☐ No ☒

Contact Information
Preparer's Name: Claire Del Fatti Phone No.: 315-455-2000
Preparer's Affiliation: C&S Engineers, Inc. Company Code: _____
Contract No. _____

Materials & Waste Generation: Quantify the materials used or consumed and the management of waste generated on-site.

	Current Reporting Period (Include Units)	Total to Date (Include Units)
Materials Brought to the Site		
• Topsoil		
• Fill		
• Silt Fence		
• Silt Logs		
• Aggregate Base Course		
• Geotextile		
• Solidification Additives		
• Activated carbon		
• Other: PVC Casing / Screen	92 lbs	
• Other: Portland Cement	1000 lbs	
• Other: Sand	1330 lbs	
• Other: Ready Mix Concrete	160 lbs	
• Other:		
• Other:		
• Other:		
Total Wastes Generated On-Site		
• Remedy Generated Waste		
• Contractor Generated Waste	2.0 CY	
• Other: Soil Cuttings	1.5 tons	
• Other: Purge Water	100 gallons	
• Other:		
• Other:		
• Other:		
• Other:		
• Other:		

Provide a description of any implemented waste reduction programs appropriate for this project in the space provided on the certification page.

Recycled and Bio-Based Content in Imported Products and Materials: Quantify all materials and products imported to the site, including cost of materials/dollar values. Provide total percentages of recycled and bio-based of products and materials.

List Products and Materials Below	Total $ Value Provided	Total Percent of Recycled Content	Total Percent of Bio-based Content

Provide additional descriptions, as necessary, in the space provided on certification page.

Solid Waste Disposal and Diversion: Quantify all solid wastes generated, and indicate whether material was disposed or diverted for recycling or reuse.

Solid Waste Material	Date	Disposed or Diverted	Volume (Ton or CY)	Disposal/Recycling Facility Name	Comments (if not diverted, state why)
TSCA Contaminated Sediment					
Non-TSCA Contaminated Sediment					
Cleared Vegetation					
Spent Granular Activated Carbon					
Monitoring Well Removal Debris					
Other: General Refuse	Nov 2024-Feb 2025	Disposed	2.0 CY	Local Municipal Landfill	
Other:					
Other:					
Other:					
Other:					
Other:					

Provide descriptions in the space provided on the certification page of all wastes that were redirected for recycling or reuse. Indicate full names and addresses of facilities.

Energy Usage: Quantify the amount of energy used on-site and portion of that voluntarily derived from renewable energy sources.

	Current Reporting Period (KWh)	Total to Date (KWh)
Total electricity usage	14.5	
Of that total amount, provide quantity:		
• Derived from renewable source (i.e., solar, wind)		
• Other: Grid Electricity	14.5	

Provide descriptions in the space provided on the certification page of all reported energy use reduction programs appropriate to this project, including use of electricity derived from renewable sources.

Water Usage: Quantify the volume of water used on-site from difference sources.

	Current Reporting Period (Gallons)	Total to Date (Gallons)
Total quantity of water used on-site	100	
Of that total amount, provide the quantity obtained from:		
• Public potable water supply	100	
• Surface water		
• On-site treated groundwater		
• Reclaimed treated water		
• Collected or diverted storm water		
• Re-Injected groundwater		
• Other:		
• Other:		

Provide descriptions in the space provided on the certification page of any reported water use reduction programs applied. Please note if reused/injected groundwater is pre-treated.

Emissions: Quantify the distance traveled for delivery of supplies and removal of waste.

	Current Reporting Period (Miles)	Total to Date (Miles)
Off-site mobile fuel combustion	3950	
Other:		

Provide descriptions in the space provided on the certification page of practices such as use of local vendors within 150 miles of the site and on-site stationary fuel use reduction programs.

Quantify the number of hours that diesel and other equipment with the potential to emit hazardous air pollutants (HAPs) or greenhouse gas (GHG) emissions was operated on-site.

	Current Reporting Period (Hours)	Total to Date (Hours)
On-site diesel excavation/construction equipment usage	50	
Other on-site processes generating emissions		
Other: Gasoline Asphalt Saw	15	

Quantify the VOC emissions from active remediation systems on-site.

	Current Reporting Period (lbs VOCs emitted)	Total to Date (lbs VOCs emitted)
Operating soil remediation equipment		
Operating groundwater remediation equipment		
Other:		

Provide descriptions in the space provided on the certification page of the type of equipment used, rating, emission control devices used and other means to reduce emissions.

Land and Ecosystem: Quantify the amount of land and/or ecosystems disturbed by construction and the area of land and/or ecosystems restored to a natural condition.

	Current Reporting Period (Acres)	Total to Date (Acres)
Total land area disturbed		
Total land area restored		
Increase in area for storm water infiltration (vs pre-disturbed conditions)		
Increase in area of native species plantings (vs pre-disturbed conditions)		
Other:		

Quantify the amount of land and/or ecosystems remediated.

	Current Reporting Period (Acres)	Total to Date (Acres)
Total area of land impacted by contamination		
Total area of land remediated to unrestricted use		
Total area of land remediated to other future site use		

Additional Comments on Green Remediation Programs Implemented: *Provide descriptions in the space provided of other green remediation practices performed during the project.*

Descriptions of green remediation programs reported above (Attach additional sheet if needed)
Materials and Products Imported: PVC, cement, and sand imported for groundwater monitoring well construction. Concrete imported to patch holes made from interior borings.
Waste Generation: Soil cuttings generated from groundwater monitoring well construction. Purge water generated from groundwater monitoring well development and sampling. Contractor generated waste included general refuse such as sampling equipment, sample liners, PPE, etc. Soil cuttings will be reused on-site under the anticipated cover system, if characterization allows.

Descriptions of green remediation programs reported above (Attach additional sheet if needed)
Recycled and Bio-Based Content in Imported Products and Materials:
Solid Waste Disposal and Diversion: Disposal of general refuse (sampling equipment, sample liners, PPE, etc.) at the local municipal landfill.
Energy Use: On-site electricity was used for a concrete core drill and hammer drill when performing interior work. It was also used to charge monitoring equipment overnight to minimize mobilizations to the C&S facility each day.
Water Use: Potable water was used for decontamination and to mix cement / concrete.
Emissions: Emissions were generated on-site from operation of the GeoProbe and asphalt saw. Off-site emissions were generated for the transportation of personnel, equipment, and supplies to the Site each day. The GeoProbe and equipment trailer was staged on-site each night to avoid multiple mobilizations.
Land and Ecosystem:
Other:

CERTIFICATION BY CONTRACTOR
I, _____ (**Name**) do hereby certify that I am _____ (**Title**) of the Company/Corporation herein referenced and contractor for the work described in the foregoing application for payment. According to my knowledge and belief, all items and amounts shown on the face of this application for payment are correct, all work has been performed and/or materials supplied, the foregoing is a true and correct statement of the contract account up to and including the last day of the period covered by this application. _____ _____ **Date** **Contractor**

THIS PAGE WAS LEFT INTENTIONALLY BLANK

Appendix K

Health and Safety Plan

Health and Safety Plan for 1153-69 West Fayette Street

1153-69 West Fayette Street
City of Syracuse, Onondaga County, New York

BCP Site No. C734164

Prepared by:

C&S Engineers, Inc.
499 Col Eileen Collins Blvd.
Syracuse, New York 13212

July 2024

EMERGENCY PHONE NUMBERS

Emergency Service	911
Police: Syracuse Police Department	(315) 442-5200
Fire: Syracuse Fire Department	(315) 453-5525
Hospital: Upstate: Emergency Room	(315) 464-5611
Hospital: Crouse: Emergency Room	(315) 470-7111
Department of Public Works	(315) 448-2489
National Response Center	(800) 424-8802
Poison Control Center	(800) 222-1222
Center for Disease Control	(800) 311-3435
NYSDEC Region 7 (Syracuse, New York)	(315) 426-7551
C&S Engineers	(315) 455-2000
Site Superintendent	***
Project Field Office Trailer	***

*** A site superintendent and field office trailer will not be onsite until remedial actions commence.

TABLE OF CONTENTS

Page

Emergency Phone Numbers ..... *i*
Section 1 – General Information 1
1.1 Responsibilities 1
1.2 Applicable Standards and Regulations References 2
Section 2 – Health And Safety Personnel 3
2.1 Project Manager (PM) 3
2.2 Health and Safety Manager 3
2.3 Health and Safety Officer (HSO) 3
2.4 Emergency Coordinator 4
2.5 Site Workers 4
Section 3 – Site Hazards Evaluation 5
3.1 Chemical Hazards 5
3.1.1 Nature of Chemical Hazards 5
3.1.2 Common Routes of Exposure 5
3.2 Physical Hazards 6
3.3 Environmental Hazards 9
Section 4 – Training 10
4.1 Site-Specific Training 10
4.2 Task-Specific Training 10
4.3 Safety Briefings 10
4.4 Daily Tailgate Safety Meeting 10
Section 5 – Communications 11
5.1 Communications 11
Section 6 – Personal Protective Equipment 12
6.1 Personal Protective Equipment – General 12
6.2 Personal Protective Equipment – Site Specific 13
Section 7 – Monitoring Procedures 14
7.1 Monitoring During Site Operations 14
7.1.1 Surface Soil Operation 14
7.1.2 Drilling / Test Pit Operations (Monitoring Well Installation and Subsurface Borings) 14
7.2 Action Levels 14
7.3 Personal Monitoring Procedures 14
Section 8 – Safety Considerations For Site Operations 15
8.1 General 15
8.2 Field Operations 16
8.3 General Asbestos Safety 16
Section 9 – Decontamination Procedures 17
9.1 General Decontamination 17
9.2 Contamination Avoidance 17

9.3 Reducing Contamination 17
9.4 Equipment Decontamination 17
Section 10 – Disposal Procedures 18
Section 11 – Emergency Response Procedures 19
11.1 Emergency Coordinator 19
11.2 Evacuation 19
11.3 Potential / Actual Fire or Explosion 19
11.4 Environmental Incident (Spread or Release of Contamination) 19
11.5 Personnel Injury 20
11.6 Personnel Exposure 20
11.7 Adverse Weather Conditions 20
11.8 Incident Investigation and Reporting 20

ATTACHMENTS

Attachment A – Map and Directions to Hospital
Attachment B – Guidance on Incident Investigation and Reporting

SECTION 1 – GENERAL INFORMATION

This Health and Safety Plan (HASP) addresses health and safety considerations for the activities that personnel employed by C&S Engineers, Inc., may be engaged in during site investigation and remedial activities at 1153-69 West Fayette Street in the City of Syracuse, Onondaga County, New York; hereby, referred to as (Site). This HASP will be implemented by the Health and Safety Officer (HSO) during site work. All personnel engaged in the Phase II Environmental Site Investigation are required to maintain current HAZWOPER training, including initial 40-hour training, on-the-job training, and consistent annual 8-hour refresher training, as per the requirements of 29 CFR 1910.120.

Compliance with this HASP is required of C&S personnel who enter this Site. The content of the HASP may change or undergo revision based upon additional information made available to the health, safety, and training (H&S) committee, monitoring results or changes in the technical scope of work. Any changes proposed must be reviewed by the H&S committee.

1.1 Responsibilities

Project Manager.....	Claire Del Fatti Phone: (315) 703-4233 Cell: (315) 949-1805
C&S Health and Safety Director.....	Mike Sherlock Phone: (315) 703-4210 Cell: (315) 420-3455
Site Health and Safety Officer.....	Nick Coulombe Phone: (315) 703-4284 Cell: (315) 720-8682
Emergency Coordinator.....	Nick Coulombe Phone: (315) 703-4284 Cell: (315) 720-8682

1.2 Applicable Standards and Regulations References

A. The publications listed below form a part of this specification to the extent referenced. The publications are referred to in the text by basic designation only. Where a conflict or overlap among regulations and/or these specifications exist, the most stringent requirements shall apply. C&S's Project Manager will determine which requirements are most stringent.

1. AMERICAN NATIONAL STANDARDS INSTITUTE (ANSI)

a. ANSI Z89.1, Personnel Protective Equipment-Protective Headwear for Industrial Workers-Requirements (Latest Revision)

b. ANSI Z87.1, Occupational and Educational Personal Eye and Face Protection Devices

c. *ANSI Z9.2,* Fundamentals Governing the Design and Operation of Local Exhaust Systems

d. *ANSI Z88.2-80,* Practices for Respiratory Protection

2. CODE OF FEDERAL REGULATIONS (CFR)

a. 29 CFR Subpart D Walking-Working Surfaces

b. 29 CFR 1910 Occupational Safety and Health Standards-All Sections

c. 29 CFR 1926 Safety and Health Regulations for Construction-All Sections

d. 40 CFR 50.6 National Primary and Secondary Ambient Air Quality Standards for Particulate Matter

e. 40 CFR 61 National Emissions Standards for Hazardous Air Pollutants (NESHAPS)-Subpart A-General Provisions

f. 49 CFR 172 Hazardous Material Table, Special Provisions, Hazardous Materials Communications, Emergency Response Information, and Training Requirements

3. NATIONAL INSTITUTE FOR OCCUPATIONAL SAFETY AND HEALTH (NIOSH)

a. Publication Number 87-108 Respiratory Decision Logic

b. NIOSH/OSHA Booklet 3142 Lead in Construction

c. Occupational Safety and Health Guidance Manual for Hazardous Waste Site Activities (NIOSH Publication 85-115)

4. U.S. DEPARTMENT OF LABOR, OCCUPATIONAL SAFETY AND HEALTH ADMINISTRATION (OSHA)

a. PUB 3126 Working with Lead in the Construction Industry

b. 29 CFR 1910, Subpart I, Appendix B-Non-Mandatory Compliance Guidelines for Hazard Assessment and Personal Protective Equipment Selection

SECTION 2 – HEALTH AND SAFETY PERSONNEL

The following information briefly describes the health and safety designations and general responsibilities for this Site.

2.1 Project Manager (PM)

The PM is responsible for the overall project including the implementation of the HASP. Specifically, this includes allocating adequate manpower, equipment, and time resources to conduct Site activities safely.

2.2 Health and Safety Manager

- Has the overall responsibility for coordinating and reporting health and safety activities and the health and safety of Site Workers.
- Must have completed, at a minimum, the OSHA 30-Hour Construction Safety Training, and either the 24-Hour training course for the Occasional Hazardous Waste Site Worker or the 40-Hour training course for the Hazardous Waste Operations Worker that meets OHSA 29 CFR 1910.
- Must have completed the 8-Hour site supervisor / manager's course for supervisors and managers having responsibilities for hazardous waste site operations and management.
- Directs and coordinates health and safety monitoring activities.
- Ensures that field teams utilize proper personal protective equipment (PPE).
- Conducts initial on-site specific training prior to Site Workers commencing work.
- Conducts and documents daily and periodic safety briefings.
- Ensures that field team members comply with this HASP.
- Immediately notifies the Project Manager of all accident / incidents.
- Determines upgrading or downgrading of PPE based on Site conditions and/or real time monitoring results.
- Ensures that monitoring instruments are calibrated daily or as the manufacturer's instructions determine.
- Provides daily summaries of field operations and progress to the Project Manager.
- Submits and maintains all documentation required in this HASP and any other pertinent health and safety documentation.

2.3 Health and Safety Officer (HSO)

- Must be designated by the Health and Safety Manager and at a minimum, have the OSHA 10-Hour Construction Safety Training.
- Must schedule and attend a Pre-Construction Safety Meeting with the Health and Safety Manager to discuss the Subcontractor Safety Requirements and must attend the Weekly Subcontractor Coordination Meeting.

- Responsible for ensuring subcontractors and their lower tier contractors comply with project safety requirements.
- Must make frequent and regular inspections of their work areas and activities and ensure hazards that are under their control are corrected immediately and all other hazards are reported to the Project Manager and Health and Safety Manager.
- Must report all work-related injuries, regardless of severity, to the Project Manager and the Health and Safety Manager within 24 hours after they occur.

2.4 Emergency Coordinator

- The Emergency Coordinator or his on-site designee will, in coordination with the Authority / Agency having Jurisdiction, implement the emergency response procedures outlined in Section 11 whenever conditions at the Site warrant such action.
- The Emergency Coordinator or his on-site designee will be responsible for assuring the evacuation, emergency treatment, emergency transport of C&S personnel as necessary, and notification of emergency response units (refer to phone listing in the beginning of this HASP) and the appropriate management staff.

2.5 Site Workers

- Report any unsafe or potentially hazardous conditions to the HSO and the Health and Safety Manager.
- Maintain knowledge of the information, instructions, and emergency response actions contained in the HASP.
- Comply with rules, regulations, and procedures as set forth in this HASP, including any revisions that are instituted.
- Prevent unauthorized personnel from entering work Site.

SECTION 3 – SITE HAZARDS EVALUATION

3.1 Chemical Hazards

3.1.1 Nature of Chemical Hazards

Based on the June 2023 Phase II Environmental Site Assessment (ESA) and the September 2023 Surface Soil Investigation, the known contaminants of concern include volatile organic compounds (VOCs), semi-volatile organic compounds (SVOCs), metals, polychlorinated biphenyls (PCBs), pesticides, and herbicides. Various combinations of these contaminants are present in the surface soil, subsurface soil, and groundwater at the Site. The extent of the contamination in each media is unknown and will be further investigated during the Remedial Investigation (RI).

3.1.2 Common Routes of Exposure

The contaminants at the Site may enter the human body in a variety of ways. Based on the nature of site contaminants, the chemical routes of exposure anticipated from the remedial activities at this site include:

Route	Mechanism	Control
Absorption	Dermal (skin) contact with impacted soil on-site resulting in absorption of chemicals of concern through the skin and into the blood stream.	Proper use of PPE will minimize risks of exposure at the site.
Ingestion	Chemicals / materials of concern can come in direct contact with the mouth from soil or other contaminated areas (PPE, skin, tools, etc.) and enter the bloodstream through the stomach lining.	Proper care in handling PPE and tools, refraining from eating and drinking at the Site, and frequent hand washing with soap and water will minimize risks of exposure.
Inhalation	Volatile vapors and/or contaminants attached to dust and particulates can be entrained by wind and become airborne across the site and be subsequently inhaled through the nose and / or mouth. This exposure route is the most likely way for worker exposure to occur.	Conduct monitoring of air quality for VOCs in worker breathing zones. Employ methods that minimize the creation of dust and utilize dust suppression techniques to minimize dust and particulates. Respirators with appropriate filtration and organic adsorption cartridges should be available to on-site workers in case volatile compounds become a nuisance or health hazard.

3.2 Physical Hazards

Based upon the anticipated field activities, the following potential physical hazardous conditions may exist:

Category	Mechanism	Control
Mechanical Equipment	The use of typical mechanical equipment such as drill rigs and sampling vehicles can create a potential for crushing and pinching hazards due to movement and positioning of the equipment, movement of lever arms and hydraulics, and entanglement of clothing and appendages in exposed drives and tracks. Mechanical equipment can also create a potential for impact of steel tools, masts, and cables should equipment rigging fail, or other structural failures occur during hydraulic equipment operation.	Heavy equipment work must be conducted only by trained, experienced personnel. If possible, personnel must remain outside the turning radius of large, moving equipment. At a minimum, personnel must maintain visual contact with the equipment operator. When not operational, equipment must be set and locked so that it cannot be activated, released, dropped, etc. The mechanical equipment stated above represents typical equipment that is ordinarily used during this scope of work but is not meant to be an all-inclusive list. Similar precautions should be used around other mechanical equipment deployed to the Site that is not listed above.
Excavations and Trenches	The use of excavation/trenching such as removal of overburden soils, installation of utilities, and site grading operations can cause potential for suffocation, crushing, or other injury from falling material. Advancement of excavation and trenches can also create possible damage/failure of any installed underground utility services and create hazards. Other hazards created can included tripping, slipping, or falling. Entering an excavation or trench could have the possibility of an explosive, flammable, toxic, or oxygen-deficient atmosphere within the excavation or trench.	Ensure compliance with OSHA's construction standard for excavations (29 CFR 1926 Subpart P). Designate a Competent Person responsible for selecting and implementing the appropriate protective system(s), assuring appropriate means of access and egress for excavations greater than four (4) feet in depth, and for ensuring that potential atmospheric and physical hazards associated with any excavation / trenching activities are completed in accordance with Subpart P and other applicable OSHA Standards.
Noise	Work around large equipment often creates excessive noise. Noise can cause workers to be startled, annoyed, and/or distracted; as well as causing pain, physical damage to the ear, and temporary and/or permanent hearing loss; and can interfere with communication.	If workers are subjected to noise exceeding an 8-hour time-weighted average sound level of 85 dBA, hearing protection will be required with an appropriate noise reduction rating to comply with 29 CFR 1910.95 and to reduce noise levels below levels of concern.

Category	Mechanism	Control
Slips / Trips / Falls	Personnel may encounter slip, trip, and fall hazards associated with excavations, manways, and construction debris and materials. Precautionary measures should be taken by identifying and removing slip, trip, and fall hazards prior to commencing work.	In the event slip, trip, and fall hazards cannot be removed or minimized, site workers will be shown the location of the physical hazard and be asked to avoid it during work activities.
Fire / Explosion	The potential for fire and/or explosion emergencies is always present on the Site.	Field vehicles will be equipped with a fire extinguisher. Employees, contractors and workers must be trained in the proper use of fire suppression equipment. However, large fires that cannot be controlled with a fire extinguisher shall be handled by professionals. The proper authorities shall be notified in these instances, as well as the HSO and Health and Safety Manager.
Cold Exposure	Persons working in the outdoors in temperatures at or below freezing may be subject to frostbite. Extreme cold for a short time may cause injury to exposed body surfaces or result in a profound generalized cooling which can cause death. Areas of the body such as fingers, toes, and ears, are the most susceptible to cold stress. Ambient air temperature and wind velocity are two factors which influence the development of a cold weather injury. Local injury resulting from exposure to cold temperatures is known as "frostbite." There are several degrees of damage in which frostbite of the extremities can be categorized, as follows: ○ Frost nip or incipient frostbite is characterized by sudden bleaching or whitening of the skin. ○ Superficial frostbite occurs when the skin has a waxy or white appearance and is firm to the touch, but tissue beneath is resilient. ○ Deep frostbite is characterized by tissues that are cold, pale, and solid; this is an extremely serious injury.	Wear several layers of dry clothes so that you can vary the amount of clothing to match the conditions. If there is wind, wear a windbreaker, since wind increases the effects of cold air and in turn lowers your body's core temperature even faster. Don't get overheated. Sweat can dampen clothing and in turn lead to over-cooling. Keep hands, feet, ears, and face warm. These are the areas of the body where frostbite tends to strike first. Heart disease and the use of sedatives or excessive alcohol will make you more susceptible to cold stress. If you feel chilly or sleepy, or have pain in your extremities, go to a warm shelter to recover.

Category	Mechanism	Control
Heat Exposure / Stress	Heat stress can result from a number of contributing factors, including environmental conditions, clothing, and workload as well as the physical condition of the individual. Since heat stress is one of the most common injuries / symptoms associated with outdoor work conducted with direct solar load, and, in particular, because wearing PPE can increase the risk of developing heat stress, workers must be capable of recognizing the signs and symptoms of heat-related illnesses. Signs and symptoms of heat-related illnesses which all on-site personnel should be aware, include the following: ○ Heat rash may result from continuous exposure to heat or humid air. ○ Heat cramps are caused by heavy sweating and may include muscle spasms and pain in the hands, feet, and abdomen. ○ Heat exhaustion is indicated by pale, cool, and moist skin; heavy sweating; dizziness; nausea; and fainting. ○ Heat stroke is indicated by red, hot, and unusually dry skin; lack of or reduced perspiration; nausea; dizziness and confusion; rapid pulse; and coma. Immediate action must be taken to cool the body before serious injury or death occurs.	The following will steps will be taken to limit heat exposure: adjust schedules, take breaks, limit heavy work in protective clothing or in a hot environment may require more time resting than working. Schedule heavy work in the coolest part of the day. Have shaded rest shelters with chairs or benches. Drink Fluids. Sweating cools the body, but it also robs the body of fluid. Drink enough fluids to replace what you lose. You may not feel thirsty until you've become dehydrated. Drink regularly throughout the day. Don't wait until you're thirsty. Monitor for signs of potential heat exposure and stress through use of the "buddy system', with frequent communication between site personnel. Take scheduled breaks and hydrate frequently throughout the day. Maintain an adequate supply of cold water and electrolyte containing drinks in support zone of site. In the event that personnel are observed to exhibit dizziness, disorientation, heat rash, slurred speech, dry mouth, heat cramps, or other symptoms of heat stress, discontinue work immediately and move affected person(s) to a location that is free from direct sunlight and provide fluids (preferably "Gatorade" or similar product that will replenish electrolytes). Monitor condition during to evaluate whether there is notable improvement in their condition.
Utilities	Overhead and underground utilities may exist within the Work Area, which may expose workers to electrocution hazards, explosive hazards, and volatile vapors.	Dig Safely New York shall be contacted a minimum of three business days prior to initiating the field activities, to arrange for the identification and markout of buried utilities at the site. The contact number for Dig Safely New York is 1-800-962-7962. In the event of inadvertent damage to buried utilities, all work shall cease, and the situation shall be evaluated by the HSO.

3.3 Environmental Hazards

Based upon the anticipated field activities, the following potential environmental hazardous conditions may exist:

Category	Hazard	Control
Biological	Ticks, bees/wasps, mosquitos, spiders, snakes, rabid animals	There are no known species of poisonous spiders or snakes common to the area. Minimize potential exposure to by wearing wear long pants and safety shoes. Change clothing and carefully examine for evidence of insects and ticks upon undressing, immediately following return from the site. Avoid contact with any animals, either wild or domestic, that may be encountered while conducting the field activities, and notify the local office of the New York State Department of Health (NYSDOH) in the event that animals are observed to elicit strange behavior. In the event of contact with an animal that is behaving in a strange manner, the NYSDOH should be contacted immediately.
Biological	Poison Ivy, Poison Oak	Familiarize yourself with the characteristics and appearance of poison ivy and poison oak. Be cognizant of vegetation while conducting work activities. Minimize potential exposure to by wearing wear long pants and safety shoes. Change clothing immediately following return from the site.
Weather	Wet surfaces, lighting, high winds (falling objects, contaminated dust), hail, excessive heat, extreme cold, snow and ice.	Remain cognizant of weather conditions, forecasts, and changing weather conditions. Exercise extra caution during wet and inclement site conditions to minimize risk of slips and falls. Avoid work during periods of high winds to reduce risk of injury from falling objects and airborne contaminant migration. Cease work and monitor conditions in the event that lightning is observed or suspected in the area, or in the event that other weather conditions pose a health or safety hazard.

SECTION 4 – TRAINING

4.1 Site-Specific Training

Training will be provided that specifically addresses the activities, procedures, monitoring, and equipment for the Site operations prior to going on Site. Training will include familiarization with Site and facility layout, known and potential hazards, and emergency services at the Site, and details all provisions contained within this HASP. This training will also allow Site Workers to clarify anything they do not understand and to reinforce their responsibilities regarding safety and operations for their particular activity.

4.2 Task-Specific Training

For projects involving asbestos sampling, personnel will be trained to collect bulk asbestos samples using the requirements set forth in 40 CFR Part 763.92(a) (1) and (2) and 40 CFR Part. 763, Subpart. E, App. C. The training incorporates many sections of 40 CFR Part 763 but should focus on the sampling method listed in 40 CFR Part 763.86. The training includes inspection planning, bulk sampling, personal protection, and reporting. Personnel must demonstrate proficiency by identifying areas where asbestos may be found and properly collecting a bulk sample using proper methodology.

4.3 Safety Briefings

C&S project personnel will be given briefings by the HSO on a daily or as needed basis to further assist Site workers in conducting their activities safely. Pertinent information will be provided when new operations are to be conducted. Changes in work practices must be implemented due to new information made available, or if Site or environmental conditions change. Briefings will also be given to facilitate conformance with prescribed safety practices. When conformance with these practices is not occurring or if deficiencies are identified during safety audits, the project manager will be notified.

4.4 Daily Tailgate Safety Meeting

The HSO or the HSO designee will be responsible for conducting a daily tailgate safety meeting prior to start of any work activities. The contractor and workers will be responsible for attending daily tailgate safety meetings, as well as providing any additional insight into any possible hazards which might be anticipated or encountered throughout the day on the Site. The meeting will discuss any measures which will be implemented throughout the day to mitigate any hazards. The meetings are designed to create awareness of any hazards and their associated mitigation measures at the Site. If conditions at the Site change and new hazards are determined to be present, work will be stopped and an additional safety meeting will be conducted. The daily tailgate meetings discussions will be logged, as well as all who attended.

SECTION 5 – COMMUNICATIONS

5.1 Communications

A phone will be located on Site to be utilized by personnel conducting investigation. Cell phones will be the primary means of communicating with emergency support services/facilities.

SECTION 6 – PERSONAL PROTECTIVE EQUIPMENT

6.1 Personal Protective Equipment – General

The level of protection to be worn by field personnel will be defined and controlled by the HSO. Depending upon the type and levels of material present or anticipated at the site, varying degrees of protective equipment will be needed. If the possible hazards are unknown, a reasonable level of protection will be taken until sampling and monitoring results can ascertain potential risks. The levels of protection listed below are based on USEPA Guidelines. A list of the appropriate clothing for each level is also provided.

Level A protection must be worn when a reasonable determination has been made that the highest available level of respiratory, skin, eye, and mucous membrane protection is needed. It should be noted that while Level A provides maximum available protection, it does not protect against all possible hazards. Consideration of the heat stress that can arise from wearing Level A protection should also enter into the decision-making process. Level A protection includes:

- Open circuit, pressure-demand self-contained breathing apparatus (SCBA)
- Totally encapsulated chemical resistant suit
- Gloves, inner (surgical type)
- Gloves, outer, chemical protective
- Boots, chemical protective

Level B protection must be used when the highest level of respiratory protection is needed, but hazardous material exposure to the few unprotected areas of the body (e.g., the back of the neck) is unlikely. Level B protection includes:

- Open circuit, pressure-demand SCBA or pressure airline with escape air bottle
- Chemical protective clothing: Overalls and long sleeved jacket; disposal chemical resistant coveralls; coveralls; one or two piece chemical splash suit with hood
- Gloves, inner (surgical type)
- Gloves, outer, chemical protective
- Boots, chemical protective

Level C must be used when the required level of respiratory protection is known, or reasonably assumed to be, not greater than the level of protection afforded by air purifying respirators; and hazardous materials exposure to the few unprotected areas of the body (e.g. the back of the neck) is unlikely. Level C protection includes:

- Full or half face air-purifying respirator
- Chemical protective clothing: Overalls and long-sleeve jacket; disposable chemical resistant coveralls; coveralls; one- or two-piece chemical splash suit
- Gloves, inner (surgical type)

- Gloves, outer, chemical protective
- Boots, chemical protective

Level D is the basic work uniform. It cannot be worn on any site where respiratory or skin hazards exist. Level D protection includes:

- Safety boots/shoes
- Safety glasses
- Hard hat with optional face shield

Note that the use of SCBA and airline equipment is contingent upon the user receiving special training in the proper use and maintenance of such equipment.

6.2 Personal Protective Equipment – Site Specific

Level D with some modification will be required when working on this Site. In addition to the basic work uniform specified by Level D protection, Nitrile gloves will be required when contact with soil and/or groundwater is likely. Hearing protection will be worn when power equipment is used to perform subsurface work. An upgrade to a higher level (Level C) of protection may occur if determined necessary by the HSO.

SECTION 7 – MONITORING PROCEDURES

7.1 Monitoring During Site Operations

All Site environmental monitoring should be accompanied by periodic meteorological monitoring of appropriate climatic conditions.

7.1.1 Surface Soil Operation

Monitoring will be performed by the HSO or field personnel during the conduct of work. A photoionization detector (PID) equipped with a 10.6 eV lamp will be utilized to monitor for the presence of volatile organic vapors within the breathing zone, the surface soil holes, and subsurface samples upon their retrieval. The PID will be field checked for calibration accuracy three times per day (morning, lunch, and end of day.

7.1.2 Drilling / Test Pit Operations (Monitoring Well Installation and Subsurface Borings)

Monitoring will be performed by the HSO or drilling observer during the conduct of work. A PID equipped with a 10.6 eV lamp will be utilized to monitor for the presence of volatile organic vapors within the breathing zone, the borehole, and subsurface samples upon their retrieval. Drill cuttings and excavation spoils will also be monitored by use of the PID. The PID will be field checked for calibration accuracy three times per day (morning, lunch, and end of day. If subsurface conditions warrant, a combustible gas indicator (CGI) with oxygen alarm may also be used to monitor the borehole for the presence of combustible gases. Similar monitoring of fluids produced during well development will also be conducted.

7.2 Action Levels

If readings on the PID exceed 10 ppm for more than fifteen minutes consecutively, then personal protective equipment should be upgraded to Level C. The air purifying respirator used with Level C protective equipment must be equipped with organic vapor cartridges. If readings on the explosive gas meter are within a range of 10%-25% of the lower exposure limit (LEL) then continuous monitoring will be implemented. Readings above 25% of the LEL indicate the potential for an explosive condition. Sources of ignition should be removed and the Site should be evacuated.

7.3 Personal Monitoring Procedures

Personal monitoring shall be performed as a contingency measure in the event that VOC concentrations are consistently above the 10-ppm action level as detected by the PID. If the concentration of VOCs is above this action level, then amendments to the HASP must be made before work can continue at the Site.

SECTION 8 – SAFETY CONSIDERATIONS FOR SITE OPERATIONS

8.1 General

Standard safe work practices that will be followed include:

- Do not climb over/under drums, or other obstacles.
- Do not work on the Site alone.
- Practice contamination avoidance, on and off-site.
- Plan activities ahead of time, and use caution when conducting concurrently running activities.
- No eating, drinking, chewing or smoking is permitted on the Site.
- Due to the unknown nature of waste placement at the Site, extreme caution should be practiced during excavation activities.
- Apply immediate first aid to any and all cuts, scratches, abrasions, etc.
- Be alert to your own physical condition. Watch your buddy for signs of fatigue, exposure, etc.
- A work/rest regimen will be initiated when ambient temperatures and protective clothing create a potential heat or cold stress situation.
- No work will be conducted without adequate natural light or without appropriate supervision.
- Task safety briefings will be held prior to onset of task work.
- Ignition of flammable liquids within or through improvised heating devices (barrels, etc.) or space heaters is forbidden.
- Entry into areas of spaces where toxic or explosive concentrations of gases or dust may exist without proper equipment is prohibited.
- Any injury or unusual health effect must be reported to the Site HSO.
- Prevent splashing or spilling of potentially contaminated materials.
- Use of contact lenses is prohibited while on site.
- Beards and other facial hair that would impair the effectiveness of respiratory protection are prohibited if respiratory protection is necessary.
- Field crew members should be familiar with the physical characteristics of investigations, including but not limited to:
    - Wind direction in relation to potential sources
    - Accessibility to co-workers, equipment, and vehicles
    - Communication
    - Hot zones (areas of known or suspected contamination)
    - Site access
    - Nearest water sources
- The number of personnel and equipment in potentially contaminated areas should be minimized consistent with site operations.

8.2 Field Operations

The HSO or designee will be present on-site during all intrusive work, e.g., drilling operations, excavations, trenching, and will provide monitoring to oversee that appropriate levels of protection and safety procedures are utilized by C&S Engineers, Inc., personnel. The use of salamanders or other equipment with an open flame is prohibited and the use of protective clothing, especially hard hats and boots, will be required during drilling or other heavy equipment operations.

8.3 General Asbestos Safety

Asbestos exposure is primarily an inhalation hazard. OSHA compliant respiratory protection should be worn if there is risk of asbestos becoming airborne. Personal Protective Equipment including protective clothing (suits/gloves, etc.) may be necessary to avoid contaminating the worker and/or the site.

Procedural Precautions - The sampler should be aware that disruption of asbestos-containing materials can create the potential for cross contamination when conducting bulk asbestos sampling.

The Sampler should take the following precautions to avoid cross contamination as well as disruption of material while sampling:

- The sampling tool must be cleaned with amended water after every sample is collected, or a different clean tool must be used.
- The sampler must avoid touching the material being sampled (utilize gloves).
- The area being sampled must be sufficiently wet before collecting the sample.
- The space left after sampling must be sealed with repair/patch material to reduce the chance of airborne exposure.

The object or material sampled should be minimally disturbed during the sampling process.

SECTION 9 – DECONTAMINATION PROCEDURES

9.1 General Decontamination

Decontamination involves physically removing contaminants and / or converting them chemically into innocuous substances. Only general guidance can be given on methods and techniques for decontamination. Decontamination procedures are designed to:

- Remove contaminant(s).
- Avoid spreading the contamination off Site.
- Avoid exposing unprotected personnel off Site to contaminants.

9.2 Contamination Avoidance

Contamination avoidance is the first and best method for preventing spread of contamination from a hazardous site. Each person involved in site operations must practice the basic methods of contamination avoidance listed below. Additional precautions may be required in the HASP.

- Know the limitations of all protective equipment being used.
- Use the proper tools necessary to safely conduct the work.

9.3 Reducing Contamination

Specific methods that may reduce the chance of contamination are:

- Use of remote sampling techniques.
- Opening containers by non-manual means.
- Bagging monitoring instruments.
- Use of drum grapplers.
- Watering down dusty areas.

9.4 Equipment Decontamination

Equipment which will need to be decontaminated includes tools, monitoring equipment, and personal protective equipment. Items to be decontaminated will be brushed off, rinsed, and dropped into a plastic container supplied for that purpose. They will then be washed with a detergent solution and rinsed with clean water. Instrumentation that is contaminated during field operations will be carefully wiped down. Heavy equipment, if utilized for operations where it may be contaminated, will have prescribed decontamination procedures to prevent contaminant materials from potentially leaving the Site. On-site contractors, such as drillers or backhoe operators, will be responsible for decontaminating all construction equipment prior to demobilization.

SECTION 10 – DISPOSAL PROCEDURES

All discarded materials, waste materials, or other objects shall be handled in such a way as to reduce or eliminate the potential for spreading contamination, creating a sanitary hazard, or causing litter to be left on-site. All potentially contaminated materials, e.g., clothing, gloves, etc., will be bagged or drummed as necessary and segregated for proper disposal. All contaminated waste materials shall be disposed of as required by the provisions included in the contract and consistent with regulatory provisions. All non-contaminated materials shall be collected and bagged for appropriate disposal.

Investigation derived waste (IDW) that is free from physical indications of contamination such as odors, staining, and sheens will be placed back into the borehole of origin or in the case of well water allowed to infiltrate the Site surface. In cases where physical indications of contamination are evident, the affected media will be containerized per NYSDOT requirements pending proper disposal. Samples may be analyzed for toxicity characteristic leaching procedure (TCLP) VOCs, SVOCs, pesticides, herbicides, and metals; PCBs; pH (corrosivity), flash point (ignitability); reactivity; and paint filter (free liquids).

SECTION 11 – EMERGENCY RESPONSE PROCEDURES

As a result of the hazards at the Site, and the conditions under which operations are conducted, there is the possibility of emergency situations. This section establishes procedures for the implementation of an emergency plan.

11.1 Emergency Coordinator

Emergency Coordinator:..... Nick Coulombe..... Work Phone: (315) 703-4284

The Emergency Coordinator or his on-site designee will, in coordination with the Authority / Agency having Jurisdiction, implement the emergency response procedures whenever conditions at the site warrant such action. The Emergency Coordinator or his on-site designee will be responsible for assuring the evacuation, emergency treatment, emergency transport of C&S personnel or workers as necessary, and notification of emergency response units (**refer to phone listing** in the beginning of this HASP) and the appropriate management staff.

11.2 Evacuation

In the event of an emergency situation, such as fire, explosion, significant release of toxic gases, etc., all personnel will evacuate and assemble in a designated assembly area. The Emergency Coordinator or his on-site designee will have authority to contact outside services as required. Under no circumstances will incoming personnel or visitors be allowed to proceed into the area once the emergency signal has been given. The Emergency Coordinator or his on-site designee must see that access for emergency equipment is provided and that all ignition sources have been shut down once the emergency situation is established. Once the safety of all personnel is established, the Fire Department and other emergency response groups will be notified by telephone of the emergency.

11.3 Potential / Actual Fire or Explosion

Immediately evacuate the Site and notify local fire and police departments, and other appropriate emergency response groups, if LEL values are above 25% in the work zone or if an actual fire or explosion has taken place.

11.4 Environmental Incident (Spread or Release of Contamination)

Control or stop the spread of contamination if possible. Notify the Emergency Coordinator and the Project Manager. Other appropriate response groups will be notified as appropriate.

11.5 Personnel Injury

Emergency first aid shall be applied on-site as necessary. Then, decontaminate (en route if necessary) and transport the individual to nearest medical facility if needed. The ambulance/rescue squad shall be contacted for transport as necessary in an emergency. A map of directions to the nearest hospital is shown in **Attachment A**.

11.6 Personnel Exposure

- *Skin Contact*: Use copious amounts of soap and water. Wash/rinse affected area thoroughly, and then provide appropriate medical attention. Eyes should be thoroughly rinsed with water for at least 15 minutes.
- *Inhalation*: Move to fresh air and/or, if necessary, decontaminate and transport to emergency medical facility.
- *Ingestion*: Decontaminate and transport to emergency medical facility.
- *Puncture Wound/Laceration*: Decontaminate, if possible, and transport to emergency medical facility.

11.7 Adverse Weather Conditions

In the event of adverse weather conditions, the HSO will determine if work can continue without sacrificing the health and safety of field workers.

11.8 Incident Investigation and Reporting

In the event of an incident, procedures discussed in the Medical Emergency / Incident Response Protocol, presented in **Attachment B** of this HASP, shall be followed.


Attachment A

MAP AND DIRECTIONS TO HOSPITAL

Google Maps

1153 W Fayette St, Syracuse, NY 13204 to Upstate Emergency Room (Downtown), 750 E Adams St, Syracuse, NY 13210

Drive 2.2 miles, 8 min

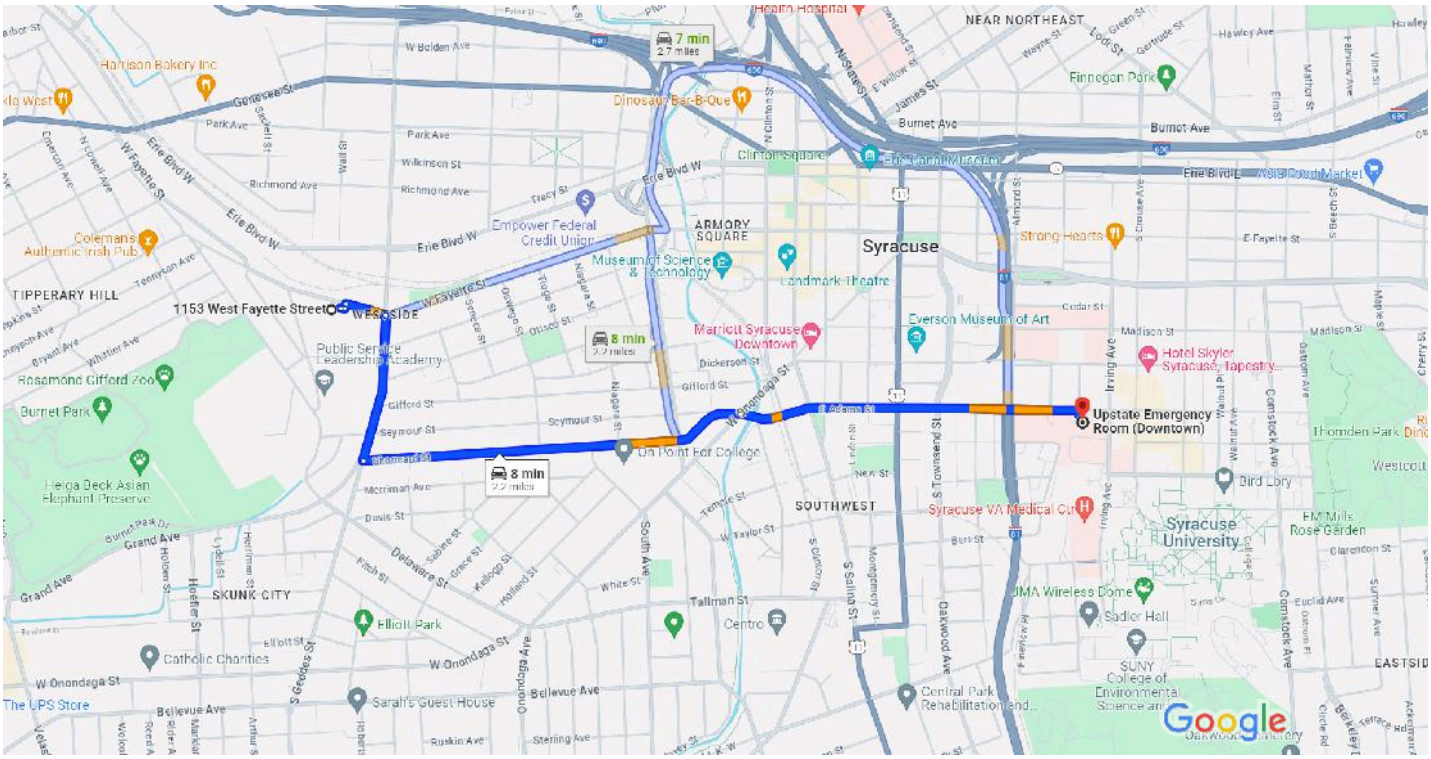

Map data ©2024 Google 1000 ft

1153 W Fayette St
Syracuse, NY 13204

1. Head east toward W Fayette St — 46 ft
2. Turn left toward W Fayette St — 59 ft
3. Turn right onto W Fayette St — 0.1 mi
4. Turn right onto S Geddes St — 0.3 mi
5. Turn left onto Shonnard St — 0.9 mi
6. Continue onto W Adams St — 0.8 mi
7. Turn right
   Destination will be on the right — 75 ft

Attachment B

GUIDANCE ON INCIDENT INVESTIGATION AND REPORTING

Medical Emergency / Incident Response Protocol

Prepared by:

C&S Engineers, Inc.
499 Col Eileen Collins Blvd.
Syracuse, New York 13212

SECTION 1 – PURPOSE

From time to time employees of C&S Engineers, Inc. will sustain an injury while working on the job. While every effort is being made to prevent this, in the event of an injury or illness on the job, the following procedures will be implemented. This format may also be utilized in the event of a property damage incident.

SECTION 2 – SCOPE

This guideline applies to all C&S Engineers, Inc. job sites and employees.

SECTION 3 – GUIDELINES

3.1 First Response Procedures

Upon notification or awareness of an incident/accident with injuries or illness the Emergency Coordinator or his On-Site Designee will:

1. Ensure that the injured employee is receiving immediate first aid and medical care.
2. Notify Emergency Services (911) if injuries are severe.
3. Stabilize the work area; ensure that no one else can be injured.
4. Notify the Project Manager at the earliest possible convenience**.**
5. Notify the Owner/Client at the earliest possible convenience.

To assist the Health and Safety Manager in the root cause analysis, the Emergency Coordinator or his On-Site Designee will also make an attempt to:

1. Obtain the names and phone numbers of witnesses.
2. Preserve the accident scene if possible for analysis.

3.2 Injury Management

1. If the patient is stable with non-life threatening injuries, the foreman will ensure the employee is transported to the emergency medical facility listed in Section 1 of the HASP. Directions to the nearest emergency medical facility are located in Attachment A of the HASP.

At no time will an injured employee drive themselves to medical care.

2. If the patient has serious or life threatening injuries, the emergency coordinator or his on- site designee will notify the emergency services for the area for treatment and transport to a hospital or emergency room. Serious injuries can be considered but not limited to head injuries, loss of consciousness, severe laceration or amputation, fractured bones, burns and eye injuries.

3. Following the treatment and care of the injured employee, the emergency coordinator or his on-site designee and the project manager will initiate the completion of the first injury report. The Health & Safety Manager will assist.

3.3 Project Manager

1. Upon notification of a personal injury or illness on the job site, will notify C&S Engineers, Inc, President and Corporate Legal and C&S Companies Health and Safety Manager.
2. Will report to the worksite to initiate the first injury report.
3. Will report to the treatment facility to check on the well being of the injured employee.
4. The project manager will ensure that the treatment facility is aware that this is a workers compensation case.
5. Will assist the Health and Safety Manager in the analysis of the incident.

3.4 Health & Safety Manager

1. Upon notification of the personal injury will determined if it is necessary to report to the treatment facility or the accident site, depending on the nature of the injuries and the circumstances of the accident.
2. Will report to the worksite to begin a root cause analysis investigation of the accident.
3. The investigation may include interview of witnesses, field crew , and project manager, the photographing of the scene, reconstruction of the accident scene, using test instruments and taking measurements. The Health and Safety Manager may draw diagrams from the information learned.
4. The Health and Safety Manager will work with the owner/client as necessary to investigate the accident.
5. The Health & Safety manager will ensure that the site is safe to resume work.
6. The Health & Safety Manager shall initiate the New York State Compensation form requirements (C-2) and forward a copy of the C-2 to the C & S Engineers, Inc. controller for transmittal to the Compensation Carrier within 8 hrs of notification of the incident or by the end of the next business day.
7. The Health and Safety manager, upon completion of the investigation, will provide the
8. Project Manager with a written investigative report (copy to the President)
9. The accident will be reviewed at the next Project Managers meeting with the intent to prevent further or similar events on other projects.
10. The Health & Safety Manager will assess the incident to determine OSHA record ability and make record if necessary on the OSHA 300 form, within five working days.

SECTION 4 - INCIDENT RESPONSE

4.1 Purpose

To prevent the occurrence of accidents on C&S Engineers, Inc., work sites and to establish a procedure for investigation and reporting of incidents occurring in, or related to C&S work activities.

4.2 Scope

Applies to all incidents related to C&S Engineers, Inc. work activities.

4.3 Definitions

Accident - An undesired event resulting in personal injury and/or property damage, and/or equipment failure.

Fatality - An injury or illness resulting in death of the individual.

Incident - Any occurrence which results in, or could potentially result in, the need for medical care or property damage. Such incidents shall include lost time accidents or illness, medical treatment cases, unplanned exposure to toxic materials or any other significant occurrence resulting in property damage or in "near misses."

Incidence Rate - the number of injuries, illnesses, or lost workdays related to a common exposure base of 100 full-time workers. The rate is calculated as:

N/EH x 200,000

N = number of injuries and illnesses or lost workday cases; EH = total hours worked by all associates during calendar year. 200,000 = base for 100 full-time equivalent workers (working 40 hours per week, 50 weeks per year).

Injury - An injury such as a cut, fracture, sprain, amputation, etc. which results from a work accident or from a single instantaneous event in the work environment.

Lost Workday Case - A lost workday case occurs when an injured or ill employee experiences days away from work beginning with the next scheduled work day. Lost workday cases do not occur unless the employee is affected beyond the day of injury or onset of illness.

Recordable Illness - An illness that results from the course of employment and must be entered on the OSHA 300 Log and Summary of Occupational Injuries and Illnesses. These illnesses require medical treatment and evaluation of work related injury. For example, dermatitis, bronchitis, irritation of eyes, nose, and throat can result from work and non-work related incidents.

Recordable Injury - An injury that results from the course of employment and must be entered on the OSHA 300 Log and Summary of Occupational Injuries and Illnesses. These injuries require medical treatment; may involve loss of consciousness; may result in restriction of work or motion or transfer to another job; or result in a fatality.

Near Miss - An incident which, if occurring at a different time or in a different personnel or equipment configuration, would have resulted in an incident.

4.4 Responsibilities

Employees - It shall be the responsibility of all C&S Engineers, Inc. employees to report all incidents as soon as possible to the HSC, regardless of the severity.

Human Resources - has overall responsibility for maintaining accident/ incident reporting and investigations according to current regulations and recording injuries/ illness on the OSHA 300 log, and posting the OSHA 300 log.

Emergency Coordinator - It is the responsibility of the Emergency Coordinator to investigate and prepare an appropriate report of all accidents, illnesses, and incidents occurring on or related to C&S Engineers, Inc. work. The Emergency Coordinator shall complete Attachment A within 24 hours of the incident occurrence.

Health and Safety Manager (HSM) - It is the responsibility of the HSM to investigate and prepare an appropriate report of all lost time injuries and illnesses and significant incidents occurring on or related to C&S Companies. The HSM shall maintain the OSHA 300 form.

Project Managers (PM) - It shall be the PM's responsibility to promptly correct any deficiencies in personnel, training, actions, or any site or equipment deficiencies that were determined to cause or contribute to the incident investigated.

SECTION 5 – GUIDELINES

5.1 Incident Investigation

The Project Manager will immediately investigate the circumstances surrounding the incident and will make recommendations to prevent recurrence. The HSM shall be immediately notified by telephone if a serious accident/ incident occurs. The incident shall be evaluated to determine whether it is OSHA recordable. If the incident is determined to be OSHA 300 recordable, it shall be entered on the OSHA 300 form.

The Project Manager with assistance from the HSM must submit to the office an incident report form pertaining to any incident resulting in injury or property damage.

5.2 Incident Report

The completed incident report must be completed by the Project Manager within 12 hours of the incident and distributed to the HSM, and Human Resources. This form shall be maintained by Human Resources for at least five years for all OSHA recordable cases. This form serves as an equivalent to the OSHA 101 form.

5.3 Incident Follow-up Report

The Incident Follow-Up Report (Attachment B) shall be distributed with the Incident Report within one week of the incident. Delay in filing this report shall be explained in a brief memorandum.

5.4 Reporting of Fatalities or Multiple Hospitalization Accidents

Fatalities or accidents resulting in the hospitalization of three or more employees must be reported to OSHA verbally or in writing within 8 hours. The report must contain 1) circumstances surrounding the accident(s), 2) the number of fatalities, and 3) the extent of any injuries.

5.5 OSHA 300A Summary Form

Recordable cases must be entered on the log within six workdays of receipt of the information that a recordable case has occurred. The OSHA log must be kept updated to within 45 calendar days.

OSHA 300 forms must be updated during the 5 year retention period, if there is a change in the extent or outcome of an injury or illness which affects an entry on a log. If a change is necessary, the original entry should be lined out and a corrected entry made on that log. New entries should be made for previously unrecorded cases that are discovered or for cases that initially weren't recorded but were found to be recordable after the end of the year. Log totals should also be modified to reflect these changes.

5.6 Posting

The log must be summarized at the end of the calendar year and the summary must be posted from February 1 through May 31.

5.7 OSHA 300A

Facilities selected by the Bureau of Labor Statistics (BLS) to participate in surveys of occupational injuries and illnesses will receive the OSHA 300A. The data from the annual summary on the OSHA 300 log should be transferred to the OSHA 300A, other requested information provided and the form returned as instructed by the BLS.

5.8 Access to OSHA Records

All OSHA records (accident reporting forms and OSHA 300 logs) should be available for inspection and copying by authorized Federal and State government officials.

Employees, former employees, and their representatives must be given access for inspection and copying to only the log, OSHA No. 300, for the establishment in which the employee currently works or formerly worked.

SECTION 6 – REFERENCES

29 CFR Part 1904

SECTION 7 – ATTACHMENTS

Attachment A - Incident Investigation Form
Attachment B - Incident Follow-Up Report
Attachment C - Establishing Recordability

ATTACHMENT A

INCIDENT INVESTIGATION FORM

Accident investigation should include:

Location:

Time of Day:

Accident Type:

Victim:

Nature of Injury:

Released Injury:

Hazardous Material:

Unsafe Acts:

Unsafe Conditions:

Policies, Decisions:

Personal Factors:

Environmental Factors:

ATTACHMENT B

INCIDENT FOLLOW-UP REPORT

Date _____

Foreman: _____

Date of Incident: _____

Site: _____

Brief description of incident: _____

_____

_____

_____

_____

Outcome of incident: _____

_____

_____

_____

Physician's recommendations: _____

_____

_____

_____

Date the injured returned to work: _____

Project Manager Signature: _____

Date: _____

ATTACH ANY ADDITIONAL INFORMATION TO THIS FORM

ATTACHMENT C

ATTACHMENT ESTABLISHING RECORDABILITY

1. Deciding whether to record a case and how to classify the case.

   Determine whether a fatality, injury or illness is recordable.

   A fatality is recordable if:

   - Results from employment

   An injury is recordable if:

   - Results from employment and
   - It requires medical treatment beyond first aid or
   - Results in restricted work activity or job transfer, or
   - Results in lost work day or
   - Results in loss of consciousness

   An illness is recordable if:

   - It results from employment

2. Definition of "Resulting from Employment"

   Resulting from employment is when the injury or illness results from an event or exposure in the work environment. The work environment is primarily composed of: 1) The employer's premises, and 2) other locations where associates are engaged in work-related activities or are present as a condition of their employment.

   The employer's premises include company rest rooms, hallways, cafeterias, sidewalks and parking lots. Injuries occurring in these places are generally considered work related.

   The employer's premises EXCLUDES employer controlled ball fields, tennis courts, golf courses, parks, swimming pools, gyms, and other similar recreational facilities, used by associates on a voluntary basis for their own benefit, primarily during off work hours.

   Ordinary and customary commute, is not generally considered work related.

   Employees injured or taken ill while engaged in consuming food, as part of a normal break or activity is not considered work related. Employees injured or taken ill as the result of smoking, consuming illegal drugs, alcohol or applying make-up are generally not considered work related. Employee injured by unauthorized horseplay is generally not considered work related, however, an employee injured as a result of a fight or other

workplace violence act, may be considered work related. Associates who travel on company business are considered to be engaged in work related activities all the time they spend in the interest of the company. This includes travel to and from customer contacts, and entertaining or being entertained for purpose of promoting or discussing business. Incidents occurring during normal living activities (eating, sleeping, recreation) or if the associate deviates from a reasonably direct route of travel are not considered OSHA recordable.

3. Distinction between Medical Treatment and First Aid.

First aid:

Any one-time treatment, and any follow up visit for the purpose of observation, of minor scratches, cuts, burns, splinters, etc., which do not ordinarily require medical care. Such one-time treatment, and follow up visit for the purpose of observation, is considered first aid even though provided by a physician or registered professional personnel.

Medical Treatment (recordable):

a) Must be treated only by a physician or licensed medical personnel.
b) Impairs bodily function (i.e. normal use of senses, limbs, etc.).
c) Results in damage to physical structure of a non-superficial nature (fractures).
d) Involves complications requiring follow up medical treatment.