Acampora, Nick (DEC)

From: Acampora, Nick (DEC)
Sent: Tuesday, October 03, 2017 11:40 AM
To: 'McCloud, Joseph CIV NAVFAC MIDLANT, IPTNORTH'
Cc: Pelton, Jason M (DEC); Putnam, Robin (NASSAU)
Subject: RE: Contact information and UST removal

Joe:

Thank you for the update. I will plan on being on site on the 19th at about 1000. They can remove the tank prior to my arrival, but the tank must remain on site and the excavation open for inspection. They must also be prepared to collect endpoint samples and remove additional soil if conditions warrant.

If you have any questions, please contact me.

Sincerely,

Nick Acampora
Environmental Program Specialist II, Division of Environmental Remediation

New York State Department of Environmental Conservation
50 Circle Road, SUNY @ Stony Brook, Stony Brook, NY 11790-3409
P: (631) 444-0322 F: (631) 444-0328 | nick.acampora@dec.ny.gov

www.dec.ny.gov | |

-----Original Message-----
From: McCloud, Joseph CIV NAVFAC MIDLANT, IPTNORTH [mailto:joseph.mccloud@navy.mil]
Sent: Tuesday, October 03, 2017 11:14 AM
To: Acampora, Nick (DEC) <nick.acampora@dec.ny.gov>
Cc: Pelton, Jason M (DEC) <jason.pelton@dec.ny.gov>; Putnam, Robin (NASSAU) <rputnam@nassaucountyny.gov>
Subject: RE: Contact information and UST removal

Good Morning Mr. Acampora,

The Navy's contractor (APTIM) would like to remove the tank on Thursday, October 19th but can certainly be flexible with the proposed schedule as needed.

The contents of the UST were sampled and characterized on August 25th. Laboratory analysis determined the fluid present in the tank to be #2 Fuel Oil. Approximately 120 gallons were pumped from the UST on Thursday, August 31 and disposed of off-site. Analytical data and disposal documentation will be included in the Site 4 Construction Completion Report.

Regards,

Joe

Joe McCloud
Remedial Project Manager
NAVFAC MIDLANT
(757) 341-2010

-----Original Message-----
From: Acampora, Nick (DEC) [mailto:nick.acampora@dec.ny.gov]
Sent: Tuesday, October 03, 2017 10:39 AM
To: McCloud, Joseph CIV NAVFAC MIDLANT, IPTNORTH
Cc: Pelton, Jason M (DEC)
Subject: [Non-DoD Source] RE: Contact information and UST removal

Joe:

This is a follow-up to my August 9, 2017 email regarding the above referenced site. Have you an approximate date for the removal of the discovered underground tank? Also to confirm, the tank has been emptied of its contents, correct?

Sincerely,

Nick Acampora
Environmental Program Specialist II, Division of Environmental Remediation

New York State Department of Environmental Conservation
50 Circle Road, SUNY @ Stony Brook, Stony Brook, NY 11790-3409
P: (631) 444-0322 F: (631) 444-0328 | nick.acampora@dec.ny.gov

www.dec.ny.gov | |

-----Original Message-----
From: Acampora, Nick (DEC)
Sent: Wednesday, August 09, 2017 7:51 AM
To: 'McCloud, Joseph CIV NAVFAC MIDLANT, IPTNORTH' <joseph.mccloud@navy.mil>
Cc: Pelton, Jason M (DEC) <jason.pelton@dec.ny.gov>
Subject: RE: Contact information and UST removal

Joe:

Thank you for the notification.

Be advised I will be away on vacation from August 26th to September 2nd.

Sincerely,

Nick Acampora
Environmental Program Specialist II, Division of Environmental Remediation

New York State Department of Environmental Conservation
50 Circle Road, SUNY @ Stony Brook, Stony Brook, NY 11790-3409
P: (631) 444-0322 F: (631) 444-0328 | nick.acampora@dec.ny.gov

www.dec.ny.gov | |

-----Original Message-----
From: McCloud, Joseph CIV NAVFAC MIDLANT, IPTNORTH [mailto:joseph.mccloud@navy.mil]
Sent: Tuesday, August 08, 2017 8:36 AM
To: Acampora, Nick (DEC) <nick.acampora@dec.ny.gov>
Cc: Pelton, Jason M (DEC) <jason.pelton@dec.ny.gov>
Subject: RE: Contact information and UST removal

Mr. Acampora,

Please find the Pre-Work Notification Form for Tank Closure attached. We are working through the contracting process to add the tank removal to our current Contractor's Scope of Work. Due to uncertainties with the contracting process we are unable to schedule an actual removal date at this time. However, we anticipate removing the tank before the end of the month. Our construction schedule does allow for some flexibility in scheduling a time to complete the removal, which we will plan to coordinate with your office.

Thank you,
Joe

Joe McCloud
Remedial Project Manager
NAVFAC MIDLANT
(757) 341-2010

-----Original Message-----
From: Acampora, Nick (DEC) [mailto:nick.acampora@dec.ny.gov]
Sent: Friday, July 28, 2017 12:11 PM
To: McCloud, Joseph CIV NAVFAC MIDLANT, IPTNORTH
Cc: Pelton, Jason M (DEC)
Subject: [Non-DoD Source] RE: Contact information and UST removal

Sir:

That is correct, please submit the form to this office and NCHD as soon as possible. However, you may empty the tank of its contents when ready. Should you have any questions regarding the underground tank, please contact me.

Sincerely,

Nick Acampora
Environmental Program Specialist II, Division of Environmental Remediation

New York State Department of Environmental Conservation
50 Circle Road, SUNY @ Stony Brook, Stony Brook, NY 11790-3409
P: (631) 444-0322 F: (631) 444-0328 | nick.acampora@dec.ny.gov

www.dec.ny.gov | |

-----Original Message-----
From: McCloud, Joseph CIV NAVFAC MIDLANT, IPTNORTH [mailto:joseph.mccloud@navy.mil]
Sent: Friday, July 28, 2017 11:15 AM
To: Acampora, Nick (DEC) <nick.acampora@dec.ny.gov>
Cc: Pelton, Jason M (DEC) <jason.pelton@dec.ny.gov>
Subject: RE: Contact information and UST removal

Mr. Acampora,

The Navy is in the process implementing a Remedial Action in accordance with the approved Record of Decision at the Former Naval Weapons Industrial Reserve Plant (NWIRP) Bethpage Site 4. On 23 July the Navy's contractor discovered an out-of-service UST while hand clearing a location for a Soil Vapor Extraction (SVE) Well. Jason Pelton the NYSDEC project manager overseeing implementation of the selected Remedy at Site 4 was notified of the discovery on 24 July (Monday), and subsequently forwarded your contact information.

The UST is approximately eight feet in length with a three foot diameter (approximately 550 gallons). There is approximately 14 inches of fluid in the tank which appears to be oil. Consultation with the former Facility Manager and an extensive records search did not yield any additional information on the history of this previously unknown tank.

We are in the process of working with our Contractor on site to modify their current work plan to include permanent closure of this UST in accordance with 6 NYCRR Part 613. My understanding is that we will need to submit a Pre-Work Notification form at least 30 days before the planned removal and coordinate the planned date for the removal with your office and/or Nassau County Department of Health.

Please don't hesitate to contact me if you have any questions/concerns or need additional information at this time.

Thanks,
Joe

Joe McCloud
Remedial Project Manager
NAVFAC MIDLANT
(757) 341-2010

-----Original Message-----
From: Pelton, Jason M (DEC) [mailto:jason.pelton@dec.ny.gov]
Sent: Wednesday, July 26, 2017 12:00 PM
To: McCloud, Joseph CIV NAVFAC MIDLANT, IPTNORTH
Subject: [Non-DoD Source] Contact information and UST removal

Joe:

Below is my email from Nick Acampora regarding the UST removal. This also includes his contact information.

Thanks and nice talking with you this morning.

Jason

Jason:

OK, once you get some feed back, let me know and we can figure it out from there, but normally for a tank removal either the local Health Department (Nassau) or we would attend the removal and they would need to fill out a Tank Removal Notification Form.

Nick

Nick Acampora

Environmental Program Specialist II, Division of Environmental Remediation

New York State Department of Environmental Conservation

50 Circle Road, SUNY @ Stony Brook, Stony Brook, NY 11790-3409

P: (631) 444-0322 F: (631) 444-0328 | nick.acampora@dec.ny.gov

www.dec.ny.gov | |

Jason Pelton

Project Manager, Division of Environmental Remediation

Remedial Bureau D, Section B

New York State Department of Environmental Conservation

625 Broadway, Albany, NY 12233

P: (518) 402-9478 | F: (518) 402-9773 | Jason.pelton@dec.ny.gov

www.dec.ny.gov <http://www.dec.ny.gov/> | cid:image002.gif@01D01928.215FD820
<https://www.facebook.com/NYSDEC> | cid:image001.gif@01D01927.D33C0790
<https://twitter.com/NYSDEC>

New York State Department of Environmental Conservation
Pre-Work Notification for Bulk Storage (PBS or CBS) Tank Installation or Closure

This form provides notice of an upcoming tank installation and/or closure per 6 NYCRR Sections 613-1.9(h) and (f), 613-2.6(b) (1), 613-3.5 (b) (1) and 613-4.5 (b) (1) of the Petroleum Bulk Storage (PBS) Regulations, or 6 NYCRR Sections 596.2(f) and (h) of the Chemical Bulk Storage (CBS) Regulations. Submit the completed form to the Department's Regional Office at least 30 days prior to action for PBS tank installation * and permanent closure** ; at least 3 days prior for CBS tank installation *** . For CBS permanent tank closure, a minimum of 3 day prior notice is recommended. **If the schedule for work changes you must notify the Department's Regional Office before work begins. Once the work is complete, the facility (property) owner is responsible for submitting a PBS or CBS application to the Department with the complete tank information including the date the action was completed.** The Owner is also responsible to ensure that all work is completed in compliance with the applicable PBS or CBS regulations (i.e., Parts 613 or 598/599). Any questions, call the Department's Regional Office. Information on the Chemical and Petroleum Bulk Storage Programs be found at: http://www.dec.ny.gov/chemical/287.html

*not required for temporary tank system ** unless in response to corrective action *** unless immediate action is required

Check Applicable Program: x PBS ____ CBS **Facility PBS or CBS Registration No.** n/a

Site Name: Former NWIRP Bethpage Site 4	Contractor: APTIM
Site Address: 999 South Oyster Bay Road	Address: 150 Boush Street Souite 701
Site Address (cont):	Address(cont):
Site Contact: Joe McCloud	Contact: William Deane
Phone Number: 757-341-2010 Fax Number:	Phone Number: 757-640-6956 Fax Number:
Email Address: joseph.mccloud@navy.mil	Email Address: william.deane@aptim.com

Tank Number	Type of Action (Close & Remove, Close in Place, Install)	Proposed Date (mm/dd/yy)	Tank Location (Aboveground or Underground)	Capacity (Gallons)	Spills/Leaks? (Yes/No w/Spill # if Yes)	Reason for Action
n/a	Close & Remove	August	Underground	550	No	Remove out of service tank

I hereby certify under penalty of law that the information provided on this form is true to the best of my knowledge and belief. False statements made herein are punishable as a Class A misdemeanor pursuant to Section 210.45 of the Penal Law.

Name of Owner or Authorized Representative (print): Nina Johnson Title: Environmental Business Line Team Leader

Signature JOHNSON.NINA.M.1092571927 Digitally signed by JOHNSON.NINA.M.1092571927 DN: c=US, o=U.S. Government, ou=DoD, ou=PKI, ou=USN, cn=JOHNSON.NINA.M.1092571927 Date: 2017.08.08 07:29:41 -04'00' Date 8/8/2017

revised 02/01/2017

File: O:\Project\LANTDIV\Bethpage NY\500689\500689-A1 Fig-1 thru Fig8.dwg
Plot Date/Time: Jul 20, 2017 – 2:53pm
Plotted By: bernadette.oconnor

OFFICE	DRAWING NUMBER
Pittsburgh, PA	500689-A1

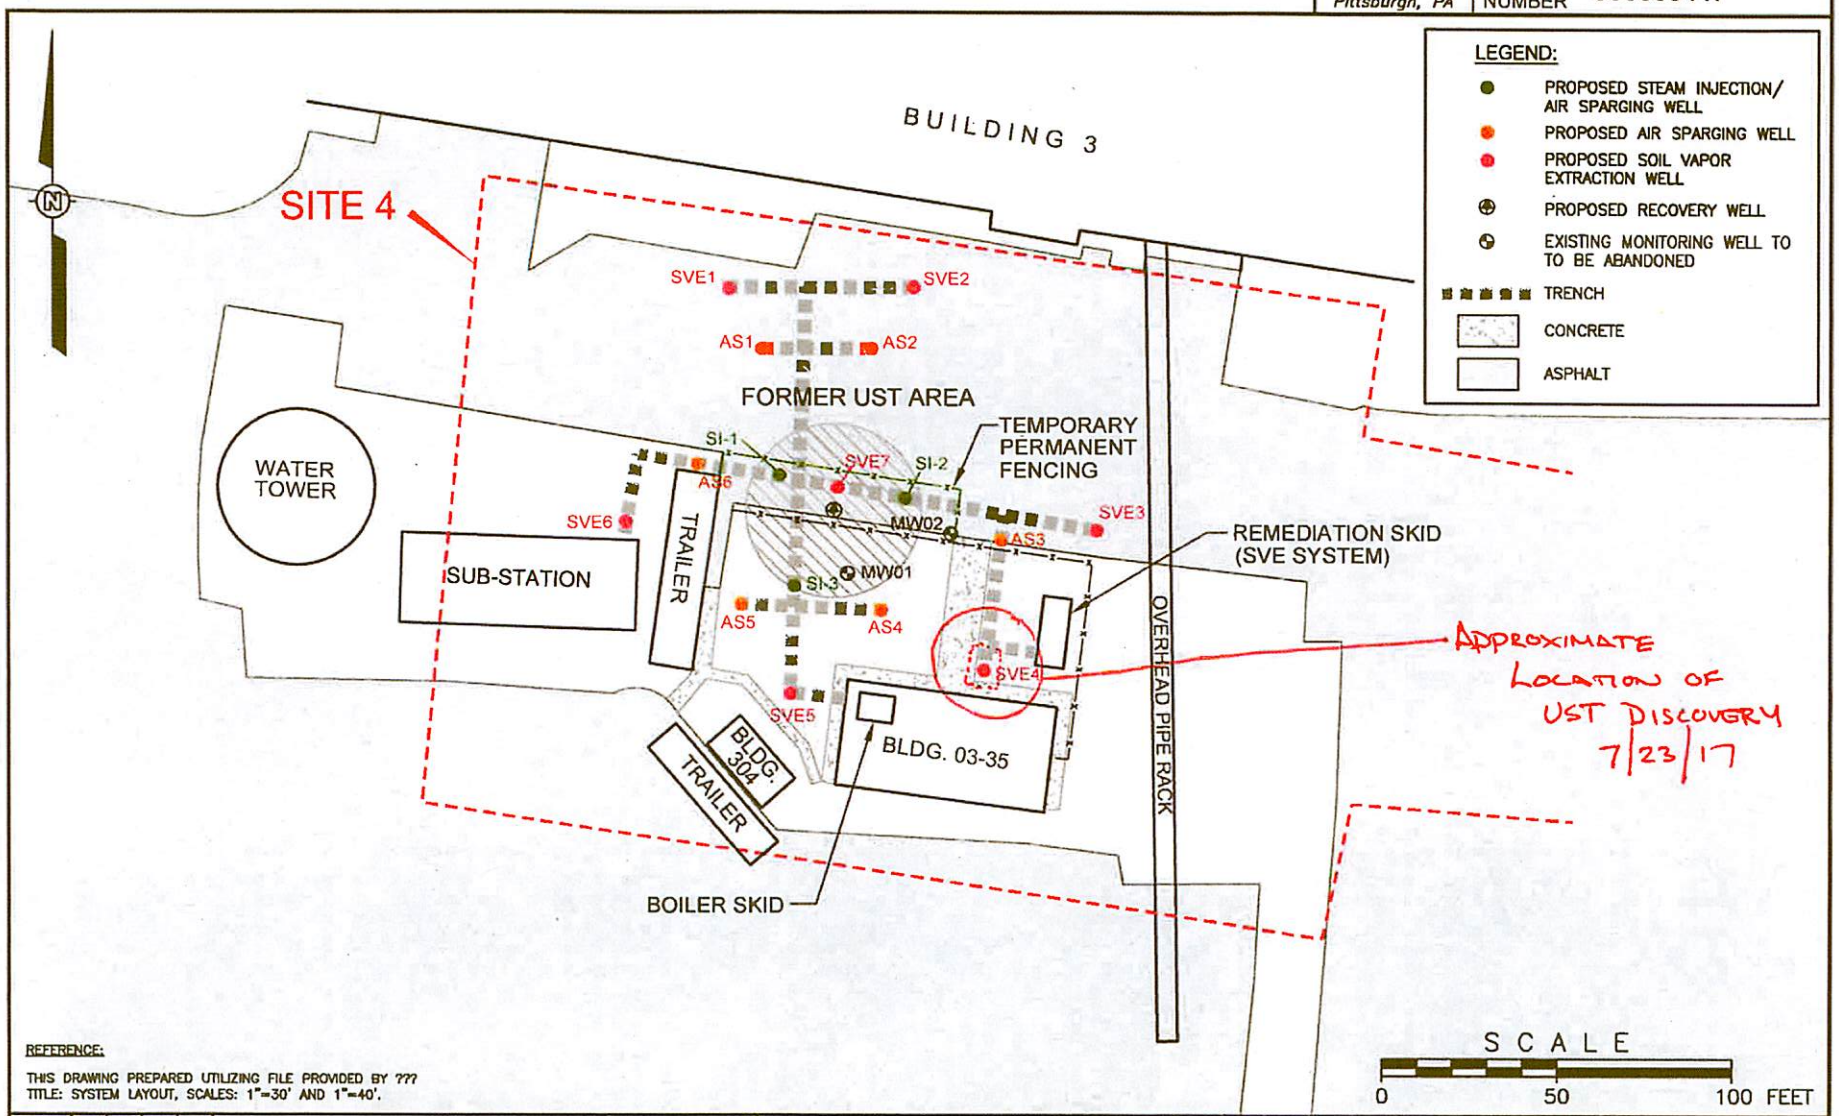

REFERENCE:

THIS DRAWING PREPARED UTILIZING FILE PROVIDED BY ???
TITLE: SYSTEM LAYOUT, SCALES: 1"=30' AND 1"=40'.

SHEET I.D. FIGURE 7	NAVFAC DRAWING NO. --	CONSTR. CONTRACT NO. N62470-16-D-9004	DELIVERY ORDER NO. WE03	SCALE: AS SHOWN	SIZE: A	NAVFAC Naval Facilities Engineering Command MID-ATLANTIC

NAVAL WEAPONS INDUSTRIAL RESERVE PLANT BETHPAGE, NEW YORK
SITE 4
TRENCHING AND EXCAVATION PLAN

CBI — CB&I Federal Services LLC, 150 Boush Street, Suite 701, Norfolk, Virginia 23510

DESIGNED BY	DATE	CHECKED BY	DATE
S. Kinna	4/10/17		
DRAWN BY	DATE	APPROVED BY	DATE
B. O'Connor	4/10/17		

REV	DATE	BY	CHK'D	APR'VD	DESCRIPTION/ISSUE

REVISIONS