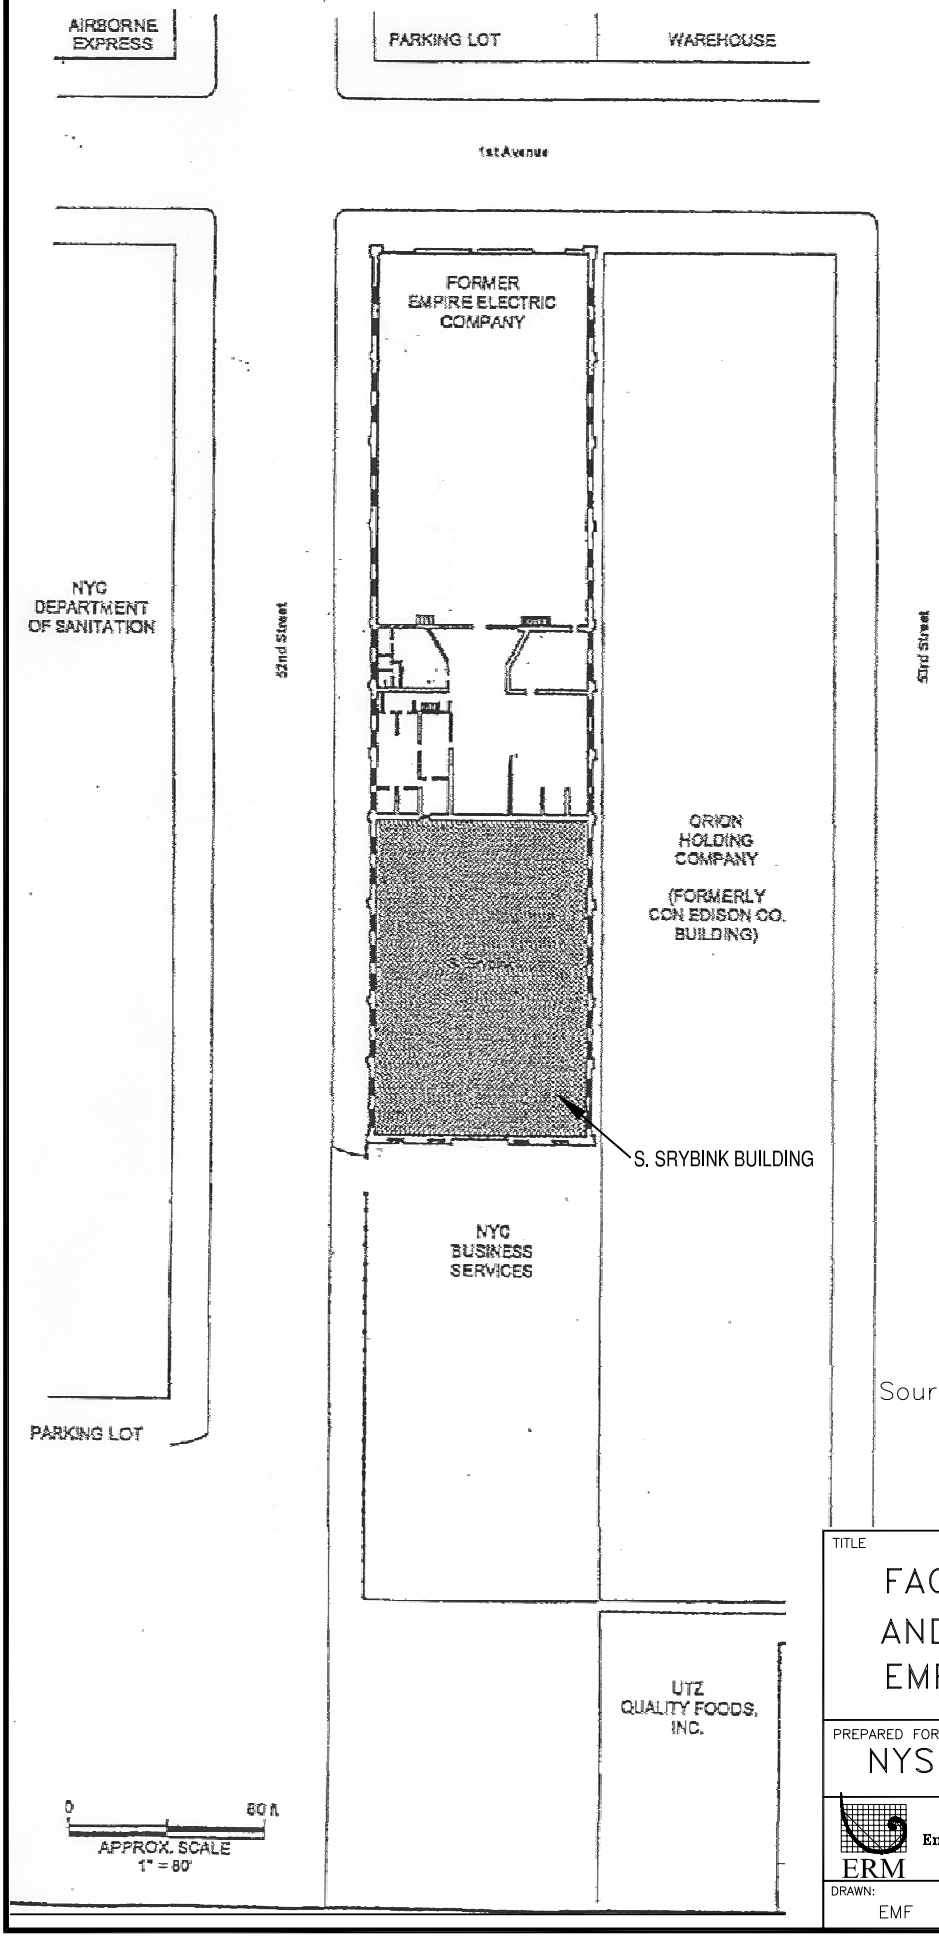

Source: Lawler, Matusky & Skelly Engineers LLP,, Pearl River, New York Figure 2-1 Sample Location Plan.

TITLE

FACILITY MAIN FLOOR PLAN AND SURROUNDING VICINITY EMPIRE ELECTRIC COMPANY

PREPARED FOR

NYSDEC SITE NO. 2-24-015

ERM Environmental Resources Management

SCALE	FIGURE
GRAPHIC	1-2

DRAWN:	JOB NO.:	FILE NAME:	DATE
EMF	0024845	0024845-00-011	1/31/07