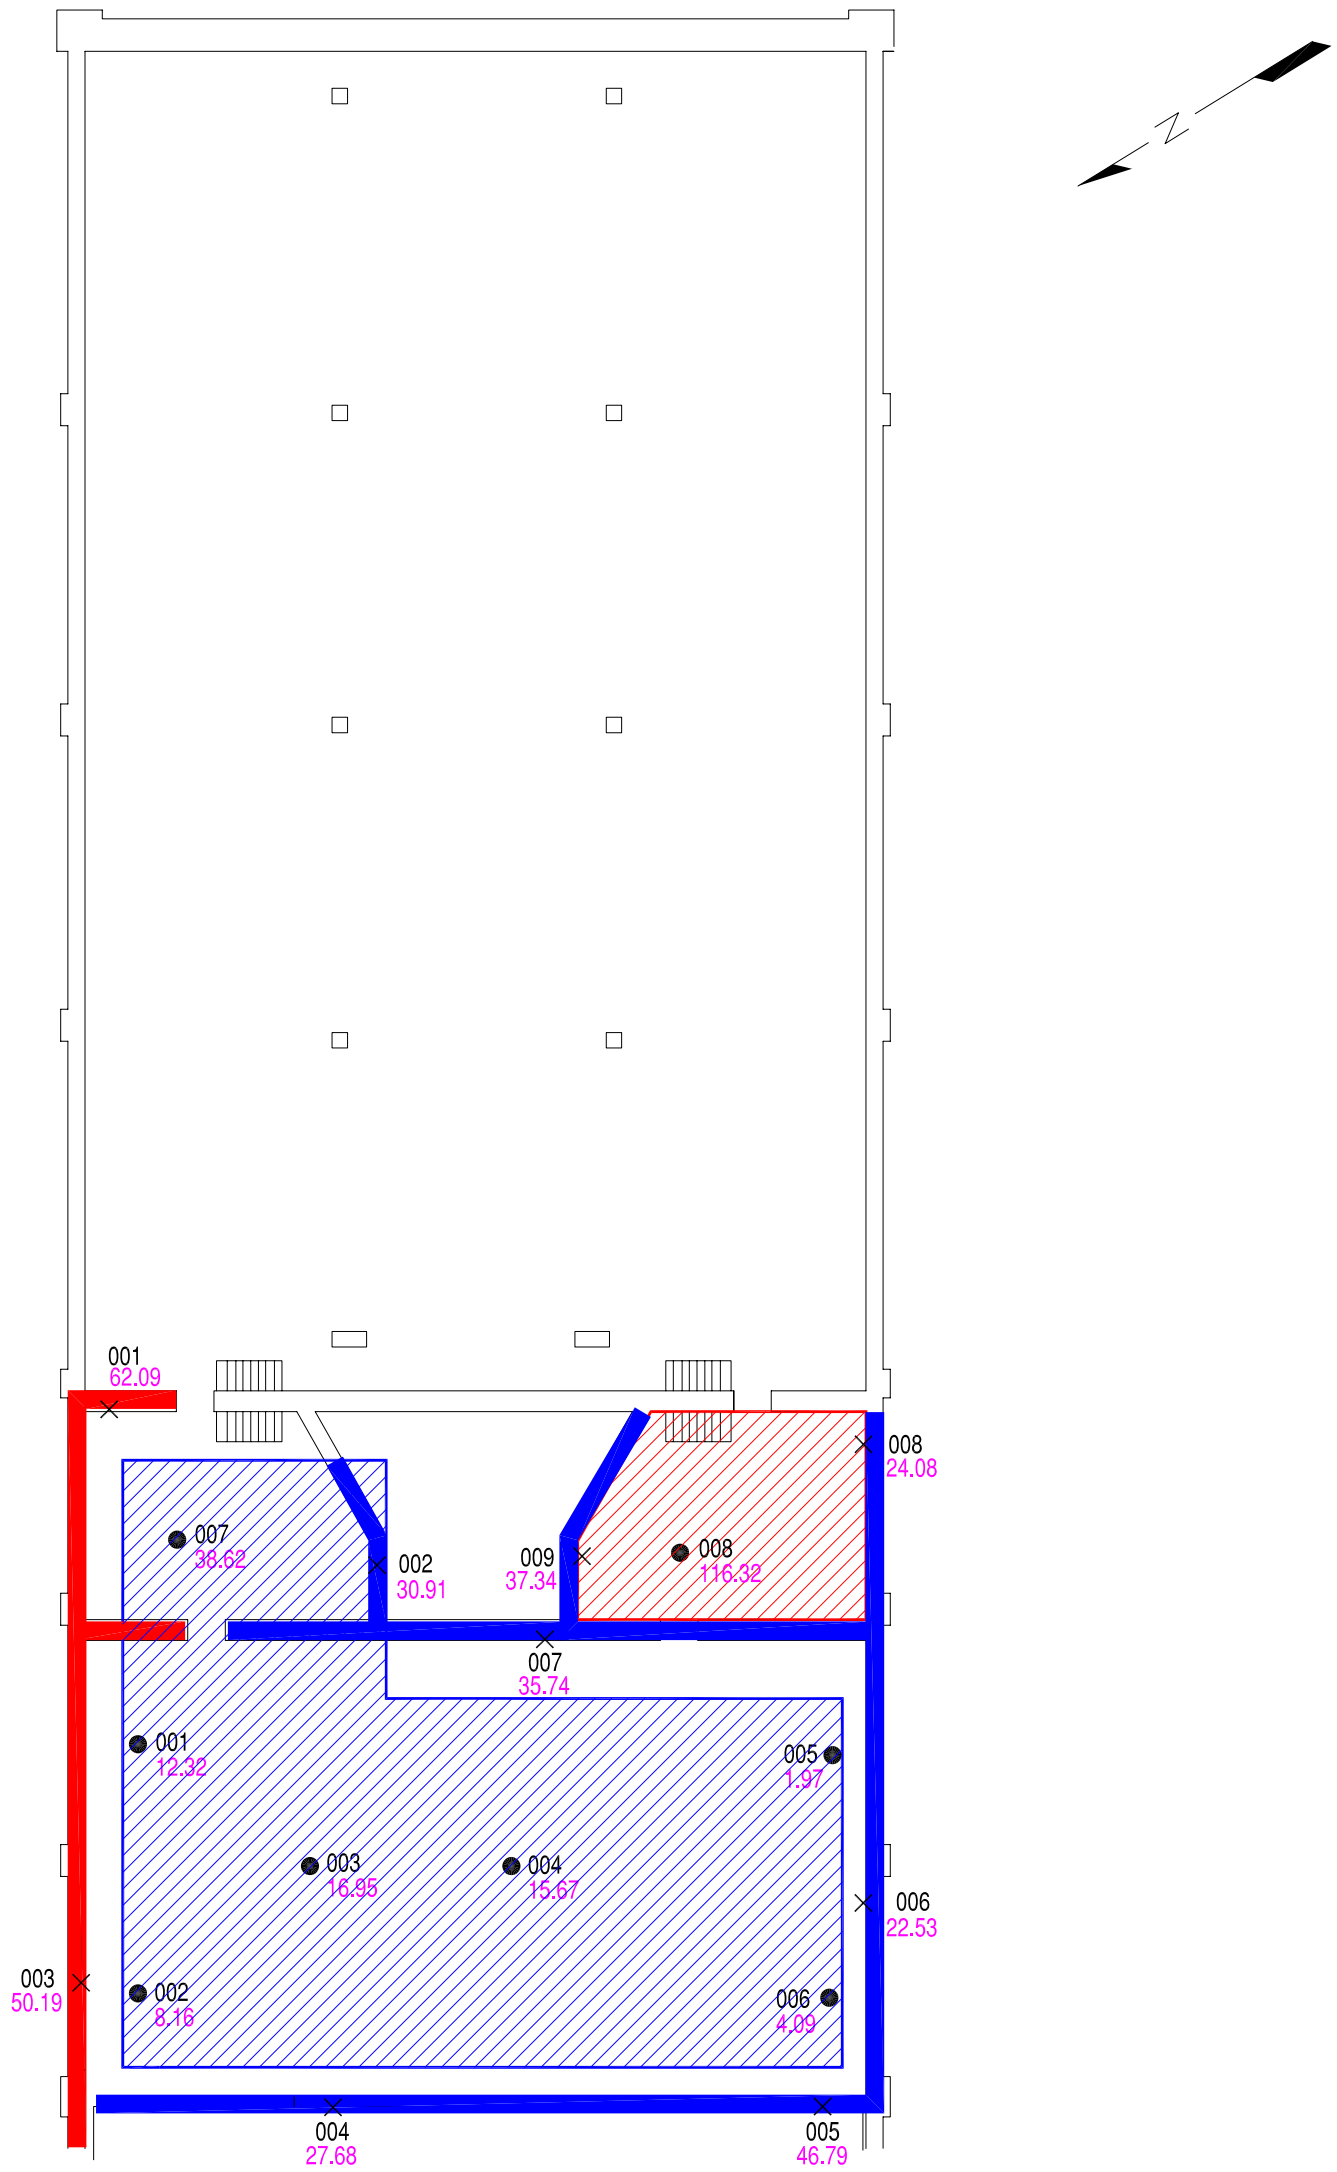

LEGEND

008 SAMPLE DESIGNATION NUMBER
× WALL SAMPLE
007 SAMPLE DESIGNATION NUMBER
● FLOOR SAMPLE
37.34 PCB CONCENTRATION

FLOOR PCB SAMPLE CONCENTRATION GREATER THAN 50 ppm

FLOOR PCB SAMPLE CONCENTRATION LESS THAN 50 ppm

WALL PCB SAMPLE CONCENTRATION GREATER THAN 50 ppm

WALL PCB SAMPLE CONCENTRATION LESS THAN 50 ppm

NOTES

WALL ID: ERM-2WL-LXXX — SAMPLE DESIGNATION NUMBER

FLOOR ID: ERM-2FL-XXX — SAMPLE DESIGNATION NUMBER

PCB: POLYCHLORINATED BIPHENYL

ppm: PARTS PER MILLION

WALL AND FLOOR SAMPLING LOCATIONS DESIGNATED BY NUMBER ONLY ON MAPS FOR SPACE PURPOSES.

0 30

GRAPHIC SCALE IN FEET

TITLE

FIRST MEZZANINE FLOOR PLAN
PCB IMMUNO-ASSAY RESULTS
EMPIRE ELECTRIC COMPANY

PREPARED FOR

NYSDEC

ERM Environmental Resources Management

DRAWN:	JOB NO.:	FILE NAME:	SCALE	DATE	FIGURE
EMF	0024845	0024845-00-005	GRAPHIC	1/26/07	4-4