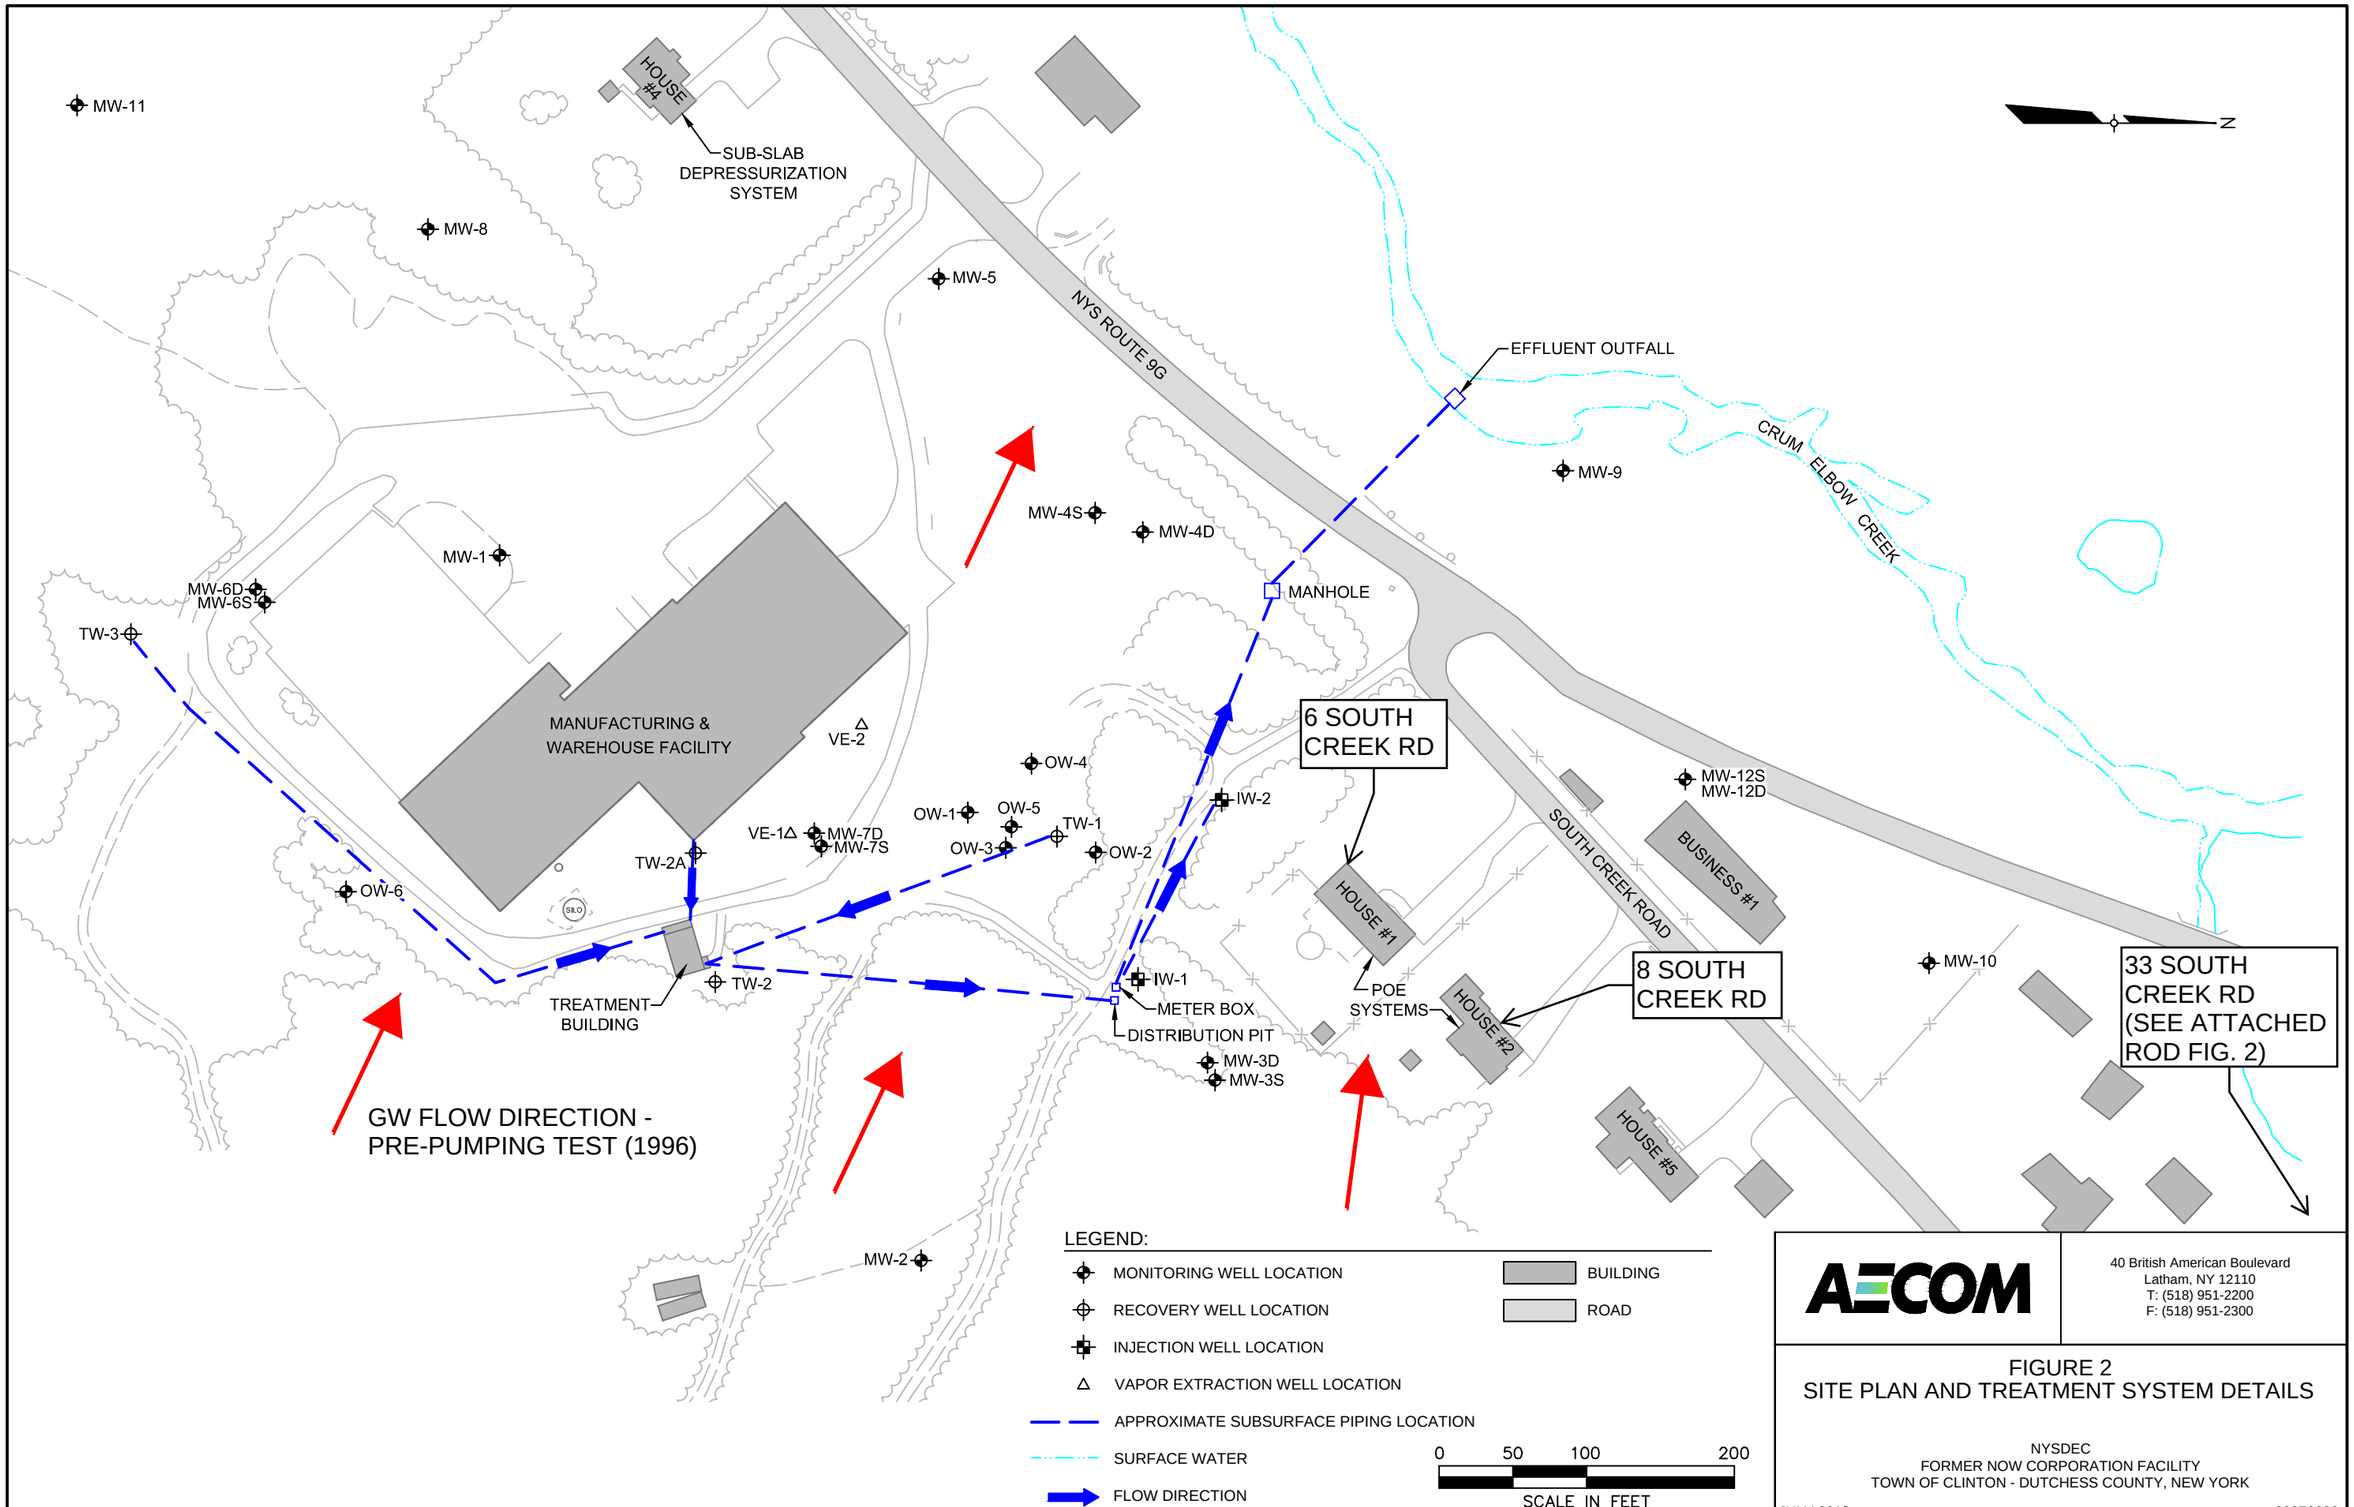

AECOM

40 British American Boulevard
Latham, NY 12110
T: (518) 951-2200
F: (518) 951-2300

FIGURE 2
SITE PLAN AND TREATMENT SYSTEM DETAILS

NYSDEC
FORMER NOW CORPORATION FACILITY
TOWN OF CLINTON - DUTCHESS COUNTY, NEW YORK

JULY 2019

60276639

L:\Group\earth\Latham NY Work\NOW Corporation\94017_004 Site Plan and Treatment System Details.dwg, 7/28/2016 3:20:07 PM, Splawnm

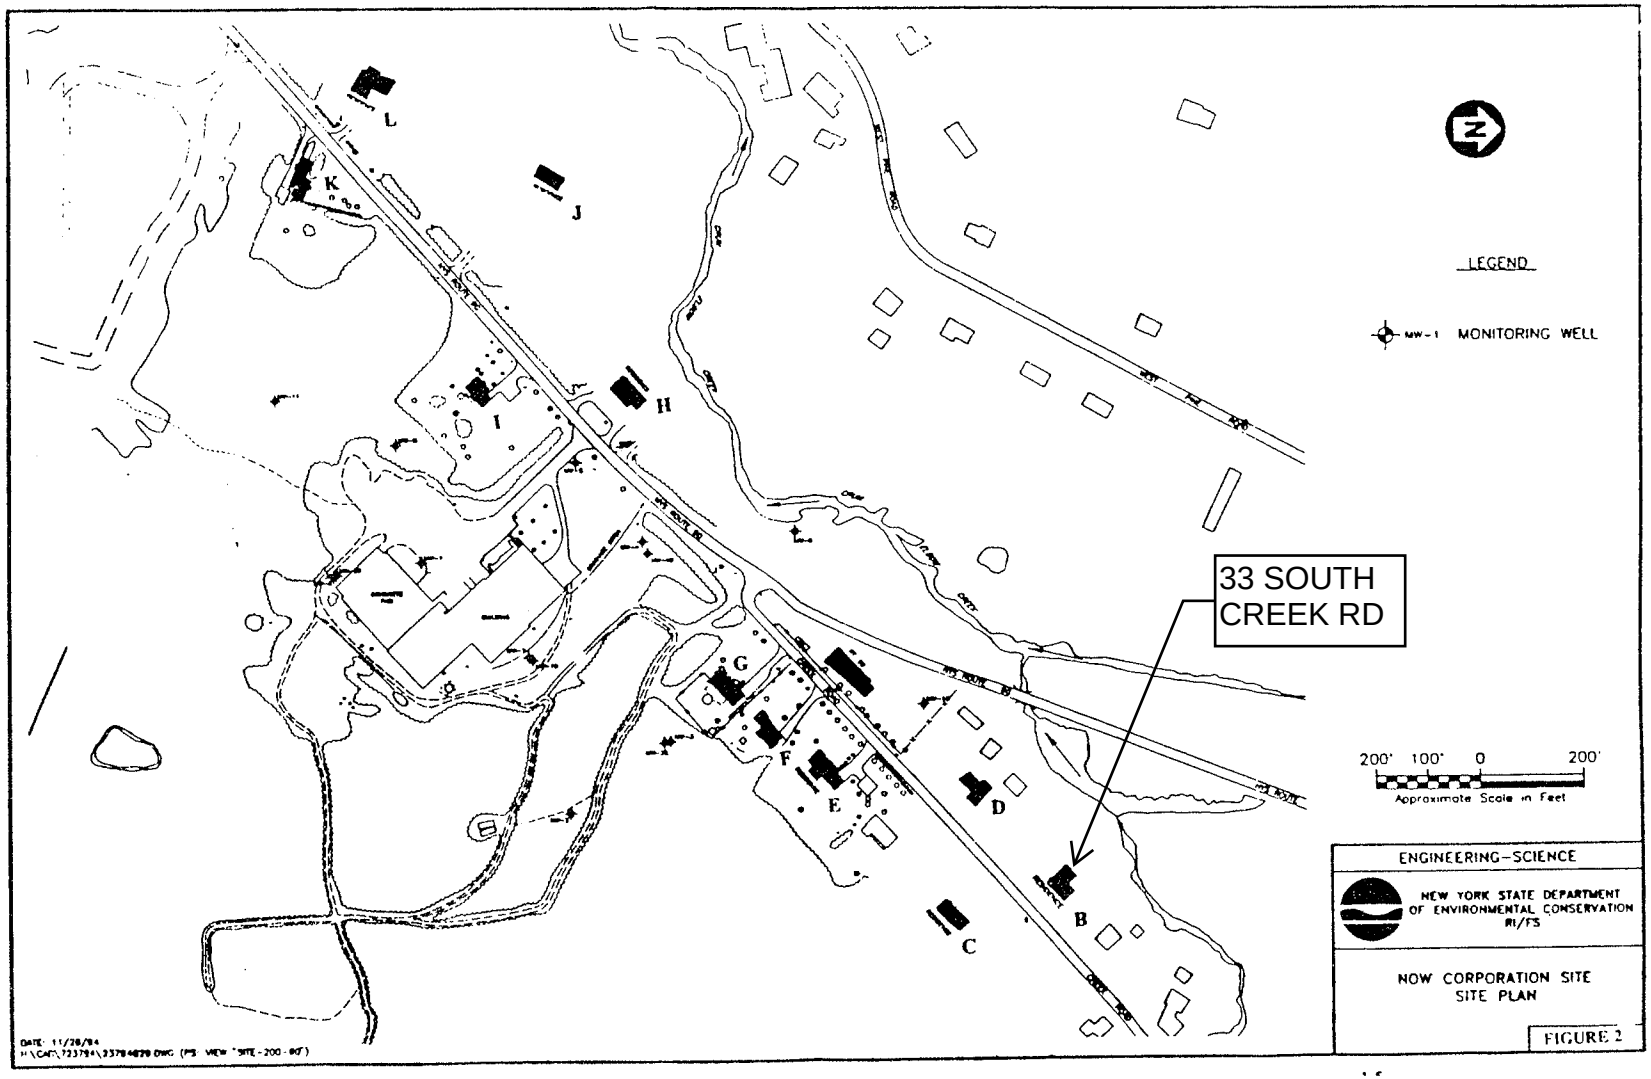
L
K
J
I
H
G
F
E
D
C
B
33 SOUTH CREEK RD
LEGEND
MW-1 MONITORING WELL
200' 100' 0 200'
Approximate Scale in Feet
ENGINEERING-SCIENCE
NEW YORK STATE DEPARTMENT OF ENVIRONMENTAL CONSERVATION RI/FS
NOW CORPORATION SITE
SITE PLAN
FIGURE 2