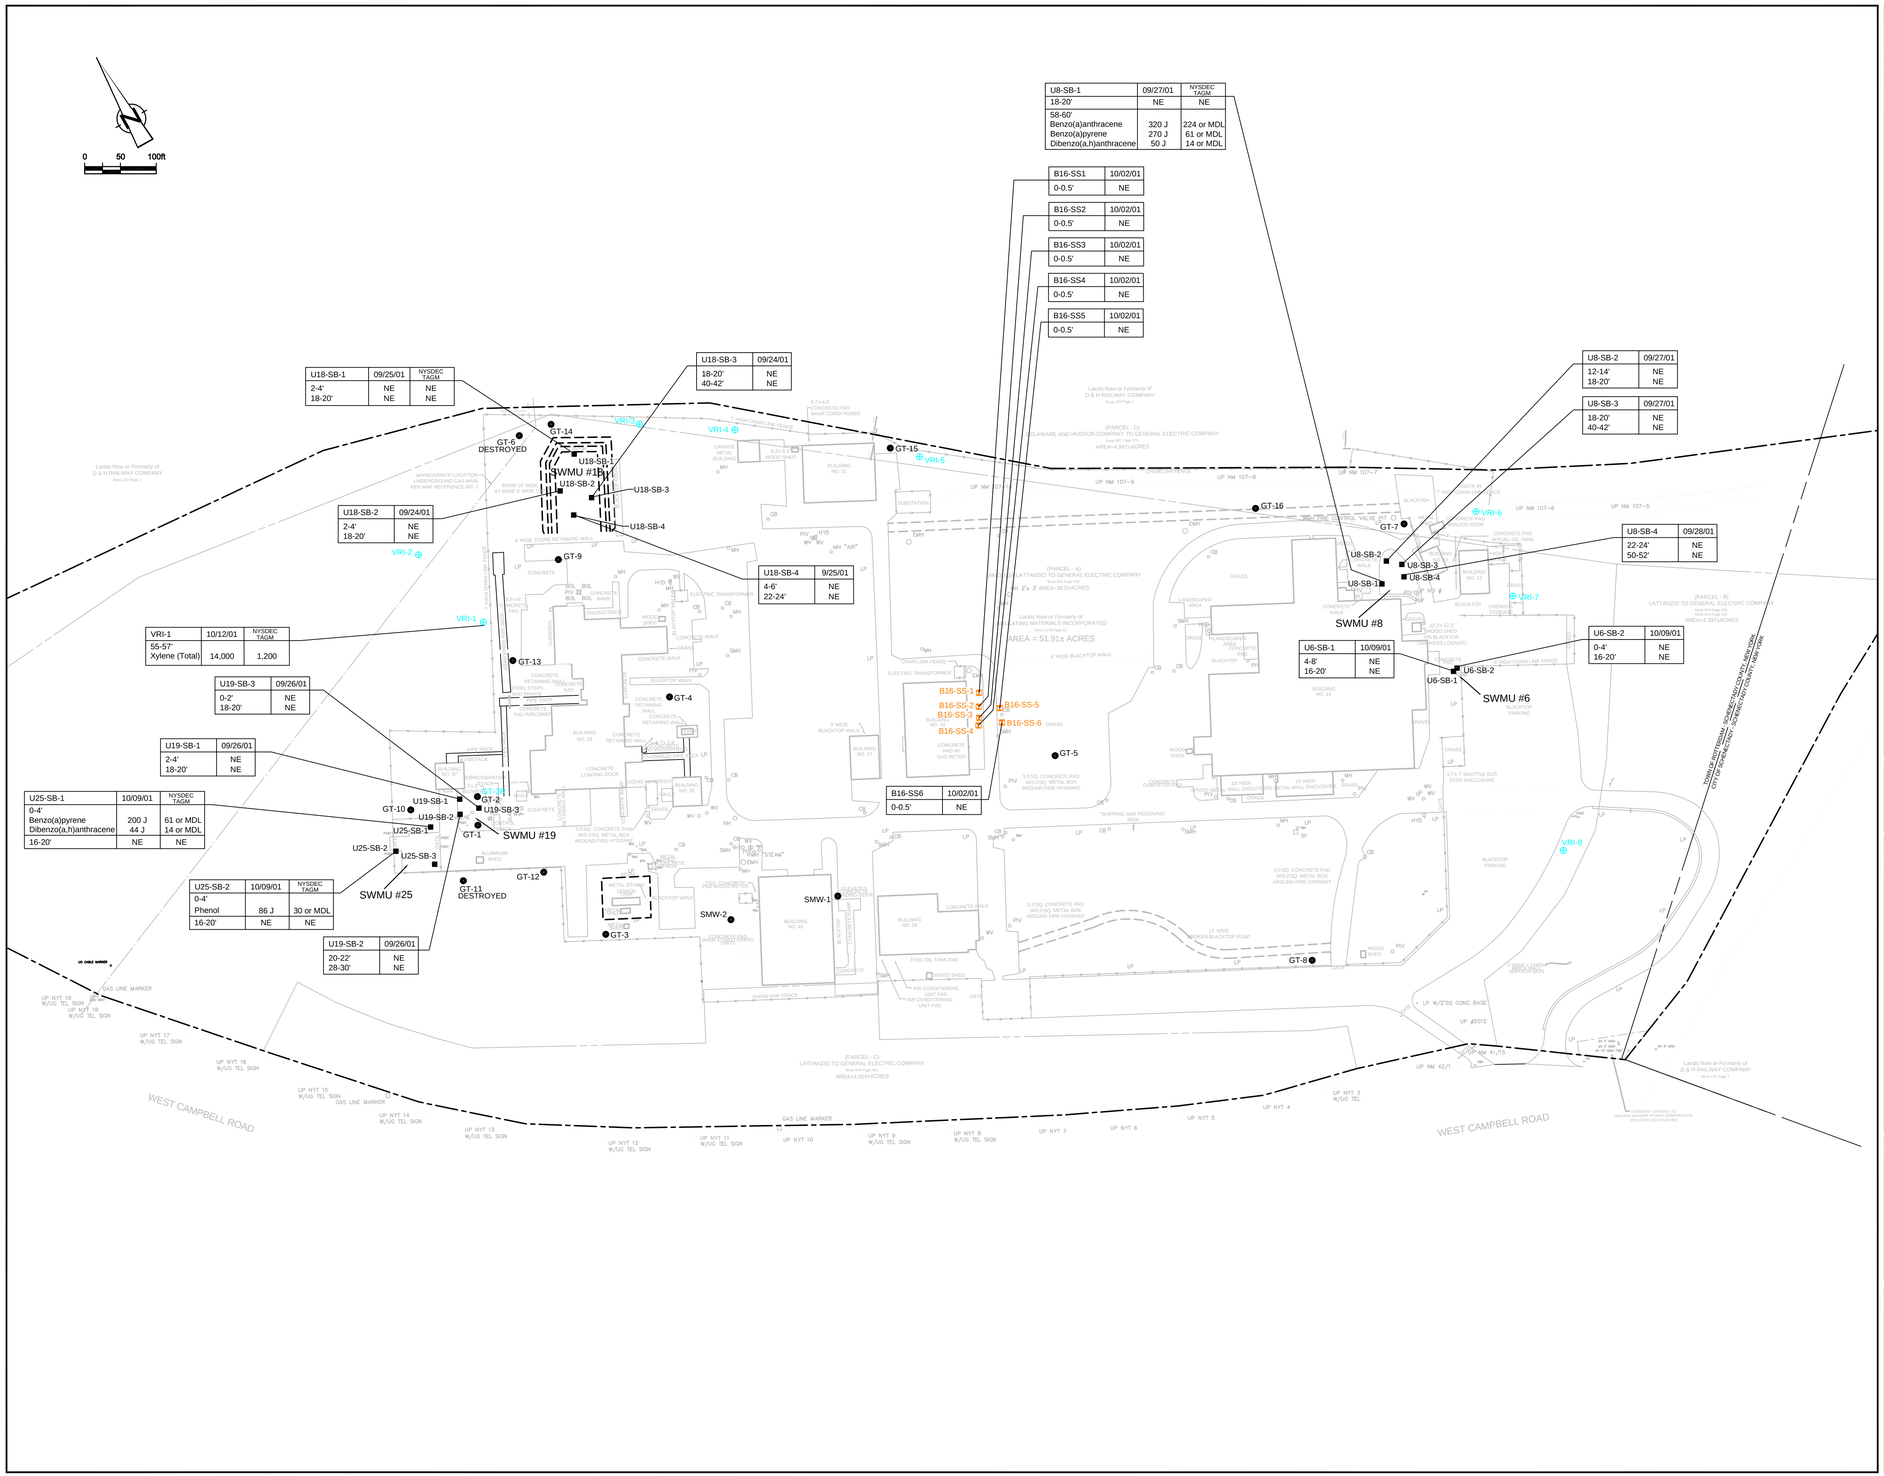

Nº	Revision	Date	Initial

LEGEND

● GT-12	EXISTING GROUND WATER MONITORING WELL
■ U8-SB-1	2001 SOIL BORING LOCATION
⊕ VR1-1	2001 GROUNDWATER MONITORING WELL
B16-SS-1	SURFACE SOIL SAMPLE LOCATION
SMH ○	MANHOLE
CB □	CATCH BASIN
	PROPERTY BOUNDARY LINE
	CHAIN LINK FENCE
J	ESTIMATED VALUE
NE	NO EXCEEDANCES

LOCATION ID — SAMPLE DATE — NYSDEC TAGM #4046 CRITERIA EXCEEDANCES (µg/kg)

U8-SB-1	09/27/01	NYSDEC TAGM
58-60' (SAMPLE DEPTH INTERVAL)		
Benzo(a)anthracene	320 J	224 or MDL
Benzo(a)pyrene	270 J	61 or MDL
Dibenzo(a,h)anthracene	50 J	14 or MDL

PARAMETER — CONCENTRATION (µg/kg) (ppb)

SCALE VERIFICATION

THIS BAR MEASURES 1" ON ORIGINAL. ADJUST SCALE ACCORDINGLY.

Approved

DRAWING STATUS

Status	Date	Initial

VRI-RIVERVIEW FACILITY
Schenectady, New York

2001 SOIL QUALITY DATA
NYSDEC TAGM EXCEEDANCES

CONESTOGA-ROVERS & ASSOCIATES

Source Reference:

Project Manager: J.K.P.	Reviewed By:	Date: MARCH 2002	
Scale: 1"=100'	Project Nº: 18631-50	Report Nº: 005	Drawing Nº: PLAN 1

18631-50(005)GN-WA008 MAR 27/2002