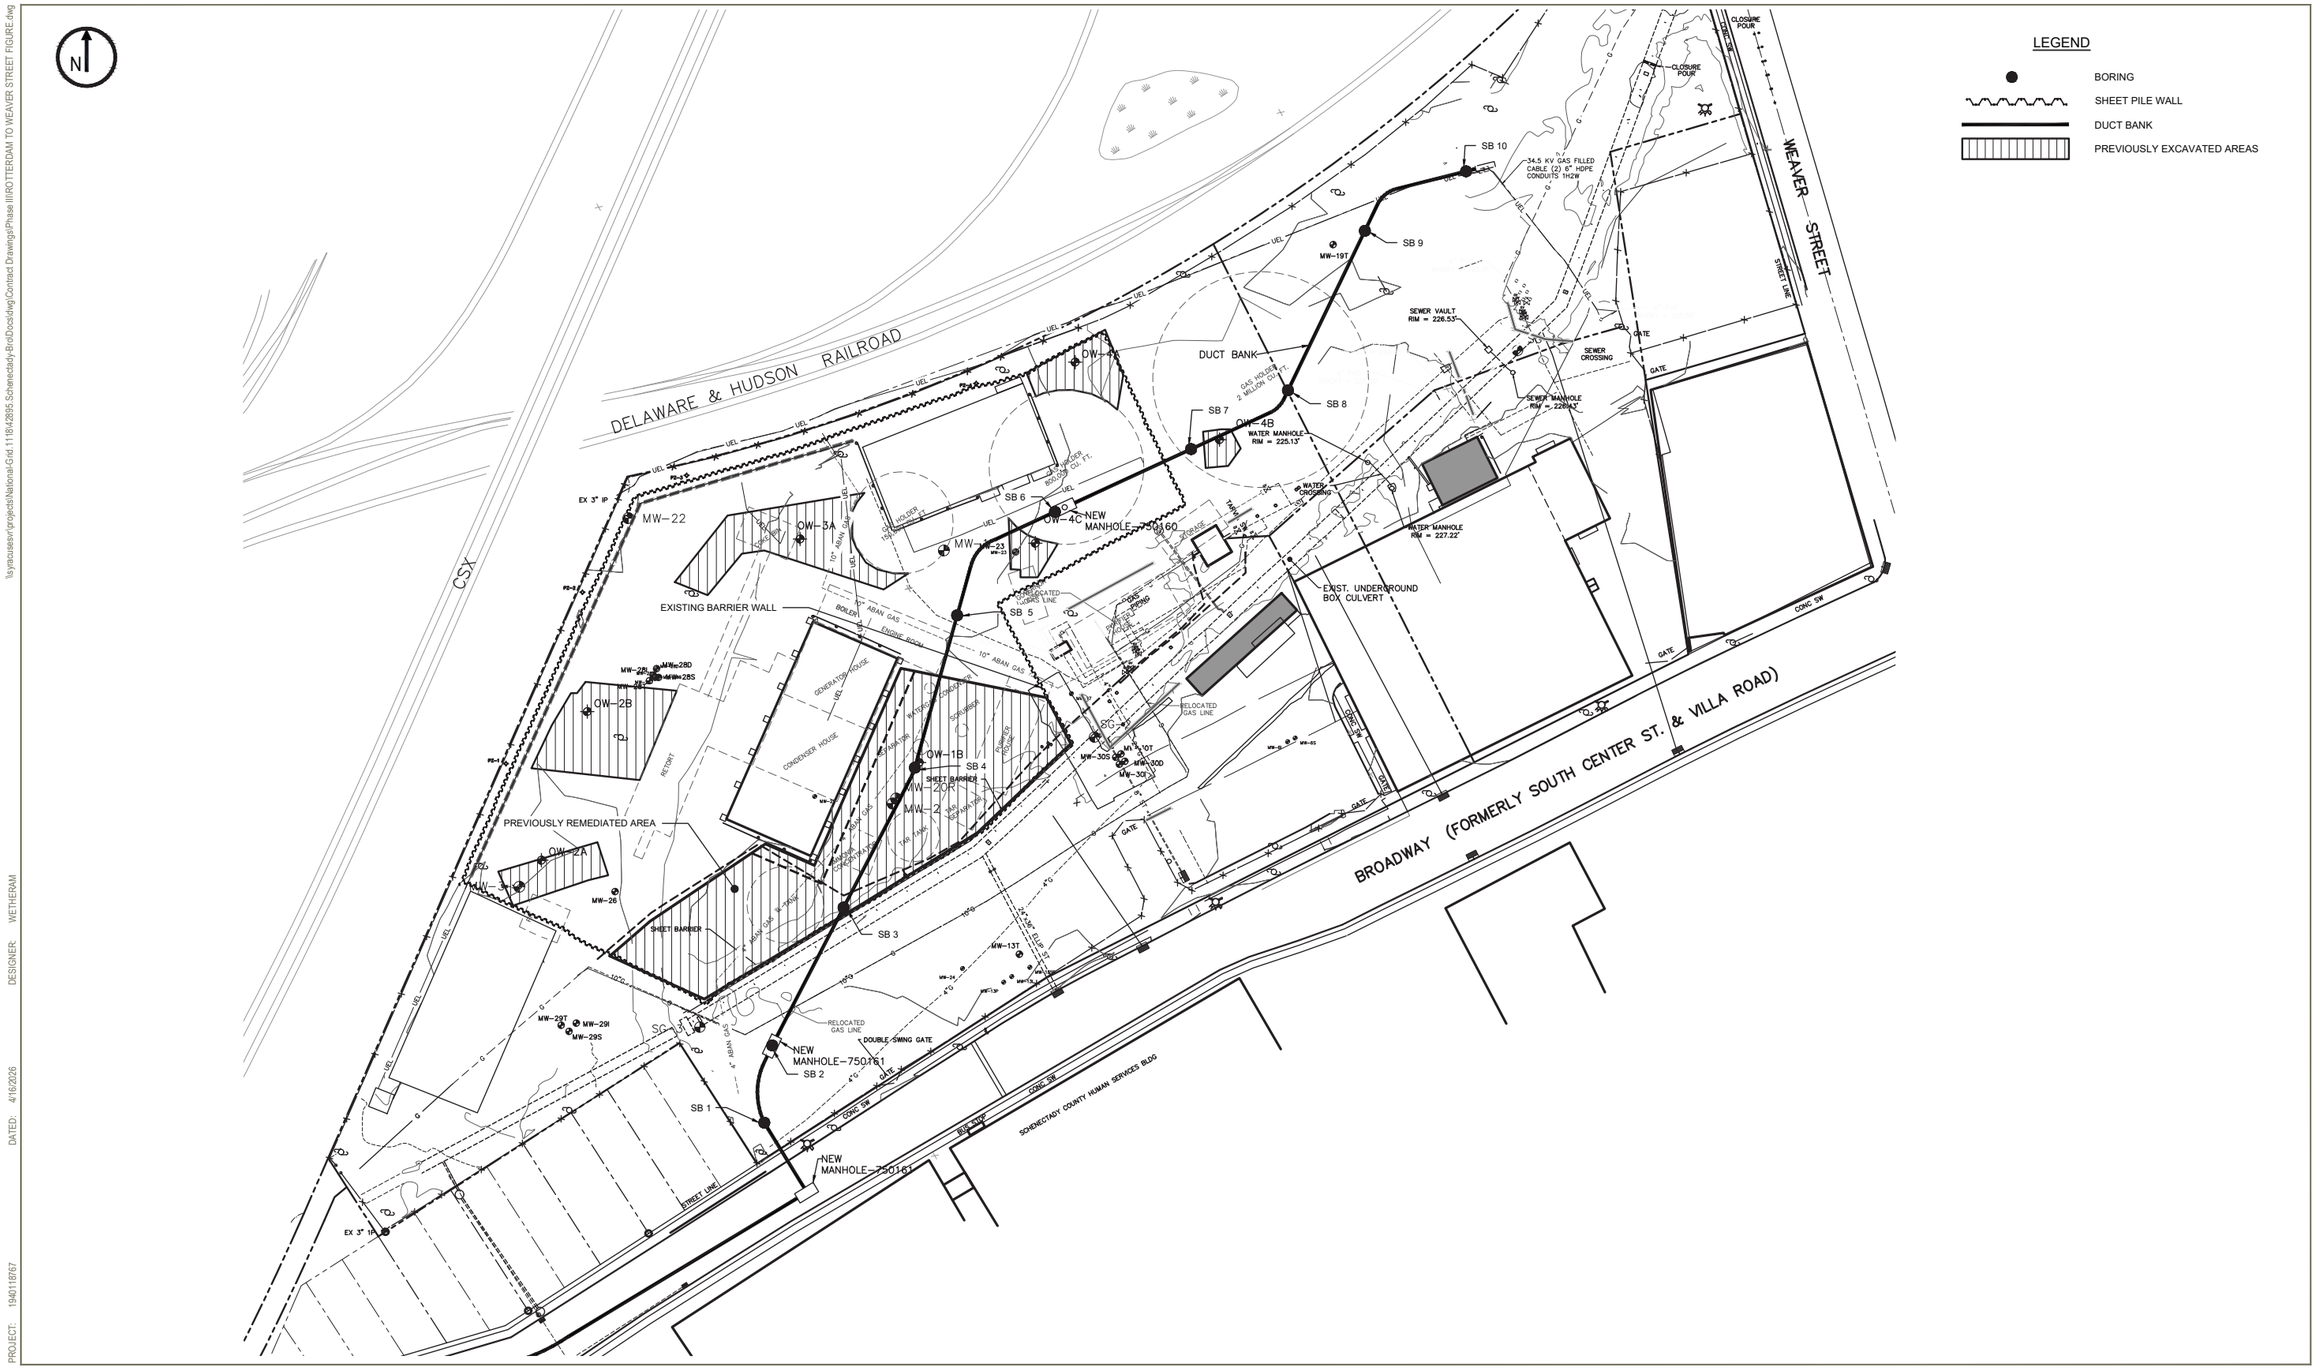

PROJECT: 194011876/7 DATED: 4/16/2026 DESIGNER: WETHERAM

\\syracusesvr\projects\National-Grid.11184.2895.Schenectady-BrixDocs\dwg\Contract Drawings\Phase III\ROTTERDAM TO WEAVER STREET FIGURE.dwg

50 0 50 100
SCALE IN FEET

ROTTERDAM-WEAVER ST. UNDERGROUND REROUTE

FIGURE A

RAMBOLL AMERICAS ENGINEERING SOLUTIONS, INC.
A RAMBOLL COMPANY

RAMBOLL