
PROJECT NO. SHEET NO.

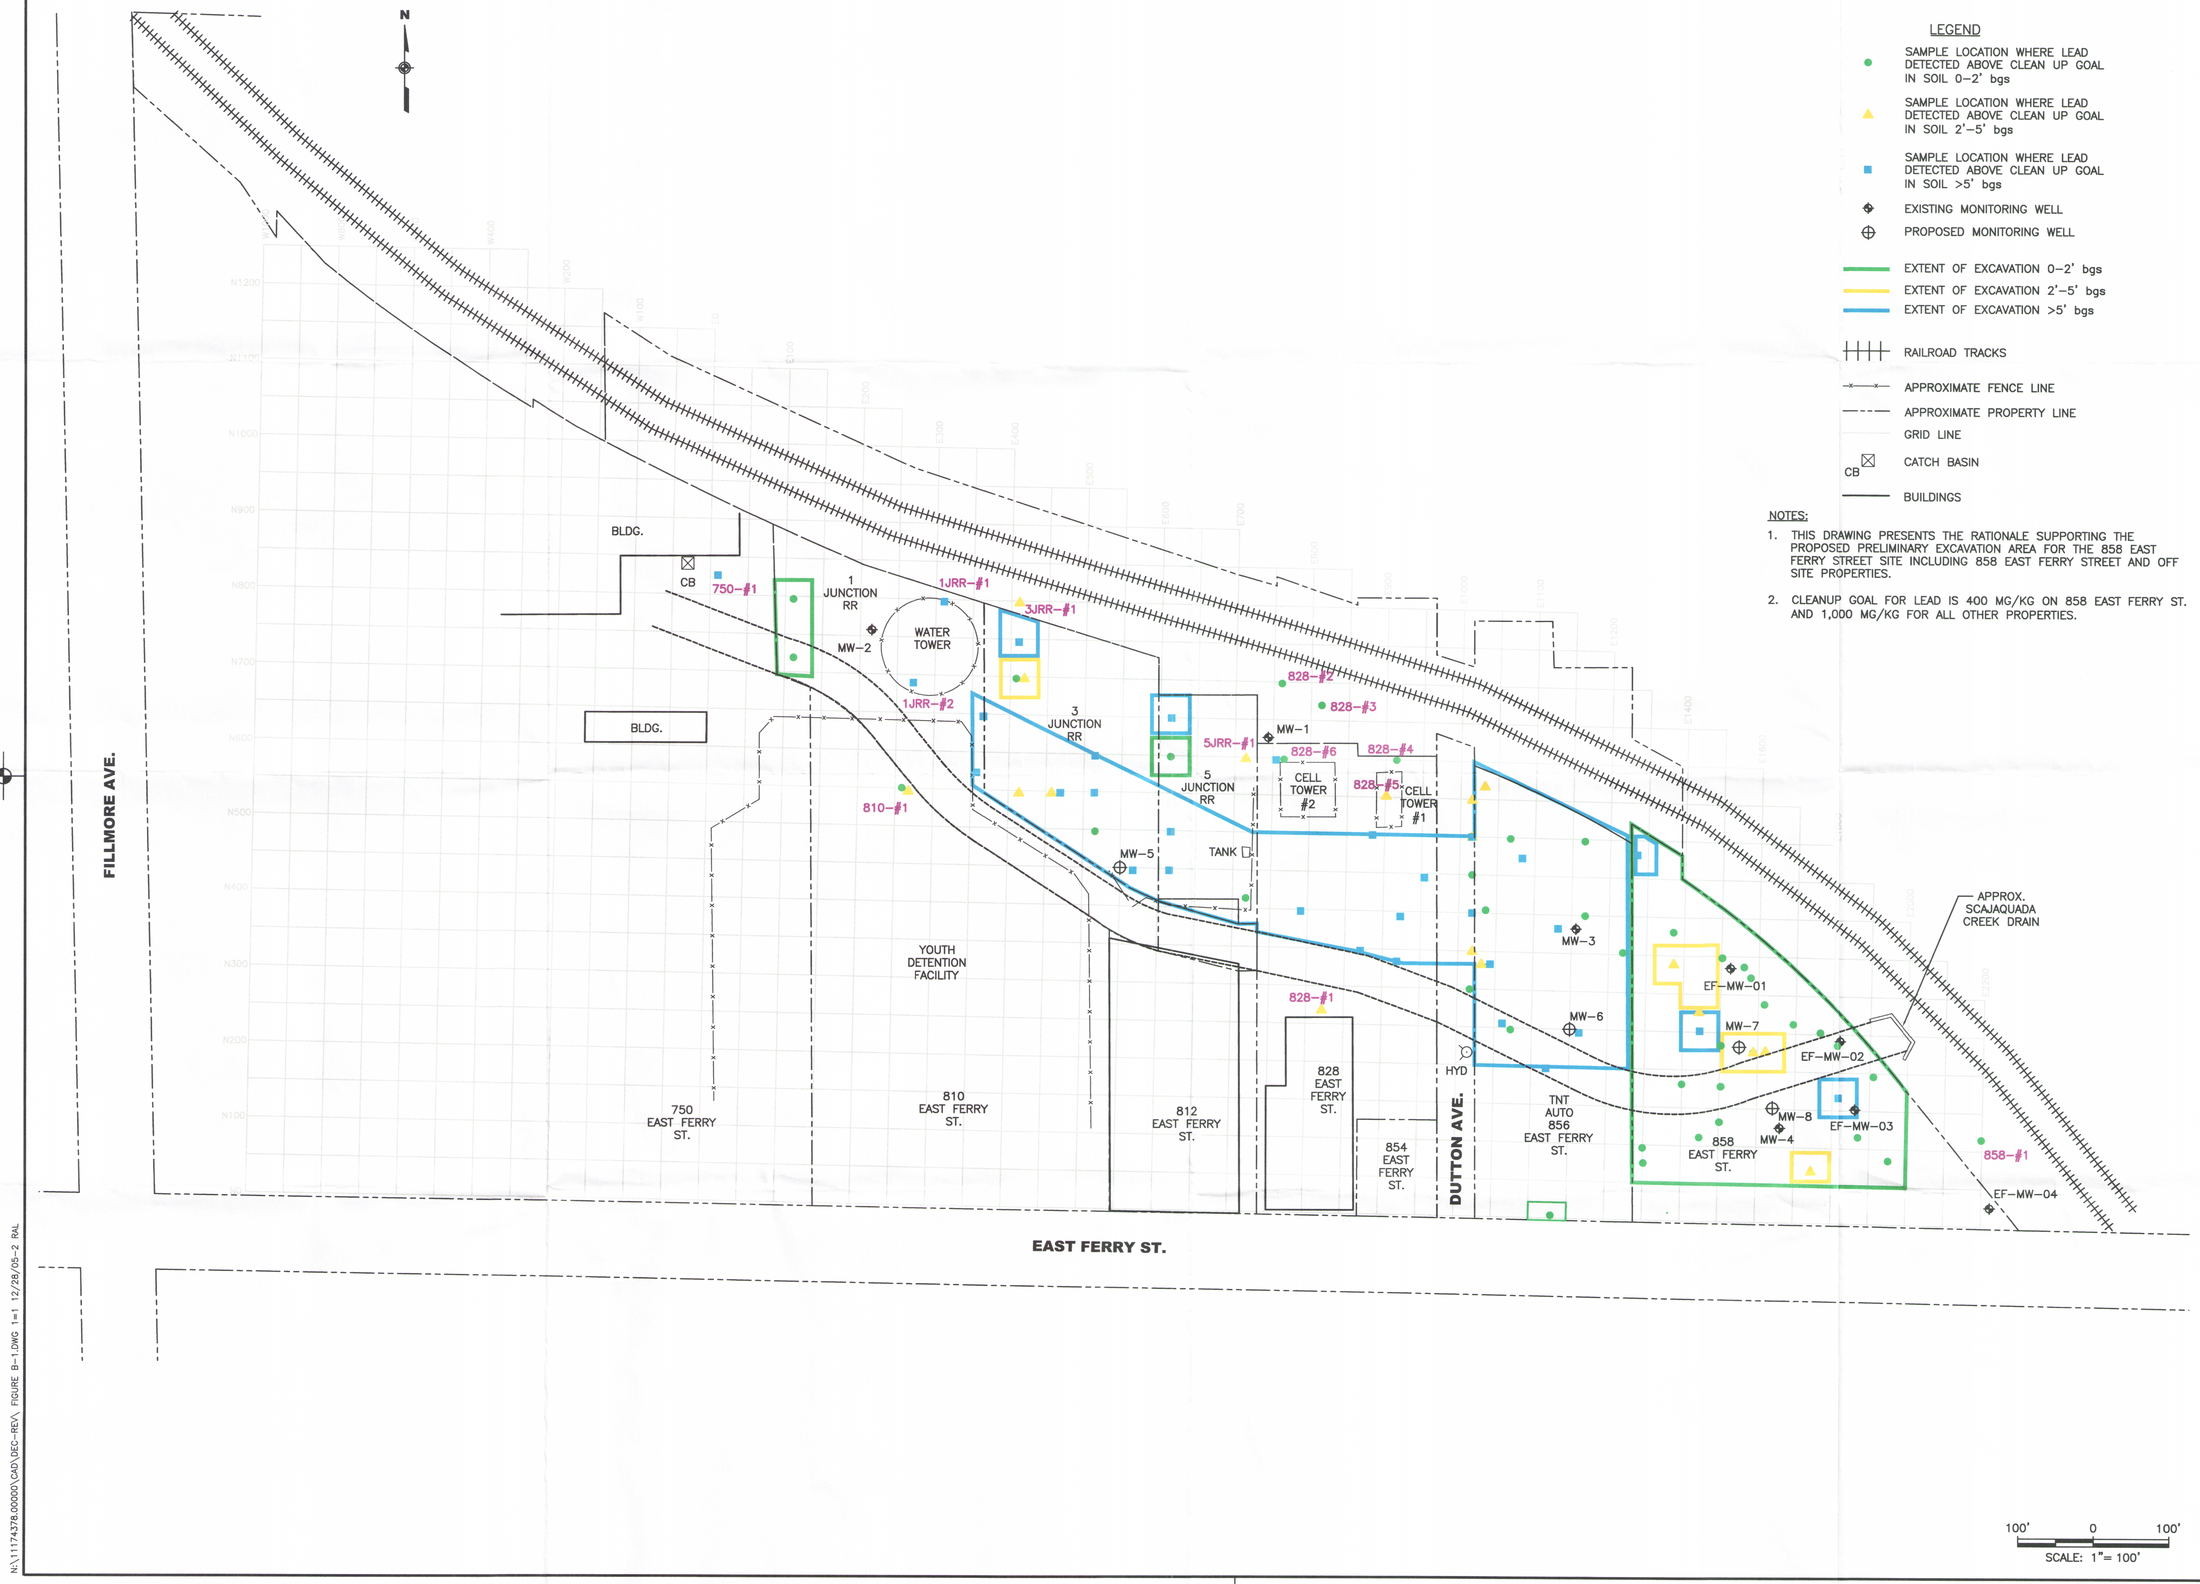

LEGEND

- SAMPLE LOCATION WHERE LEAD DETECTED ABOVE CLEAN UP GOAL IN SOIL 0–2' bgs
- SAMPLE LOCATION WHERE LEAD DETECTED ABOVE CLEAN UP GOAL IN SOIL 2'–5' bgs
- SAMPLE LOCATION WHERE LEAD DETECTED ABOVE CLEAN UP GOAL IN SOIL >5' bgs
- EXISTING MONITORING WELL
- PROPOSED MONITORING WELL
- EXTENT OF EXCAVATION 0–2' bgs
- EXTENT OF EXCAVATION 2'–5' bgs
- EXTENT OF EXCAVATION >5' bgs
- RAILROAD TRACKS
- APPROXIMATE FENCE LINE
- APPROXIMATE PROPERTY LINE
- GRID LINE
- CB CATCH BASIN
- BUILDINGS

NOTES:

1. THIS DRAWING PRESENTS THE RATIONALE SUPPORTING THE PROPOSED PRELIMINARY EXCAVATION AREA FOR THE 858 EAST FERRY STREET SITE INCLUDING 858 EAST FERRY STREET AND OFF SITE PROPERTIES.
2. CLEANUP GOAL FOR LEAD IS 400 MG/KG ON 858 EAST FERRY ST. AND 1,000 MG/KG FOR ALL OTHER PROPERTIES.

NO.	DATE	BY	PROJECT ARCH./ ENGR APPROVAL	DEPT. MGR/SUPR/ APPROVAL

REVISIONS

URS Corporation
77 Goodell Street, Buffalo, New York 14203
(716)856-5636 phone (716)856-2545 fax

NEW YORK STATE DEPARTMENT OF ENVIRONMENTAL CONSERVATION
625 BROADWAY
ALBANY, NEW YORK
12233

EAST FERRY STREET
CITY OF BUFFALO
ERIE COUNTY
SITE NO. 9-15-175

REMEDIAL CONSTRUCTION

EXCAVATION PLAN AND MONITORING WELL LOCATIONS

SHEET TITLE

OWNER'S PROJECT NUMBER	PROJECT NUMBER
DATE: DECEMBER 2005	SCALE: AS SHOWN
DRAWN BY: KAA	
CHECKED BY: AM	FIGURE B-1
ARCH/ENGR. CWP	DWG. NUMBER

N:\11174378.00000\CAD\DEC-REA\ FIGURE B-1.DWG 1=1 12/28/05-2 RAL

ELECTRONIC FILE LOCATION

FILE PLOT DATE STAMP