LANGAN SITE OBSERVATION REPORT – Pile Installation Oversight – Day 05

PROJECT No.:	170390001	**CLIENT:**		**DATE:**	Monday, 11 September 2023
PROJECT:	141 3rd Street		Third Street Owner LLC and 155 Third St., LLC	**WEATHER:**	Sunny, 73-81 ^{0}F Wind: WSW @ 0.6-4.1 mph
LOCATION:	Brooklyn, New York			**TIME:**	7:00 a.m. – 1:30 p.m.
BCP SITE ID:	C224336				

EQUIPMENT:
Soilmec SR-75 ADV Hydraulic Rotary Rig
Specto Technology Aeroqual Air Monitoring Stations (2)
Hyundai HX520L Excavator
Kotmasu PC400 Excavator

PRESENT AT SITE:
Langan: Andrew Ashley
Monadnock Construction, Inc. (Construction Management):
Jim Spence – Superintendent
New Leaf Development (Pile Installation Contractor):
Jose Gomez – Foreman

OBSERVATIONS, DISCUSSIONS, TEST RESULTS, ETC.:

Langan Engineering, Environmental, Surveying, Landscape Architecture and Geology, D.P.C. (Langan) was present to oversee implementation of soil handling procedures and document installation of foundation displacement piles in accordance with the New York State Department of Environmental Conservation (NYSDEC)-approved Excavation Work Plan, dated 17 February 2022, and the associated Change of Use Notification, dated 09 August 2023.

Site Activities

- No pile drilling occurred today.
- New Leaf used a Hyundai HX520L Excavator to combine two construction and demolition (C&D) debris and asphalt stockpiles in the north-central part of the site.

Material Tracking

- No material was imported.
- No material was exported.

Sampling

- None.

Community Air Monitoring Plan (CAMP) Activities

- Langan implemented the CAMP at upwind and downwind locations to monitor volatile organic compounds (VOC) and particulate matter (PM10). 15-minute-average concentrations of VOCs and PM10 were not recorded above the action levels. No fugitive dust and odors associated with intrusive activities were observed migrating off site.

Particulate Monitoring (µg/m^3)		Organic Vapor Monitoring (ppm)	
Daily Background	18.3	Daily Background	0.01
Minimum 15-min Average	0.0	Minimum 15-min Average	0.00
Maximum 15-min Average	0.7	Maximum 15-min Average	0.03

µg/m^3= micrograms per cubic meter ppm= parts per million

Anticipated Activities

- New Leaf will continue to advance reaction and building foundation displacement piles on Wednesday (no site work is planned for Tuesday).

SITE PHOTOGRAPHS:

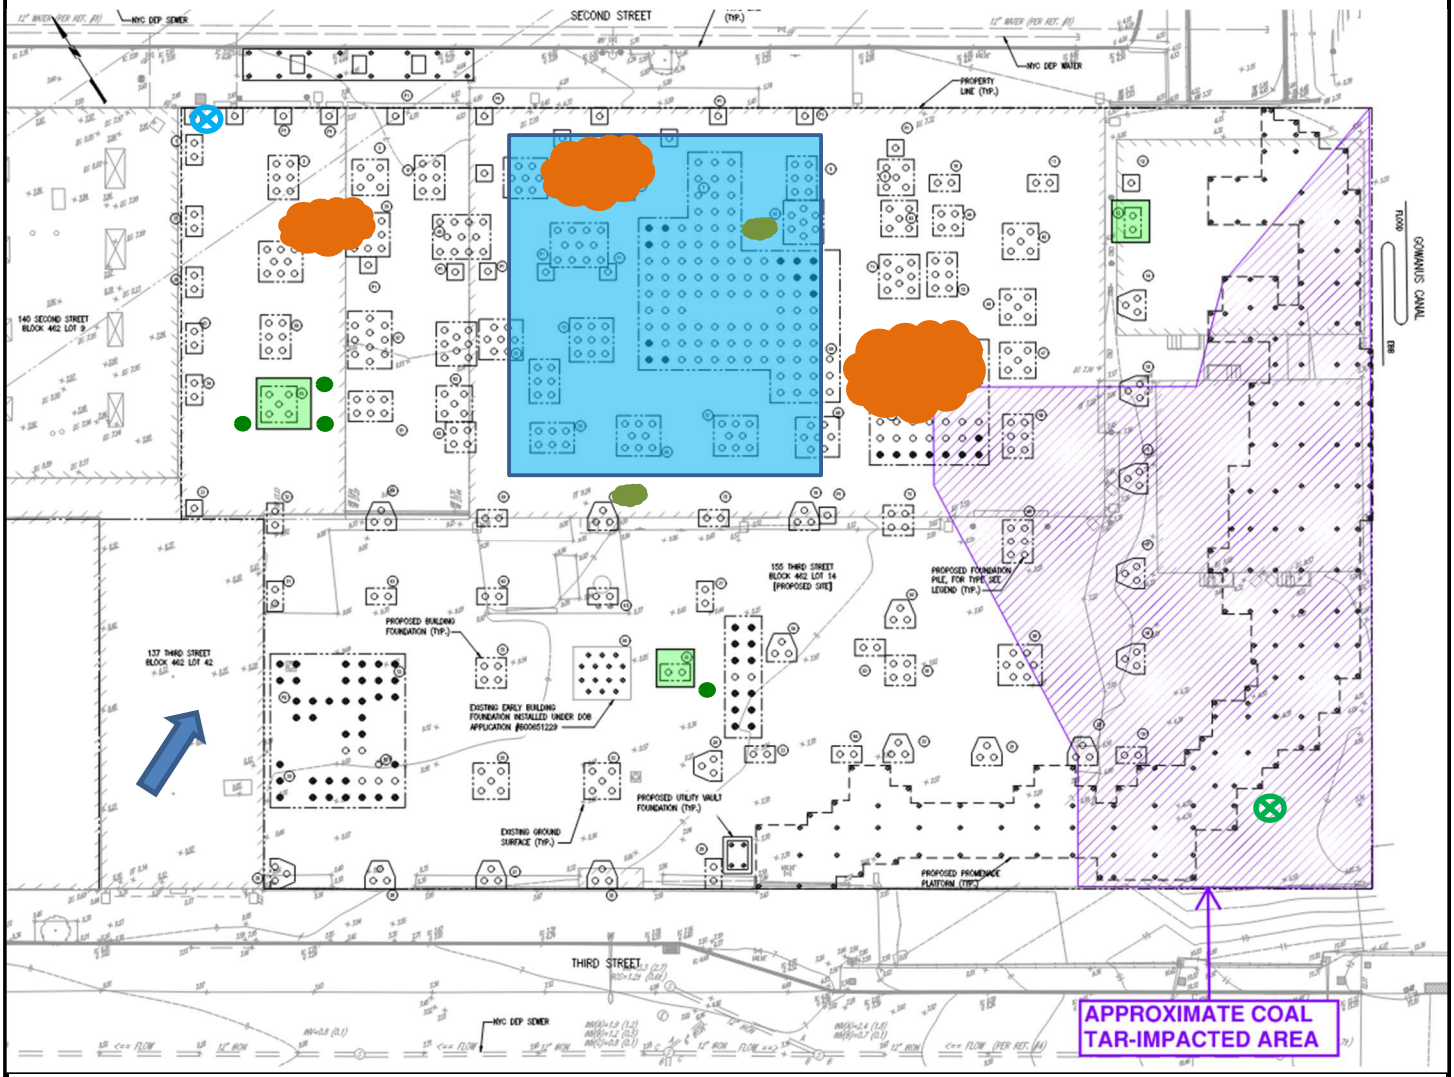


Photo 1: New Leaf combining C&D debris and asphalt stockpiles in the north-central part of the site (facing northeast).



Photo 2: View of the new C&D debris and asphalt stockpile in the northern part of the site (facing east).

Site Map:



LEGEND

- Approximate Location of Displacement Pile Advanced Today
- Approximate Location of Displacement Pile Advanced Previously
- Approximate Location of Displacement Pile Installation and Load Testing
- Approximate Work Area
- Approximate location of upwind CAMP Station
- Approximate location of downwind CAMP Station
- Approximate location of C&D Debris Stockpile
- Approximate location of Timber Stockpile
- Prevailing Wind Direction

Basemap is referenced from Drawing FO-099.01, titled "Deep Foundations Plans and Details" prepared by Dattner Architects D.P.C, dated 12/27/2022.

Drawing Shown Not to Scale

LANGAN	Air Monitoring Report	170390002 - 141 3rd Street	
		Report Period	
		From:	9/11/2023 06:00
		To:	9/11/2023 18:00
		PM10 Action Level:	150.0 µg/m³
		VOC Action Level:	5.00 ppm

Daily Environmental Summary	Windspeed (mph)	Prevailing wind direction
9/11/2023	0.6-4.1	WSW

Daily Monitoring Summary	PM10 (µg/m³)	Time	VOC (ppm)	Time
Min Contribution (15 min avg.) - 9/11/2023	0.0	08:29	0.00	08:30
Max Contribution (15 min avg.) - 9/11/2023	0.7	13:02	0.03	12:05

