LANGAN SITE OBSERVATION REPORT – Pile Installation Oversight – Day 08

PROJECT No.:	170390001	**CLIENT:**		**DATE:**	Monday, 18 September 2023
PROJECT:	141 3rd Street		Third Street Owner LLC and 155 Third St., LLC	**WEATHER:**	Rain, 64-71 ^{0}F Wind: E @ 0-5 mph
LOCATION:	Brooklyn, New York			**TIME:**	7:00 a.m. – 5:00 p.m.
BCP SITE ID:	C224336				

EQUIPMENT:
Soilmec SR-75 ADV Hydraulic Rotary Rig
Liebherr LB36 410 Rotary Drilling Rig
Junttan PM 25H Pile Driving Rig
FES FR180X-IV Rotary Drill Rig
Specto Technology Aeroqual Air Monitoring Stations (2)
Hyundai HX520L Excavator
Kotmasu PC400 Excavator
CAT 966G Excavator

PRESENT AT SITE:
Langan: Andrew Ashley
Monadnock Construction, Inc. (Construction Management):
Jim Spence – Superintendent
New Leaf Development (Pile Installation Contractor):
Jose Gomez – Foreman
WSP (NYSDEC Consultant): Christopher Disclafani

OBSERVATIONS, DISCUSSIONS, TEST RESULTS, ETC.:

Langan Engineering, Environmental, Surveying, Landscape Architecture and Geology, D.P.C. (Langan) was present to oversee implementation of soil handling procedures and document installation of foundation displacement piles in accordance with the New York State Department of Environmental Conservation (NYSDEC)-approved Excavation Work Plan, dated 17 February 2022, and the associated Change of Use Notification, dated 09 August 2023.

Site Activities

- New Leaf used a Liebherr LB36 410 Rotary Drilling Rig to advance two displacement piles for pile cap 93 to about 55 and 60 feet below grade surface (bgs) in the central-southwest part of the site.
    - Less than one cubic yard of drilling spoils were generated during pile installation and were stockpiled adjacent to the displacement pile for future off-site disposal. Langan screened the drilling spoils for odors, staining, and organic vapors using a photoionization detector (PID). No evidence of impacts was observed.
    - New Leaf used a tremie pipe to place grout within the displacement piles. Excess grout will be stockpiled and managed as construction and demolition (C&D) debris at a later date.
- A representative from WSP conducted a site visit on behalf of the NYSDEC. No adverse conditions were noted as a result of the site visit and no further action was required.

Material Tracking

- No material was imported.
- No material was exported.

Sampling

- None.

Community Air Monitoring Plan (CAMP) Activities

- CAMP was not implemented due to inclement weather.

Anticipated Activities

- New Leaf will continue to advance displacement piles.

SITE PHOTOGRAPHS:



Photo 1: New Leaf advancing a displacement pile to the southeast of pile cap 93 (facing west).



Photo 2: Site entrance on 3rd Street (facing east).

Site Map:

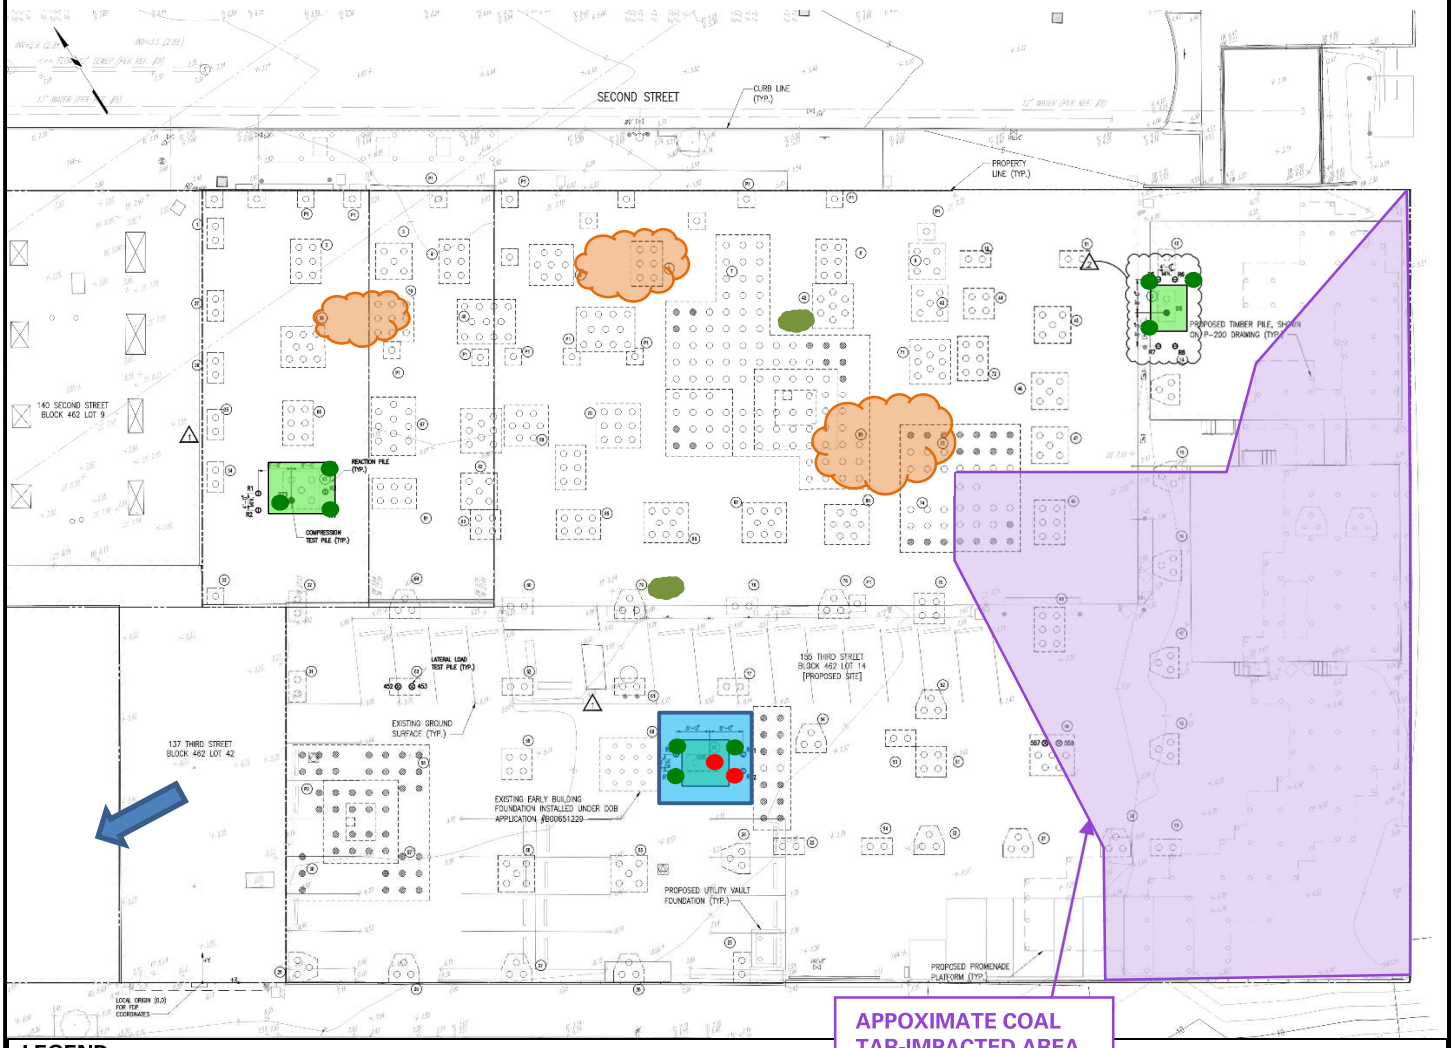

LEGEND

- Approximate Location of Displacement Pile Advanced Today
- Approximate Location of Displacement Pile Advanced Previously
- Approximate Location of Displacement Pile Installation and Load Testing
- Approximate Work Area
- Approximate location of upwind CAMP Station
- Approximate location of downwind CAMP Station
- Approximate location of C&D Debris Stockpile
- Approximate location of Timber Stockpile
- Prevailing Wind Direction

Basemap is referenced from Drawing FO-099.01, titled "Deep Foundations Plans and Details" prepared by Dattner Architects D.P.C, dated 12/27/2022.

Drawing Shown Not to Scale