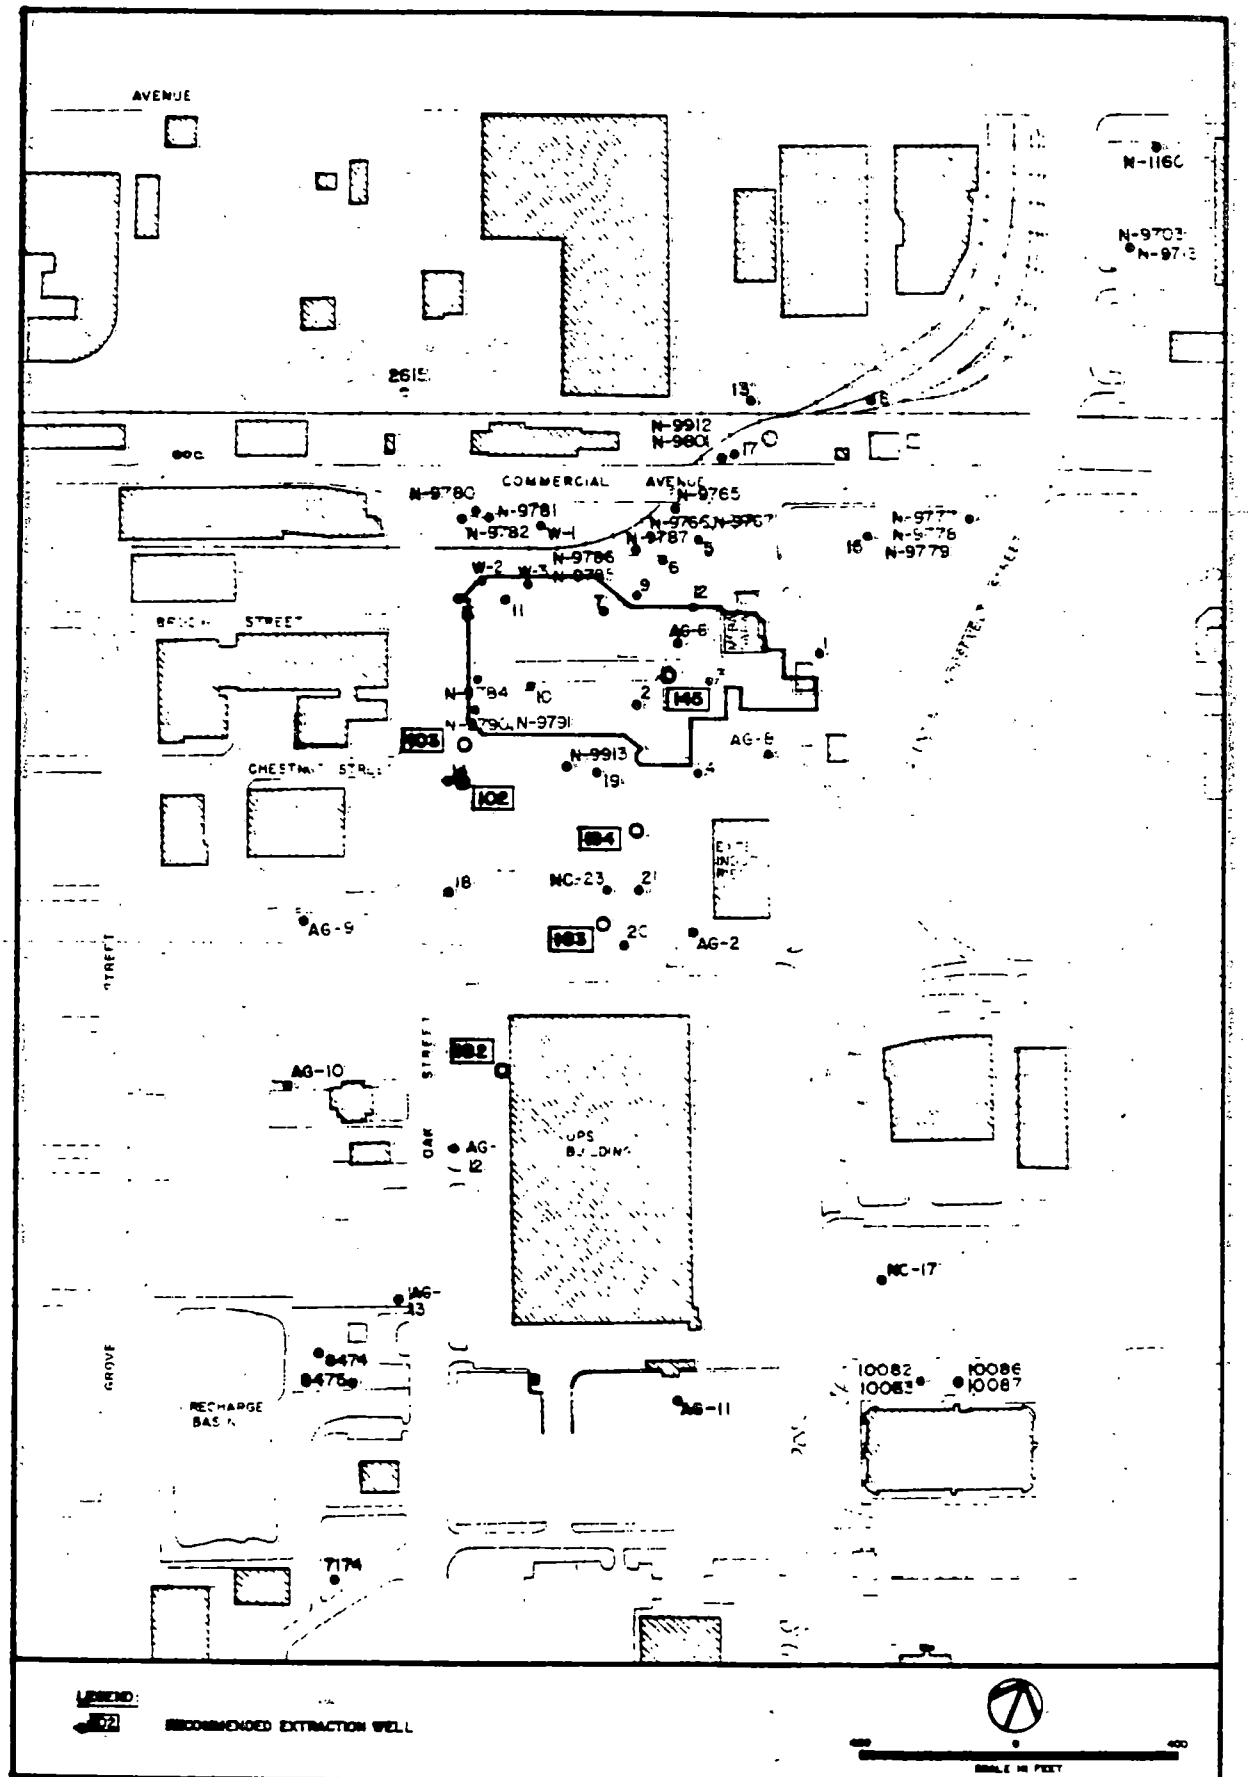

LEGEND:

102 RECOMMENDED EXTRACTION WELL

SCALE IN FEET

REMEDIAL ACTION PLAN
FOR THE FORMER PUREX SITE

NASSAU COUNTY
Department of Public Works

FIGURE 6-1

RECOMMENDED EXTRACTION WELL LOCATIONS (ALTERNATIVE 4)

CAMP DRESSER & McKEE