




M:\Graphics\0300-Wall\Misc\Standard Motor Products\Standard Motor Products SM.dwg, 01/30/2004 06:10:54 AM, WShea, Acrobat PDFWriter

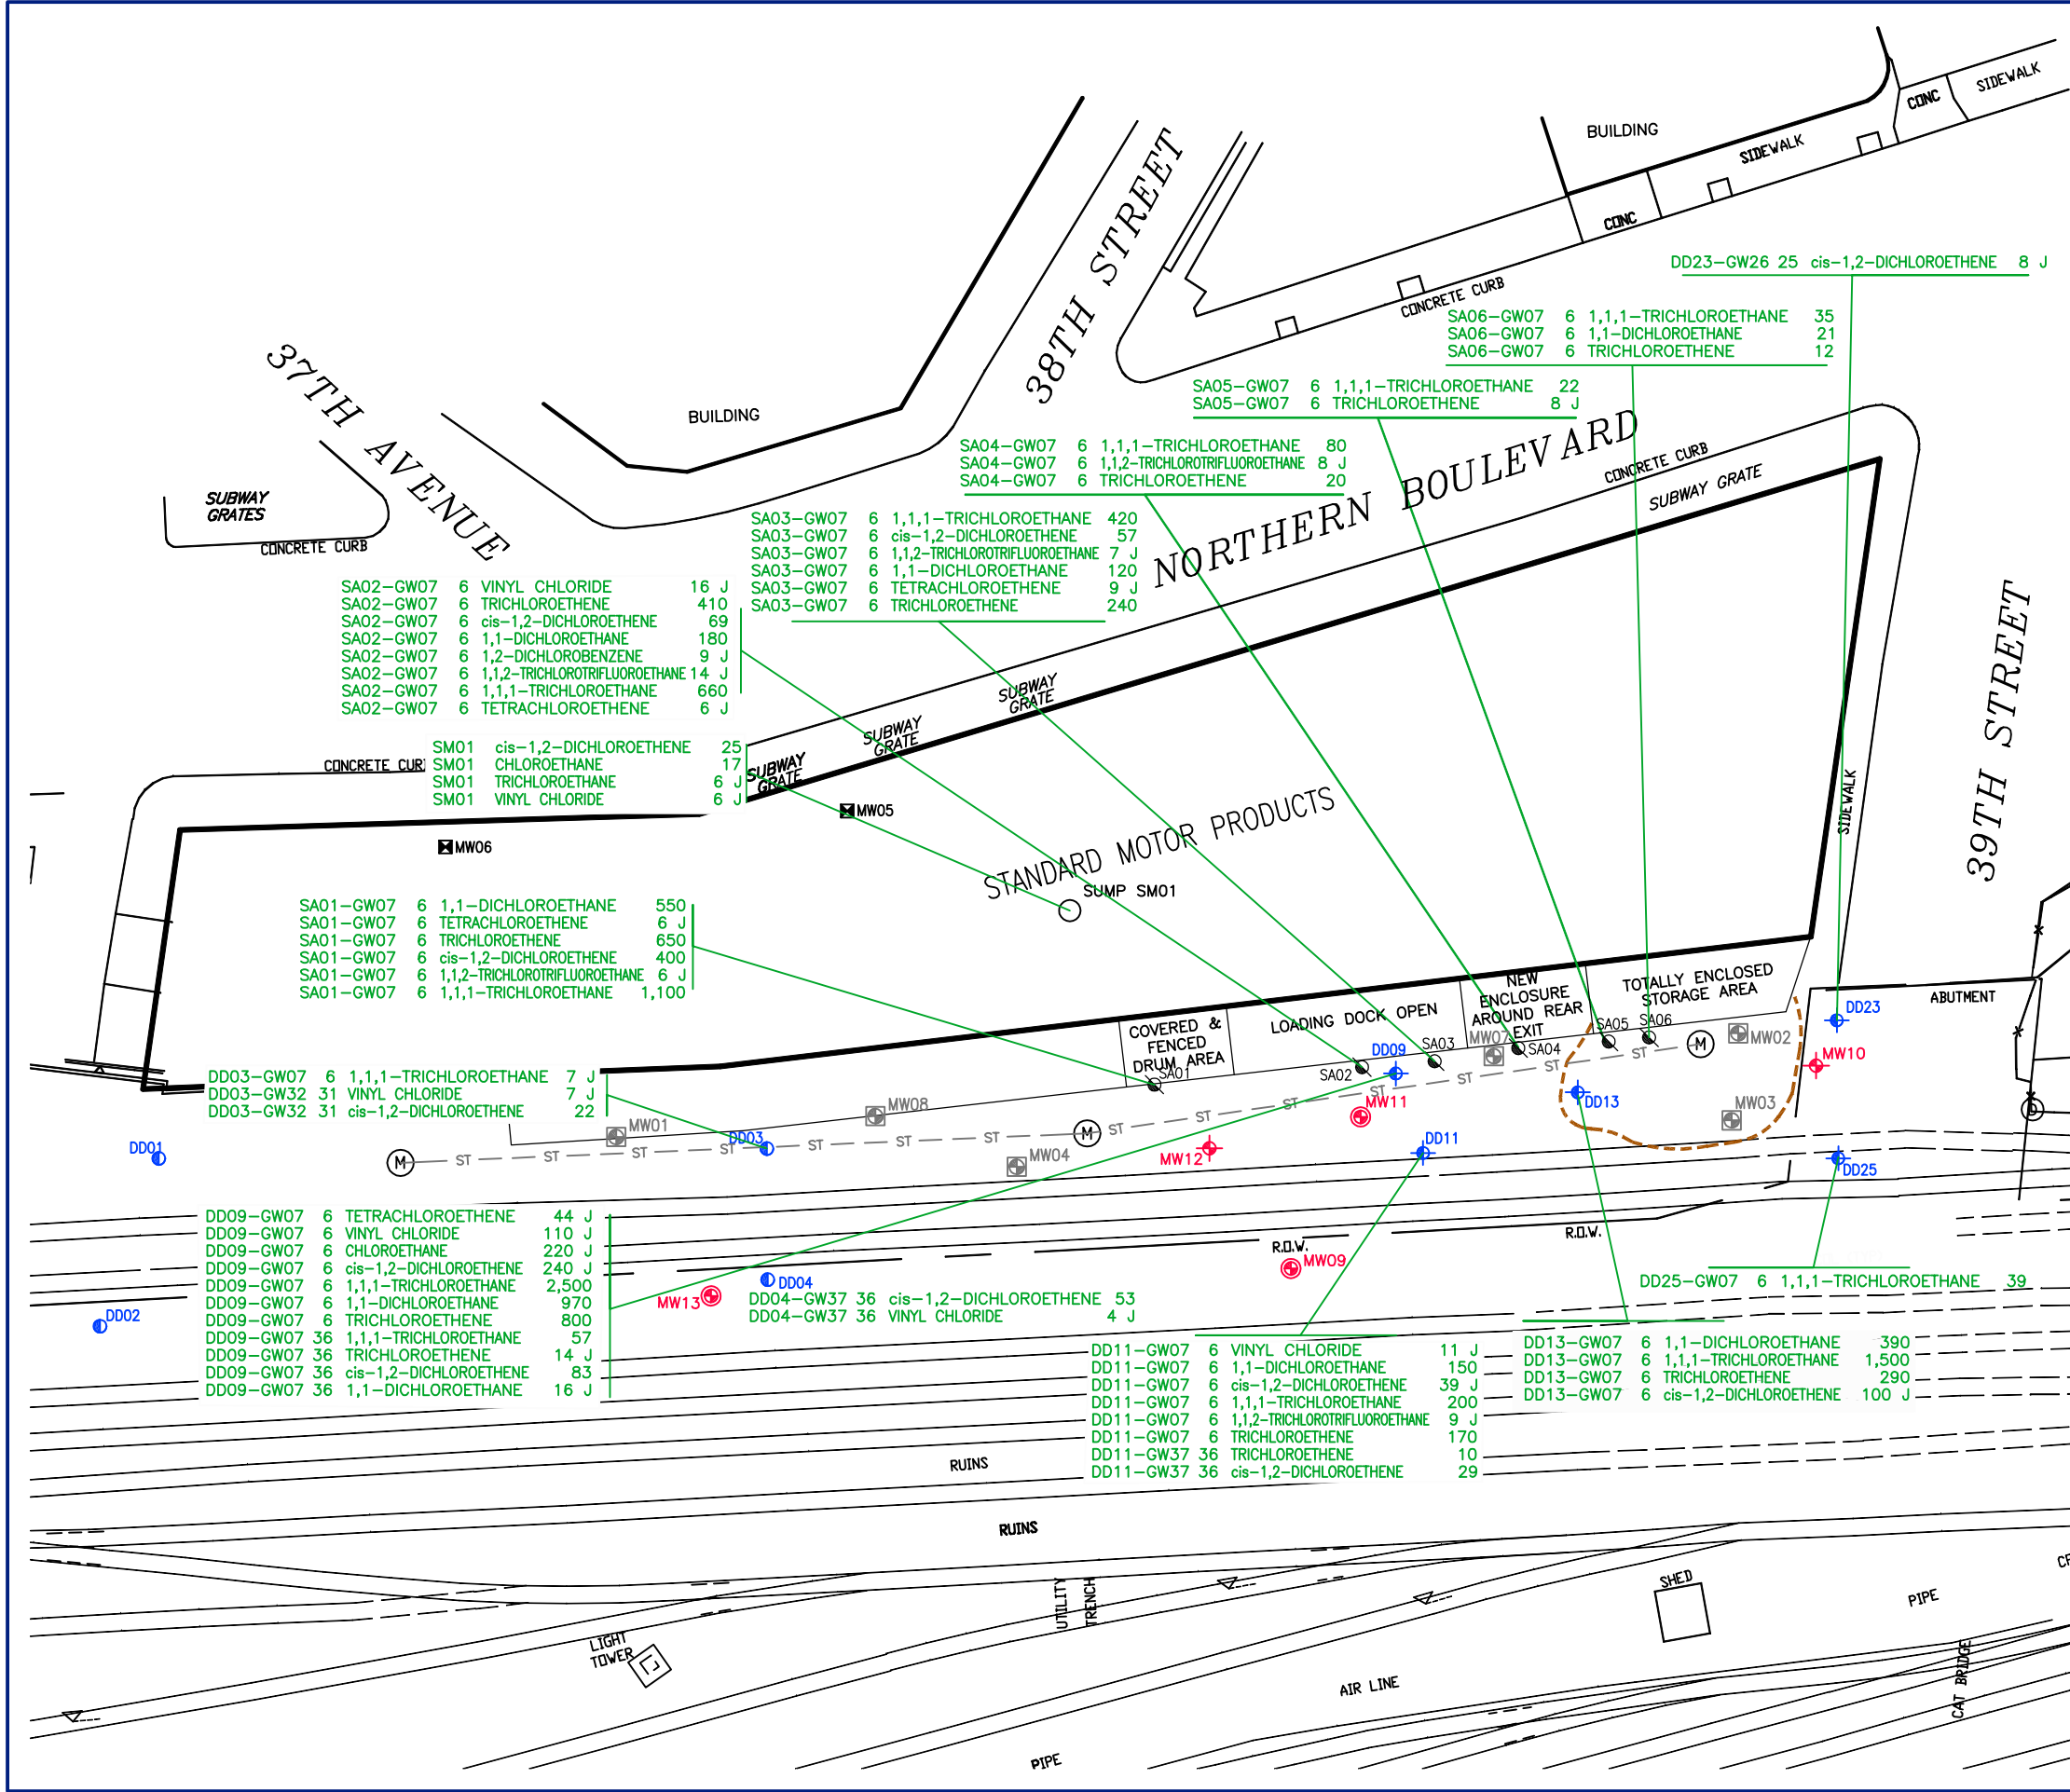

DRAFTED BY: W.G.S. (N.J.)	PHASE I DIRECT PUSH GROUNDWATER CHLORINATED VOC EXCEEDANCES	
CHECKED BY:	COMPREHENSIVE REMEDIAL INVESTIGATION REPORT STANDARD MOTOR PRODUCTS, INC. SITE LONG ISLAND CITY, NEW YORK	
REVIEWED BY:	Groundwater & Environmental Services, Inc. 1340 CAMPUS PARKWAY, NEPTUNE, NJ 07753	
NORTH 	SCALE IN FEET 	DATE 1-29-04
		FIGURE 4-2