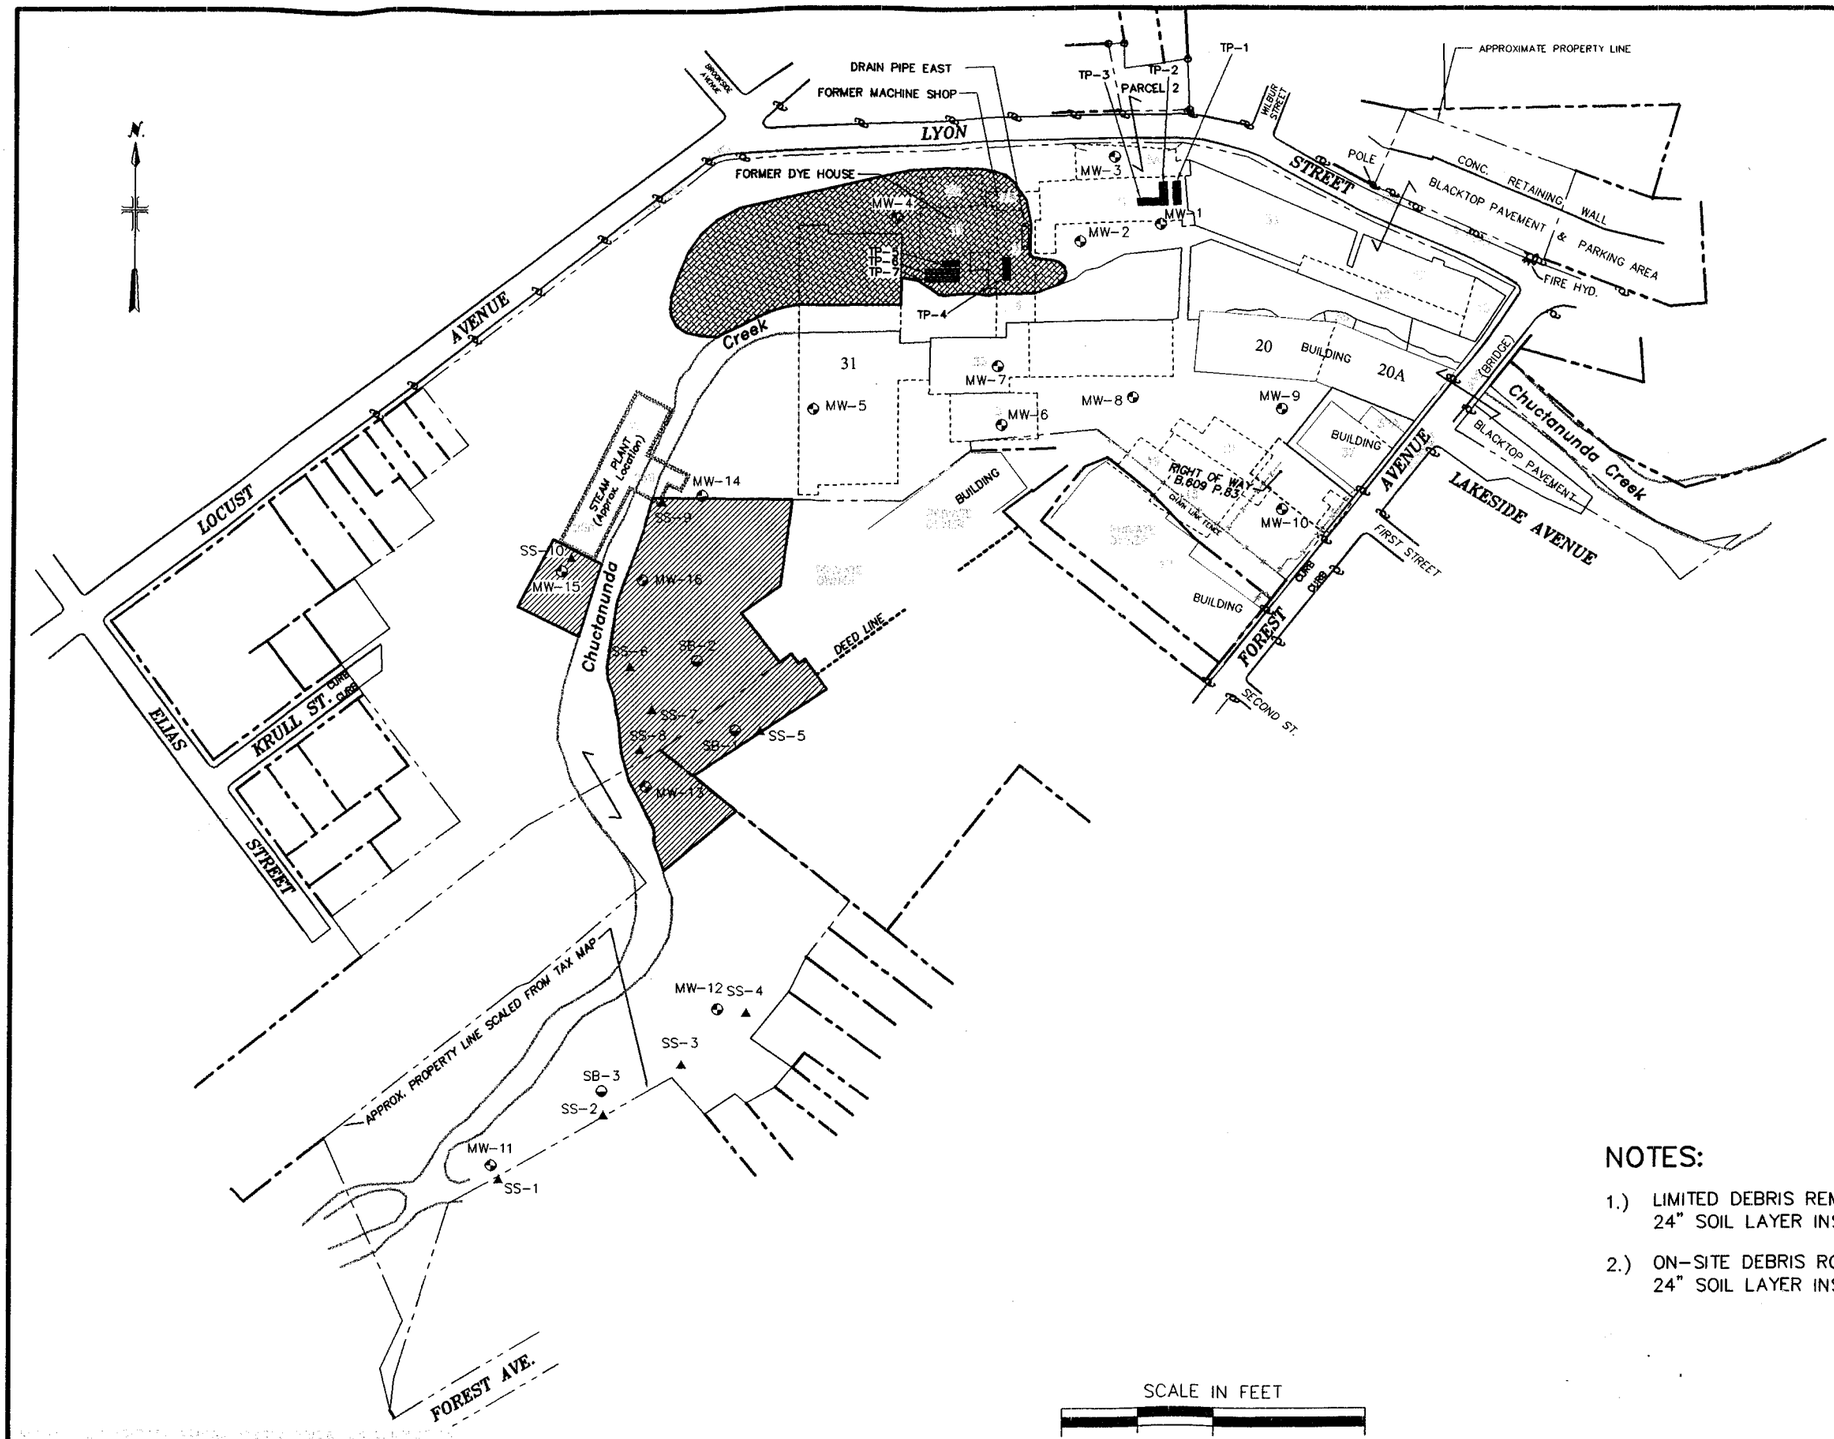



LEGEND

- MONITORING WELL
- SOIL BORING
- SURFACE SAMPLE
- TEST PIT LOCATION
- PROPERTY LINE
- 24" SOIL CAP. SEE NOTE 1.
- 24" SOIL CAP. SEE NOTE 2.

## NOTES:

1.) LIMITED DEBRIS REMOVED AND DISPOSED OF OFF-SITE. GEOTEXTILE AND 24" SOIL LAYER INSTALLED AND SEEDED.

2.) ON-SITE DEBRIS ROUGH GRADED. CUSHION SOIL LAYER, GEOTEXTILE, AND 24" SOIL LAYER INSTALLED AND SEEDED.

SCALE IN FEET

0 100 200 400


MALCOLM PIRNIE

MOHASCO COMPLEX
AMSTERDAM, NEW YORK

**Alternative 3 - Soil Cover with Building Demolition**

COPYRIGHT © 2000
MALCOLM PIRNIE, INC.

**FIGURE 3**

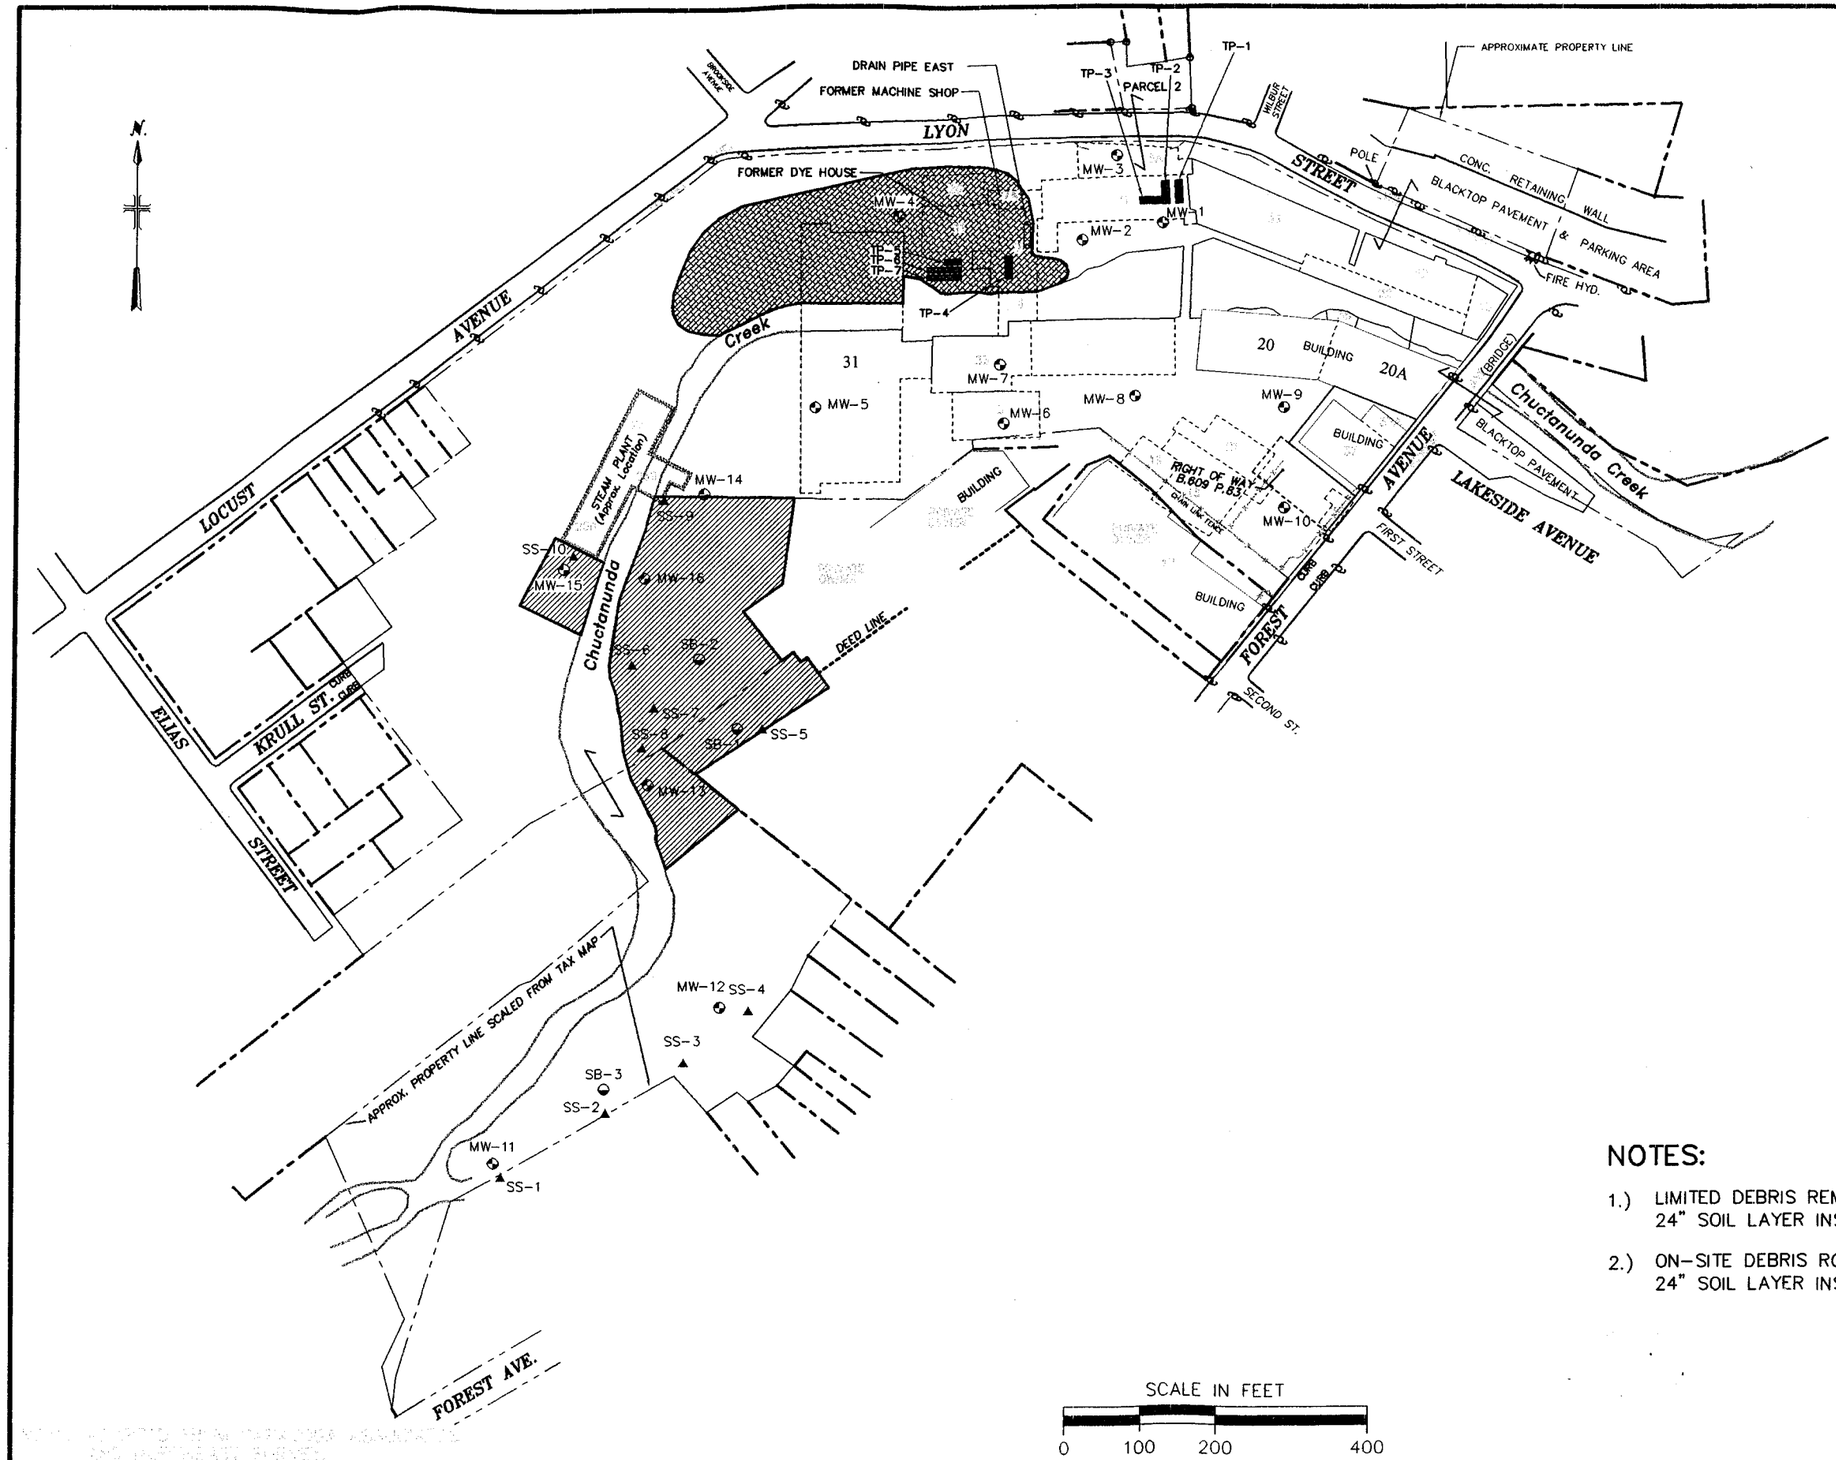


LEGEND

- MONITORING WELL
- SOIL BORING
- SURFACE SAMPLE
- TEST PIT LOCATION
- PROPERTY LINE
- 24" SOIL CAP. SEE NOTE 1.
- 24" SOIL CAP. SEE NOTE 2.

SCALE IN FEET

0 100 200 400

## NOTES:

1.) LIMITED DEBRIS REMOVED AND DISPOSED OF OFF-SITE. GEOTEXTILE AND 24" SOIL LAYER INSTALLED AND SEEDED.

2.) ON-SITE DEBRIS ROUGH GRADED. CUSHION SOIL LAYER, GEOTEXTILE, AND 24" SOIL LAYER INSTALLED AND SEEDED.


MALCOLM PIRNIE

MOHASCO COMPLEX
AMSTERDAM, NEW YORK

**Alternative 3 - Soil Cover with Building Demolition**

COPYRIGHT © 2000
MALCOLM PIRNIE, INC.

**FIGURE 3**

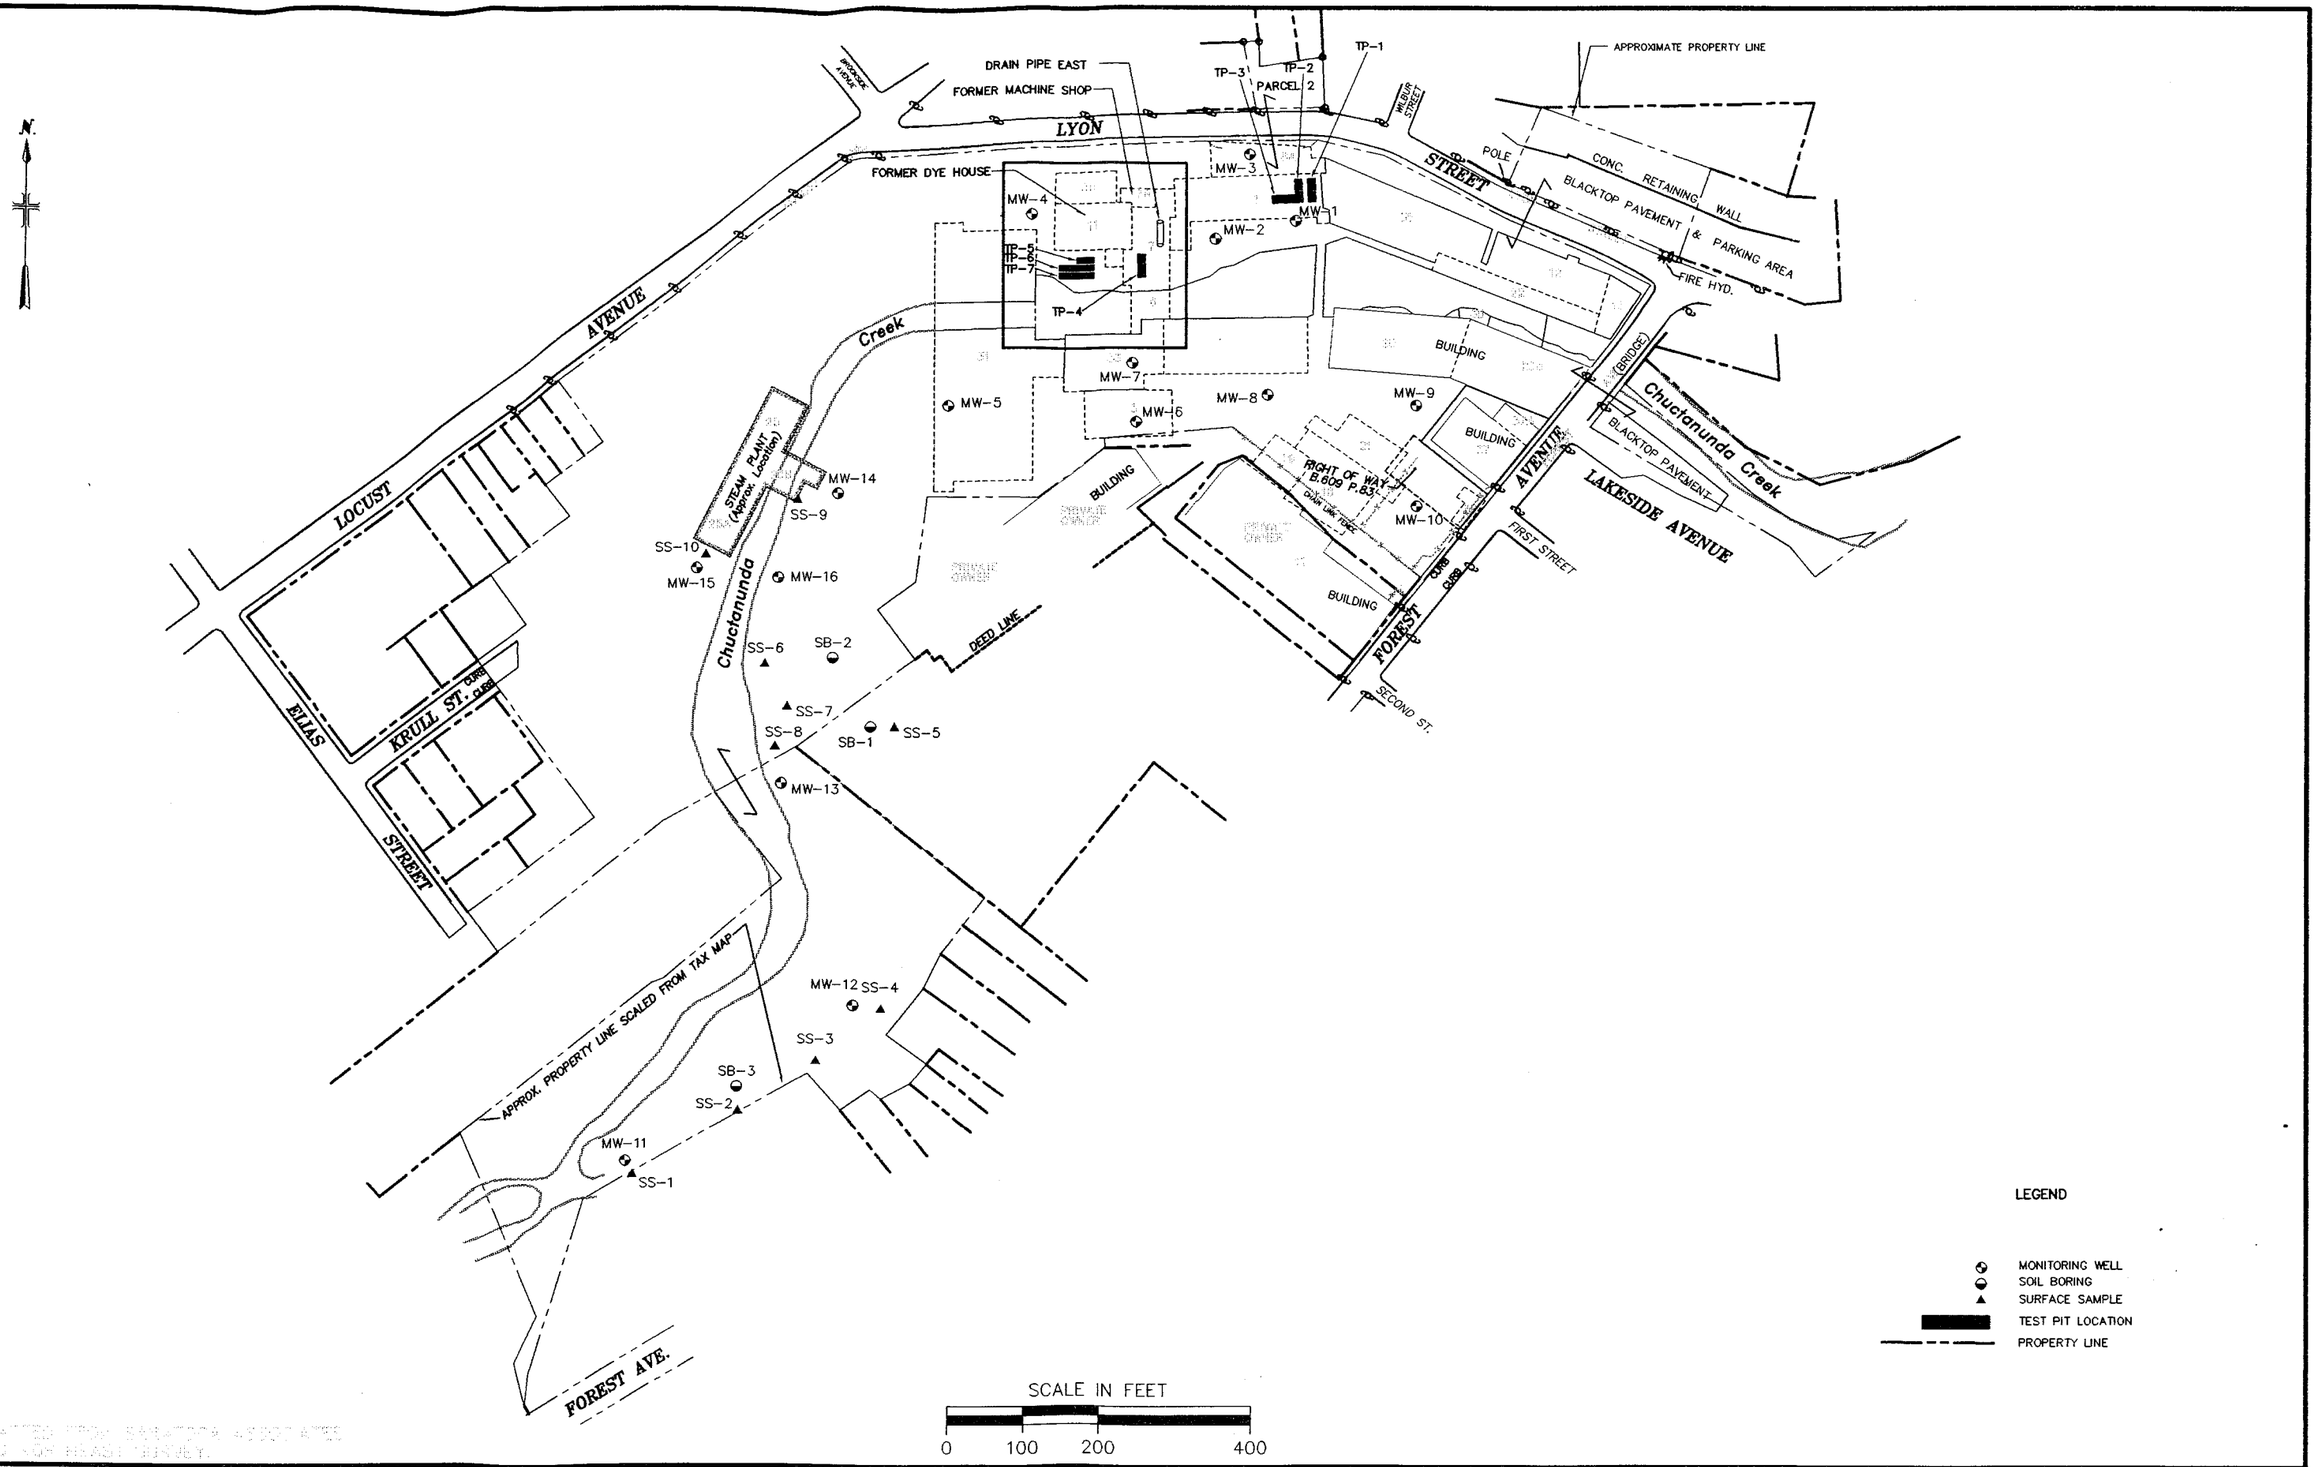


MALCOLM PIRNIE

MOHASCO COMPLEX
AMSTERDAM, NEW YORK

SAMPLE LOCATIONS

COPYRIGHT © 2001
MALCOLM PIRNIE, INC.

**FIGURE 2**