LEGEND

SITE BOUNDARY

WC05A — SUPPLEMENTAL WASTE CHARACTERIZATION SOIL BORING

WC014A_N_5 — LEAD DELINEATION SOIL BORING

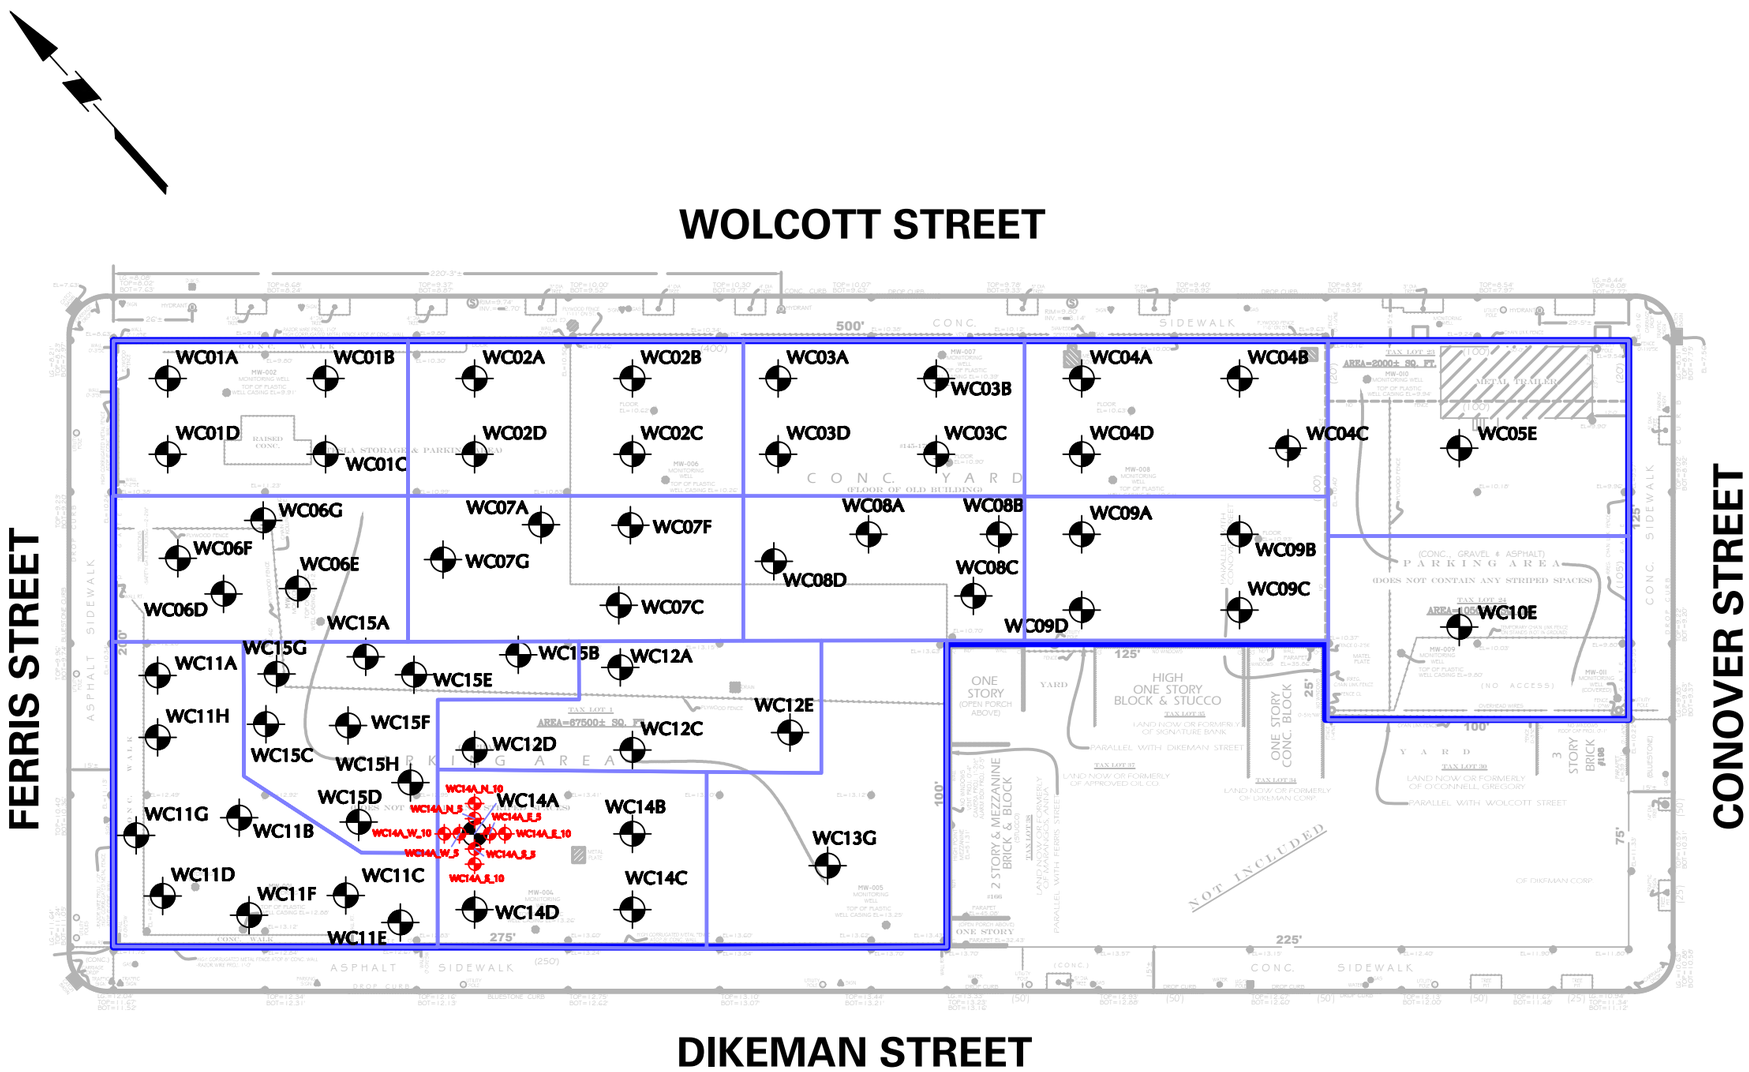

NOTES

1. BASE MAP REFERENCED FROM SEPTEMBER 2023 ALTA SURVEY PREPARED BY BORO LAND SURVEYING, P.C.
2. ALL SAMPLE LOCATIONS ARE APPROXIMATE.

WARNING: IT IS A VIOLATION OF THE NYS EDUCATION LAW ARTICLE 145 FOR ANY PERSON, UNLESS HE IS ACTING UNDER THE DIRECTION OF A LICENSED PROFESSIONAL ENGINEER, LAND SURVEYOR OR GEOLOGIST, TO ALTER THIS ITEM IN ANY WAY.

50 0 25 50

SCALE: 1 INCH = 50 FEET

LANGAN

Langan Engineering, Environmental, Surveying, Landscape Architecture and Geology, D.P.C.
368 Ninth Avenue, 8th Floor
New York, NY 10001

T: 212.479.5400 F: 212.479.5444 www.langan.com

Project: 145-165 WOLCOTT STREET
BLOCK No. 574 LOT No. 1
BROOKLYN NEW YORK

Figure Title: SUPPLEMENTAL WASTE CHARACTERIZATION SAMPLE LOCATION MAP

Project No. 170562203
Date 10/10/2024
Drawn By LG
Checked By NP

Figure No. 2

Sheet 2 of 2

© 2024 Langan

Filename: \\langan.com\data\NYC\data2\170562203\Project Data\CAD\01\SheetFiles\Environmental\BCP Waste Characterization\Waste Characterization Plan.dwg Date: 10/10/2024 Time: 14:48 User: lgrose Style Table: Langan.stb Layout: Supplemental Sample Location Map