


1. PRE-DEVELOPMENT CONDITIONS REPRESENT CONDITIONS AT THE TIME OF FOOTPRINT MODIFICATION APPROVED BY NYSDEC IN SEPTEMBER 2016.

OF

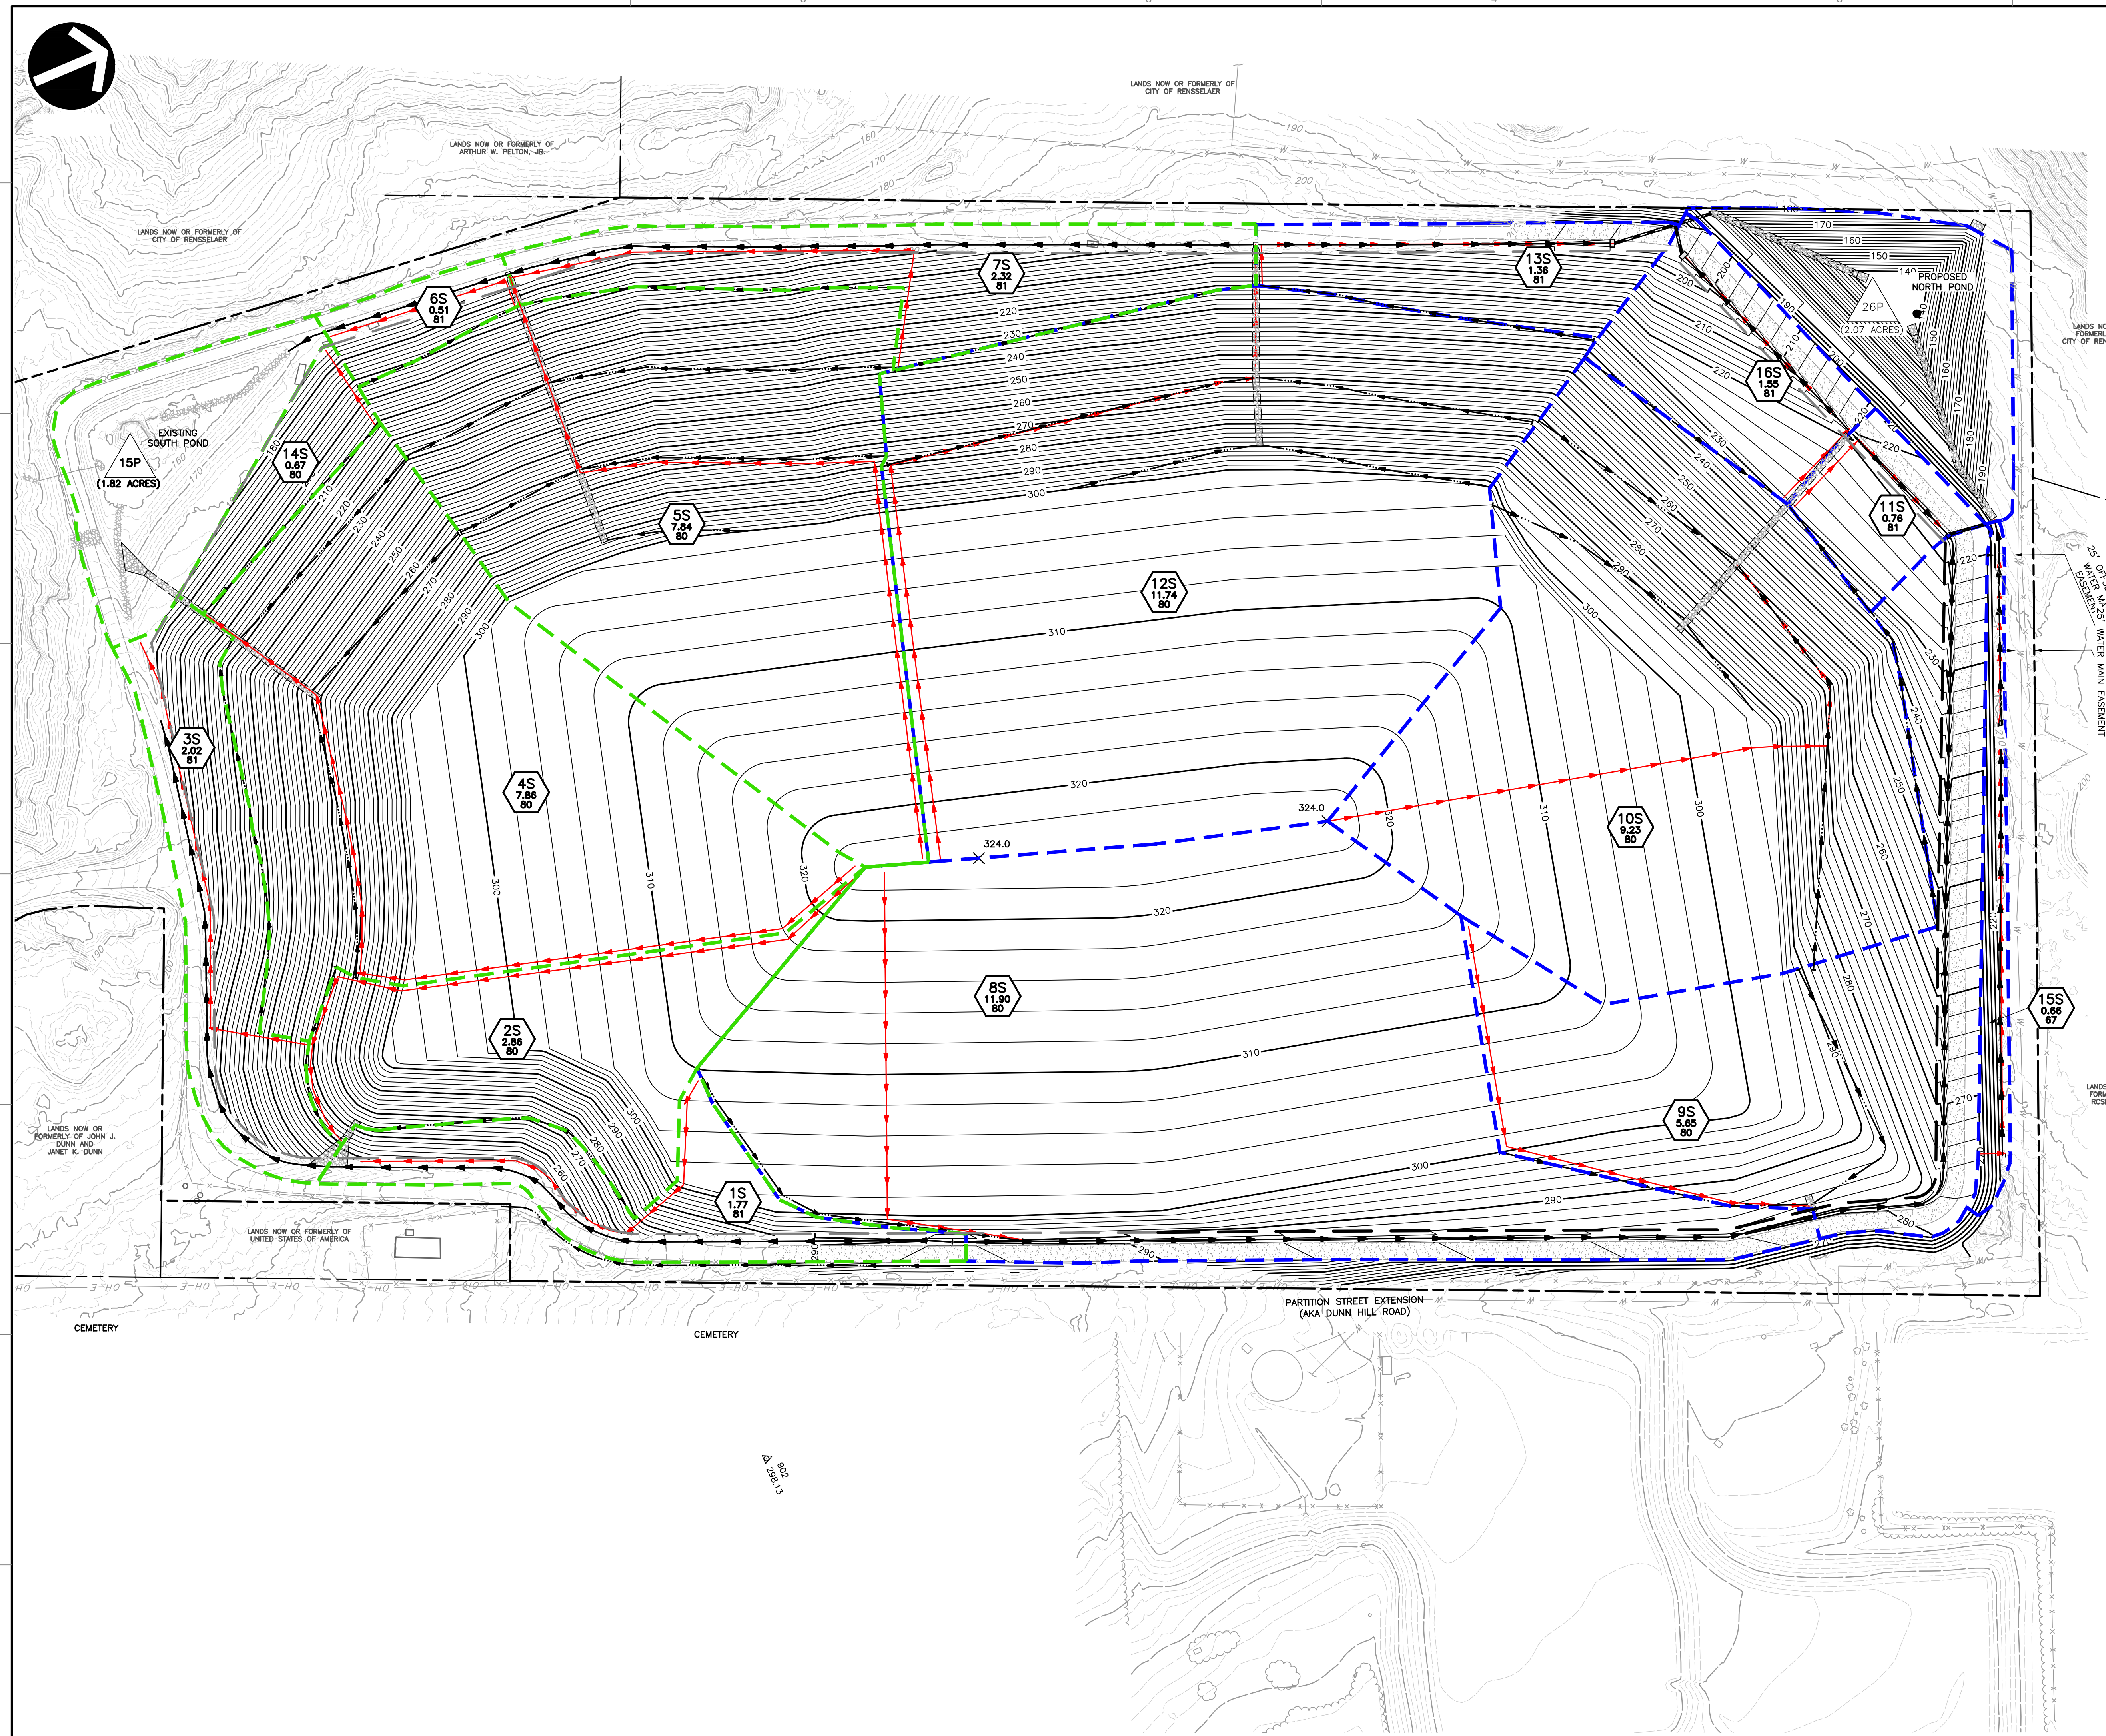

LEGEND	
	EXISTING MAJOR CONTOUR
	EXISTING MINOR CONTOUR
	EXISTING FENCE
	EXISTING PAVED ROAD
	EXISTING UNPAVED ROAD
	EXISTING TREE LINE
	EXISTING WATER MAIN
	EXISTING PROPERTY LINE
	EXISTING ADJACENT PROPERTY LINE
	PERMITTED TIE OF CONCENTRATION (T_c)
	PATH PERMITTED SOUTH POND DRAINAGE AREA LIMIT
	PERMITTED NORTH POND DRAINAGE AREA LIMIT
	PROPOSED LANDFILL PERIMETER LIMIT
	PERMITTED SIDESLOPE DIVERSION BERM
	PERMITTED PERIMETER DRAINAGE SWALE
	PERMITTED BASIN INLET CHANNEL
	HYDROCRAD MODEL POND DESIGNATION
	SUBCATCHMENT IDENTIFICATION
	SUBCATCHMENT AREA (ACRES)
	WEIGHTED CURVE NUMBER

POST DEVELOPMENT STORMWATER ANALYSIS PLAN		MSE BERM MODIFICATION DUNN MINE AND C&D FACILITY S.A.DUNN & COMPANY, LLC RENSELAER, NEW YORK		Civil & Environmental Engineering, Landscape Architecture and Land Surveying, PLLC 31 Bellows Road Raynham, MA 02767		REVISION RECORD	
DATE:	MAY 2021	DRAWN BY:	CJJ	NO	DATE		
DWG SCALE:		CHECKED BY:	KFH				
PROJECT NO:			192-442				
APPROVED BY:			AJK				
FIGURE NO.: 2							
SHEET 2 OF 2							