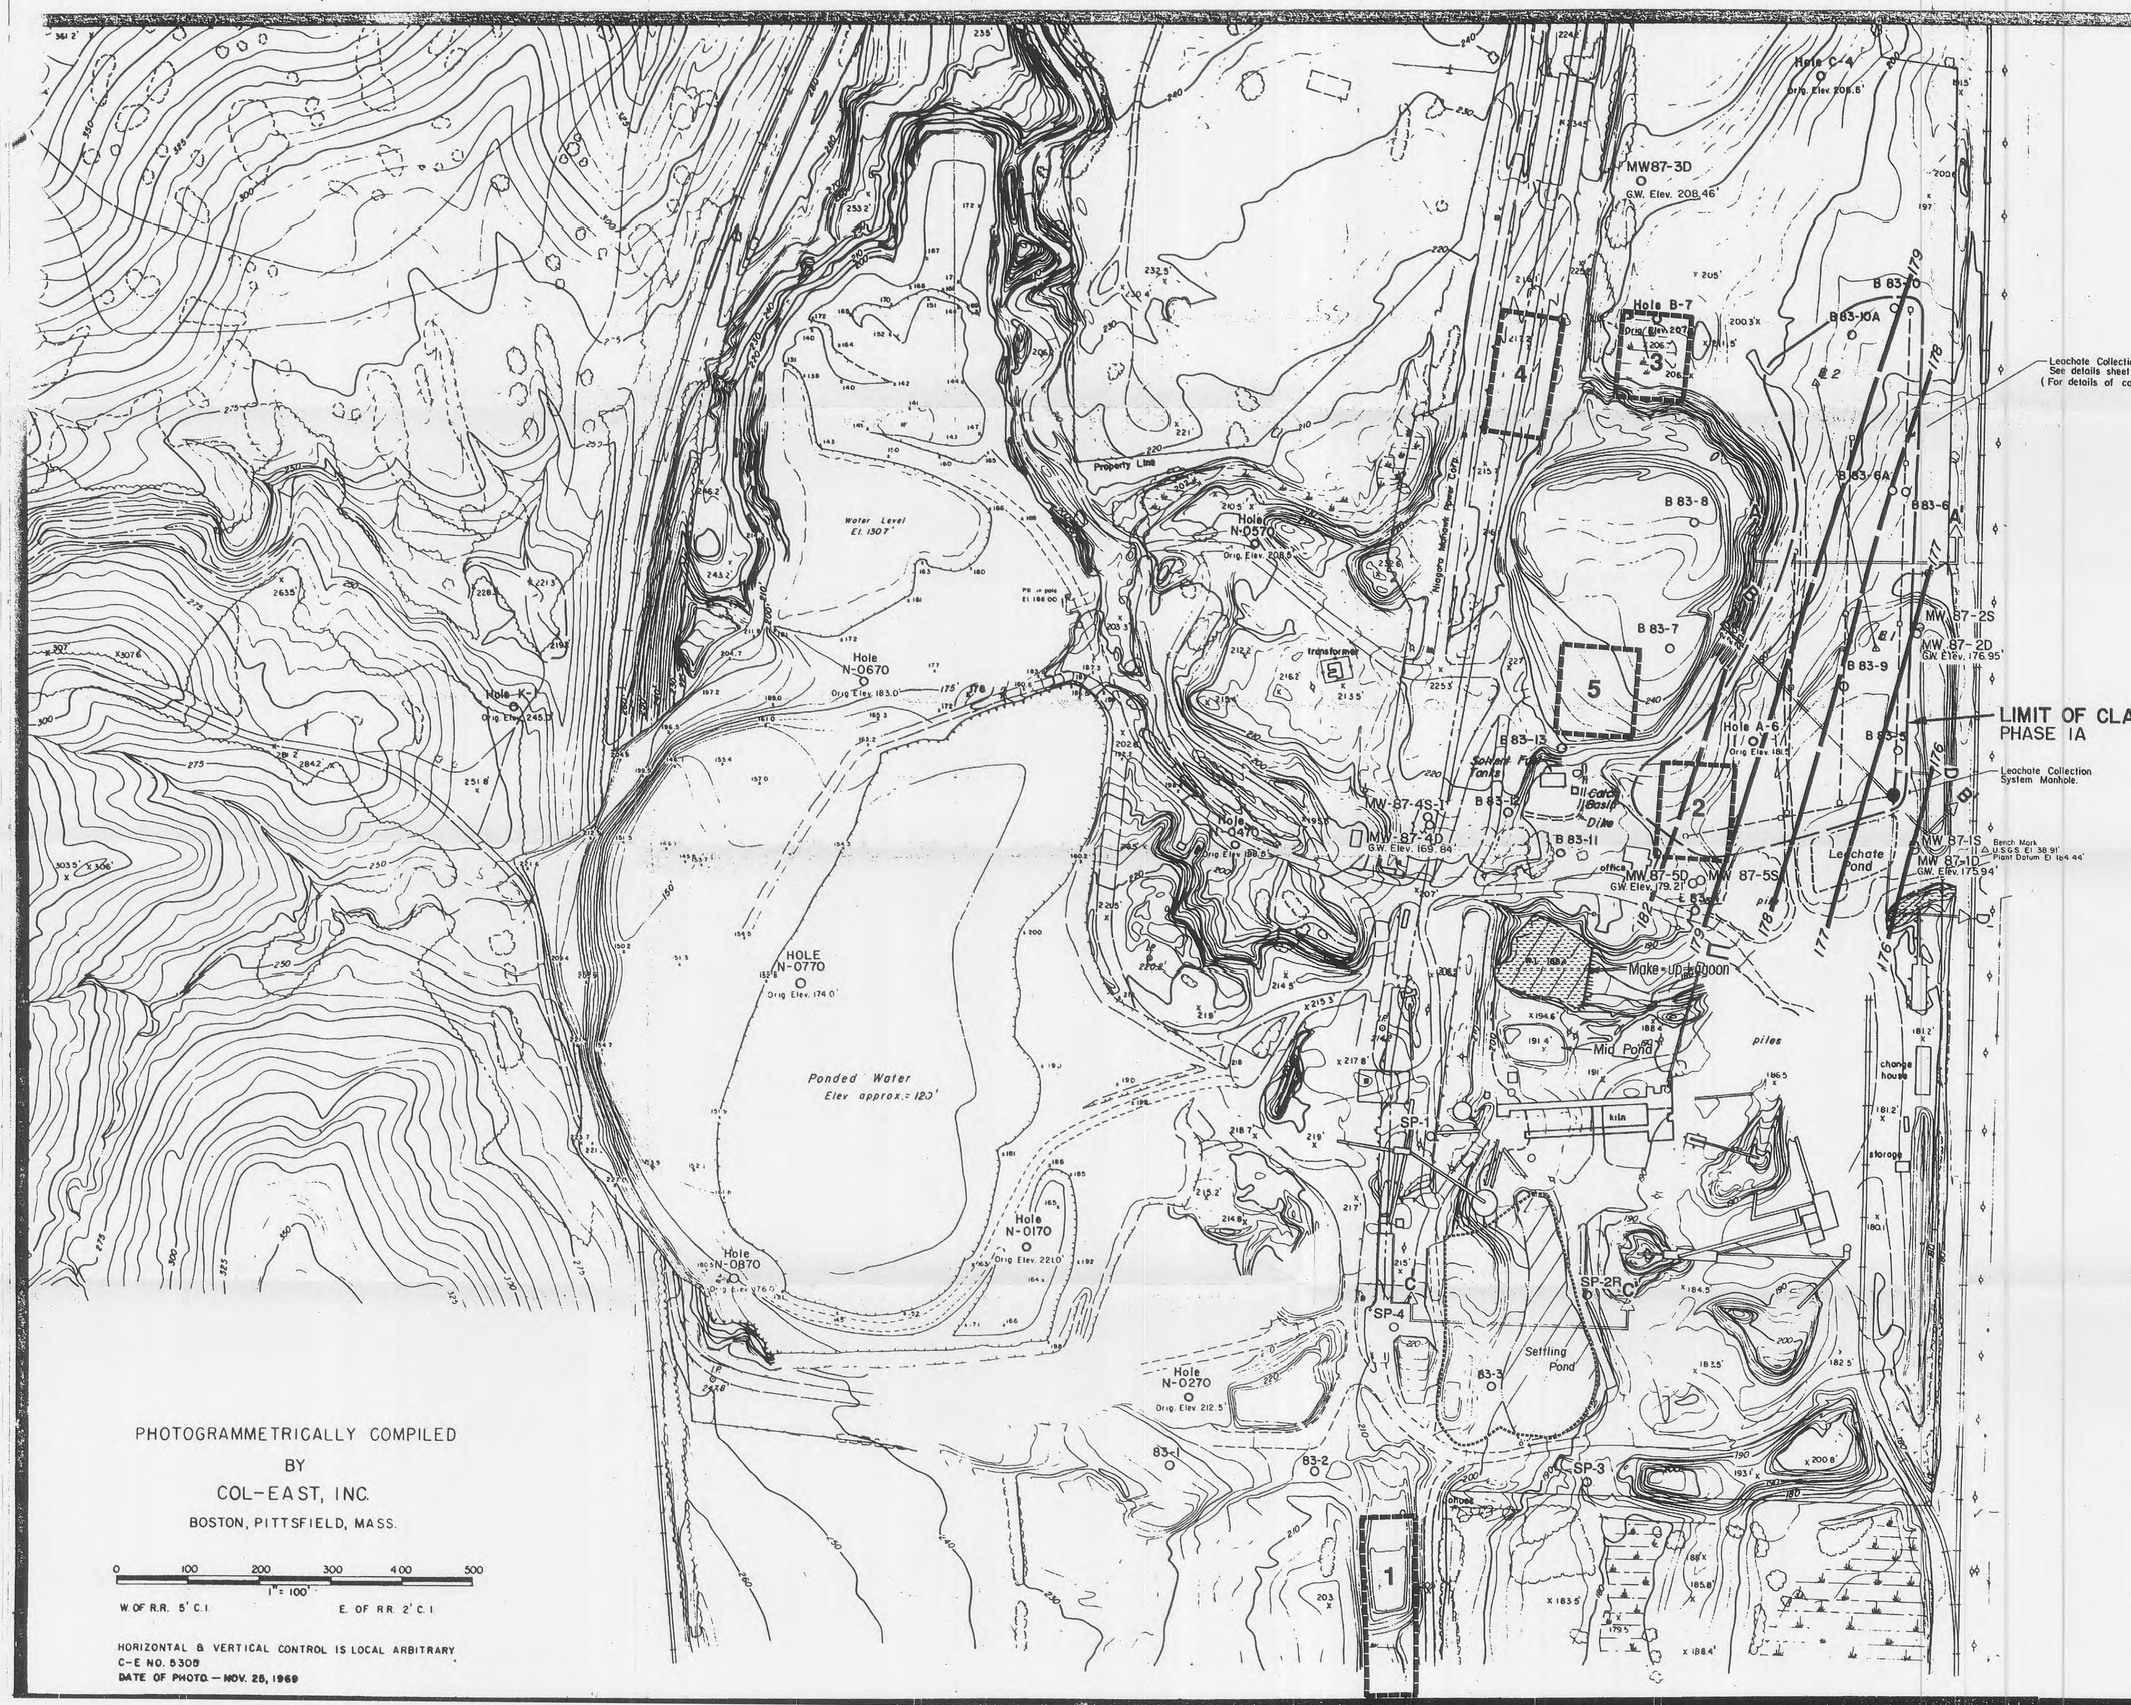

LEGEND

- Limit of Fill and Two Foot Thick Liner
- Salt Kill 100 Year Flood Plain
- Groundwater Contour (1.0' interval) dashed where inferred
- SWMU #3 Areas 1 through 5
- SWMU #2 Settling and Dewatering Ponds
- O Existing Wells MW87-1D,1S,2D,2S,3D,4D,4S,5D & 5S SP-1,2R,3 & 4

NOTES

1. All grades are approximate and should not be used for construction without verification.
2. All grades are referenced to plant datum.

FIGURE 4-1

DATE	REVISION	BY

NOTE:
UNAUTHORIZED ALTERATION OR ADDITION TO THIS DRAWING IS A VIOLATION OF SECTION 7209, SUBDIVISION 2, OF THE NEW YORK STATE EDUCATION LAW

DUNN CORPORATION
12 Metro Park Road
Albany, NY 12205

SITE PLAN
NORLITE CORPORATION
CITY OF COHOES — ALBANY COUNTY, N.Y.

PROJ. MANAGER: James P. Behan, Jr.
PREPARED BY: Mark P. Millspaugh
DRAFTED BY: Laura M. Dineen
CHECKED BY:

PROJECT NO 007-R-00064
SHEET 2 OF 2
MAP NO 2-09089
DATE Dec. 26, 1991

SCALE: IN FEET
0 50 100 200